



1 Ex - Ground Floor Plan
1 : 50

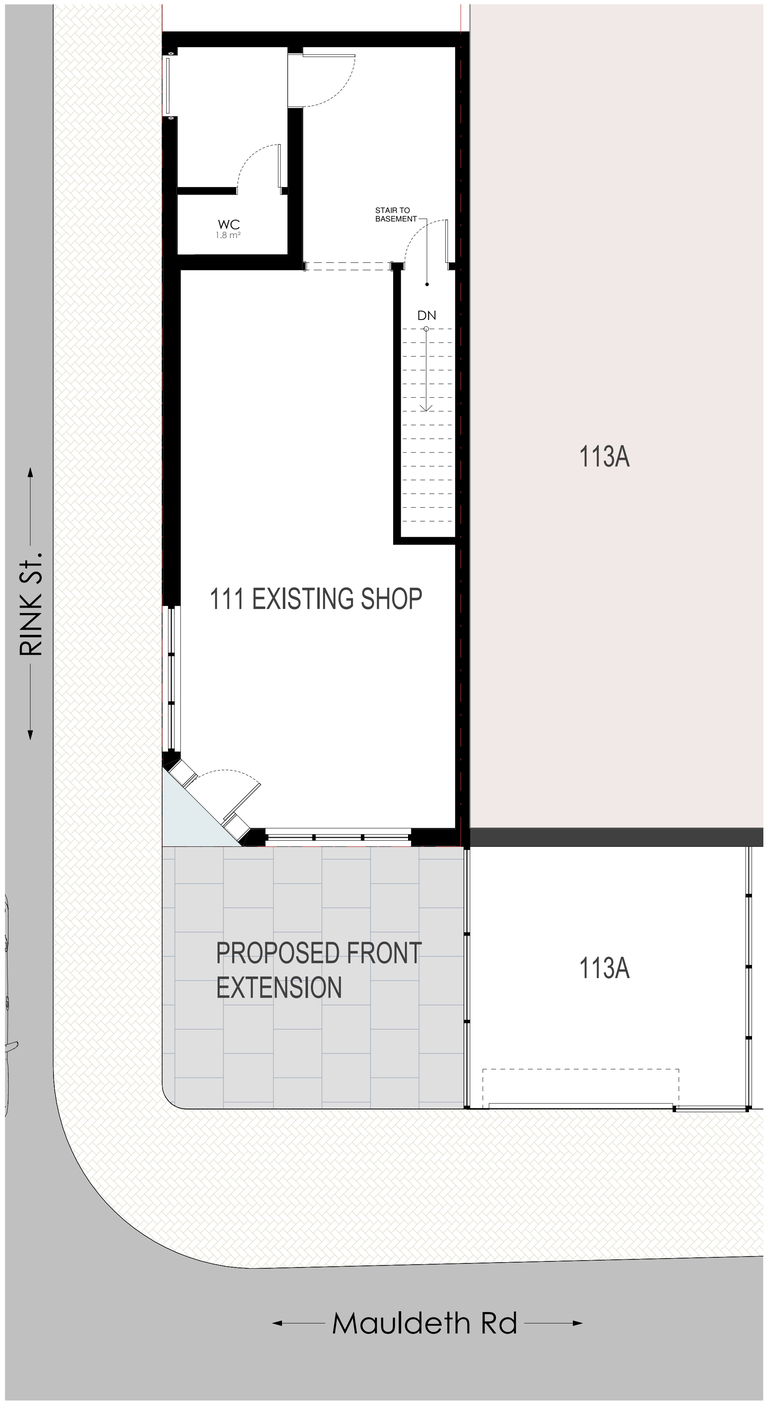


2 Ex - ROOF
1 : 50

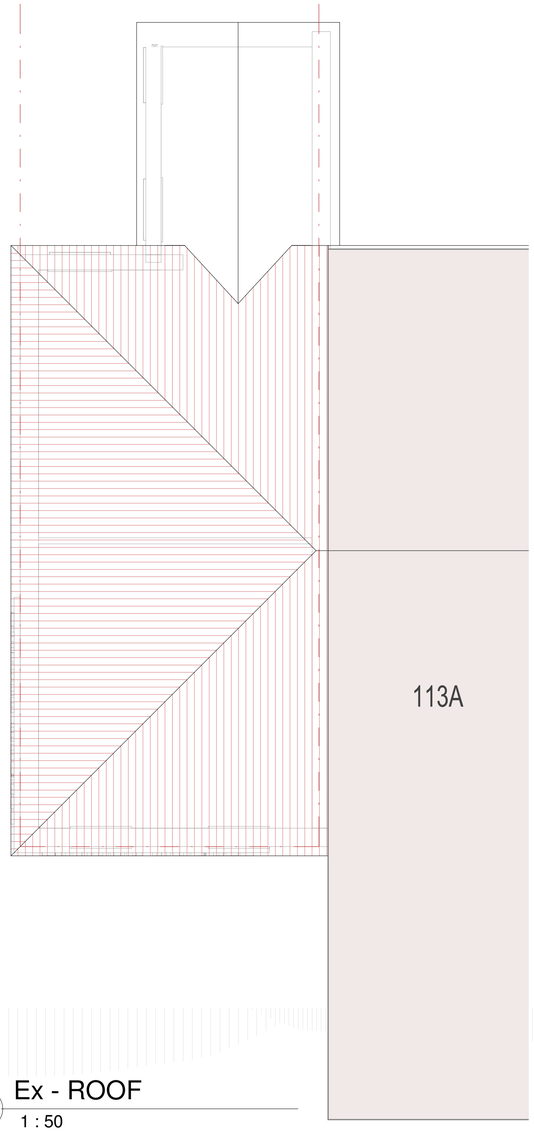

3 EX-Front Elevation
1 : 50



5 3D Model EXISTING

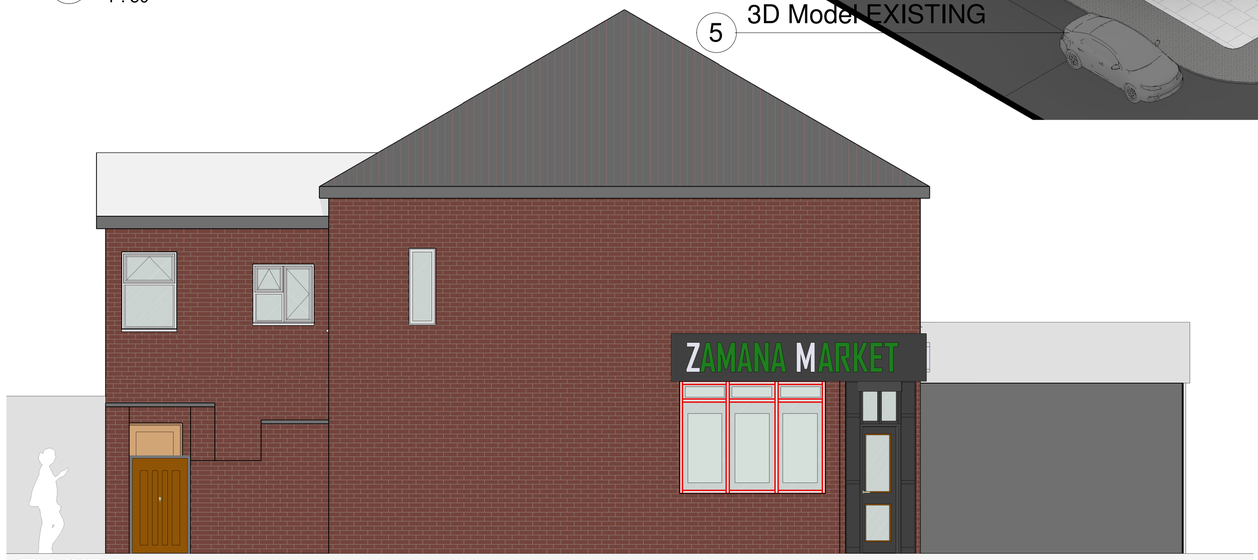

4 EX-SIDE 1
1 : 50

Rev	Description	By	Date

MUSE Architects

111 Mauldeth Rd, Manchester
M14 6SR

PROJECT:
EXISTING DRAWINGS

DRAWING TITLE:

DRAWING STATUS: Planning

DRAWN: IU | CHECKED: MM

APPROVED: MM | DATE: 16.10.2026

SCALE: | DRAWING NUMBER: 111_A1.02 | REV:

(A1)