

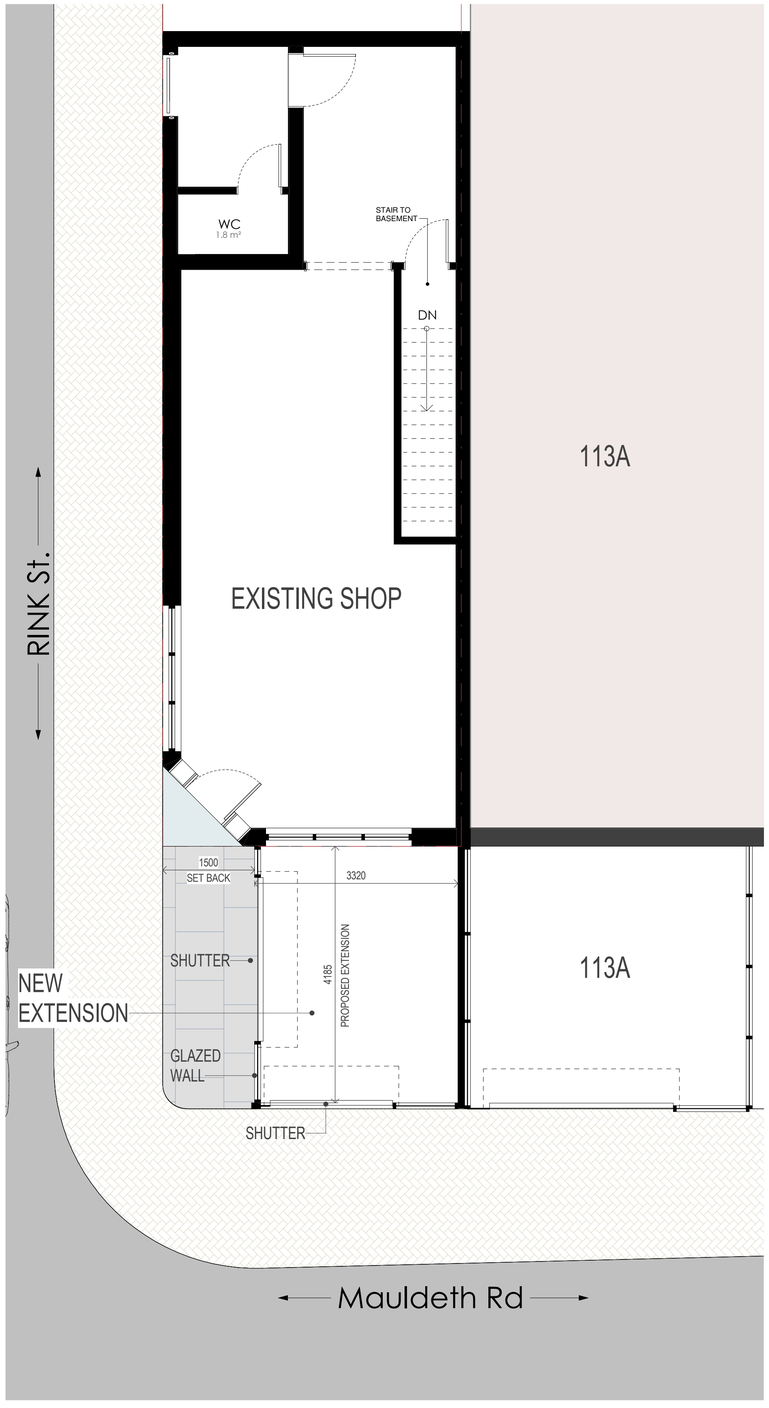


1 Ground Floor Plan
1 : 50

SCALE 1 : 50
0 1m 2m 3m

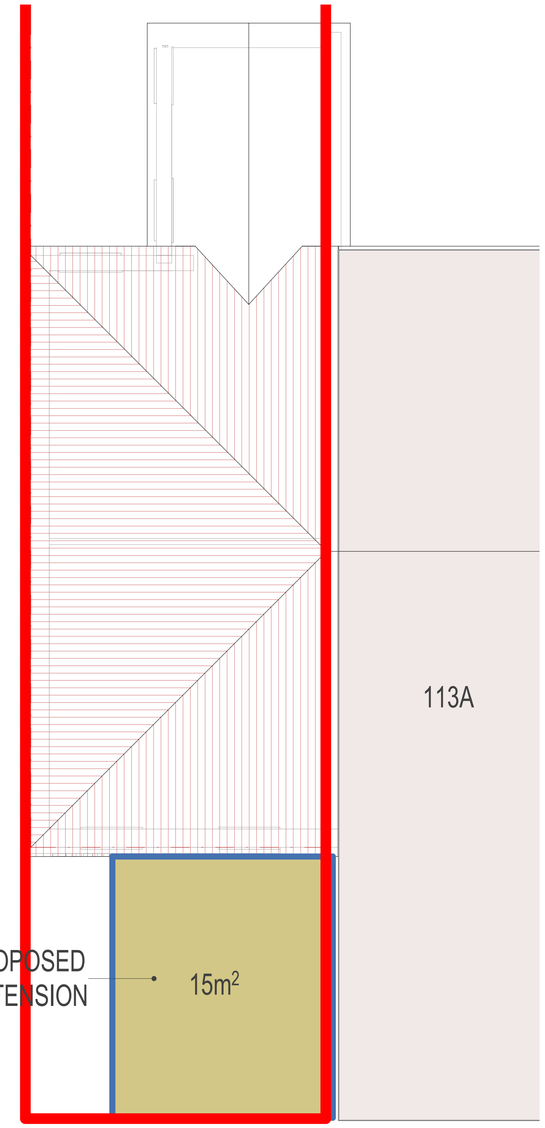

3 ROOF
1 : 50

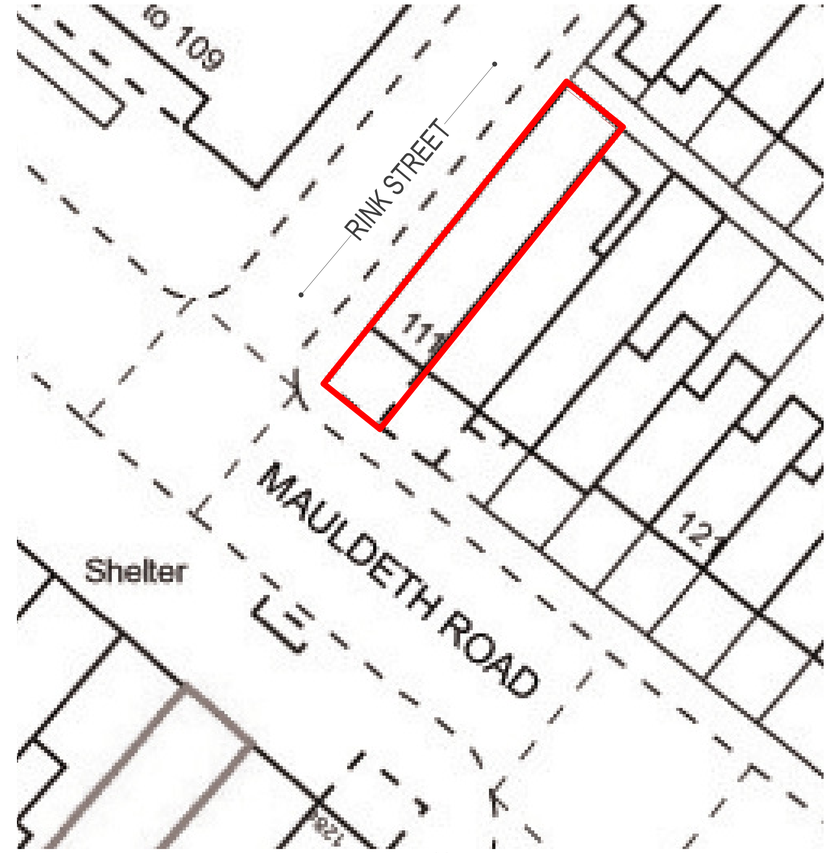

4 Site Plan
1 : 200


SCALE 1 : 200
0 4m 8m 12m

N



2 Location Plan
1 : 1250

SCALE 1 : 1250
0 25m 50m 75m

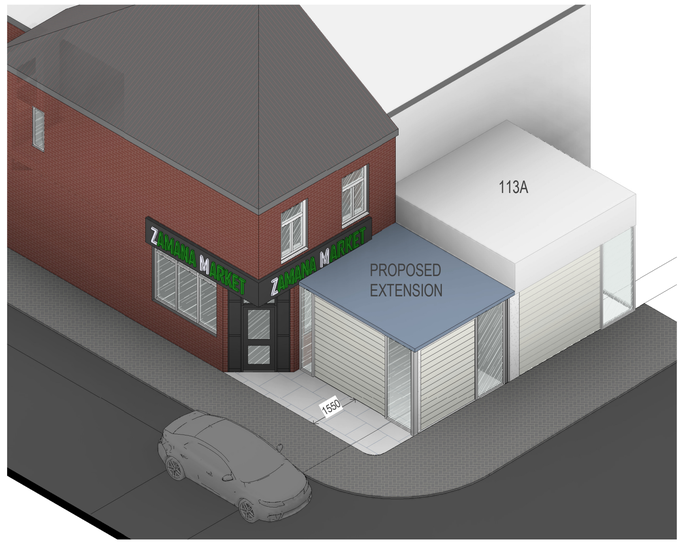

5 3D MODEL

Rev	Description	By	Date
A	Planning/ 1st Issue		15-10-2026

MUSE Architects

111 Mauldeth Rd, Manchester
M14 6SR

PROJECT:
PROPOSED DRAWINGS

DRAWING TITLE:

DRAWING STATUS: Planning

DRAWN: IU | CHECKED: MM

APPROVED: MM | DATE: 15-10-2026

SCALE: | 111_A1.01 DRAWING NUMBER: | A REV:

(A1)