
MATERIALS KEY
A: STONE ROOF SLATES
B: ROOFLIGHT
C: BRICK WALLS
D: TIMBER FRAME & RENDER INFILL
E: WELSH ROOF SLATE
F: LEAD

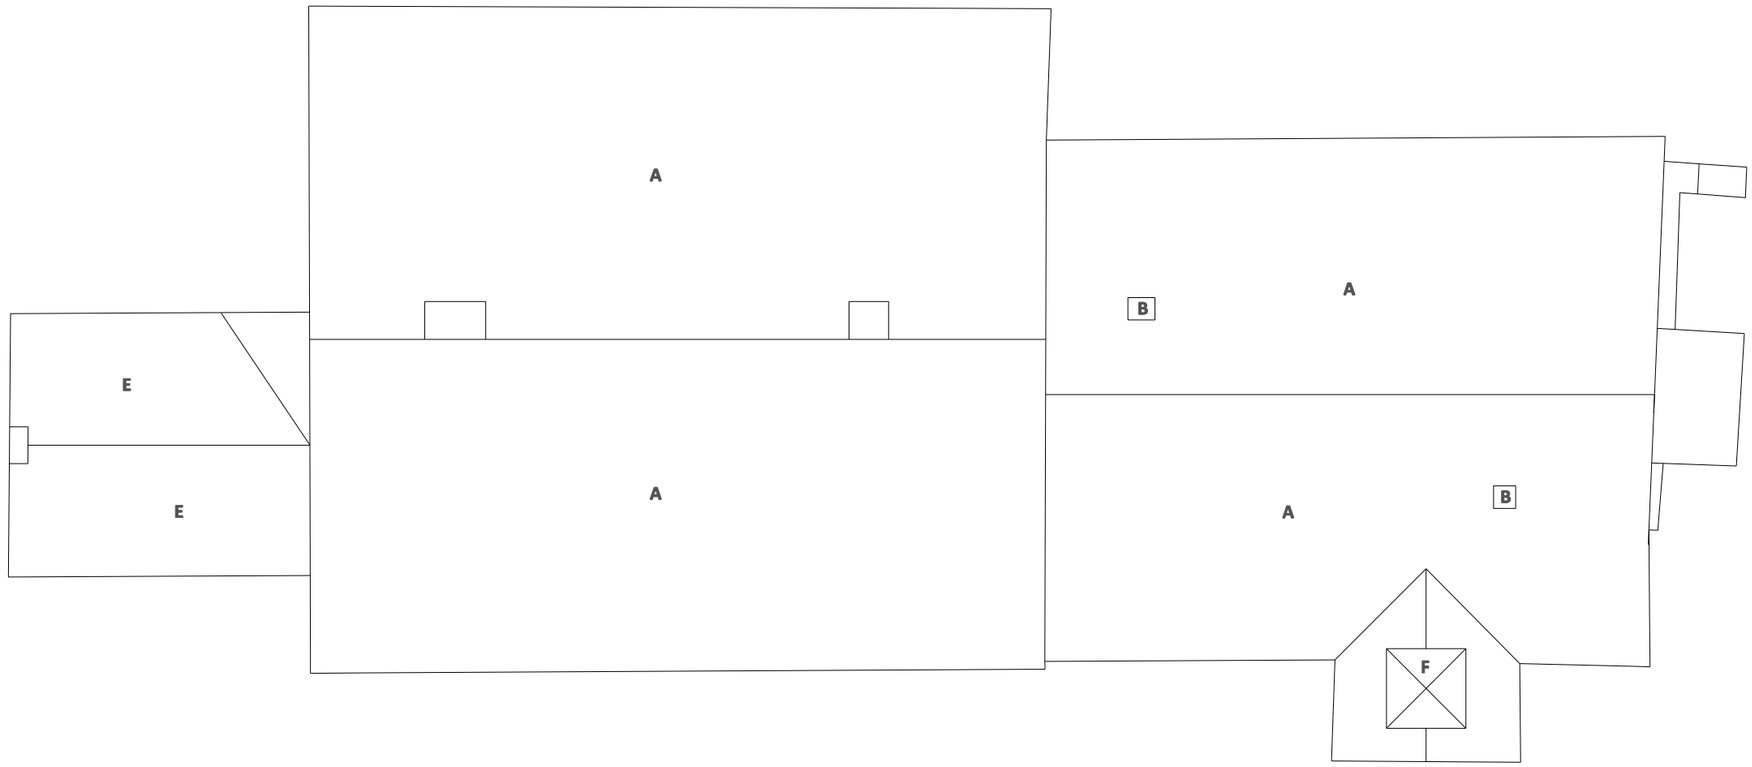

revision / description	date
FIRST ISSUE	25.06.26
revision A / materials key added	12.10.26

address	BBH Studio, 17 Cranworth Street, Stalybridge, SK15 2NW
director	Bernadette Bone ARB RIBACA GradDiplConsAA
phone	07813 076325
company #	8862139
web	www.bbheritagestudio.com
email	info@bbheritagestudio.com

project	Clayton Hall: Roof Repairs
client	FoCP & MCC
job no.	0254
drawing title	Existing Roof Plan
drawing no.	0254-al(05)004 **revision** A
drawing scale	1:100 @ A3

Do not scale from this drawing - use figured dimensions only.
This design and drawing is the copyright of BB Heritage Studio Ltd and may not be reproduced in any form without prior written consent.
Issue of the drawing does not impart any real or implied copyright licence.