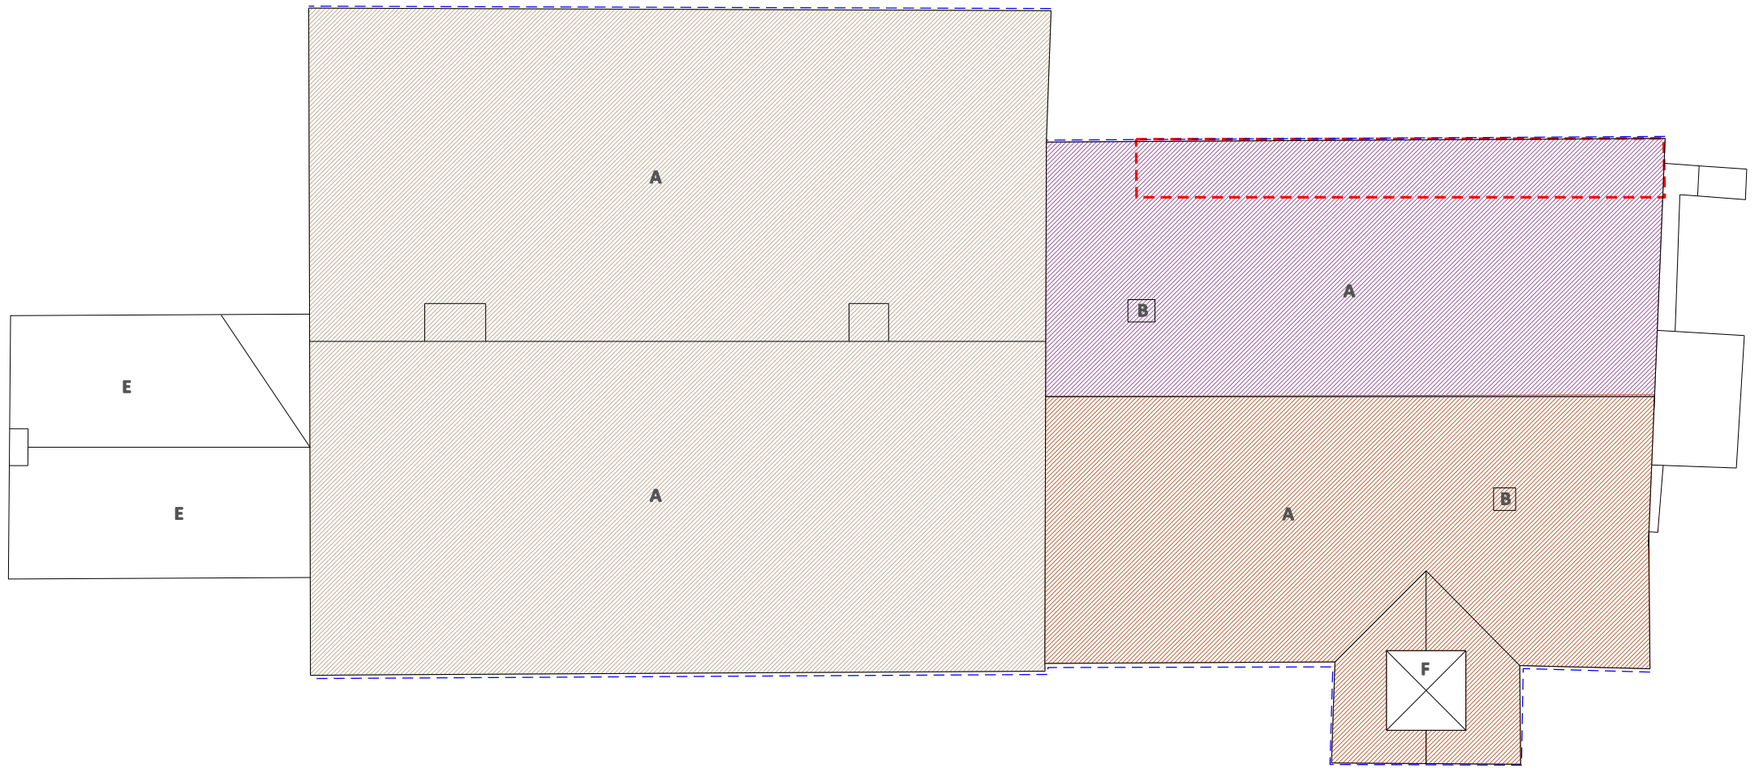


SOUTHERN SECTION EAST PITCH
TO BE RETAINED INSITU AND REPAIRED

SOUTHERN SECTION WEST PITCH
STONE TO BE REMOVED AND RELAID

NORTHERN SECTION
STONE, BATTENS AND FELT TO BE REMOVED AND RELAID

EXTENT OF REPLACEMENT EAVES NETTING

EXTENT OF OPENING UP FOR BAY WINDOW FLAT ROOF REPAIRS

MATERIALS KEY
A: STONE ROOF SLATES
B: ROOFLIGHT
C: BRICK WALLS
D: TIMBER FRAME & RENDER INFILL
E: WELSH ROOF SLATE
F: LEAD

revision / description	date
FIRST ISSUE	25.06.26
revision A / ADDITIONAL NOTES ADDED FOR RFI'S	28.07.26
revision B / materials key added	12.10.26

Do not scale from this drawing - use figured dimensions only.
This design and drawing is the copyright of BB Heritage Studio Ltd and may not be reproduced in any form without prior written consent.
Issue of the drawing does not impart any real or implied copyright licence.

address BBH Studio, 17 Cranworth Street, Stalybridge, SK15 2NW
director Bernadette Bone ARB RIBACA GradDiplConsAA
phone 07813 076325
company # 8862139
web www.bbheritagestudio.com
email info@bbheritagestudio.com

project Clayton Hall: Roof Repairs
client FoCP & MCC
job no. 0254
drawing title Roof Repairs - Proposed Roof Plan
drawing no. 0254-al(05)104 revision B
drawing scale 1:100 @ A3