
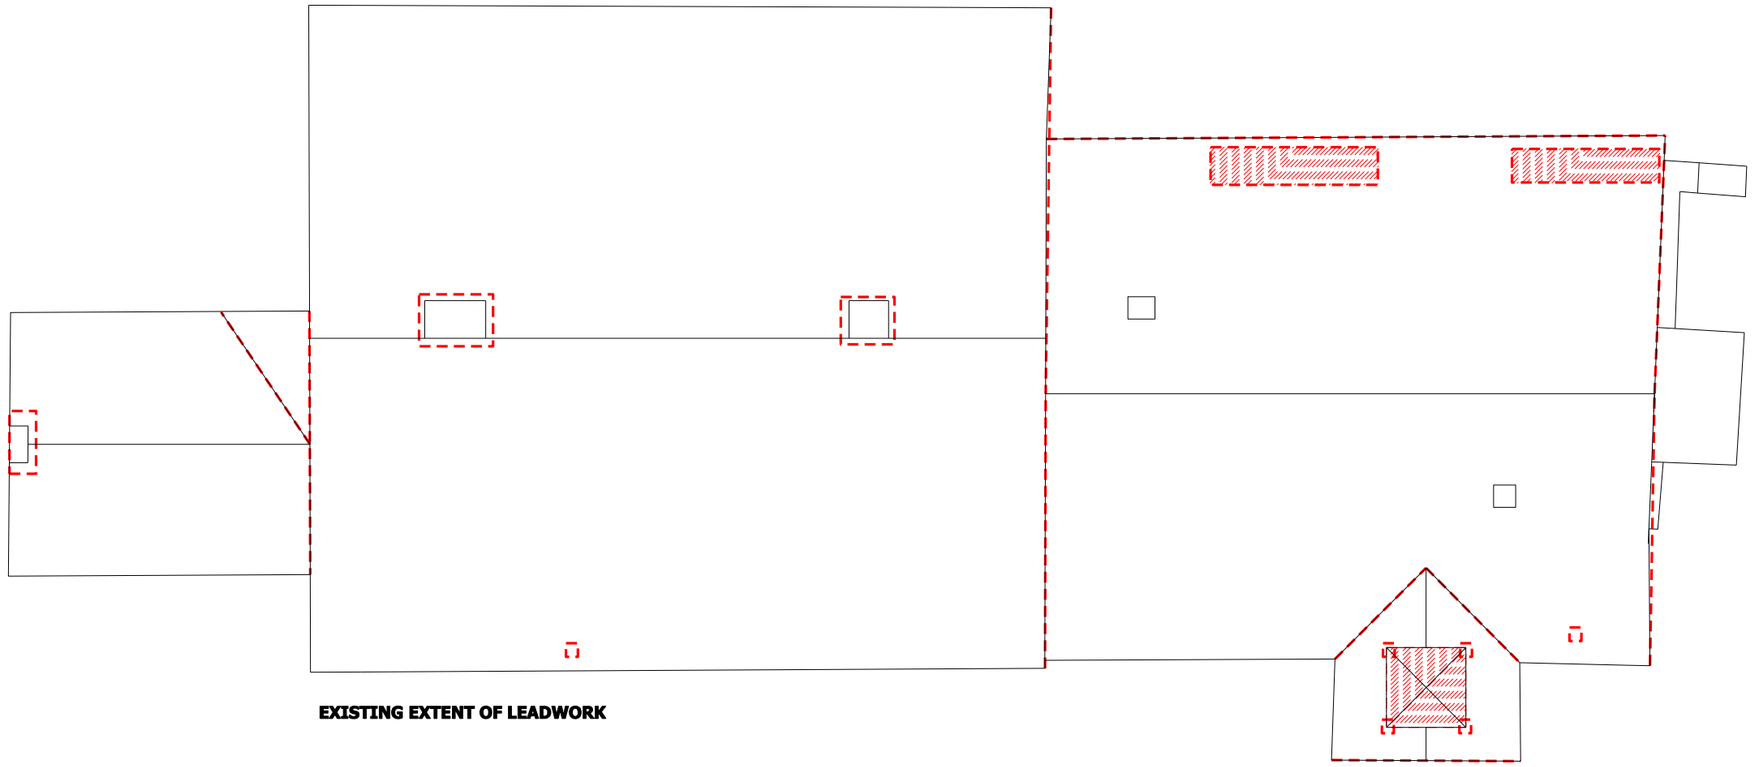


EXISTING EXTENT OF LEADWORK

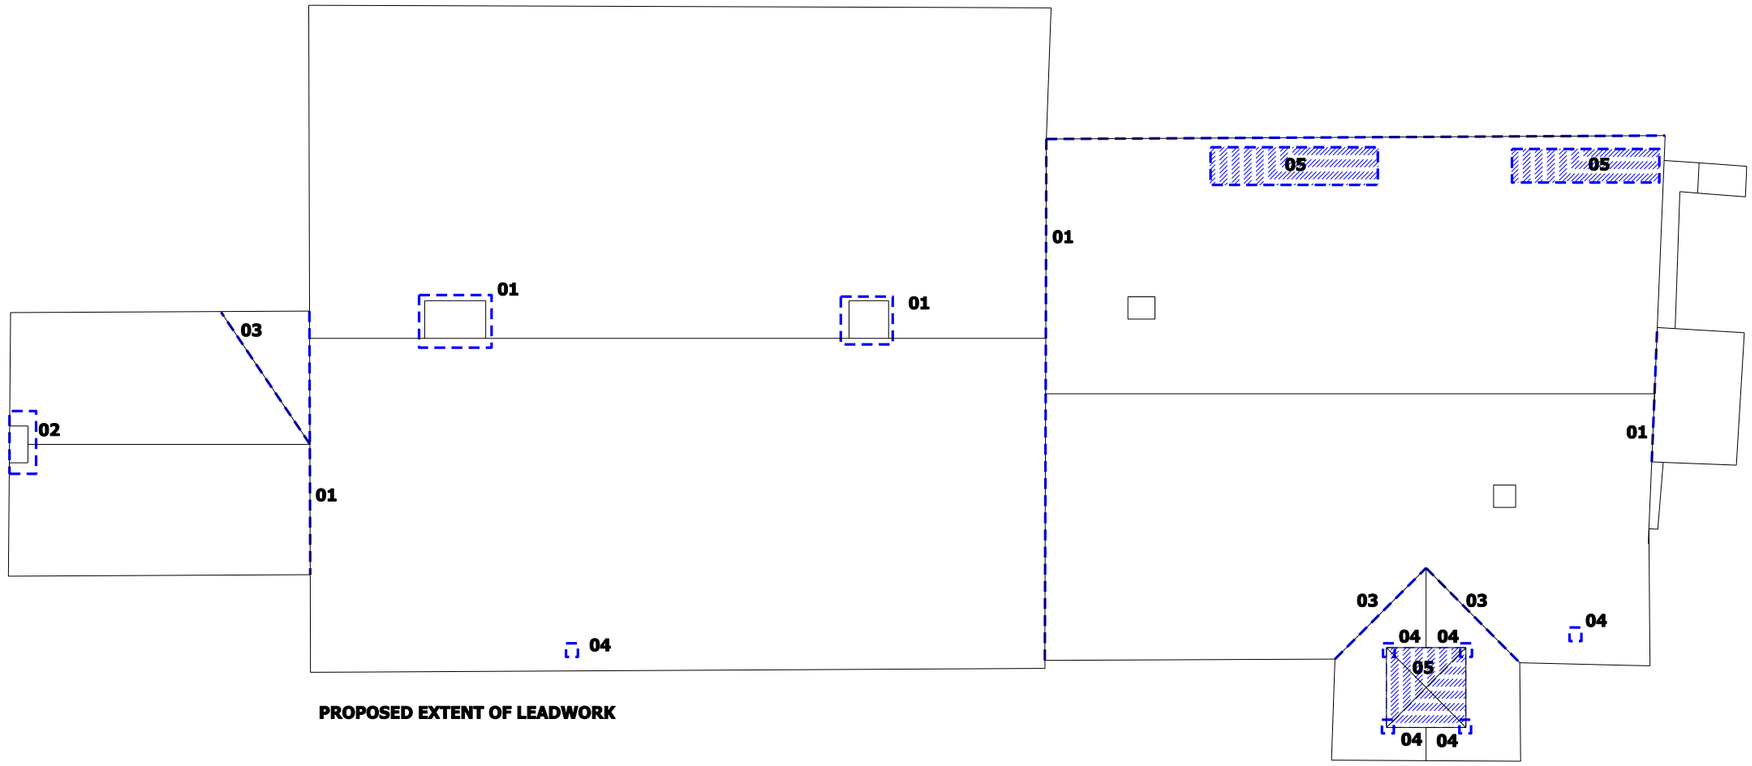

PROPOSED EXTENT OF LEADWORK

01: lead soakers and mortar fillet
soakers - Code 3 100mm upstand /150mm horizontal

02: lead soakers and flashings
soakers - Code 3 100mm upstand /150mm horizontal
flashing - Code 4 nominal 150mm upstand

03: lead valley
Code 4 - dims TBC following inspection / opening up
nominal 800mm max width and 1200mm max length

04: lead slate and upstand
min 150mm upstand, slate dims TBC (nom 500 x 500)

05: flat & pitched roof areas
dims TBC following site inspection and survey

revision / description	date
FIRST ISSUE	25.06.26
revision A / additional notes added	28.07.26
revision B / amended to show rooflights	12.10.26

address	BBH Studio, 17 Cranworth Street, Stalybridge, SK15 2NW
director	Bernadette Bone ARB RIBACA GradDiplConsAA
phone	07813 076325
company #	8862139
web	www.bbheritagestudio.com
email	info@bbheritagestudio.com

project	Clayton Hall: Roof Repairs
client	FoCP & MCC
job no.	0254
drawing title	Roof Repairs - Roof Plan Existing & Proposed Leadwork extents
drawing no.	0254-al(05)105 **revision** B
drawing scale	1:100 @ A3

Do not scale from this drawing - use figured dimensions only.
This design and drawing is the copyright of BB Heritage Studio Ltd and may not be reproduced in any form without prior written consent.
Issue of the drawing does not impart any real or implied copyright licence.