

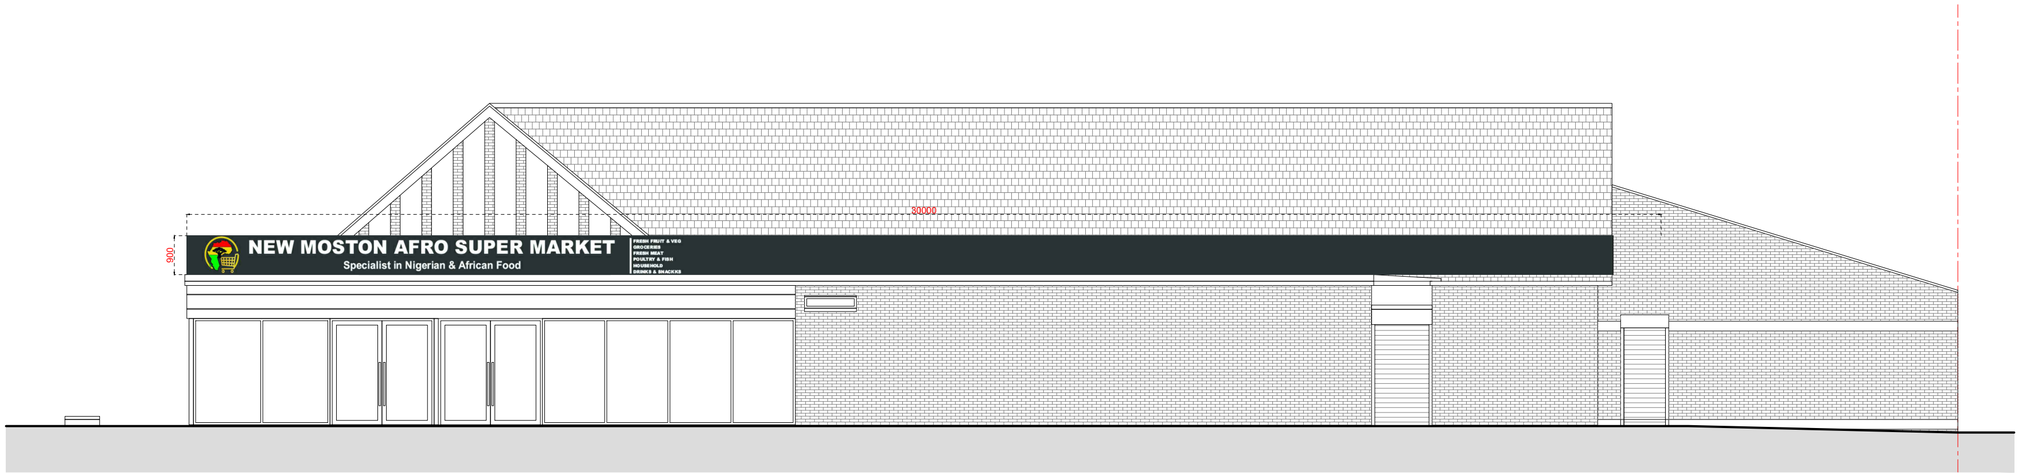


PROPOSED FRONT ELEVATION
1:100 @ A2

0m 1m 3m 5m 10m

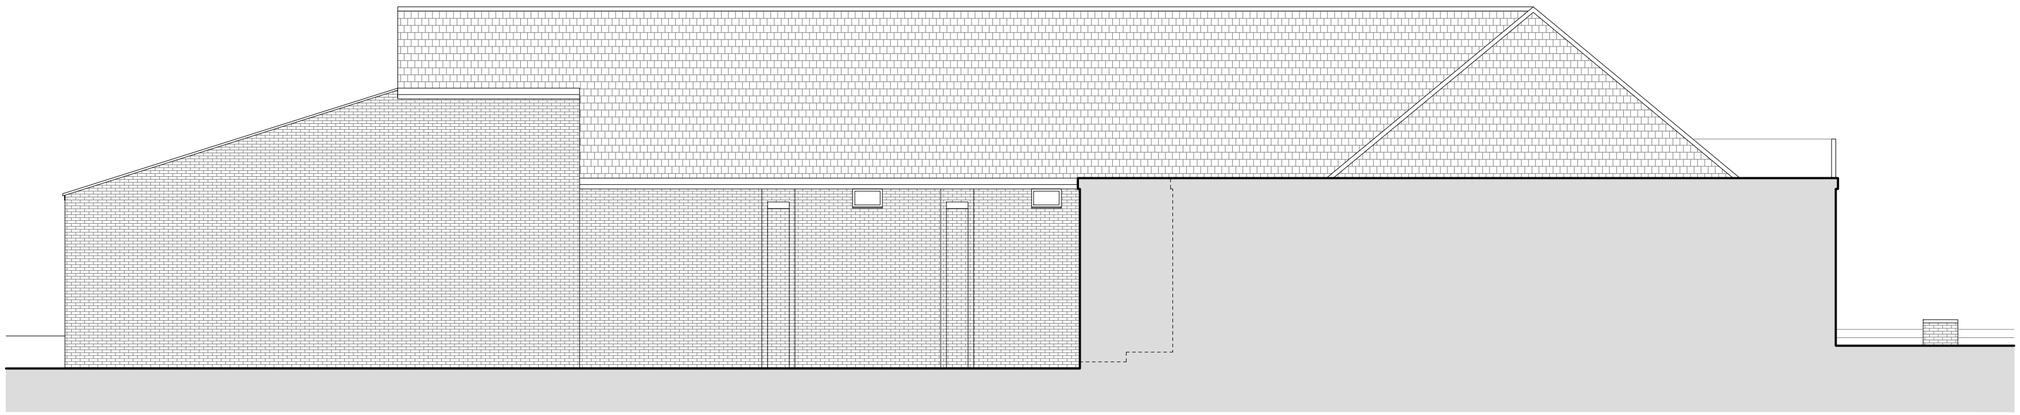

PROPOSED REAR ELEVATION
1:100 @ A2

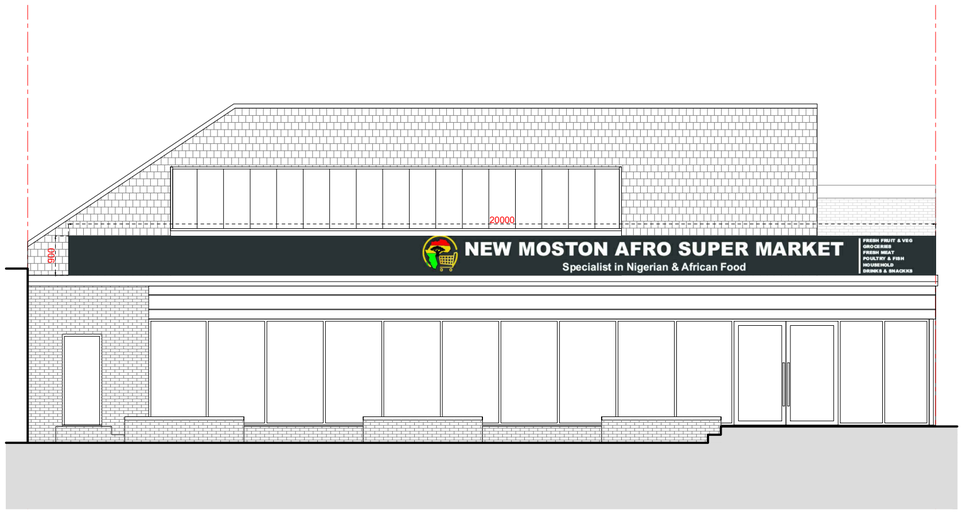

PROPOSED SIDE ELEVATION
1:100 @ A2

Dimensioning

Figured dimensions only to be taken from these designs and drawings. Work to annotated dimensions only. All dimensions to be checked on site. Architectural designers to be informed immediately of any discrepancies before work proceeds. Drawings are to be read in conjunction with relevant specifications, structural engineers and service engineers' drawings.

Rev	Date	Description
-	*01/10/26*	*Issued to client for comments*

SALEEM
ARCHITECTS
Architecture | Masterplanning | Graphics

CLIENT:
Property Owner

PROJECT:
18 Kenyon Lane
Manchester
M40 9JQ

TITLE:
Signage Board Elevation

REV:

SCALE:
1:100 @ A2

DATE:
Oct 2026

DRAWING NO.
Sheet 7

www.saleemarchitects.co.uk
+44 7411 474157