
Notes

Jennings Design Associates take no responsibility for any dimensions obtained by scaling from this drawing. If no dimension is shown the recipient must ascertain the dimension specifically from the Architect or by site measurement. Supplying this drawing in digital form is solely for convenience and no reliance may be placed on digital data. All dimensions and setting out shown on this drawing should be checked on site. Any discrepancies must be reported to the Architect immediately. This drawing is copyright of Jennings Design Associates

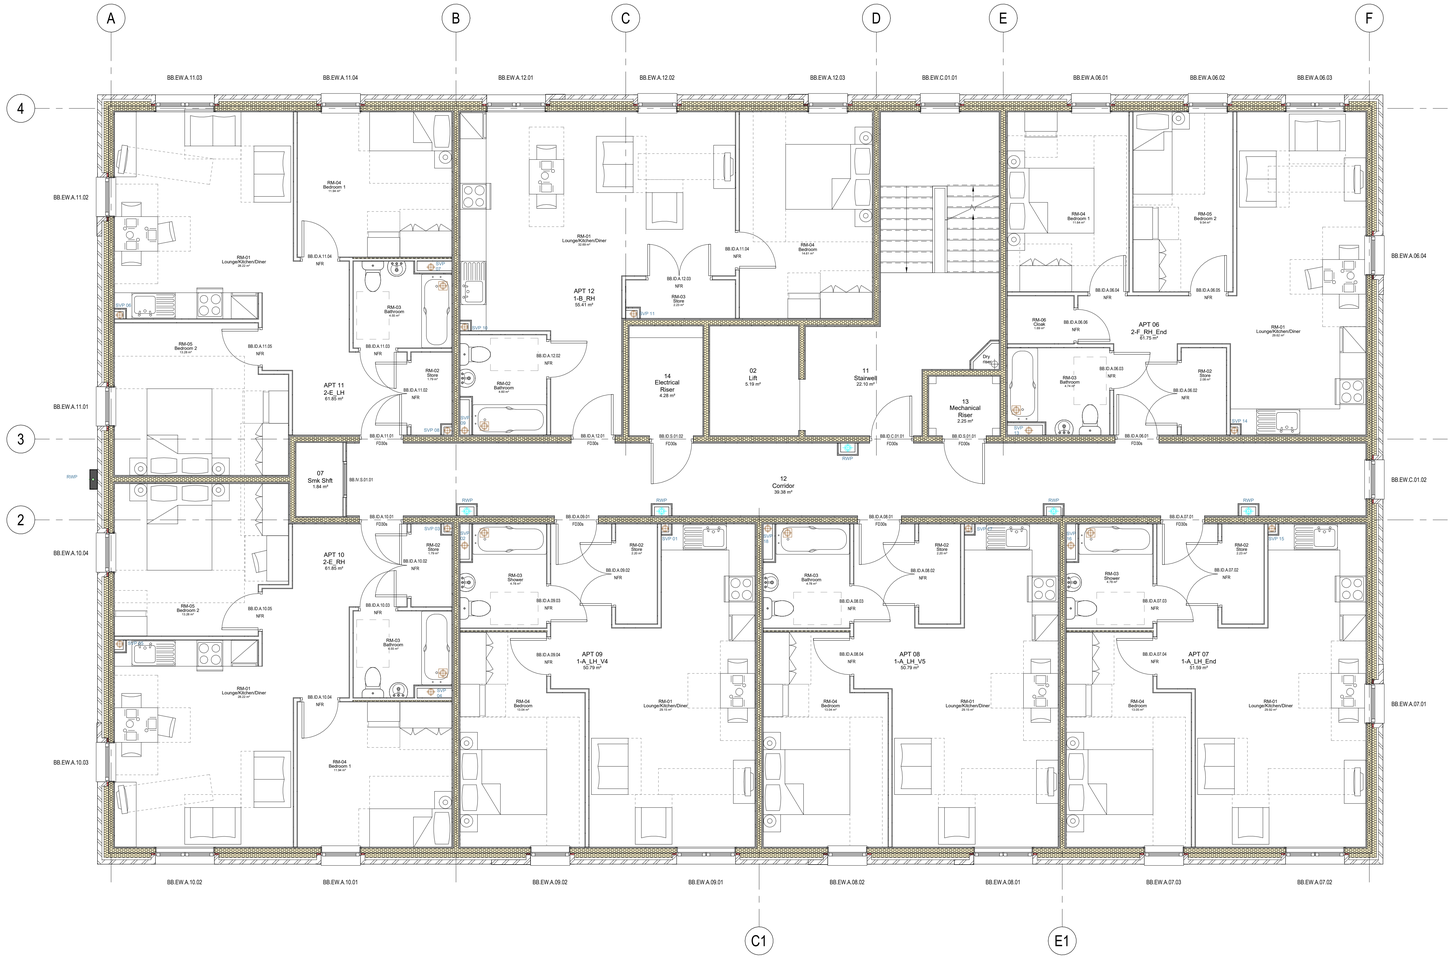

Block B GA Plan - Level 1
1 : 50

PRELIMINARY

Rev	Description	Date	By	Chk
P3	Kitchen design intent layout added to the plans.	06/10/26	JK	TK
P2	SVP's Relocated	04/09/26	JK	TK
P1	Initial Issue			

Revision Schedule

Block B - Accommodation Schedule - Level 1

Level	Number	Name	Area	Comments
Level 1	02	Lift	5.19 m²	Communal
Level 1	07	Smk Shft	1.84 m²	Services
Level 1	11	Stairwell	22.10 m²	Communal
Level 1	12	Corridor	39.36 m²	Communal
Level 1	13	Mechanical Riser	2.25 m²	Services
Level 1	14	Electrical Riser	4.28 m²	Services
Level 1	APT 06	2-F_RH_End	61.75 m²	M4(2)
Level 1	APT 07	1-A_LH_End	51.59 m²	M4(2)
Level 1	APT 08	1-A_LH_V5	50.79 m²	M4(2)
Level 1	APT 09	1-A_LH_V4	50.79 m²	M4(2)
Level 1	APT 10	2-E_RH	61.85 m²	M4(2)
Level 1	APT 11	2-E_LH	61.85 m²	M4(2)
Level 1	APT 12	1-B_RH	55.41 m²	M4(2)

Block B - GIFA Schedule - Level 1

Level	ZoneName	Area
Level 1	Communal	66.67 m²
Level 1	Residential	394.02 m²
Level 1	Services	8.37 m²
		469.06 m²

SCALE 1:50

jda architects
info@jda-architects.com
www.jda-architects.com
manchester: 0161 336 5011
liverpool: 0151 665 0112

Project Details:
1485 - Kirkmanshulme Ln, Manchester (Buzz Bingo)

Client:
Kellen Homes

RIBA Workstage:		Status/Suitability Code:
Stage 4 - Technical Design		S4
Scale: 1 : 50	@ Original Size: @A0	Date: 02/09/2026
Drawn by: JK	Checked By: TK	

Project Code	Originator	Vol/Sys	Level	Type	Role	Number
C016-JDA-BB-01-PL-A-1100-001						

Description	Rev
Block B GA Plan - Level 1	P3

C:\00 - BIM\C016-JDA-BB-XX-M3-A-1000-01 Block B Brickwork.rvt 02/09/2026 15:47:54