


Front Elevation - Elevation 01 - Winston Road & Hodge Street

1 : 200




Rear Elevation - Elevation 02 - Hodge Street & Lordship Close

1 : 200

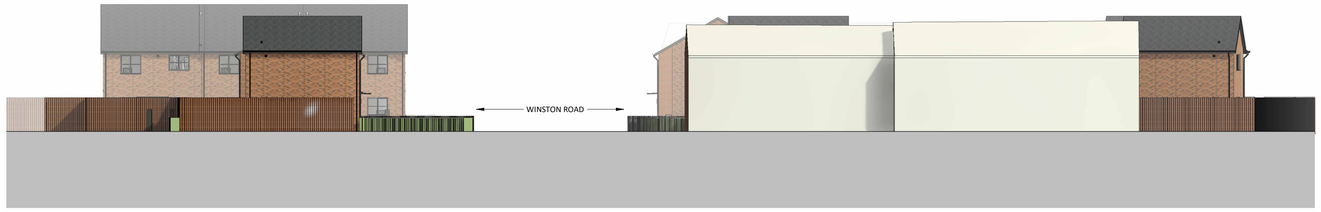

Rear Elevation - Elevation 03 - Lordship Close & Winston Road

1 : 200

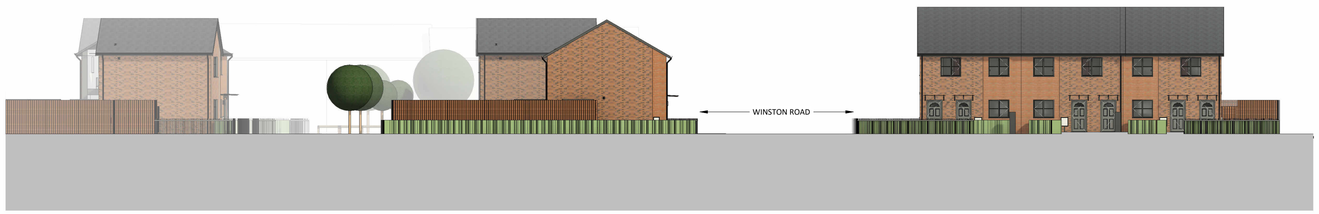

Front Elevation - Elevation 04 - Winston Road & Lordship Close

1 : 200

This drawing is copyright Bernard Taylor Partnership Ltd and must not be copied or disclosed by or to any unauthorised persons without the prior written consent of Bernard Taylor Partnership Ltd

Do not scale from this drawing. Do not take measurements from the CAD base. Any discrepancies are to be reported to the architect for clarification.

All dimensions are to be checked on site prior to construction, manufacture of any components and ordering of materials and equipment.

All materials and workmanship to be in accordance with the current British Standards and codes of practice.

2 0 2 4 6 8 10

SCALE 1:200 m

Levels to be determined. Roof lines may vary upon recipet of levels.

All new trees in strict accordance with LM Ecology Reports and Trevor Bridge BNG Landscape plan



Rev	Date	Int	Description
8	14.10.26	MA	Reissue of full site design pack incorporating planners comments.
7	27.05.26	OM	Plan updated in-line with layout redesign.
6	01/04/26	ET	Drawing revised following Client's comments
5	30.04.25	HG	Package updated following planning officer comments
4	07.04.25	HG	Package updated in line with client comments and subsequent MCC and Highways feedback
3	13.11.24	JW	Drawings revised prior to planning submission
2	11.11.24	JW	Planning pack updated in line with planning officer feedback
1	13.09.24	JW	Planning package finalised prior to planning submission

btp ARCHITECTS RIBA Chartered Practice

CLIENT:
One Manchester

PROJECT:
P500 - Winston Road, Hodge Street and Lordship Close

DESCRIPTION:
Proposed Street Elevations 00

PURPOSE OF ISSUE:
Planning

DRAWN BY:	CHECKED	DATE:	SCALE @ A1:
JW	VS	14.02.23	As indicated

JOB NO:	STATUS CODE:	DRAWING NO:	REV
3793	S2	211	8

FILE IDENTIFIER:
P5-BTP-00-E-DR-A-3793_211.8

Elizabeth House 486 Didsbury Road Heaton Mersey Stockport SK4 3BS
0161 443 1221 info@bernardtaylor.co.uK www.btparchitects.co.uk