

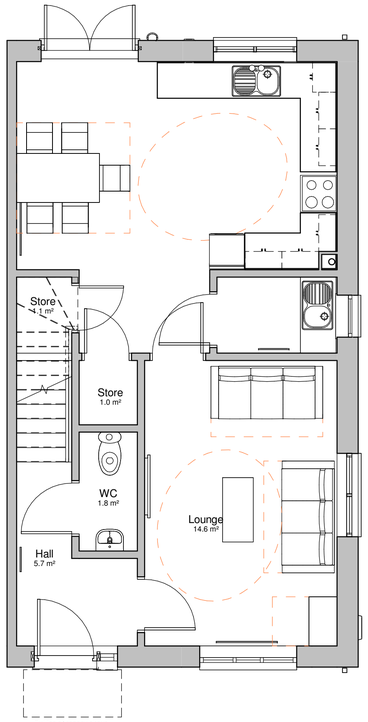


00 Ground Floor Plan
1 : 50

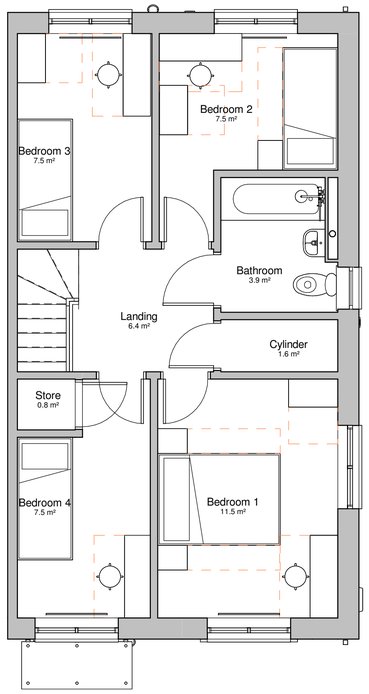

01 First Floor Plan
1 : 50

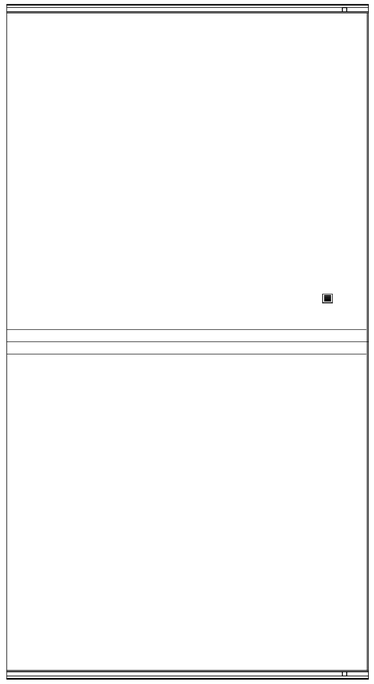

02 Roof Plan
1 : 50

DO NOT SCALE FROM THIS DRAWING.
ALL DIMENSIONS MUST BE CHECKED ON SITE BY CONTRACTOR PRIOR TO CONSTRUCTION, MANUFACTURE OF ANY COMPONENTS AND ORDERING OF MATERIALS AND EQUIPMENT.

THIS DRAWING AND ASSOCIATED COPYRIGHT REMAINS THE PROPERTY OF BERNARD TAYLOR PARTNERSHIP LIMITED UNLESS OTHERWISE AGREED. ANY UNAUTHORISED USE, REPRODUCTION OR DISTRIBUTION OF THESE PLANS WITHOUT KNOWLEDGE, WHETHER IN WHOLE OR IN PART, IS EXPRESSLY PROHIBITED.

ALL MATERIALS AND WORKMANSHIP TO BE IN ACCORDANCE WITH THE CURRENT BRITISH STANDARDS AND CODES OF PRACTICE.

0.5 0 0.5 1 1.5 2 2.5
SCALE 1:50 m

Area Schedule (GIA)

Level	Name	Area m²	Area sq ft	Perimeter in m
00 Ground Floor	Area	50.3 m²	541.3 SF	30.10
01 First Floor	Area	49.9 m²	537.0 SF	29.54
Grand total: 2		100.2 m²	1078.3 SF	



Front Elevation
1 : 50



Rear Elevation
1 : 50



Gable Elevation
1 : 50

Rev	Date	Int	Description
C	03/06/26	OM	Area schedule added to sheet
B	27/05/26	OM	WC moved to hall and Utility moved to WC space.
A	15/05/26	OM	Layout revised to incorporate cylinder

btp ARCHITECTS
RIBA Chartered Practice

CLIENT:
One Manchester

PROJECT:
P500 - Winston Road, Hodge Street and Lordship Close

DESCRIPTION:
4B5P House -Gable Window - Proposed Floor Plans & Elevations

PURPOSE OF ISSUE:
Planning

DRAWN BY:	CHECKED	DATE:	SCALE @ A1:
ET	MA	01/04/26	1 : 50

JOB NO:	STATUS CODE:	DRAWING NO:	REV
3793	S3	290	C

FILE IDENTIFIER:
P5-BTP-14-ZZ-DR-A-3793_290.C

Elizabeth House 486 Didsbury Road Heaton Mersey Stockport SK4 3BS
0161 443 1221 info@bernardtaylor.co.uK www.btparchitects.co.uk