




Typical Section as Proposed
scale 1:50

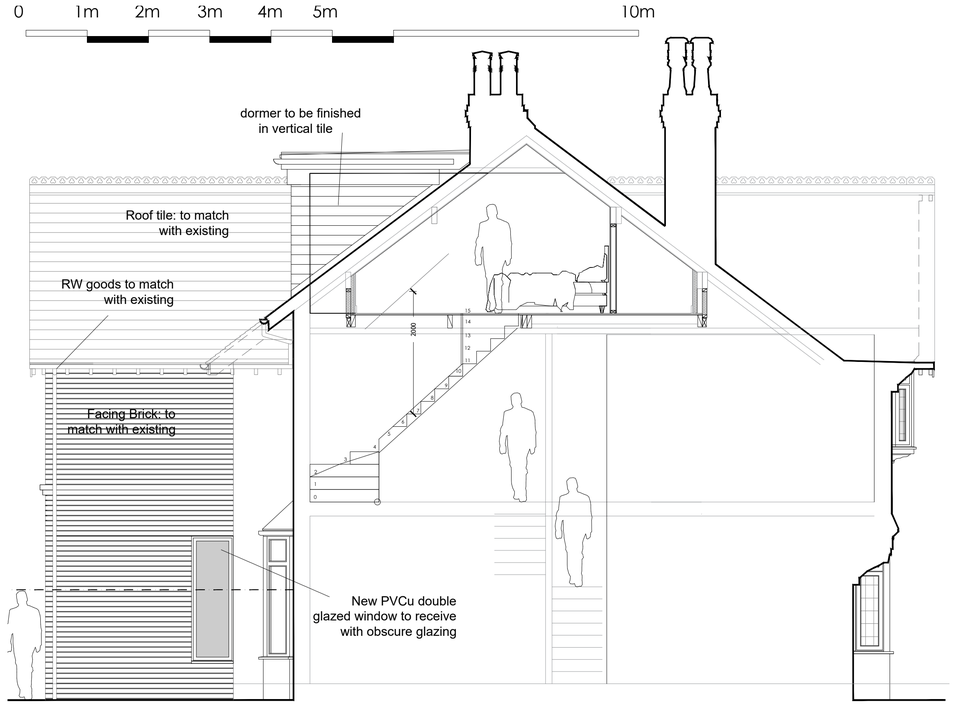

Rear Elevation as Proposed

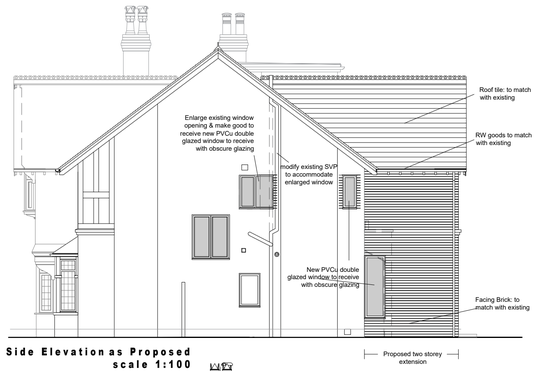


Side Elevation as Proposed
scale 1:100

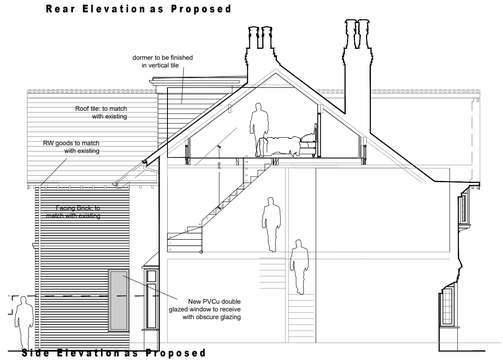


Side Elevation as Proposed




Front Elevation as Proposed

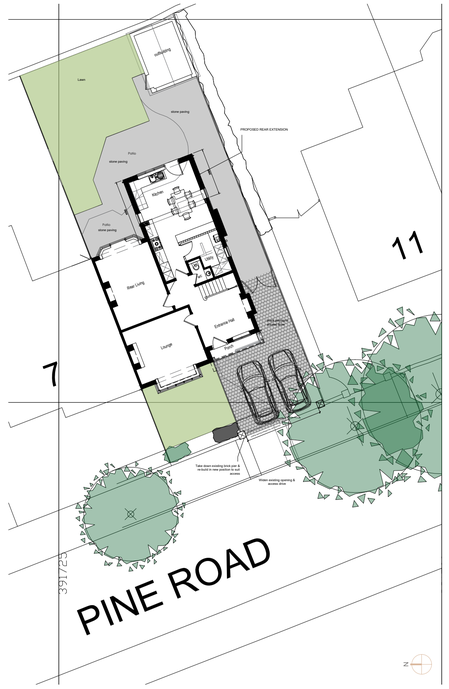


Site Plan as Proposed **scale 1:1200**

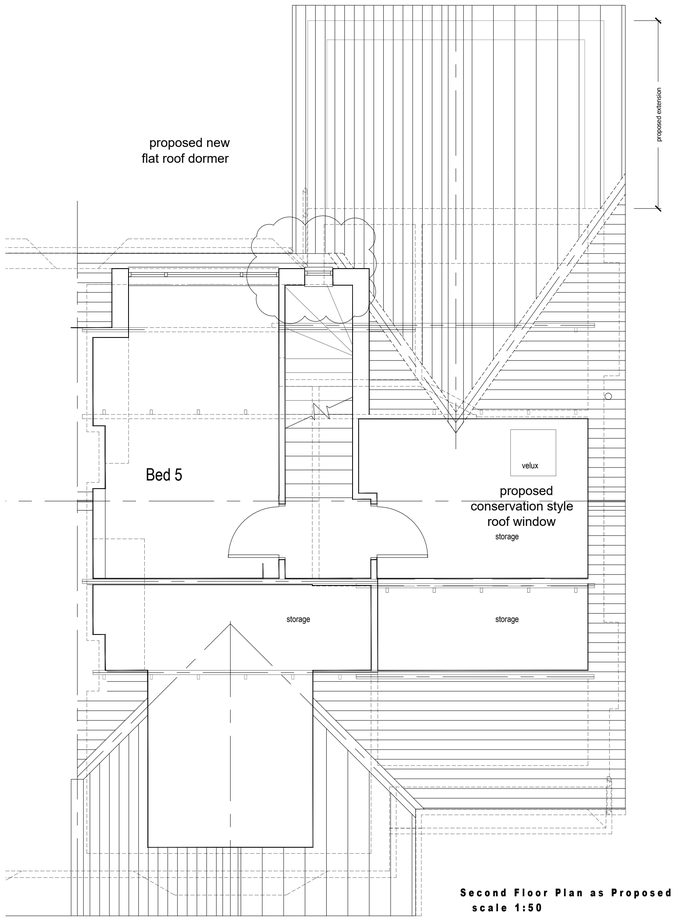


Second Floor Plan as Proposed
scale 1:50

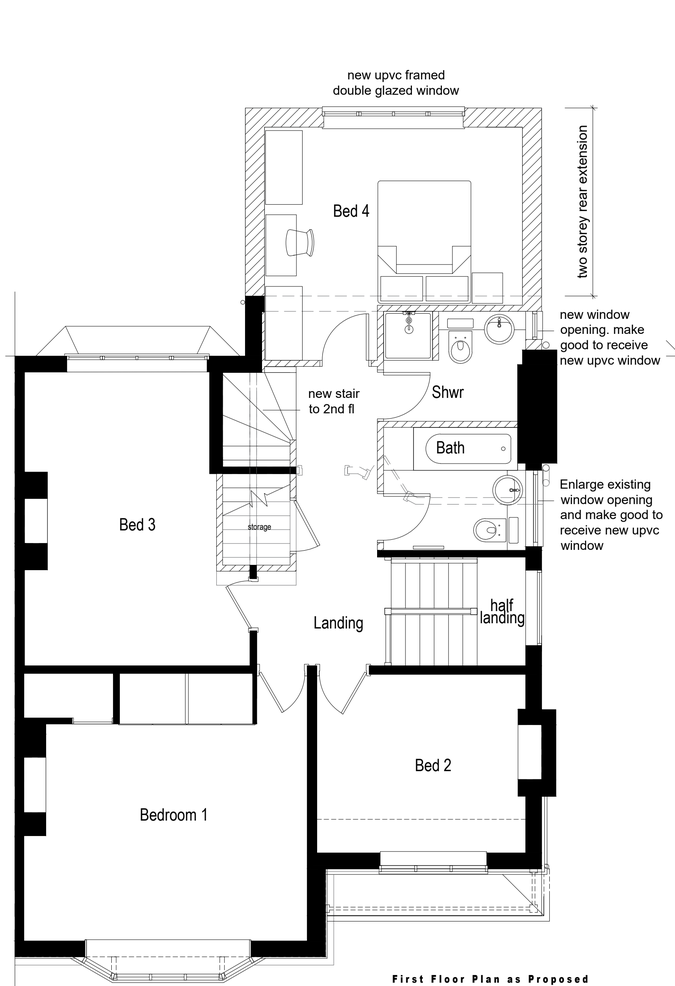

First Floor Plan as Proposed
scale 1:50

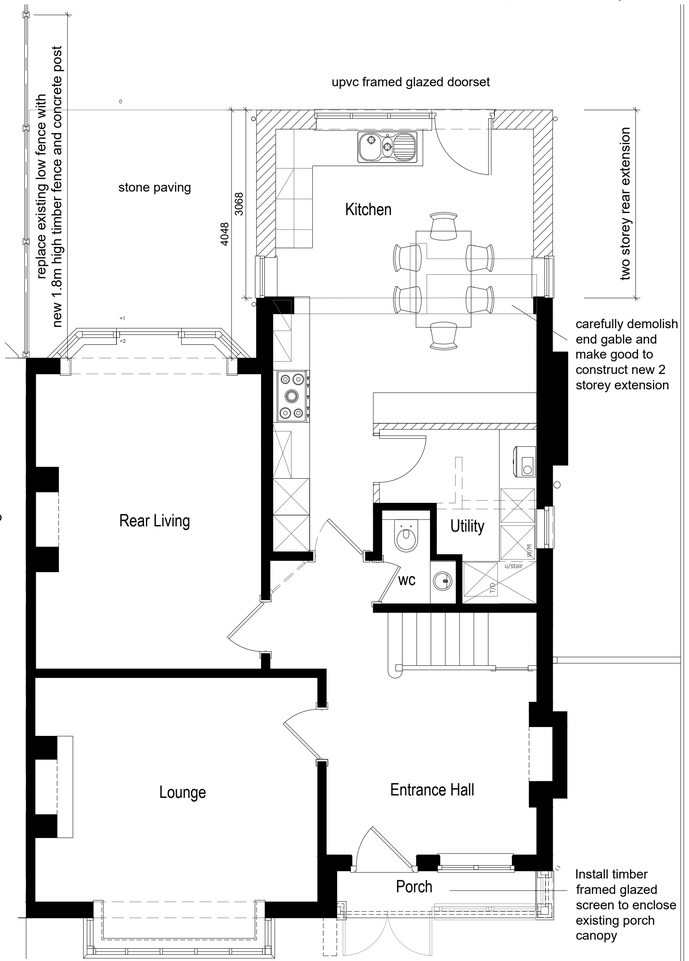

Ground Floor Plan as Proposed
scale 1:50

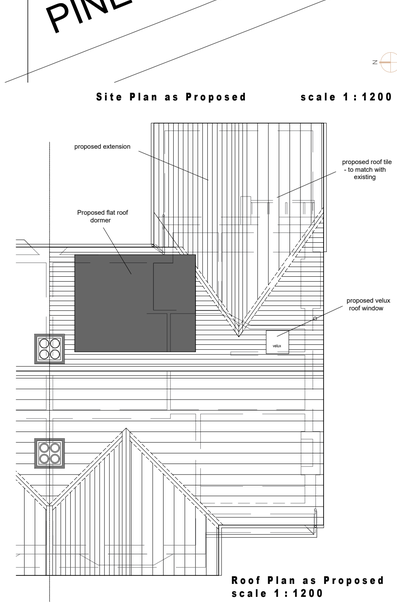

Roof Plan as Proposed
scale 1:1200

PLANNING

Rev. A - window added to rear dormer 22.05.24

CLIENT
A & M McNicholas

PROJECT
Proposed Alterations
9 Pine Road, Didsbury,
Greater Manchester M20 6UY

DRAWING TITLE
PLANS & ELEVATIONS AS PROPOSED

SCALE	DATE	DRAWING NO.	REVISION
VARIES	FEB '24	2024-PINE/PP.01	A