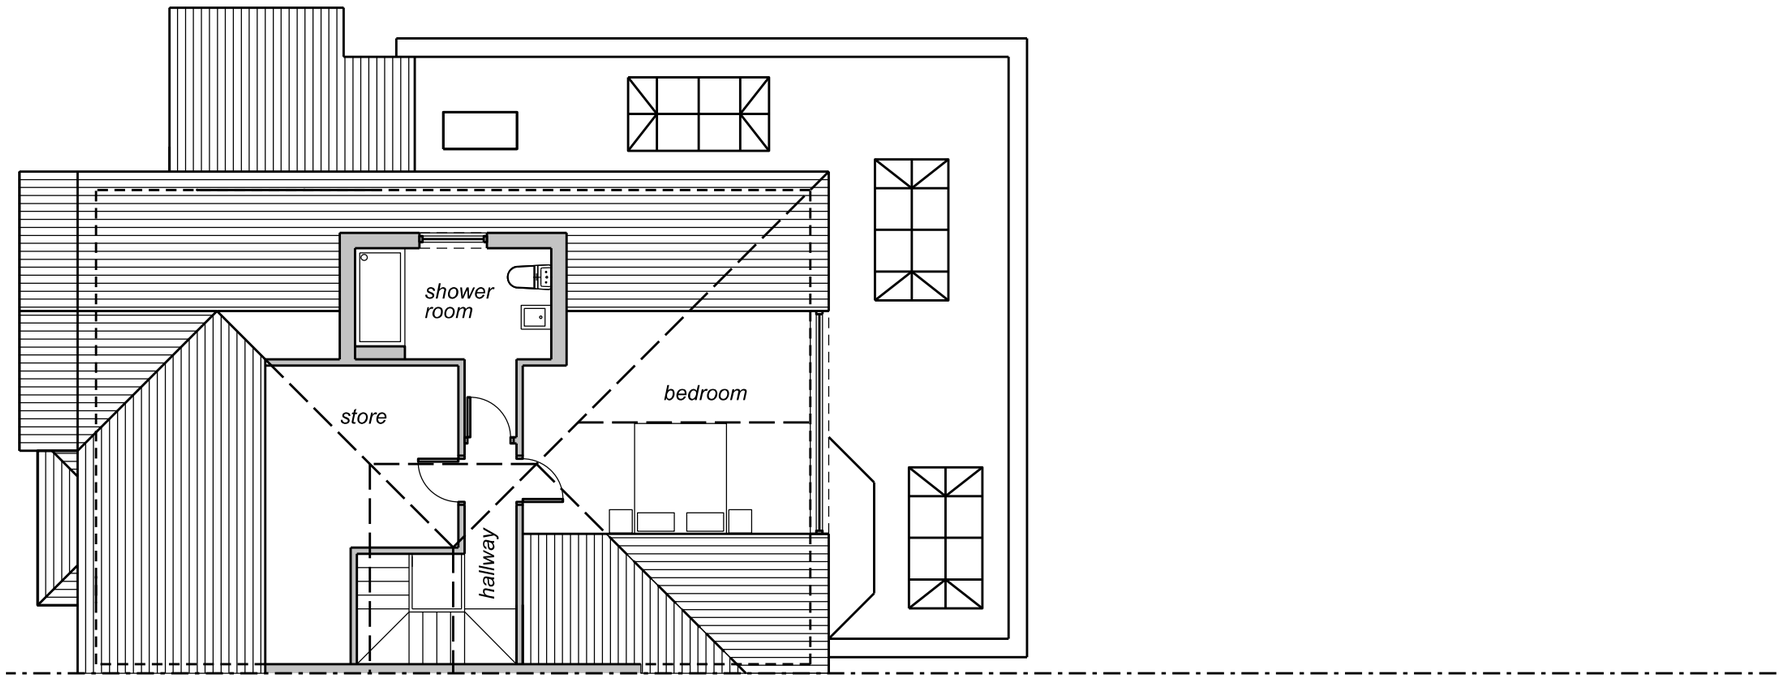



*Loft Floor Plan*

N

*Project*

Mr and Mrs Kapoor
260 Wilbrham Road

*Title*

Proposed Floor Plans

*Job No.* 1086

*Drawing No.* L205

*Scale @A3* 1:100

0m 1m 2m 3m 4m 5m