STOCKPORT ROAD

HAYLEY STREET

PLYMOUTH GROVE

RIDGE LEVEL 65.29

REFUSE VEHICLE WASTE COLLECTION ZONE


Proposed Ground Floor Plan

SCALE 1:100

0 5m

NOTES

ALL DIMENSIONS TO BE CHECKED ON SITE PRIOR TO ANY MANUFACTURING OR FABRICATION AND ANY ANOMALIES TO BE BROUGHT TO THE ATTENTION OF THE ARCHITECT.

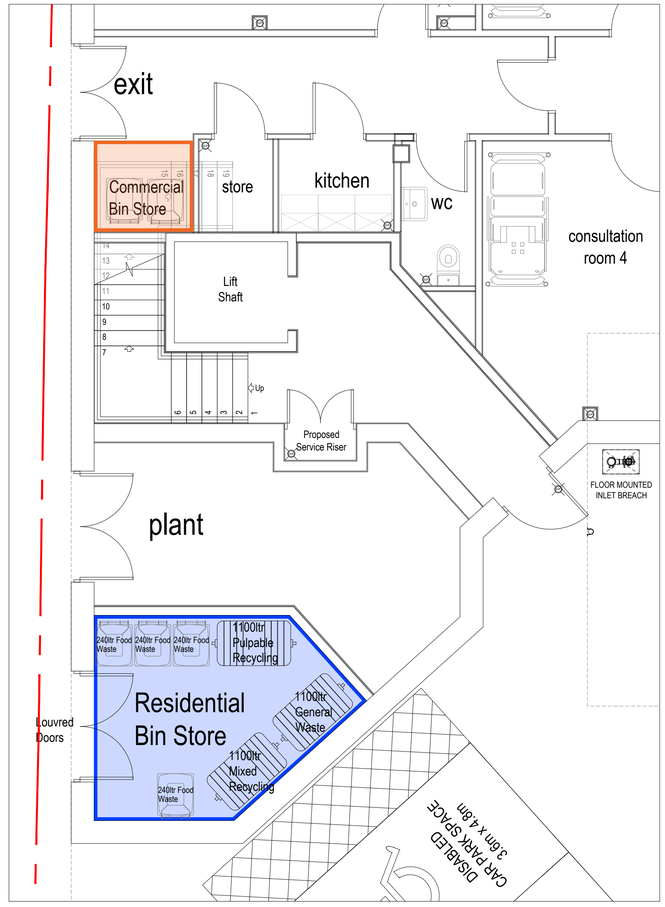

SCALE 1:50

REV	AMENDMENTS	BY	DATE
A	FIRST ISSUE	RW	05.08.26

PLANNING ISSUE

SUBJECT TO LOCAL AUTHORITY APPROVAL

PROJECT

MEDICAL CENTRE AND RESIDENTIAL DEVELOPMENT
DUCIE ARMS
424 STOCKPORT ROAD, LONGSIGHT
MANCHESTER M12 4EX

CLIENT

DR NOMAN EHSAN

DRAWING TITLE

PROPOSED REFUSE STORE

DRAWN	RW	DATE	13.02.25
CHECKED		SCALE	1:100 (A1) 1:50 (A1)
APPROVED			

HOWARD & SEDDON A.R.I.B.A.
CHARTERED ARCHITECTS
64 WASHWAY ROAD
SALE, CHESHIRE, M33 7RE
TEL NO. 0161 - 973 8296
FAX NO. 0161 - 962 3485
E-MAIL : ADMIN@HOWARDANDSEDDON.CO.UK

JOB No.	DRG No.	REVISION
14273	306	A