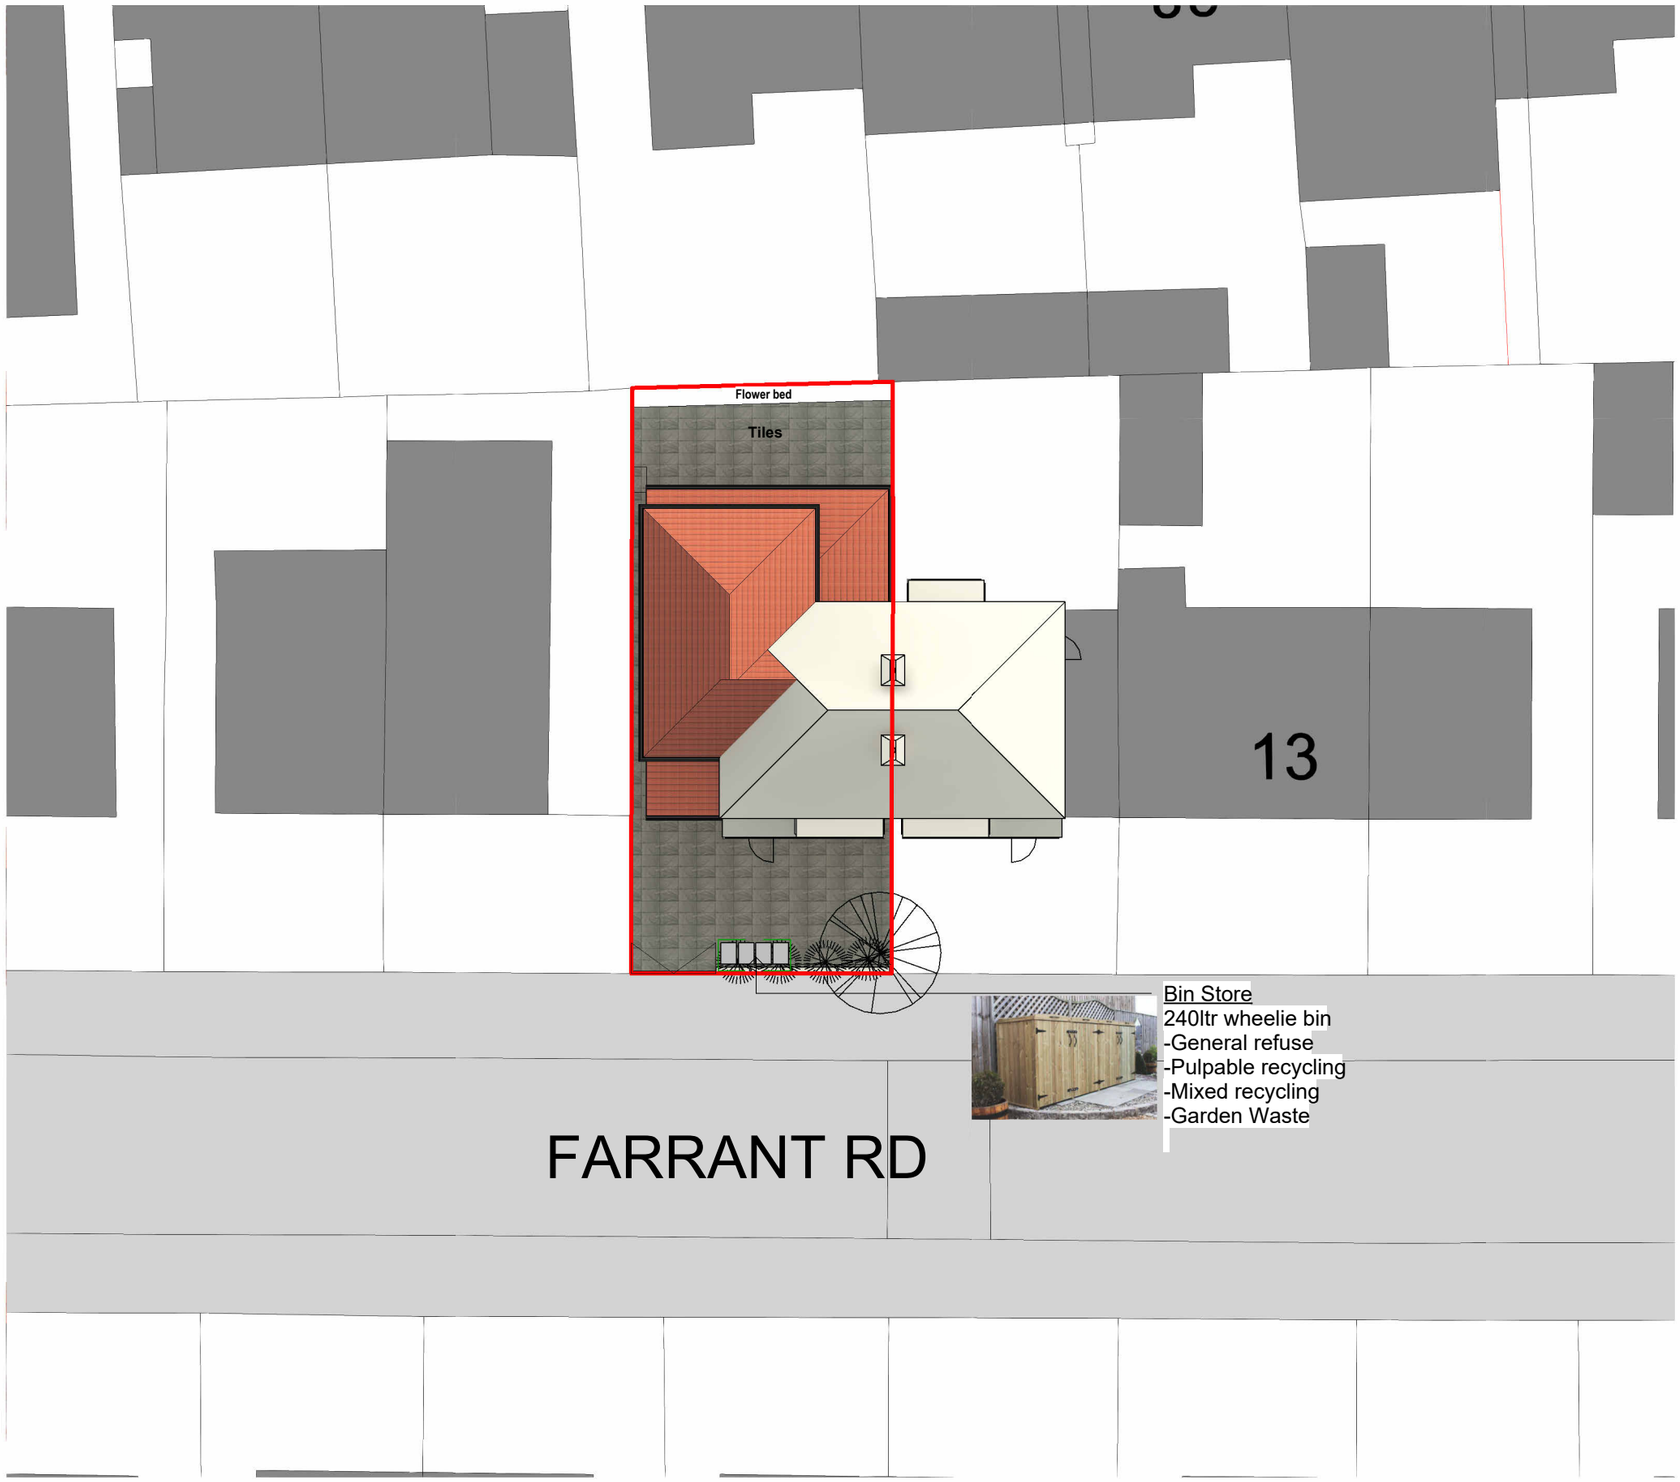


P-Site Plan

1 : 200

COPYRIGHT © ALL RIGHTS RESERVED BY ARCHITEK BDC LTD. DRAWING INDICATES DESIGN INTENT ONLY. NOT TO BE USED FOR CONSTRUCTION UNLESS STATED SO. TO BE READ IN CONJUCTION WITH OTHER DRAWINGS OR SPECIFICATION WHERE PROVIDED.

ARCHITEK
BUILDING DESIGN CONSULTANCY
0161 511 8479
vikas@architek.uk
916 Stockport Road, Levenshulme, Manchester, M19 3AB

No.	Description	Date
P1	Issue to Planning	20.07.2026
P2	Updates to elevations and rearward projection	20.10.2026

PROJECT
Two storey side and part two/single storey rear extension

Manchester City Council

PURPOSE OF ISSUE
Planning

ADDRESS
9 Farrant Road, Longsight, Manchester, M12 4PD

SHEET
P-Site Plan

CLIENT
Irfan Gul

Date	Project number	Scale (@ A3)
20.10.2026	1381	1 : 200

Drawn by	DRAWING NUMBER	REV
NM	A101	P2

Checked by
VA