

0m 1m 2m 3m 4m 5m

VISUAL SCALE 1:100 @ A3

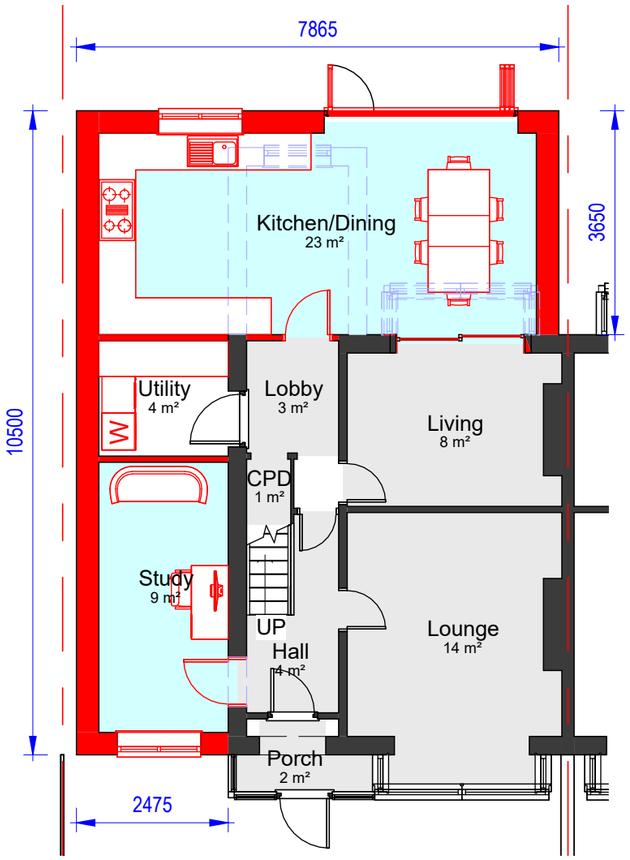

00-P-Ground Floor

1 : 100

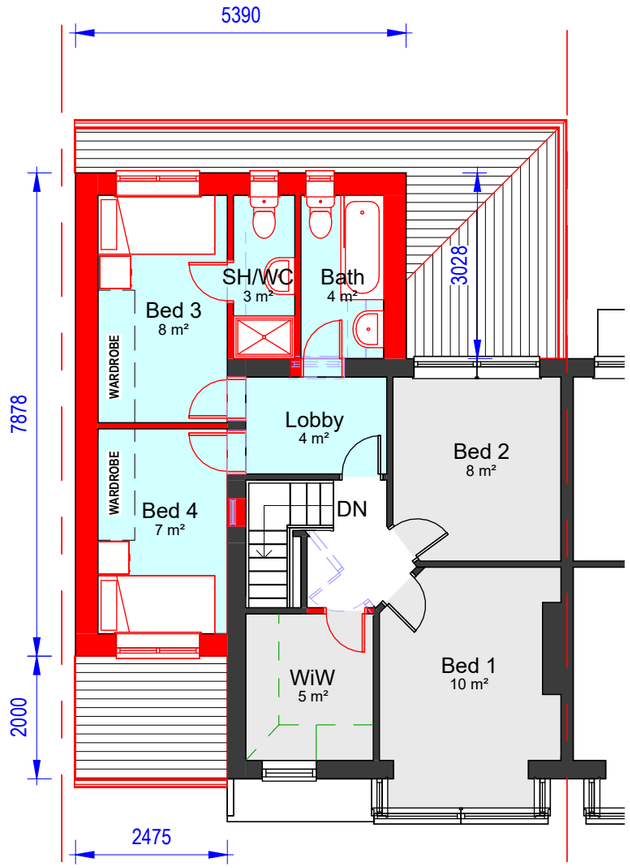

01-P-First Floor

1 : 100

COPYRIGHT © ALL RIGHTS RESERVED BY ARCHITEK BDC LTD. DRAWING INDICATES DESIGN INTENT ONLY. NOT TO BE USED FOR CONSTRUCTION UNLESS STATED SO. TO BE READ IN CONJUCTION WITH OTHER DRAWINGS OR SPECIFICATION WHERE PROVIDED.

ARCHITEK
BUILDING DESIGN CONSULTANCY
0161 511 8479
vikas@architek.uk
916 Stockport Road, Levenshulme, Manchester, M19 3AB

No.	Description	Date
P1	Issue to Planning	20.07.2026
P2	Updates to elevations and rearward projection	20.10.2026

PROJECT
Two storey side and part two/single storey rear extension

ADDRESS
9 Farrant Road, Longsight, Manchester, M12 4PD

CLIENT
Irfan Gul

Manchester City Council

PURPOSE OF ISSUE
Planning

SHEET
Proposed Floor Plans

Date	Project number	Scale (@ A3)
20.10.2026	1381	1 : 100
Drawn by: NM	DRAWING NUMBER: A104	REV: P2
Checked by: VA		