
NOTES ©

This drawing to be read in accordance with the specification/Bills of Quantities and related drawings.
No Dimensions to be scaled from this drawing. All stated dimensions to be verified on site and the designer notified of any discrepancies.

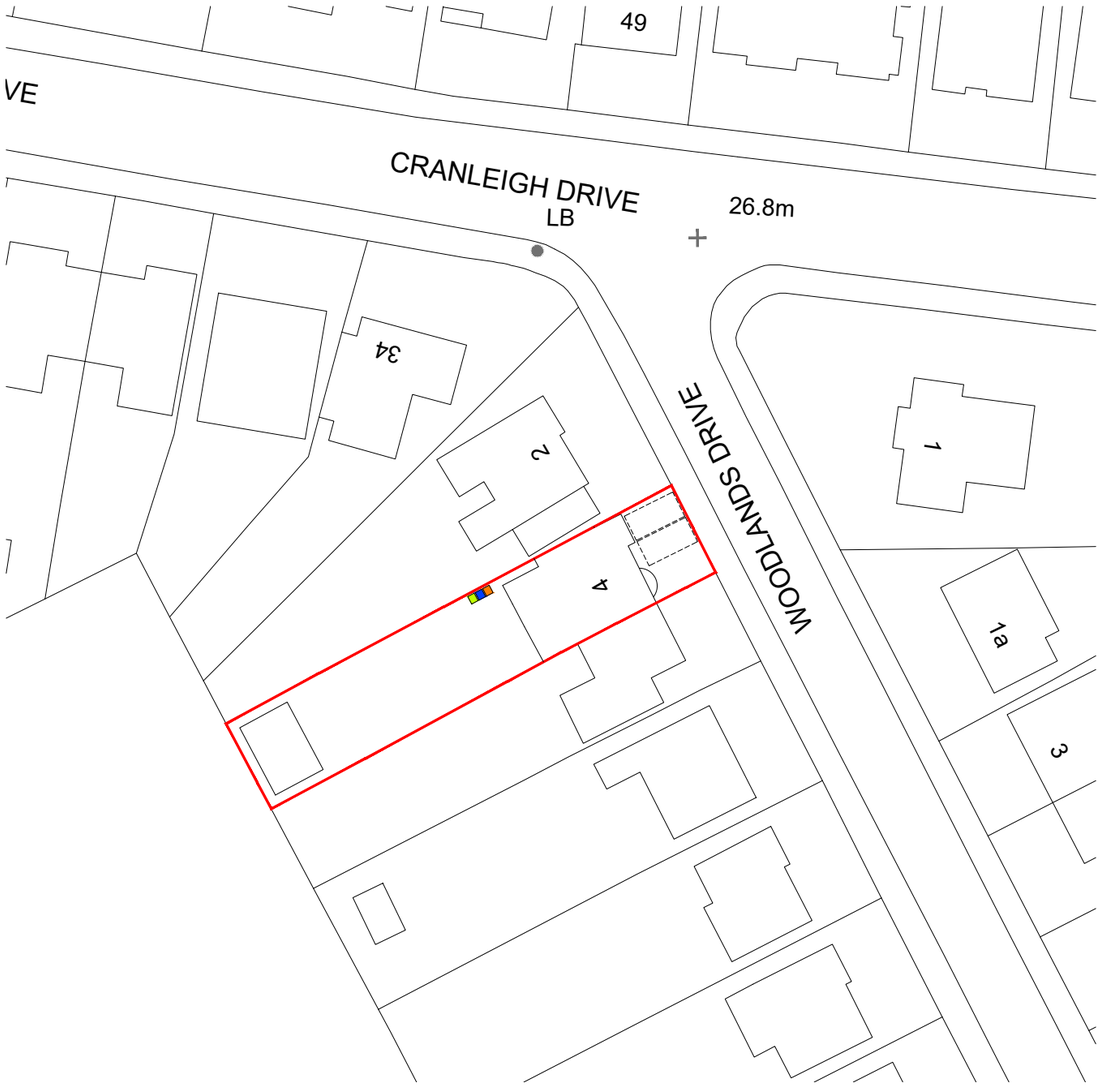

N

FOR PLANNING

Project

4 WOODLANDS DRIVE
BROOKLANDS
SALE
M33 3PQ


Title

BLOCK PLAN

Scale	Date
1:200@ A3	JULY 2026
Drawn	Checked
SB	-
Drawing Number	Revision
7026_BP01	-

SMASHBOX
97 Alderley Road I Wilmslow I Cheshire I SK9 1PT
ARCHITECTURE DESIGN PLANNING
T. 01625 466 557 E. hello@smashboxarchitecture.com
www.smashboxarchitecture.com

PROPOSED ground floor plan

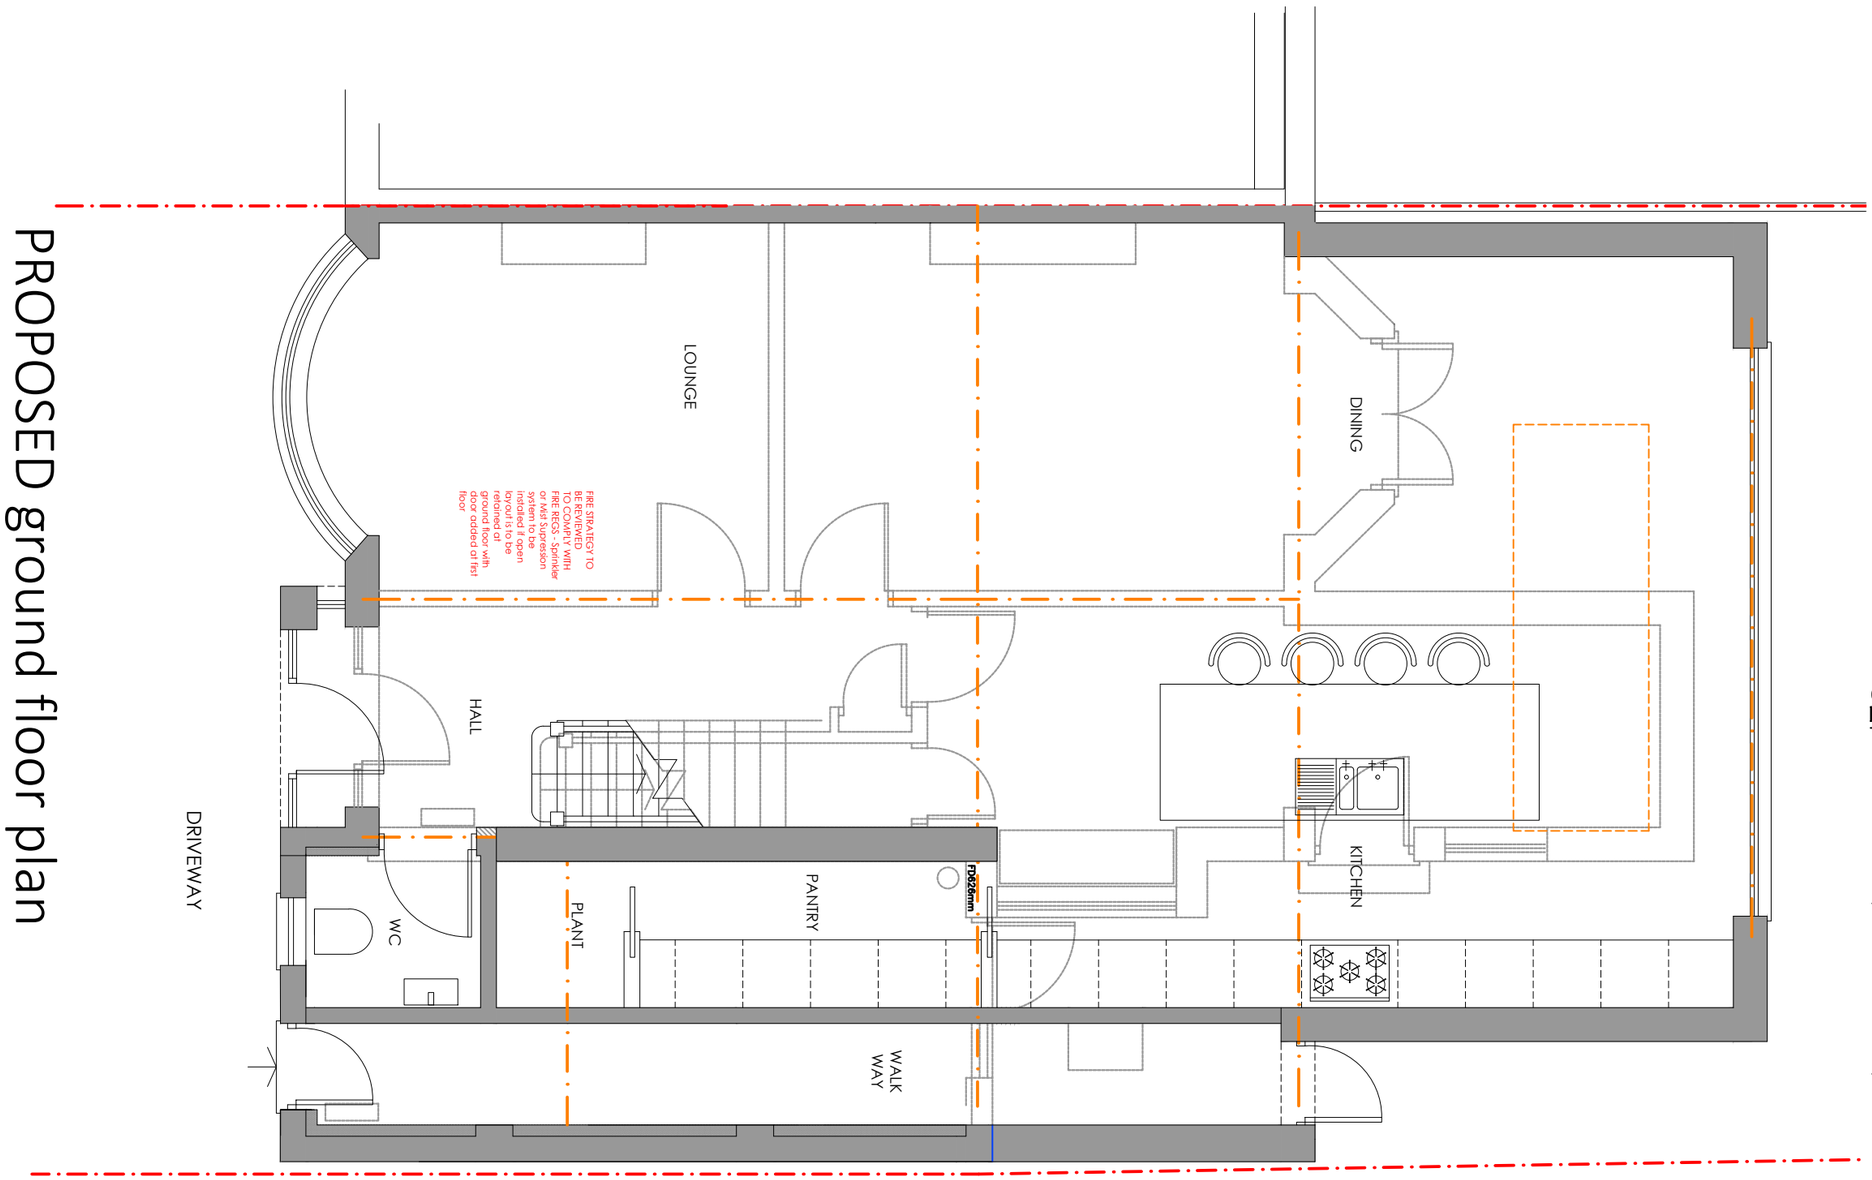

NOTES ©

This drawing to be read in accordance with the specification/Bills of Quantities and related drawings.
No Dimensions to be scaled from this drawing. All stated dimensions to be verified on site and the designer notified of any discrepancies.

0m 1.0m 2.0m
0.5m 1.5m 2.5m

FOR PLANNING

Project
4 WOODLANDS DRIVE
BROOKLANDS
SALE
M33 3PQ

Title
PROPOSED GROUND FLOOR PLAN


Scale	Date
1:50 @ A3	JULY 2026
Drawn	Checked
SB	-
Drawing Number	Revision
7024_PL06	-

SMASHBOX
97 Alderley Road | Wilmslow | Cheshire | SK9 1PT
ARCHITECTURE DESIGN PLANNING
T. 01625 466 557 E. hello@smashboxarchitecture.com
www.smashboxarchitecture.com

PROPOSED first floor plan

NOTES

This drawing to be read in accordance with the specification/Bills of Quantities and related drawings.
No Dimensions to be scaled from this drawing. All stated dimensions to be verified on site and the designer notified of any discrepancies.

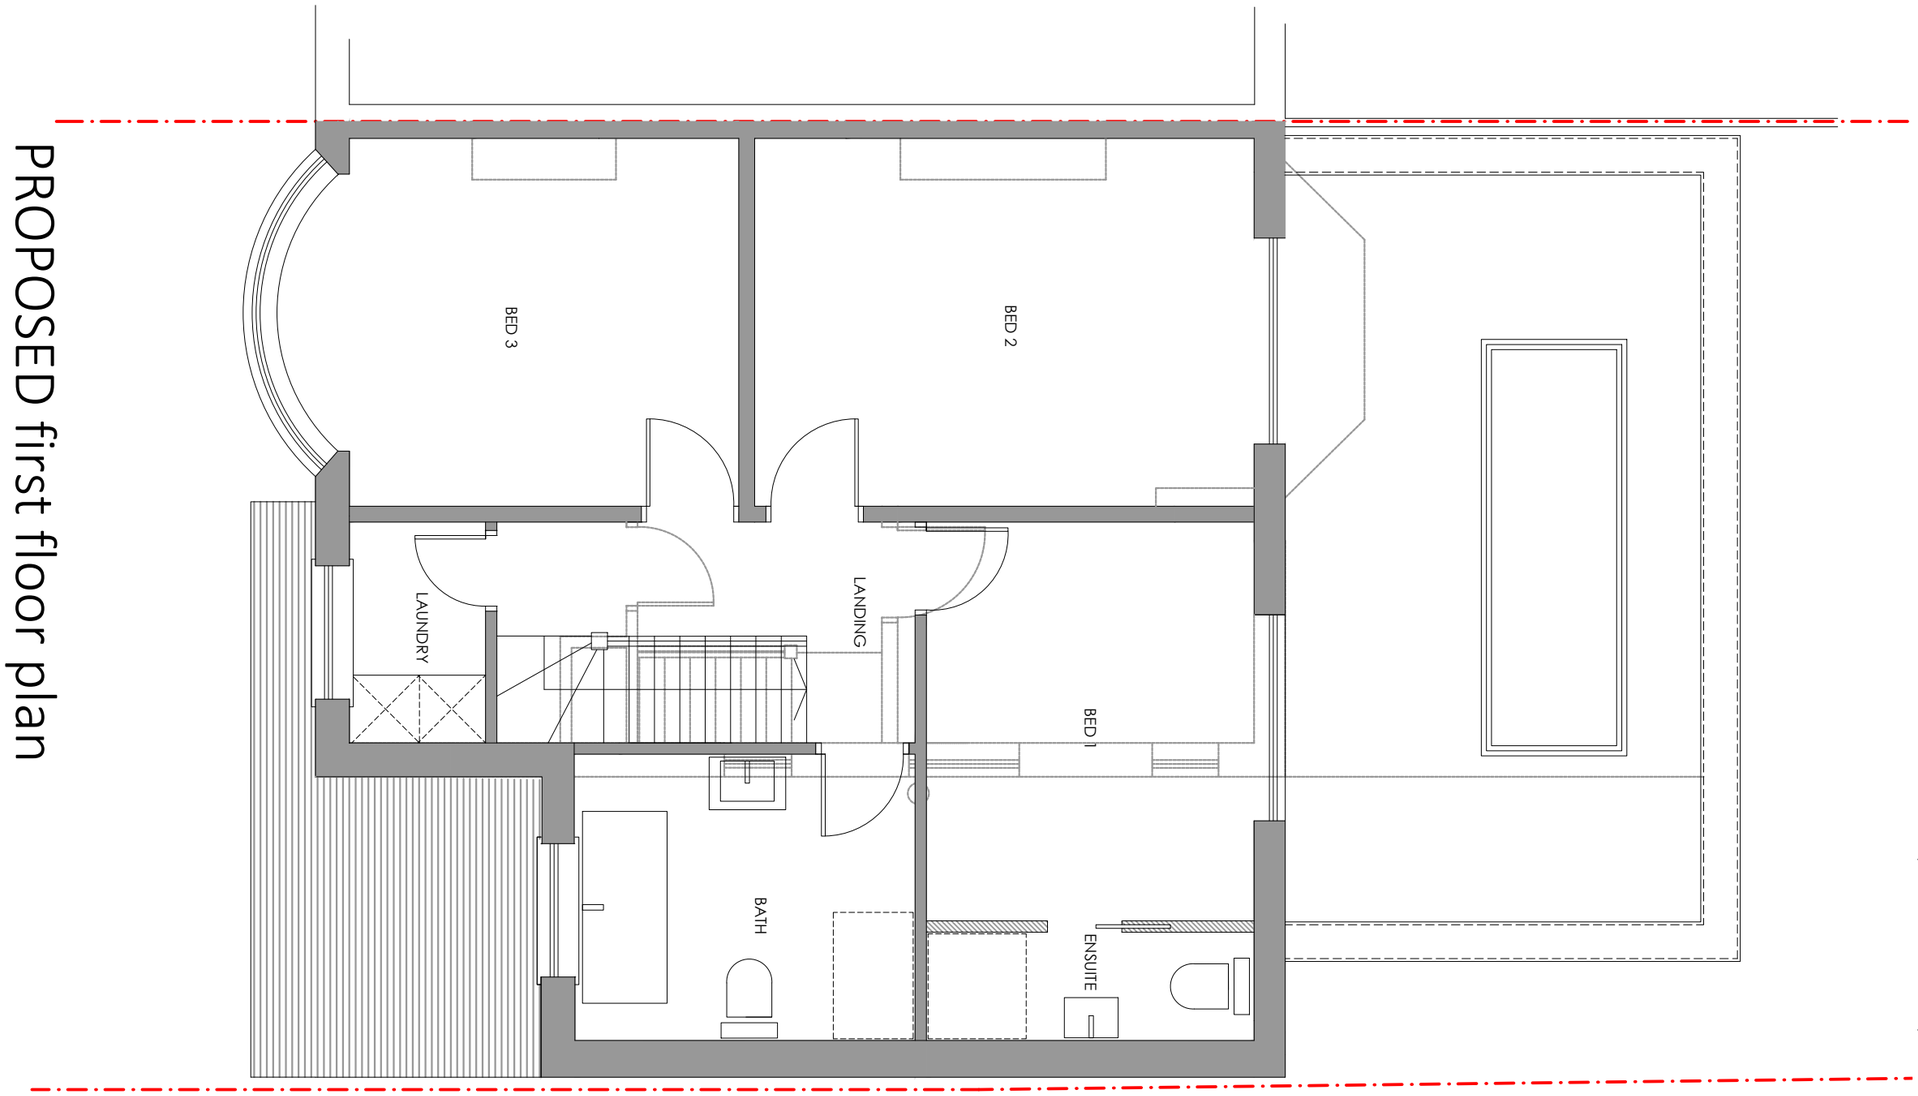

FOR PLANNING

Project

4 WOODLANDS DRIVE
BROOKLANDS
SALE
M33 3PQ

Title


PROPOSED FIRST FLOOR PLAN

0m 1.0m 2.0m
0.5m 1.5m 2.5m

Scale	Date
1:50 @ A3	JULY 2026
Drawn	Checked
SB	-
Drawing Number	Revision
7024_PL07	-

SMASHBOX
97 Alderley Road I Wilmslow I Cheshire I SK9 1PT
ARCHITECTURE DESIGN PLANNING
T. 01625 466 557 E. hello@smashboxarchitecture.com
www.smashboxarchitecture.com

PROPOSED second floor plan

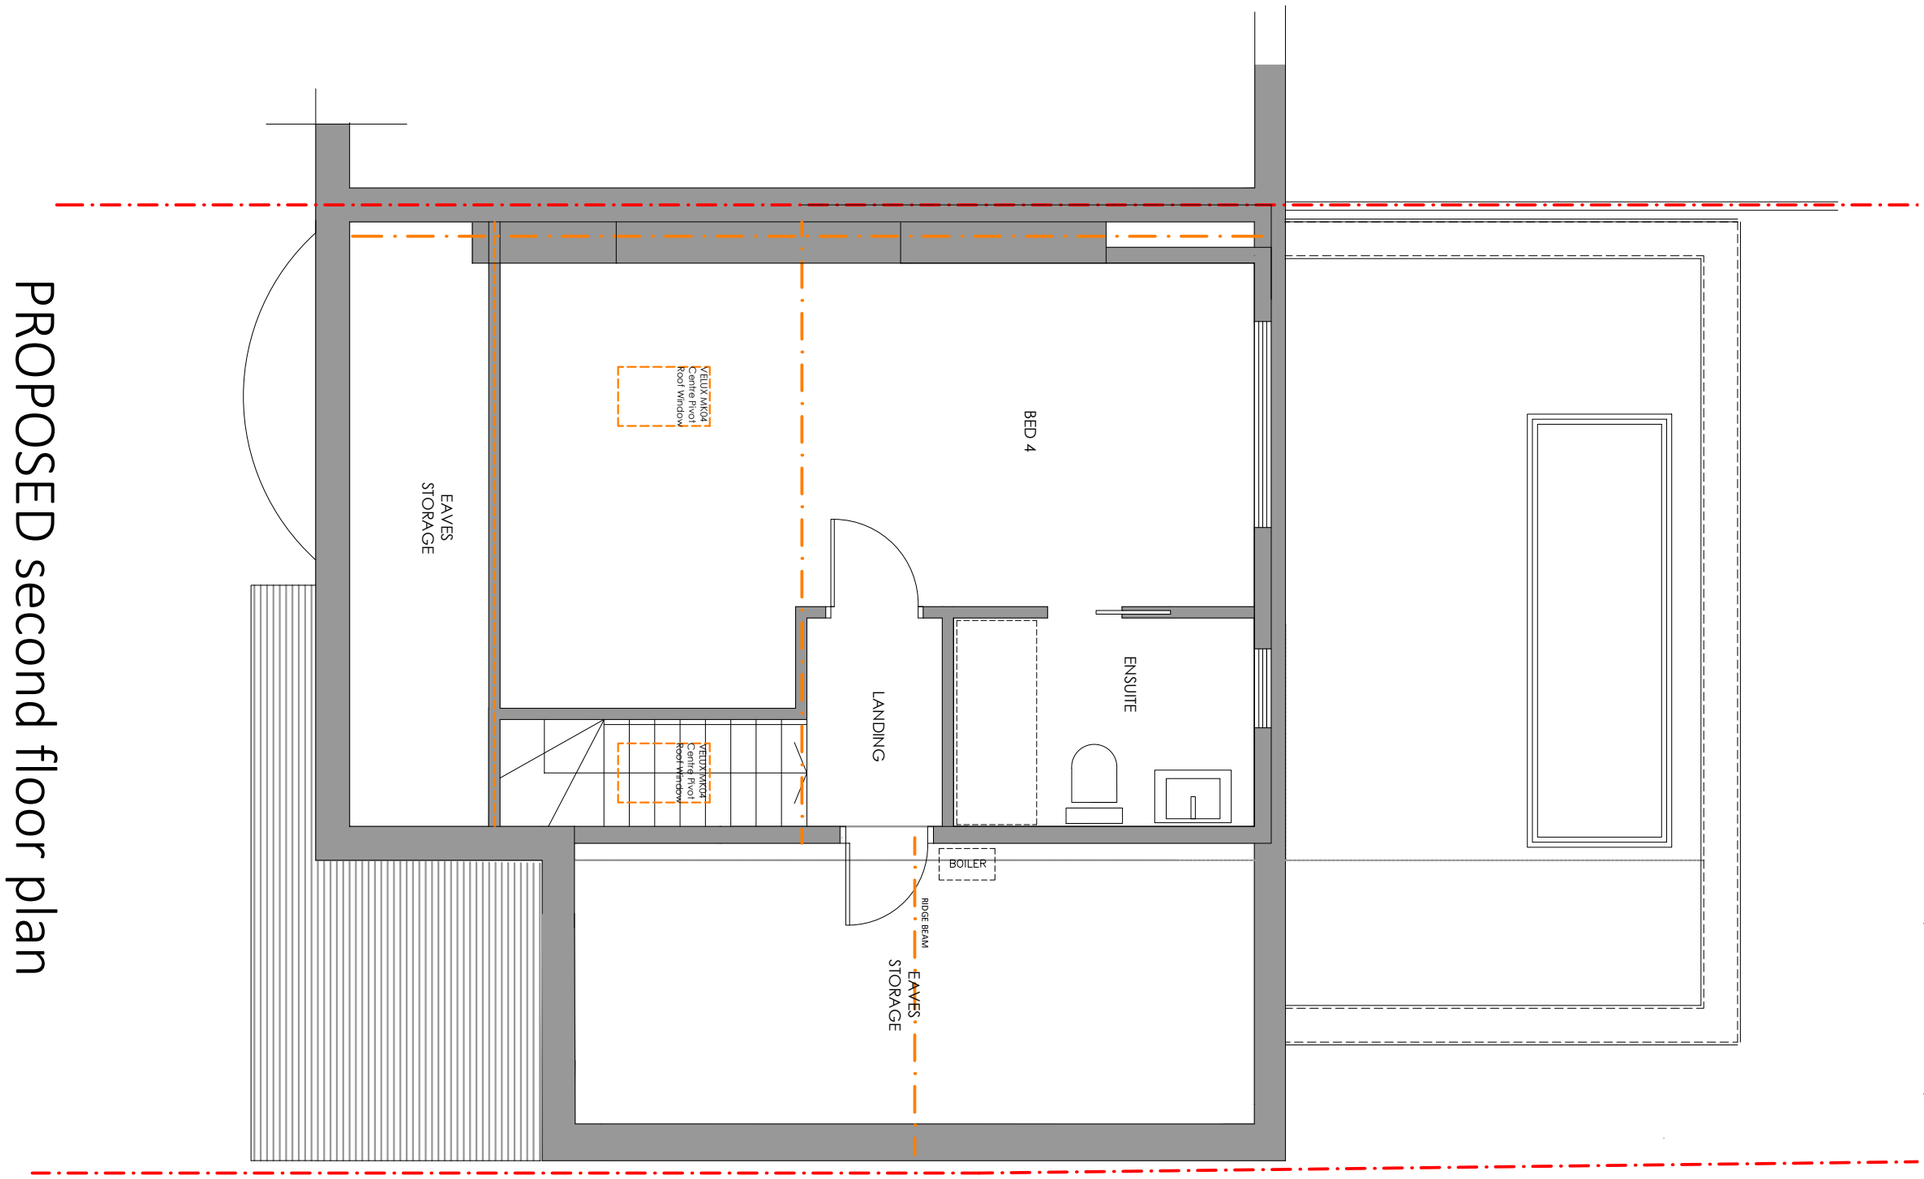

NOTES ©

This drawing to be read in accordance with the specification/Bills of Quantities and related drawings.
No Dimensions to be scaled from this drawing. All stated dimensions to be verified on site and the designer notified of any discrepancies.

FOR PLANNING

Project

4 WOODLANDS DRIVE
BROOKLANDS
SALE
M33 3PQ

Title

PROPOSED SECOND FLOOR PLAN

0m 1.0m 2.0m
0.5m 1.5m 2.5m

Scale: 1:50 @ A3	Date: JULY 2026
Drawn: SB	Checked: -
Drawing Number: 7024_PL08	Revision: -


SMASHBOX
97 Alderley Road | Wilmslow | Cheshire | SK9 1PT
ARCHITECTURE DESIGN PLANNING
T. 01625 466 557 E. hello@smashboxarchitecture.com
www.smashboxarchitecture.com

NOTES ©


This drawing to be read in accordance with the specification/Bills of Quantities and related drawings.
No Dimensions to be scaled from this drawing. All stated dimensions to be verified on site and the designer notified of any discrepancies.




PROPOSED front elevation

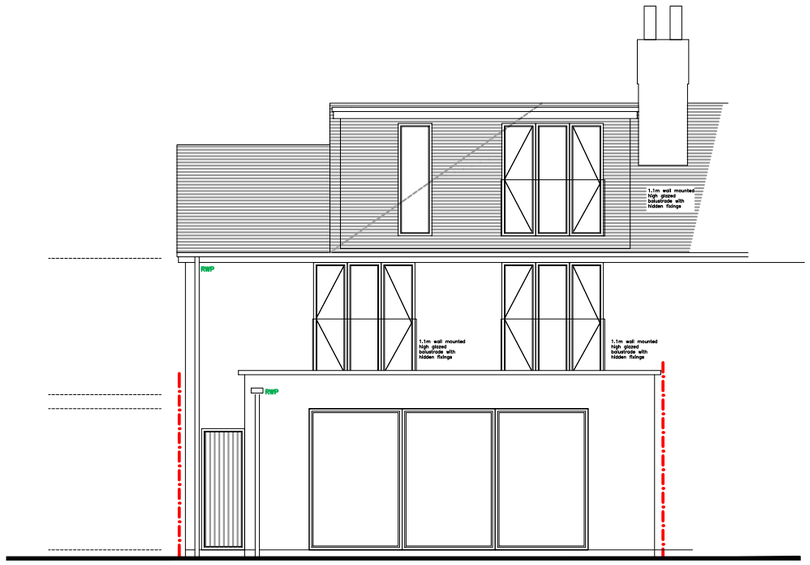

PROPOSED rear elevation

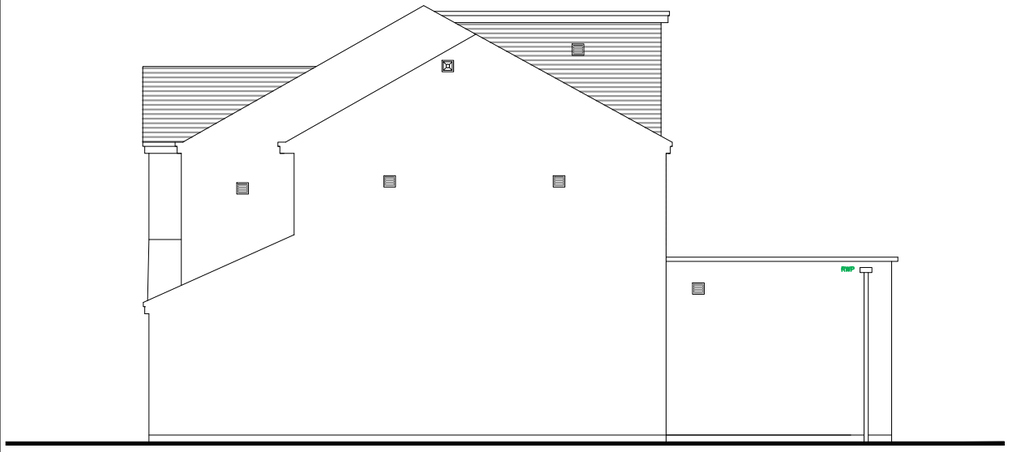

PROPOSED side elevation (north)

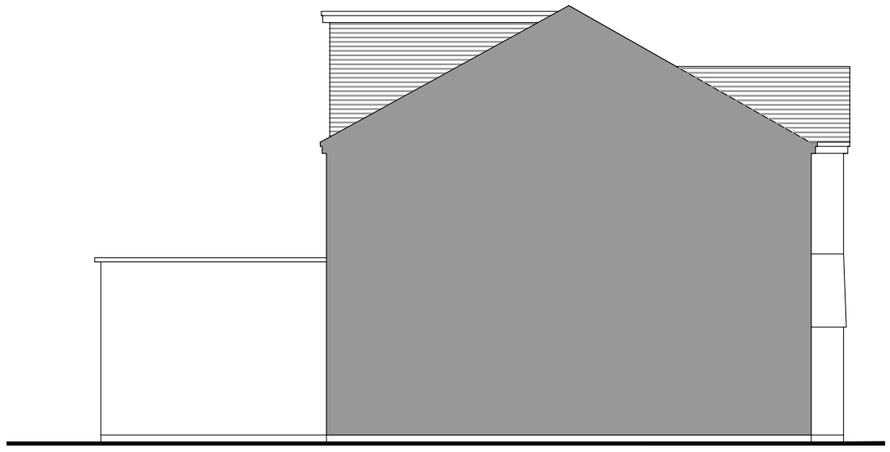

PROPOSED side elevation (south)

FOR PLANNING

Project

4 WOODLANDS DRIVE
BROOKLANDS
SALE
M33 3PQ

Title


PROPOSED ELEVATIONS

Scale	Date
1:100 @ A3	JULY 2026
Drawn	Checked
SB	-
Drawing Number	Revision
7024_PL09	-


SMASHBOX
97 Alderley Road | Wilmslow | Cheshire | SK9 1PT
ARCHITECTURE DESIGN PLANNING
T. 01625 466 557 E. hello@smashboxarchitecture.com
www.smashboxarchitecture.com

NOTES ©


This drawing to be read in accordance with the specification/Bills of Quantities and related drawings.
No Dimensions to be scaled from this drawing. All stated dimensions to be verified on site and the designer notified of any discrepancies.

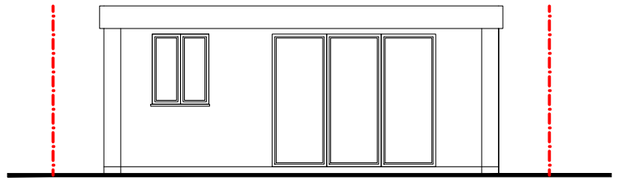


FRONT ELEVATION (E)

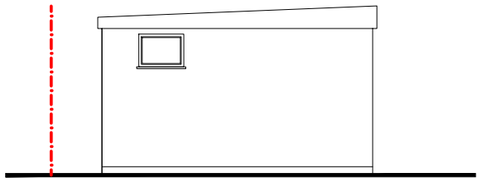


SIDE ELEVATION (SOUTH)

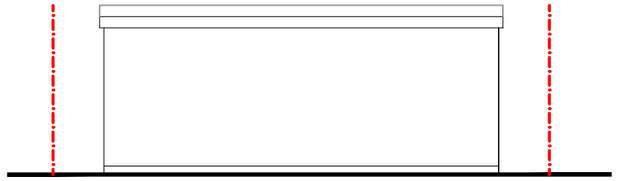

REAR ELEVATION (W)

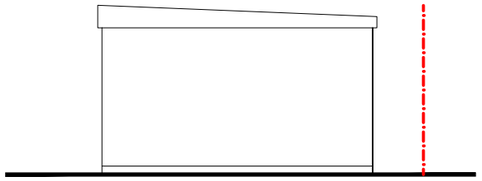

SIDE ELEVATION (NORTH)

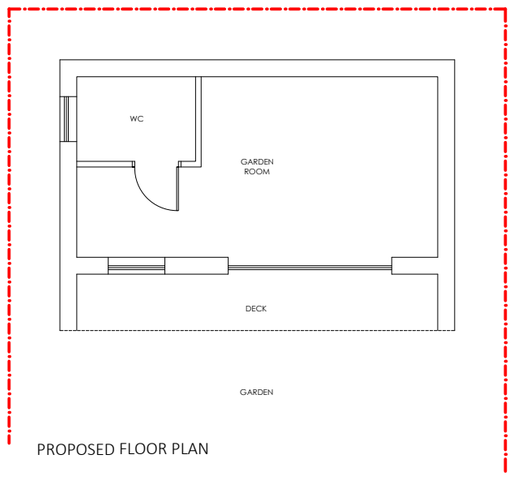

PROPOSED FLOOR PLAN

FOR PLANNING

Project

4 WOODLANDS DRIVE
BROOKLANDS
SALE
M33 3PQ

Title

GARDEN ROOM

Scale	Date
1:100 @ A3	JULY 2026
Drawn	Checked
SB	-
Drawing Number	Revision
7024_PL10	-

SMASHBOX
97 Alderley Road | Wilmslow | Cheshire | SK9 1PT
ARCHITECTURE DESIGN PLANNING
T. 01625 466 557 E. hello@smashboxarchitecture.com
www.smashboxarchitecture.com