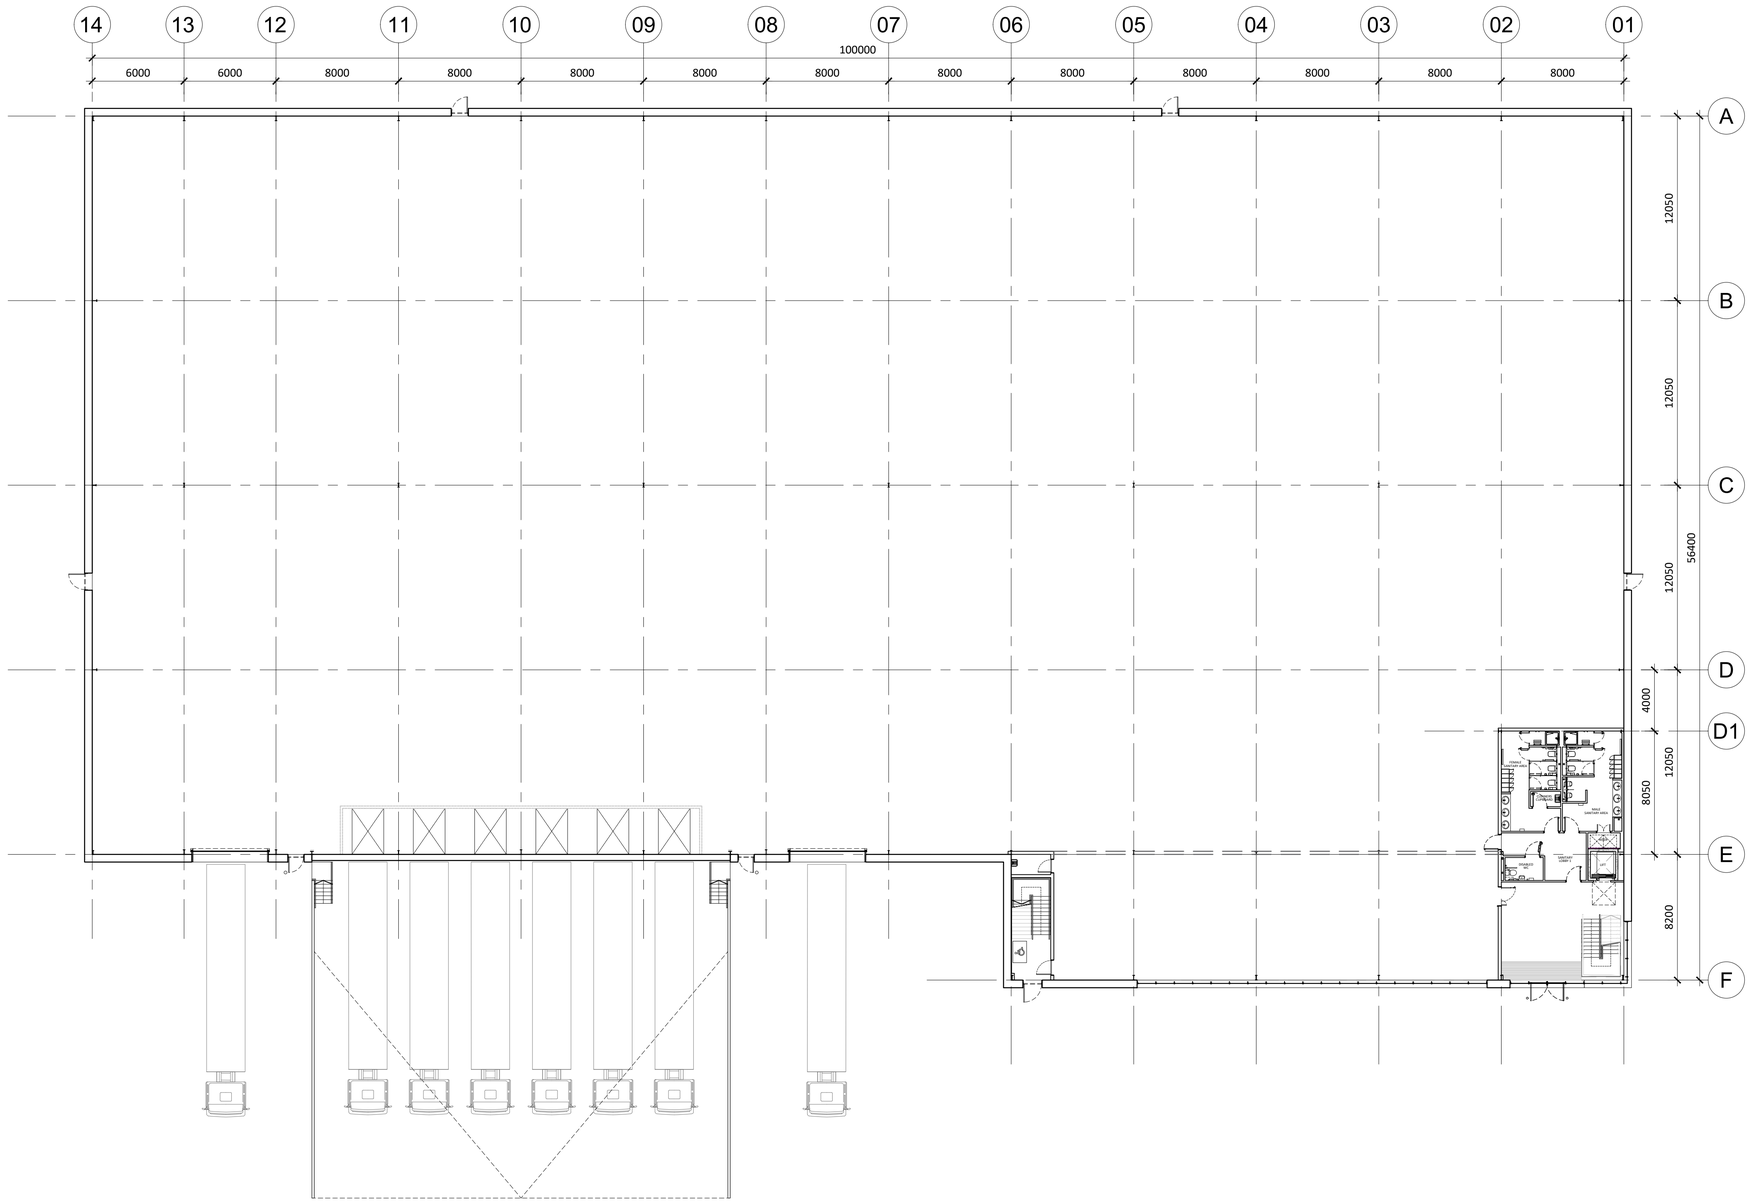


01 GA Unit 7 Ground Floor Plan
1:200 @ A1

Disclaimer:
Subject to survey.

Notes:

0 2 4 6 8 10
SCALE 1:200 @ A1

N

Rev:	Notes:	Date:	Dwn:	Iss:
P02	Gridlines Adjusted	08.09.2026	CM	HA
P01	First Issue	14.08.2026	CM	HA

Suitability Code:
PLANNING

Client:
AVIVA INVESTORS

hale
ARCHITECTURE | DESIGN MANAGEMENT
22c Leathermarket Street, London, SE1 3HP

Project:
Atlas Business Park
Manchester

Drawing Title:
Unit 7 GA Plan

Project No:	Scale @ A1 / A3
20071	1:200 / 1:400

Drawing No:	Revision:
HAL-U7-00-DR-A-PL-070	P02