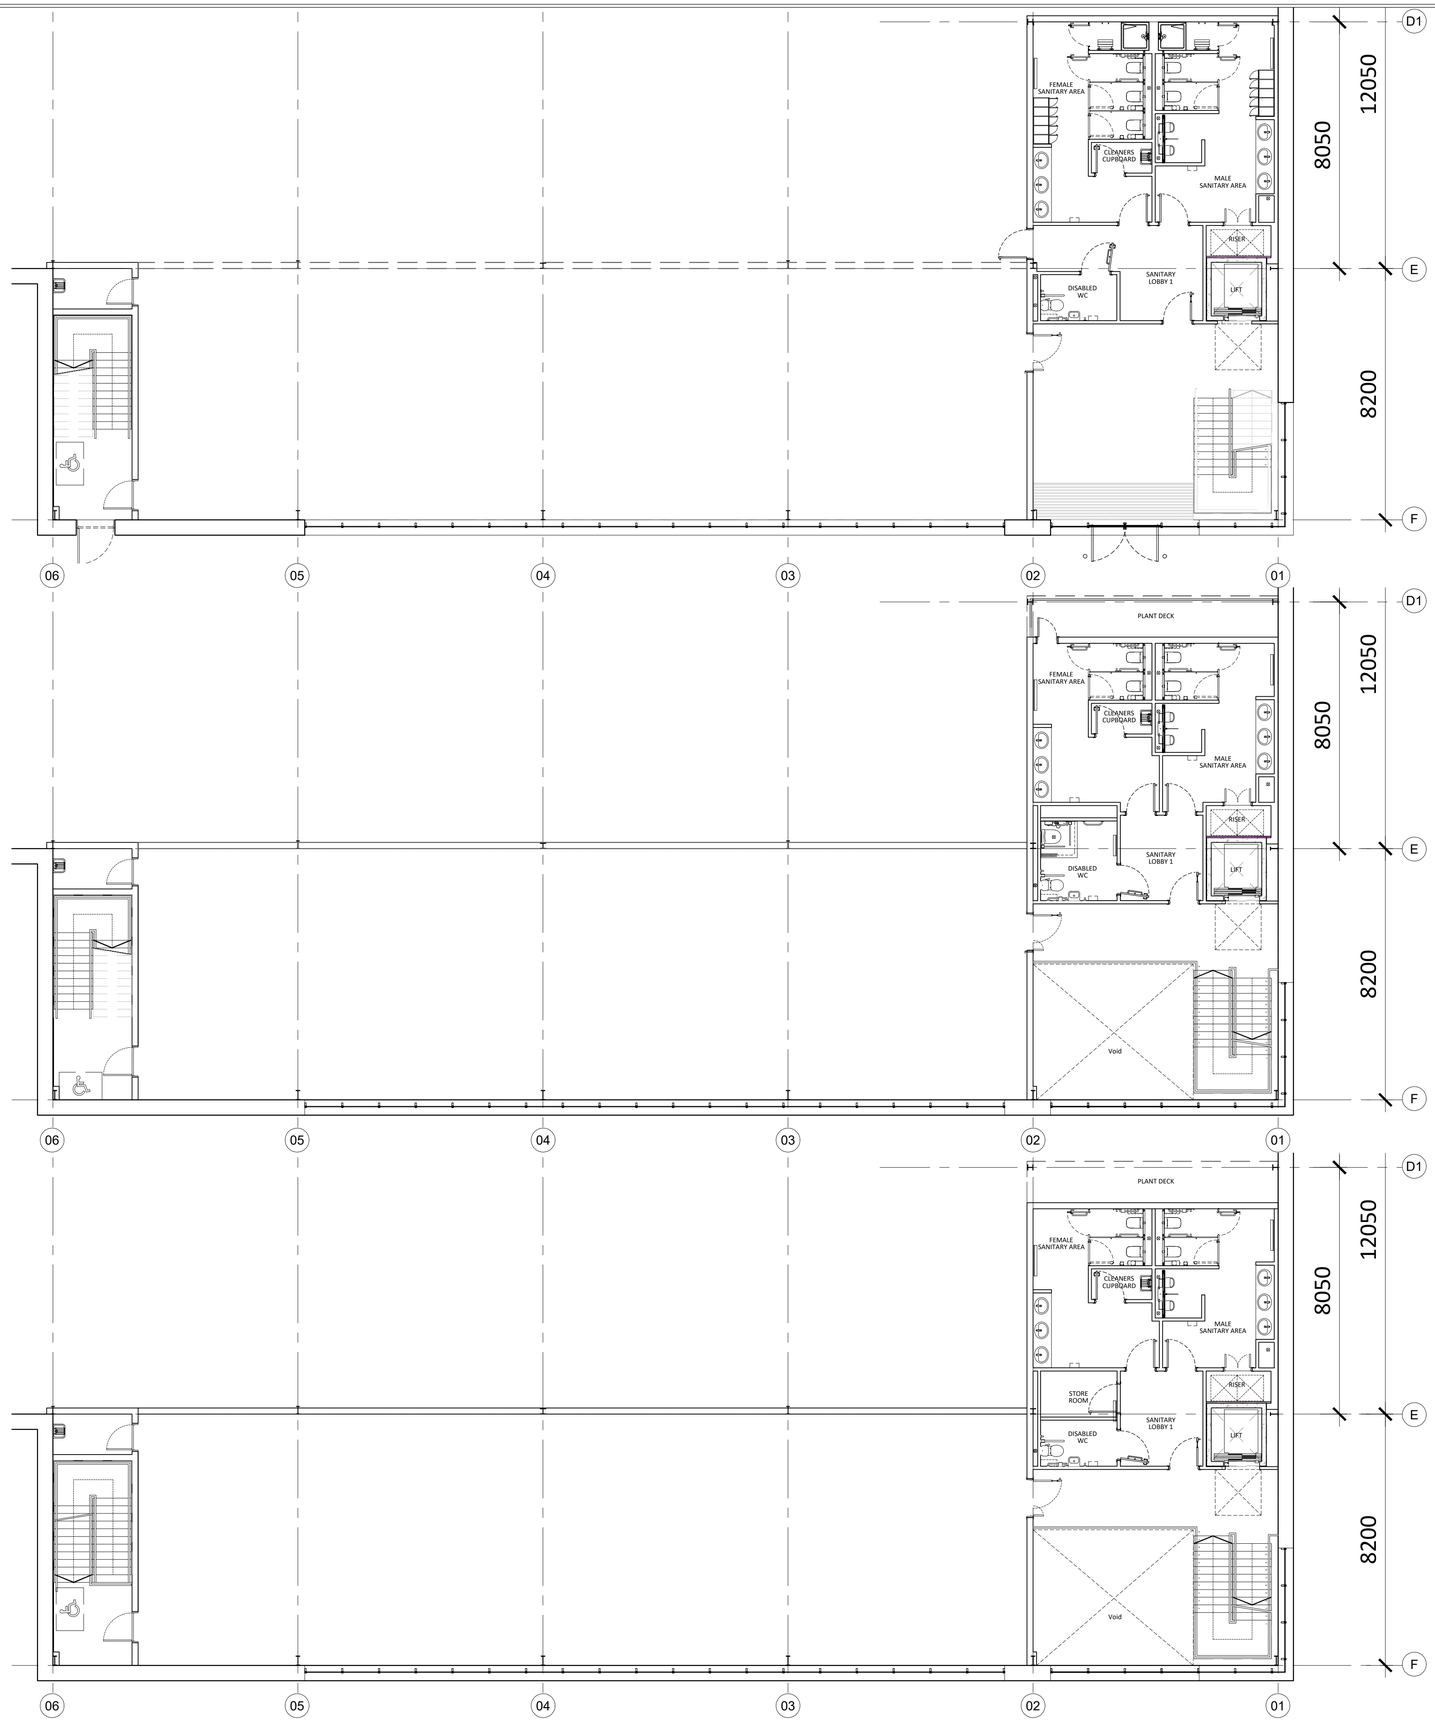


01 Main Entrance - Ground Floor Plan
1:100 @ A1 / 1:200 @ A3

02 Office - First Floor Plan
1:100 @ A1 / 1:200 @ A3

03 Office - Second Floor Plan
1:100 @ A1 / 1:200 @ A3

Disclaimer:
Subject to survey.

Notes:

0 1 2 3 4 5
SCALE 1:100 @ A1

N

Rev:	Notes:	Date:	Dwn:	Iss:
P02	Gridlines Adjusted	08.09.2026	CM	HA
P01	First Issue	14.08.2026	CM	HA

Suitability Code:
PLANNING

Client:
AVIVA INVESTORS

hale
ARCHITECTURE | DESIGN MANAGEMENT
22c Leathermarket Street, London, SE1 3HP

Project:
Atlas Business Park
Manchester

Drawing Title:
GA Main Entrance, FF & SF Office
Unit 7

Project No:	Scale @ A1 / A3
20071	1:100 / 1:200

Drawing No:	Revision:
HAL-U7-ZZ-DR-A-PL-071	P02