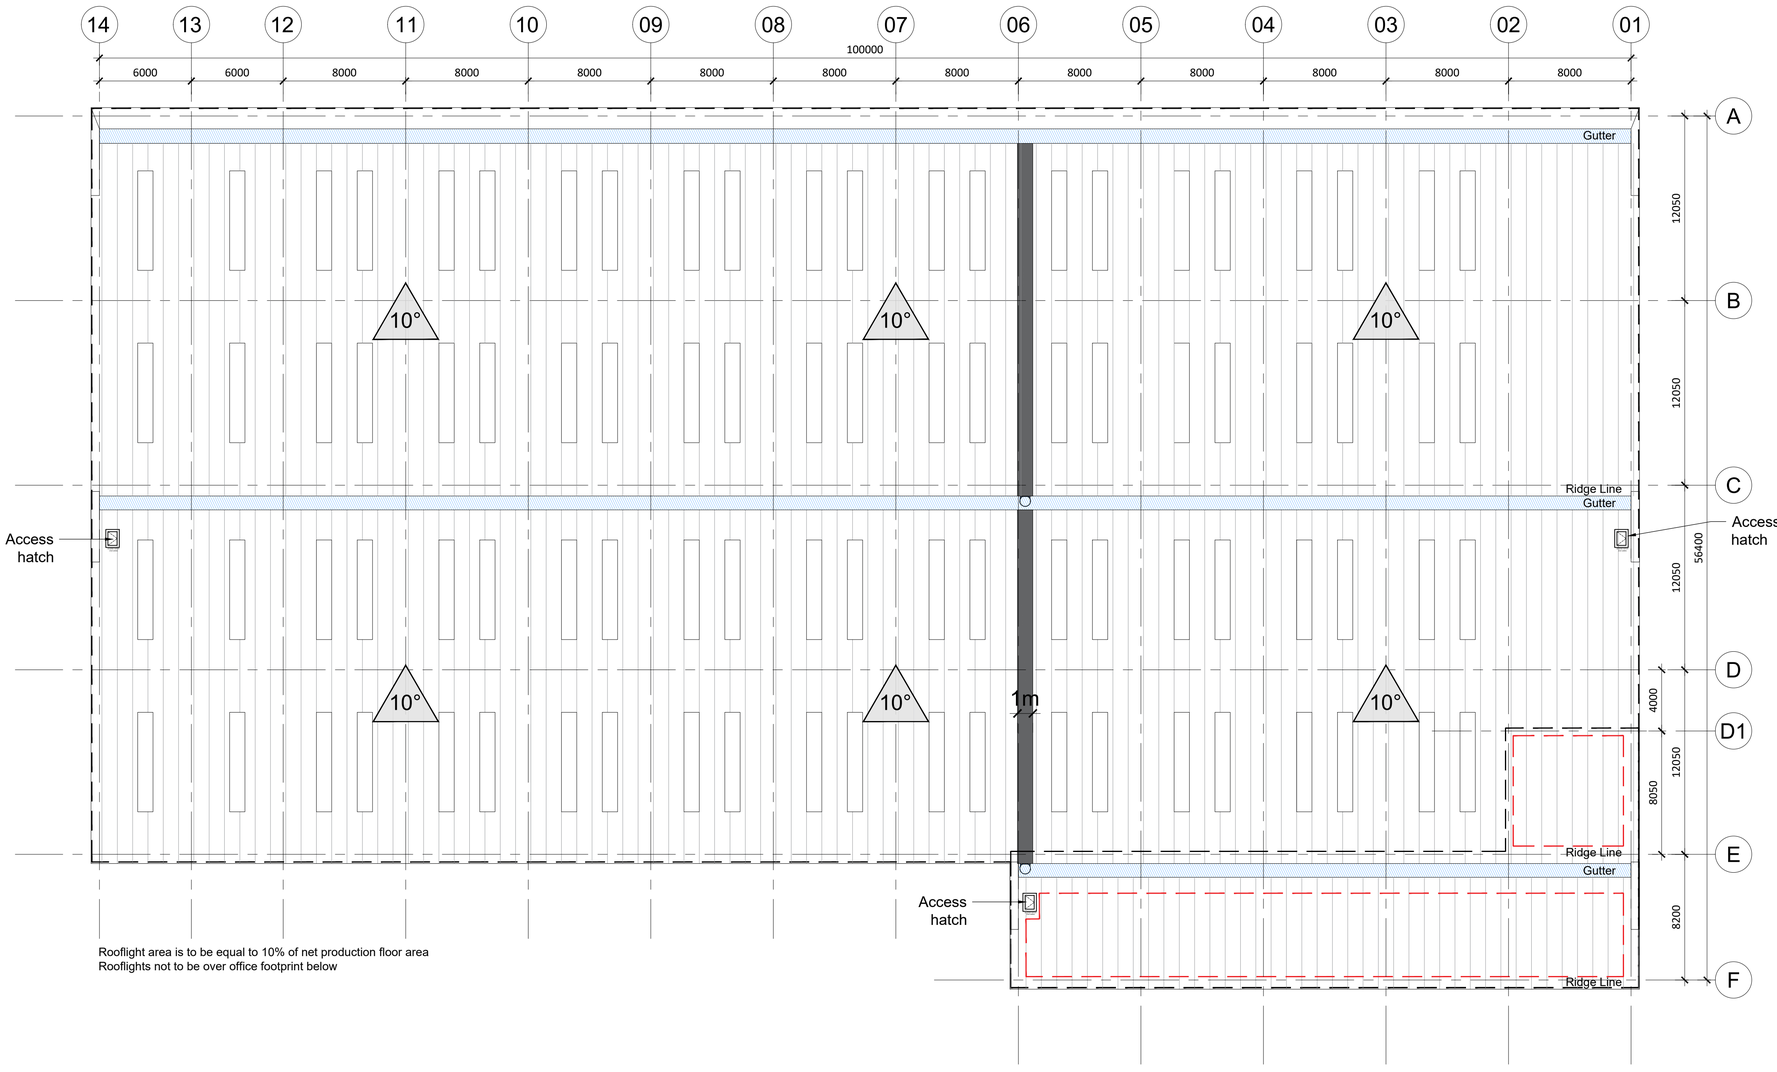



Rooflight area is to be equal to 10% of net production floor area
Rooflights not to be over office footprint below

# 01 GA Unit 7 Roof Plan

1:200 @ A1 / 1:400 @ A3

Notes:

0 2 4 6 8 10
SCALE 1:200 @ A1

N

| Rev: | Notes: | Date: | Dwn: | Iss: |
|---|---|---|---|---|
| P01 | First Issue | 08.09.26 | CM | HA |

Truss designs indicative, refer to engineers drawings

KEY:

- Insulated gutter
- Office Outline Below
- Area for PV panels
- Roof Ladder
- Access Hatch


hale
ARCHITECTURE | DESIGN MANAGEMENT
22c Leathermarket Street, London, SE1 3HP


Client: AVIVA INVESTORS

Issue Purpose: PLANNING

Project: Atlas Business Park Wythenshawe, Manchester

Drawing Title: Proposed Roof Plan Unit 7

Project No: 20071

Scale @ A1 / A3: 1:200 / 1:400

Drawing No: HAL-U7-RF-DR-A-PL-074

Revision: P01