
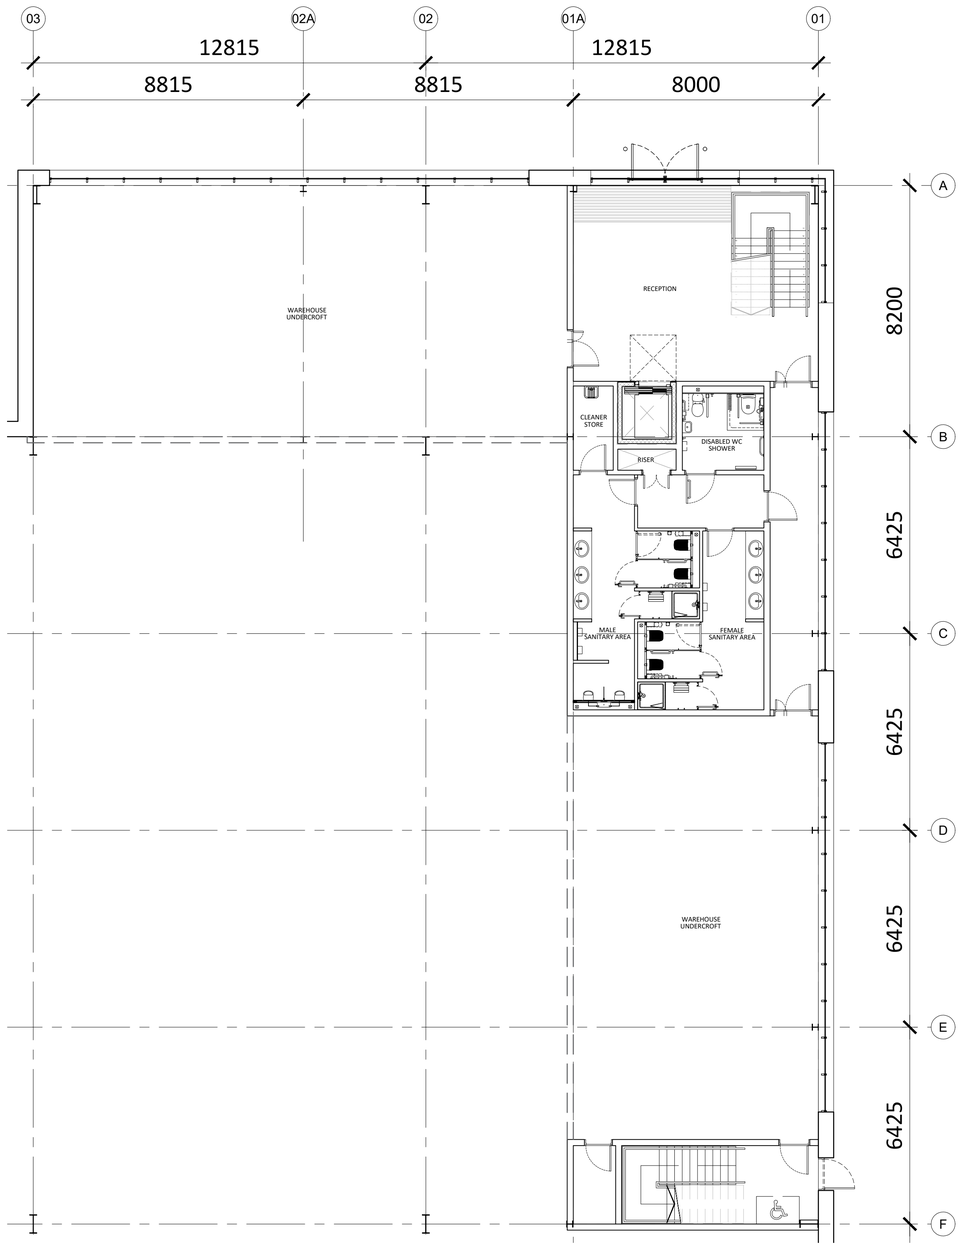


01 Main Entrance - Ground Floor Plan

1:100 @ A1 / 1:200 @ A3

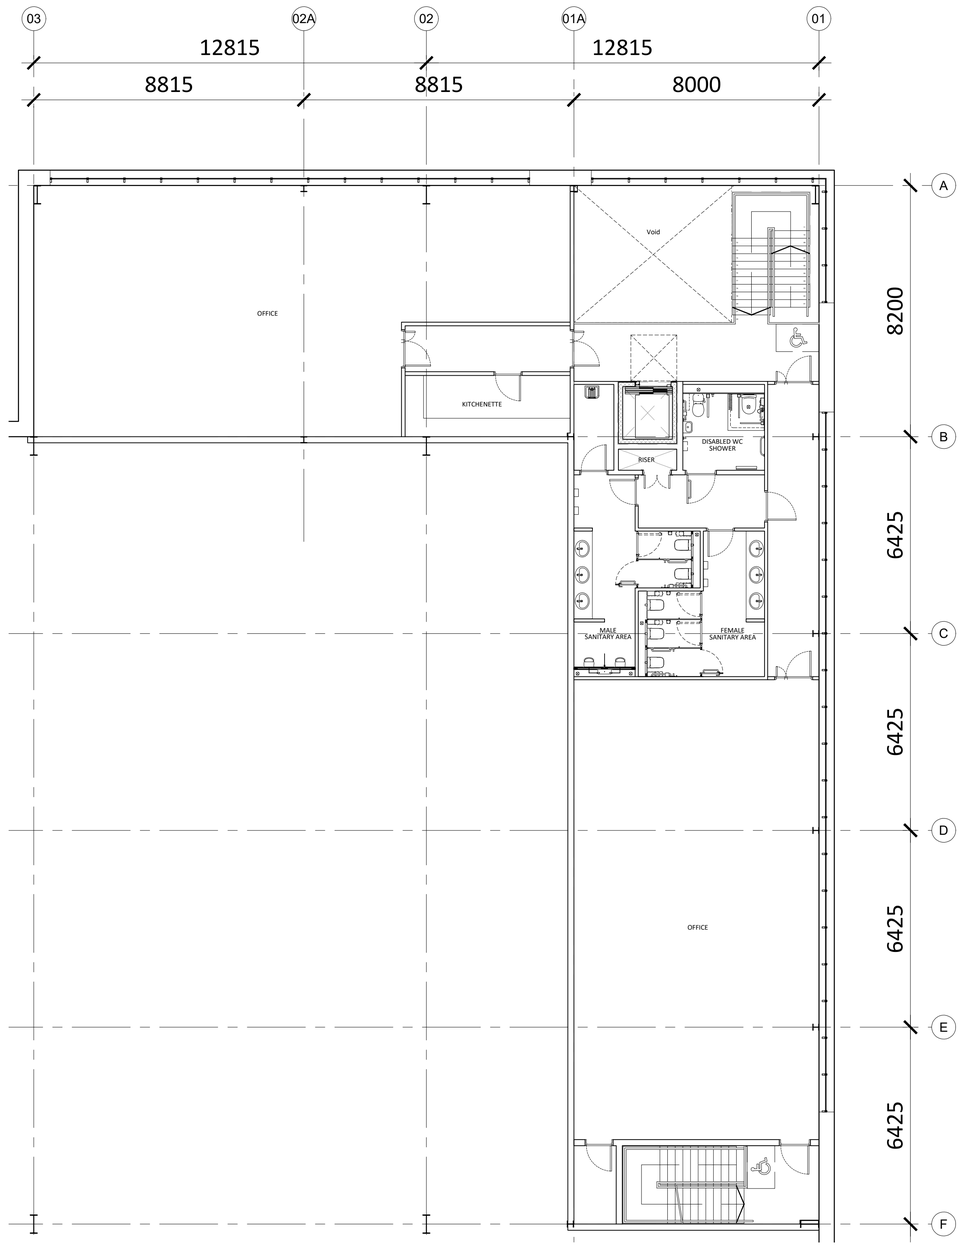

02 Office - First Floor Plan

1:100 @ A1 / 1:200 @ A3

Disclaimer:
Subject to survey.

Notes:

0 1 2 3 4 5

SCALE 1:100 @ A1

N

Rev:	Notes:	Date:	Dwn:	Iss:
P01	First Issue	21.08.2026	CM	HA

Suitability Code:

PLANNING

Client:

AVIVA INVESTORS

hale

ARCHITECTURE | DESIGN MANAGEMENT

22c Leathermarket Street, London, SE1 3HP

Project:
Atlas Business Park
Manchester

Drawing Title:
GA Main Entrance, FF & SF Office
Unit 4

Project No:	Scale @ A1 / A3
20071	1:100 / 1:200

Drawing No:	Revision:
HAL-U4-00-DR-A-PL-041	P01