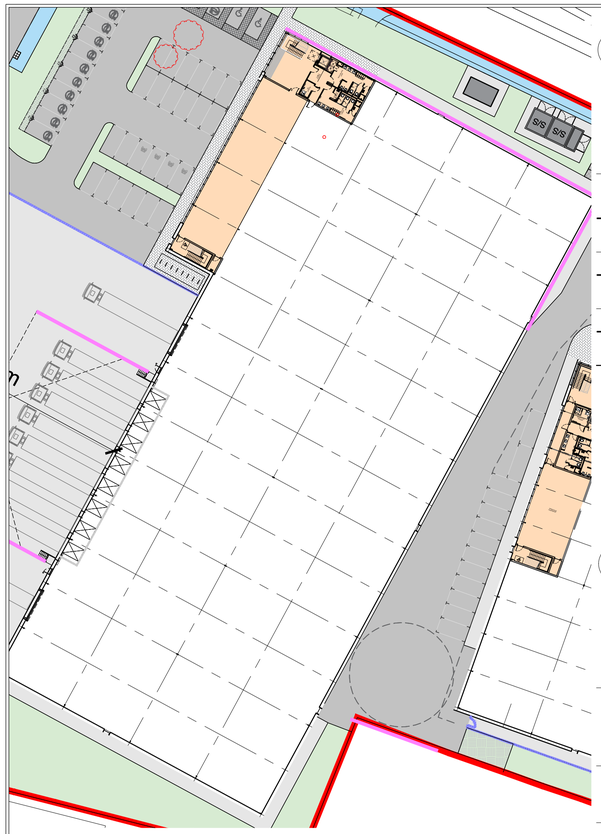
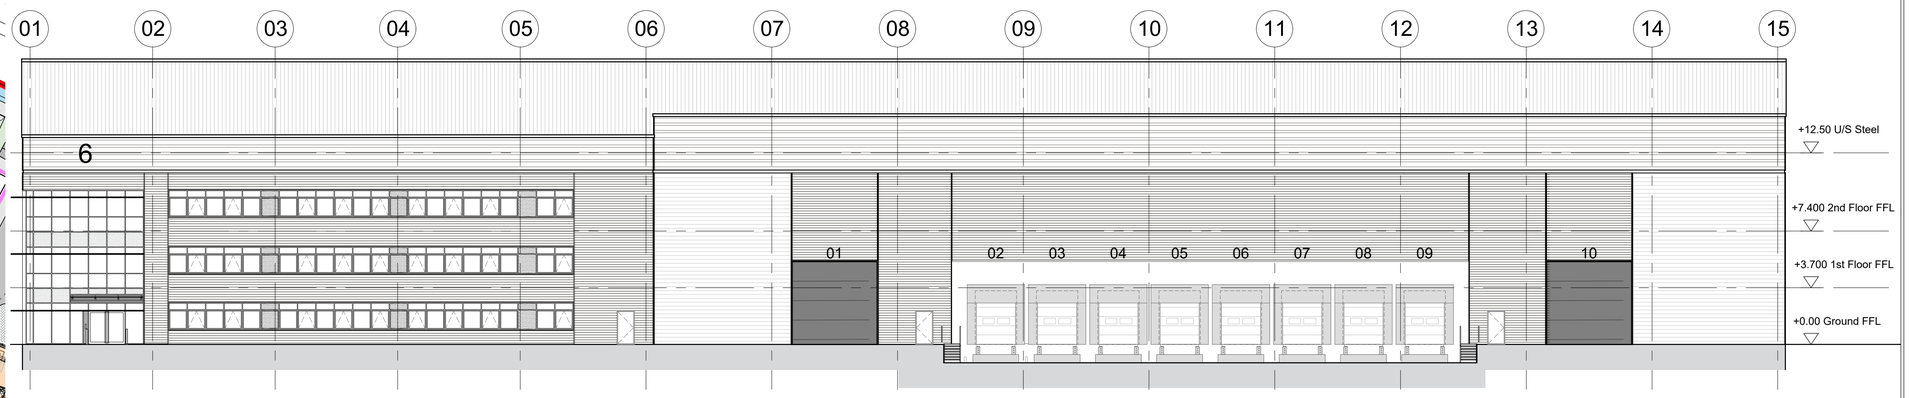
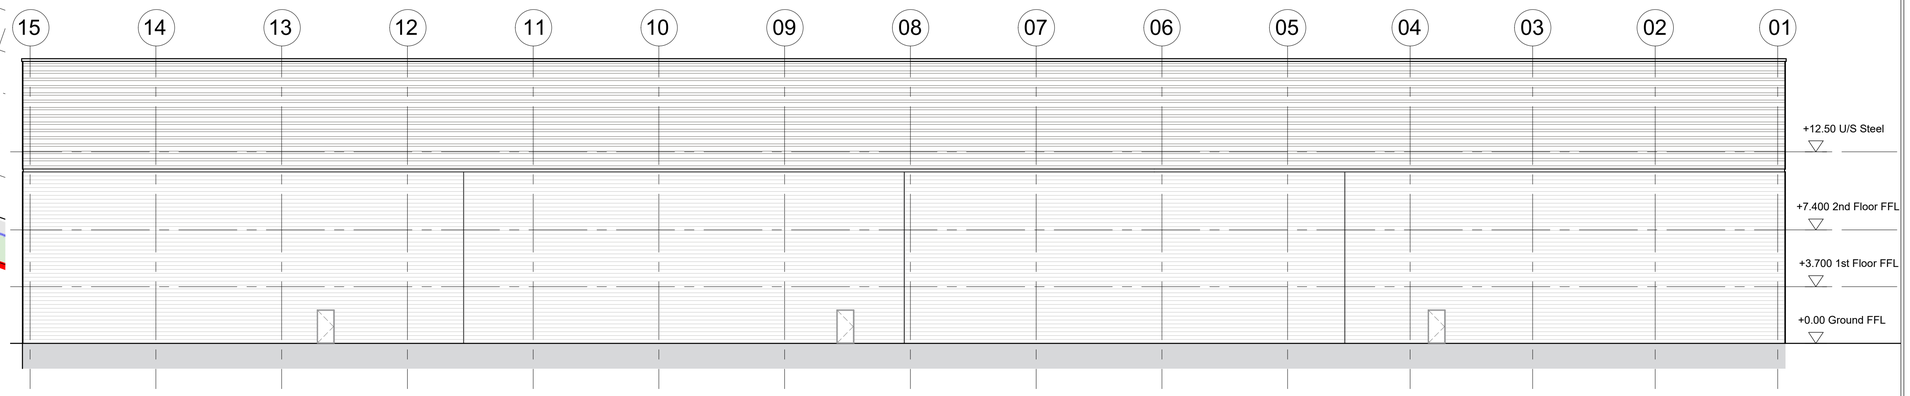


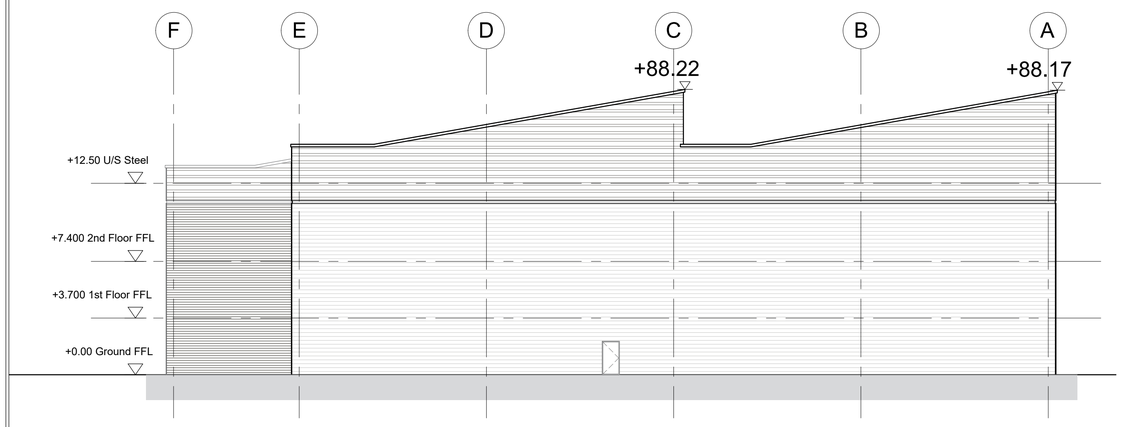

01 Site Plan Unit 6
1:500 @ A1 / 1:1000 @ A3



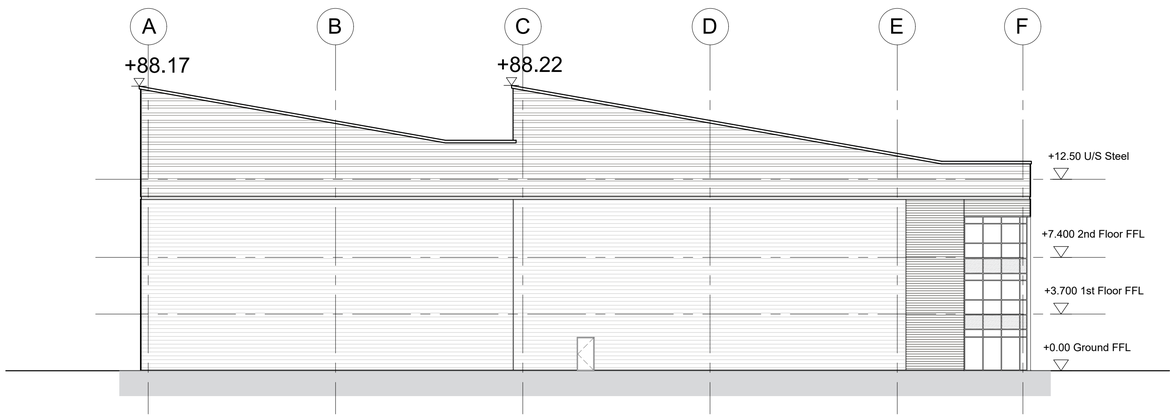

02 West Elevation
1:200 @ A1 / 1:400 @ A3




03 East Elevation
1:200 @ A1 / 1:400 @ A3




04 South Elevation
1:200 @ A1 / 1:400 @ A3




05 North Elevation
1:200 @ A1 / 1:400 @ A3

Notes:

0 2 4 6 8 10
SCALE 1:200 @ A1

N

| Rev: | Notes: | Date: | Dwn: | Iss: |
|---|---|---|---|---|
| P01 | First Issue | 01.09.2026 | CM | HA |

Truss designs indicative, refer to engineers drawings

hale
ARCHITECTURE | DESIGN MANAGEMENT
22c Leathermarket Street, London, SE1 3HP

Client: AVIVA INVESTORS

Issue Purpose: PLANNING

Project: Atlas Business Park
Wythenshawe, Manchester

Drawing Title: Proposed Elevation
Unit 6

Project No: 20071

Scale @ A1 / A3: 1:200 / 1:400

Drawing No: HAL-U6-XX-DR-A-PL-062

Revision: P01