

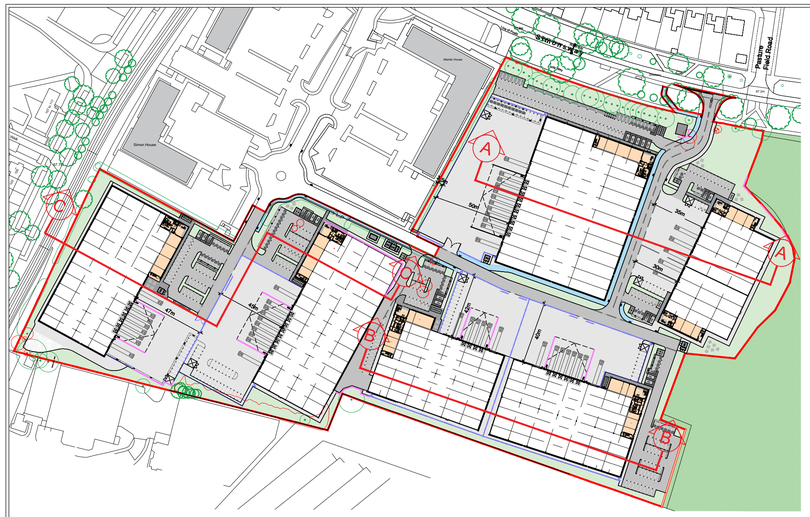



01 Proposed Site Plan
1:200 @ A1 / 1:4000 @ A3

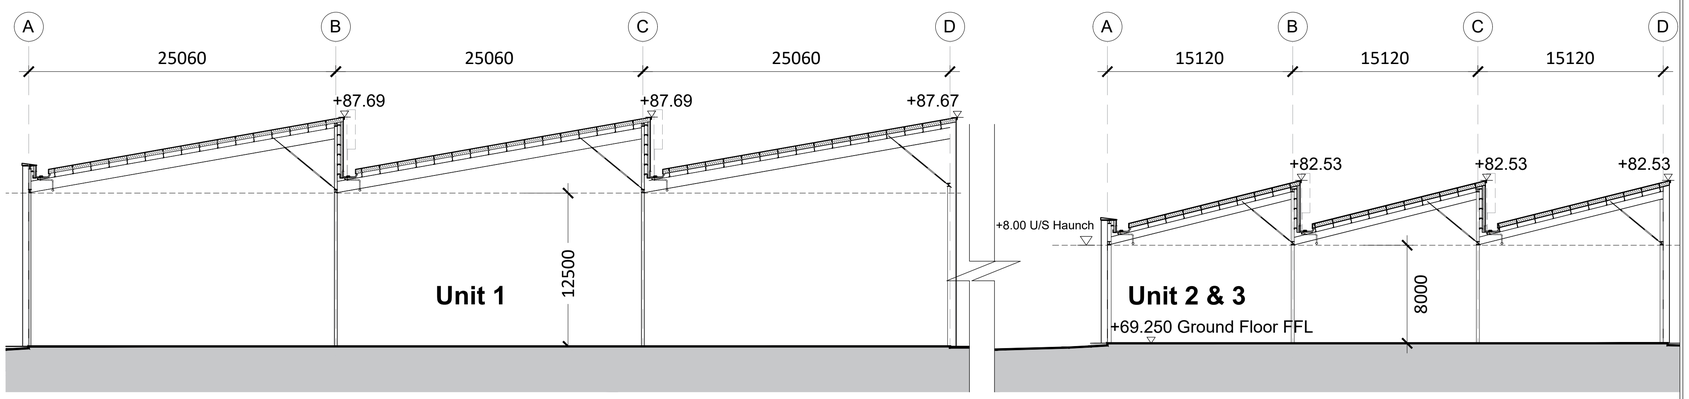

02 Site Section A-A
1:250 @ A1 / 1:500 @ A3

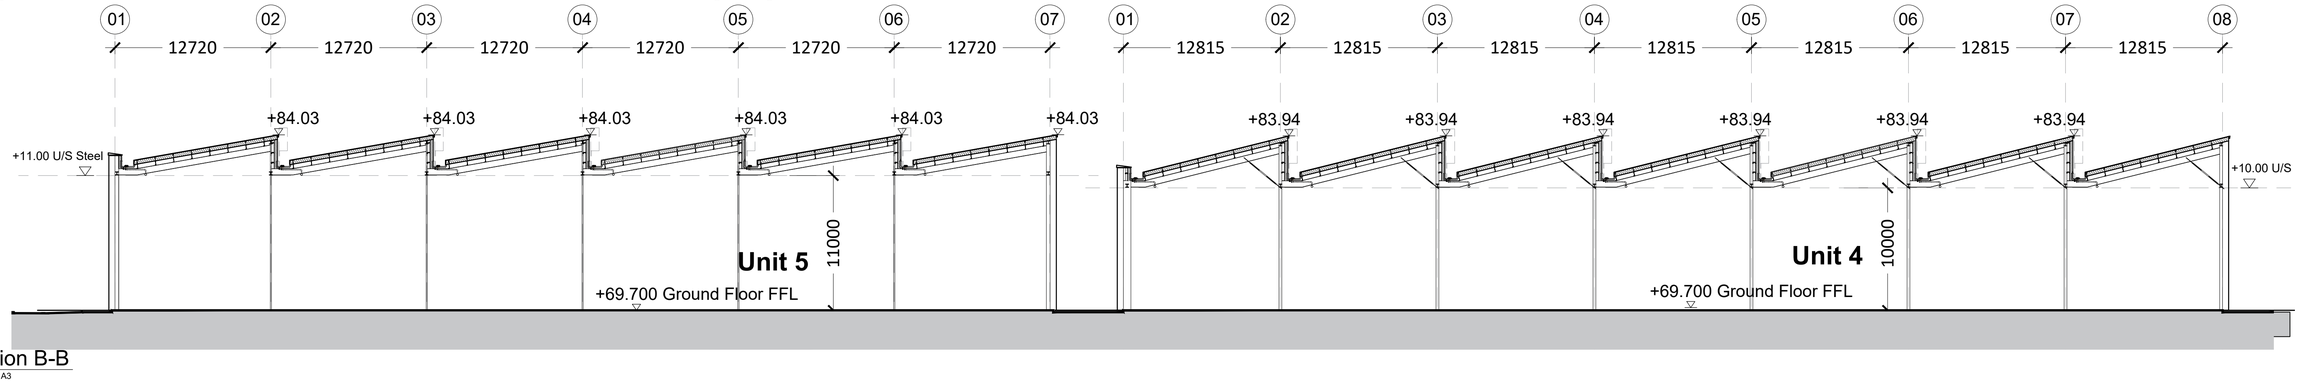

03 Site Section B-B
1:250 @ A1 / 1:500 @ A3

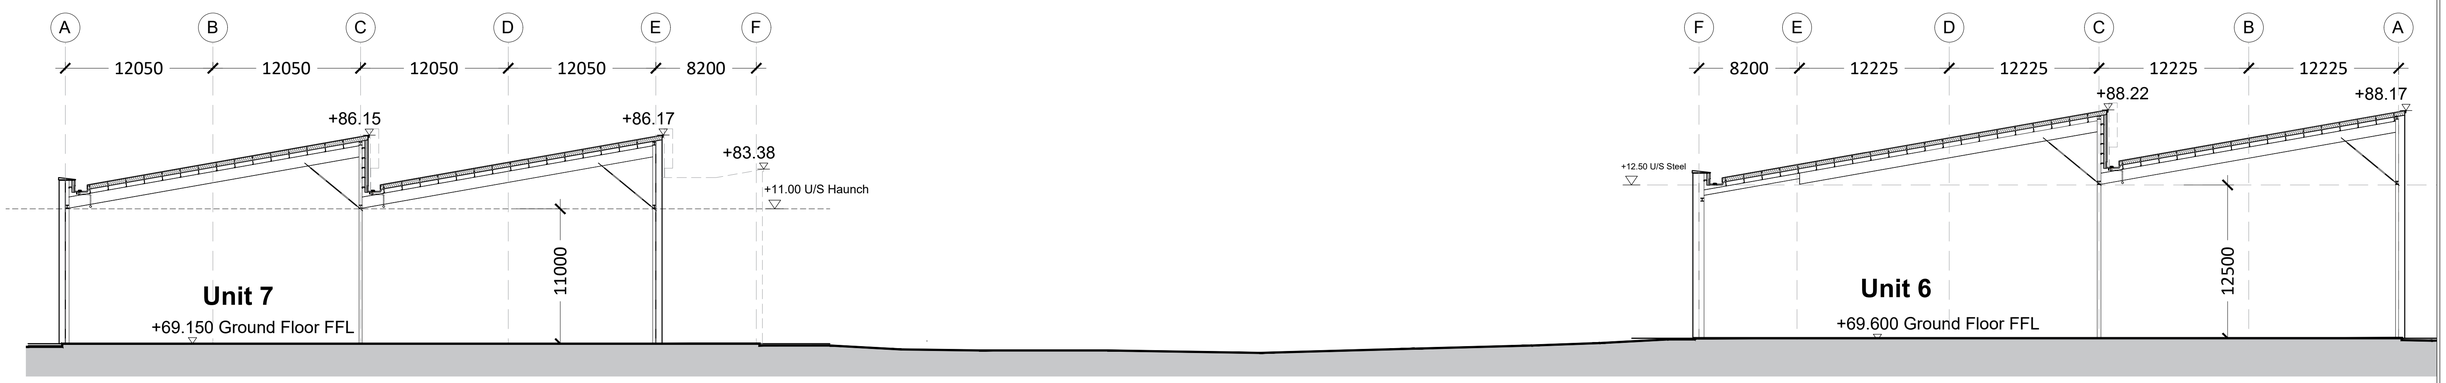

04 Site Section C-C
1:250 @ A1 / 1:500 @ A3

Notes:

0 2 4 6 8 10
SCALE 1:200 @ A1

N

Rev:	Notes:	Date:	Dwn:	Iss:
P01	First Issue	08.09.26	CM	HA
P02	Site plan updated	14.09.26	CM	HA

Truss designs indicative, refer to engineers drawings

hale
ARCHITECTURE | DESIGN MANAGEMENT
22c Leathermarket Street, London, SE1 3HP

Client: AVIVA INVESTORS

Issue Purpose: PLANNING

Project: Atlas Business Park
Wythenshawe, Manchester

Drawing Title: Proposed Site Sections
1 of 2

Project No: 20071

Scale @ A1 / A3: 1:200 / 1:400

Drawing No: HAL-XX-XX-DR-A-PL-006

Revision: P02