

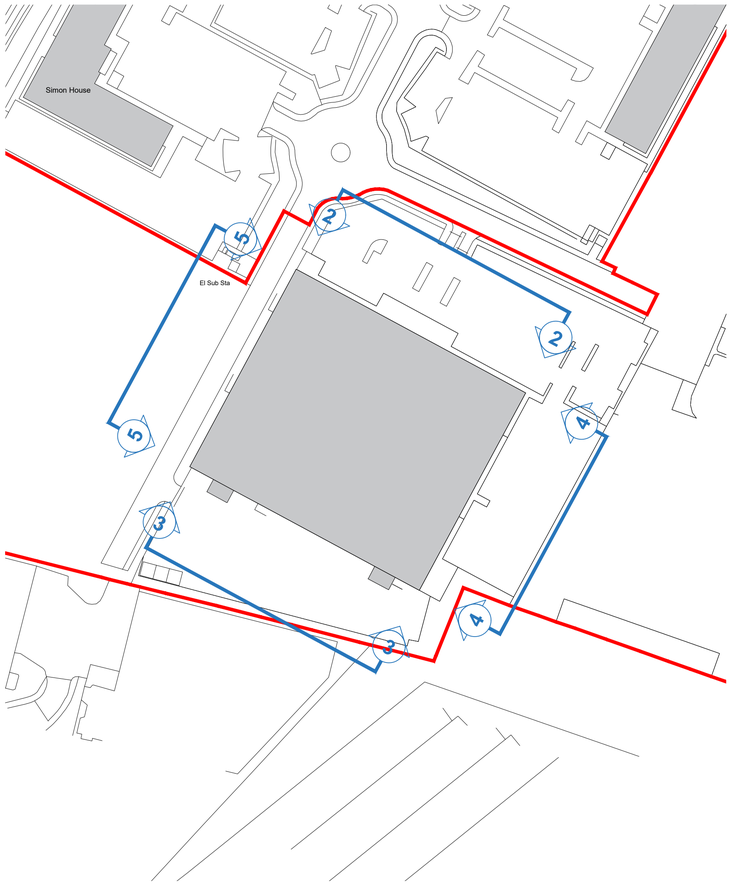


01 Existing Vodaphone Building
1:1000 @ A1 / 1:2000 @ A3

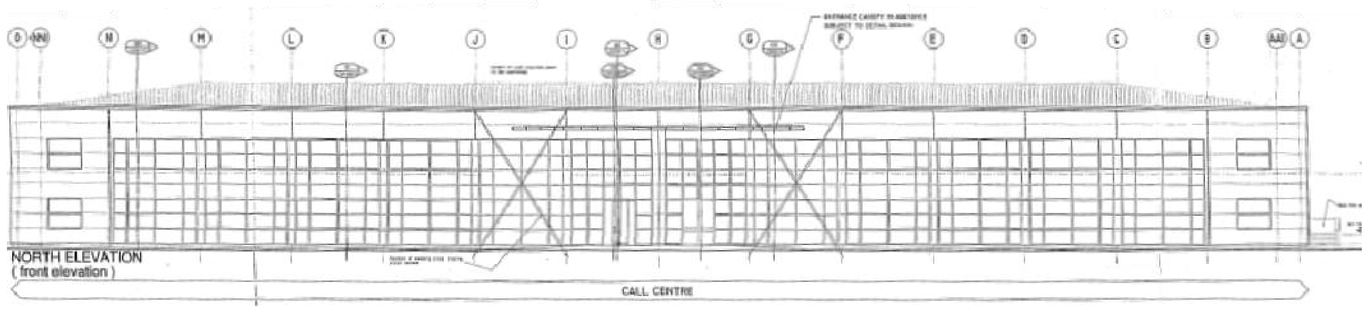

02 North Elevation Vodafone Building
1:200 @ A1 / 1:400 @ A3

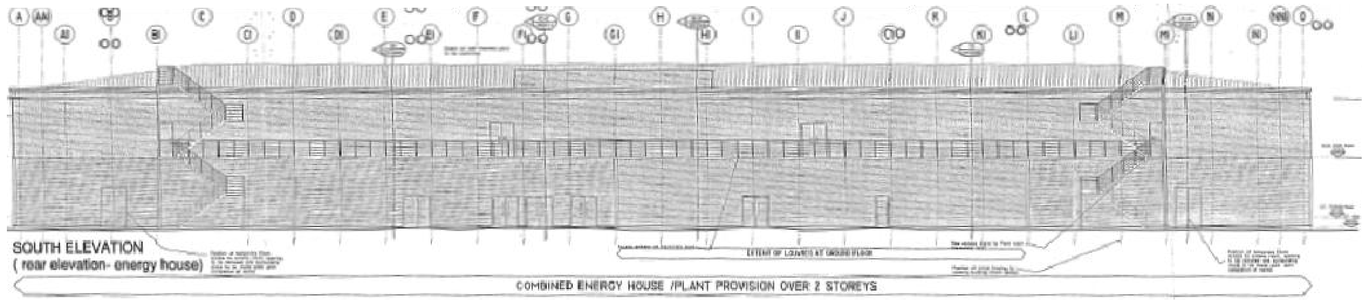

03 South Elevation Vodafone Building
1:200 @ A1 / 1:400 @ A3



04 East Elevation Vodafone Building
1:200 @ A1 / 1:400 @ A3



05 West Elevation Vodafone Building
1:200 @ A1 / 1:400 @ A3

Notes:

0 2 4 6 8 10
SCALE 1:200 @ A1

N

Rev:	Notes:	Date:	Dwn:	Iss:
P01	First Issue	28.09.2026	AH	HA

hale
ARCHITECTURE | DESIGN MANAGEMENT
22c Leathermarket Street, London, SE1 3HP

Client: AVIVA INVESTORS

Issue Purpose: PLANNING

Project: Atlas Business Park Wythenshawe, Manchester

Drawing Title: Existing Elevations Vodafone Building

Project No: 20071

Scale @ A1 / A3: 1:200 / 1:400

Drawing No: HAL-XX-XX-DR-A-PL-080

Revision: P01