

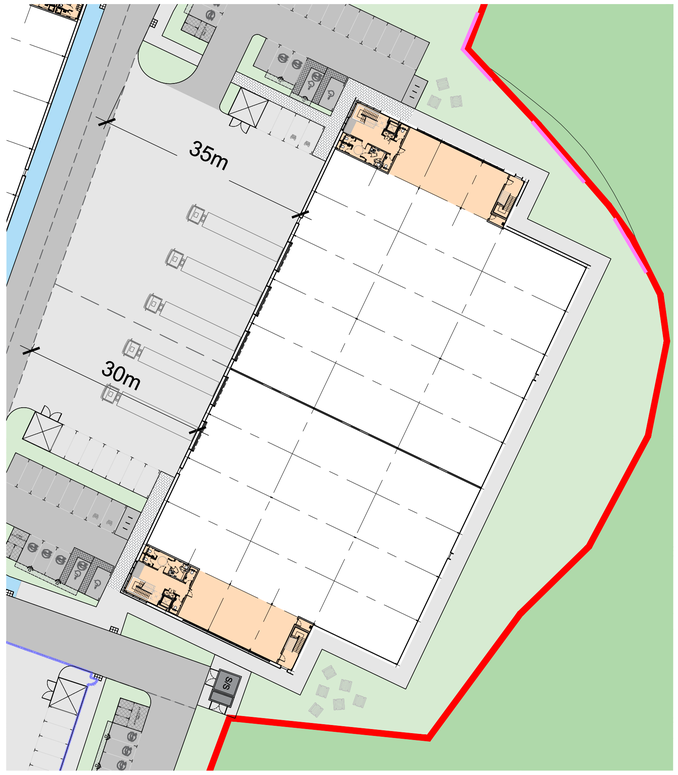



01 Site Plan Unit 2 & 3
1:500 @ A1 / 1:1000 @ A3

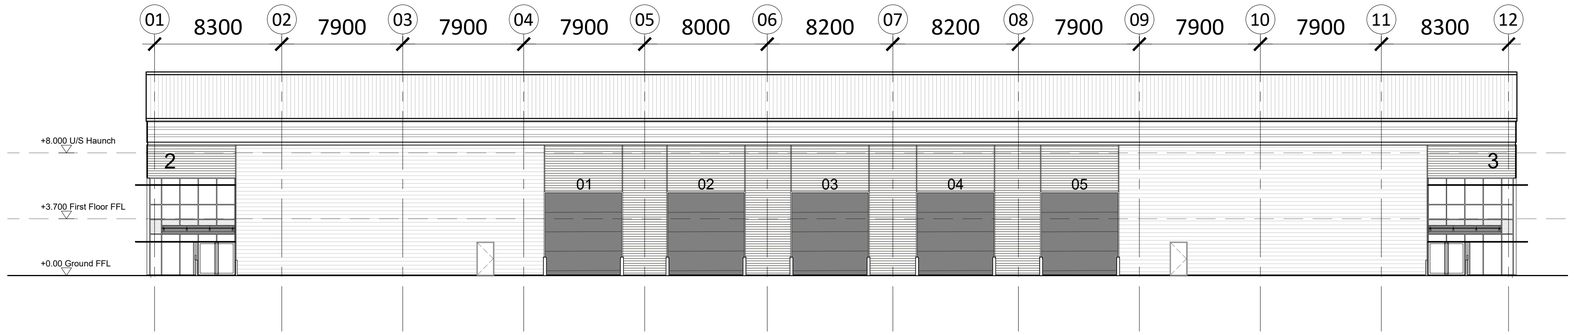


02 West Elevation Unit 2 & 3
1:200 @ A1 / 1:400 @ A3

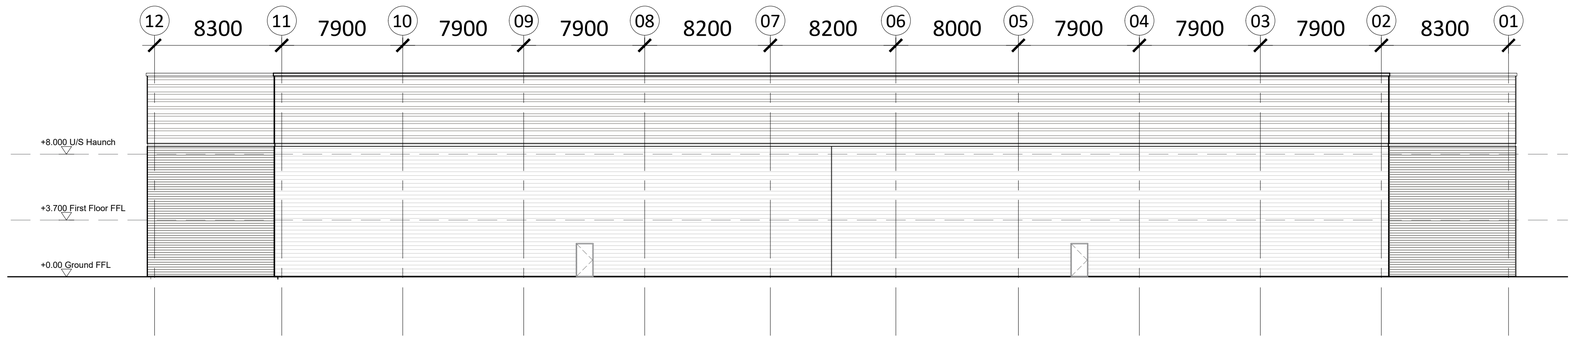

03 East Elevation Unit 2 & 3
1:200 @ A1 / 1:400 @ A3

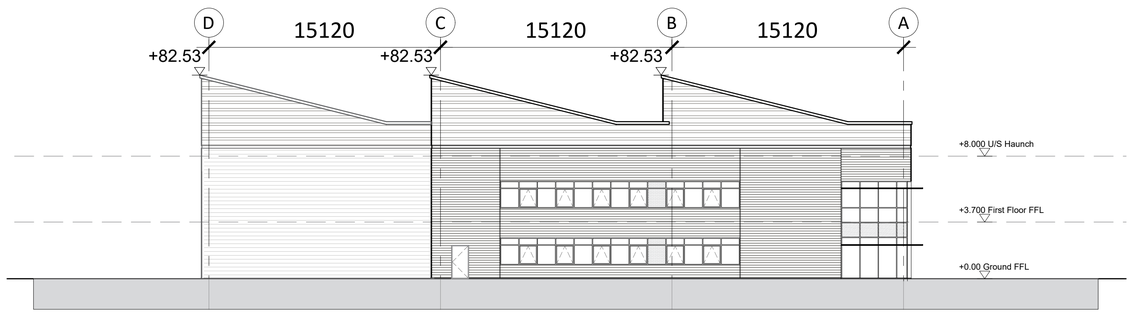

04 North Elevation Unit 2
1:200 @ A1 / 1:400 @ A3

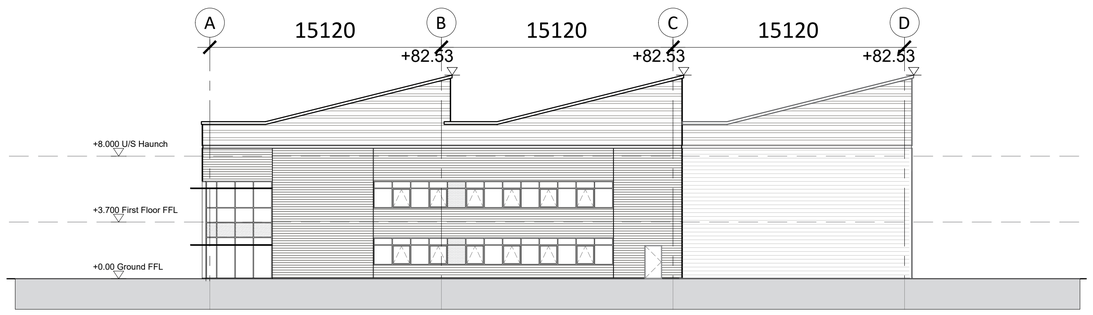

05 South Elevation Unit 3
1:200 @ A1 / 1:400 @ A3

Notes:

0 2 4 6 8 10
SCALE 1:200 @ A1

N

Rev:	Notes:	Date:	Dwn:	Iss:
P01	First Issue	28.08.2026	CM	HA

Truss designs indicative, refer to engineers drawings

hale
ARCHITECTURE | DESIGN MANAGEMENT
22c Leathermarket Street, London, SE1 3HP

Client: AVIVA INVESTORS

Issue Purpose: PLANNING

Project: Atlas Business Park
Wythenshawe, Manchester

Drawing Title: Proposed Elevation
Unit 2 & 3

Project No: 20071

Scale @ A1 / A3: 1:200 / 1:400

Drawing No: HAL-U2U3-XX-DR-A-PL-023

Revision: P01