
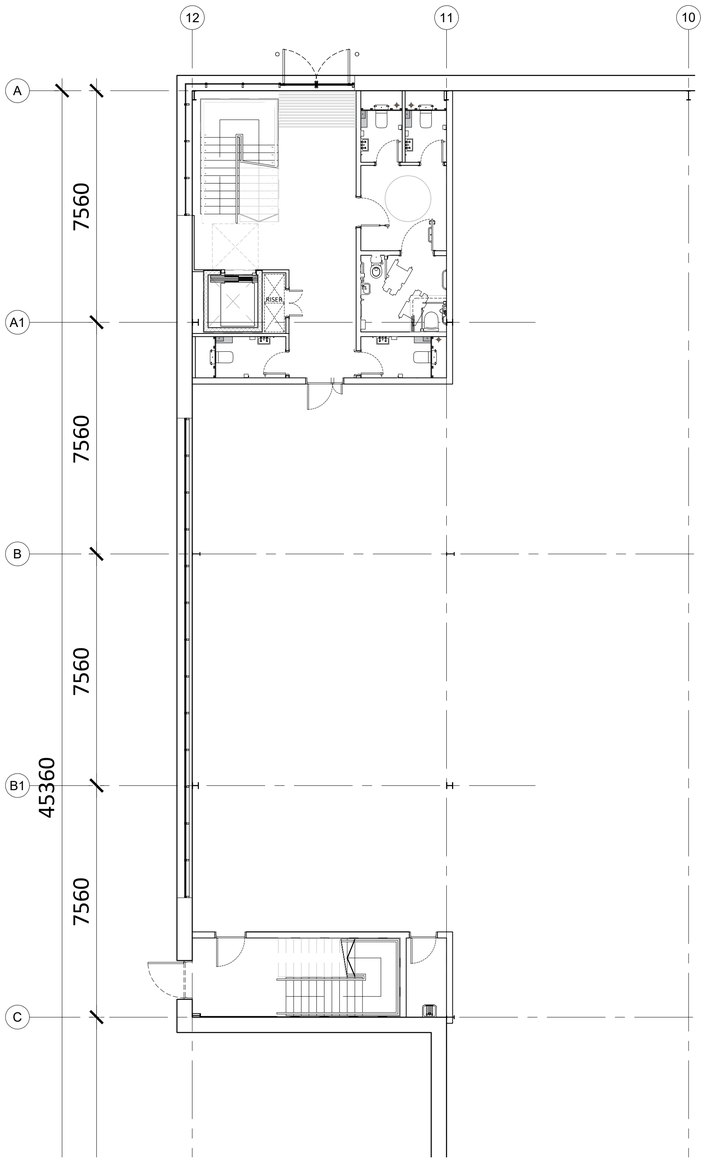



01 Main Entrance - Ground Floor Plan
1:100 @ A1 / 1:200 @ A3

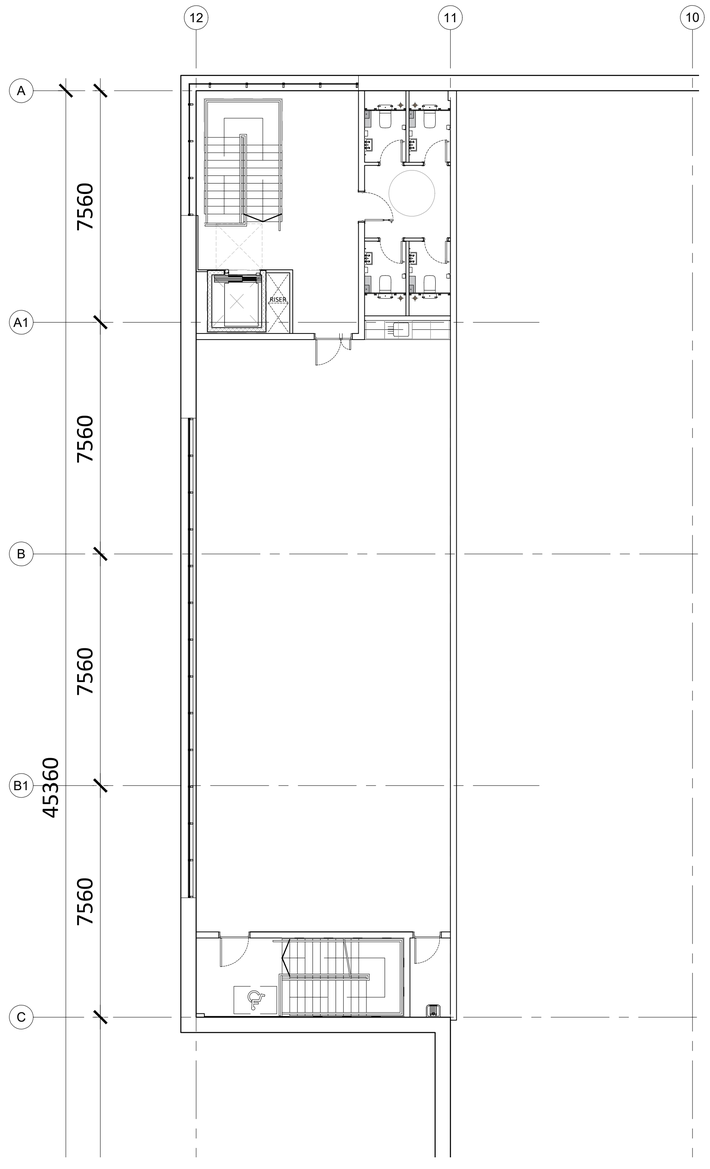


02 Office - First Floor Plan
1:100 @ A1 / 1:200 @ A3

Disclaimer:
Subject to survey.

Notes:

0 1 2 3 4 5
SCALE 1:100 @ A1

N

| Rev: | Notes: | Date: | Dwn: | Iss: |
|---|---|---|---|---|
| P01 | First Issue | 14.08.2026 | CM | HA |

Suitability Code:
PLANNING

Client:
AVIVA INVESTORS

hale
ARCHITECTURE | DESIGN MANAGEMENT
22c Leathermarket Street, London, SE1 3HP

Project:
Atlas Business Park
Manchester

Drawing Title:
GA Main Entrance, FF & SF Office
Unit 3

| Project No: | Scale @ A1 / A3 |
|---|---|
| 20071 | 1:100 / 1:200 |

| Drawing No: | Revision: |
|---|---|
| HAL-U1-00-DR-A-PL-023 | P01 |