

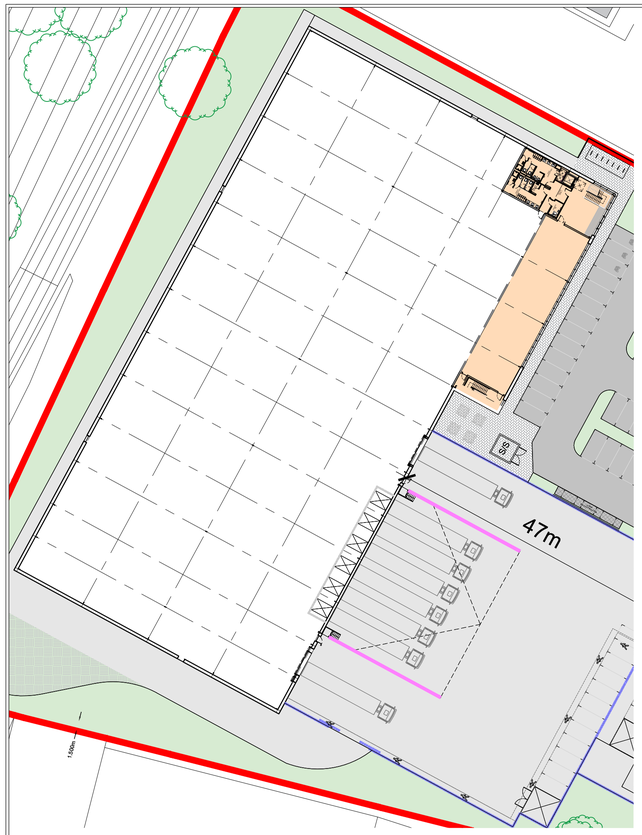



01 Site Plan Unit 7
1:500 @ A1 / 1:1000 @ A3

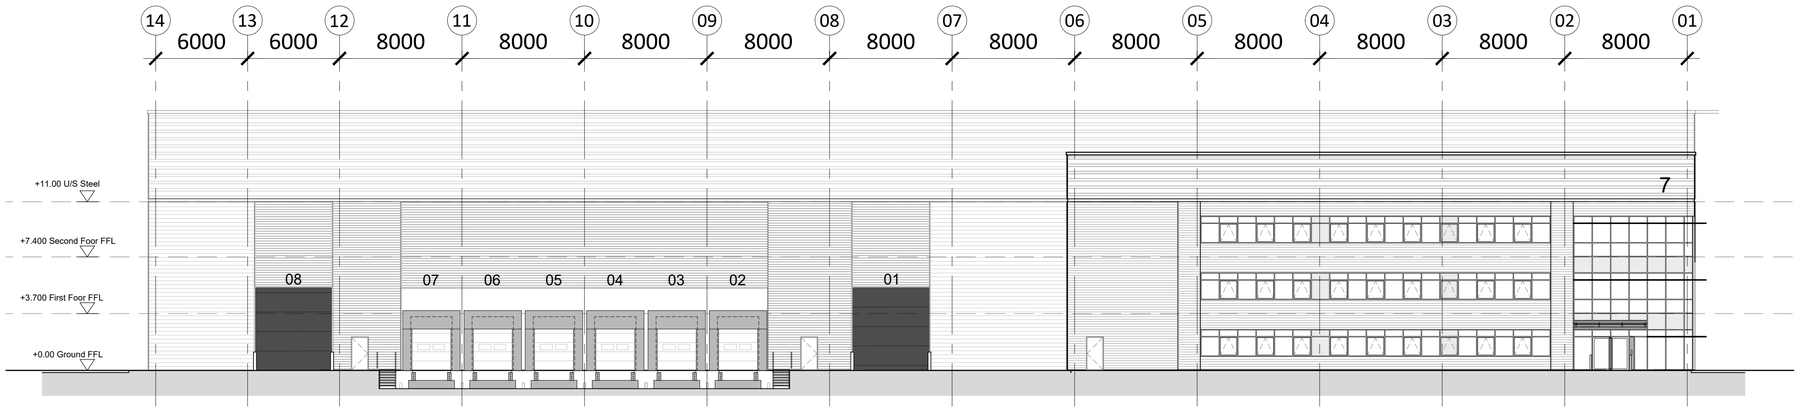


02 East Elevation
1:200 @ A1 / 1:400 @ A3

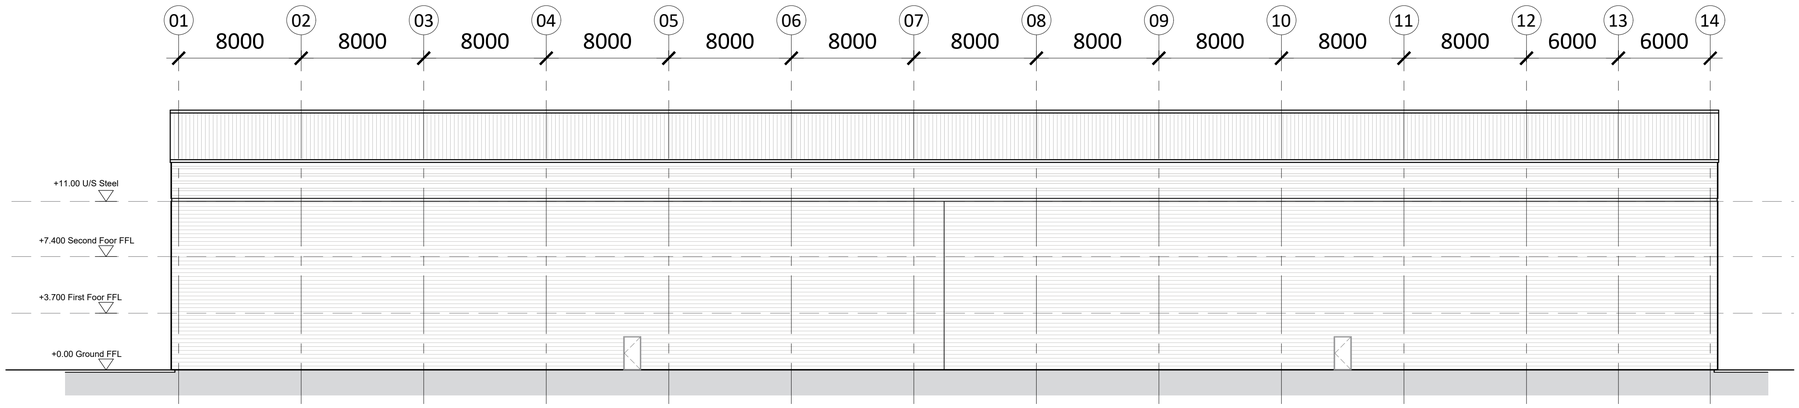

03 West Elevation
1:200 @ A1 / 1:400 @ A3

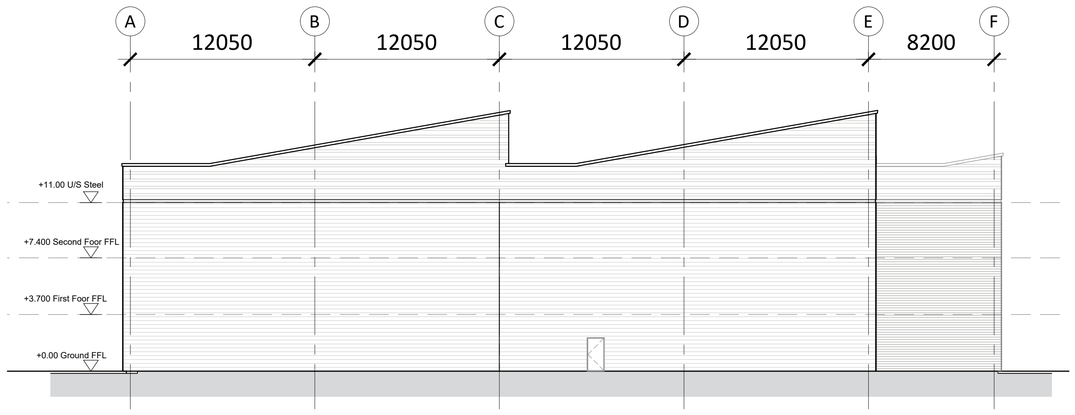

04 South Elevation
1:200 @ A1 / 1:400 @ A3

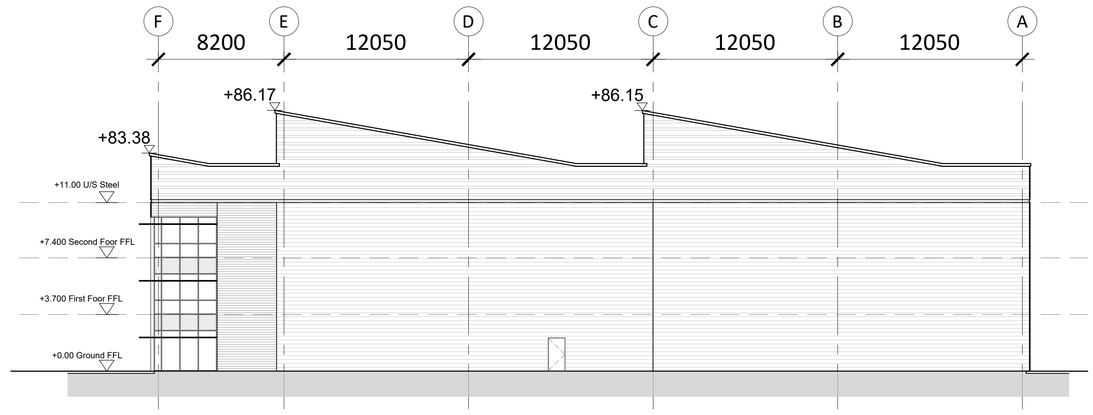

05 North Elevation
1:200 @ A1 / 1:400 @ A3

Notes:

0 2 4 6 8 10
SCALE 1:200 @ A1

N

Rev:	Notes:	Date:	Dwn:	Iss:
P01	First Issue	01.09.2026	CM	HA
P02	Grid lines & building size adjusted	08.09.2026	CM	HA

Truss designs indicative, refer to engineers drawings

hale
ARCHITECTURE | DESIGN MANAGEMENT
22c Leathermarket Street, London, SE1 3HP

Client: AVIVA INVESTORS

Issue Purpose: PLANNING

Project: Atlas Business Park
Wythenshawe, Manchester

Drawing Title: Proposed Elevation
Unit 7

Project No: 20071

Scale @ A1 / A3: 1:200 / 1:400

Drawing No: HAL-U7-XX-DR-A-PL-072

Revision: P01