
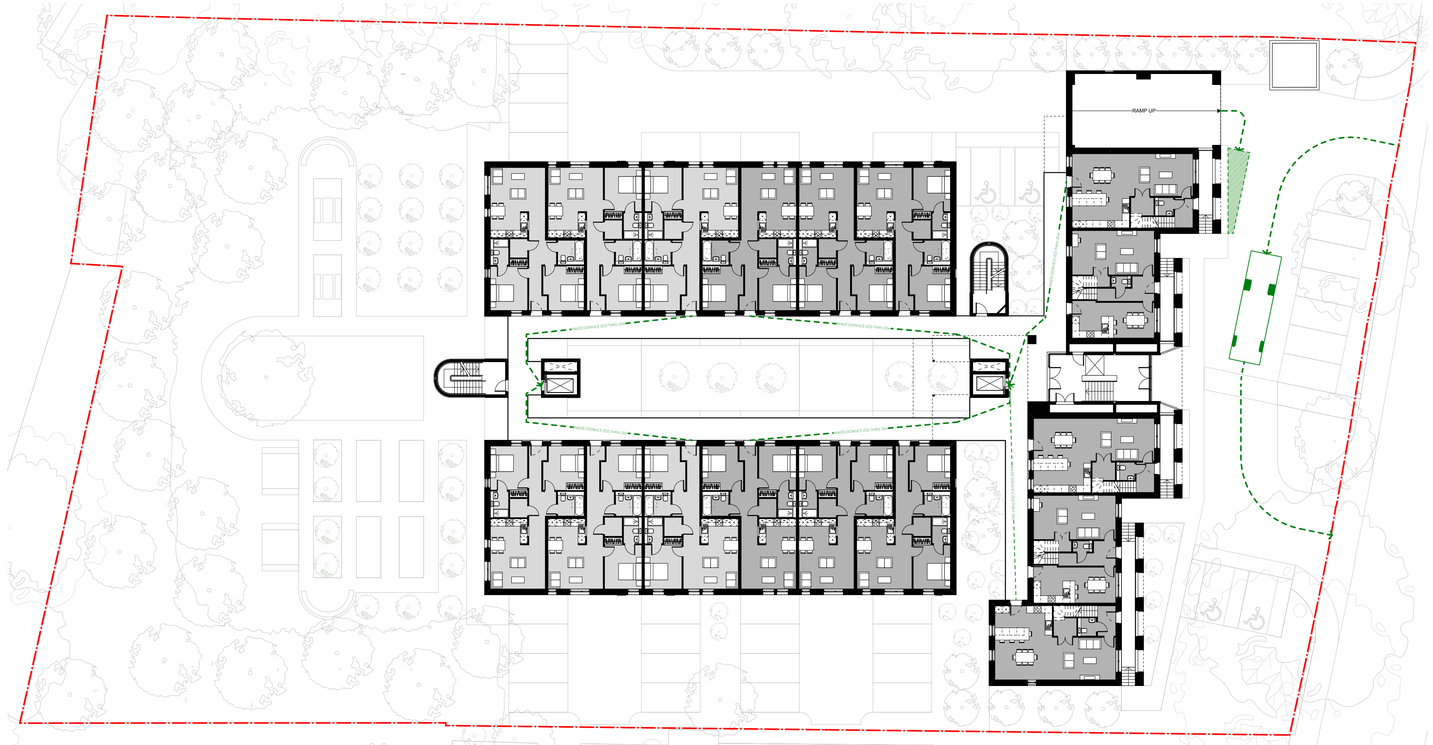


PROPOSED GROUND FLOOR PLAN

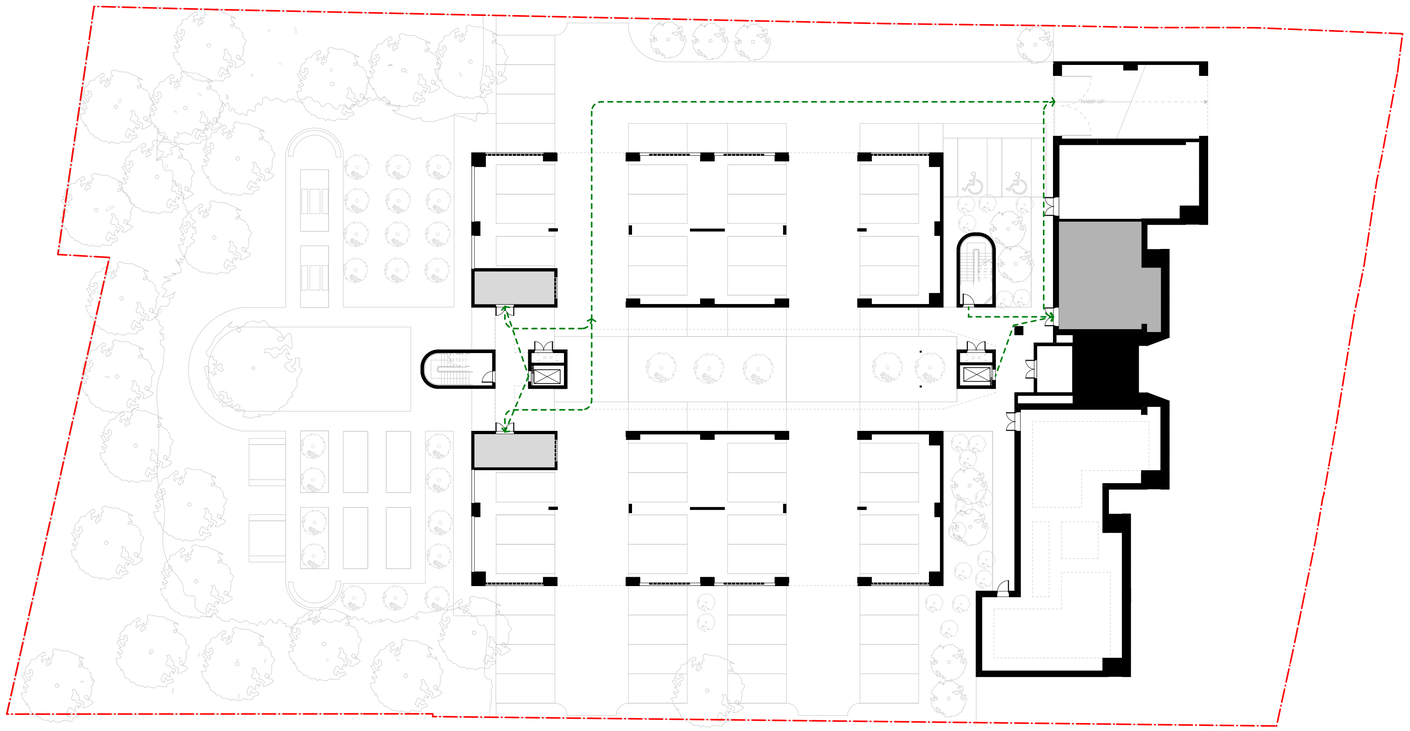

PROPOSED BASEMENT FLOOR PLAN

REVISION	DATE	DESCRIPTION
P01	08/05/26	Draft planning issue for consultant coordination
P02	22/05/26	Planning Issue
P03	22/09/26	Holly and Yew tree retained on front boundary

KEY

- Application Boundary
- Bin Store 1
- Bin Store 2
- Bin collection point
- Bins to be wheeled out to the collection point by management company

OMI Architects

31 Blackfriars Road, Salford, Manchester, M3 7AQ
+44(0)161 832 3242 / info@omiarchitects.com / www.omiarchitects.com

PROJECT	MARCO LIVING, PALATINE ROAD				
DRAWING	WASTE MANAGEMENT STRATEGY				
DATE	MAR '26	DRAWN BY	HF	SCALE	1:250 @A1
JOB NO.	1459	DWG.NO.	1459-OMI-ZZ-00-DR-A-L1011-P03		