
REVISION	DATE	DESCRIPTION
P01	08/05/26	Draft planning issue for consultant coordination
P02	22/05/26	Planning Issue
P03	22/09/26	Holly and Yew tree retained on front boundary

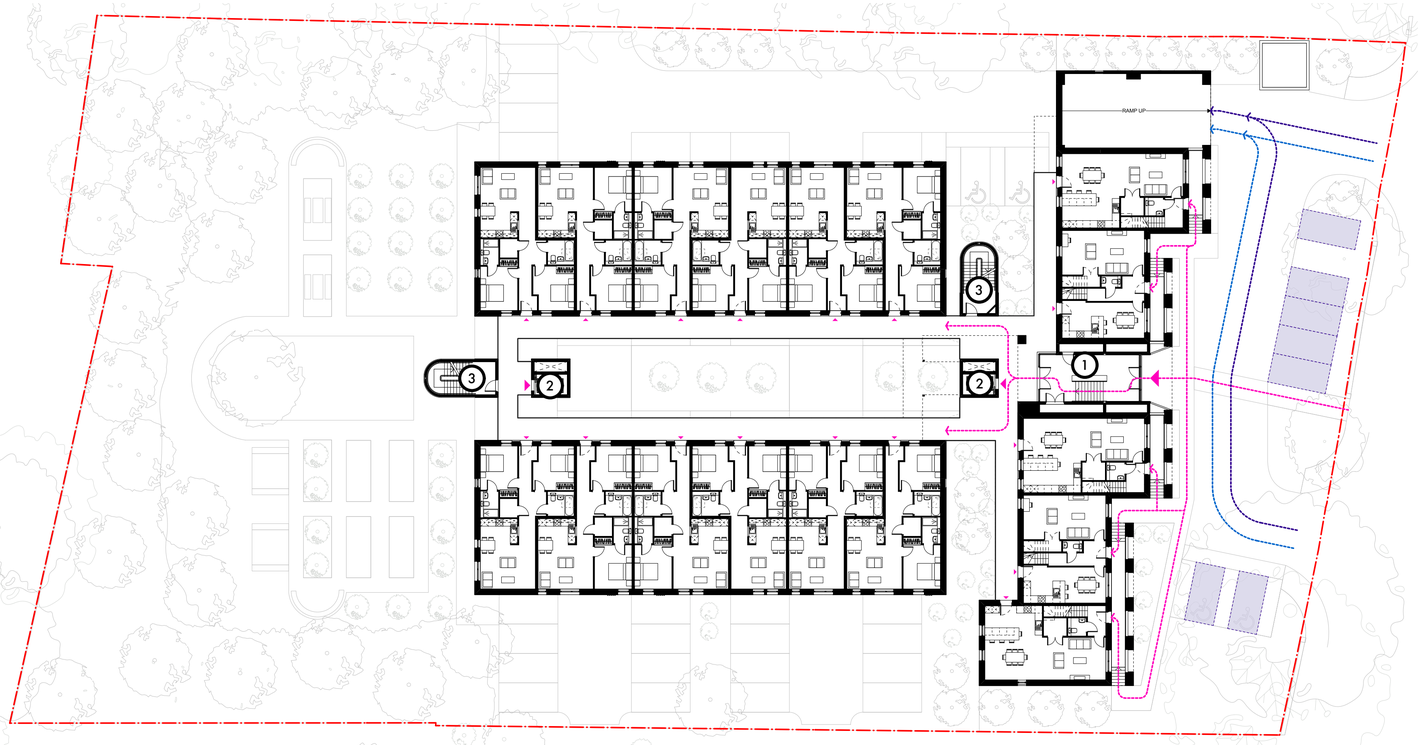


PROPOSED GROUND FLOOR PLAN

KEY

- Application Boundary
- Vehicular access
- Parking
- Cycling access
- Bike store
- Pedestrian access

1. Platform Lift
(Entrance to raised Ground Floor level)
2. Passenger Lift
(To all levels including Lower Ground level)
3. Access Stair
4. Resident access to landscape amenity space
5. Bin Store

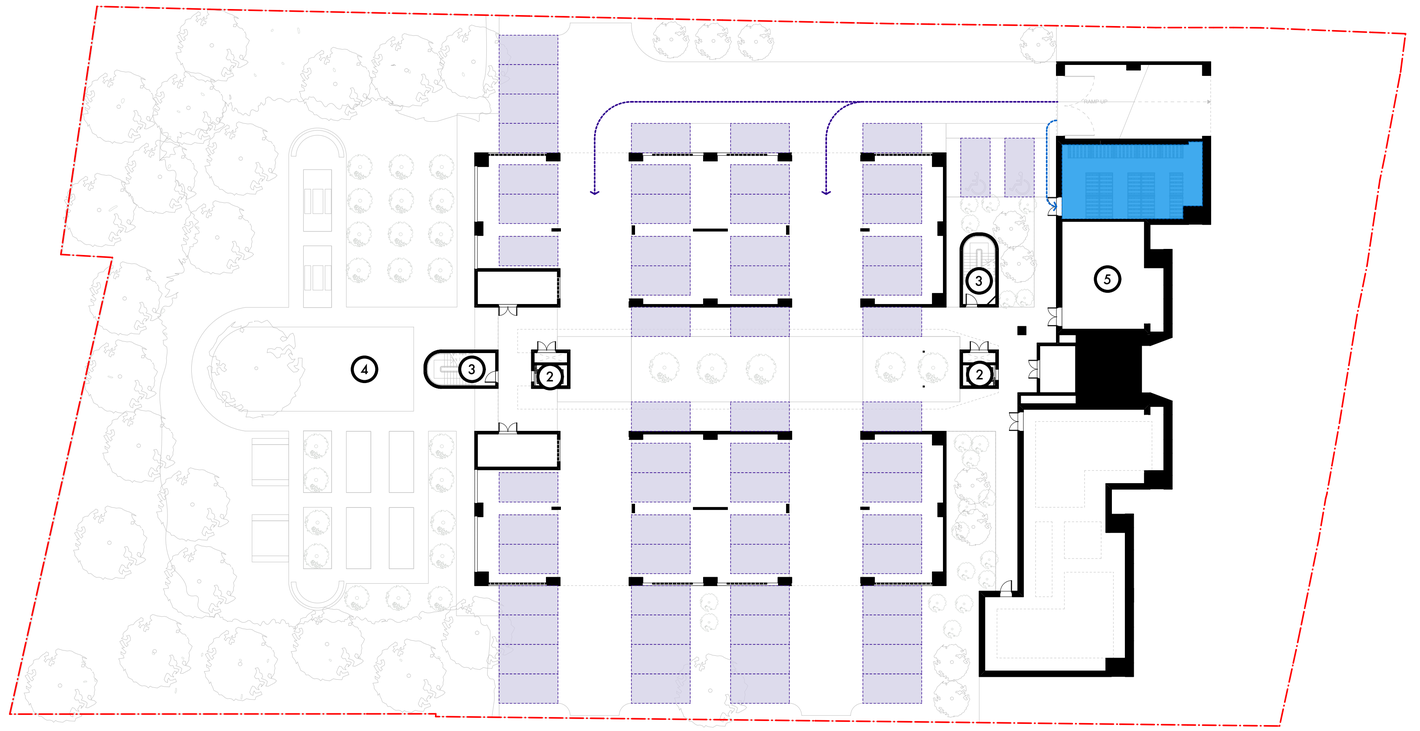

PROPOSED BASEMENT FLOOR PLAN

OMI Architects

31 Blackfriars Road, Salford, Manchester, M3 7AQ
+44(0)161 832 3242 / info@omiarchitects.com / www.omiarchitects.com

PROJECT	MARCO LIVING, PALATINE ROAD				
DRAWING	ACCESS STRATEGY				
DATE	MAR '26	DRAWN BY	HF	SCALE	1:250 @A1
JOB NO.	1459	DWG.NO.	1459-OMI-ZZ-00-DR-A-L1012-P03		