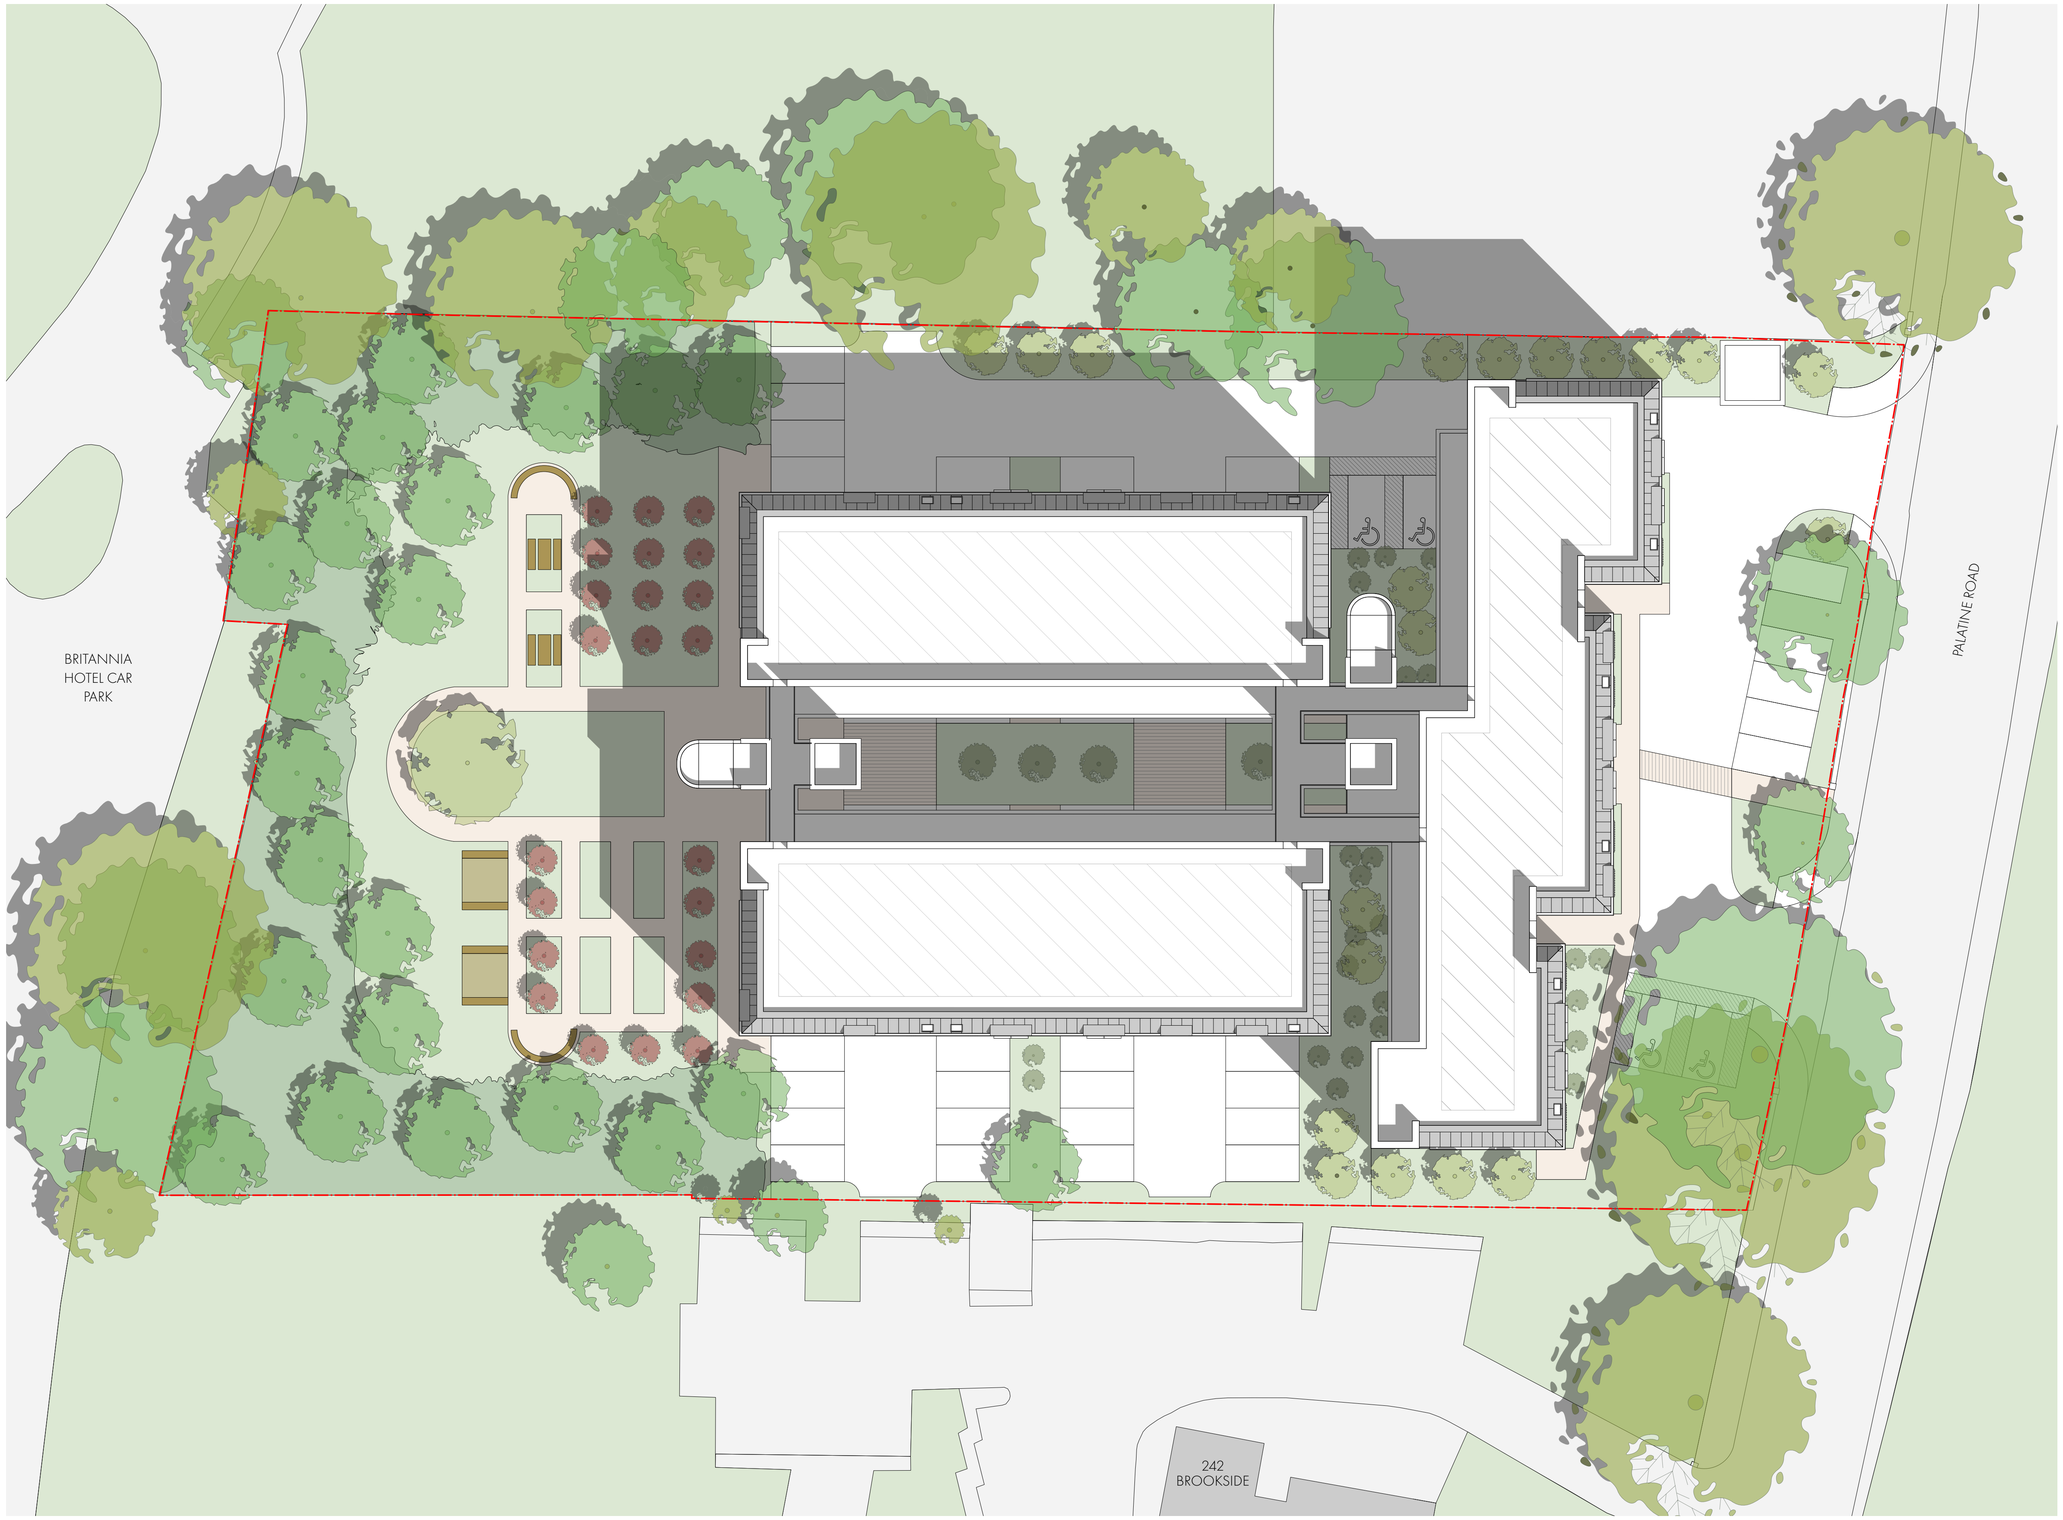


REVISION	DATE	DESCRIPTION
P01	30/04/26	Revised as further elevation development
P02	08/05/26	Draft planning issue for consultant coordination
P03	22/05/26	Planning Issue
P04	22/09/26	Holly and Yew tree retained on front boundary

KEY

- Application Boundary
- Zone for PV panels

OMIArchitects

31 Blackfriars Road, Salford, Manchester, M3 7AQ
+44(0)161 832 3242 / info@omiarchitects.com / www.omiarchitects.com

PROJECT	MARCO LIVING, PALATINE ROAD				
DRAWING	MASTERPLAN - ROOF PLAN				
DATE	APR '26	DRAWN BY	HF	SCALE	1:200 @A1
JOB NO.	1459	DWG NO.	1459-OMI-ZZ-00-DR-A-L1005-P04		