
REVISION	DATE	DESCRIPTION
P01	08/05/26	Draft planning issue for consultant coordination
P02	22/05/26	Planning Issue
P03	22/09/26	Holly and Yew tree retained on front boundary

KEY

Application Boundary

Fire distances to/ from dry risers

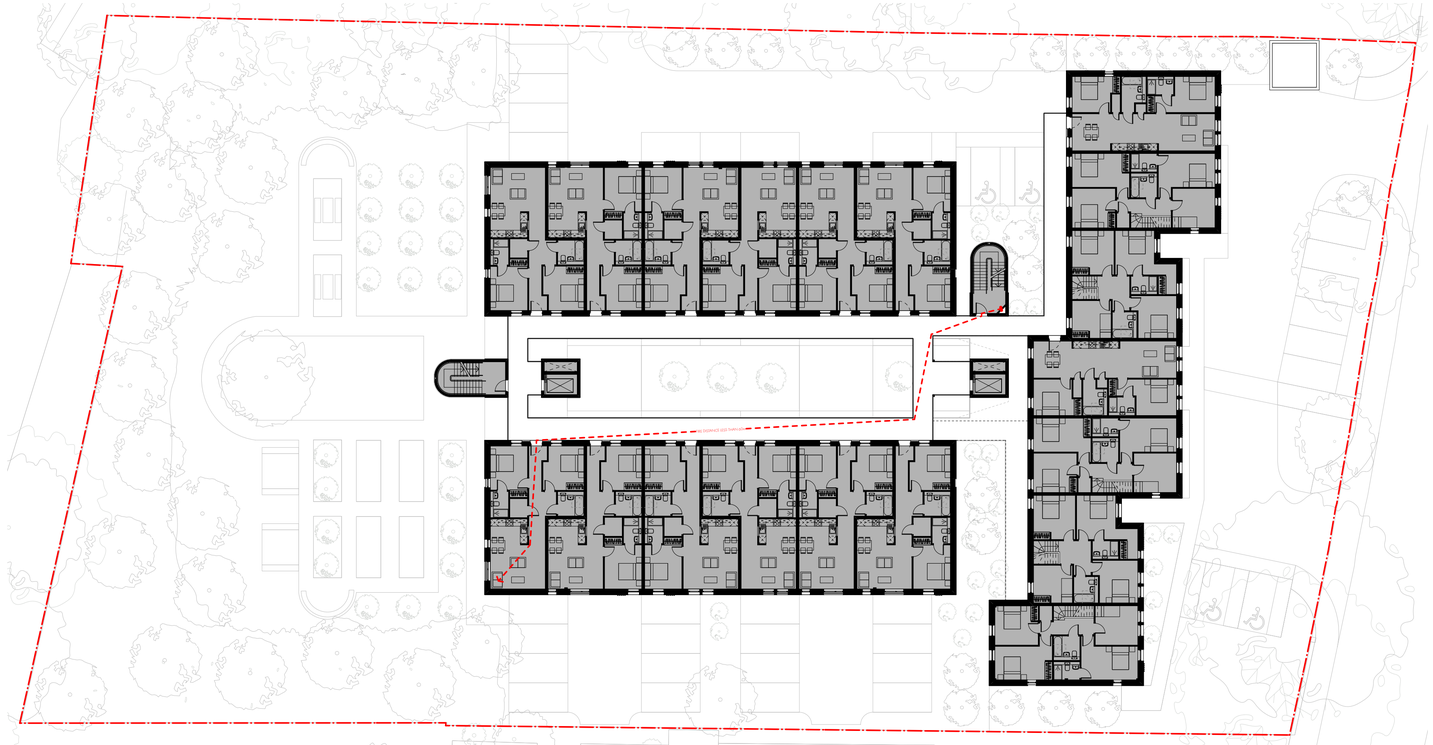

PROPOSED FIRST FLOOR PLAN

PROPOSED GROUND FLOOR PLAN

OMI Architects

31 Blackfriars Road, Salford, Manchester, M3 7AQ
+44(0)161 832 3242 / info@omiarchitects.com / www.omiarchitects.com

PROJECT	MARCO LIVING, PALATINE ROAD				
DRAWING	FIRE STRATEGY				
DATE	MAR '26	DRAWN BY	HF	SCALE	1:250 @A1
JOB NO.	1459	DWG.NO.	1459-OMI-ZZ-00-DR-A-L1010-P03		