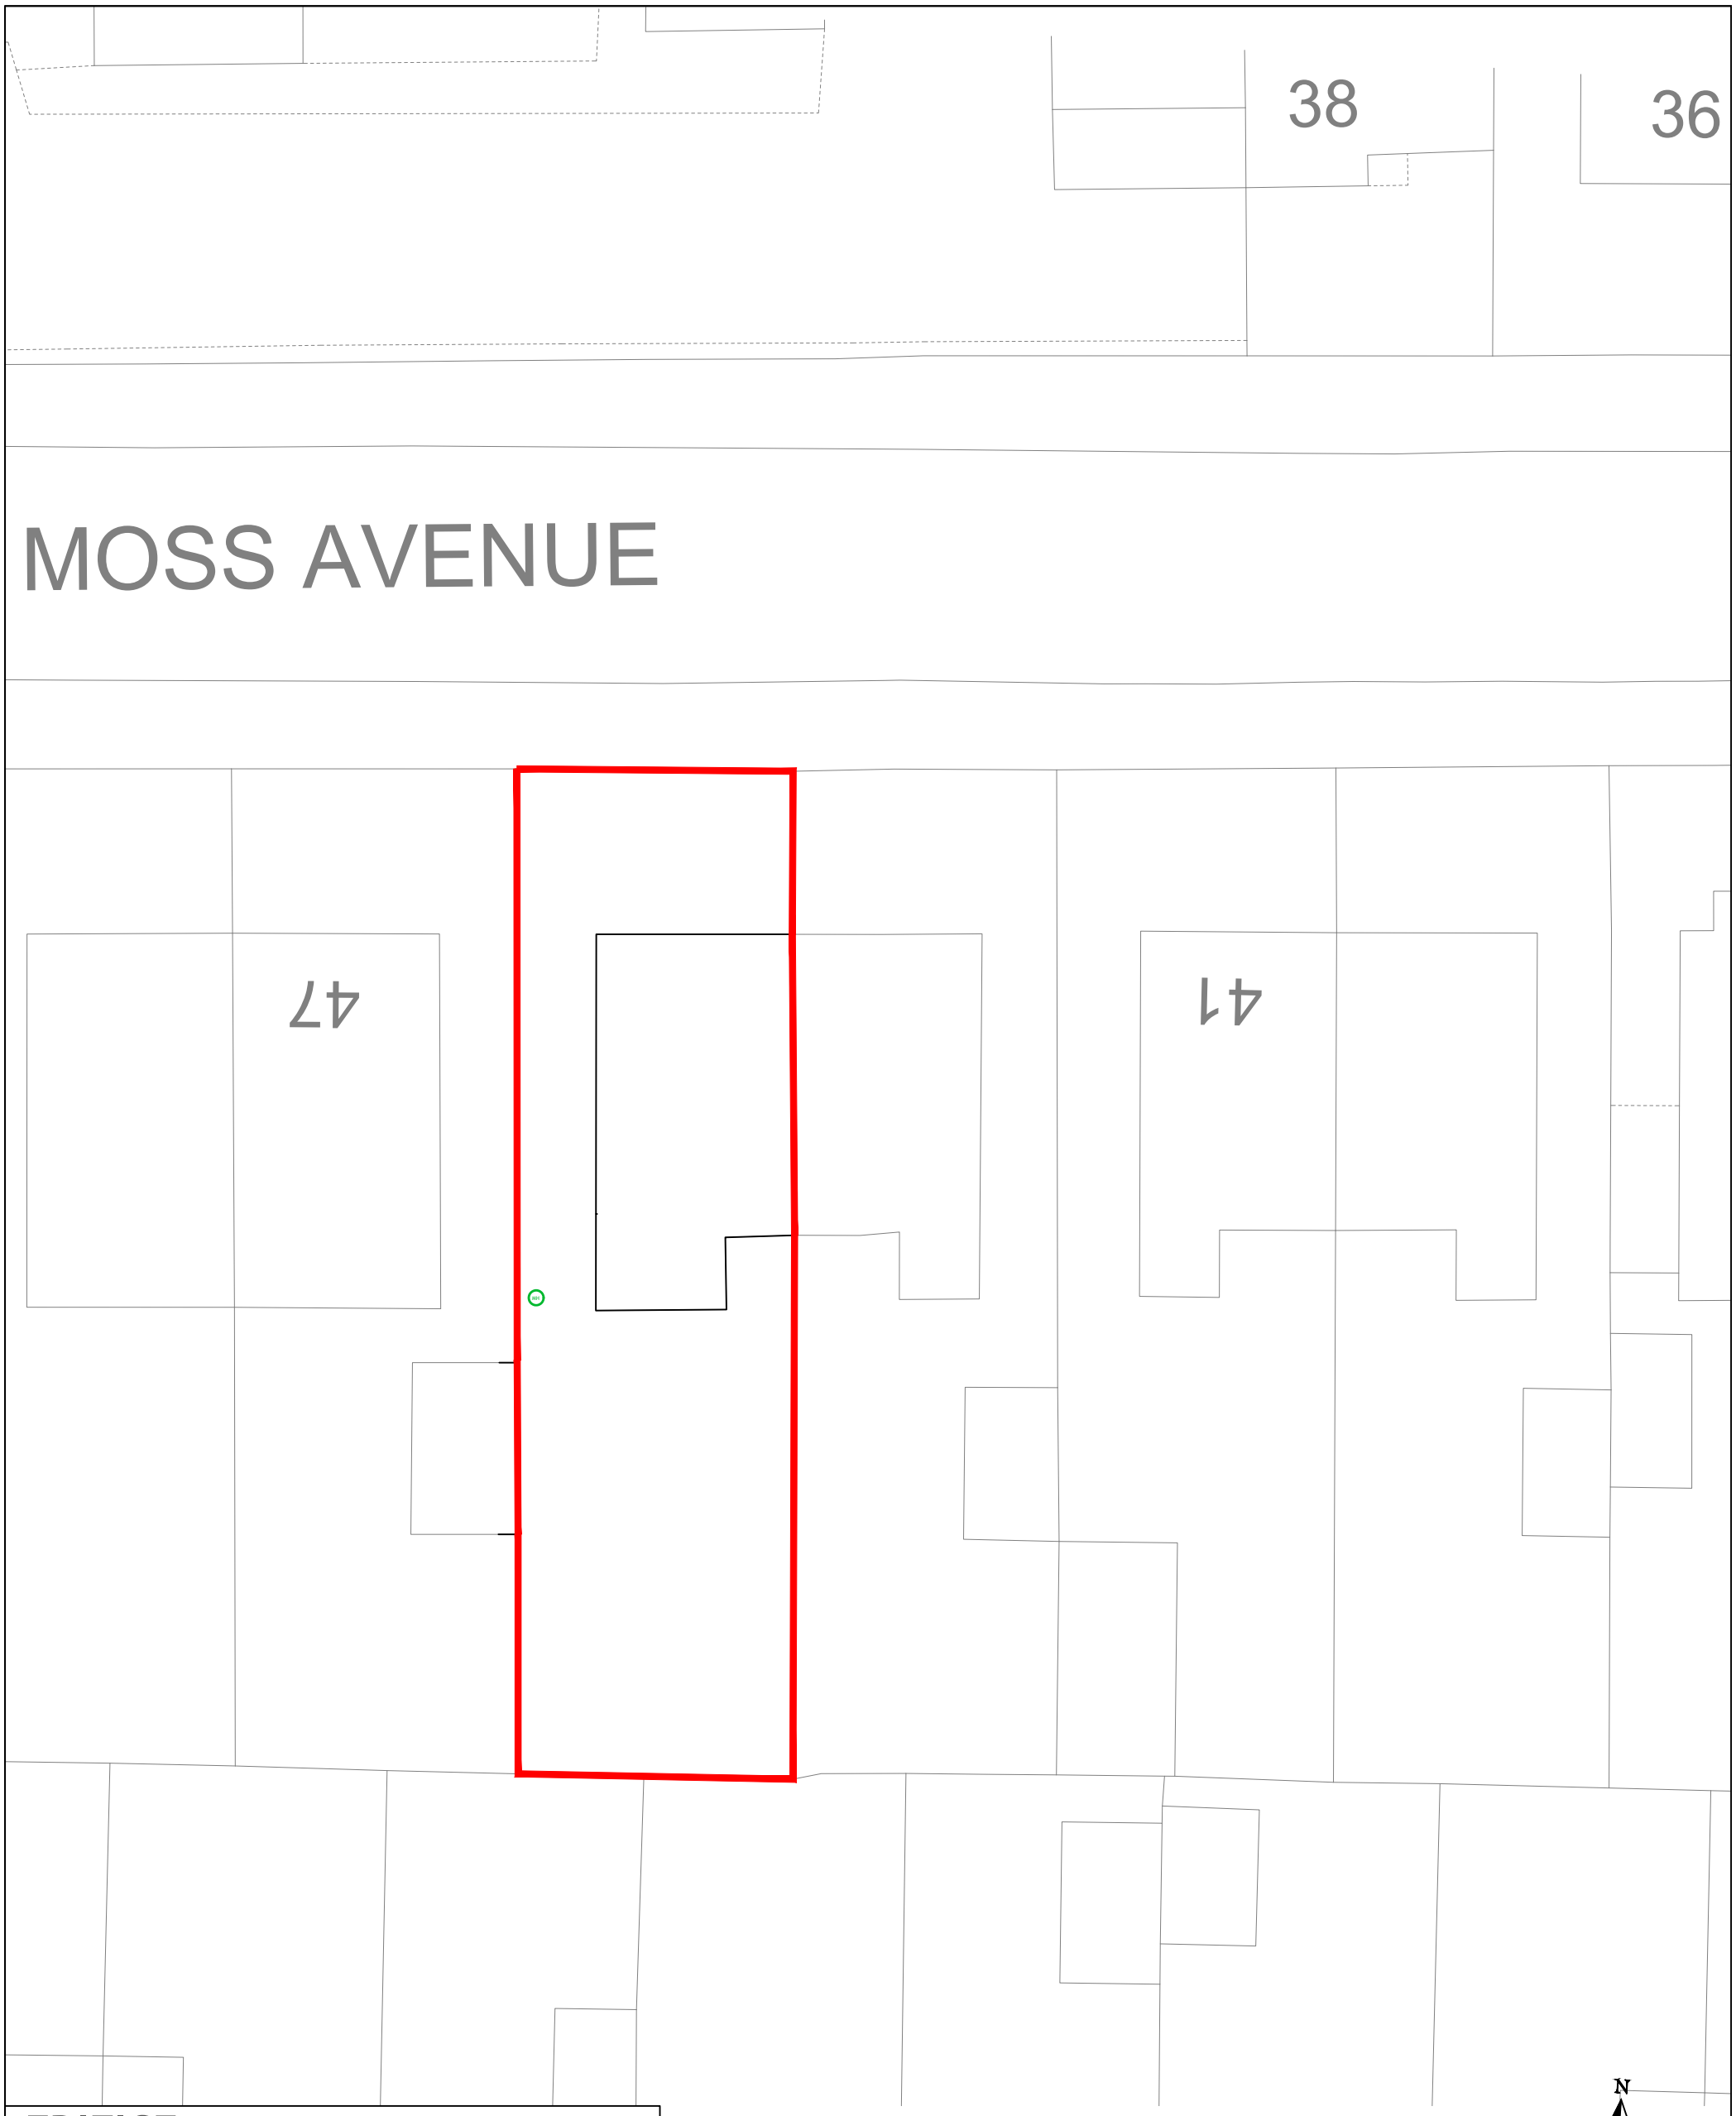


EDIFICE Building Consultants Limited
email: nick@edificebc.co.uk office: 0161 427 2551 mobile: 07917125231
Architecture Project Management Consultancy

All levels and dimensions must be checked on site by contractor prior to commencement of works. Any variations must be reported to Edifice BC Ltd.
All information hereon in is the copyright of Edifice BC Ltd. Copying in full or in part is forbidden without the written permission from Edifice BC Ltd.

N
W E
S

PROJECT	DRAWING TITLE	CLIENT	DATE	DRAWING No	REV
Proposed Development at: 45 White Moss Avenue Chorlton Manchester	Existing Site Plan	Mr Martin Mcloughlin	Sept '26	1147-1.02	
			DRAWN BY NH		
			SCALE 1:200@A3		