


NOTES

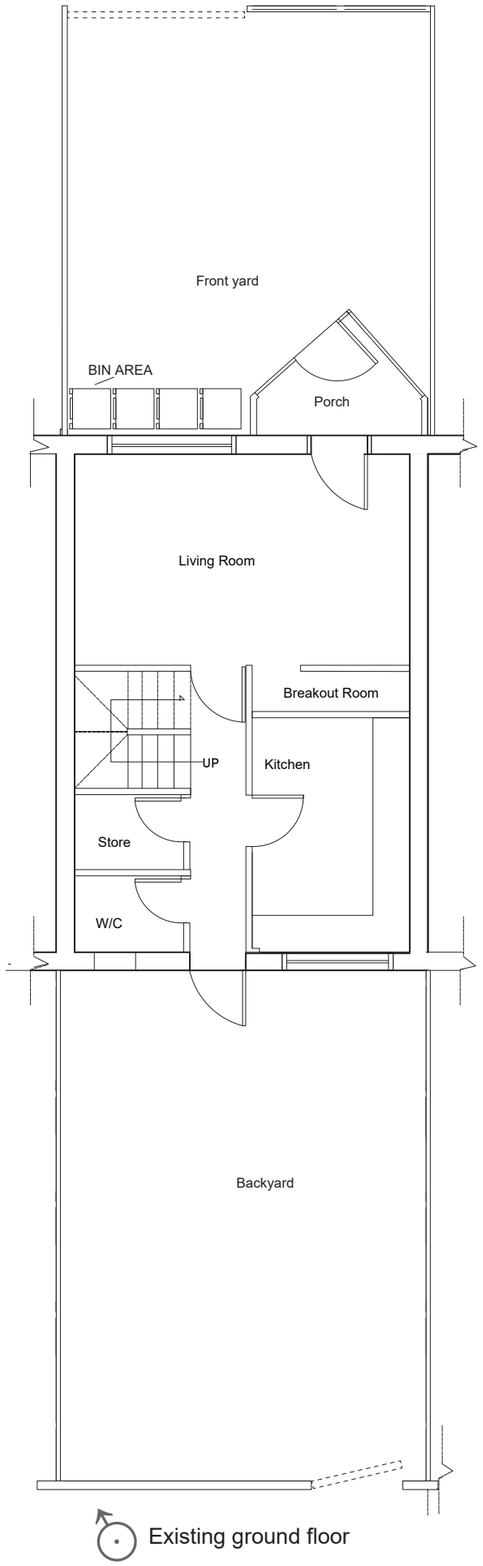


Existing ground floor

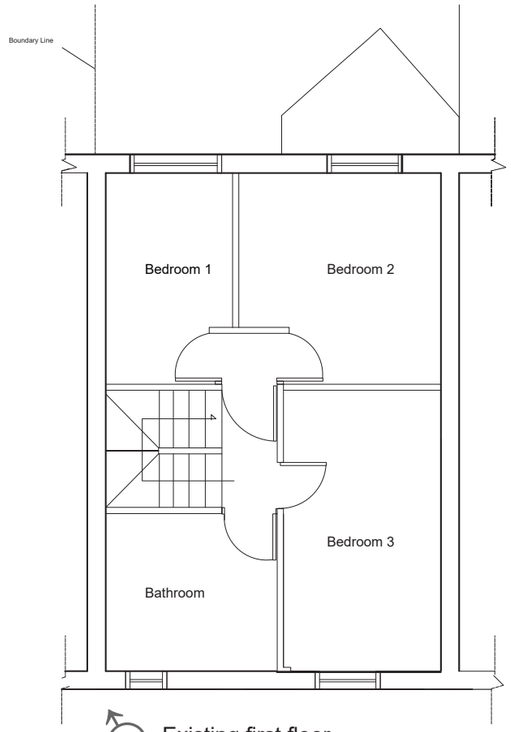

Existing first floor

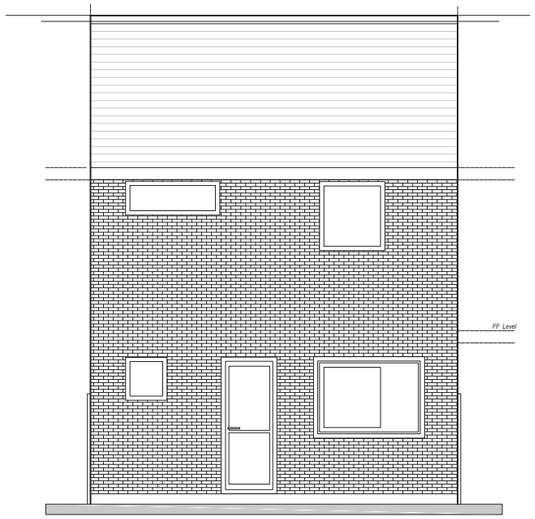

Existing rear elevation

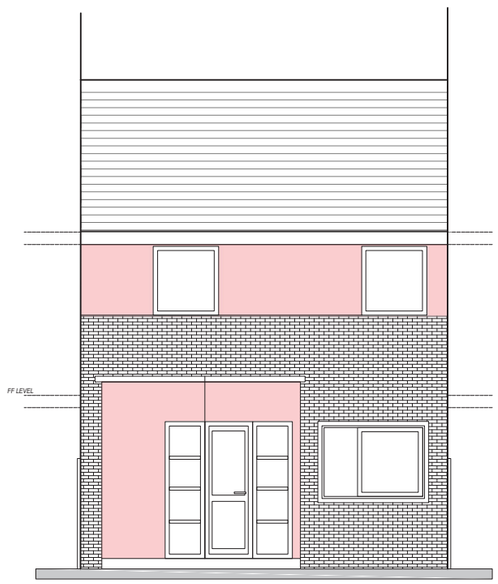

Existing front elevation (NO CHANGE)

0 5 10

SINGLE STOREY REAR EXTENSION

REV	DESCRIPTION	DATE

SITE: 105 Plymouth Grove, Manchester M13 9HX

DRAWING TITLE: Existing Plans & Elevations

DRAWN BY:	SCALE: 1:100	DATE:10-05-26

DRAWING NO: