

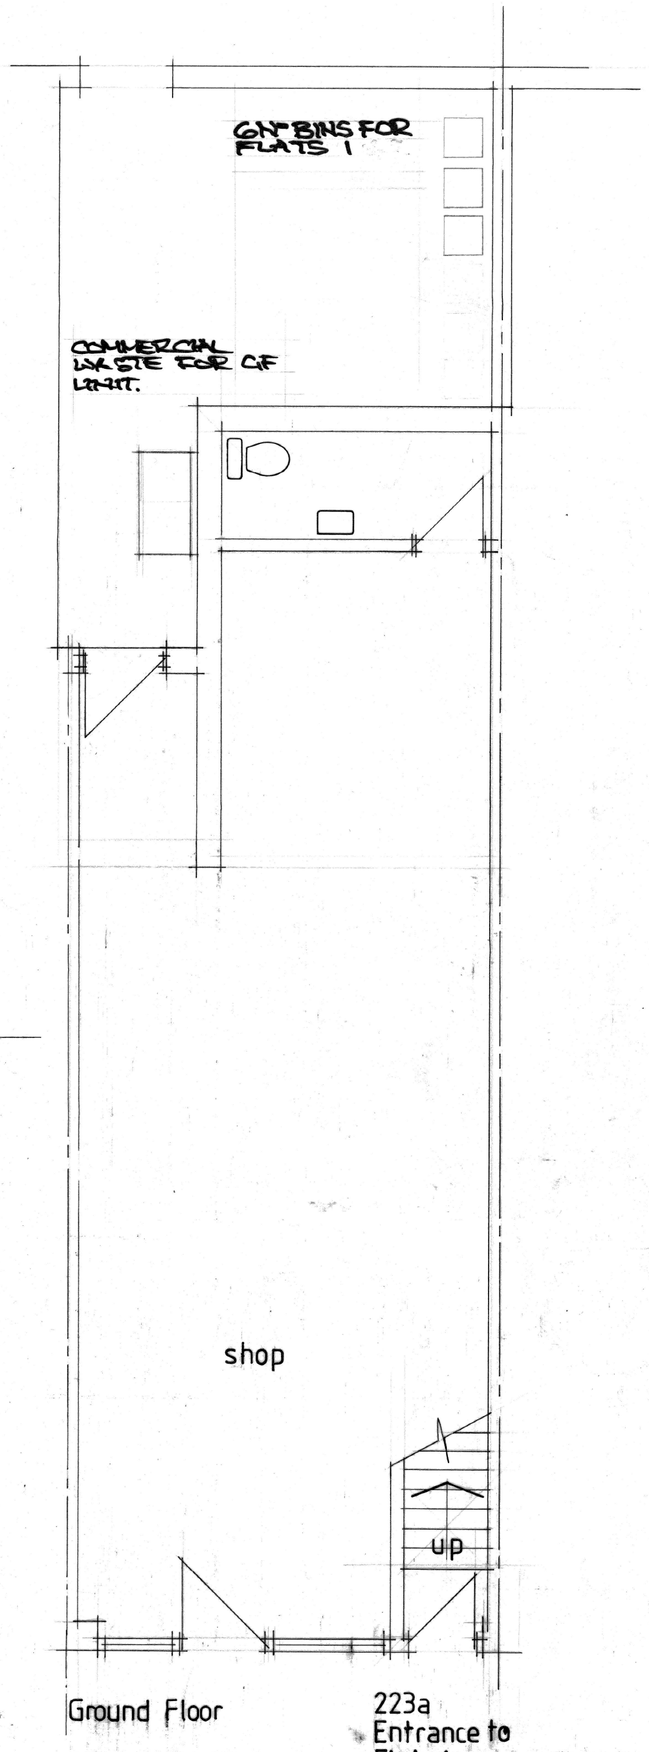


Ground Floor


223a Entrance to Flat 1

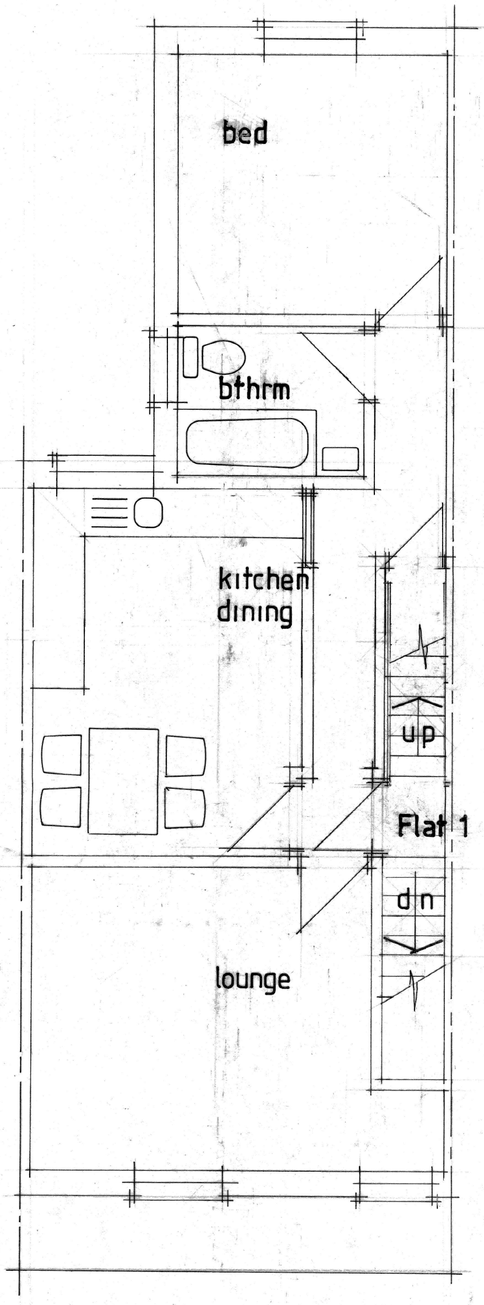


First Floor

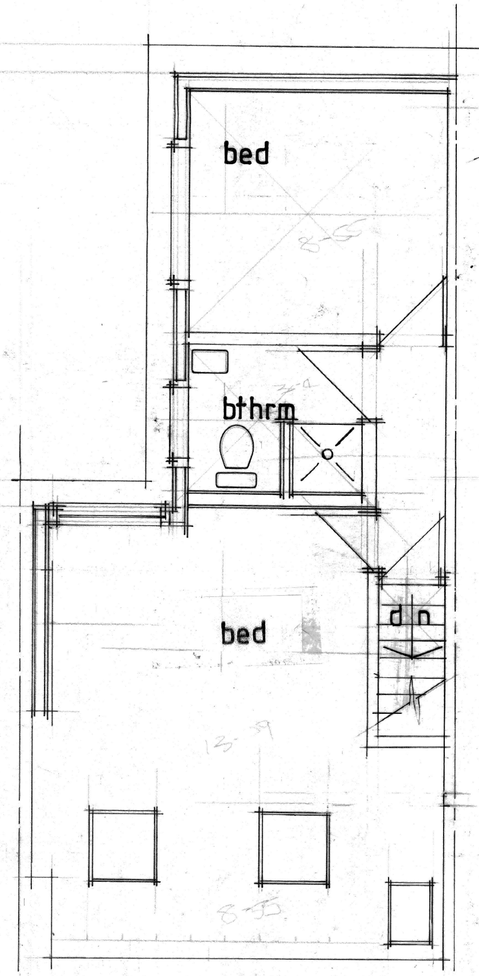

Second Floor

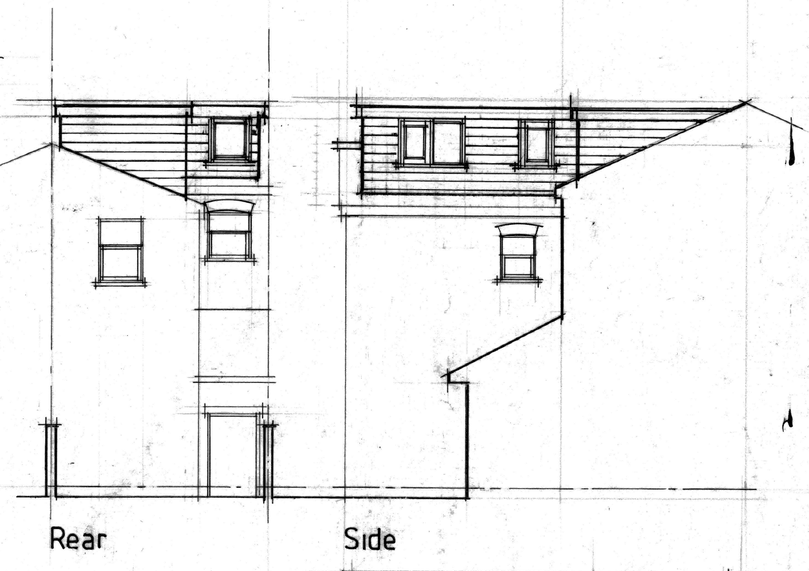

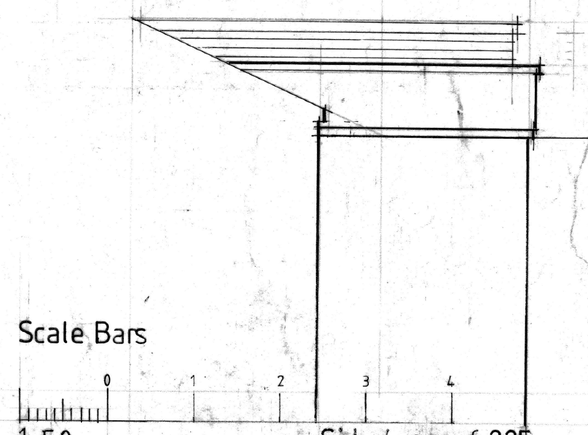

Scale Bars

1·50 Side / rear of 225

1·100

No:	Revision:	Date:	Initial:
2A	~~FASCIA MOVED OVER PARTY WALL LINE~~	16/10/26	CTK

Project: 223 Great Western St Mcr M14 4LG

Title: Floor Plans and Elevations (proposed)

Scale: 50,100 | Date: March 26 | Initial: CTK

Drg. No: 2A