
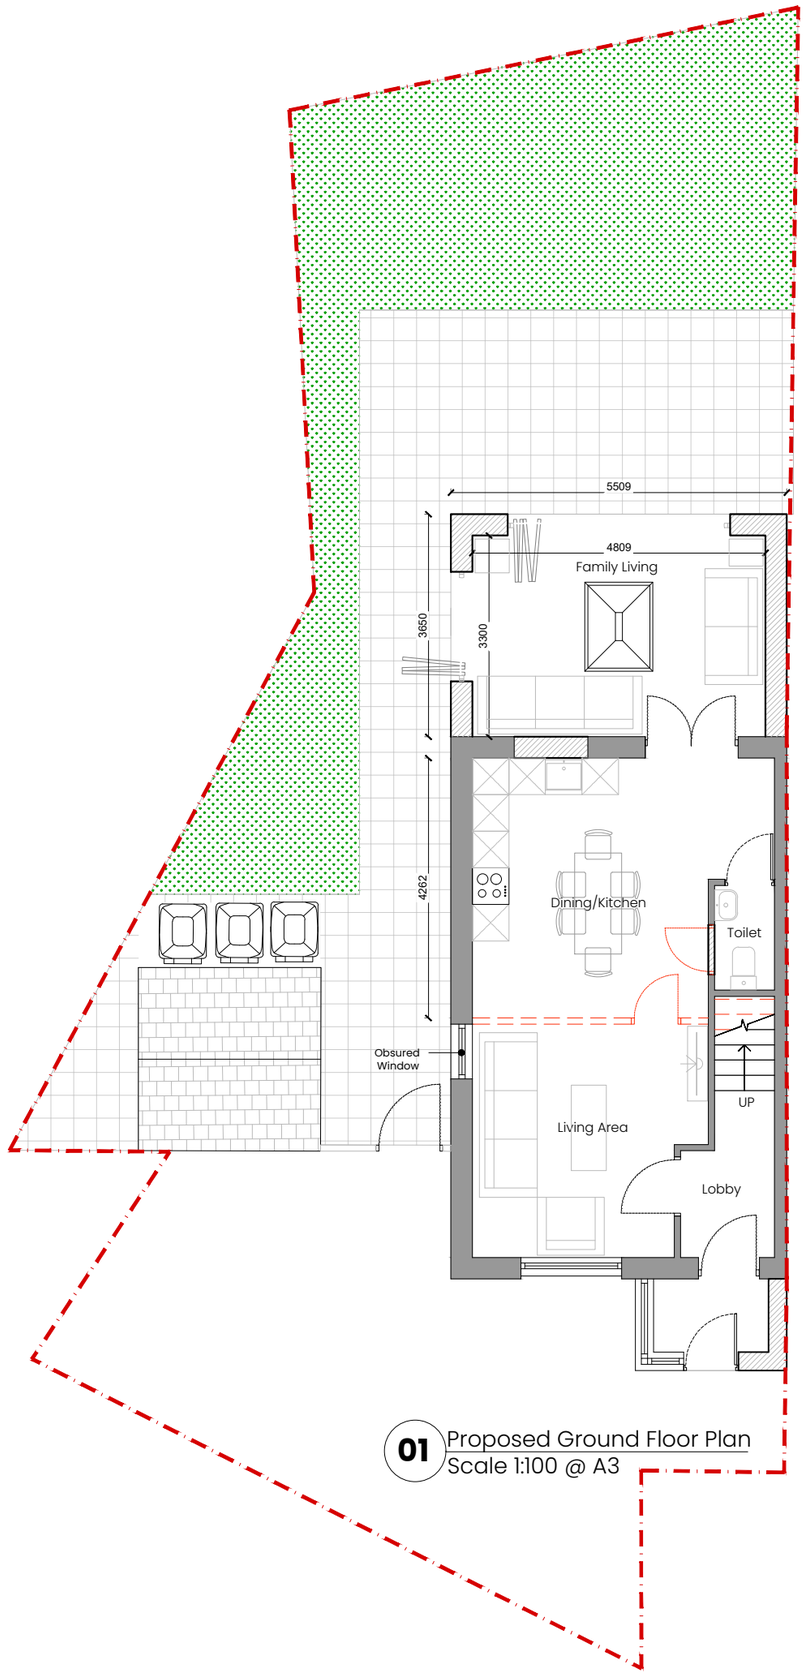


01 Proposed Ground Floor Plan
Scale 1:100 @ A3

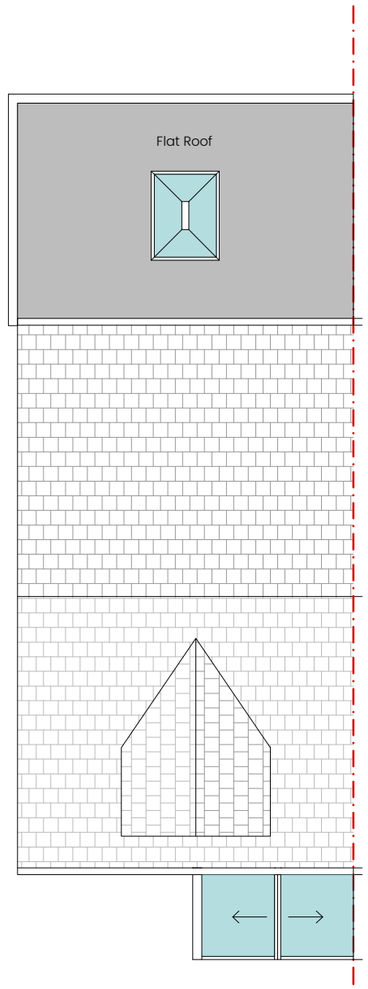

02 Proposed Roof Plan
Scale 1:100 @ A3

N

Element Key

Site Boundary

Demolition

0 5

SCALE BAR 1:100

General Notes:

All site dimensions shall be verified by the Contractor on site prior to commencing any works.

Design intent drawing only. Construction to comply with latest building regulation requirements.

This drawing is the property of "Studio Tashkeel Architecture Ltd." and copyright is reserved by them. The drawing is not to be copied or disclosed by or to any unauthorised persons without the prior written consent of Studio Tashkeel Architecture Ltd.

Rev	Description	Date	Dr by	App by
A	Plan amended	26.10.2026	HP	MK
-	First Issue	01.09.2026	HP	MK

STUDIO TASHKEEL ARCHITECTURE LTD.
1-3 Ashton Lane, Sale M33 6WT
Manchester, United Kingdom

T +44(0)161 546 5395
E info@StudioTashkeel.com
www.studiotashkeel.com

client name
Graham Dickinson

project
95 Saddlecote Close , M8 5QE

drawing
Proposed Ground Floor & Roof Plan

project number		scale
6141		1:100 @ A3
drawing number	**rev**	**issue status**
PL05	A	Planning

This drawing is to be read in conjunction with all related drawings. All dimensions must be checked and verified on site before commencing any work or producing shop drawings.The originator should be notified immediately of any discrepancy. This drawing is copyright and remains the property of Studio Tashkeel Architecture Ltd.