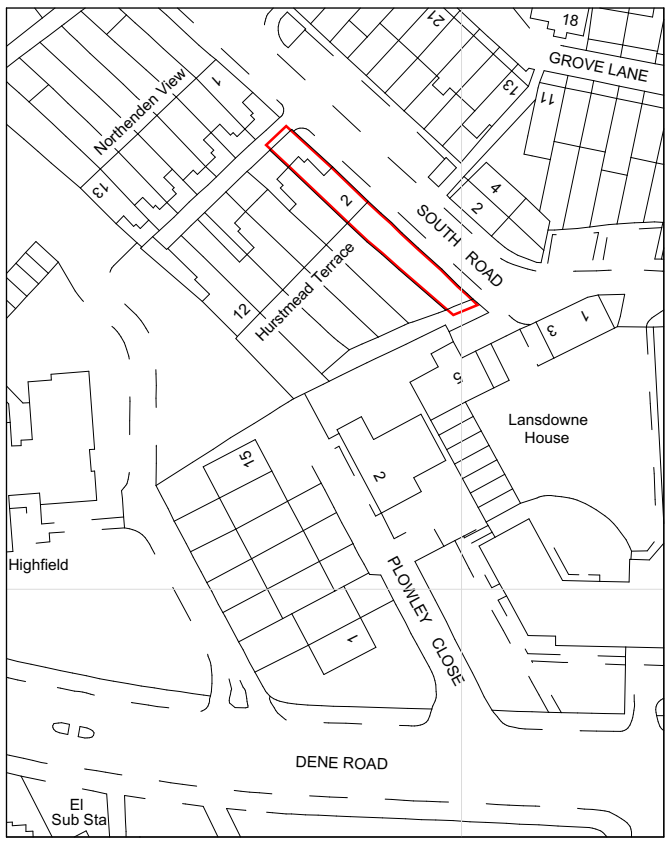



PLANNING ISSUE

**PLANNING APPLICATION ISSUE**

NOTE:- These drawings have been prepared for the purposes of submission to the Local Authority as part of a planning application and are not to be used for any other purpose without the express permission of MSA.

Adjacent buildings, roads, etc scaled from O.S. plans.
Trees indicated for illustrative purposes only.

**These drawings are not to be used for construction**

| rev. | notes | date |
|---|---|---|
| | Planning Issue | Oct 26 |

Production Date: 25 June 2026
Top Left: 384524.788 390996.111 Bottom Right: 384633.436 390859.037
© Crown copyright and database rights 2026 Ordnance Survey AC0000824000. Reproduction in whole or in part is prohibited without the permission of Ordnance Survey

PLANNING

| Project No. | Drawing No. | Rev No. | Size |
|---|---|---|---|
| 2187 | 2187 PL 001 | | A3 |

| Scale | Drawn By | Checked By | Date |
|---|---|---|---|
| 1:1250 | DQ | KMS | 20/10/2026 |

This Drawing is Copyright © 2026

Architects Registration Board

RIBA Chartered Practice

Existing Location Plan

msa architects

**msa**architects
89 High Street
Newton-Le-Willows
WA12 9SL

T. 01925 299 881
F. 01925 299 455
E. info@msaarchitects.co.uk
www.msaarchitects.co.uk

2 Hurstmead Terrace
Didsbury
M20 6UQ
Jake & Laura Mitchell




Existing Block Plan

PLANNING ISSUE

**PLANNING APPLICATION ISSUE**

NOTE:- These drawings have been prepared for the purposes of submission to the Local Authority as part of a planning application and are not to be used for any other purpose without the express permission of MSA.

Adjacent buildings, roads, etc scaled from O.S. plans.
Trees indicated for illustrative purposes only.

**These drawings are not to be used for construction**

| rev. | notes | date |
|---|---|---|
| | Planning Issue | Oct 26 |

N

0 10 20
metres

PLANNING

| Project No. | Drawing No. | Rev No. | Size |
|---|---|---|---|
| 2187 | 2187 PL 002 | | A3 |

| Scale | Drawn By | Checked By | Date |
|---|---|---|---|
| 1:500 | DQ | KMS | 20/10/2026 |

This Drawing is Copyright © 2026

Architects Registration Board

RIBA Chartered Practice


Existing Block Plan

msa architects

**msa**architects
89 High Street
Newton-Le-Willows
WA12 9SL

T. 01925 299 881
F. 01925 299 455
E. info@msaarchitects.co.uk
www.msaarchitects.co.uk

2 Hurstmead Terrace
Didsbury
M20 6UQ
Jake & Laura Mitchell

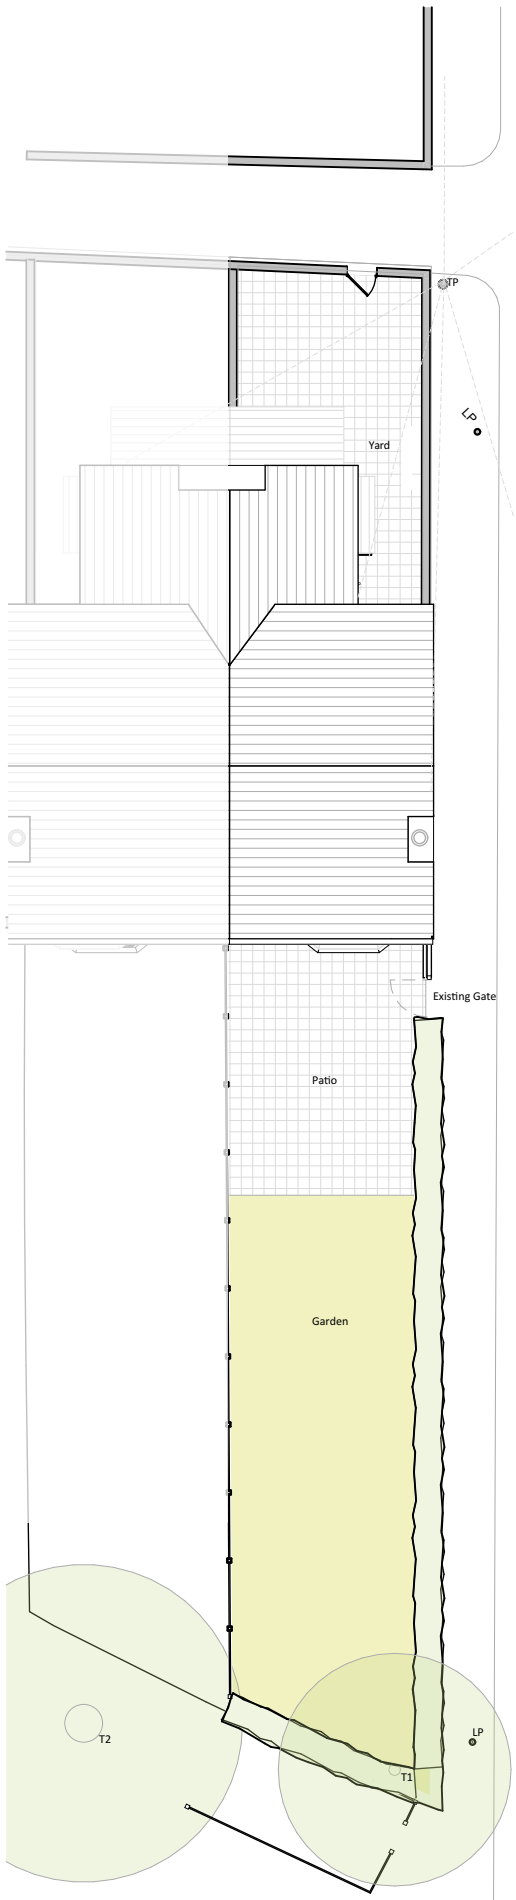


Existing Site Plan

PLANNING ISSUE

**PLANNING APPLICATION ISSUE**

NOTE:- These drawings have been prepared for the purposes of submission to the Local Authority as part of a planning application and are not to be used for any other purpose without the express permission of MSA.

Adjacent buildings, roads, etc scaled from O.S. plans.
Trees indicated for illustrative purposes only.

**These drawings are not to be used for construction**

| rev. | notes | date |
|---|---|---|
| | Planning Issue | Oct 26 |

N

0 5
metres

PLANNING

Project No. 2187 | Drawing No. 2187 PL 003 | Rev No. | Size A3

Scale 1:200, 1:100 | Drawn By DQ | Checked By KMS | Date 20/10/2026

This Drawing is Copyright © 2026

Architects Registration Board

RIBA Chartered Practice


Existing Site Plan

msa architects

**msa**architects
89 High Street
Newton-Le-Willows
WA12 9SL

T. 01925 299 881
F. 01925 299 455
E. info@msaarchitects.co.uk
www.msaarchitects.co.uk

2 Hurstmead Terrace
Didsbury
M20 6UQ
Jake & Laura Mitchell

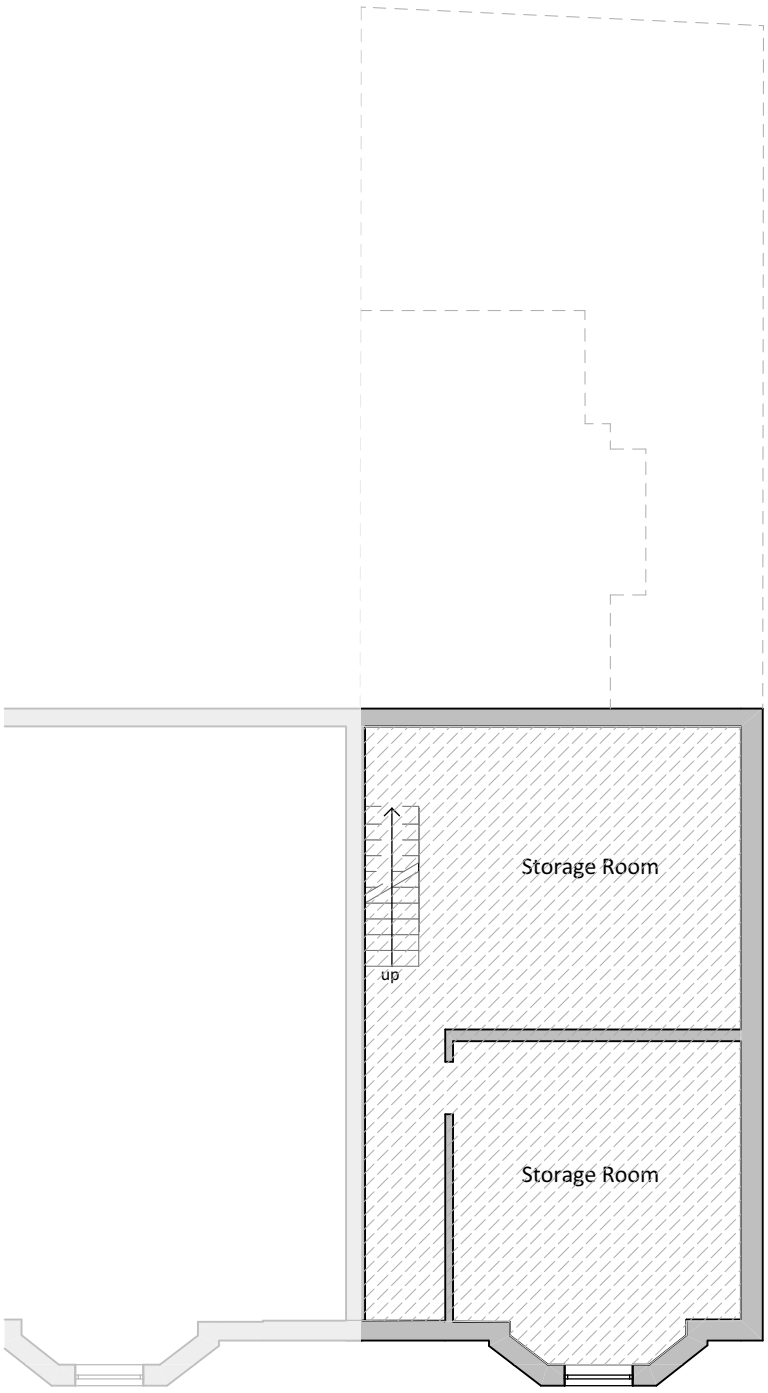


# Existing Basement Plan - No Works Proposed

PLANNING ISSUE

**PLANNING APPLICATION ISSUE**

NOTE:- These drawings have been prepared for the purposes of submission to the Local Authority as part of a planning application and are not to be used for any other purpose without the express permission of MSA.

Adjacent buildings, roads, etc scaled from O.S. plans.
Trees indicated for illustrative purposes only.

**These drawings are not to be used for construction**

| rev. | notes | date |
|---|---|---|
| | Planning Issue | Oct 26 |

N

0 5
metres

PLANNING

| Project No. | Drawing No. | Rev No. | Size |
|---|---|---|---|
| 2187 | 2187 PL 004 | | A3 |

| Scale | Drawn By | Checked By | Date |
|---|---|---|---|
| 1:100 | DQ | KMS | 20/10/2026 |

This Drawing is Copyright © 2026

Architects Registration Board

RIBA Chartered Practice


Existing Basement Plan

msa architects

**msa**architects
89 High Street
Newton-Le-Willows
WA12 9SL

T. 01925 299 881
F. 01925 299 455
E. info@msaarchitects.co.uk
www.msaarchitects.co.uk

2 Hurstmead Terrace
Didsbury
M20 6UQ
Jake & Laura Mitchell

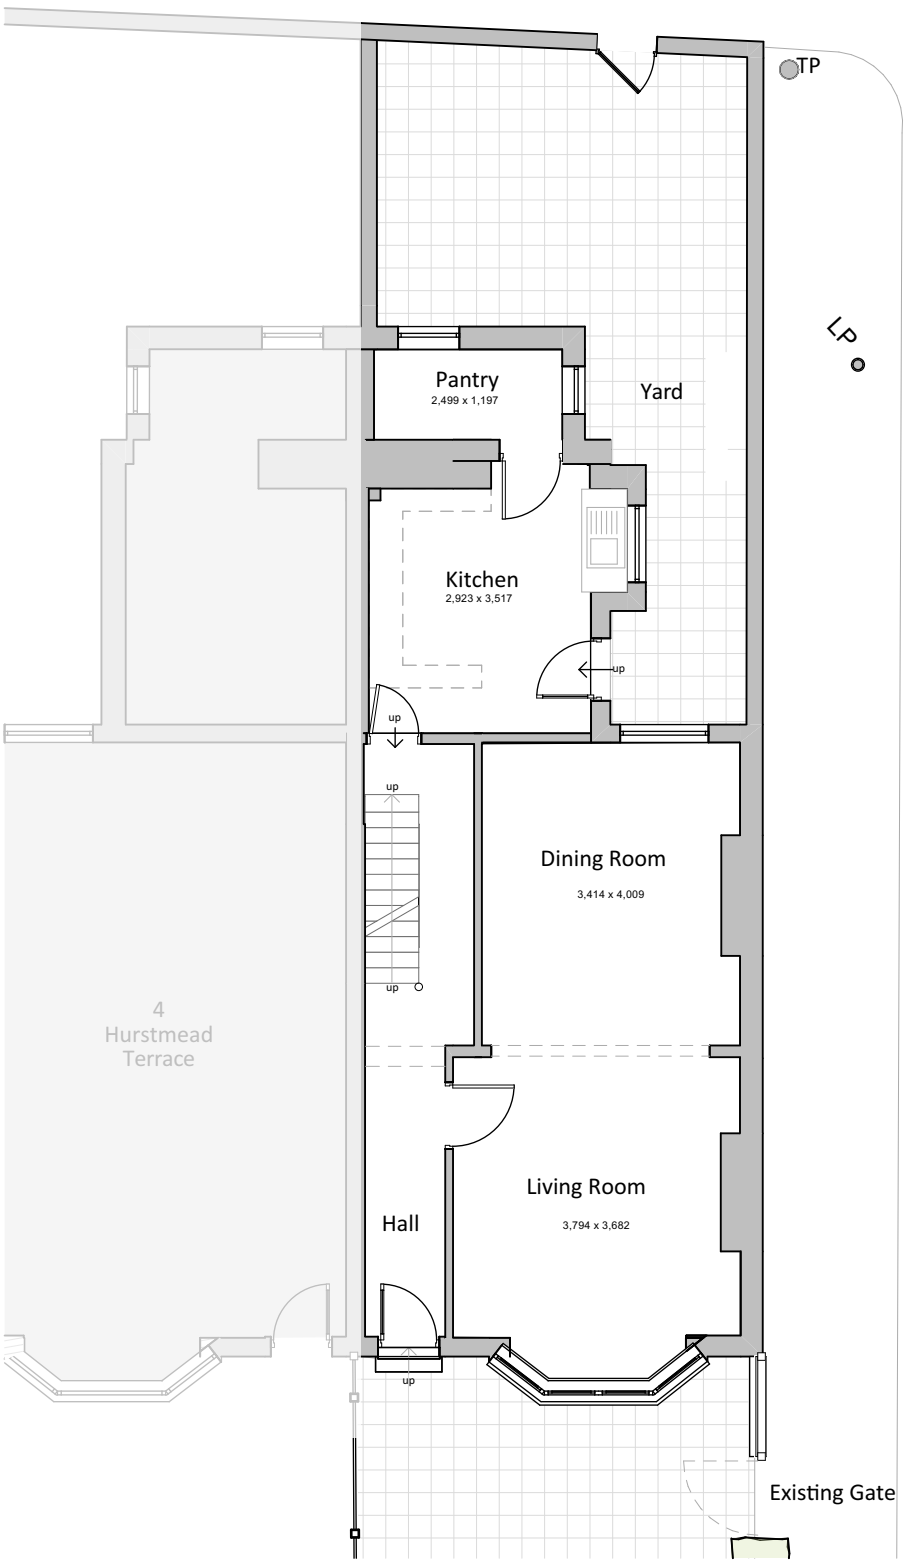


# Existing Ground Floor Plan

PLANNING ISSUE

**PLANNING APPLICATION ISSUE**

NOTE:- These drawings have been prepared for the purposes of submission to the Local Authority as part of a planning application and are not to be used for any other purpose without the express permission of MSA.

Adjacent buildings, roads, etc scaled from O.S. plans.
Trees indicated for illustrative purposes only.

**These drawings are not to be used for construction**

| rev. | notes | date |
|---|---|---|
| | Planning Issue | Oct 26 |

N

0 5
metres

PLANNING

| Project No. | Drawing No. | Rev No. | Size |
|---|---|---|---|
| 2187 | 2187 PL 005 | | A3 |

| Scale | Drawn By | Checked By | Date |
|---|---|---|---|
| 1:100 | DQ | KMS | 20/10/2026 |

This Drawing is Copyright © 2026

Architects Registration Board

RIBA Chartered Practice


Existing Ground Floor Plan

msa architects

**msa**architects
89 High Street
Newton-Le-Willows
WA12 9SL

T. 01925 299 881
F. 01925 299 455
E. info@msaarchitects.co.uk
www.msaarchitects.co.uk

2 Hurstmead Terrace
Didsbury
M20 6UQ
Jake & Laura Mitchell

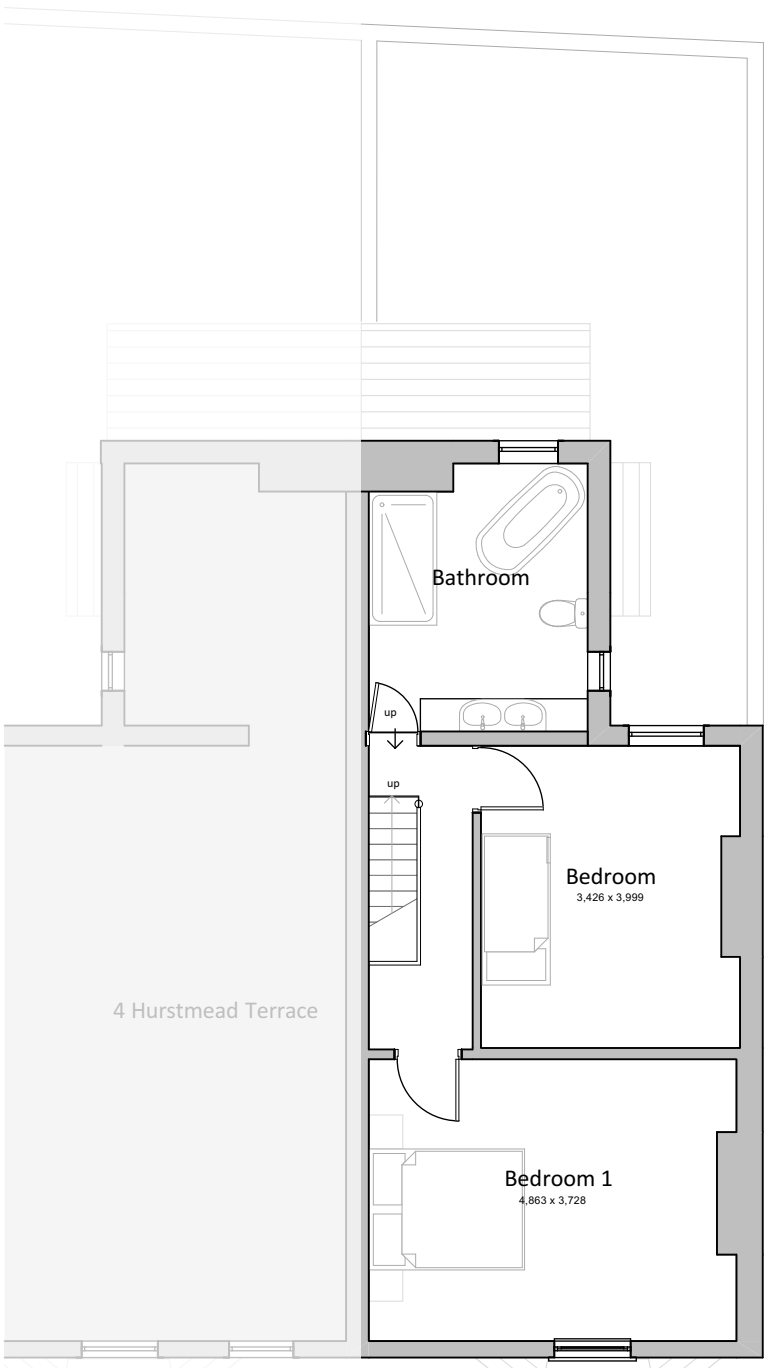


# Existing First Floor Plan

PLANNING ISSUE

**PLANNING APPLICATION ISSUE**

NOTE:- These drawings have been prepared for the purposes of submission to the Local Authority as part of a planning application and are not to be used for any other purpose without the express permission of MSA.

Adjacent buildings, roads, etc scaled from O.S. plans.
Trees indicated for illustrative purposes only.

**These drawings are not to be used for construction**

| rev. | notes | date |
|---|---|---|
| | Planning Issue | Oct 26 |

N

0 5
metres

PLANNING

| Project No. | Drawing No. | Rev No. | Size |
|---|---|---|---|
| 2187 | 2187 PL 006 | | A3 |

| Scale | Drawn By | Checked By | Date |
|---|---|---|---|
| 1:100 | DQ | KMS | 20/10/2026 |

This Drawing is Copyright © 2026

Architects Registration Board

RIBA Chartered Practice


Existing First Floor Plan

msa architects

msaarchitects
89 High Street
Newton-Le-Willows
WA12 9SL

T. 01925 299 881
F. 01925 299 455
E. info@msaarchitects.co.uk
www.msaarchitects.co.uk

2 Hurstmead Terrace
Didsbury
M20 6UQ
Jake & Laura Mitchell

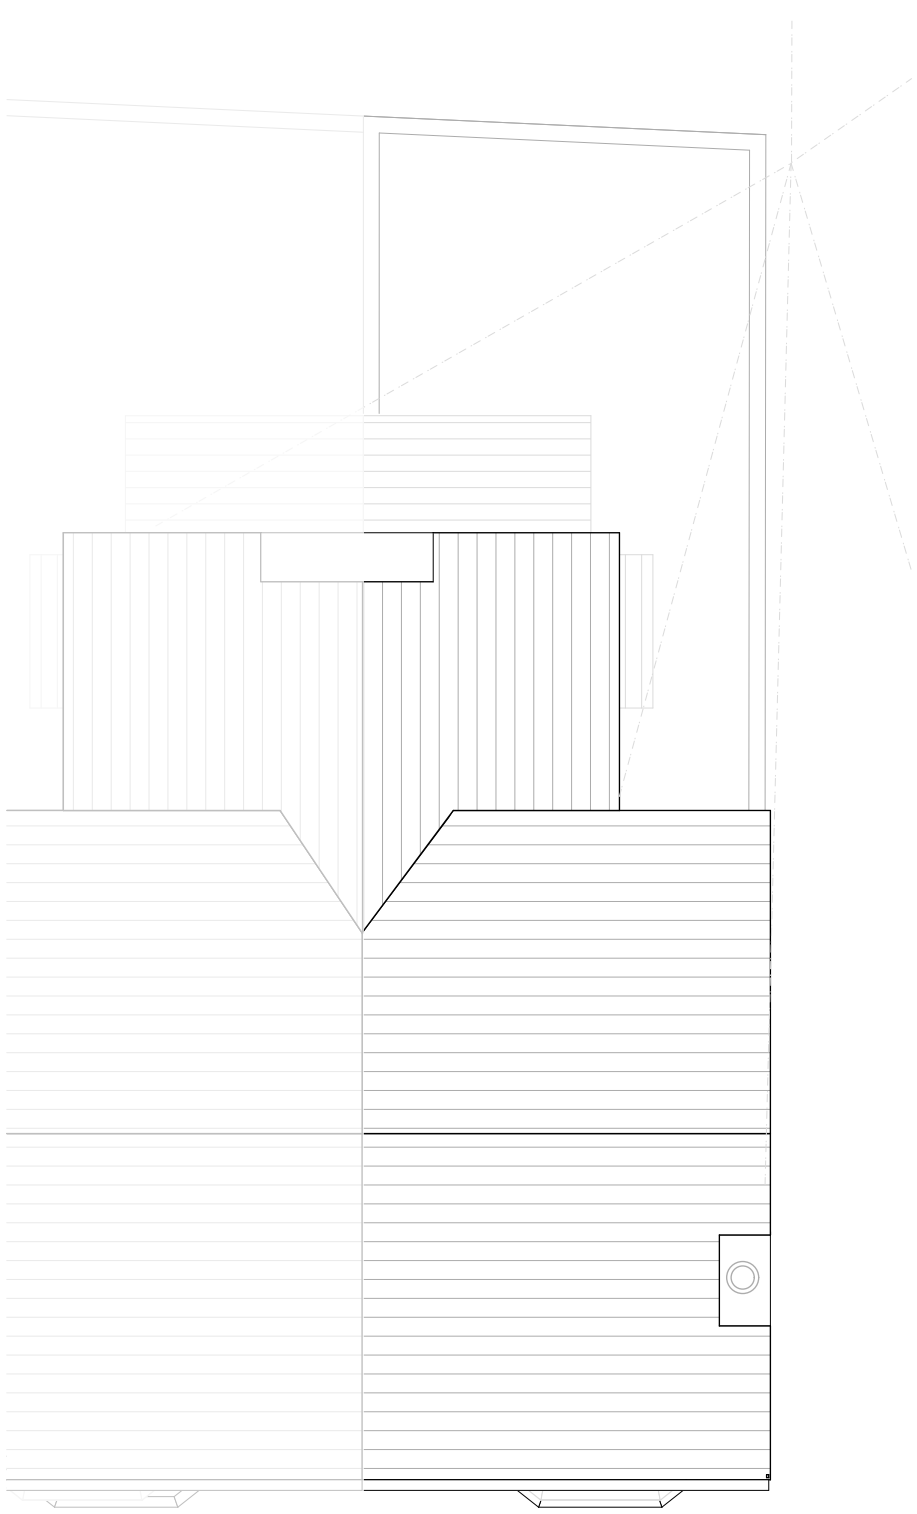

# Existing Roof Plan

PLANNING ISSUE

**PLANNING APPLICATION ISSUE**

NOTE:- These drawings have been prepared for the purposes of submission to the Local Authority as part of a planning application and are not to be used for any other purpose without the express permission of MSA.

Adjacent buildings, roads, etc scaled from O.S. plans.
Trees indicated for illustrative purposes only.

**These drawings are not to be used for construction**

| rev. | notes | date |
|---|---|---|
| | Planning Issue | Oct 26 |

N

0 5
metres

PLANNING

| Project No. | Drawing No. | Rev No. | Size |
|---|---|---|---|
| 2187 | 2187 PL 007 | | A3 |

| Scale | Drawn By | Checked By | Date |
|---|---|---|---|
| 1:100 | DQ | KMS | 20/10/2026 |

This Drawing is Copyright © 2026

Architects Registration Board

RIBA Chartered Practice

Existing Roof Plan

msa architects

**msa**architects
89 High Street
Newton-Le-Willows
WA12 9SL

T. 01925 299 881
F. 01925 299 455
E. info@msaarchitects.co.uk
www.msaarchitects.co.uk

2 Hurstmead Terrace
Didsbury
M20 6UQ
Jake & Laura Mitchell




Existing Front  Elevation (SE)



Existing Rear Elevation (NW)



Existing Side Elevation (NE)

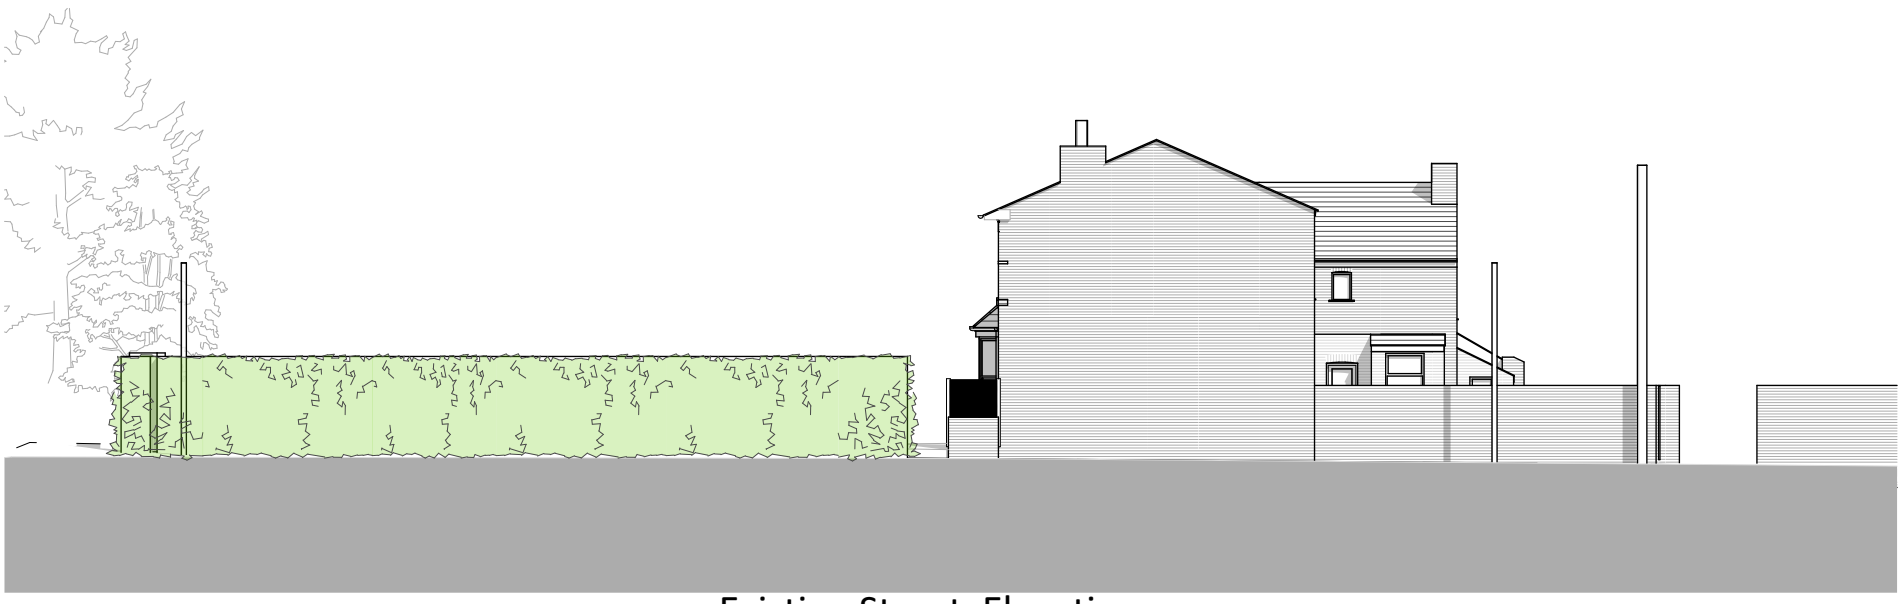

Existing Street  Elevation  1:200

PLANNING ISSUE

**PLANNING APPLICATION ISSUE**

NOTE:- These drawings have been prepared for the purposes of submission to the Local Authority as part of a planning application and are not to be used for any other purpose without the express permission of MSA.

Adjacent buildings, roads, etc scaled from O.S. plans.
Trees indicated for illustrative purposes only.

**These drawings are not to be used for construction**

| rev. | notes | date |
|---|---|---|
| | Planning Issue | Oct 26 |

MATERIALS

WALLS
Facing Brick

WINDOWS
White timber frame

DOORS
Front Door: timber door painted white
Rear Doors: timber door painted black

ROOFS
Redland Cambrian slate

FASCIAS
Front: White satin timber
Back:Black satin timber

SOFFITS
Front: White satin timber
Back:Black satin timber

RAINWATER GOODS
Gutters: black satin uPVC
Downpipes: black satin uPVC

0 5
metres

PLANNING

| Project No. | Drawing No. | Rev No. | Size |
|---|---|---|---|
| 2187 | 2187 PL 008 | | A3 |

| Scale | Drawn By | Checked By | Date |
|---|---|---|---|
| 1:100, 1:200 | DQ | KMS | 20/10/2026 |

This Drawing is Copyright © 2026

Architects Registration Board

RIBA Chartered Practice

Existing Elevations

msa architects

**msa**architects
89 High Street
Newton-Le-Willows
WA12 9SL

T. 01925 299 881
F. 01925 299 455
E. info@msaarchitects.co.uk
www.msaarchitects.co.uk

2 Hurstmead Terrace
Didsbury
M20 6UQ
Jake & Laura Mitchell