

rev.	date	description
A	Jun 26	Roof changed to pitched.
B	Oct 26	Elevation to No 7 added at request of Planner.

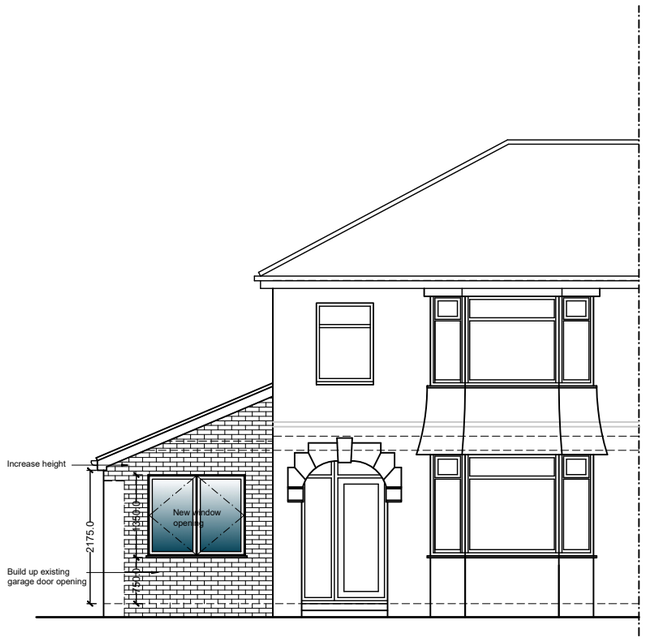


Proposed Front Elevation



Proposed Rear Elevation

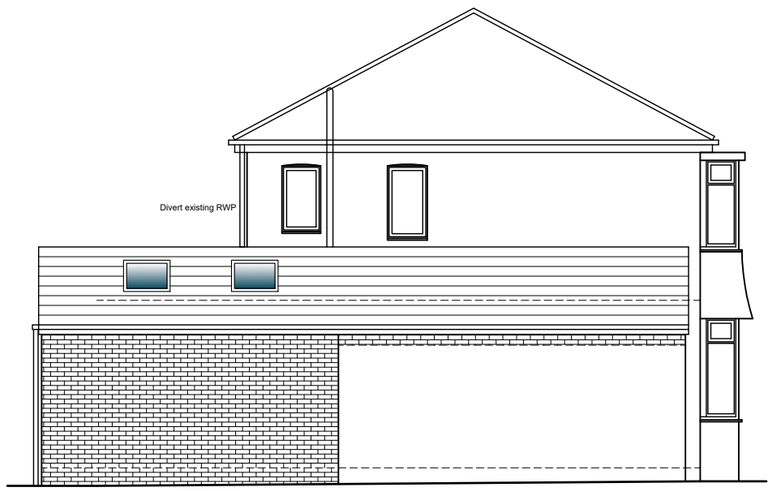

Proposed Gable Elevation

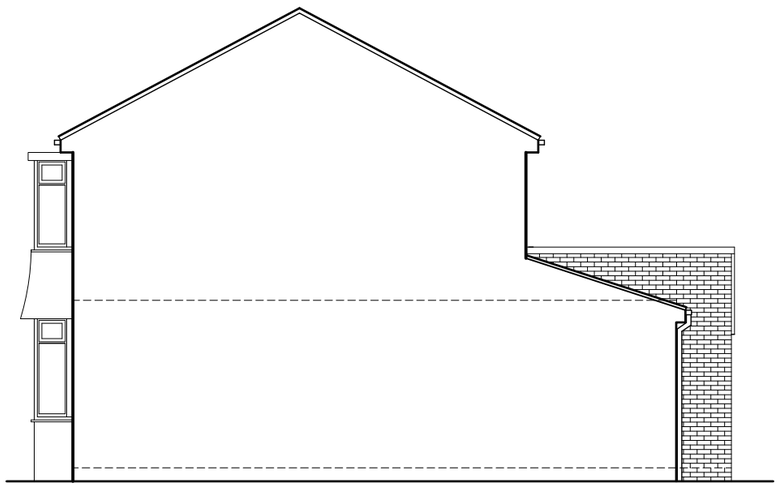

Proposed Elevation to No 7

0 1m 2m 3m 4m 5m

Scale 1:100

WALKER ARCHITECTURAL DESIGN
CIAT CHARTERED PRACTICE
ruth@walkerad.co.uk

Client: K Kaur

Project: 5 Farley Avenue
Denton

Title: Proposed Elevations

Scales: 1:100 @ A3

Drawn: Checked: Date: May 26

Drawing no. WA098 A202 Rev. B