



Section A-A

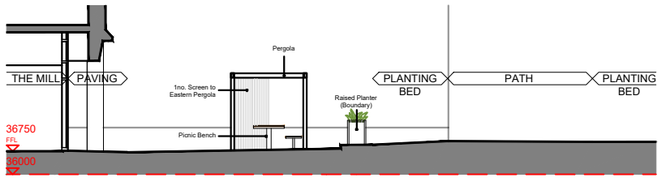



Section B-B

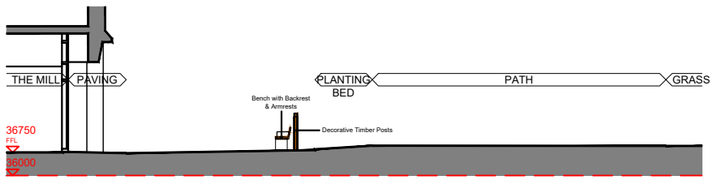

Section C-C

Sections Key (NTS)

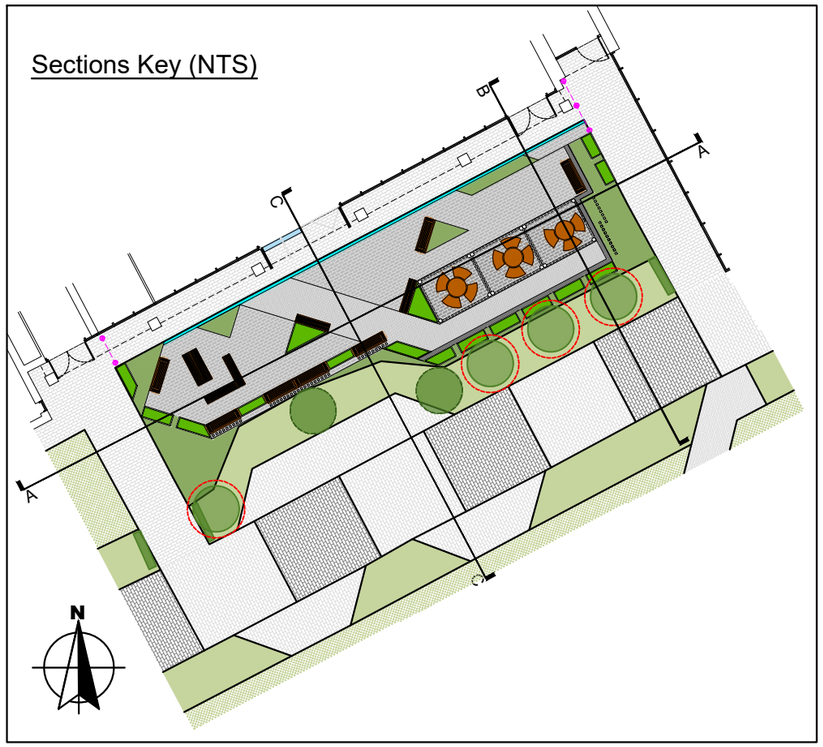

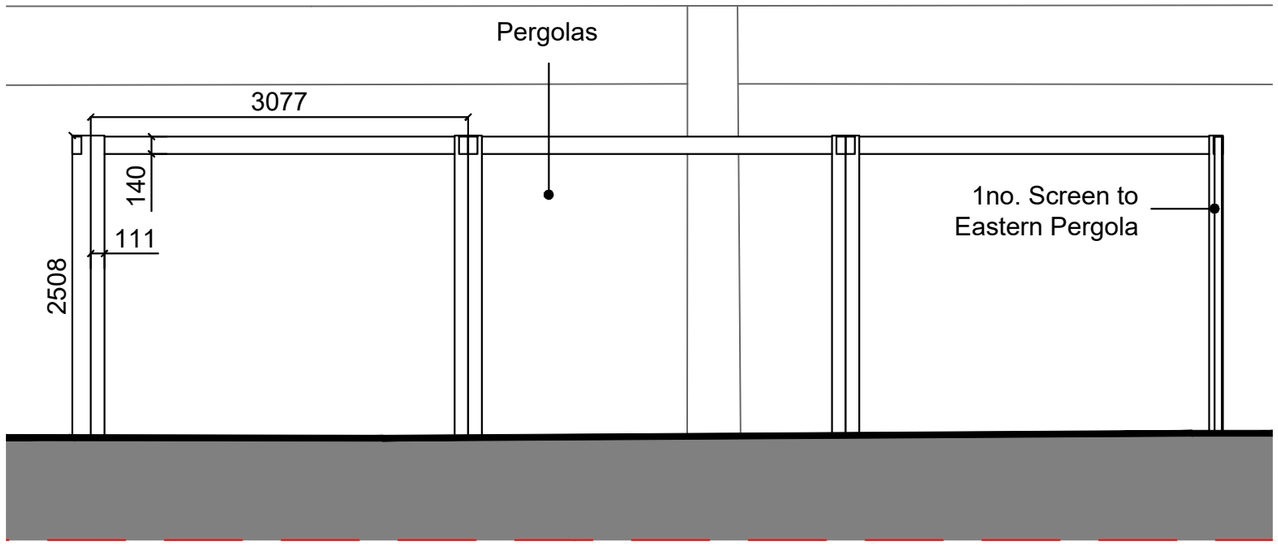

Section A-A - Pergola Dimensions
(Scale 1:50)

0 4 8 12
1:200 @ A3

NOTES

1. DO NOT SCALE FROM THIS DRAWING.
2. ALL MEASUREMENTS ARE IN MILLIMETERS UNLESS STATED OTHERWISE.
3. THIS DRAWING IS TO BE READ IN CONJUNCTION WITH THE SPECIFICATION AND ALL RELEVANT ARCHITECTURAL, ELECTRICAL, MECHANICAL AND STRUCTURAL DRAWINGS.
4. © UNIVERSITY OF MANCHESTER. THIS DRAWING MUST NOT BE REPRODUCED WITHOUT PERMISSION.
5. DIRECTORATE OF ESTATES AND FACILITIES TO BE NOTIFIED OF ANY DISCREPANCIES.

NB.: Refer to Structural/Civil Engineer & MEP Consultant information for existing and proposed.

Rev	Description	Rev	By	Chk'd	Auth
P4	Updated to suit boundary treatments. Screen added to pergola.	23/10/26	MM	FW	HMA
P3	Pergola dimensions added.	09/09/26	MM	MM	HMA
P2	Drawing updated. Issued for Planning.	19/08/26	WM	MM	HMA
P1	Issued for Planning.	17/04/26	MM	FW	HMA

MANCHESTER 1824
The University of Manchester
Directorate of Estates and Facilities
Beyer Building
The University of Manchester
Oxford Road
Manchester
M13 9PL

Halliday Meecham Architects Limited
111 Piccadilly Manchester M1 2HY
+44 (0)161 661 5500
4 Devonshire Street London W1W 5DT
+44 (0)203 440 5175
hma@hallidaymeecham.com
www.hallidaymeecham.com

Drawing Status: PLANNING

Project: AMBS The Mill Event Space

Building Name: Alliance Manchester Business School | Building No.:

Site Name: University of Manchester

Sub Site Name: Oxford Road

Drawing Title: Proposed Sections

PM	Drawn	Checked	Authorised
	MM	FW	HMA

Scale @ A3	Date	Date	Date
1:200	07/04/26	17/04/26	17/04/26

Drawing No.: 5928-HMA-AMBS-00-DR-A-00202 | Revision: P4

Original Drawing Paper Size 297mm x 420mm

Plot Stamp: G:\59005928 AMBS Building The Mill Cafe\1-WIP\BIM Proposed Site Plan (Planning).dwg