

27/10/2026

REV B


Location of Shower Room

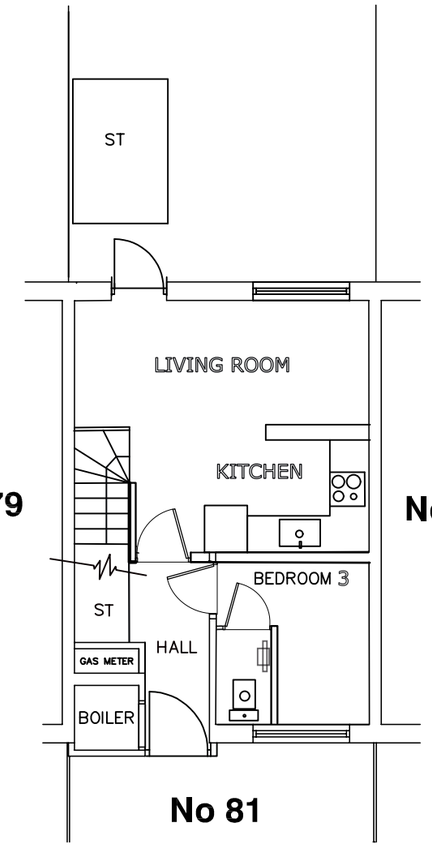


Existing Ground Floor Plan

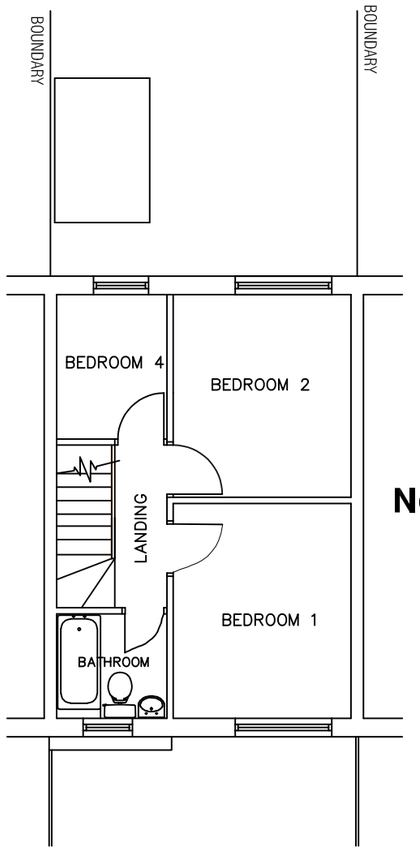

Existed 1st Floor Plan

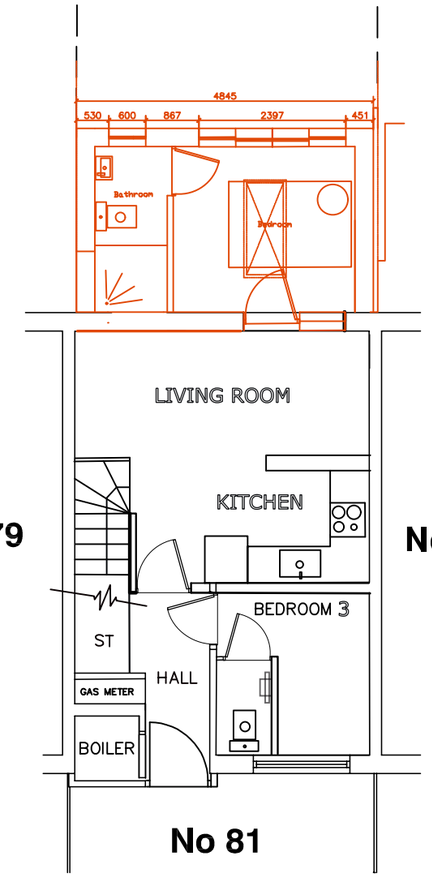

Proposed Ground Floor Plan

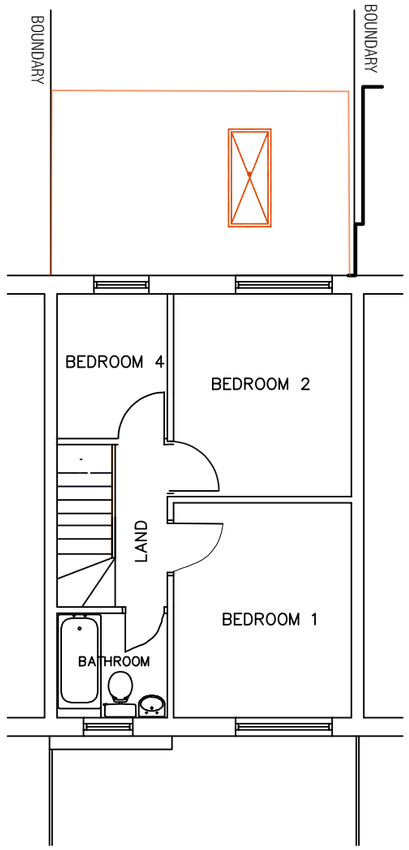

Proposed 1st Floor Plan

0 1 4m
0.5 2

© This drawing is copyright and may not be copied, traced, altered or reproduced without written permission from DWGPlans Manchester.

NOTES

1_All drawings supplied by DWGPlans Manchester are to be used for planning permission purposes only and not to be used for building regulation purposes.
2_The contractor or supplier is to check all relevant dimensions, levels, existing structure and materials prior to commencing works.

DWG Plans Manchester
mobile:07927976392
email:info@dwgplans-manchester.co.uk

DRAWN	NAME	DATE	SIZE	DWG No	TITLE : Rear Extension under PD with a shower room
	EHK	27/10/2026	A3	10_2	
UNLESS OTHERWISE SPECIFIED DIMENSIONS ARE IN METERS			SCALE 1:100	REV B	CLIENT: Mrs Ariam Zewde Address: 81 Brydon Ave, Manchester M12 6JA