
GENERAL NOTES


1. All dimensions are in millimeters unless noted otherwise.
2. All levels are in metres unless noted otherwise.
3. This drawing is to be read in conjunction with all other Healey Consulting drawings where issued for the project.
4. Drawings are for Planning purposes only. Not for Construction.

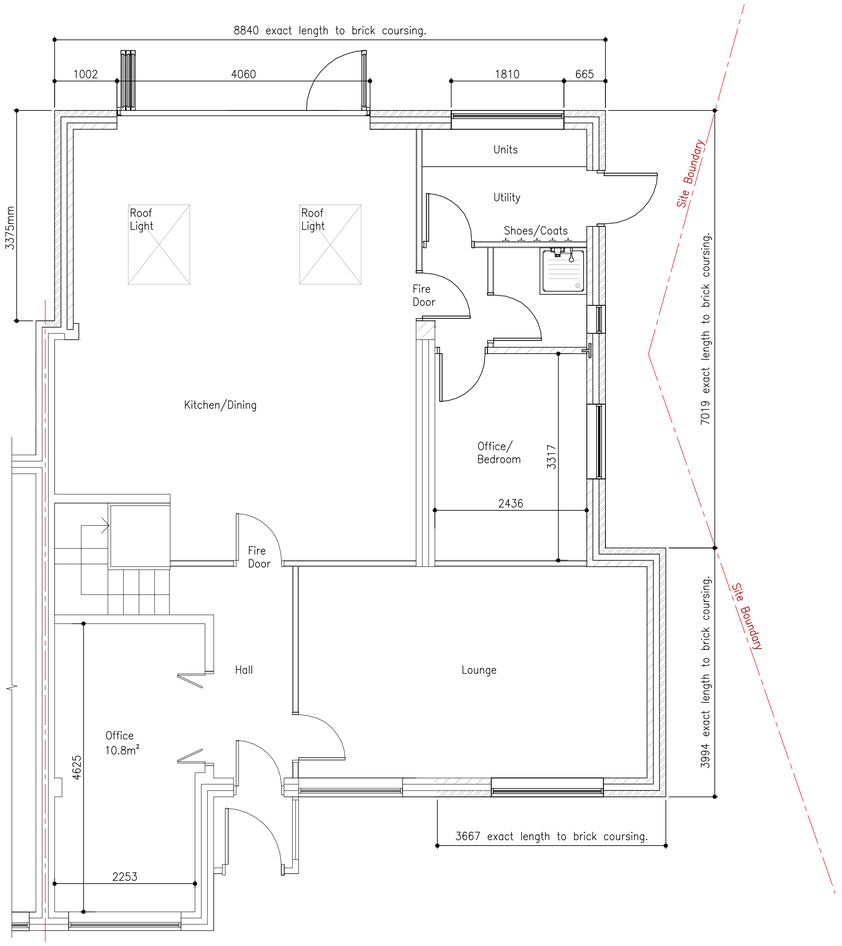

PLAN – PROPOSED GROUND FLOOR


Scale 1:50

0 1 2 3 4 5
SCALE BAR 1:50

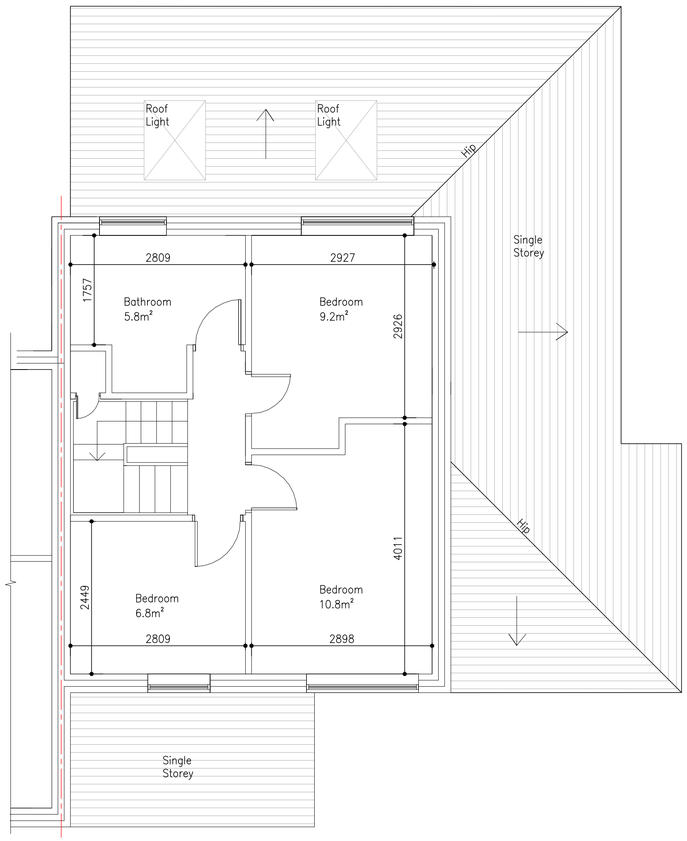

PLAN – PROPOSED FIRST FLOOR

Scale 1:50

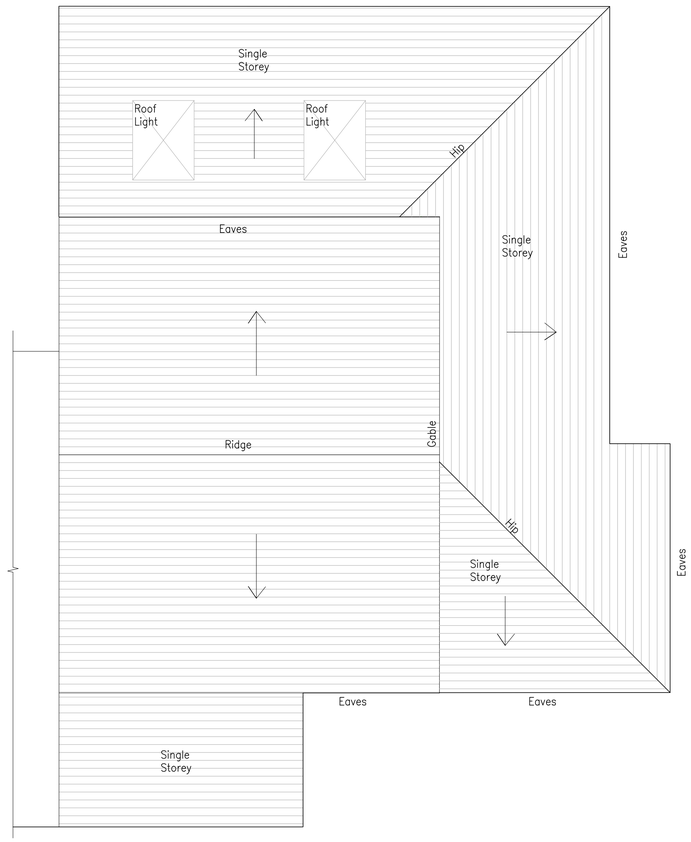

PLAN – PROPOSED ROOF

Scale 1:50

PLANNING APPLICATION

REV	DATE	BY	DETAILS OF REVISION

ARCHITECT / CLIENT
AMANDA DIGNAN

PROJECT
11 GRIMSTEAD CLOSE
MANCHESTER
M23 9WD

TITLE
PROPOSED SIDE & REAR EXTENSION
PROPOSED FLOOR & ROOF PLANS

DRAWN BY: CR
DATE: 24.10.26
SCALE: 1:50@A1
DRAWING NO.: HC–26622–(20)–02
REVISION: –

HEALEY CONSULTING
Brunel House
63 Dale Street
Milnrow
Rochdale
OL16 3NJ
Tel: 01706 343961
Fax: 01706 343981
email: office@healeyconsulting.co.uk
copyright: Healey Consulting

HEALEY consulting
structural engineering consultants

A1 size drawing sheet (841mm x 594mm) scale is approx. double at A3 size