


FRONT ELEVATION

REAR ELEVATION

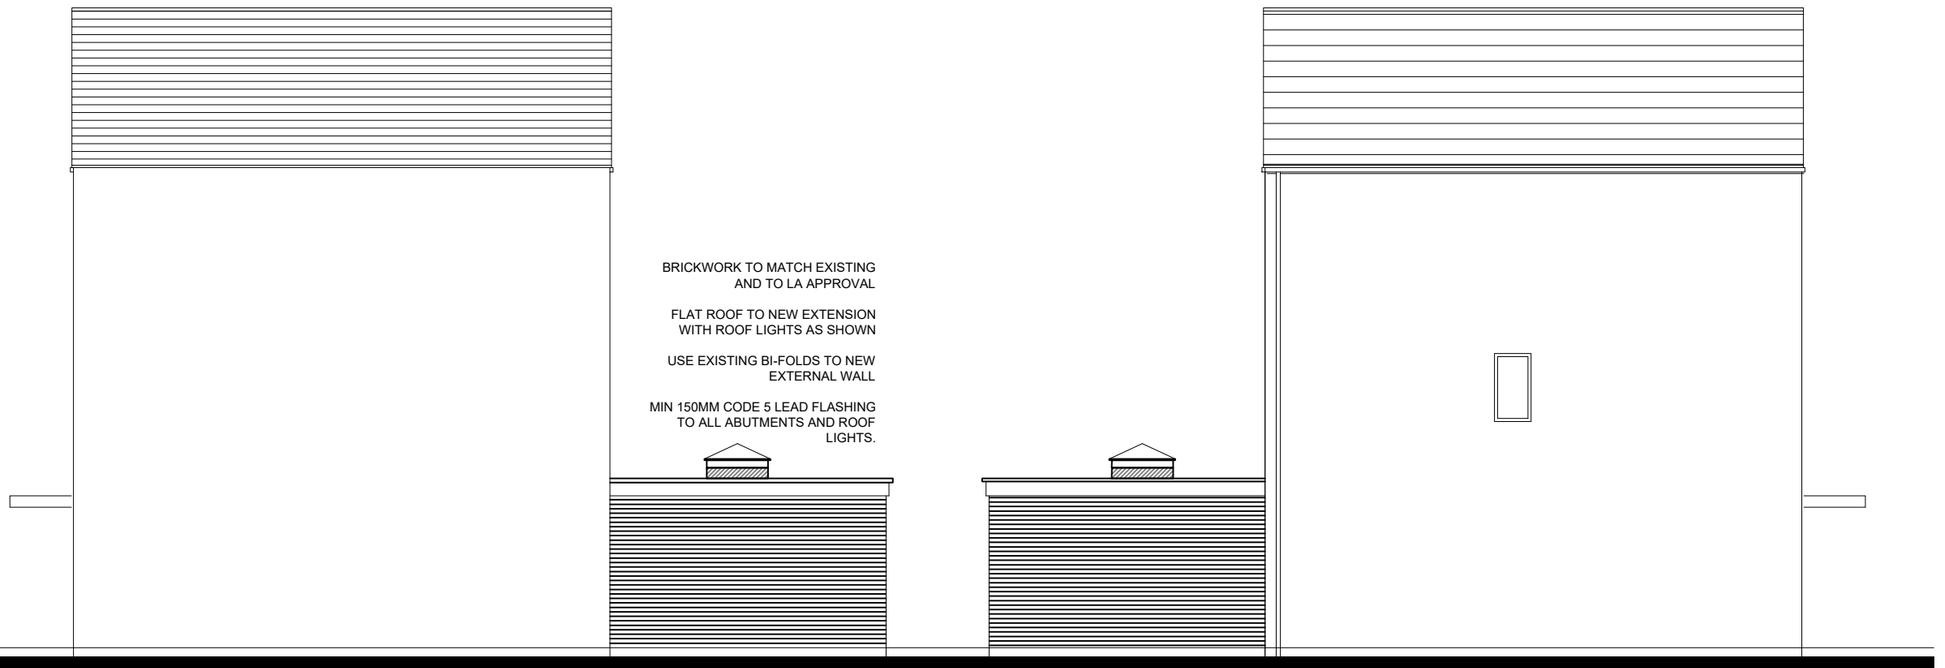

SIDE ELEVATION

SIDE ELEVATION

SCALE BAR 1:100

0 1 2 3 4 5

CLIENT
MR & MRS REDDY

PROJECT
24 STAGE STREET
MANCHESTER
M23 0JT

DESCRIPTION OF WORKS
PROPOSED SINGLE STOREY REAR EXTENSION

SHEET TITLE
PROPOSED ELEVATIONS

SCALE
1:100@A3

DATE
JULY 2026

No.
003

ACS88 ARCHITECTURE
Tel: 07414145345
Website: www.ACS88.co.uk

©THIS DRAWING IS COPYRIGHT.
WORKING UNDER THE REGISTERED NAME CW9 CAD Services LTD. REGISTERED COMPANY
THIS DRAWING AND THE BUILDING WORKS DEPICTED ARE THE COPYRIGHT OF CW9 8WW CAD SERVICES
LIMITED AND MAY NOT BE REPRODUCED OR AMENDED EXCEPT BY WRITTEN PERMISSION.
NO LIABILITY WILL BE ACCEPTED FOR AMENDMENTS MADE BY OTHER PERSONS.