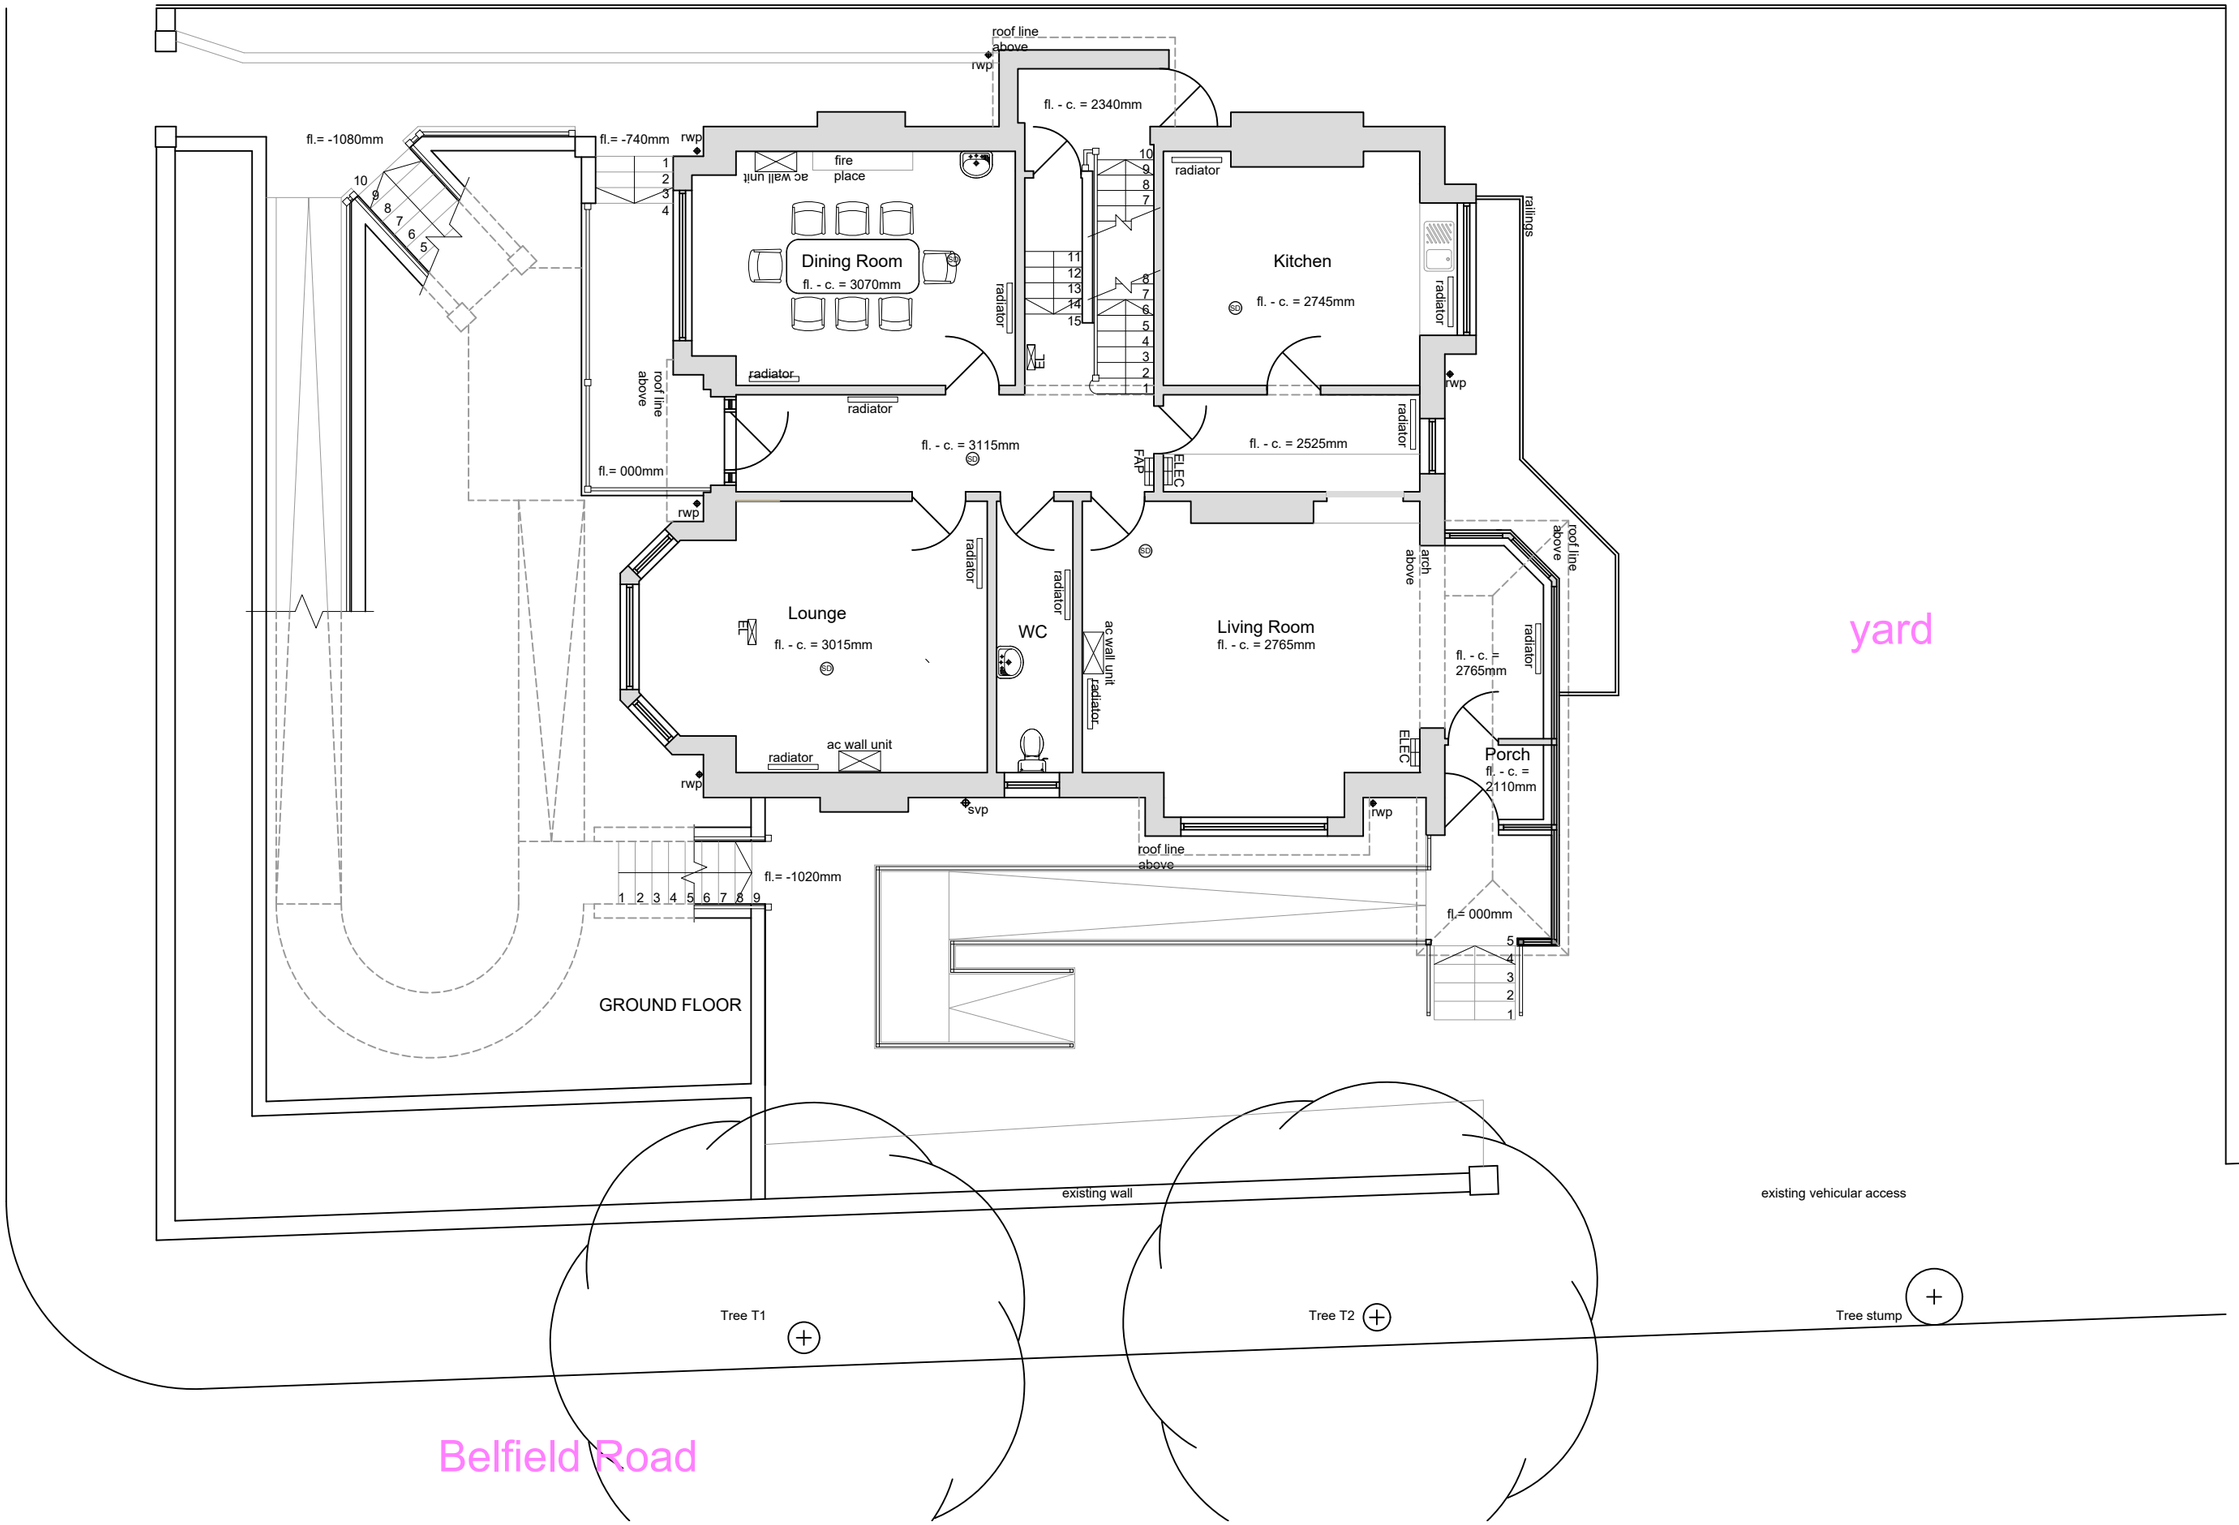


Simon R Miles
Chartered Architect
Didsbury
Manchester
T: 07778 137830
E: srmilesarchitect@gmail.com

Contractors must check all dimensions on site before preparing production drawings or commencing any work. This drawing and its design is the copyright of S.R.Miles Ltd and may not be reproduced in any form whatsoever without their prior express written consent.

Revision	Date	Revision note
P1	20.10.26	Dwelling use clarified

Notes

Project :
645 WILMSLOW ROAD DIDSBURY

Title :
Existing Site Plan

Drawing number : 26 545 EX101
Issue : P1

Client :
MR & MRS BUTT

Scale :
100 @A3

Date :
19.08.2026

CAD Ref :
26 545

Drawn by :
SRM

SRM
Simon R Miles BA Hons Dip Arch RIBA
Chartered Architect