

Contractors must check all dimensions on site before preparing production drawings or commencing any work.
This drawing and its design is the copyright of SR Miles Ltd and may not be reproduced in any form whatsoever without their prior express written consent.

Revision	Date	Rev note	Drawn by	Purpose of issue

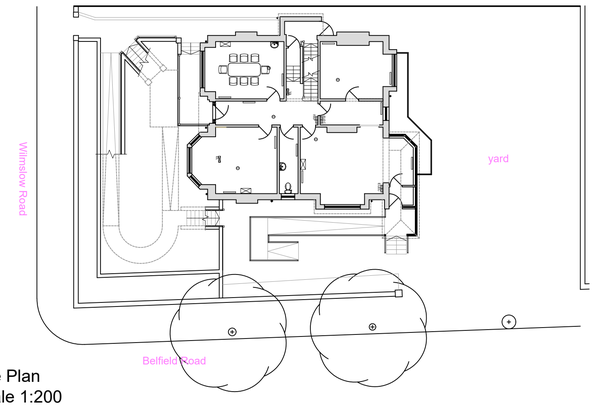

Site Plan
Scale 1:200

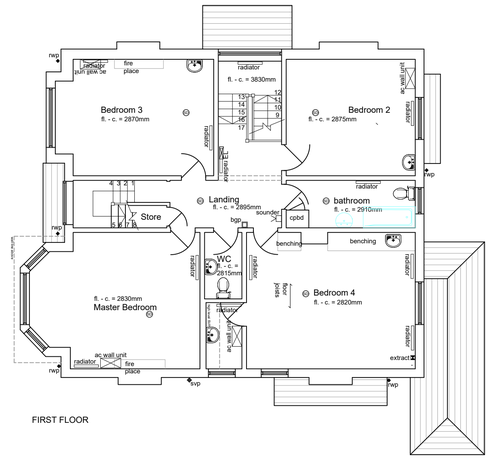

FIRST FLOOR


First Floor Plan
Scale 1:100




Front Elevation
Scale 1:100



Rear Elevation
Scale 1:100

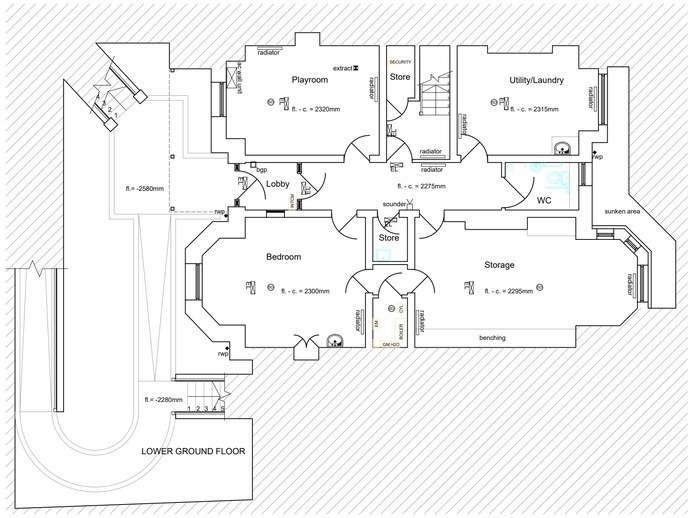

Basement Plan
Scale 1:100

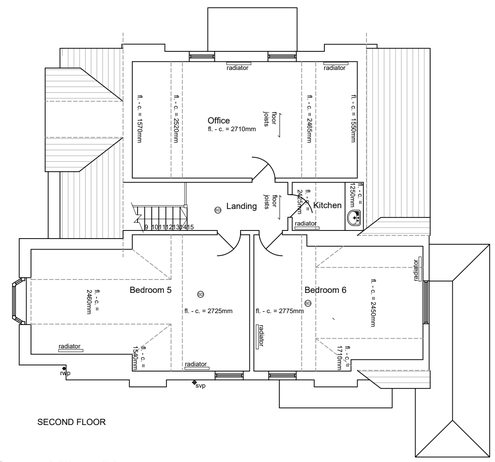


SECOND FLOOR


Second Floor Plan
Scale 1:100



Side Elevation
Scale 1:100

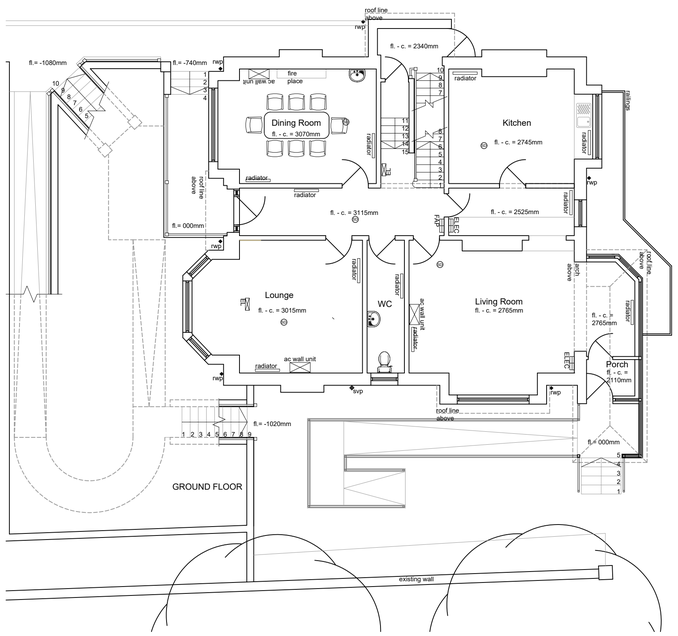

Ground Floor Plan
Scale 1:100

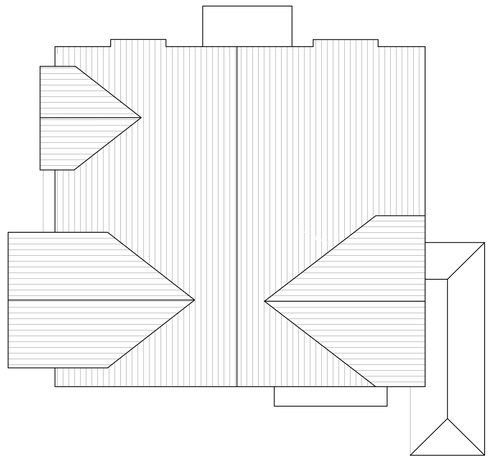

Roof Plan
Scale 1:100



Side Elevation
Scale 1:200

Revision	Date	Revision note
P1	20.10.2026	Dwelling use clarified

Project :
645 WILMSLOW ROAD DIDSBURY

Title :
Existing Plans and Elevations

Drawing number : 26 545 EX100
Issue : P1

Client :
MR & MRS BUTT

Scale :
100 @A1

Date :
19.08.2026

CAD Ref :
26 545

Drawn by :
SRM

SRM
Simon R Miles BA Hons Dip Arch RIBA
Chartered Architect