

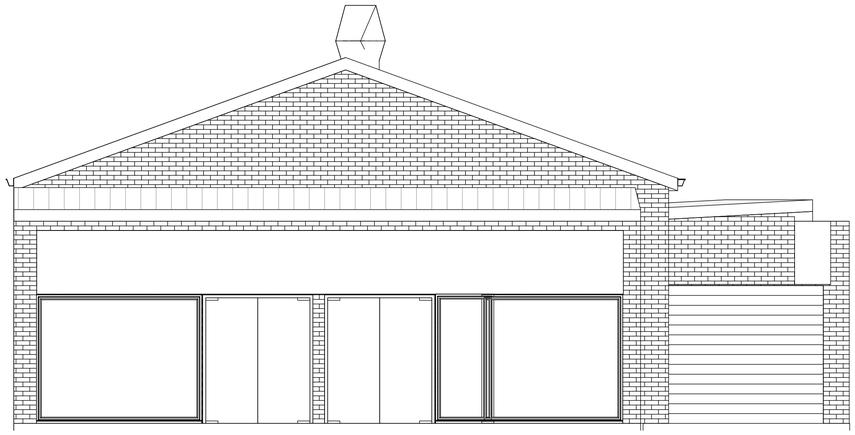



1 NORTH ELEVATION - PROPOSED
1 : 50

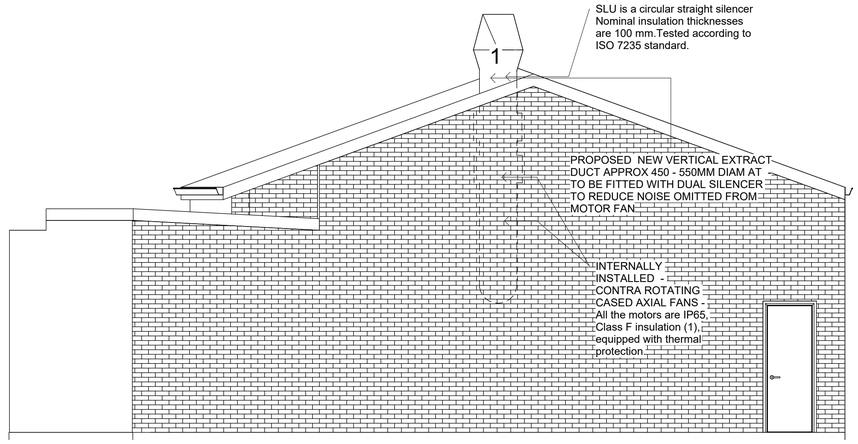

2 SOUTH ELEVATION - PROPOSED
1 : 50

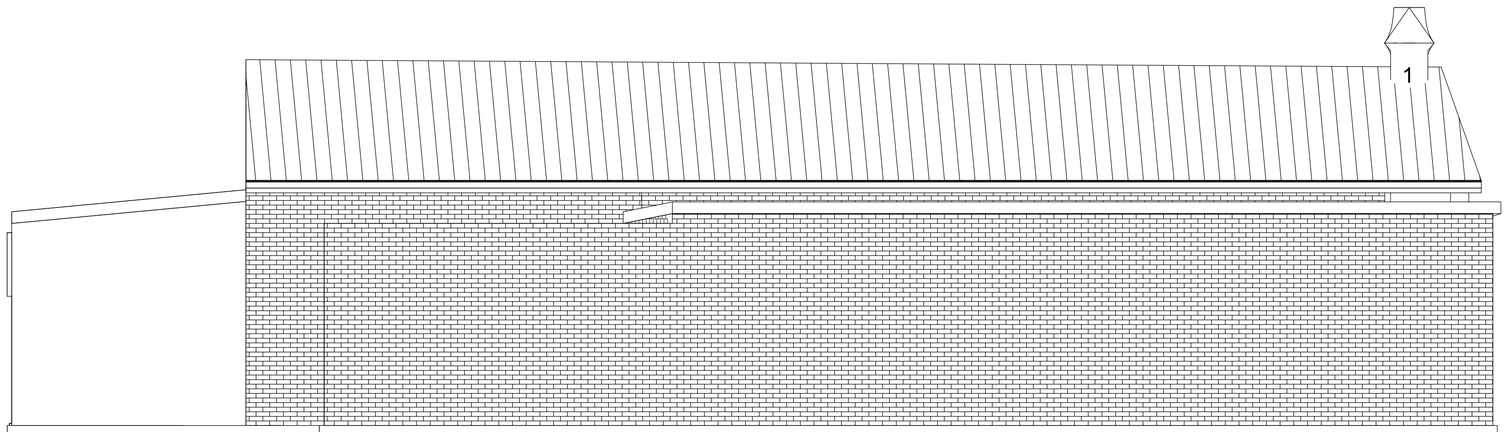

3 EAST ELEVATION - PROPOSED
1 : 50

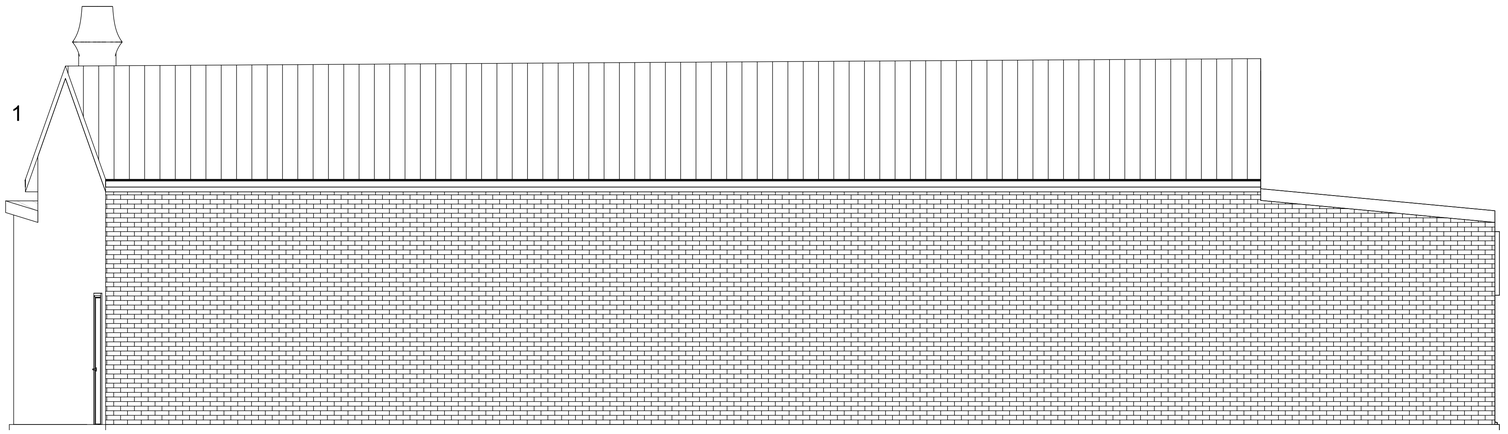

4 WEST ELEVATION - PROPOSED
1 : 50

Notes

GENERAL NOTES

THE CONTRACTOR IS ADVISED TO VISIT THE SITE PRIOR TO TENDERING & ASCERTAIN ALL LOCAL CONDITIONS & RESTRICTIONS LIKELY TO AFFECT THE EXECUTION OF THE WORKS. NO CLAIMS ARISING FROM FAILURE TO DO SO WILL BE CONSIDERED.

THIS DRAWING IS TO BE READ IN CONJUNCTION WITH ALL OTHER DRAWINGS, SCHEDULES & SPECIFICATIONS RELATING TO THE PROJECT AND
ANY DISCREPANCIES NOTIFIED TO THE CONTRACT ADMINISTRATOR IMMEDIATELY.

THE CONTRACTOR IS TO CHECK ALL DIMENSIONS ON SITE PRIOR TO COMMENCING WORKS OR ORDERING ANY MATERIALS. DO NOT SCALE OFF DRAWINGS..

ALL WORKMANSHIP AND MATERIALS TO COMPLY WITH BUILDING REGULATIONS,BRITISH STANDARDS,CODES OF PRACTICE, MANUFACTURERS INSTRUCTIONS,AGREEMENT CERTIFICATES ETC.ALL MATERIALS SHALL BE SUITABLE FOR PURPOSE.

THE CONTRACTOR IS TO MAKE GOOD ALL WORKS DISTURBED.

THE CONTRACTOR TO COMPLY WITH CDM REGULATIONS AND HEALTH AND SAFETY REQUIREMENTS WHERE APPROPRIATE.

1 EXTRACT SPECIFICATION

Canopy-Stainless steel construction with baffle grease filters.
Fan Unit-Flakt Woods type based on giving a face velocity across the canopy between 0.38m3sec and 0.5m3sec and have approx 65 DB noise level.
Controls-Control panel will have a speed regulator for the fan and also a gas interlock switch controlled by a duct mounted pressure switch which will stop the flow of gas to the equioment on failure of the fan unit.

Rev	Description	Date	Dr by	App by

original by	date created	approved by
NK	02/07/2026	NK

NK Architectural
Enquiries@nkarchitectural.co.uk
0161 726 5240
www.NKARCHITECTURAL.co.uk

client name
OWNER

project
4 STAMFORD ROAD, LONGSIGHT, MANCHESTER, M13 0SF

drawing
PROPOSED ELEVATIONS

computer file	plot date
C:\Users\NKARC\2D\Dropbox\NKARC\4 Stamford Road Longsight, Manchester M13 0SF\4 Stamford Road Longsight, Manchester M13 0SF.rvt	

project number	scale
2026.00713.8823	1 : 50 @A1

drawing number	rev	issue status
A103	B	PLANNING

This drawing is to be read in conjunction with all related drawings. All dimensions must be checked and verified on site before commencing any work or producing shop drawings. The originator should be notified immediately of any discrepancy.
This drawing is copyright and remains the property of NK Architectural.