

PURPOSE OF ISSUE	PLANNING

All information should be checked by the contractor on site before commencing work. Any discrepancies should be reported to the designer immediately. All rights are reserved and are not transferable. Unauthorised reproductions of this drawing are not permitted.

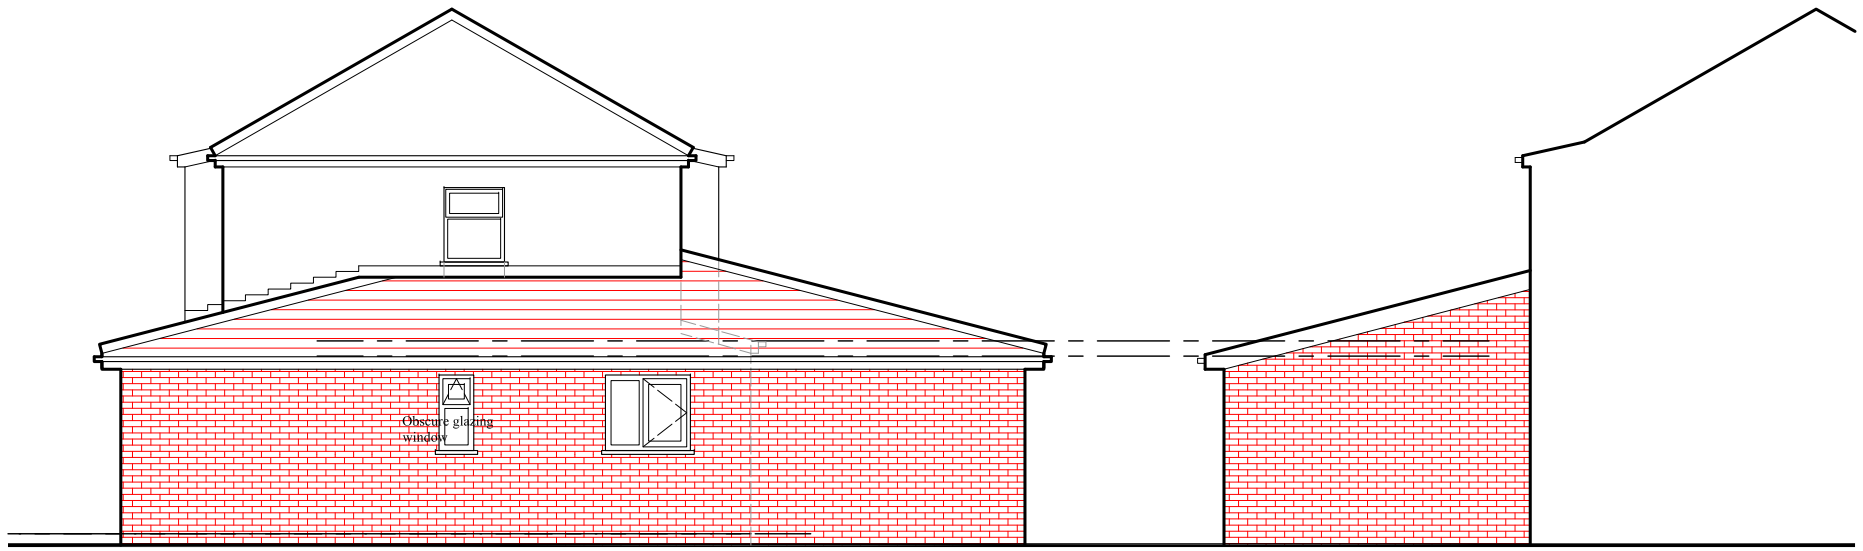

PROPOSED SIDE ELEVATION

PROPOSED SIDE ELEVATION

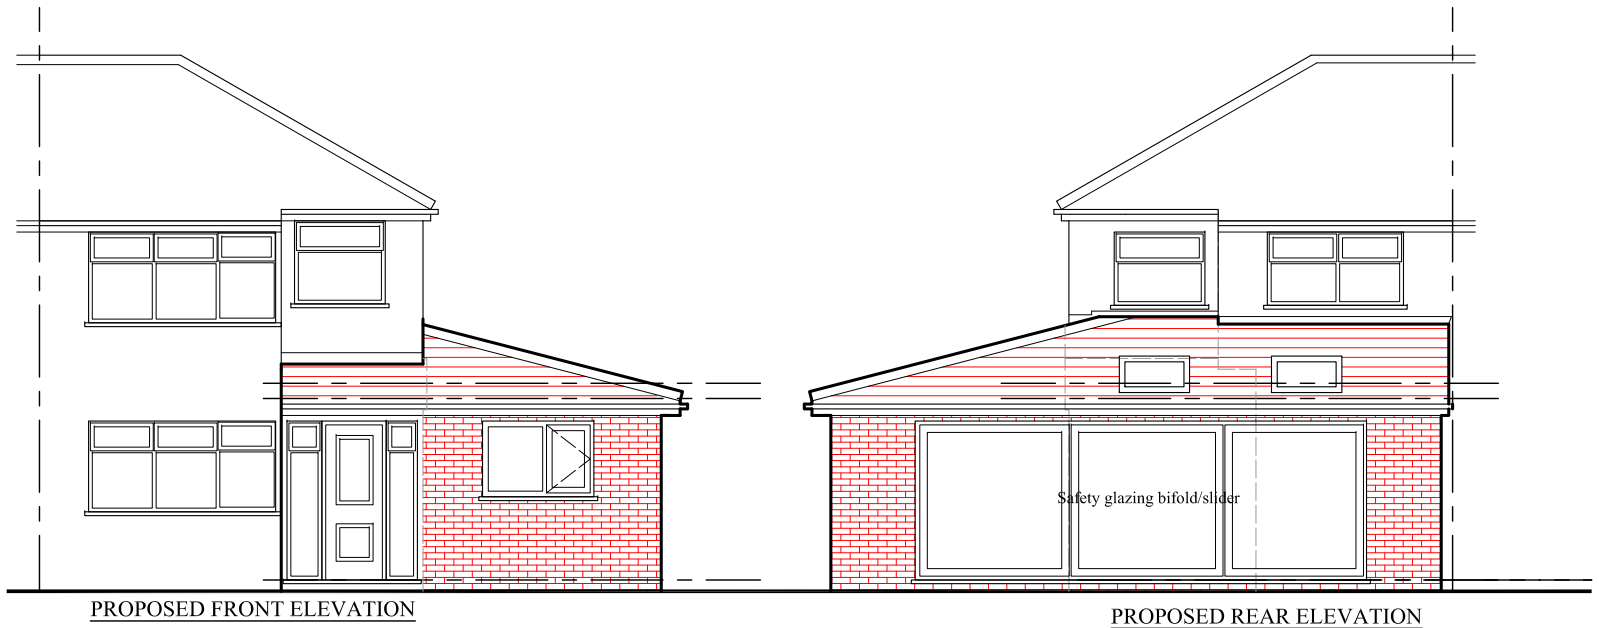

PROPOSED FRONT ELEVATION

PROPOSED REAR ELEVATION

Rev. A. 8.10.26. First floor side extension removed

PROJECT
163 Abbeyhey Lane

CLIENT
Mr. Zahid

DRAWING TITLE
Proposed Elevation

JOB No	DRAWING No	
-	NA-P03	
SCALE	DATE	REVISION
1:100@A3	Mar. 2026	A

t: 0782 895 3405
e: nadesignandbuilds@gmail.com

na design