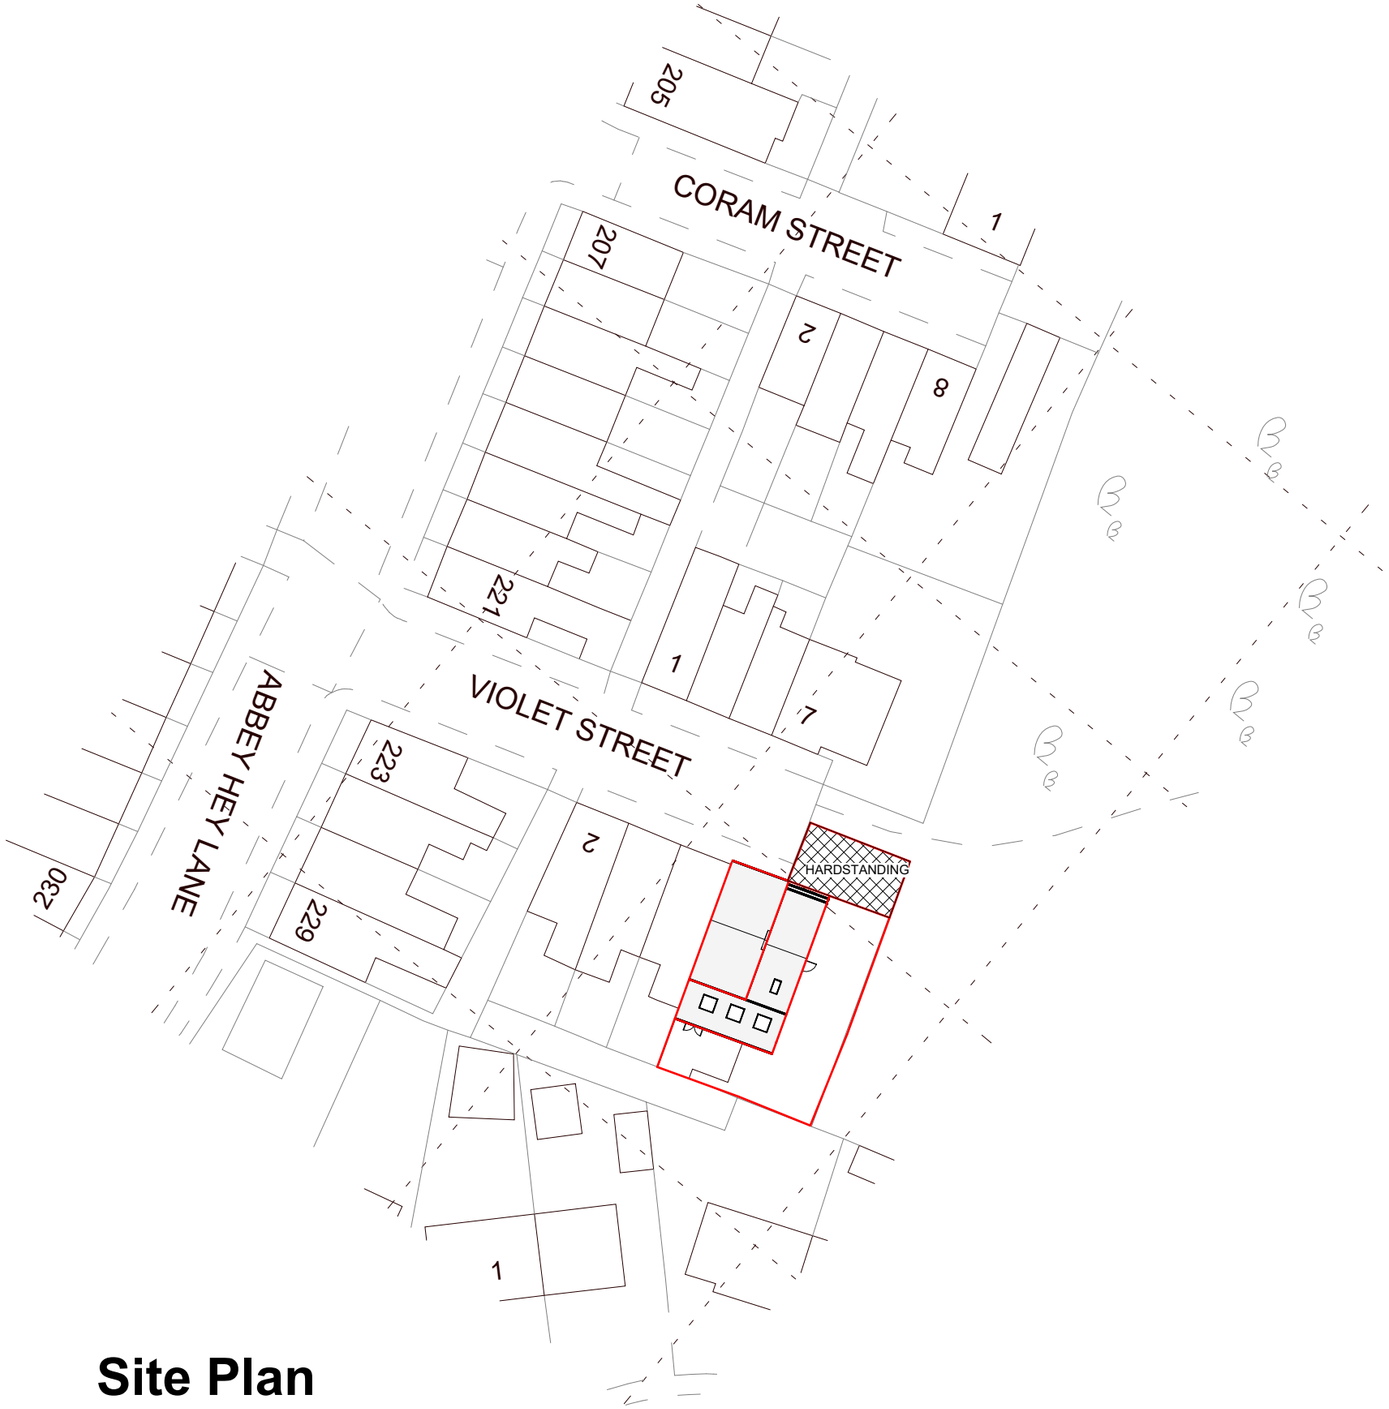


Site Plan

1 : 500

0 25m 50m

1:500

No.	Description	Date
2	Updated as per planning comments received	16/10/26
3	Updated to reflect Planning comments	24/10/26
4	Updated to reflect Planning comments	27/10/26

S Begg Designs

Sakib Begg BSc(Hons) MCIAT
Chartered Member
Expiry 30 April 2027
Membership no. 023810

CIAT

Sakib Begg - MCIAT BSc Hons
Chartered Architectural Designer
sakibbegg@gmail.com
Chartered Membership Number 023810
07742845476

PROJECT
8 VIOLET STREET
ABBEY STREET MCR
M18 8TU

TITLE
SITE PLAN

CLIENT MAZAR KHAN

DRAWN BY	CHECKED BY	DATE
SB	SB	09/07/26

SCALE (@	PROJECT NUMBER
1 : 500	Project Number

DRAWING NUMBER	REV
A101	4