London Road Fire Station, Manchester

Phase 1 Preliminary Site Assessment

Curtins Ref: B060270.001/APA/6737

Revision: C

Issue Date: 6th Dec 2019

Client Name: Allied London

Client Address: HQ Building (2nd Floor), 2 Atherton, Manchester, M3 3GS

Site Address: London Road Fire Station, London Road, Manchester, M1

Curtins
Merchant Exchange
17-19 Whitworth Street West
Manchester, M1 5WG
Tel: 0161 236 2394
www.curtins.com


STRUCTURES • CIVILS • ENVIRONMENTAL • INFRASTRUCTURE • TRANSPORT PLANNING • SUSTAINABILITY • EXPERT ADVISORY SERVICES


Birmingham • Bristol • Cardiff • Douglas • Edinburgh • Kendal • Leeds • Liverpool • London • Manchester • Nottingham

	Description	Issued by	Checked	Date
-	Phase 1 Preliminary Site Assessment	APA	SH	26/04/2016
A	Corrected as Grade II* Listed	SH	SH	16/05/2016
B	UPDATED 2019 PLANS	KG	DS	03/12/19
C	Updated Purcell Drawings included	DS	DS	06/12/19

This report has been prepared for the sole benefit, use, and information for the client. The liability of Curtins Limited with respect to the information contained in the report will not extend to any third party.

Author	Signature	Date
A Price-Allison BSc(Hons) MSc (Eng.) Graduate Environmental Engineer		16/05/2016

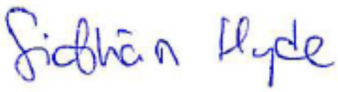Reviewed	Signature	Date
S Hyde BSc(Hons) MSc AIEMA Senior Environmental Engineer		16/05/2016

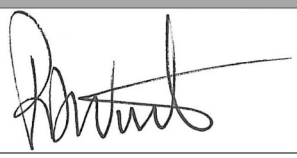Authorised	Signature	Date
P D Winterburn BSc(Hons) CEng MICE MIStructE MCIWEM C.WEM Director		16/05/2016

Planning Guidance: Contamination Statement
Does the site described herein involve any of the following:
a. Land which is known to be contaminated? **No**
b. Land where contamination is suspected for all or part of the site? **Yes**
c. A proposed use that would be particularly vulnerable to the presence of contamination? **No**

Table of Contents

1.0 Introduction 1

2.0 Desk Study 2

2.1 Current Setting 2

2.2 Previous Site Uses 3

2.3 Immediate and Surrounding Land Uses 4

2.4 Geology 6

2.5 Hydrogeology 7

2.6 Hydrology 8

2.7 Landfill 9

2.8 Unexploded Ordnance (UXO) 9

2.9 Significant Features Potentially Affecting Re-development 10

2.10 Existing Reports 10

3.0 Conceptual Site Model & Qualitative Risk Assessment 11

4.0 Conclusion and Recommendations 15

5.1 Outline Scope of Works for Ground Investigation 15

5.2 Contaminants of Concern 16

5.3 Other Considerations 16

5.0 References 17

Appendices

Appendix A1 – Drawings

Appendix A2 – Supporting Information

Appendix A3 – Qualitative Risk Assessment Rationale

1.0 Introduction

1.1 Brief

In March 2016 Curtins were instructed by Allied London to undertake a Phase 1 Desk Top Study at a site of London Road Fire Station, London Road, Manchester (M1). The project is split into two phases; Phase 1 involves the repair of the existing structure to create shell space for letting out, and Phase 2 involves new works by the client. The proposed development plans are included within Appendix A1.

The site is centred on National Grid Reference, 384670, 397820, with an approximate area of 0.62ha. A location plan is presented below in Section 2.1.

As noted, the Phase 1 Preliminary Site Assessment has been undertaken in support of the re-development of the site as mixed retail/restaurant/hotel and residential.

1.2 Scope

The Phase 1 is intended to provide an overview of the geo-environmental and geo-technical setting of the site of interest.

Through this overview the Phase 1 aims to develop both a working conceptual and ground model for the site, as well as present an initial assessment of any risks that could be presented to the development including its intended end users and the wider environment.

Specifically, the Phase 1 provides an initial assessment of the site with regard to:

a) Potential contamination of the site strata by historical and or current use.
b) The potential impact on the wider environment by historical and or current use of the site of interest.
c) The potential impact from surrounding land uses and other environmental factors.
d) Potential problems associated with geological features such as faulting, mineral extraction, mining and land instability.
e) The location of apparent sub-surface structures that may affect the proposed redevelopment.
f) The location of above-surface features that may affect the proposed redevelopment.

The Phase 1 is desk based with a preliminary ground investigation having been undertaken at the site. An additional aim of this report is to establish the requirement for, and extent of, further ground investigation work to be completed at the site, in advance of any development works taking place.

2.0 Desk Study

In accordance with the scope identified in Section 1.1, this desk study has been undertaken using the following data sources.

- Envirocheck Report, 2016
- British Geological Society records, accessed 2016
- Environment Agency website, accessed 2016
- Coal Authority website, accessed 2016
- University of Manchester Image Collection – Manchester Bomb Damage
- Zetica Regionally Unexploded Bomb Risk, Manchester
- Radon Atlas for England and Wales

2.1 Current Setting

The London Road Fire Station site is located within the city centre region of Manchester; the site is situated approximately 30m west of Manchester Piccadilly Station. A site location plan is presented on the following page (Figure 2.1).

The site is bound by Whitworth Street (A6) to the north, London Road to the east, Fairfield Street to the south and Minshull Street South to the west. Manchester Piccadilly Station and associated infrastructure are located to the east. Manchester Metropolitan University is located approximately 60m west and the University of Manchester is located 60m to the approximate south.

The current surrounding land use comprises mixed commercial, industrial, residential, leisure and transport.

The site currently incorporates London Road Fire Station; a historical fire station currently in disuse. The location is noted as a Grade II* Listed Building. Previously associated uses include; a fire station, ambulance station, police station, gas-meter testing station, coroner's court and bank. The building is situated around a number of local road networks and maintains a large courtyard in the centre of the site. Completed in 1906, the building incorporates a large tower at the southern flank.

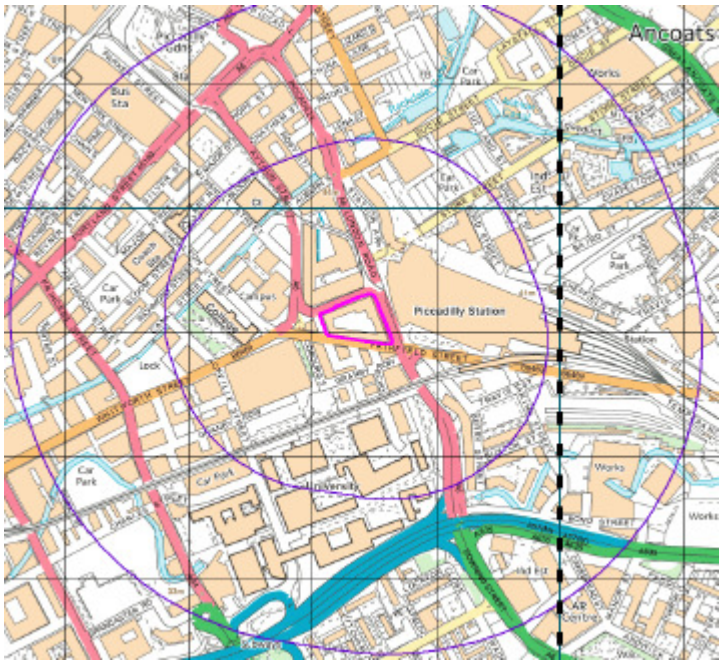


Figure 2.1 *Site location plan. Development site boundary identified in pink. Centre of site located at National Grid Reference: 384670, 397820*

2.2 Previous Site Uses

A review of the available historical mapping information for the site (as presented within the Envirocheck report (Ref.1) has been undertaken and is presented in Table 2.2 below. Potential sources are not repeated where the same in succeeding years.

Table 2.2 *Previous Site Uses and Potential Sources of Contamination*

Date	Description	Potential Sources of Contamination
1850s-1890s	The site incorporates a number of high density terrace structures and associated grounds. The site is bound by and intersected by a number of roads.	• Limited potential for contamination • Potential of ash and clinker deposition associated with coal fire use during this period.
1908	The high density terrace buildings, noted within the previous evaluation, have been removed. A single structure maintains the majority of the site which is bound by adjacent roads. The building is noted as a Chief Fire Engine Station which includes a large, unlabelled, courtyard in the centre of the complex.	• Uncontrolled deposition of Made Ground from unknown sources associated with the removal of old structures and site development • Localised fuel/oil/chemical spillages from engines and associated equipment • Localised spillages from industry related products

Date	Description	Potential Sources of Contamination
1922	The site building remains unchanged in structure; evidence of building being sub-divided to maintain a multi-use location. A police station and ambulance station is noted across the western boundary of the site. A gas meter test station is noted across the northern boundary of the site. A coroner's court and bank are noted across the eastern boundary of the site. The rest of the site comprises the fire station and associated yard. A telephone call box is noted across the northern boundary. A lamp house is noted across the eastern boundary.	• Localised spillages from associated vehicles and equipment from multiple industries
1940s	Evidence of an additional building constructed across the south-eastern proportion of the central yard (noted as control room). The site is subdivided and incorporates a number of rooms and storage areas; of note storage facilities, offices, police cells, meter testing and lost property office, dwellings, bank, electrical operations, hose tower and drying facilities. A chimney is located at the west of the site	• Contamination arising from construction on site • Spillages arising from use and storage and vehicles and equipment • Risk of asbestos inclusion in new building development • Potential for ash and clinker deposition from coal combustion onsite
1951-1951	Ambulance station and gas meter test station no longer represented onsite. Electricity pillars or electricity poles ate noted across the eastern boundary of the site.	
1962	A number of locations across the site include a varied use from previous assessments. The control room is now noted as a garage. A paint shop, smithies and motor repairs are noted across the northern boundary of the building. A large electrical equipment storage room is noted. An additional motor repairs workshop is located in the north western corner of the site.	• Localised fuel/oil/chemical spillages from engines and associated equipment • Localised spillages from industry related products • Risk of chemical contamination from paint operations and other industries • Storage and use of fuels on site for motor plant & machinery.
1992	Demolition of additional building within the south-eastern proportion of the central yard	• Contamination associated demolition • Possibility of Made Ground onsite

Potential sources of on-site contamination are further discussed in Section 3.0.

2.3 Immediate and Surrounding Land Uses

A review of the available historical mapping information for the immediate surrounding (<100m distance) and surrounding (>100m distance) areas (as presented within the Envirocheck report (Ref. 1) has been undertaken with specific reference to potential sources of contamination the findings of which are detailed in Table 2.3 below. Potential sources are not repeated where the same in succeeding years.

Table 2.3 *Land Uses in Immediate and Surrounding Areas and Potential Sources of Contamination*

Date	Description	Potential Sources of Contamination
1851	The area adjacent to the site incorporates high density terrace buildings, a large cotton mill is located 25m west London Road Station, and associated infrastructure, is located approximately 40m north-east of the site. Railway stores located 60m north-east A cotton mill is located 50m north Notable railway line located 90m south Evidence of additional works surrounding the site A number of wharfs are located west of the site	• Localised fuel/oil spillages from engine shed & locomotives • Clinker and ash development from residential and works coal combustion • Contaminants arising from surrounding industries • Contamination arising from train use, coal combustion and equipment storage • Made Ground
1891	Notable expansion of London Road Station to the east of the site A chemical works is located approximately 275m south-east	• Contamination arising from train use, coal combustion and equipment storage • Made Ground • Contamination arising from adjacent construction
1893	A mill is located 100m north An iron works, cotton mill and boiler works are located 120m-200m south of the site A number of cotton mills and works are noted approximately 250m south-east Central Train Station is located 900m west	• Contamination from industry related combustion of coal and fossil fuels • Contamination arising from vehicles and equipment associated with industries • Chemical contaminates associated with industries
1894-1896	Wharf noted 75m east of the site River running approximately 175m south of the site (at closest point) A printing works is located 850m east Canal system located across region High density urban distribution across the region A large gas works is located 1000m south-west	• Contaminants arising from local industries and chemical incorporation • Coal and fossil fuel combustion
Early 1900's	A tramway is situated adjacent to the site across the southern boundary Evidence of demolition across the region; notable removal of high density terrace housing 25m south of the site; area has been redeveloped and incorporates a number of large buildings An infirmary is located 250m to the north-west Development of Mayfield Station 250m east Development of an engineering works located 125m south-east of the site Building demolition 50m north-west of the site Building demolition 250m north-east of the site	• Contamination from adjacent tramway system • Made Ground from regional demolition and redevelopment • Contamination arising from building construction
1942	A number of buildings are noted adjacent to the southern boundary of the site associated with various industries and uses noted as; electric lamps, costume factors, textile factory and cotton works. Beyond this a hotel, bakery, printer, battery repair and electrics works, a disused petrol tank, a sunk petrol tank, and others. A smithy, engineering works and sub-station are located beyond this (amongst others). A dye house and municipal college of technology is located to the west No information provided to the east	• Leakage of petrol storage tanks • Leakage and spills associated with adjacent industries • Incorporated chemicals associated with adjacent industries

Date	Description	Potential Sources of Contamination
Mid-1900's	Wharf's no longer noted to the west of the site Car park facilities located 200m north-west A number of warehouses located adjacent to the site across the northern boundary Rochdale Canal noted 175m north Notable reduction in Mayfield Station	• Hydrocarbon contamination from cars and vehicles • Made Ground associated with demolition • Hydrocarbon contamination associated with vehicle parking
1962	Evidence of additional or varied industries noted south of the site including an additional sunk petrol tank (disused). Notable demolition 50m south and 50m west of the site Notable demolition approximately 100m south-west	• Made Ground from demolition and building development • Leakage of petrol storage tanks
Late-1900's	Evidence of wider urban development across the region; progression of demolition and redevelopment particularly 125m northeast and 200m northwest. Establishment of depot 300m north-east of site Development of subway approximately 300m south of the site Development of University complex from 200m south of the site Hoyle Street Industrial Estate noted 500m south-east, replacing historical works. Introduction of canal basin 750m north-east TA centre noted 600m south-east University located 75m west of the site	• Made Ground from demolition and building development • Localised fuel/oil/chemical spillages • Possible use and storage of known substances within University • Use of unknown materials and equipment at TA centre • Contamination from unknown works across the region
2016	Evidence of a highly urbanised location Evidence of numerous vehicle and transportation links across the region High density building structures University buildings located to the south of the site	• Localised fuel/oil spillages associated with haulage vehicles/motor dealers • Contamination arising from urbanised landscape

Potential sources of off-site contamination are further discussed in Section 3.0.

2.4 Geology

A study of the Envirocheck report (Ref.1) and British Geological Survey (BGS) 1:50,000 mapping records (Bedrock and Superficial Editions), Sheet No.085 for Manchester (Ref.2) and BGS interactive Geology Map (Ref.3) indicates the following geological succession underlying the site.

- Made Ground (Undivided)
- Till, Devensian (Diamicton)
- Chester Pebble Beds Formation - Sandstone

A number of BGS historical borehole records (Ref.3) are available associated with the wider region, the closest, located approximately 8m north of the building boundary (ID: SJ89NW1 at grid location 384628, 397838) was terminated at a depth of 9.14m bgl. Average made ground depth in this area has been recorded as between 3.35m and 8.84m bgl, with Devensian Till absent in some locations. Bedrock was encountered at depths of between 8.84m and 10.06m bgl.

No fault lines are noted intersecting the site however five faults are situated within 1000m of the site.

2.4.1 Mining

The Envirocheck Report (Ref.1) confirms that the site is situated within an area which may be affected by coal mining. The Coal Authority's online interactive mapping (Ref.5) suggests a number of mine entry locations to the east however these are noted outside the 1000m site buffer. The tool outlines the presence of a development high risk area approximately 600m east of the site. No evidence of mining was noted within the historical mapping within the site, or the area immediately surrounding the site.

Based on the foregoing commentary the likelihood of encountering relic mining features on site is considered to be unlikely and therefore has not been considered further.

2.4.2 Other Ground Stability Hazards

The Envirocheck report (Ref.1) confirms that there is a very low risk to no hazard from the following ground stability hazards on and around the site; running sands, collapsible, landslides shrinking or swelling clay, compressible ground and ground dissolution.

2.4.3 Radon

The BGS Radon Mapping (Ref.1) confirms part of the site is situated in a low probability radon area as less than 1% of homes are above the action level. On this basis, radon protection measures are not considered necessary within the proposed development and have not been considered further.

2.5 Hydrogeology

The Groundwater Vulnerability Map presented within the Envirocheck report (Ref.1) indicates that the site is underlain by a Principal Aquifer situated within the bedrock. Principal Aquifers are defined as layers of rock or drift deposits that have a high intergranular and/or fracture permeability meaning they usually provide a high level of water storage. They may support water supply and/or river base flow on a strategic scale. In most cases, principal aquifers are aquifers previously designated as major aquifers.

Furthermore, the southern proportion of the site is located within a Secondary Undifferentiated Aquifer within the superficial deposits. Secondary Undifferentiated Aquifers are that that have been assigned in cases where it is not possible to attribute either category A or B to a rock type. In most cases, this means that the layer in question has previously been designated as both minor and non-aquifer in different locations due to the variable characteristics of the rock type.

The site is not located within a Source Protection Zone. A Total Catchment Zone III is located within 1000m of the site location; situated approximately 689m south-west at the closest location.

The Envirocheck Report (Ref.1) notes low permeability drift deposits occurring at the surface and overlying Major and Minor Aquifers are head, clay-with-flints, brickenearth, peat, river terrace deposits and marine and estuarine deposits.

There are two groundwater abstractions recorded within 500m of the site. The abstractions, recorded 252m west of the site location, are described within a Borehole at Origin Development and operated by West Contracting. The Envirocheck report identifies the groundwater abstraction purpose is for other/industrial/commercial/public services: non-evaporative cooling, with a permit start date of January 2009 (end date is not supplied). The wider region incorporates a number of other groundwater abstraction points within 1000m of the site, with one at 834m southwest of the site used for general use at a Manchester Metropolitan University.

2.6 Hydrology

The nearest identified surface water feature is located approximately 41m to the north-west of the site.

There are no surface water abstractions recorded within 1000m of the site.

There are no discharge consents, Local Authority Pollution Prevention and Controls permits or pollution incidents to Water Environment arising from the site.

There are a number of discharge consents arsing within 1000m of the site; the closest, located 53m north-west, is situated at Minshull Street/Whitworth Street (Manchester). The property type is noted as sewage works (sewers – Water Company) with a discharge type of public sewage (storm sewage overflow).

There are a number of Local Authority Pollution Prevention and Controls located within 1000m of the site; the closest, located 310m north-east, is situated at Chapeltown Street (Manchester). The process type is noted as local authority air pollution control with an authorisation revoked status. The site is associated with Central Taxi Spares Ltd.

There are a number of Pollution Incidents to Controlled Waters noted within 1000m of the site, the closest, located 39m north, is situated at an unknown position. The property type, defined as private sewage (Non-PLC) sewage systems, maintains an incident date March 1991.

A single Pollution Prevention and Control Enforcement is noted 222m north-east of the site; the location is associated with an air pollution control enforcement notice and is dated November 1998.

The site is not situated in an area that is known to be at risk from extreme flooding or flooding from rivers or sea. A number of locations across the centre and the southern boundary of the site are suggested as being of low risk (1000 year return period) to flooding from surface water. The northern

boundary of the site appears in a location which may be susceptible to high (30 year return period), medium (100 year return period) and low (1000 year return period) Surface water flooding.

2.7 Landfill

According to the Envirocheck report (Ref.1) there are no recorded historic or currently operational landfills on site or within 250m of the site. The nearest historical site is located 937m east while the nearest registered site is located 971m east.

The nearest licensed waste management facility to the site is a metal recycling site (mixed) (operated by Donnelley Mr. A, issued October 1996), located approximately 550m south-east of site at 2 Hoyle Street, Manchester. The licence is noted as suspended.

There are a number of locations of potentially infilled land within 1000m of the site location; the nearest, located 45m west of the site is described as unknown filled ground (pond, marsh, river, stream, dock etc.) dated 1956.

The nearest registered waste transfer site is located 874m east while the nearest waste transfer or disposal site is located 578m east.

2.8 Unexploded Ordnance (UXO)

Military activities including those conducted as part of both the First and Second World Wars have resulted in a legacy of unexploded ordnance (UXO) being present within the shallow soils of the UK.

UXO result from various sources including both allied (military training) and German (bombing raids) with a guide figure of approximately 10% of all munitions failing to function as designed.

The likelihood of UXO being encountered on a development site is influenced by a number of factors including; the proximity to strategic targets, the nature of the development works being undertaken and evidence of local damage in the post-war periods amongst others. In order to determine the likelihood of UXO being present on a site, a step-wise risk assessment process is followed. This process is outlined within CIRIA C681 *Unexploded Ordnance: A Guide for the Construction Industry* with the following commentary considered to represent a Preliminary Risk Assessment intended to guide if and where there is a requirement for a Detailed Risk Assessment.

During WWII, the site was located in an area of moderate bombing density, as confirmed by official statistics and mapping. UXO risk mapping (Ref.6) indicates the site to be in close proximity to areas of Manchester suggested as being of high risk and locations of >1000 bomb tonnage.

Analysis of known bomb drop locations, presented during war years, indicates that a number of positions in close proximity to the sites western boundary were affected (Ref.4). As such, it stands to reason that UXO existence may be prevalent in locations which were known to be affected by bombing activity during this period.

The nature of the ambient land use; incorporating works, engineering works, emergency service facilities and train stations, suggests the possibility to targeted bombing raids across the region thereby accounting for previously suggested damage and, with regards to future works, the possibility of UXO presence across the region. Limited development across the site during post-war years may suggest limited chance for UXO disturbance or discovery.

The factors determining the likelihood of First World War UXO being present on site are analogous to those guiding the likelihood Second World War UXO being present with less likelihood given the far fewer numbers of bombs dropped during this war.

The exact nature of the site geology (Till) is not known however is considered likely to comprise fine grained (clay) soils resulting in a large range of potential UXO penetration depths from around 0.50m up to 14.00m below ground level.

At this stage the proposed development works are likely to entail; ground investigations, shallow excavations for earthworks and the emplacement of spread foundations (subject to ground conditions revealed) with localised deep excavations possible, e.g. drainage alignments. In general, the shallow nature or very small footprint (boreholes) of these activities will further reduce the likelihood of UXO being encountered. The consequence of a UXO strike is invariably severe.

Based on the foregoing commentary therefore it is considered to be a low likelihood of UXO being encountered on site as part of the ground investigation or development works. Notwithstanding, procurement of a Detailed Unexploded Ordnance report is recommended prior to development works commencing.

2.9 Significant Features Potentially Affecting Re-development

The site maintains the presence of a Grade II* Listed Building.

2.10 Existing Reports

No existing reports, specific to the subject site, have been made available for review at this stage.

3.0 Conceptual Site Model & Qualitative Risk Assessment

The conceptual site model (CSM) and Qualitative Risk Assessment (QRA) are presented in the table presented in this section. A diagrammatic CSM is contained within Appendix A1.

The CSM details the source-pathway-receptor linkages or potential pollutant linkages (PPL) that have been identified for the site. The QRA details the associated level of risk relating to these potential pollutant linkages.

The CSM and QRA concern risk to human health and water environment with additional, more specific risk assessment protocols contained within the main body of this reporting, as detailed in Section 3.1 below.

The QRA follows the framework outlined within CIRIA C552 which is summarised within Appendix A4.

The 'risk rating' within the QRA refers to the risk that the source, pathway, receptor linkage or PPL is complete. Unless specifically stated it does not necessarily refer to an immediate risk and is intended to be used as a tool to assess the necessity for further assessment/investigation.

3.1 Additional Risk Assessments

The following risk assessments, listed below, are not included within the main CSM and QRA but none-the-less can be of critical importance to the onward development of the site.

- The risk presented by Mining is discussed and assessed in Section 2.4.
- The risk presented by Radon is discussed and assessed in Section 2.4.
- The risk presented by Unexploded Ordnance is discussed and assessed in Section 2.8.

Under current health and safety legislation, employers are required to carry out their own appropriate risk assessments and mitigation to protect themselves and their employees, other human receptors and the environment from potential contamination. Such risks must be adequately mitigated by law, specifically the Construction Design Management (CDM) Regulations, 2015 which require that potential risks to human health and the environment from construction activities are appropriately identified and all necessary steps taken to eliminate / manage that risk. It has been assumed that any future construction works on site will be undertaken in compliance with these requirements and therefore construction workers involved in the building works at the site have been discounted as a human receptor in the conceptual site model.

Qualitative Risk Assessment → Generic Quantitative Risk Assessment → Detailed Quantitative Risk Assessment or; Remedial Action

- The table below represents the first stage in the land quality risk assessment process; the Qualitative Risk Assessment.
- In order for a development site to be deemed 'suitable for use' the level of risk needs to be brought down to acceptable levels, i.e. low to negligible risk. The purpose of each stage of risk assessment is ultimately to establish if there is a requirement for additional levels of assessment to be made in order to have sufficient confidence to support a risk characterisation or management decision, e.g. remedial action.
- In the absence of specific site data a Generic Quantitative Risk Assessment is invariably recommended.

Conceptual Site Model			Qualitative Risk Assessment			Action
Source	**Pathway(s)**	**Receptor(s)**	**Consequence (Potential Severity)**	**Likelihood of Occurrence**	**Risk Rating**	
On-Site Sources of Potential Contamination • Potential of ash and clinker deposition associated with coal combustion • Uncontrolled deposition of Made Ground from unknown sources associated with the removal of old structures and site development • Localised fuel/oil/chemical spillages from engines and associated equipment • Localised spillages from industry related products • Localised spillages from associated vehicles and equipment from multiple industries • Contamination arising from construction processes • Risk of chemical contamination from paint operations and other industries • Storage and use of fuels on site for motor plant and machinery • Contamination associated with demolition • Risk of asbestos inclusion in new building development *Potential contaminants of concern associated with the above sources include, amongst others; hydrocarbons including diesel/petrol range organics from fuel spillages, polycyclic aromatic hydrocarbons arising from incomplete combustion, PCB (Polychlorinated biphenyl) and hydrocarbons associated with substation and inorganic compounds including metals, non-metals and asbestos.*	**Direct contact, ingestion, inhalation (dust and vapours)**	**End user of site** Employees, general public, construction works, site visitors	**Medium** Chronic health risk	**Likely** Historical use of the site has incorporated a region of high density terrace buildings followed by a period of demolition and subsequent construction of a fire station. The complex was utilised by a number of additional industries and included one, known, period of redevelopment. The site housed a number of technical/industrial/works based uses including motor works and paint works. Evidence suggested within the Envirocheck Report (Ref.1) indicates a high probability of Made Ground across the site and winder region.	**Moderate**	**Generic Quantitative Risk Assessment** Recommended as part of the ground investigation.
	Vertical migration through the superficial deposits (soils) May occur due to existing service corridors and physical processes including; capillary action, burrowing animals inducing soil mixing and downwards into the natural deposits through infiltration.	**Water Environment** Principal Aquifer There are two groundwater abstraction records situated within 500m of the site. The site is not within an area designated a Source protection Zone.	**Medium** Pollution of non-sensitive water resources	**Likely** If and where contamination is present on site it is likely to be either; present as minor inclusions at relatively low concentrations that, on the balance of probability is unlikely to necessitate remedial action or else, bound in construction materials, e.g. road construction. Notwithstanding, localised areas of higher concentrations cannot be ruled out. Historic borehole logs for the site and local area record made ground directly overlying sandstone bedrock (Principal Aquifer)	**Moderate**	**Generic Quantitative Risk Assessment** Recommended as part of the ground investigation.
	Horizontal migration over and through the superficial deposits (soils) May occur due to the influence of perched or natural groundwater flow patterns and natural or man-made high permeability zones, e.g. sand lenses or drainage runs.	**Water Environment** There is a surface water feature noted 41m north-west of the site	**Medium** Pollution of non-sensitive water resources	**Low Likelihood** If and where contamination is present on site it is likely to be either; present as minor inclusions at relatively low concentrations that, on the balance of probability is unlikely to necessitate remedial action or else, bound in construction materials, e.g. road construction. Notwithstanding, localised areas of higher concentrations cannot be ruled out. The surface water feature is located in close proximity but does not appear large enough to be portrayed within the resources	**Moderate/Low**	**Generic Quantitative Risk Assessment** Recommended as part of the ground investigation.

Conceptual Site Model			Qualitative Risk Assessment			Action
Source	**Pathway(s)**	**Receptor(s)**	**Consequence (Potential Severity)**	**Likelihood of Occurrence**	**Risk Rating**	
Off-site sources of potential contamination: Historical and present uses of the surrounding area may provide contamination sources including; • *Localised fuel/oil spillages from engine shed and locomotives* • *Clinker and ash development from residential and works coal combustion* • *Contaminants arising from surrounding industries* • *Uncontrolled deposition of Made Ground from unknown sources associated with the removal of old structures and site development* • *Contamination arising from adjacent construction* • *Contamination arising from vehicles and equipment associated with industries* • *Chemical contaminants associated with industries* • *Contamination from adjacent tramway system* • *Leakage of petrol storage tanks* • *Hydrocarbon contamination associated with vehicle parking* *Potential contaminants of concern associated with the above sources include, amongst others; hydrocarbons including diesel/petrol range organics from fuel spillages, polycyclic aromatic hydrocarbons arising from incomplete combustion, PCB (Polychlorinated biphenyl) and hydrocarbons associated with substation and inorganic compounds including metals, non-metals and asbestos.*	**Horizontal migration through the superficial deposits and air (dust/particulates)** Followed by… **Direct contact, ingestion, inhalation (dust and vapours)**	**End user of site** Employees, general public, construction works, site visitors	**Medium** Chronic health risk	**Unlikely** The notable presence of Till deposits indicates that if and where contamination does exist it is likely to be well contained in these off-site locations under hardcover and through the anticipated low permeability of the underlying soils.	**Low**	**No further action recommended**
	Horizontal migration through the superficial and bedrock deposits	**Water Environment** Principal Aquifer There are two groundwater abstraction records situated within 500m of the site. The site is not within an area designated a Source protection Zone	**Mild** Pollution of non-sensitive water resources	**Unlikely** The notable presence of Till deposits indicates that if and where contamination does exist it is likely to be well contained in these off-site locations under hardcover and through the anticipated low permeability of the underlying soils.	**Low**	**No further action recommended**

Conceptual Site Model			Qualitative Risk Assessment			Action
Source	**Pathway(s)**	**Receptor(s)**	**Consequence (Potential Severity)**	**Likelihood of Occurrence**	**Risk Rating**	
On and off-site soils with the potential to generate ground gases Made ground is suggested as a possible feature within the Envirocheck Report. Evidence of site redevelopment and possible modification to sub-surface material. No significant off-site sources of ground gas are noted.	**Vertical and horizontal migration through existing service corridors and the underlying superficial deposits**	**End user of site** Residents, general public, construction works, site visitors	**Severe** Acute health risk, e.g. asphyxiation or risk from explosion	**Likely** The anticipated presence of Made Ground onsite and associated processes of historical demolition and construction enhance the possibility of adverse conditions to a yet unknown depth. No specific, significant sources of ground gas are noted off site. With reference to BS8576 (2013) *Guidance on investigations for ground gas – Permanent gases and Volatile Organic Compounds*, these sources are considered to have a Very Low to Low gassing potential.	**High**	**Generic Quantitative Risk Assessment** Recommended as part of the ground investigation.
Unexploded Ordnance During WWII, the site was located in an area of moderate bombing density, as confirmed by official statistics and mapping	**Direct Contact through all groundwork activities**	**End user of site and Construction Workers** Residents, general public, construction works, site visitors	**Severe** Acute health risk, e.g. risk from explosion	**Low Likelihood** Bombing records for Manchester do not record any bombs within the site boundary. Additionally, the existing building was in place prior to WWII, and occupied during the war increasing the recording of potential UXO on site.	**Moderate**	**Detailed UXO Report** Recommended to be obtained prior to any intrusive works

4.0 Conclusion and Recommendations

The qualitative risk assessment (QRA) determined a varied level of level of risk associated with the proposed development (Low to High).

The QRA concluded by recommending that generic quantitative risk assessments (GQRA) were conducted in order to confirm the assessment of risk ascribed to each of the respective potential pollutant linkages (PPLs). It is recommended that the GQRA is conducted as part of a ground investigation in support of the engineering design of the proposed development an outline scope for which is detailed in the section hereafter.

In summary, the following recommendations are made:

- Undertake an intrusive ground investigation.
- Undertake a GQRA as part of the ground investigation.
- Obtain a Detailed UXO report prior to intrusive works.

It is further recommended that this work is completed in advance of any development works taking place.

5.1 Outline Scope of Works for Ground Investigation

Considering the historic uses of the site and the nature of these sources, potential contamination is expected to be generally dispersed, with localised contamination possibly related to the fire station and associated works located in the southwest area of the site.

On this basis, a non-targeted sampling strategy for the majority of the site is recommended in order to obtain sufficient coverage of the site with reference to the contaminants of concern detailed in the following section.

Reference should also be made to the geotechnical considerations relating to the site as detailed in Section 4.0.

It is envisaged that the ground investigation will comprise the following actions, all undertaken under the supervision of a suitably qualified engineer in line with current guidance and best practice:

- Machine excavated trial pits:
  - To enable logging of the shallow site soils and develop a working ground model.
  - To confirm exaction conditions.
  - To facilitate the retrieval of geotechnical and environmental samples.
  - To enable detailed logging of the site soils to inform the gassing potential of any Made Ground and superficial soils.
  - To facilitate equivalent CBR values to be derived for pavement design.

- Boreholes:
  - To develop a working ground model for the shallow and deeper soils/bedrock.
  - To facilitate the retrieval of geotechnical and environmental samples.
  - To facilitate in-situ geotechnical testing.
  - To enable standpipes to be installed for ground gas and groundwater monitoring.
- Soakaway tests:
  - To confirm the infiltration capacity of the natural deposits in support of the drainage design.
- Associated geotechnical and environmental laboratory testing:
  - To assess the potential risk to end users of the site and other sensitive receptors with reference to the contaminants of concern detailed in Section 6.2 hereafter.
  - To further develop a working ground model for the site.
  - To offer a preliminary assessment of the suitably of available excavated materials for re-use on site and disposal off-site.

At this stage, gas monitoring is recommended in order to confirm the preliminary assessment with due consideration given to the conservativism inherent in monitoring from standpipes. It is recommended that reference is made to Annex E of BS8485:2015 with respect to the assessment of ground gas risk on low to moderate risk sites.

5.2 Contaminants of Concern

Potential contaminants of concern associated with the sources identified within the Conceptual Site Model in Section 3.0 of this reporting include, but are not limited to: broad range aliphatic and aromatic hydrocarbons present within any fuel oils; polycyclic aromatic hydrocarbons (PAHs); inorganic compounds including toxic metals present in ash deposits; and asbestos present in discarded building materials.

Potential contaminants associated with the air-born dust/particulates include, but are not limited to: asbestos, polycyclic aromatic hydrocarbons and inorganic compounds including toxic metals that are also accounted for by potential on-site contaminants of concern.

5.3 Other Considerations

The requirement for additional surveys, e.g. arboricultural and ecological surveys, should be confirmed through advice from a suitably qualified and experienced professional.

5.0 References

1 Landmark (2016) *Envirocheck Report* (report no. 84805317_1_1)

2 British Geological Society (BGS) Solid and Drift Editions (2006) 1:50,000 mapping (Sheet No.085), Manchester

3 BGS Geoindex, http://www.bgs.ac.uk/GeoIndex/, accessed April 2016

4 University of Manchester, Online Map Collection, World War II Aerial Bomb Maps, http://www.library.manchester.ac.uk/, accessed April 2016

5 Coal Authority Interactive Map, http://mapapps2.bgs.ac.uk/coalauthority/home.html, accessed April 2016

6 Zetica Regional Unexploded Bomb Risk, Manchester Map

Appendix A1 – Drawings



1 **00 Ground Floor GA**
2003 **1 : 200**

0 2m 4m 6m 8m 10m 20m

N

Notes:


Drawings are based on survey data and may not accurately represent what is physically present.

Do not scale from this drawing. All dimensions are to be verified on site before proceeding with the work.

All dimensions are in millimeters unless noted otherwise.

Purcell shall be notified in writing of any discrepancies.

Key Plan
not to scale

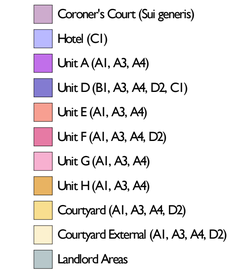

All furniture is shown indicatively

Hotel (C1)	598 m²
Landlord Areas	127 m²
Live & Work (B1, C3)	827 m²
Live & Work External (B1, C3)	85 m²
Unit L (B1, A3, A4)	149 m²
Workspace (B1)	576 m²
Workspace External (B1)	69 m²
Grand total: 92	2430 m²

Existing
Proposed

REV	DATE	DESCRIPTION
1	02/12/19	For planning
2	03/12/19	For Planning
3	06/12/19	For Planning

CLIENT
Allied London

PROJECT
London Road Fire Station

JOB NUMBER
240242

PURCELL


TITLE
Proposed Ground Floor Plan

SIZE	SCALE	LAST REVISED	DRAWN	CHECKED
A1L	As indicated	06/12/2019 11:39:09	SA	

REV **3**
SUITABILITY/REASON FOR ISSUE **S2 FOR PLANNING**

DRAWING NUMBER
240242-PUR-FS-00-DR-A-2003

St James', 79 Oxford Street, Manchester, M1 6FQ
© PURCELL 2019. PURCELL ® IS THE TRADING NAME OF PURCELL ARCHITECTURE LTD.

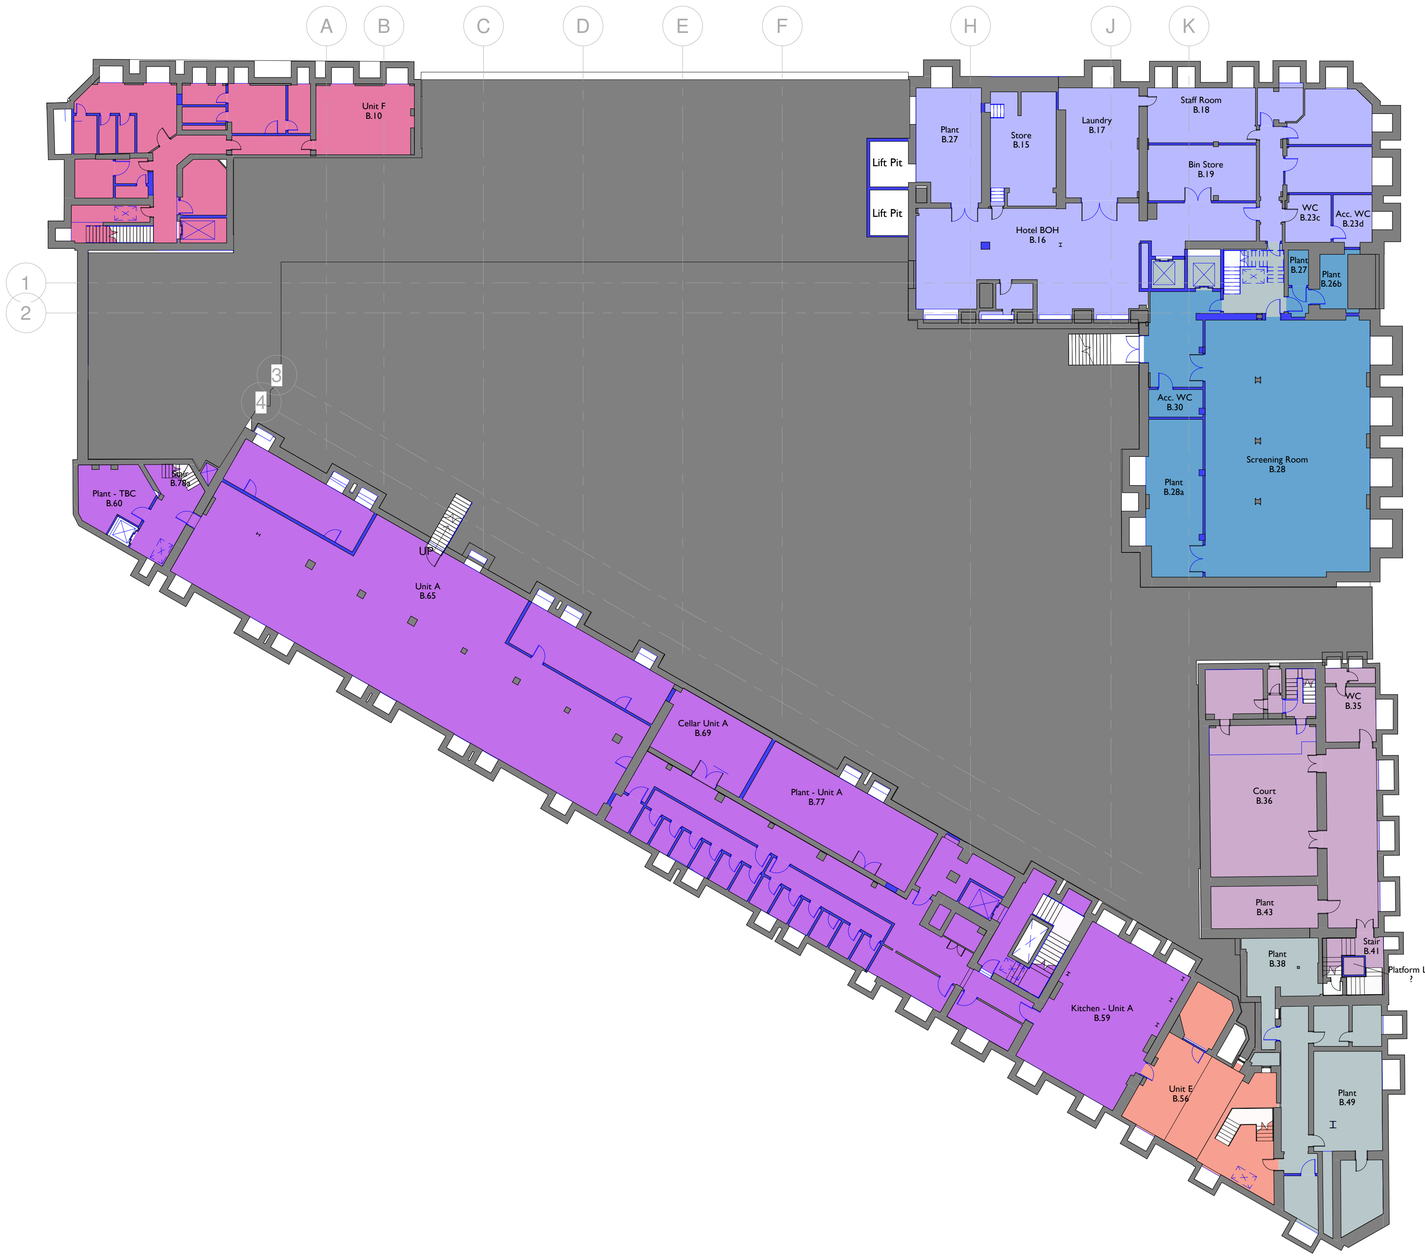

1 2002 **-01 Basement GA**

1 : 200

0 2m 4m 6m 8m 10m 20m

Notes:

Drawings are based on survey data and may not accurately represent what is physically present.

Do not scale from this drawing. All dimensions are to be verified on site before proceeding with the work.

All dimensions are in millimeters unless noted otherwise.

Purcell shall be notified in writing of any discrepancies.

Key Plan
not to scale

- Coroner's Court (Sui generis)
- Hotel (C1)
- Screening Room (B1, A3, A4, D2, C1)
- Unit A (A1, A3, A4)
- Unit E (A1, A3, A4)
- Unit F (A1, A3, A4, D2)
- Landlord Areas

All furniture is shown indicatively

Coroner's Court (Sui generis)	178 m²
Hotel (C1)	340 m²
Landlord Areas	157 m²
Screening Room (B1, A3, A4, D2, C1)	266 m²
Unit A (A1, A3, A4)	694 m²
Unit E (A1, A3, A4)	74 m²
Unit F (A1, A3, A4, D2)	141 m²
Grand total: 94	1851 m²

Existing

Proposed

REV	DATE	DESCRIPTION
1	02/12/19	For planning
2	03/12/19	For Planning
3	06/12/19	For Planning

CLIENT
Allied London

PROJECT
London Road Fire Station

JOB NUMBER
240242

PURCELL

TITLE
Proposed Basement Plan


SIZE	SCALE	LAST REVISED	DRAWN	CHECKED
A1L	As indicated	06/12/2019 11:39:07	SA	

REV **3** **SUITABILITY/REASON FOR ISSUE** **S2 FOR PLANNING**

DRAWING NUMBER
240242-PUR-FS-B1-DR-A-2002

St James', 79 Oxford Street, Manchester, M1 6FQ

© PURCELL 2019. PURCELL ® IS THE TRADING NAME OF PURCELL ARCHITECTURE LTD.

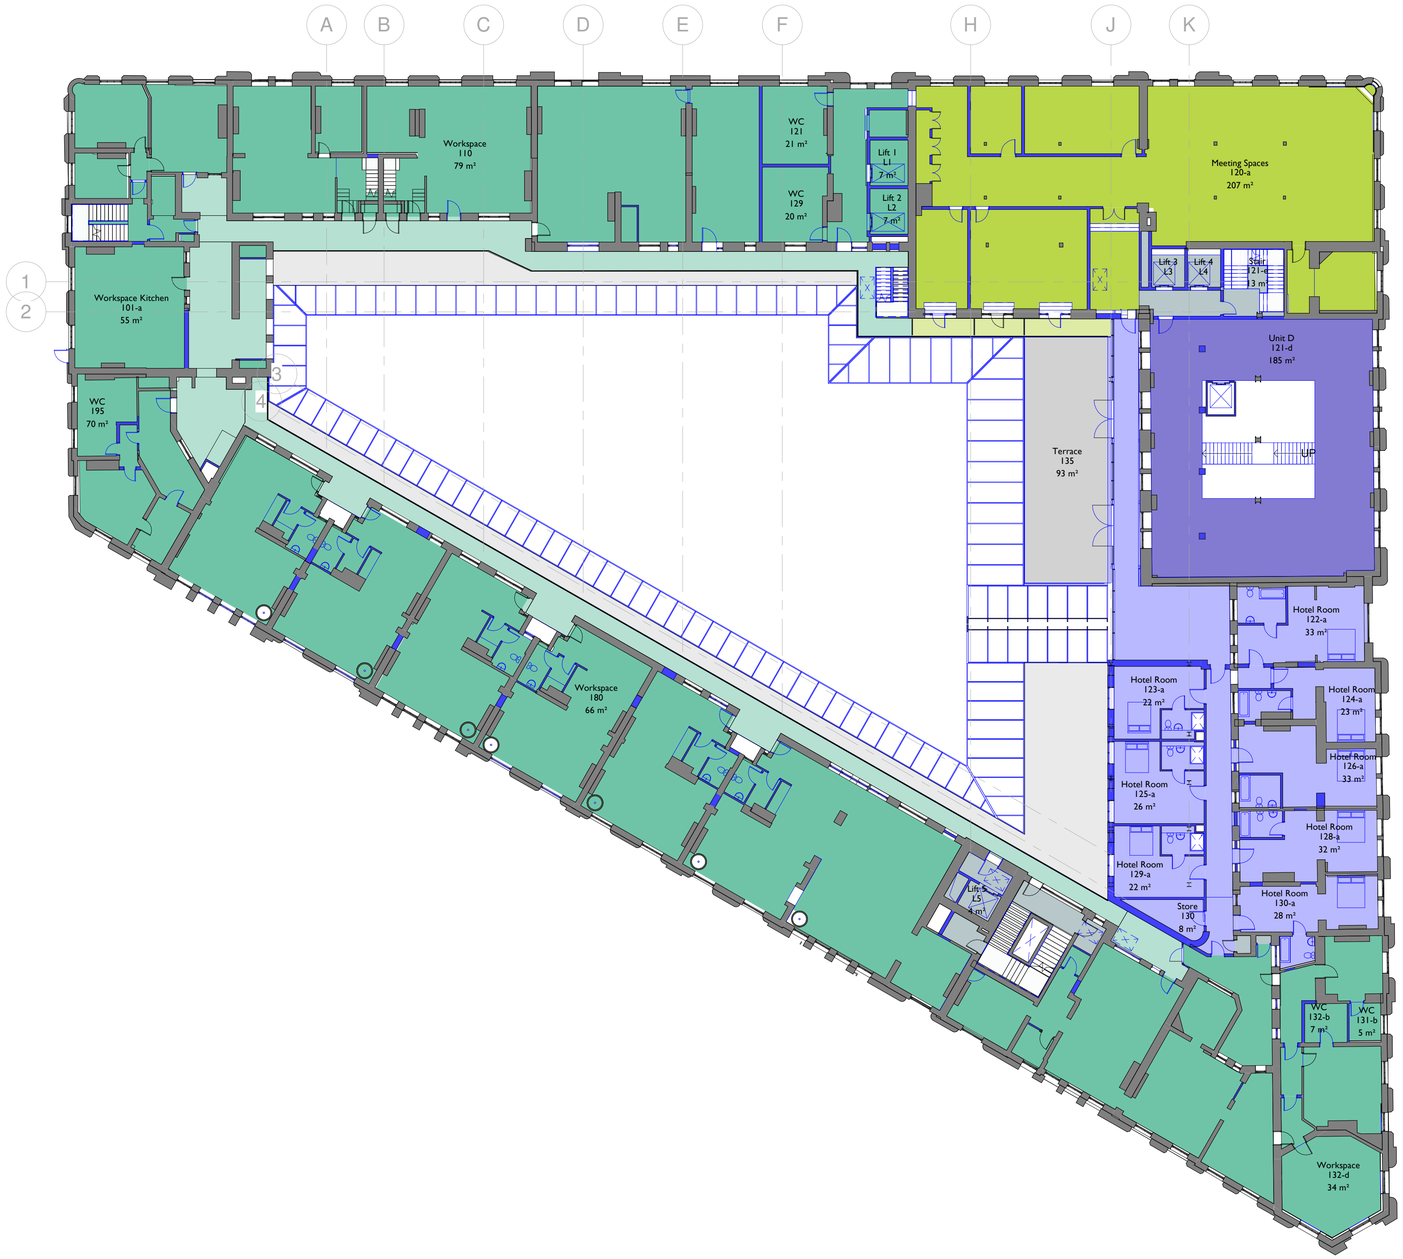

01 First Floor GA
1 : 200

0 2m 4m 6m 8m 10m 20m

Notes:

Drawings are based on survey data and may not accurately represent what is physically present.

Do not scale from this drawing. All dimensions are to be verified on site before proceeding with the work.

All dimensions are in millimeters unless noted otherwise.

Purcell shall be notified in writing of any discrepancies.

Key Plan
not to scale

- Hotel (C1)
- Unit D (B1, A3, A4, D2, C1)
- Workspace (B1)
- Workspace External (B1)
- Workspace (B1, D1)
- Workspace External (B1, D1)
- Landlord Areas

All furniture is shown indicatively

Hotel (C1)	463 m²
Landlord Areas	79 m²
Unit D (B1, A3, A4, D2, C1)	185 m²
Workspace (B1)	1353 m²
Workspace (B1, D1)	374 m²
Workspace External (B1)	256 m²
Workspace External (B1, D1)	17 m²
Grand total: 90	2726 m²

Existing
Proposed

REV	DATE	DESCRIPTION
1	02/12/19	For planning
2	03/12/19	For Planning
3	06/12/19	For Planning

CLIENT
Allied London

PROJECT
London Road Fire Station

JOB NUMBER
240242

PURCELL


TITLE
Proposed First Floor Plan

SIZE	SCALE	LAST REVISED	DRAWN	CHECKED
A1L	As indicated	06/12/2019 11:46:00	SA	

REV 3 **SUITABILITY/REASON FOR ISSUE** S2 FOR PLANNING

DRAWING NUMBER
240242-PUR-FS-01-DR-A-2004

St James', 79 Oxford Street, Manchester, M1 6FQ
© PURCELL 2019. PURCELL ® IS THE TRADING NAME OF PURCELL ARCHITECTURE LTD.

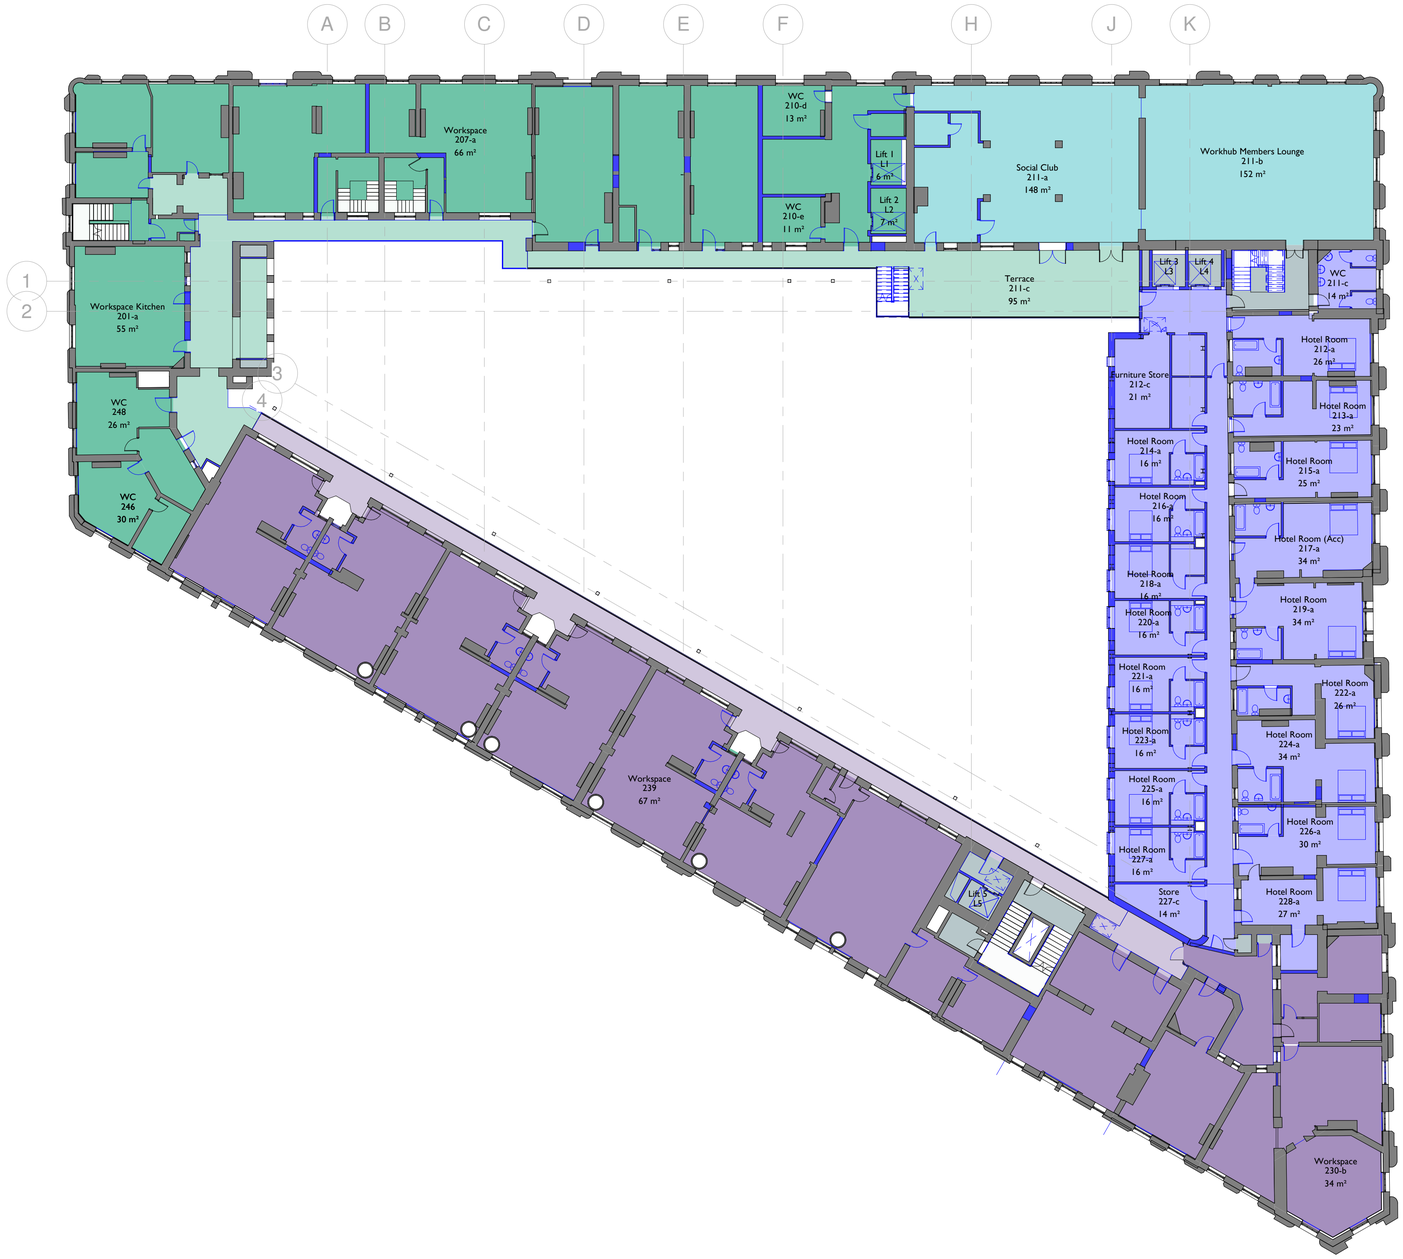

I
2005

02 Second Floor GA

1 : 200

0 2m 4m 6m 8m 10m 20m

N

Notes:

Drawings are based on survey data and may not accurately represent what is physically present.

Do not scale from this drawing. All dimensions are to be verified on site before proceeding with the work.

All dimensions are in millimeters unless noted otherwise.

Purcell shall be notified in writing of any discrepancies.

Key Plan

not to scale

- Hotel (C1)
- Live & Work (B1, C3)
- Live & Work External (B1, C3)
- Workspace (B1)
- Workspace External (B1)
- Unit K (B1, A3, A4)
- Landlord Areas

All furniture is shown indicatively

Hotel (C1)	616 m²
Landlord Areas	72 m²
Live & Work (B1, C3)	783 m²
Live & Work External (B1, C3)	107 m²
Unit K (B1, A3, A4)	300 m²
Workspace (B1)	572 m²
Workspace External (B1)	197 m²
Grand total: 98	2646 m²

Existing

Proposed

REV	DATE	DESCRIPTION
1	02/12/19	For planning
2	03/12/19	For Planning
3	06/12/19	For Planning

CLIENT

Allied London

PROJECT

London Road Fire Station

JOB NUMBER

240242

PURCELL

TITLE

Proposed Second Floor Plan

SIZE	SCALE	LAST REVISED	DRAWN	CHECKED
A1L	As indicated	06/12/2019 11:39:15	SA	

REV 3


SUITABILITY/REASON FOR ISSUE S2 FOR PLANNING

DRAWING NUMBER

240242-PUR-FS-02-DR-A-2005

St James', 79 Oxford Street, Manchester, M1 6FQ

© PURCELL 2019. PURCELL ® IS THE TRADING NAME OF PURCELL ARCHITECTURE LTD.

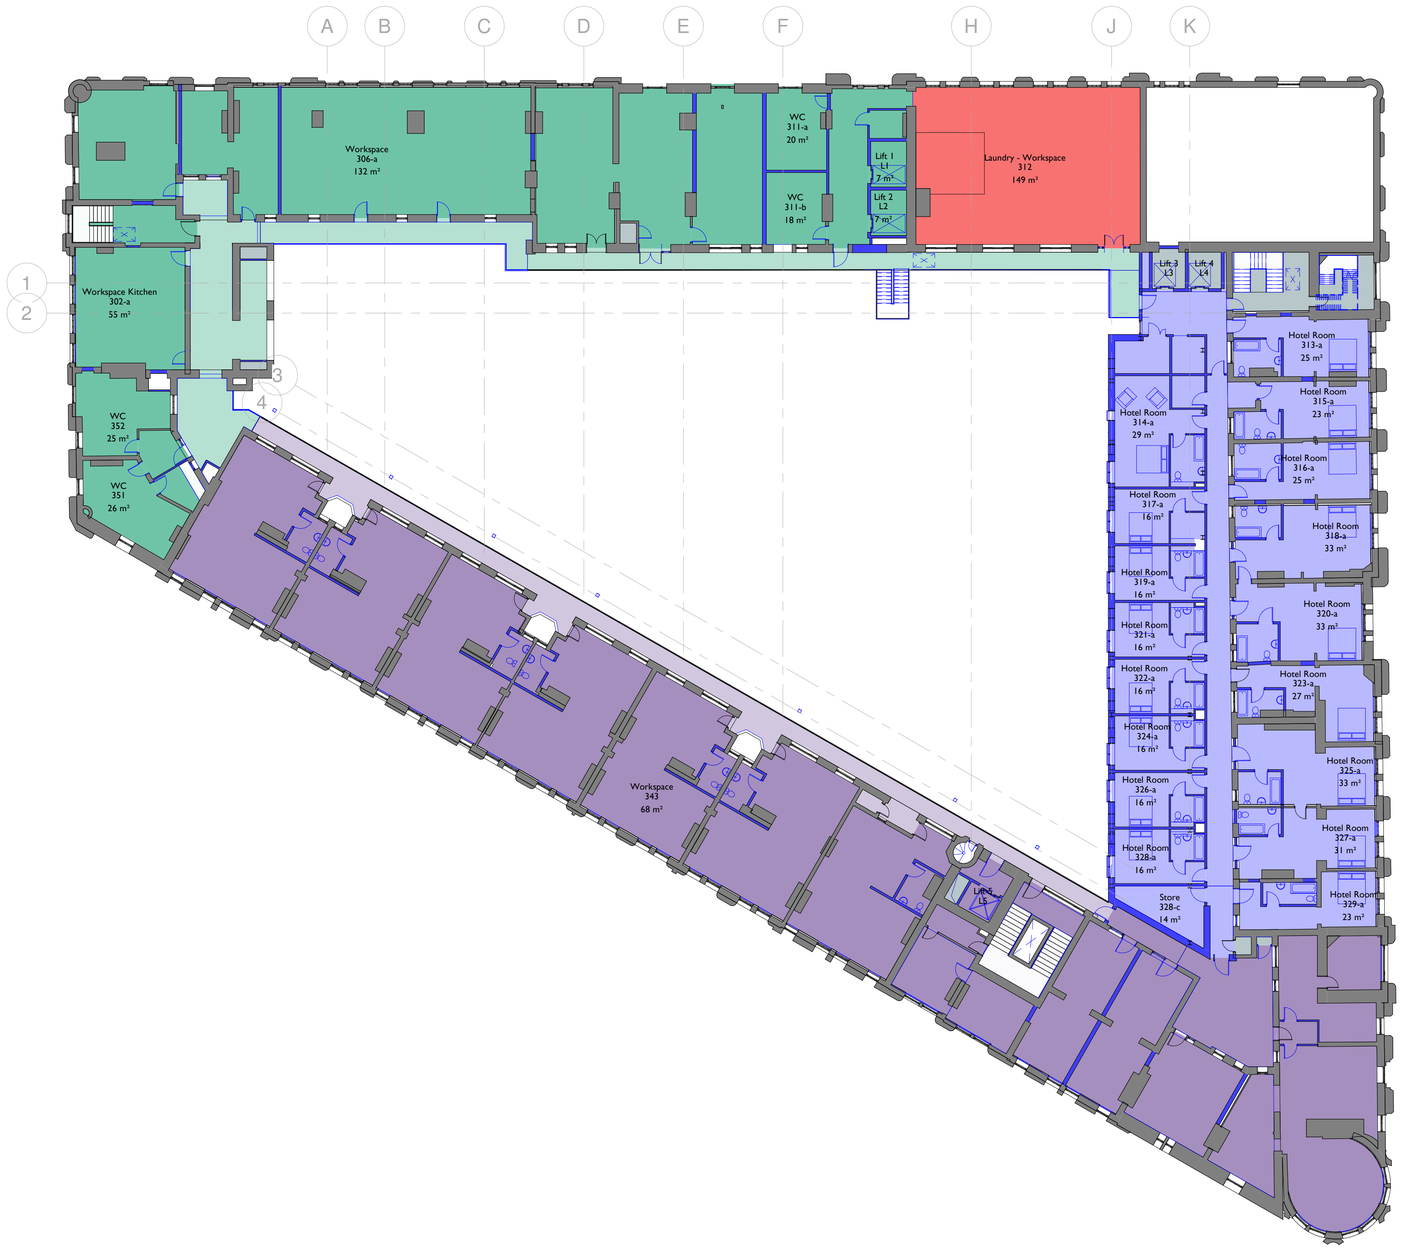

I 2006 **03 Third Floor GA**

1 : 200

0 2m 4m 6m 8m 10m 20m

N

Notes:

Drawings are based on survey data and may not accurately represent what is physically present.

Do not scale from this drawing. All dimensions are to be verified on site before proceeding with the work.

All dimensions are in millimeters unless noted otherwise.

Purcell shall be notified in writing of any discrepancies.

Key Plan
not to scale

- Hotel (C1)
- Live & Work (B1, C3)
- Live & Work External (B1, C3)
- Workspace (B1)
- Workspace External (B1)
- Unit L (B1, A3, A4)
- Landlord Areas

All furniture is shown indicatively

Hotel (C1)	598 m²
Landlord Areas	127 m²
Live & Work (B1, C3)	827 m²
Live & Work External (B1, C3)	85 m²
Unit L (B1, A3, A4)	149 m²
Workspace (B1)	576 m²
Workspace External (B1)	69 m²
Grand total: 92	2430 m²

Existing

Proposed

REV	DATE	DESCRIPTION
1	02/12/19	For planning
2	03/12/19	For Planning
3	06/12/19	For Planning

CLIENT
Allied London

PROJECT
London Road Fire Station

JOB NUMBER
240242

PURCELL

TITLE
Proposed Third Floor Plan


SIZE	SCALE	LAST REVISED	DRAWN	CHECKED
A1L	As indicated	06/12/2019 11:39:17	SA	

REV 3 **SUITABILITY/REASON FOR ISSUE** **S2 FOR PLANNING**

DRAWING NUMBER
240242-PUR-FS-03-DR-A-2006

St James', 79 Oxford Street, Manchester, M1 6FQ

© PURCELL 2019. PURCELL ® IS THE TRADING NAME OF PURCELL ARCHITECTURE LTD.

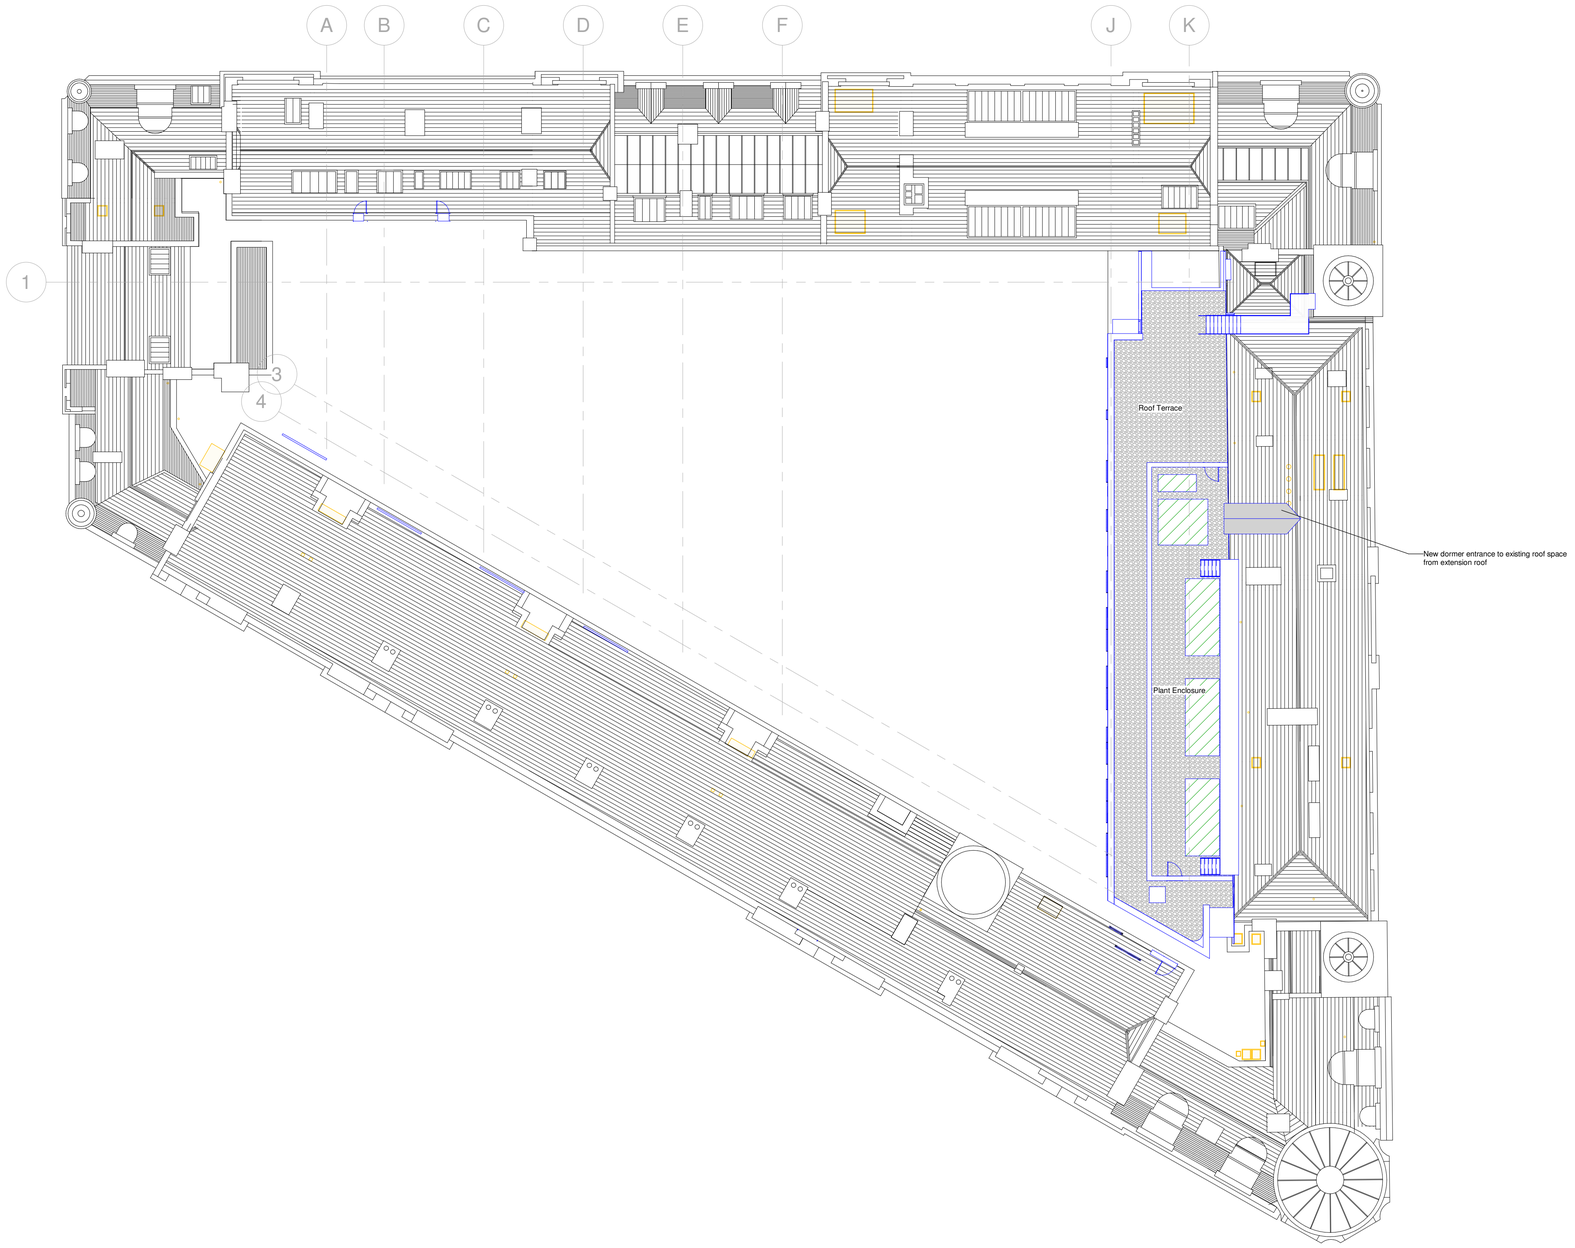

1 2007 **05 Roof Level GA**

1 : 200

0 2m 4m 6m 8m 10m 20m

Notes:

Drawings are based on survey data and may not accurately represent what is physically present.

Do not scale from this drawing. All dimensions are to be verified on site before proceeding with the work.

All dimensions are in millimeters unless noted otherwise.

Purcell shall be notified in writing of any discrepancies.

Key Plan

not to scale

Air intake and extract louvres

SVP penetrations through roof. Exact locations TBC

Location of flues

Plant located on flat roof

To be read inconjunction with CWC drawing nos. 1968-ME06

Existing

Proposed

REV	DATE	DESCRIPTION
1	05/12/19	For Planning

CLIENT

Allied London

PROJECT

London Road Fire Station

JOB NUMBER

240242

PURCELL

TITLE

Proposed Roof Plan

SIZE	SCALE	LAST REVISED	DRAWN	CHECKED
A1L	As indicated	06/12/2019 11:39:18	SA	


REV 1 **SUITABILITY/REASON FOR ISSUE** **S2 FOR PLANNING**

DRAWING NUMBER

240242-PUR-FS-RF-DR-A-2007

St James', 79 Oxford Street, Manchester, M1 6FQ

© PURCELL 2019. PURCELL ® IS THE TRADING NAME OF PURCELL ARCHITECTURE LTD.

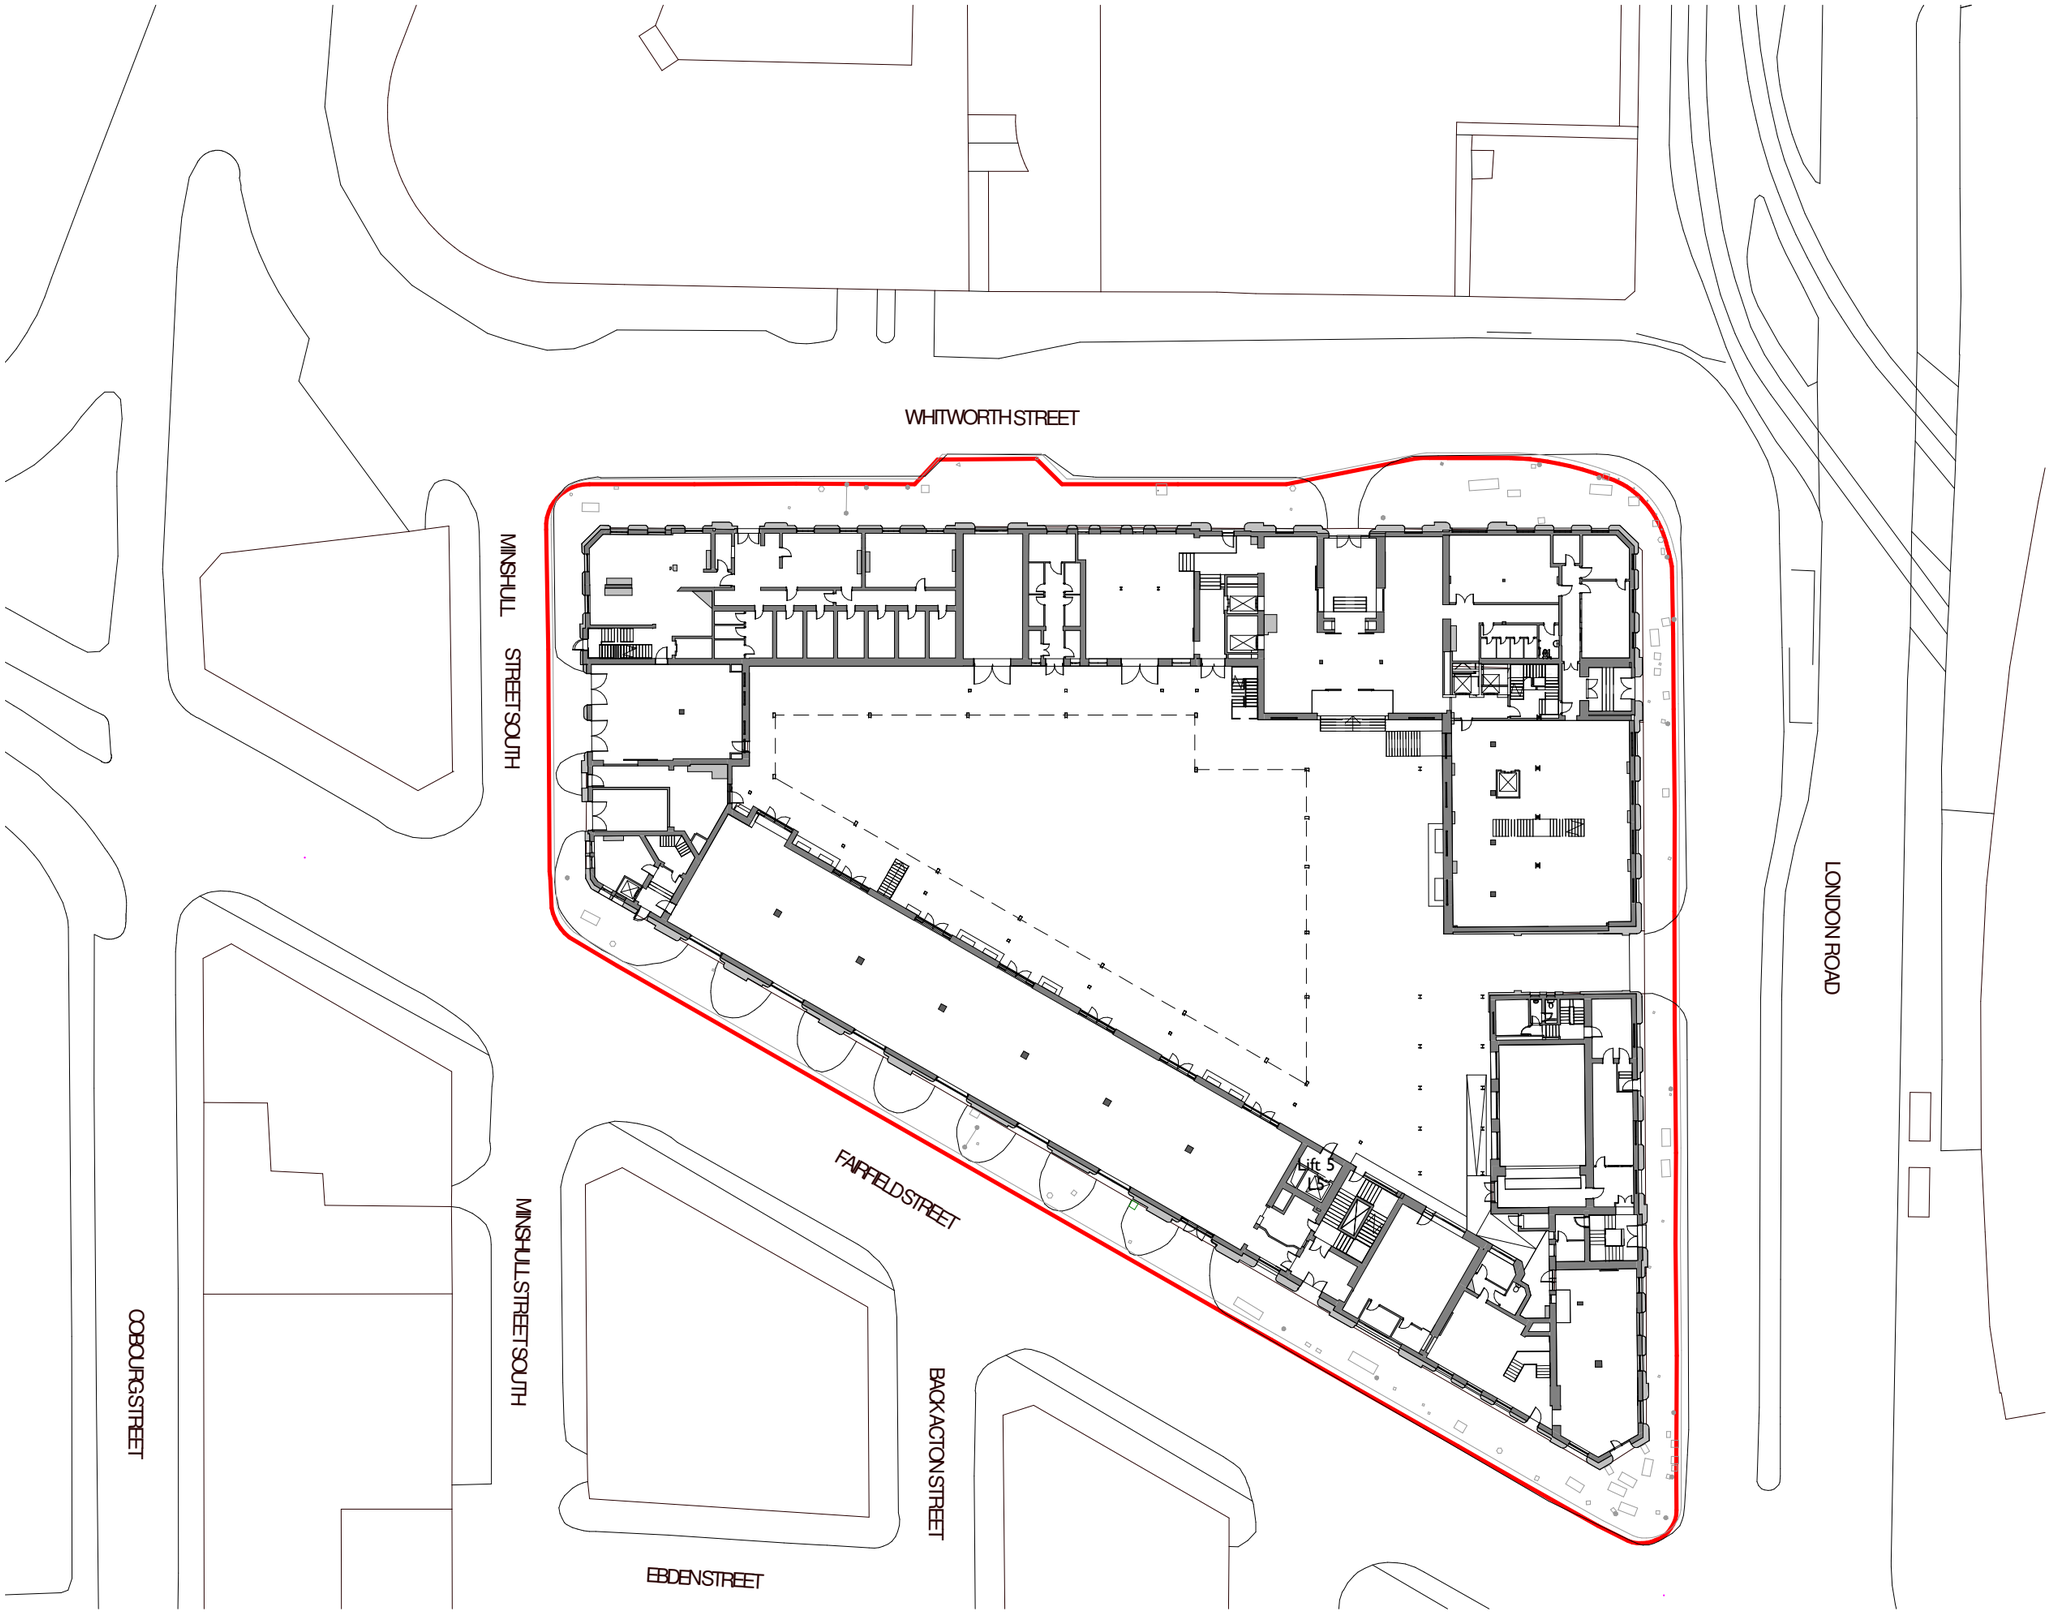

Notes:

Drawings are based on survey data and may not accurately represent what is physically present.

Do not scale from this drawing. All dimensions are to be verified on site before proceeding with the work.

All dimensions are in millimeters unless noted otherwise.

Purcell shall be notified in writing of any discrepancies.

Key Plan
not to scale

Site Boundary

REV	DATE	DESCRIPTION
1	06/12/19	For Planning

CLIENT
Allied London

PROJECT
London Road Fire Station

JOB NUMBER
240242

PURCELL

TITLE
Proposed Site Plan

SIZE	SCALE	LAST REVISED	DRAWN	CHECKED
A3L	1 : 500	06/12/2019 11:07:52	Author	Checker

REV **1**
SUITABILITY/REASON FOR ISSUE **S2 FOR PLANNING**

DRAWING NUMBER
240242-PUR-FS-A-2000

St James', 79 Oxford Street, Manchester, M1 6FQ
© PURCELL 2019. PURCELL ® IS THE TRADING NAME OF PURCELL ARCHITECTURE LTD.

1 / 2000


00 Site Plan Proposed

1 : 500




- Coroner's Court (Sui generis)
- Hotel (C1)
- Screening Room (B1, A3, A4, D2, C1)
- Unit A (A1, A3, A4)
- Unit E (A1, A3, A4)
- Unit F (A1, A3, A4, D2)
- Landlord Areas

2 / 7001 -01 Basement GA Acc
1 : 500

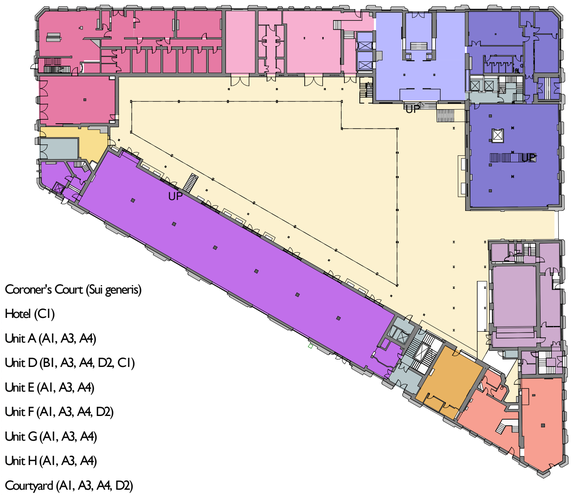


- Coroner's Court (Sui generis)
- Hotel (C1)
- Unit A (A1, A3, A4)
- Unit D (B1, A3, A4, D2, C1)
- Unit E (A1, A3, A4)
- Unit F (A1, A3, A4, D2)
- Unit G (A1, A3, A4)
- Unit H (A1, A3, A4)
- Courtyard (A1, A3, A4, D2)
- Courtyard External (A1, A3, A4, D2)
- Landlord Areas

1 / 7001 00 Ground Floor GA Acc
1 : 500

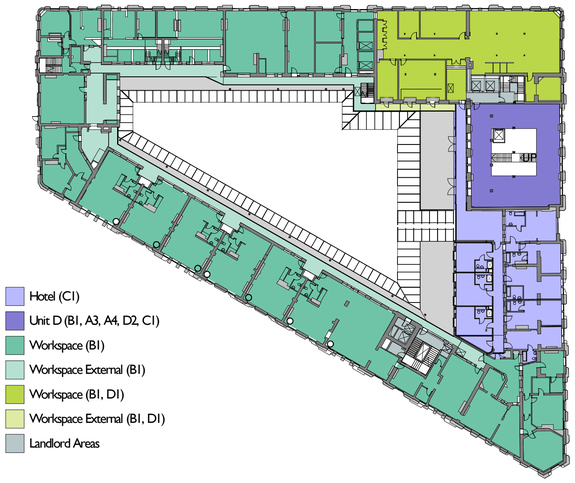

- Hotel (C1)
- Unit D (B1, A3, A4, D2, C1)
- Workspace (B1)
- Workspace External (B1)
- Workspace (B1, D1)
- Workspace External (B1, D1)
- Landlord Areas

4 / 7001 01 First Floor GA Acc
1 : 500

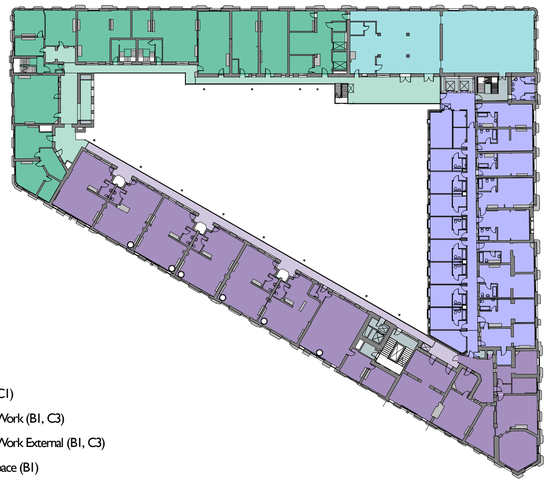

- Hotel (C1)
- Live & Work (B1, C3)
- Live & Work External (B1, C3)
- Workspace (B1)
- Workspace External (B1)
- Unit K (B1, A3, A4)
- Landlord Areas

3 / 7001 02 Second Floor GA Acc
1 : 500



- Hotel (C1)
- Live & Work (B1, C3)
- Live & Work External (B1, C3)
- Workspace (B1)
- Workspace External (B1)
- Unit L (B1, A3, A4)
- Landlord Areas

5 / 7001 Third Floor GA Acc
1 : 500

0 10m 20m 30m 40m 50m

Basement

Coroner's Court (Sui generis)	178 m²
Hotel (C1)	340 m²
Landlord Areas	157 m²
Screening Room (B1, A3, A4, D2, C1)	266 m²
Unit A (A1, A3, A4)	694 m²
Unit E (A1, A3, A4)	74 m²
Unit F (A1, A3, A4, D2)	141 m²
Grand total: 94	1851 m²

Ground Floor

Coroner's Court (Sui generis)	119 m²
Courtyard (A1, A3, A4, D2)	33 m²
Courtyard External (A1, A3, A4, D2)	1728 m²
Hotel (C1)	216 m²
Landlord Areas	107 m²
Unit A (A1, A3, A4)	606 m²
Unit D (B1, A3, A4, D2, C1)	393 m²
Unit E (A1, A3, A4)	168 m²
Unit F (A1, A3, A4, D2)	358 m²
Unit G (A1, A3, A4)	210 m²
Unit H (A1, A3, A4)	71 m²
Grand total: 77	4010 m²

First Floor

Hotel (C1)	463 m²
Landlord Areas	79 m²
Unit D (B1, A3, A4, D2, C1)	185 m²
Workspace (B1)	1353 m²
Workspace (B1, D1)	374 m²
Workspace External (B1)	256 m²
Workspace External (B1, D1)	17 m²
Grand total: 90	2727 m²

Second Floor

Hotel (C1)	616 m²
Landlord Areas	72 m²
Live & Work (B1, C3)	783 m²
Live & Work External (B1, C3)	107 m²
Unit K (B1, A3, A4)	300 m²
Workspace (B1)	572 m²
Workspace External (B1)	197 m²
Grand total: 98	2646 m²

Third Floor

Hotel (C1)	598 m²
Landlord Areas	127 m²
Live & Work (B1, C3)	827 m²
Live & Work External (B1, C3)	85 m²
Unit L (B1, A3, A4)	149 m²
Workspace (B1)	576 m²
Workspace External (B1)	69 m²
Grand total: 92	2430 m²

Notes:

Drawings are based on survey data and may not accurately represent what is physically present.

Do not scale from this drawing. All dimensions are to be verified on site before proceeding with the work.

All dimensions are in millimeters unless noted otherwise.

Purcell shall be notified in writing of any discrepancies.

Key Plan
not to scale

REV	DATE	DESCRIPTION
1	02/12/19	For planning
2	03/12/19	For Planning
3	06/12/19	For Planning

CLIENT
Allied London

PROJECT
London Road Fire Station

JOB NUMBER
240242

PURCELL

TITLE
Accomodation Schedule


SIZE	SCALE	LAST REVISED	DRAWN	CHECKED
A1L	1 : 500	06/12/2019 11:39:33	SA	

REV 3 **SUITABILITY/REASON FOR ISSUE** S2 FOR PLANNING

DRAWING NUMBER
240242-PUR-FS-ZZ-DR-A-7001

St James', 79 Oxford Street, Manchester, M1 6FQ
© PURCELL 2019. PURCELL ® IS THE TRADING NAME OF PURCELL ARCHITECTURE LTD.

London Road Fire Station, Manchester (M1)

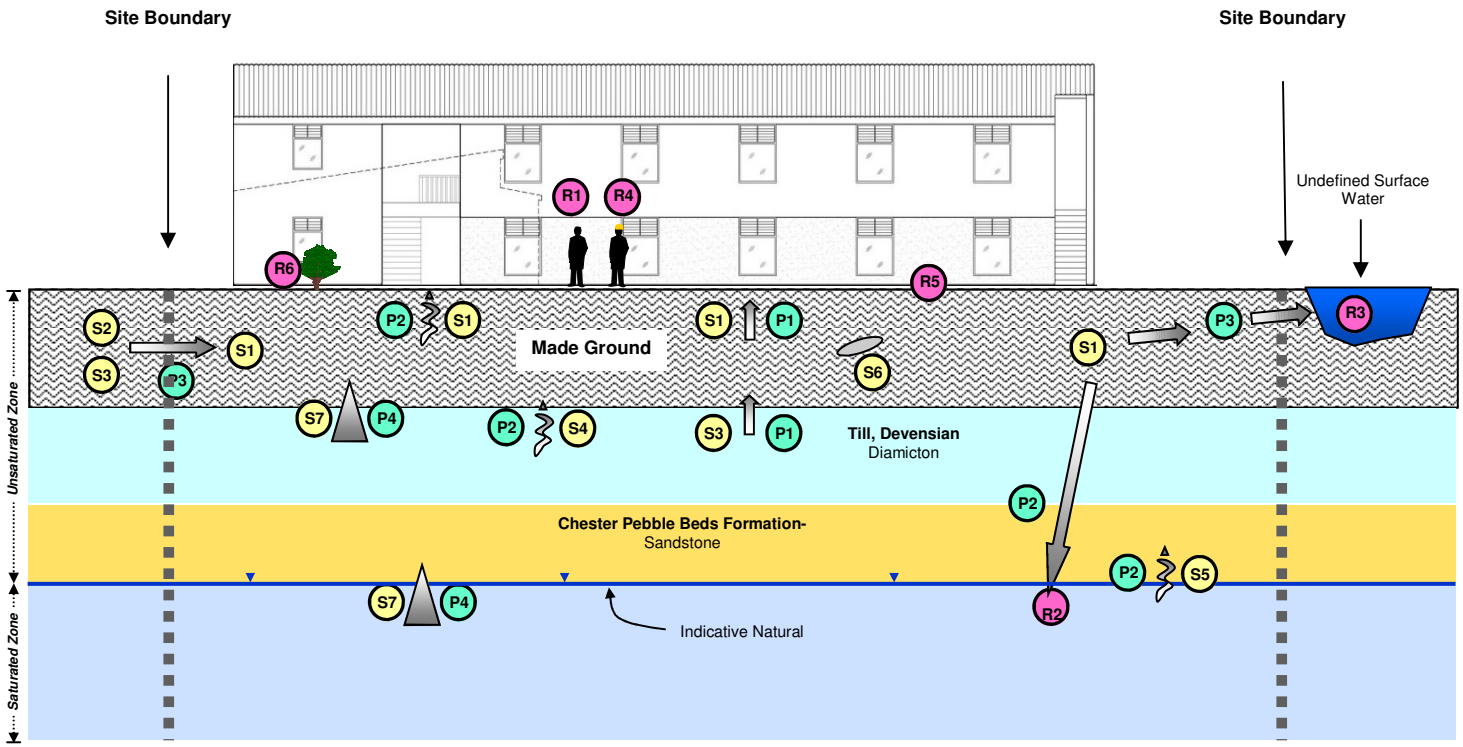

Sources

- S1 Made-ground (On site)
- S2 Made-ground (Off site)
- S3 Natural soils (On & off site)
- S4 Ground gas sources
- S5 Radon geology
- S6 Unexploded ordnance
- S7 Mine workings

Pathways

- P1 Direct contact, ingestion and or inhalation
- P2 Vertical migration
- P3 Horizontal migration
- P4 Collapse

Receptors

- R1 End users (Industrial)
- R2 Groundwater
- R3 Surface water
- R4 Construction workers
- R5 Construction materials
- R6 Local ecology

curtins
Merchant Exchange,
17-19 Whitworth Street West,
Manchester, M1 5WG
Tel: 0161 236 2394

Project	Job Reference	Author	Client
London Road Fire Station	B060280.001	APA	Allied London
Drawing Title	**Date**	**Checked**	**Scale**
Diagrammatic Conceptual Model	26/04/2016	SH	Not to scale

Appendix A2 – Supporting Information

Envirocheck® Report:

Datasheet

Order Details:

Order Number:
84805317_1_1

Customer Reference:
B060270.001

National Grid Reference:
384670, 397820

Slice:
A

Site Area (Ha):
0.62

Search Buffer (m):
1000

Site Details:

London Road Fire Station
London Road
MANCHESTER
M1

Client Details:

Mr A Price-Allison
Curtins Consulting Ltd
Merchant Exchange
17-19 Whitworth Street West
Manchester
M1 5WG

Contents

Report Section	Page Number
Summary	-
Agency & Hydrological	1
Waste	43
Hazardous Substances	-
Geological	49
Industrial Land Use	55
Sensitive Land Use	128
Data Currency	129
Data Suppliers	136
Useful Contacts	137

Introduction

The Environment Act 1995 has made site sensitivity a key issue, as the legislation pays as much attention to the pathways by which contamination could spread, and to the vulnerable targets of contamination, as it does the potential sources of contamination.
For this reason, Landmark's Site Sensitivity maps and Datasheet(s) place great emphasis on statutory data provided by the Environment Agency/Natural Resources Wales and the Scottish Environment Protection Agency; it also incorporates data from Natural England (and the Scottish and Welsh equivalents) and Local Authorities; and highlights hydrogeological features required by environmental and geotechnical consultants. It does not include any information concerning past uses of land. The datasheet is produced by querying the Landmark database to a distance defined by the client from a site boundary provided by the client.

In the attached datasheet the National Grid References (NGRs) are rounded to the nearest 10m in accordance with Landmark's agreements with a number of Data Suppliers.

Copyright Notice

© Landmark Information Group Limited 2016. The Copyright on the information and data and its format as contained in this Envirocheck® Report ("Report") is the property of Landmark Information Group Limited ("Landmark") and several other Data Providers, including (but not limited to) Ordnance Survey, British Geological Survey, the Environment Agency/Natural Resources Wales and Natural England, and must not be reproduced in whole or in part by photocopying or any other method. The Report is supplied under Landmark's Terms and Conditions accepted by the Customer.
A copy of Landmark's Terms and Conditions can be found with the Index Map for this report. Additional copies of the Report may be obtained from Landmark, subject to Landmark's charges in force from time to time. The Copyright, design rights and any other intellectual rights shall remain the exclusive property of Landmark and /or other Data providers, whose Copyright material has been included in this Report.

Natural England Copyright Notice

Site of Special Scientific Interest, National Nature Reserve, Ramsar, Special Protection Area, Special Conservation Area, Marine Nature Reserve data (derived from Ordnance Survey 1:10000 raster) is provided by, and used with the permission of, Natural England who retain the copyright and Intellectual Property Rights for the data.

Ove Arup Copyright Notice

The Data provided in this report was obtained on Licence from Ove Arup & Partners Limited (for further information, contact mining.review@arup.com). No reproduction or further use of such Data is to be made without the prior written consent of Ove Arup & Partners Limited. The information and data supplied in the product are derived from publicly available records and other third party sources and neither Ove Arup & Partners nor Landmark warrant the accuracy or completeness of such information or data.

Peter Brett Associates Copyright Notice

The cavity data presented has been extracted from the PBA enhanced version of the original DEFRA national cavity databases. PBA/DEFRA retain the copyright & intellectual property rights in the data. Whilst all reasonable efforts are made to check that the information contained in the cavity databases is accurate we do not warrant that the data is complete or error free. The information is based upon our own researches and those collated from a number of external sources and is continually being augmented and updated by PBA. In no event shall PBA/DEFRA or Landmark be liable for any loss or damage including, without limitation, indirect or consequential loss or damage arising from the use of this data.

Radon Potential dataset Copyright Notice

Information supplied from a joint dataset compiled by The British Geological Survey and Public Health England.

Report Version v50.0

curtins

Summary

Data Type	Page Number	On Site	0 to 250m	251 to 500m	501 to 1000m (*up to 2000m)
Agency & Hydrological					
BGS Groundwater Flooding Susceptibility	pg 1	Yes		Yes	n/a
Contaminated Land Register Entries and Notices					
Discharge Consents	pg 1		7	27	38
Prosecutions Relating to Controlled Waters			n/a	n/a	n/a
Enforcement and Prohibition Notices					
Integrated Pollution Controls					
Integrated Pollution Prevention And Control					
Local Authority Integrated Pollution Prevention And Control					
Local Authority Pollution Prevention and Controls	pg 19			4	10
Local Authority Pollution Prevention and Control Enforcements	pg 21		1		
Nearest Surface Water Feature	pg 21		Yes		
Pollution Incidents to Controlled Waters	pg 21		5	9	12
Prosecutions Relating to Authorised Processes					
Registered Radioactive Substances	pg 25		2	6	12
River Quality	pg 29		1	3	2
River Quality Biology Sampling Points					
River Quality Chemistry Sampling Points	pg 30				1
Substantiated Pollution Incident Register					
Water Abstractions	pg 30			2	8 (*31)
Water Industry Act Referrals					
Groundwater Vulnerability	pg 40	Yes	n/a	n/a	n/a
Drift Deposits	pg 41	1	n/a	n/a	n/a
Bedrock Aquifer Designations	pg 41	Yes	n/a	n/a	n/a
Superficial Aquifer Designations	pg 41	Yes	n/a	n/a	n/a
Source Protection Zones	pg 41				1
Extreme Flooding from Rivers or Sea without Defences	pg 41		Yes	n/a	n/a
Flooding from Rivers or Sea without Defences				n/a	n/a
Areas Benefiting from Flood Defences				n/a	n/a
Flood Water Storage Areas				n/a	n/a
Flood Defences				n/a	n/a
Detailed River Network Lines	pg 41		Yes	Yes	n/a
Detailed River Network Offline Drainage					n/a

curtins

Summary

Data Type	Page Number	On Site	0 to 250m	251 to 500m	501 to 1000m (*up to 2000m)
Waste					
BGS Recorded Landfill Sites					
Historical Landfill Sites	pg 43				1
Integrated Pollution Control Registered Waste Sites					
Licensed Waste Management Facilities (Landfill Boundaries)					
Licensed Waste Management Facilities (Locations)	pg 43				7
Local Authority Landfill Coverage	pg 44	1	n/a	n/a	n/a
Local Authority Recorded Landfill Sites					
Potentially Infilled Land (Non-Water)					
Potentially Infilled Land (Water)	pg 44		3	8	25
Registered Landfill Sites	pg 47				1
Registered Waste Transfer Sites	pg 47				1
Registered Waste Treatment or Disposal Sites	pg 48				2
Hazardous Substances					
Control of Major Accident Hazards Sites (COMAH)					
Explosive Sites					
Notification of Installations Handling Hazardous Substances (NIHHS)					
Planning Hazardous Substance Consents					
Planning Hazardous Substance Enforcements					

curtins

Summary

Data Type	Page Number	On Site	0 to 250m	251 to 500m	501 to 1000m (*up to 2000m)
Geological					
BGS 1:625,000 Solid Geology	pg 49	Yes	n/a	n/a	n/a
BGS Estimated Soil Chemistry	pg 49	Yes	Yes		Yes
BGS Recorded Mineral Sites					
BGS Urban Soil Chemistry	pg 51		Yes	Yes	Yes
BGS Urban Soil Chemistry Averages	pg 53	Yes			
Brine Compensation Area			n/a	n/a	n/a
Coal Mining Affected Areas	pg 54	Yes	n/a	n/a	n/a
Mining Instability			n/a	n/a	n/a
Man-Made Mining Cavities	pg 54				1
Natural Cavities					
Non Coal Mining Areas of Great Britain				n/a	n/a
Potential for Collapsible Ground Stability Hazards	pg 54	Yes		n/a	n/a
Potential for Compressible Ground Stability Hazards	pg 54	Yes		n/a	n/a
Potential for Ground Dissolution Stability Hazards				n/a	n/a
Potential for Landslide Ground Stability Hazards	pg 54	Yes		n/a	n/a
Potential for Running Sand Ground Stability Hazards	pg 54	Yes		n/a	n/a
Potential for Shrinking or Swelling Clay Ground Stability Hazards	pg 54	Yes		n/a	n/a
Radon Potential - Radon Affected Areas			n/a	n/a	n/a
Radon Potential - Radon Protection Measures			n/a	n/a	n/a
Industrial Land Use					
Contemporary Trade Directory Entries	pg 55		15	137	422
Fuel Station Entries	pg 104				4
Points of Interest - Commercial Services	pg 104	1	3	18	78
Points of Interest - Education and Health	pg 112		1		
Points of Interest - Manufacturing and Production	pg 112			41	102
Points of Interest - Public Infrastructure	pg 124		4	7	22
Points of Interest - Recreational and Environmental	pg 127				4
Gas Pipelines					
Underground Electrical Cables					

curtins

Summary

Data Type	Page Number	On Site	0 to 250m	251 to 500m	501 to 1000m (*up to 2000m)
Sensitive Land Use					
Ancient Woodland					
Areas of Adopted Green Belt					
Areas of Unadopted Green Belt					
Areas of Outstanding Natural Beauty					
Environmentally Sensitive Areas					
Forest Parks					
Local Nature Reserves					
Marine Nature Reserves					
National Nature Reserves					
National Parks					
Nitrate Sensitive Areas					
Nitrate Vulnerable Zones	pg 128				1
Ramsar Sites					
Sites of Special Scientific Interest					
Special Areas of Conservation					
Special Protection Areas					
World Heritage Sites					

Map ID	Details	Quadrant Reference (Compass Direction)	Estimated Distance From Site	Contact	NGR
	BGS Groundwater Flooding Susceptibility Flooding Type: Limited Potential for Groundwater Flooding to Occur	A13SE (NW)	0	2	384674 397816
	BGS Groundwater Flooding Susceptibility Flooding Type: Limited Potential for Groundwater Flooding to Occur	A13SE (E)	271	2	385000 397816
	BGS Groundwater Flooding Susceptibility Flooding Type: Limited Potential for Groundwater Flooding to Occur	A13SE (SE)	327	2	385000 397600
	BGS Groundwater Flooding Susceptibility Flooding Type: Limited Potential for Groundwater Flooding to Occur	A14SW (SE)	459	2	385150 397600
1	**Discharge Consents** Operator: United Utilities Water Limited Property Type: Sewerage Network - Sewers - Water Company Location: Minshull St/Whitworth St, Manchester, Greater Manchester Authority: Environment Agency, North West Region Catchment Area: Not Given Reference: 01MAN0355 Permit Version: 1 Effective Date: 1st January 1995 Issued Date: Not Supplied Revocation Date: 18th July 2014 Discharge Type: Public Sewage: Storm Sewage Overflow Discharge Environment: Unknown Receiving Water: Not Supplied **Status: Surrendered under EPR 2010** Positional Accuracy: Located by supplier to within 100m	A13NW (NW)	53	3	384580 397870
1	**Discharge Consents** Operator: United Utilities Water Limited Property Type: Sewerage Network - Sewers - Water Company Location: Aytoun St, Manchester, Greater Manchester Authority: Environment Agency, North West Region Catchment Area: Not Given Reference: 016982630 Permit Version: 1 Effective Date: 30th September 1994 Issued Date: Not Supplied Revocation Date: Not Supplied Discharge Type: Public Sewage: Storm Sewage Overflow Discharge Environment: Freshwater Stream/River Receiving Water: Shooters Brook **Status: Post National Rivers Authority Legislation where issue date > 31/08/1989** Positional Accuracy: Located by supplier to within 100m	A13NW (NW)	57	3	384580 397875
1	**Discharge Consents** Operator: United Utilities Water Limited Property Type: Sewerage Network - Sewers - Water Company Location: Aytoun St, Manchester, Greater Manchester Authority: Environment Agency, North West Region Catchment Area: Not Given Reference: 01MAN0318 Permit Version: 1 Effective Date: 1st January 1995 Issued Date: Not Supplied Revocation Date: 1st January 1995 Discharge Type: Public Sewage: Storm Sewage Overflow Discharge Environment: Freshwater Stream/River Receiving Water: Shooters Brook **Status: Consent revoked or revised: New Consent issued (Section 37(1))** Positional Accuracy: Located by supplier to within 100m	A13NW (NW)	61	3	384580 397880

Map ID	Details	Quadrant Reference (Compass Direction)	Estimated Distance From Site	Contact	NGR
2	**Discharge Consents** Operator: United Utilities Water Limited Property Type: Sewerage Network - Sewers - Water Company Location: Chorlton Street, Manchester, Greater Manchester Authority: Environment Agency, North West Region Catchment Area: Not Supplied Reference: 01man0162 Permit Version: 2 Effective Date: 3rd September 2010 Issued Date: 3rd September 2010 Revocation Date: Not Supplied Discharge Type: Public Sewage: Storm Sewage Overflow Discharge Environment: Freshwater Stream/River Receiving Water: Dukes Tunnel **Status: Varied under EPR 2010** Positional Accuracy: Located by supplier to within 10m	A13SW (W)	102	3	384510 397820
2	**Discharge Consents** Operator: United Utilities Water Limited Property Type: Sewerage Network - Sewers - Water Company Location: Chorlton Street, Manchester, Greater Manchester Authority: Environment Agency, North West Region Catchment Area: Not Given Reference: 01MAN0162 Permit Version: 1 Effective Date: 1st January 1995 Issued Date: Not Supplied Revocation Date: 2nd September 2010 Discharge Type: Public Sewage: Storm Sewage Overflow Discharge Environment: Into And/Or Watercourse Receiving Water: Dukes Tunnel **Status: Post National Rivers Authority Legislation where issue date > 31/08/1989** Positional Accuracy: Located by supplier to within 100m	A13SW (W)	102	3	384510 397820
3	**Discharge Consents** Operator: United Utilities Water Limited Property Type: Sewerage Network - Sewers - Water Company Location: Aytoun St/Auburn St, Manchester, Greater Manchester Authority: Environment Agency, North West Region Catchment Area: Not Given Reference: 01MAN0370 Permit Version: 1 Effective Date: 1st January 1995 Issued Date: Not Supplied Revocation Date: 27th March 2015 Discharge Type: Public Sewage: Storm Sewage Overflow Discharge Environment: Unknown Receiving Water: Not Supplied **Status: Surrendered under EPR 2010** Positional Accuracy: Located by supplier to within 100m	A13NW (NW)	169	3	384580 398000
4	**Discharge Consents** Operator: United Utilities Water Limited Property Type: Sewerage Network - Sewers - Water Company Location: Store Street, Ancoats, Manchester, Greater Manchester Authority: Environment Agency, North West Region Catchment Area: Not Given Reference: 01MAN0371 Permit Version: 1 Effective Date: 1st January 1995 Issued Date: Not Supplied Revocation Date: 5th December 2014 Discharge Type: Public Sewage: Storm Sewage Overflow Discharge Environment: Unknown Receiving Water: Not Supplied **Status: Surrendered under EPR 2010** Positional Accuracy: Located by supplier to within 100m	A13NE (NE)	221	3	384860 398010

Map ID	Details	Quadrant Reference (Compass Direction)	Estimated Distance From Site	Contact	NGR
5	**Discharge Consents** Operator: United Utilities Water Plc Property Type: Sewage Disposal Works - Water Company Location: Baring St(Late Stove St), Tipping Street, Greater Manchester Authority: Environment Agency, North West Region Catchment Area: Not Given Reference: 01MAN0308 Permit Version: 1 Effective Date: 1st January 1995 Issued Date: Not Supplied Revocation Date: 1st December 1994 Discharge Type: Public Sewage: Storm Sewage Overflow Discharge Environment: Freshwater Stream/River Receiving Water: River Medlock **Status: Post National Rivers Authority Legislation where issue date > 31/08/1989** Positional Accuracy: Located by supplier to within 100m	A13SE (SE)	308	3	384930 397550
5	**Discharge Consents** Operator: United Utilities Water Limited Property Type: Sewage Disposal Works - Water Company Location: Baring St(Late Stove St), Tipping Street, Greater Manchester Authority: Environment Agency, North West Region Catchment Area: Not Supplied Reference: 016982729 Permit Version: 1 Effective Date: 28th November 1994 Issued Date: Not Supplied Revocation Date: 29th November 1999 Discharge Type: Public Sewage: Storm Sewage Overflow Discharge Environment: Freshwater Stream/River Receiving Water: River Medlock **Status: New Consent (Water Resources Act 1991, Section 88 & Schedule 10 as amended by Environment Act 1995)** Positional Accuracy: Manually corrected supplier location	A13SE (SE)	308	3	384930 397550
5	**Discharge Consents** Operator: United Utilities Water Plc (?) Property Type: Sewerage Network - Sewers - Water Company Location: Mancunian Way Sliproad Cso, Manchester, Greater Manchester Authority: Environment Agency, North West Region Catchment Area: Not Given Reference: 016982729 Permit Version: 2 Effective Date: 30th November 1999 Issued Date: Not Supplied Revocation Date: Not Supplied Discharge Type: Public Sewage: Storm Sewage Overflow Discharge Environment: Freshwater Stream/River Receiving Water: River Medlock **Status: Modified (Water Resources Act 1991, Schedule 10 as amended by Environment Act 1995)** Positional Accuracy: Located by supplier to within 100m	A13SE (SE)	345	3	384940 397510
6	**Discharge Consents** Operator: West Contracting Limited Property Type: Trade (Unknown/Other) Location: Gshp Serving Origin Development 56 Princess Street, Manchester, ., ., M1 6ja Authority: Environment Agency, North West Region Catchment Area: Not Supplied Reference: Npswqd004449 Permit Version: 3 Effective Date: 1st April 2013 Issued Date: 28th October 2011 Revocation Date: 3rd October 2014 Discharge Type: Trade Discharges - Cooling Water Discharge Environment: Underground Water Receiving Water: Groundwater **Status: Surrendered under EPR 2010** Positional Accuracy: Located by supplier to within 10m	A12SE (W)	317	3	384306 397746

Map ID	Details	Quadrant Reference (Compass Direction)	Estimated Distance From Site	Contact	NGR
6	**Discharge Consents** Operator: West Contracting Limited Property Type: Trade (Unknown/Other) Location: Gshp Serving Origin Development 56 Princess Street, Manchester, ., ., M1 6ja Authority: Environment Agency, North West Region Catchment Area: Not Supplied Reference: Npswqd004449 Permit Version: 2 Effective Date: 16th April 2009 Issued Date: 16th April 2009 Revocation Date: 31st March 2013 Discharge Type: Trade Discharges - Cooling Water Discharge Environment: Underground Water Receiving Water: Groundwater **Status: New Consent (Water Resources Act 1991, Section 88 & Schedule 10 as amended by Environment Act 1995)** Positional Accuracy: Located by supplier to within 10m	A12SE (W)	317	3	384306 397746
6	**Discharge Consents** Operator: West Contracting Limited Property Type: Trade (Unknown/Other) Location: Gshp Serving Origin Development 56 Princess Street, Manchester, ., ., M1 6ja Authority: Environment Agency, North West Region Catchment Area: Not Supplied Reference: Npswqd004449 Permit Version: 1 Effective Date: 1st April 2009 Issued Date: 5th March 2009 Revocation Date: 15th April 2009 Discharge Type: Trade Discharges - Cooling Water Discharge Environment: Underground Water Receiving Water: Groundwater **Status: New Consent (Water Resources Act 1991, Section 88 & Schedule 10 as amended by Environment Act 1995)** Positional Accuracy: Located by supplier to within 10m	A12SE (W)	317	3	384306 397746
6	**Discharge Consents** Operator: West Contracting Limited Property Type: Trade (Unknown/Other) Location: Gshp Serving Origin Development 56 Princess Street, Manchester, ., ., M1 6ja Authority: Environment Agency, North West Region Catchment Area: Not Supplied Reference: Npswqd004449 Permit Version: 3 Effective Date: 1st April 2013 Issued Date: 28th October 2011 Revocation Date: 3rd October 2014 Discharge Type: Trade Discharges - Cooling Water Discharge Environment: Underground Water Receiving Water: Groundwater **Status: Surrendered under EPR 2010** Positional Accuracy: Located by supplier to within 10m	A12SE (W)	334	3	384291 397734
6	**Discharge Consents** Operator: West Contracting Limited Property Type: Trade (Unknown/Other) Location: Gshp Serving Origin Development 56 Princess Street, Manchester, ., ., M1 6ja Authority: Environment Agency, North West Region Catchment Area: Not Supplied Reference: Npswqd004449 Permit Version: 2 Effective Date: 16th April 2009 Issued Date: 16th April 2009 Revocation Date: 31st March 2013 Discharge Type: Trade Discharges - Cooling Water Discharge Environment: Underground Water Receiving Water: Groundwater **Status: New Consent (Water Resources Act 1991, Section 88 & Schedule 10 as amended by Environment Act 1995)** Positional Accuracy: Located by supplier to within 10m	A12SE (W)	334	3	384291 397734

Map ID	Details	Quadrant Reference (Compass Direction)	Estimated Distance From Site	Contact	NGR
6	**Discharge Consents** Operator: West Contracting Limited Property Type: Trade (Unknown/Other) Location: Gshp Serving Origin Development 56 Princess Street, Manchester, ., ., M1 6ja Authority: Environment Agency, North West Region Catchment Area: Not Supplied Reference: Npswqd004449 Permit Version: 1 Effective Date: 1st April 2009 Issued Date: 5th March 2009 Revocation Date: 15th April 2009 Discharge Type: Trade Discharges - Cooling Water Discharge Environment: Underground Water Receiving Water: Groundwater **Status: New Consent (Water Resources Act 1991, Section 88 & Schedule 10 as amended by Environment Act 1995)** Positional Accuracy: Located by supplier to within 10m	A12SE (W)	334	3	384291 397734
7	**Discharge Consents** Operator: United Utilities Water Limited Property Type: Sewerage Network - Sewers - Water Company Location: Mount St/Rutland St, Manchester, Greater Manchester Authority: Environment Agency, North West Region Catchment Area: Not Given Reference: 01MAN0287 Permit Version: 1 Effective Date: 1st January 1995 Issued Date: Not Supplied Revocation Date: Not Supplied Discharge Type: Public Sewage: Storm Sewage Overflow Discharge Environment: Freshwater Stream/River Receiving Water: River Medlock **Status: Post National Rivers Authority Legislation where issue date > 31/08/1989** Positional Accuracy: Located by supplier to within 100m	A8NW (S)	358	3	384580 397440
8	**Discharge Consents** Operator: Factory Communications Ltd Property Type: Domestic Property (Multiple) Location: 112-116 Princess Street, Manchester, Greater Manchester Authority: Environment Agency, North West Region Catchment Area: Not Supplied Reference: 016991403 Permit Version: 1 Effective Date: 24th April 1989 Issued Date: Not Supplied Revocation Date: 31st March 1992 Discharge Type: Discharge Of Other Matter-Surface Water Discharge Environment: Freshwater Stream/River Receiving Water: River Medlock **Status: Authorisation revokedRevoked** Positional Accuracy: Located by supplier to within 100m	A13SW (SW)	372	3	384400 397500
8	**Discharge Consents** Operator: Factory Communications Ltd Property Type: Domestic Property (Multiple) Location: 112-116 Princess Street, Manchester, Greater Manchester Authority: Environment Agency, North West Region Catchment Area: Not Supplied Reference: 016991403 Permit Version: 2 Effective Date: 1st April 1992 Issued Date: Not Supplied Revocation Date: 10th February 1993 Discharge Type: Discharge Of Other Matter-Surface Water Discharge Environment: Freshwater Stream/River Receiving Water: River Medlock **Status: Authorisation revokedRevoked** Positional Accuracy: Located by supplier to within 100m	A13SW (SW)	372	3	384400 397500

Map ID	Details	Quadrant Reference (Compass Direction)	Estimated Distance From Site	Contact	NGR
9	**Discharge Consents** Operator: United Utilities Water Limited Property Type: Sewerage Network - Sewers - Water Company Location: Store Street, Ancoats, Manchester, Greater Manchester Authority: Environment Agency, North West Region Catchment Area: Not Given Reference: 016982994 Permit Version: 1 Effective Date: 23rd June 1995 Issued Date: Not Supplied Revocation Date: Not Supplied Discharge Type: Public Sewage: Storm Sewage Overflow Discharge Environment: Freshwater Stream/River Receiving Water: River Medlock **Status: Post National Rivers Authority Legislation where issue date > 31/08/1989** Positional Accuracy: Located by supplier to within 10m	A13NE (NE)	378	3	384990 398100
10	**Discharge Consents** Operator: United Utilities Water Limited Property Type: Sewerage Network - Sewers - Water Company Location: Princess St/Granby Row Cs, Manchester, Greater Manchester Authority: Environment Agency, North West Region Catchment Area: Upper Mersey Reference: 016982956 Permit Version: 1 Effective Date: 23rd June 1995 Issued Date: Not Supplied Revocation Date: 31st March 1998 Discharge Type: Public Sewage: Storm Sewage Overflow Discharge Environment: Freshwater Stream/River Receiving Water: River Medlock **Status: Consent revoked: Discharge ceased (Water Resources Act 1991, Schedule 10 & 6)** Positional Accuracy: Located by supplier to within 100m	A12SE (SW)	404	3	384330 397520
10	**Discharge Consents** Operator: United Utilities Water Limited Property Type: Sewerage Network - Sewers - Water Company Location: Princess St/Whitworth St Cso, Manchester, Greater Manchester Authority: Environment Agency, North West Region Catchment Area: Not Given Reference: 016982950 Permit Version: 1 Effective Date: 23rd June 1995 Issued Date: Not Supplied Revocation Date: Not Supplied Discharge Type: Public Sewage: Storm Sewage Overflow Discharge Environment: Freshwater Stream/River Receiving Water: River Medlock **Status: Post National Rivers Authority Legislation where issue date > 31/08/1989** Positional Accuracy: Located by supplier to within 10m	A12SE (SW)	404	3	384330 397520
10	**Discharge Consents** Operator: United Utilities Water Limited Property Type: Sewerage Network - Sewers - Water Company Location: Charles St/Princess St, Manchester, Greater Manchester Authority: Environment Agency, North West Region Catchment Area: Not Supplied Reference: 01man0166 Permit Version: 2 Effective Date: 3rd September 2010 Issued Date: 3rd September 2010 Revocation Date: Not Supplied Discharge Type: Public Sewage: Storm Sewage Overflow Discharge Environment: Freshwater Stream/River Receiving Water: River Medlock **Status: Varied under EPR 2010** Positional Accuracy: Located by supplier to within 10m	A12SE (SW)	411	3	384330 397510

Map ID	Details	Quadrant Reference (Compass Direction)	Estimated Distance From Site	Contact	NGR
10	**Discharge Consents** Operator: United Utilities Water Limited Property Type: Sewerage Network - Sewers - Water Company Location: Charles St/Princess St, Manchester, Greater Manchester Authority: Environment Agency, North West Region Catchment Area: Not Given Reference: 01MAN0166 Permit Version: 1 Effective Date: 1st January 1995 Issued Date: Not Supplied Revocation Date: 2nd September 2010 Discharge Type: Public Sewage: Storm Sewage Overflow Discharge Environment: Freshwater Stream/River Receiving Water: River Medlock **Status: Post National Rivers Authority Legislation where issue date > 31/08/1989** Positional Accuracy: Located by supplier to within 100m	A12SE (SW)	411	3	384330 397510
10	**Discharge Consents** Operator: United Utilities Water Limited Property Type: Sewerage Network - Sewers - Water Company Location: Whitworth St/Sackville St, Manchester, Greater Manchester Authority: Environment Agency, North West Region Catchment Area: Not Given Reference: 01MAN0253 Permit Version: 1 Effective Date: 1st January 1995 Issued Date: Not Supplied Revocation Date: Not Supplied Discharge Type: Public Sewage: Storm Sewage Overflow Discharge Environment: Freshwater Stream/River Receiving Water: River Medlock **Status: Post National Rivers Authority Legislation where issue date > 31/08/1989** Positional Accuracy: Located by supplier to within 10m	A12SE (SW)	411	3	384330 397510
10	**Discharge Consents** Operator: United Utilities Water Limited Property Type: Sewerage Network - Sewers - Water Company Location: Charles Street, Manchester, Greater Manchester Authority: Environment Agency, North West Region Catchment Area: Not Supplied Reference: 01man0183 Permit Version: 2 Effective Date: 3rd September 2010 Issued Date: 3rd September 2010 Revocation Date: Not Supplied Discharge Type: Public Sewage: Storm Sewage Overflow Discharge Environment: Freshwater Stream/River Receiving Water: River Medlock **Status: Varied under EPR 2010** Positional Accuracy: Located by supplier to within 10m	A12SE (SW)	425	3	384320 397500
10	**Discharge Consents** Operator: United Utilities Water Limited Property Type: Sewerage Network - Sewers - Water Company Location: Charles Street, Manchester, Greater Manchester Authority: Environment Agency, North West Region Catchment Area: Not Given Reference: 01MAN0183 Permit Version: 1 Effective Date: 1st January 1995 Issued Date: Not Supplied Revocation Date: 2nd September 2010 Discharge Type: Public Sewage: Storm Sewage Overflow Discharge Environment: Freshwater Stream/River Receiving Water: River Medlock **Status: Post National Rivers Authority Legislation where issue date > 31/08/1989** Positional Accuracy: Located by supplier to within 100m	A12SE (SW)	425	3	384320 397500

Map ID	Details	Quadrant Reference (Compass Direction)	Estimated Distance From Site	Contact	NGR
10	**Discharge Consents** Operator: Factory Communications Ltd Property Type: Domestic Property (Multiple) Location: 112-116 Princess Street, Manchester, Greater Manchester Authority: Environment Agency, North West Region Catchment Area: Not Given Reference: 016991403 Permit Version: 1 Effective Date: 24th April 1989 Issued Date: Not Supplied Revocation Date: 31st March 1992 Discharge Type: Discharge Of Other Matter-Surface Water Discharge Environment: Freshwater Stream/River Receiving Water: River Medlock **Status: Authorisation revokedRevoked** Positional Accuracy: Located by supplier to within 100m	A12SE (SW)	440	3	384300 397500
10	**Discharge Consents** Operator: Factory Communications Ltd Property Type: Domestic Property (Multiple) Location: 112-116 Princess Street, Manchester, Greater Manchester Authority: Environment Agency, North West Region Catchment Area: Not Given Reference: 016991403 Permit Version: 2 Effective Date: 1st April 1992 Issued Date: Not Supplied Revocation Date: 10th February 1993 Discharge Type: Discharge Of Other Matter-Surface Water Discharge Environment: Freshwater Stream/River Receiving Water: River Medlock **Status: Authorisation revokedRevoked** Positional Accuracy: Located by supplier to within 100m	A12SE (SW)	440	3	384300 397500
10	**Discharge Consents** Operator: Factory Communications Ltd Property Type: Domestic Property (Multiple) Location: 112-116 Princess Street, Manchester, Greater Manchester Authority: Environment Agency, North West Region Catchment Area: Not Supplied Reference: 016991403 Permit Version: 3 Effective Date: 11th February 1993 Issued Date: Not Supplied Revocation Date: 1st November 1994 Discharge Type: Discharge Of Other Matter-Surface Water Discharge Environment: Freshwater Stream/River Receiving Water: River Medlock **Status: Authorisation revokedRevoked** Positional Accuracy: Located by supplier to within 100m	A12SE (SW)	440	3	384300 397500
11	**Discharge Consents** Operator: United Utilities Water Limited Property Type: Sewage Disposal Works - Water Company Location: Brook St/Mount St, Manchester, Greater Manchester Authority: Environment Agency, North West Region Catchment Area: Not Given Reference: 016982723 Permit Version: 1 Effective Date: 28th November 1994 Issued Date: Not Supplied Revocation Date: 14th July 2000 Discharge Type: Public Sewage: Storm Sewage Overflow Discharge Environment: Freshwater Stream/River Receiving Water: River Medlock **Status: Revoked (Water Resources Act 1991, Section 88 & Schedule 10 as amended by Environment Act 1995)** Positional Accuracy: Manually corrected supplier location	A8NW (SW)	406	3	384450 397430

Map ID	Details	Quadrant Reference (Compass Direction)	Estimated Distance From Site	Contact	NGR
12	**Discharge Consents** Operator: United Utilities Water Limited Property Type: Sewerage Network - Sewers - Water Company Location: Mount St/Greek St, Manchester, Greater Manchester Authority: Environment Agency, North West Region Catchment Area: Not Supplied Reference: 01man0187 Permit Version: 2 Effective Date: 3rd September 2010 Issued Date: 3rd September 2010 Revocation Date: Not Supplied Discharge Type: Public Sewage: Storm Sewage Overflow Discharge Environment: Freshwater Stream/River Receiving Water: River Medlock **Status: Varied under EPR 2010** Positional Accuracy: Located by supplier to within 10m	A8NW (S)	416	3	384530 397390
12	**Discharge Consents** Operator: United Utilities Water Limited Property Type: Sewerage Network - Sewers - Water Company Location: Mount St/Greek St, Manchester, Greater Manchester Authority: Environment Agency, North West Region Catchment Area: Not Given Reference: 01MAN0187 Permit Version: 1 Effective Date: 1st January 1995 Issued Date: Not Supplied Revocation Date: 2nd September 2010 Discharge Type: Public Sewage: Storm Sewage Overflow Discharge Environment: Freshwater Stream/River Receiving Water: River Medlock **Status: Post National Rivers Authority Legislation where issue date > 31/08/1989** Positional Accuracy: Located by supplier to within 100m	A8NW (S)	416	3	384530 397390
13	**Discharge Consents** Operator: British Broadcasting Corporation Property Type: Other Transport Location: Bbc Vehicle Maintenance Base Swo, Pritchard Street, Manchester, Greater Manchester Authority: Environment Agency, North West Region Catchment Area: Not Given Reference: 016991346 Permit Version: 1 Effective Date: 22nd September 1994 Issued Date: Not Supplied Revocation Date: 22nd September 1994 Discharge Type: Discharge Of Other Matter-Surface Water Discharge Environment: Freshwater Stream/River Receiving Water: River Medlock **Status: Authorisation revokedRevoked** Positional Accuracy: Located by supplier to within 100m	A8NW (SW)	455	3	384400 397400
14	**Discharge Consents** Operator: United Utilities Water Limited Property Type: Sewerage Network - Sewers - Water Company Location: York St/Charles St, Manchester, Greater Manchester Authority: Environment Agency, North West Region Catchment Area: Not Given Reference: 01MAN0281 Permit Version: 1 Effective Date: 1st January 1995 Issued Date: Not Supplied Revocation Date: Not Supplied Discharge Type: Public Sewage: Storm Sewage Overflow Discharge Environment: Freshwater Stream/River Receiving Water: River Medlock **Status: Post National Rivers Authority Legislation where issue date > 31/08/1989** Positional Accuracy: Located by supplier to within 100m	A12SE (SW)	534	3	384180 397500

Map ID	Details	Quadrant Reference (Compass Direction)	Estimated Distance From Site	Contact	NGR
14	**Discharge Consents** Operator: United Utilities Water Limited Property Type: Sewerage Network - Sewers - Water Company Location: Mallard St Off Charles St, Manchester, Greater Manchester Authority: Environment Agency, North West Region Catchment Area: Not Given Reference: 016982736 Permit Version: 1 Effective Date: 30th September 1994 Issued Date: Not Supplied Revocation Date: Not Supplied Discharge Type: Public Sewage: Storm Sewage Overflow Discharge Environment: Freshwater Stream/River Receiving Water: River Medlock **Status: Post National Rivers Authority Legislation where issue date > 31/08/1989** Positional Accuracy: Located by supplier to within 10m	A12SE (SW)	543	3	384170 397500
14	**Discharge Consents** Operator: United Utilities Water Limited Property Type: Sewage Disposal Works - Water Company Location: Medlock St(Off Charles St), Manchester, Greater Manchester Authority: Environment Agency, North West Region Catchment Area: Not Given Reference: 01MAN0343 Permit Version: 1 Effective Date: 1st January 1995 Issued Date: Not Supplied Revocation Date: 1st January 1995 Discharge Type: Public Sewage: Storm Sewage Overflow Discharge Environment: Unknown Receiving Water: Not Supplied **Status: Consent revoked or revised: New Consent issued (Section 37(1))** Positional Accuracy: Located by supplier to within 100m	A12SE (SW)	543	3	384170 397500
14	**Discharge Consents** Operator: United Utilities Water Limited Property Type: Sewerage Network - Sewers - Water Company Location: Oxford Rd/Grosvenor St, Manchester, Greater Manchester Authority: Environment Agency, North West Region Catchment Area: Not Supplied Reference: 01man0189 Permit Version: 2 Effective Date: 3rd September 2010 Issued Date: 3rd September 2010 Revocation Date: Not Supplied Discharge Type: Public Sewage: Storm Sewage Overflow Discharge Environment: Freshwater Stream/River Receiving Water: River Medlock **Status: Varied under EPR 2010** Positional Accuracy: Located by supplier to within 10m	A7NE (SW)	582	3	384150 397460
14	**Discharge Consents** Operator: United Utilities Water Limited Property Type: Sewage Disposal Works - Water Company Location: Oxford/New Wakefild St, Manchester, Greater Manchester Authority: Environment Agency, North West Region Catchment Area: Not Given Reference: 01man0165 Permit Version: 1 Effective Date: 1st January 1995 Issued Date: Not Supplied Revocation Date: 31st March 1998 Discharge Type: Public Sewage: Storm Sewage Overflow Discharge Environment: Freshwater Stream/River Receiving Water: River Medlock **Status: Authorisation revokedRevoked** Positional Accuracy: Located by supplier to within 10m	A7NE (SW)	582	3	384150 397460

Map ID	Details	Quadrant Reference (Compass Direction)	Estimated Distance From Site	Contact	NGR
14	**Discharge Consents** Operator: United Utilities Water Limited Property Type: Sewerage Network - Sewers - Water Company Location: Oxford Rd/Grosvenor St, Manchester, Greater Manchester Authority: Environment Agency, North West Region Catchment Area: Not Given Reference: 01MAN0189 Permit Version: 1 Effective Date: 1st January 1995 Issued Date: Not Supplied Revocation Date: 2nd September 2010 Discharge Type: Public Sewage: Storm Sewage Overflow Discharge Environment: Freshwater Stream/River Receiving Water: River Medlock **Status: Post National Rivers Authority Legislation where issue date > 31/08/1989** Positional Accuracy: Located by supplier to within 10m	A7NE (SW)	582	3	384150 397460
15	**Discharge Consents** Operator: United Utilities Water Limited Property Type: Sewerage Network - Pumping Station - Water Company Location: Great Ancoats Street, Sso, Manchester, Greater Manchester Authority: Environment Agency, North West Region Catchment Area: Not Given Reference: 01man0023 Permit Version: 1 Effective Date: 15th September 1993 Issued Date: Not Supplied Revocation Date: 15th September 1993 Discharge Type: Sewage Discharges - Final/Treated Effluent - Water Company Discharge Environment: Freshwater Stream/River Receiving Water: Shooters Brook **Status: Authorisation revokedRevoked** Positional Accuracy: Located by supplier to within 100m	A19SW (NE)	581	3	385170 398200
16	**Discharge Consents** Operator: United Utilities Water Limited Property Type: Sewage Disposal Works - Water Company Location: Oxford Rd, Manchester, Greater Manchester Authority: Environment Agency, North West Region Catchment Area: Not Given Reference: 01MAN0342 Permit Version: 1 Effective Date: 1st January 1995 Issued Date: Not Supplied Revocation Date: 19th December 1999 Discharge Type: Public Sewage: Storm Sewage Overflow Discharge Environment: Unknown Receiving Water: Not Supplied **Status: Post National Rivers Authority Legislation where issue date > 31/08/1989** Positional Accuracy: Located by supplier to within 100m	A7NE (SW)	593	3	384150 397440
16	**Discharge Consents** Operator: United Utilities Water Limited Property Type: Sewage Disposal Works - Water Company Location: Oxford Rd, Manchester, Greater Manchester Authority: Environment Agency, North West Region Catchment Area: Not Given Reference: 016982631 Permit Version: 1 Effective Date: 30th September 1994 Issued Date: Not Supplied Revocation Date: 19th December 1999 Discharge Type: Public Sewage: Storm Sewage Overflow Discharge Environment: Freshwater Stream/River Receiving Water: River Medlock **Status: Revoked (Water Resources Act 1991, Section 88 & Schedule 10 as amended by Environment Act 1995)** Positional Accuracy: Manually corrected supplier location	A7NE (SW)	593	3	384150 397440

Map ID	Details	Quadrant Reference (Compass Direction)	Estimated Distance From Site	Contact	NGR
17	**Discharge Consents** Operator: United Utilities Water Limited Property Type: Sewerage Network - Pumping Station - Water Company Location: Great Ancoats Street, Sso, Manchester, Greater Manchester Authority: Environment Agency, North West Region Catchment Area: Not Given Reference: 01man0024 Permit Version: 1 Effective Date: 15th September 1993 Issued Date: Not Supplied Revocation Date: 15th September 1993 Discharge Type: Sewage Discharges - Final/Treated Effluent - Water Company Discharge Environment: Freshwater Stream/River Receiving Water: Shooters Brook **Status: Authorisation revokedRevoked** Positional Accuracy: Located by supplier to within 100m	A19SW (NE)	659	3	385180 398310
18	**Discharge Consents** Operator: United Utilities Water Limited Property Type: Sewage Disposal Works - Water Company Location: Fairfield St, Manchester, Greater Manchester Authority: Environment Agency, North West Region Catchment Area: Upper Mersey Reference: 016982713 Permit Version: 1 Effective Date: 30th September 1994 Issued Date: Not Supplied Revocation Date: 23rd December 1996 Discharge Type: Public Sewage: Storm Sewage Overflow Discharge Environment: Freshwater Stream/River Receiving Water: River Medlock **Status: Authorisation revokedRevoked** Positional Accuracy: Manually corrected supplier location	A14SE (E)	671	3	385390 397670
18	**Discharge Consents** Operator: United Utilities Water Limited Property Type: Sewage Disposal Works - Water Company Location: Raven Street, Manchester, Greater Manchester Authority: Environment Agency, North West Region Catchment Area: Not Given Reference: 01man0198 Permit Version: 1 Effective Date: 1st January 1995 Issued Date: Not Supplied Revocation Date: 31st March 1998 Discharge Type: Public Sewage: Storm Sewage Overflow Discharge Environment: Freshwater Stream/River Receiving Water: River Medlock **Status: Authorisation revokedRevoked** Positional Accuracy: Located by supplier to within 100m	A14SE (E)	680	3	385400 397670
18	**Discharge Consents** Operator: United Utilities Water Limited Property Type: Sewage Disposal Works - Water Company Location: Fairfield St/Crane St, Ardwick, Manchester, Greater Manchester Authority: Environment Agency, North West Region Catchment Area: Not Given Reference: 016982727 Permit Version: 1 Effective Date: 28th November 1994 Issued Date: Not Supplied Revocation Date: 31st March 1998 Discharge Type: Public Sewage: Storm Sewage Overflow Discharge Environment: Freshwater Stream/River Receiving Water: River Medlock **Status: Consent revoked: Discharge ceased (Water Resources Act 1991, Schedule 10 & 6)** Positional Accuracy: Located by supplier to within 10m	A14SE (E)	696	3	385410 397640

Map ID	Details	Quadrant Reference (Compass Direction)	Estimated Distance From Site	Contact	NGR
18	**Discharge Consents** Operator: United Utilities Water Plc Property Type: Sewage Disposal Works - Water Company Location: Fairfield St/Crane St, Ardwick, Manchester, Greater Manchester Authority: Environment Agency, North West Region Catchment Area: Not Given Reference: 01MAN0300 Permit Version: 1 Effective Date: 1st January 1995 Issued Date: Not Supplied Revocation Date: Not Supplied Discharge Type: Public Sewage: Storm Sewage Overflow Discharge Environment: Freshwater Stream/River Receiving Water: River Medlock **Status: Post National Rivers Authority Legislation where issue date > 31/08/1989** Positional Accuracy: Located by supplier to within 10m	A14SE (E)	696	3	385410 397640
18	**Discharge Consents** Operator: United Utilities Water Limited Property Type: Sewage Disposal Works - Water Company Location: Mancunian Way, Manchester, Greater Manchester Authority: Environment Agency, North West Region Catchment Area: Not Given Reference: 01man0192 Permit Version: 1 Effective Date: 1st January 1995 Issued Date: Not Supplied Revocation Date: 18th July 1995 Discharge Type: Public Sewage: Storm Sewage Overflow Discharge Environment: Freshwater Stream/River Receiving Water: River Medlock **Status: Authorisation revokedRevoked** Positional Accuracy: Located by supplier to within 100m	A14SE (E)	710	3	385420 397620
18	**Discharge Consents** Operator: United Utilities Water Limited Property Type: Sewerage Network - Sewers - Water Company Location: Fairfield St, Manchester, Greater Manchester Authority: Environment Agency, North West Region Catchment Area: Not Given Reference: 01MAN0309 Permit Version: 1 Effective Date: 1st January 1995 Issued Date: Not Supplied Revocation Date: 1st January 1995 Discharge Type: Public Sewage: Storm Sewage Overflow Discharge Environment: Freshwater Stream/River Receiving Water: River Medlock **Status: Consent revoked or revised: New Consent issued (Section 37(1))** Positional Accuracy: Located by supplier to within 100m	A14SE (E)	718	3	385430 397630
18	**Discharge Consents** Operator: United Utilities Water Limited Property Type: Sewerage Network - Sewers - Water Company Location: Fairfield St, Manchester, Greater Manchester Authority: Environment Agency, North West Region Catchment Area: Not Given Reference: 016982730 Permit Version: 1 Effective Date: 30th September 1994 Issued Date: Not Supplied Revocation Date: Not Supplied Discharge Type: Public Sewage: Storm Sewage Overflow Discharge Environment: Freshwater Stream/River Receiving Water: River Medlock **Status: Post National Rivers Authority Legislation where issue date > 31/08/1989** Positional Accuracy: Located by supplier to within 100m	A14SE (E)	719	3	385430 397625

Map ID	Details	Quadrant Reference (Compass Direction)	Estimated Distance From Site	Contact	NGR
19	**Discharge Consents** Operator: United Utilities Water Plc (?) Property Type: Sewerage Network - Sewers - Water Company Location: Chester Street Cso, Gaythorn, Manchester, Greater Manchester Authority: Environment Agency, North West Region Catchment Area: Not Given Reference: 016983278 Permit Version: 1 Effective Date: 1st December 1999 Issued Date: 19th February 1999 Revocation Date: Not Supplied Discharge Type: Public Sewage: Storm Sewage Overflow Discharge Environment: Freshwater Stream/River Receiving Water: The River Medlock **Status: New Consent (Water Resources Act 1991, Section 88 & Schedule 10 as amended by Environment Act 1995)** Positional Accuracy: Located by supplier to within 10m	A7NE (SW)	704	3	384080 397350
19	**Discharge Consents** Operator: United Utilities Water Limited Property Type: Sewerage Network - Sewers - Water Company Location: Lower Ormomd St/Hulme St, Manchester, Greater Manchester Authority: Environment Agency, North West Region Catchment Area: Not Given Reference: 01MAN0282 Permit Version: 1 Effective Date: 1st January 1995 Issued Date: Not Supplied Revocation Date: Not Supplied Discharge Type: Public Sewage: Storm Sewage Overflow Discharge Environment: Freshwater Stream/River Receiving Water: River Medlock **Status: Post National Rivers Authority Legislation where issue date > 31/08/1989** Positional Accuracy: Located by supplier to within 100m	A7NE (SW)	706	3	384070 397360
20	**Discharge Consents** Operator: Swinton Insurance Property Type: Sewage Disposal Works - Other Location: Car Pk, Malborough St, Manchester, Greater Manchester Authority: Environment Agency, North West Region Catchment Area: Not Given Reference: 016991176 Permit Version: 1 Effective Date: 8th September 1987 Issued Date: Not Supplied Revocation Date: 1st July 1991 Discharge Type: Discharge Of Other Matter-Surface Water Discharge Environment: Freshwater Stream/River Receiving Water: River Medlock **Status: Lapsed (under Environment Act 1995, Schedule 23)** Positional Accuracy: Manually corrected supplier location	A7NE (SW)	740	3	384000 397400
21	**Discharge Consents** Operator: Edwin Butterworth & Co Property Type: Sewage Disposal Works - Other Location: Soho Works Site Swo, Pollard Street, Ancoats, Greater Manchester Authority: Environment Agency, North West Region Catchment Area: Not Given Reference: 016991041 Permit Version: 1 Effective Date: 30th September 1985 Issued Date: Not Supplied Revocation Date: 1st July 1991 Discharge Type: Discharge Of Other Matter-Surface Water Discharge Environment: Canal Receiving Water: Manchester & Ashton Canal **Status: Authorisation revokedRevoked** Positional Accuracy: Located by supplier to within 100m	A19SE (NE)	828	3	385400 398300

Map ID	Details	Quadrant Reference (Compass Direction)	Estimated Distance From Site	Contact	NGR
22	**Discharge Consents** Operator: United Utilities Water Limited Property Type: Sewerage Network - Sewers - Water Company Location: Great Bridgewater St, Opposite Chepstow Street, Manchester, Greater Manchester Authority: Environment Agency, North West Region Catchment Area: Not Given Reference: 01man0163 Permit Version: 1 Effective Date: 15th September 1993 Issued Date: Not Supplied Revocation Date: 15th September 1993 Discharge Type: Sewage Discharges - Final/Treated Effluent - Water Company Discharge Environment: Freshwater Stream/River Receiving Water: River Tib Culvert **Status: Authorisation revokedRevoked** Positional Accuracy: Located by supplier to within 100m	A12SW (W)	850	3	383790 397610
23	**Discharge Consents** Operator: Manchester Metropolitan University Property Type: Education Location: Gshp At Manchester Metropolitan Uni Manchester Metropolitan Uni, Lower Chatham Street, ., Manchester, M15 6bh Authority: Environment Agency, North West Region Catchment Area: Medlock Reference: Eprdp3526gn Permit Version: 1 Effective Date: 1st April 2011 Issued Date: 23rd August 2010 Revocation Date: Not Supplied Discharge Type: Trade Discharges - Cooling Water Discharge Environment: Into Land Receiving Water: Groundwaters **Status: New issued under EPR 2010** Positional Accuracy: Located by supplier to within 10m	A7SE (SW)	863	3	384096 397114
23	**Discharge Consents** Operator: Manchester Metropolitan University Property Type: Education Location: Gshp At Manchester Metropolitan Uni Manchester Metropolitan Uni, Lower Chatham Street, ., Manchester, M15 6bh Authority: Environment Agency, North West Region Catchment Area: Medlock Reference: Eprdp3526gn Permit Version: 1 Effective Date: 1st April 2011 Issued Date: 23rd August 2010 Revocation Date: Not Supplied Discharge Type: Trade Discharges - Cooling Water Discharge Environment: Into Land Receiving Water: Groundwaters **Status: New issued under EPR 2010** Positional Accuracy: Located by supplier to within 10m	A7SE (SW)	904	3	384083 397072
24	**Discharge Consents** Operator: United Utilities Water Plc (?) Property Type: Sewerage Network - Sewers - Water Company Location: Cambridge Street Cso, Gaythorn, Manchester, Greater Manchester Authority: Environment Agency, North West Region Catchment Area: Not Given Reference: 016982721 Permit Version: 2 Effective Date: 15th November 1999 Issued Date: Not Supplied Revocation Date: Not Supplied Discharge Type: Public Sewage: Storm Sewage Overflow Discharge Environment: Freshwater Stream/River Receiving Water: River Medlock **Status: Modified (Water Resources Act 1991, Schedule 10 as amended by Environment Act 1995)** Positional Accuracy: Located by supplier to within 100m	A7NW (SW)	865	3	383850 397410

Map ID	Details	Quadrant Reference (Compass Direction)	Estimated Distance From Site	Contact	NGR
24	**Discharge Consents** Operator: United Utilities Water Limited Property Type: Sewerage Network - Sewers - Water Company Location: Wilmott St @ River St, Manchester, Greater Manchester Authority: Environment Agency, North West Region Catchment Area: Not Given Reference: 01MAN0184 Permit Version: 1 Effective Date: 1st January 1995 Issued Date: Not Supplied Revocation Date: 18th October 1999 Discharge Type: Public Sewage: Storm Sewage Overflow Discharge Environment: Freshwater Stream/River Receiving Water: River Medlock **Status: Post National Rivers Authority Legislation where issue date > 31/08/1989** Positional Accuracy: Located by supplier to within 10m	A7NW (SW)	888	3	383830 397400
24	**Discharge Consents** Operator: United Utilities Water Limited Property Type: Sewage Disposal Works - Water Company Location: Lower Cambridge St, Manchester, Greater Manchester Authority: Environment Agency, North West Region Catchment Area: Not Supplied Reference: 016982721 Permit Version: 1 Effective Date: 30th September 1994 Issued Date: Not Supplied Revocation Date: 14th November 1999 Discharge Type: Public Sewage: Storm Sewage Overflow Discharge Environment: Freshwater Stream/River Receiving Water: River Medlock **Status: New Consent (Water Resources Act 1991, Section 88 & Schedule 10 as amended by Environment Act 1995)** Positional Accuracy: Manually corrected supplier location	A7NW (SW)	888	3	383830 397400
24	**Discharge Consents** Operator: United Utilities Water Limited Property Type: Sewage Disposal Works - Water Company Location: Lower Cambridge St, Manchester, Greater Manchester Authority: Environment Agency, North West Region Catchment Area: Not Given Reference: 01MAN0285 Permit Version: 1 Effective Date: 1st January 1995 Issued Date: Not Supplied Revocation Date: 15th November 1999 Discharge Type: Public Sewage: Storm Sewage Overflow Discharge Environment: Freshwater Stream/River Receiving Water: River Medlock **Status: Consent revoked or revised: New Consent issued (Section 37(1))** Positional Accuracy: Located by supplier to within 100m	A7NW (SW)	890	3	383830 397395
25	**Discharge Consents** Operator: United Utilities Water Limited Property Type: Sewerage Network - Sewers - Water Company Location: Great Bridgewater St, Opposite Chepstow Street, Manchester, Greater Manchester Authority: Environment Agency, North West Region Catchment Area: Not Given Reference: 01MAN0252 Permit Version: 1 Effective Date: 1st January 1995 Issued Date: Not Supplied Revocation Date: 1st January 1995 Discharge Type: Public Sewage: Storm Sewage Overflow Discharge Environment: Freshwater Stream/River Receiving Water: River Medlock **Status: Consent revoked or revised: New Consent issued (Section 37(1))** Positional Accuracy: Located by supplier to within 100m	A7NW (W)	881	3	383810 397460

Map ID	Details	Quadrant Reference (Compass Direction)	Estimated Distance From Site	Contact	NGR
25	**Discharge Consents** Operator: United Utilities Water Limited Property Type: Sewerage Network - Sewers - Water Company Location: Great Bridgewater St, Opposite Chepstow Street, Manchester, Greater Manchester Authority: Environment Agency, North West Region Catchment Area: Not Given Reference: 016982707 Permit Version: 1 Effective Date: 30th September 1994 Issued Date: Not Supplied Revocation Date: Not Supplied Discharge Type: Public Sewage: Storm Sewage Overflow Discharge Environment: Freshwater Stream/River Receiving Water: River Medlock **Status:** **Post National Rivers Authority Legislation where issue date > 31/08/1989** Positional Accuracy: Located by supplier to within 100m	A7NW (SW)	883	3	383810 397455
26	**Discharge Consents** Operator: United Utilities Water Limited Property Type: Sewage Disposal Works - Water Company Location: Blackett Street, Manchester, Greater Manchester Authority: Environment Agency, North West Region Catchment Area: Not Given Reference: 01man0194 Permit Version: 1 Effective Date: 1st January 1995 Issued Date: Not Supplied Revocation Date: 18th July 1995 Discharge Type: Public Sewage: Storm Sewage Overflow Discharge Environment: Freshwater Stream/River Receiving Water: River Medlock **Status:** **Authorisation revokedRevoked** Positional Accuracy: Located by supplier to within 100m	A14SE (E)	882	3	385610 397740
26	**Discharge Consents** Operator: United Utilities Water Limited Property Type: Sewage Disposal Works - Water Company Location: Great Ancoats St, Manchester, Greater Manchester Authority: Environment Agency, North West Region Catchment Area: Not Given Reference: 01MAN0257 Permit Version: 1 Effective Date: 1st January 1995 Issued Date: Not Supplied Revocation Date: 13th June 1999 Discharge Type: Public Sewage: Storm Sewage Overflow Discharge Environment: Freshwater Stream/River Receiving Water: River Medlock **Status:** **Post National Rivers Authority Legislation where issue date > 31/08/1989** Positional Accuracy: Located by supplier to within 100m	A14SE (E)	891	3	385620 397760
26	**Discharge Consents** Operator: United Utilities Water Limited Property Type: Sewage Disposal Works - Water Company Location: Great Ancoats St, Manchester, Greater Manchester Authority: Environment Agency, North West Region Catchment Area: Not Given Reference: 016982711 Permit Version: 1 Effective Date: 30th September 1994 Issued Date: Not Supplied Revocation Date: 13th June 1999 Discharge Type: Public Sewage: Storm Sewage Overflow Discharge Environment: Freshwater Stream/River Receiving Water: River Medlock **Status:** **Revoked (Water Resources Act 1991, Section 88 & Schedule 10 as amended by Environment Act 1995)** Positional Accuracy: Manually corrected supplier location	A14SE (E)	891	3	385620 397760

Map ID	Details	Quadrant Reference (Compass Direction)	Estimated Distance From Site	Contact	NGR
26	**Discharge Consents** Operator: United Utilities Water Limited Property Type: Sewage Disposal Works - Water Company Location: Pin Mill Brow, Manchester, Greater Manchester Authority: Environment Agency, North West Region Catchment Area: Not Given Reference: 01man0193 Permit Version: 1 Effective Date: 1st January 1995 Issued Date: Not Supplied Revocation Date: 17th August 1999 Discharge Type: Public Sewage: Storm Sewage Overflow Discharge Environment: Freshwater Stream/River Receiving Water: River Medlock **Status: Post National Rivers Authority Legislation where issue date > 31/08/1989** Positional Accuracy: Located by supplier to within 100m	A14SE (E)	892	3	385620 397740
27	**Discharge Consents** Operator: United Utilities Water Limited Property Type: Sewerage Network - Pumping Station - Water Company Location: Trumpet Street, Sso, Manchester, Greater Manchester Authority: Environment Agency, North West Region Catchment Area: Not Given Reference: 01man0168 Permit Version: 1 Effective Date: 15th September 1993 Issued Date: Not Supplied Revocation Date: 15th September 1993 Discharge Type: Sewage Discharges - Final/Treated Effluent - Water Company Discharge Environment: Freshwater Stream/River Receiving Water: River Tib Culvert-Medlock **Status: Authorisation revokedRevoked** Positional Accuracy: Located by supplier to within 100m	A12SW (W)	934	3	383720 397550
28	**Discharge Consents** Operator: United Utilities Water Limited Property Type: Sewerage Network - Sewers - Water Company Location: Albion Street/Hewitt St, Manchester, Greater Manchester Authority: Environment Agency, North West Region Catchment Area: Not Given Reference: 01MAN0251 Permit Version: 1 Effective Date: 1st January 1995 Issued Date: Not Supplied Revocation Date: 1st January 1995 Discharge Type: Public Sewage: Storm Sewage Overflow Discharge Environment: Freshwater Stream/River Receiving Water: River Medlock **Status: Consent revoked or revised: New Consent issued (Section 37(1))** Positional Accuracy: Located by supplier to within 100m	A7NW (W)	979	3	383700 397470
28	**Discharge Consents** Operator: United Utilities Water Limited Property Type: Sewerage Network - Sewers - Water Company Location: Albion Street/Hewitt St, Manchester, Greater Manchester Authority: Environment Agency, North West Region Catchment Area: Not Given Reference: 016982706 Permit Version: 1 Effective Date: 30th September 1994 Issued Date: Not Supplied Revocation Date: Not Supplied Discharge Type: Public Sewage: Storm Sewage Overflow Discharge Environment: Freshwater Stream/River Receiving Water: River Medlock **Status: Post National Rivers Authority Legislation where issue date > 31/08/1989** Positional Accuracy: Located by supplier to within 100m	A7NW (W)	981	3	383700 397465

Map ID	Details	Quadrant Reference (Compass Direction)	Estimated Distance From Site	Contact	NGR
29	**Discharge Consents** Operator: United Utilities Water Limited Property Type: Sewerage Network - Sewers - Water Company Location: Newcastle St/Chester St, Manchester, Greater Manchester Authority: Environment Agency, North West Region Catchment Area: Not Given Reference: 01MAN0361 Permit Version: 1 Effective Date: 1st January 1995 Issued Date: Not Supplied Revocation Date: Not Supplied Discharge Type: Public Sewage: Storm Sewage Overflow Discharge Environment: Unknown Receiving Water: Not Supplied **Status: Post National Rivers Authority Legislation where issue date > 31/08/1989** Positional Accuracy: Located by supplier to within 100m	A7NW (SW)	1000	3	383780 397260
30	**Local Authority Pollution Prevention and Controls** Name: Central Taxi Spares Ltd Location: 31-35 Chapeltown Street, Ancoats, MANCHESTER, M1 2NN Authority: Manchester City Council, Environmental Health Department Permit Reference: PPC/02/91 Dated: 9th August 1991 Process Type: Local Authority Air Pollution Control Description: PG1/1Waste oil burners, less than 0.4MW net rated thermal input **Status: Authorisation revokedRevoked** Positional Accuracy: Located by supplier to within 10m	A13NE (NE)	310	4	384983 397984
31	**Local Authority Pollution Prevention and Controls** Name: Presbar Diecastings Ltd Location: Store Street/Ducie Street, Piccadilly Village, Ancoats, M1 2WD Authority: Manchester City Council, Environmental Health Department Permit Reference: PPC/B/38/05/AW Dated: 21st November 1991 Process Type: Local Authority Pollution Prevention and Control Description: PG2/1Furnaces for the extraction of non-ferrous metal from scrap **Status: Permitted** Positional Accuracy: Manually positioned to the address or location	A19SW (NE)	462	4	385024 398187
31	**Local Authority Pollution Prevention and Controls** Name: Presbar Diecastings Ltd Location: Store Street, MANCHESTER, Lancashire, M1 2WD Authority: Manchester City Council, Environmental Health Department Permit Reference: 34/92 Dated: 21st November 1991 Process Type: Local Authority Pollution Prevention and Control Description: PG2/1Furnaces for the extraction of non-ferrous metal from scrap **Status: Permitted** Positional Accuracy: Located by supplier to within 10m	A19SW (NE)	491	4	385051 398201
31	**Local Authority Pollution Prevention and Controls** Name: Presbar Diecastings Ltd Location: Store Street, MANCHESTER, Lancashire, M1 2WD Authority: Manchester City Council, Environmental Health Department Permit Reference: 34/92 Dated: 13th January 1993 Process Type: Local Authority Air Pollution Control Description: PG2/6 Aluminium and aluminium alloy processes **Status: Authorised** Positional Accuracy: Located by supplier to within 10m	A19SW (NE)	523	4	385100 398195
32	**Local Authority Pollution Prevention and Controls** Name: Tj Stafford (Plant Hire) Ltd Location: Hoyle Street, Ardwick, Manchester, M12 6hg Authority: Manchester City Council, Environmental Health Department Permit Reference: PPCM89/96 Dated: 5th July 1996 Process Type: Local Authority Pollution Prevention and Control Description: PG3/16 Mobile screening and crushing processes **Status: Authorisation revokedRevoked** Positional Accuracy: Located by supplier to within 10m	A14SW (E)	500	4	385206 397632
33	**Local Authority Pollution Prevention and Controls** Name: Ardwick Spares Location: 2 Hoyle Street, Ardwick, MANCHESTER, Lancashire, M12 6HG Authority: Manchester City Council, Environmental Health Department Permit Reference: PPC/30/92 Dated: 1st April 1994 Process Type: Local Authority Air Pollution Control Description: PG2/1Furnaces for the extraction of non-ferrous metal from scrap **Status: Authorisation revokedRevoked** Positional Accuracy: Manually positioned to the address or location	A14SW (SE)	657	4	385319 397495

Map ID	Details	Quadrant Reference (Compass Direction)	Estimated Distance From Site	Contact	NGR
34	**Local Authority Pollution Prevention and Controls** Name: The Laundry Shop (Manchester Ltd) Location: Unit 5 Peter House, Oxford Street, Manchester Authority: Manchester City Council, Environmental Health Department Permit Reference: PPC/DC/RM/01/09 Dated: 1st February 2007 Process Type: Local Authority Pollution Prevention and Control Description: PG6/46 Dry cleaning **Status: Authorisation revokedRevoked** Positional Accuracy: Located by supplier to within 10m	A12NW (W)	697	4	383915 397839
35	**Local Authority Pollution Prevention and Controls** Name: Johnsons Cleaners Uk Ltd - Manchester Location: 24 High Street, Manchester Authority: Manchester City Council, Environmental Health Department Permit Reference: PPC/DC/RM/13/07 Dated: 1st February 2007 Process Type: Local Authority Pollution Prevention and Control Description: PG6/46 Dry cleaning **Status: Permitted** Positional Accuracy: Located by supplier to within 10m	A17SE (NW)	745	4	384254 398481
36	**Local Authority Pollution Prevention and Controls** Name: Express Printers Manchester Ltd Location: Henry Street, Ancoats, MANCHESTER, Lancashire, M60 4HB Authority: Manchester City Council, Environmental Health Department Permit Reference: PPC/56/93 Dated: 1st March 1995 Process Type: Local Authority Air Pollution Control Description: PG6/21 Hide and skin processes **Status: Authorisation revokedRevoked** Positional Accuracy: Located by supplier to within 10m	A18NE (N)	834	4	384738 398694
37	**Local Authority Pollution Prevention and Controls** Name: Johnson Cleaners Uk Ltd - Manchester Location: 59 Cross Street, Albert Square, Manchester Authority: Manchester City Council, Environmental Health Department Permit Reference: PPC/DC/RM/12/07 Dated: 1st February 2007 Process Type: Local Authority Pollution Prevention and Control Description: PG6/46 Dry cleaning **Status: Permitted** Positional Accuracy: Located by supplier to within 10m	A17SW (NW)	852	4	383845 398199
38	**Local Authority Pollution Prevention and Controls** Name: Advent Manchester Location: 309 Great Ancoats Street, MANCHESTER, Lancashire, M4 7DF Authority: Manchester City Council, Environmental Health Department Permit Reference: PPC/105/01 Dated: 9th February 2001 Process Type: Local Authority Air Pollution Control Description: PG6/34 Respraying of road vehicles **Status: Authorisation revokedRevoked** Positional Accuracy: Manually positioned to the address or location	A14NE (E)	860	4	385559 398012
39	**Local Authority Pollution Prevention and Controls** Name: Tesco Express Ardwick Location: Ardwick Green, Ardwick, MANCHESTER, Lancashire, M13 9XF Authority: Manchester City Council, Environmental Health Department Permit Reference: PPC/PFS/RM/002/06 Dated: 3rd December 1998 Process Type: Local Authority Air Pollution Control Description: PG1/14 Petrol filling station **Status: Authorised** Positional Accuracy: Manually positioned to the address or location	A9SW (SE)	864	4	385255 397098
40	**Local Authority Pollution Prevention and Controls** Name: Dunlop LtdGrg Division Location: P O Box 151, MANCHESTER, Lancashire, M60 1PD Authority: Manchester City Council, Environmental Health Department Permit Reference: PPC/58/93 Dated: 2nd December 1993 Process Type: Local Authority Air Pollution Control Description: PG6/28 Rubber processes **Status: Authorisation revokedRevoked** Positional Accuracy: Manually positioned to the address or location	A7NW (SW)	893	4	383890 397289

Map ID	Details	Quadrant Reference (Compass Direction)	Estimated Distance From Site	Contact	NGR
41	**Local Authority Pollution Prevention and Controls** Name: Presbar Diecastings Ltd Location: Rear 62-64 Jersey Street, Sharston Industrial Area, MANCHESTER, Lancashire, M22 4TE Authority: Manchester City Council, Environmental Health Department Permit Reference: EH&CP/P/PSR 29(92-96) Dated: 14th October 1992 Process Type: Local Authority Air Pollution Control Description: PG2/1Furnaces for the extraction of non-ferrous metal from scrap **Status: Authorisation revokedRevoked** Positional Accuracy: Manually positioned to the address or location	A19NW (NE)	951	4	385134 398704
42	**Local Authority Pollution Prevention and Control Enforcements** Location: Store Street, MANCHESTER, Lancashire, M1 2WD Type: Air Pollution Control Enforcement Notice Reference: 34/92 Date Issued: 19th November 1998 Enforcement Date: Not Supplied Details: Failure To Update Furnace Emission Records Positional Accuracy: Automatically positioned to the address	A13NE (NE)	222	4	384808 398052
	Nearest Surface Water Feature	A13NW (NW)	41	-	384613 397873
43	**Pollution Incidents to Controlled Waters** Property Type: Private Sewage (Non-PLC): Sewerage Systems Location: Location Description Not Available Authority: Environment Agency, North West Region Pollutant: Unknown Sewage Note: Tributary River Mersey Incident Date: 1st March 1991 Incident Reference: 91510290 Catchment Area: Mersey - Non-Tidal Receiving Water: Not Given Cause of Incident: Unknown Incident Severity: Category 1 - Major Incident Positional Accuracy: Located by supplier to within 100m	A13NE (N)	39	3	384700 397900
44	**Pollution Incidents to Controlled Waters** Property Type: Not Given Location: Greater Manchester Authority: Environment Agency, North West Region Pollutant: Unknown Note: Oil To Drains Incident Date: 10th July 1996 Incident Reference: 96631536 Catchment Area: Medlock Receiving Water: Not Given Cause of Incident: Not Given Incident Severity: Category 3 - Minor Incident Positional Accuracy: Located by supplier to within 100m	A13NW (NW)	205	3	384500 398000
45	**Pollution Incidents to Controlled Waters** Property Type: Not Given Location: Greater Manchester Authority: Environment Agency, North West Region Pollutant: Unknown Note: None Pollution Found Incident Date: 8th November 1996 Incident Reference: 96632326 Catchment Area: Rochdale Canal Receiving Water: Not Given Cause of Incident: Other Incident/Unknown Incident Severity: Category 3 - Minor Incident Positional Accuracy: Unknown	A13SW (W)	214	3	384400 397800
46	**Pollution Incidents to Controlled Waters** Property Type: Not Given Location: Greater Manchester Authority: Environment Agency, North West Region Pollutant: Unknown Note: None Affected Incident Date: 8th November 1996 Incident Reference: 96632315 Catchment Area: Medlock Receiving Water: Not Given Cause of Incident: Other Incident/Unknown Incident Severity: Category 3 - Minor Incident Positional Accuracy: Located by supplier to within 100m	A13SW (SW)	232	3	384500 397600

Map ID	Details	Quadrant Reference (Compass Direction)	Estimated Distance From Site	Contact	NGR
47	**Pollution Incidents to Controlled Waters** Property Type: Not Given Location: Greater Manchester Authority: Environment Agency, North West Region Pollutant: Oils - Other Oil Note: River Medlock; Diesel Incident Date: 26th June 1996 Incident Reference: 96631409 Catchment Area: Medlock Receiving Water: Not Given Cause of Incident: Miscellaneous/Other Pollution Type Incident Severity: Category 3 - Minor Incident Positional Accuracy: Located by supplier to within 100m	A13SE (SE)	250	3	384900 397600
48	**Pollution Incidents to Controlled Waters** Property Type: Pollution Found Source Not Determined Location: Location Description Not Available Authority: Environment Agency, North West Region Pollutant: Miscellaneous - Colour Note: Not Supplied Incident Date: 2nd February 1995 Incident Reference: 95630210 Catchment Area: Medlock Receiving Water: Not Given Cause of Incident: Other Incident/Unknown Incident Severity: Category 3 - Minor Incident Positional Accuracy: Located by supplier to within 100m	A13SE (S)	290	3	384800 397500
49	**Pollution Incidents to Controlled Waters** Property Type: Pollution Found Source Not Determined Location: Greater Manchester Authority: Environment Agency, North West Region Pollutant: Chemicals - Paints / Dyes Note: Ashton Canal; Flouroscein Incident Date: 31st October 1996 Incident Reference: 96632291 Catchment Area: Ashton Canal Receiving Water: Not Given Cause of Incident: Not Given Incident Severity: Category 3 - Minor Incident Positional Accuracy: Located by supplier to within 100m	A18SE (N)	355	3	384800 398200
50	**Pollution Incidents to Controlled Waters** Property Type: Not Given Location: Location Description Not Available Authority: Environment Agency, North West Region Pollutant: Miscellaneous - Foam Note: River Medlock; Detergent Incident Date: 30th March 1995 Incident Reference: 95630655 Catchment Area: Medlock Receiving Water: Not Given Cause of Incident: Other Incident/Unknown Incident Severity: Category 3 - Minor Incident Positional Accuracy: Located by supplier to within 100m	A13SW (SW)	372	3	384400 397500
51	**Pollution Incidents to Controlled Waters** Property Type: Not Given Location: Greater Manchester Authority: Environment Agency, North West Region Pollutant: Unknown Note: River Medlock Incident Date: 2nd July 1995 Incident Reference: 95631978 Catchment Area: Medlock Receiving Water: Not Given Cause of Incident: Other Incident/Unknown Incident Severity: Category 3 - Minor Incident Positional Accuracy: Located by supplier to within 100m	A13SE (SE)	392	3	385001 397501
51	**Pollution Incidents to Controlled Waters** Property Type: Not Given Location: Greater Manchester Authority: Environment Agency, North West Region Pollutant: Miscellaneous - Inert Suspended Solids Note: River Medlock; Silt Incident Date: 17th January 1996 Incident Reference: 96630110 Catchment Area: Medlock Receiving Water: Not Given Cause of Incident: In River Works Incident Severity: Category 3 - Minor Incident Positional Accuracy: Located by supplier to within 100m	A13SE (SE)	395	3	385001 397496

Map ID	Details	Quadrant Reference (Compass Direction)	Estimated Distance From Site	Contact	NGR
52	**Pollution Incidents to Controlled Waters** Property Type: Not Given Location: Greater Manchester Authority: Environment Agency, North West Region Pollutant: Unknown Note: River Medlock; None Pollution Found Incident Date: 6th October 1995 Incident Reference: 95632478 Catchment Area: Medlock Receiving Water: Not Given Cause of Incident: Other Incident/Unknown Incident Severity: Category 3 - Minor Incident Positional Accuracy: Located by supplier to within 100m	A8NW (SW)	415	3	384500 397400
53	**Pollution Incidents to Controlled Waters** Property Type: Not Given Location: Greater Manchester Authority: Environment Agency, North West Region Pollutant: Unknown Note: None Pollution Found Incident Date: 11th January 1996 Incident Reference: 96630052 Catchment Area: Medlock Receiving Water: Not Given Cause of Incident: Other Incident/Unknown Incident Severity: Category 3 - Minor Incident Positional Accuracy: Located by supplier to within 100m	A12SE (SW)	440	3	384300 397500
54	**Pollution Incidents to Controlled Waters** Property Type: Transport, Storage, Communications: Road Location: North Western Street, ARDWICK, Greater Manchester Authority: Environment Agency, North West Region Pollutant: General Biodegradable : Tree Cuttings Note: Not Supplied Incident Date: 19th May 1999 Incident Reference: 29115 Catchment Area: Irwell Receiving Water: River Stretch (Freshwater) Cause of Incident: Unauthorised Activity : Unauthorised Burning Of Waste Incident Severity: Category 3 - Minor Incident Positional Accuracy: Located by supplier to within 10m	A14SW (SE)	467	3	385100 397500
55	**Pollution Incidents to Controlled Waters** Property Type: Not Given Location: Greater Manchester Authority: Environment Agency, North West Region Pollutant: Unknown Note: Diesel Reported Incident Date: 6th June 1996 Incident Reference: 96631224 Catchment Area: Medlock Receiving Water: Not Given Cause of Incident: Other Incident/Unknown Incident Severity: Category 3 - Minor Incident Positional Accuracy: Located by supplier to within 100m	A14SW (E)	478	3	385200 397700
56	**Pollution Incidents to Controlled Waters** Property Type: Not Given Location: Greater Manchester Authority: Environment Agency, North West Region Pollutant: Unknown Note: None Affected; Diesel Spill Incident Date: 22nd August 1996 Incident Reference: 96631887 Catchment Area: Irwell Receiving Water: Not Given Cause of Incident: Accidental Spillage/Leakage Incident Severity: Category 3 - Minor Incident Positional Accuracy: Unknown	A12SE (SW)	518	3	384200 397500
56	**Pollution Incidents to Controlled Waters** Property Type: Private Sewage (Non-PLC): Sewerage Systems Location: Greater Manchester Authority: Environment Agency, North West Region Pollutant: Crude Sewage Note: River Medlock; Crude Sewage Incident Date: 25th March 1996 Incident Reference: 96630555 Catchment Area: Medlock Receiving Water: Not Given Cause of Incident: Blocked Sewer Incident Severity: Category 3 - Minor Incident Positional Accuracy: Located by supplier to within 100m	A12SE (SW)	521	3	384200 397495

Map ID	Details	Quadrant Reference (Compass Direction)	Estimated Distance From Site	Contact	NGR
57	**Pollution Incidents to Controlled Waters** Property Type: Not Given Location: Princess Street , MANCHESTER Authority: Environment Agency, North West Region Pollutant: Miscellaneous - Foam Note: Detergent Pollution; Medlock; Detergent Incident Date: 18th April 1997 Incident Reference: 97630663 Catchment Area: Medlock Receiving Water: Freshwater Stream/River Cause of Incident: Overfilling During Delivery Incident Severity: Category 3 - Minor Incident Positional Accuracy: Located by supplier to within 100m	A14SW (SE)	552	3	385200 397495
58	**Pollution Incidents to Controlled Waters** Property Type: Not Given Location: Location Description Not Available Authority: Environment Agency, North West Region Pollutant: Chemicals - Paints / Dyes Note: Ashton Canal; Tracing Dye Incident Date: 29th September 1995 Incident Reference: 95632439 Catchment Area: Ashton Canal Receiving Water: Not Given Cause of Incident: Other Incident/Unknown Incident Severity: Category 3 - Minor Incident Positional Accuracy: Located by supplier to within 100m	A14NW (NE)	647	3	385300 398100
59	**Pollution Incidents to Controlled Waters** Property Type: Water Company Sewage: Storm Overflow Location: Location Description Not Available Authority: Environment Agency, North West Region Pollutant: Oils - Waste Oil Note: Oil Entering Medlock From Outfall Up Stream Temperance Stream Incident Date: 10th July 1998 Incident Reference: SO981348 Catchment Area: Medlock Receiving Water: Freshwater Stream/River Cause of Incident: Blocked Sewer Incident Severity: Category 3 - Minor Incident Positional Accuracy: Unknown	A14SE (E)	676	3	385400 397700
60	**Pollution Incidents to Controlled Waters** Property Type: Not Given Location: Greater Manchester Authority: Environment Agency, North West Region Pollutant: Unknown Note: None Affected Incident Date: 16th December 1996 Incident Reference: 96632549 Catchment Area: Rochdale Canal Receiving Water: Not Given Cause of Incident: Other Incident/Unknown Incident Severity: Category 3 - Minor Incident Positional Accuracy: Located by supplier to within 100m	A18SE (NE)	705	3	385001 398496
60	**Pollution Incidents to Controlled Waters** Property Type: Pollution Found Source Not Determined Location: Greater Manchester Authority: Environment Agency, North West Region Pollutant: Miscellaneous - Foam Note: Ashton Canal; Foam Incident Date: 9th April 1996 Incident Reference: 96630678 Catchment Area: Ashton Canal Receiving Water: Not Given Cause of Incident: Other Incident/Unknown Incident Severity: Category 3 - Minor Incident Positional Accuracy: Located by supplier to within 100m	A18NE (NE)	710	3	385001 398501
61	**Pollution Incidents to Controlled Waters** Property Type: Not Given Location: Greater Manchester Authority: Environment Agency, North West Region Pollutant: Unknown Note: None Affected; None Pollution Found Incident Date: 16th December 1996 Incident Reference: 96612549 Catchment Area: Rochdale Canal Receiving Water: Not Given Cause of Incident: Other Incident/Unknown Incident Severity: Category 3 - Minor Incident Positional Accuracy: Located by supplier to within 100m	A18NE (NE)	801	3	385001 398601

Map ID	Details	Quadrant Reference (Compass Direction)	Estimated Distance From Site	Contact	NGR
62	**Pollution Incidents to Controlled Waters** Property Type: Not Given Location: Greater Manchester Authority: Environment Agency, North West Region Pollutant: Unknown Note: None Pollution Found Incident Date: 24th April 1996 Incident Reference: 96630895 Catchment Area: Ashton Canal Receiving Water: Not Given Cause of Incident: Other Incident/Unknown Incident Severity: Category 3 - Minor Incident Positional Accuracy: Located by supplier to within 100m	A19SE (NE)	828	3	385400 398300
63	**Pollution Incidents to Controlled Waters** Property Type: Construction Location: Redhill Street, MANCHESTER, Greater Manchester Authority: Environment Agency, North West Region Pollutant: Contaminated Material : Soils & Sub-soils Note: Not Supplied Incident Date: 13th January 1999 Incident Reference: 751 Catchment Area: Rochdale Canal Receiving Water: Canal Cause of Incident: Not Given Incident Severity: Category 3 - Minor Incident Positional Accuracy: Manually positioned to the road within the address or location	A19NW (NE)	843	3	385100 398600
64	**Pollution Incidents to Controlled Waters** Property Type: Pollution Found Source Not Determined Location: Location Description Not Available Authority: Environment Agency, North West Region Pollutant: Miscellaneous - Unknown Note: Not Supplied Incident Date: 12th May 1993 Incident Reference: 93630987 Catchment Area: Ashton Canal Receiving Water: Not Given Cause of Incident: Unknown Incident Severity: Category 3 - Minor Incident Positional Accuracy: Located by supplier to within 100m	A19SE (NE)	966	3	385500 398400
65	**Pollution Incidents to Controlled Waters** Property Type: Not Given Location: Greater Manchester Authority: Environment Agency, North West Region Pollutant: Unknown Note: Not Supplied Incident Date: 3rd August 1996 Incident Reference: 96641712 Catchment Area: Medlock Receiving Water: Not Given Cause of Incident: Other Incident/Unknown Incident Severity: Category 3 - Minor Incident Positional Accuracy: Located by supplier to within 100m	A9NE (SE)	996	3	385600 397300
66	**Registered Radioactive Substances** Name: University Of Manchester Location: North Campus, Sackville Street, Manchester, M60 1qd Authority: Environment Agency, North West Region Permit Reference: Bx8645 Dated: 2nd September 2004 Process Type: Authorisation under S13 RSA for the disposal of Radioactive waste (was RSA60 S7) Description: Authorisation under RSA **Status: Application has been authorised and any conditions apply to the operatorAuthorised** Positional Accuracy: Manually positioned to the road within the address or location	A13SW (SW)	202	3	384479 397657
67	**Registered Radioactive Substances** Name: University Of Manchester Location: North Campus, Sackville Street, Manchester, M60 1qd Authority: Environment Agency, North West Region Permit Reference: Bx8661 Dated: 1st October 2004 Process Type: Registration under S7 RSA for the keeping and use of Radioactive materials (was RSA60 S1) Description: Registration under the Act of an open source which is also the subject of an authorisation **Status: Application has been authorised and any conditions apply to the operatorAuthorised** Positional Accuracy: Manually positioned to the road within the address or location	A13SW (W)	216	3	384399 397792

Map ID	Details	Quadrant Reference (Compass Direction)	Estimated Distance From Site	Contact	NGR
68	**Registered Radioactive Substances** Name: Umist Location: Po Box 88, Sackville Street, MANCHESTER, M60 1QD Authority: Environment Agency, North West Region Permit Reference: AZ8692 Dated: 13th November 1997 Process Type: Authorisation under S13 RSA for the disposal of Radioactive waste (was RSA60 S7) Description: Minor variation to authorisation under RSA **Status: Authorisation superseded by a substantial or non substantial variationSuperseded** Positional Accuracy: Manually positioned to the address or location	A13SW (SW)	320	3	384477 397512
68	**Registered Radioactive Substances** Name: Umist Location: Po Box 88, Sackville Street, MANCHESTER, M60 1QD Authority: Environment Agency, North West Region Permit Reference: AX0526 Dated: 30th January 1997 Process Type: Authorisation under S13 RSA for the disposal of Radioactive waste (was RSA60 S7) Description: Minor variation to authorisation under RSA **Status: Authorisation superseded by a substantial or non substantial variationSuperseded** Positional Accuracy: Manually positioned to the address or location	A13SW (SW)	320	3	384478 397512
68	**Registered Radioactive Substances** Name: Umist Location: Po Box 88, Sackville Street, MANCHESTER, M60 1QD Authority: Environment Agency, North West Region Permit Reference: AP0143 Dated: 16th January 1995 Process Type: Authorisation under S13 RSA for the disposal of Radioactive waste (was RSA60 S7) Description: Minor variation to authorisation under RSA **Status: Authorisation superseded by a substantial or non substantial variationSuperseded** Positional Accuracy: Manually positioned to the address or location	A13SW (SW)	320	3	384478 397512
68	**Registered Radioactive Substances** Name: Umist Location: PO Box 88, MANCHESTER, Lancashire, M60 1QD Authority: Environment Agency, North West Region Permit Reference: Bq2154 Dated: 9th April 2002 Process Type: Authorisation under S13 RSA for the disposal of Radioactive waste (was RSA60 S7) Description: Substantial variation to authorisation under RSA **Status: Authorisation either revoked or cancelledCancelled** Positional Accuracy: Located by supplier to within 100m	A13SW (SW)	321	3	384500 397500
68	**Registered Radioactive Substances** Name: Umist Location: PO Box 88, MANCHESTER, Lancashire, M60 1QD Authority: Environment Agency, North West Region Permit Reference: AC8878 Dated: 31st March 1991 Process Type: Authorisation under S13 RSA for the disposal of Radioactive waste (was RSA60 S7) Description: Authorisation under RSA **Status: Authorisation either revoked or cancelledCancelled** Positional Accuracy: Located by supplier to within 100m	A13SW (SW)	321	3	384500 397500
69	**Registered Radioactive Substances** Name: Umist Location: Po Box 88, Sackville Street, MANCHESTER, M60 1QD Authority: Environment Agency, North West Region Permit Reference: Bk5380 Dated: 6th March 2001 Process Type: Registration under S7 RSA for the keeping and use of Radioactive materials (was RSA60 S1) Description: Substantial variation to a registration under the Act of an open source which is also the subject of an authorisation **Status: Authorisation either revoked or cancelledCancelled** Positional Accuracy: Manually positioned to the address or location	A8NW (S)	337	3	384612 397456

Map ID	Details	Quadrant Reference (Compass Direction)	Estimated Distance From Site	Contact	NGR
70	**Registered Radioactive Substances** Name: Manchester Metropolitan University Location: John Dalton Building, Chester Street, MANCHESTER, M1 5GD Authority: Environment Agency, North West Region Permit Reference: Ca1464 Dated: 17th February 2006 Process Type: Authorisation under S13 RSA for the disposal of Radioactive waste (was RSA60 S7) Description: Substantial variation to authorisation under RSA **Status: Application has been authorised and any conditions apply to the operatorAuthorised** Positional Accuracy: Automatically positioned to the address	A7NE (SW)	646	3	384195 397314
71	**Registered Radioactive Substances** Name: Manchester Metropolitan University Location: John Dalton Building, Chester Street, MANCHESTER, Lancashire, M1 5GD Authority: Environment Agency, North West Region Permit Reference: Bw5861 Dated: 1st December 2003 Process Type: Authorisation under S13 RSA for the disposal of Radioactive waste (was RSA60 S7) Description: Minor variation to authorisation under RSA **Status: Authorisation superseded by a substantial or non substantial variationSuperseded** Positional Accuracy: Automatically positioned to the address	A7NE (SW)	798	3	384070 397222
71	**Registered Radioactive Substances** Name: Manchester Metropolitan University Location: John Dalton Building, Chester Street, MANCHESTER, Greater Manchester, M1 5GD Authority: Environment Agency, North West Region Permit Reference: BI0324 Dated: 23rd May 2001 Process Type: Registration under S7 RSA for the keeping and use of Radioactive materials (was RSA60 S1) Description: Minor variation to a registration under the Act of an open source which is also the subject of an authorisation **Status: Application has been authorised and any conditions apply to the operatorAuthorised** Positional Accuracy: Automatically positioned to the address	A7NE (SW)	798	3	384070 397222
71	**Registered Radioactive Substances** Name: Manchester Metropolitan University Location: John Dalton Building, Chester Street, MANCHESTER, Greater Manchester, M1 5GD Authority: Environment Agency, North West Region Permit Reference: AP8403 Dated: 9th March 1995 Process Type: Authorisation under S13 RSA for the disposal of Radioactive waste (was RSA60 S7) Description: Minor variation to authorisation under RSA **Status: Authorisation superseded by a substantial or non substantial variationSuperseded** Positional Accuracy: Automatically positioned to the address	A7NE (SW)	798	3	384070 397222
71	**Registered Radioactive Substances** Name: Manchester Metropolitan University Location: John Dalton Building, Chester Street, MANCHESTER, Greater Manchester, M1 5GD Authority: Environment Agency, North West Region Permit Reference: AO3155 Dated: 16th October 1994 Process Type: Authorisation under S13 RSA for the disposal of Radioactive waste (was RSA60 S7) Description: Substantial variation to authorisation under RSA **Status: Authorisation superseded by a substantial or non substantial variationSuperseded** Positional Accuracy: Automatically positioned to the address	A7NE (SW)	798	3	384070 397222
71	**Registered Radioactive Substances** Name: Manchester Metropolitan University Location: John Dalton Building, Chester Street, MANCHESTER, Greater Manchester, M1 5GD Authority: Environment Agency, North West Region Permit Reference: AC9718 Dated: 31st March 1991 Process Type: Registration under S7 RSA for the keeping and use of Radioactive materials (was RSA60 S1) Description: Registration under the Act of an open source which is also the subject of an authorisation **Status: Authorisation superseded by a substantial or non substantial variationSuperseded** Positional Accuracy: Automatically positioned to the address	A7NE (SW)	798	3	384070 397222

Map ID	Details	Quadrant Reference (Compass Direction)	Estimated Distance From Site	Contact	NGR
71	**Registered Radioactive Substances** Name: Manchester Metropolitan University Location: John Dalton Building, Chester Street, MANCHESTER, Greater Manchester, M1 5GD Authority: Environment Agency, North West Region Permit Reference: AC9688 Dated: 31st March 1991 Process Type: Authorisation under S13 RSA for the disposal of Radioactive waste (was RSA60 S7) Description: Authorisation under RSA **Status: Authorisation superseded by a substantial or non substantial variationSuperseded** Positional Accuracy: Automatically positioned to the address	A7NE (SW)	798	3	384070 397222
72	**Registered Radioactive Substances** Name: University Of Manchester Location: Oxford Road, Manchester, M13 9PL Authority: Environment Agency, North West Region Permit Reference: CB0137 Dated: 8th December 2006 Process Type: Authorisation under S13 RSA for the disposal of Radioactive waste (was RSA60 S7) Description: Minor variation to authorisation under RSA **Status: Application has been authorised and any conditions apply to the operatorAuthorised** Positional Accuracy: Automatically positioned to the address	A8SW (S)	962	3	384615 396824
72	**Registered Radioactive Substances** Name: University Of Manchester Location: Oxford Road, MANCHESTER, M13 9PL Authority: Environment Agency, North West Region Permit Reference: Bz3067 Dated: 28th June 2005 Process Type: Authorisation under S13 RSA for the disposal of Radioactive waste (was RSA60 S7) Description: Initial variation to an authorisation under RSA **Status: Authorisation superseded by a substantial or non substantial variationSuperseded** Positional Accuracy: Automatically positioned to the address	A8SW (S)	962	3	384615 396824
72	**Registered Radioactive Substances** Name: University Of Manchester Location: Oxford Road, MANCHESTER, Lancashire, M13 9PL Authority: Environment Agency, North West Region Permit Reference: Bx8548 Dated: 1st October 2004 Process Type: Registration under S7 RSA for the keeping and use of Radioactive materials (was RSA60 S1) Description: Registration under the Act of an open source which is also the subject of an authorisation **Status: Application has been authorised and any conditions apply to the operatorAuthorised** Positional Accuracy: Automatically positioned to the address	A8SW (S)	962	3	384615 396824
72	**Registered Radioactive Substances** Name: University Of Manchester Location: Oxford Road, MANCHESTER, Lancashire, M13 9PL Authority: Environment Agency, North West Region Permit Reference: Bx8564 Dated: 2nd September 2004 Process Type: Authorisation under S13 RSA for the disposal of Radioactive waste (was RSA60 S7) Description: Authorisation under RSA **Status: Authorisation superseded by a substantial or non substantial variationSuperseded** Positional Accuracy: Automatically positioned to the address	A8SW (S)	962	3	384615 396824
72	**Registered Radioactive Substances** Name: Central Manchester University Hospitals Nhs Foundation Trust Location: Oxford Road, Manchester, Lancashire, M13 9PL Authority: Environment Agency, North West Region Permit Reference: Bm2918 Dated: 19th November 2001 Process Type: Registration under S7 RSA for the keeping and use of Radioactive materials (was RSA60 S1) Description: Substantial variation to a registration under the Act of an open source which is also the subject of an authorisation **Status: Authorisation superseded by a substantial or non substantial variationSuperseded** Positional Accuracy: Automatically positioned to the address	A8SW (S)	962	3	384615 396824

Map ID	Details	Quadrant Reference (Compass Direction)	Estimated Distance From Site	Contact	NGR
	River Quality Name: Rochdale Canal GQA Grade: River Quality B Reach: Ashton Canal To Knott Mill Estimated Distance (km): 1.8 Flow Rate: Flow greater than 80 cumecs Flow Type: Canal Year: 2000	A13NW (NW)	136	3	384570 397964
	River Quality Name: Ashton Canal GQA Grade: River Quality C Reach: Robertsons To Rochdale Canal Estimated Distance (km): 6.4 Flow Rate: Flow greater than 80 cumecs Flow Type: Canal Year: 2000	A13NE (NE)	301	3	384904 398079
	River Quality Name: Medlock GQA Grade: River Quality E Reach: Lords Bk To Irwell Estimated Distance (km): 9.5 Flow Rate: Flow less than 0.31 cumecs Flow Type: River Year: 2000	A8NW (S)	371	3	384625 397419
	River Quality Name: Rochdale Canal GQA Grade: River Quality B Reach: Empress Processing To Ashton Canal Estimated Distance (km): .3 Flow Rate: Flow greater than 80 cumecs Flow Type: Canal Year: 2000	A18SE (NE)	398	3	384859 398224
	River Quality Name: Rochdale Canal GQA Grade: River Quality B Reach: Qsl At Summit To Empress Processing Estimated Distance (km): 27.6 Flow Rate: Flow greater than 80 cumecs Flow Type: Canal Year: 2000	A18SE (N)	636	3	384915 398458
	River Quality Name: Corn Bk GQA Grade: River Quality C Reach: Qsl At Openshaw To Msc Estimated Distance (km): 5.6 Flow Rate: Flow less than 0.31 cumecs Flow Type: River Year: 2000	A8SW (S)	858	3	384534 396941

Map ID	Details	Quadrant Reference (Compass Direction)	Estimated Distance From Site	Contact	NGR
73	**River Quality Chemistry Sampling Points** Name: Medlock Reach: Lords Brook To Irwell Estimated Distance: 9.50 Objective: Not Supplied Positional Accuracy: Located by supplier to within 10m Year: 1990 GQA Grade: River Quality Chemistry GQA Grade E - Poor Compliance: Not Supplied Year: 1993 GQA Grade: River Quality Chemistry GQA Grade E - Poor Compliance: Not Supplied Year: 1994 GQA Grade: River Quality Chemistry GQA Grade D - Fair Compliance: Not Supplied Year: 1995 GQA Grade: River Quality Chemistry GQA Grade D - Fair Compliance: Not Supplied Year: 1996 GQA Grade: River Quality Chemistry GQA Grade D - Fair Compliance: Not Supplied Year: 1997 GQA Grade: River Quality Chemistry GQA Grade D - Fair Compliance: Not Supplied Year: 1998 GQA Grade: River Quality Chemistry GQA Grade D - Fair Compliance: Not Supplied Year: 1999 GQA Grade: River Quality Chemistry GQA Grade D - Fair Compliance: Not Supplied Year: 2000 GQA Grade: River Quality Chemistry GQA Grade C - Fairly Good Compliance: Not Supplied Year: 2001 GQA Grade: River Quality Chemistry GQA Grade D - Fair Compliance: Not Supplied Year: 2002 GQA Grade: River Quality Chemistry GQA Grade D - Fair Compliance: Not Supplied Year: 2003 GQA Grade: River Quality Chemistry GQA Grade C - Fairly Good Compliance: Not Supplied Year: 2004 GQA Grade: River Quality Chemistry GQA Grade C - Fairly Good Compliance: Not Supplied Year: 2005 GQA Grade: River Quality Chemistry GQA Grade B - Good Compliance: Not Supplied Year: 2006 GQA Grade: River Quality Chemistry GQA Grade B - Good Compliance: Not Supplied Year: 2007 GQA Grade: River Quality Chemistry GQA Grade B - Good Compliance: Not Supplied Year: 2008 GQA Grade: River Quality Chemistry GQA Grade C - Fairly Good Compliance: Not Supplied Year: 2009 GQA Grade: River Quality Chemistry GQA Grade C - Fairly Good Compliance: Not Supplied	A15SW (E)	985	3	385714 397750
74	**Water Abstractions** Operator: West Contracting Licence Number: Nw0690006001 Permit Version: 1 Location: Boreholes At Origin Developments, Manchester Authority: Environment Agency, North West Region Abstraction: Other Industrial/Commercial/Public Services: Non-Evaporative Cooling Abstraction Type: Water may be abstracted from a single point Source: Groundwater Daily Rate (m3): Not Supplied Yearly Rate (m3): Not Supplied Details: Not Supplied Authorised Start: 01 May Authorised End: 30 September Permit Start Date: 19th January 2009 Permit End Date: Not Supplied Positional Accuracy: Located by supplier to within 10m	A13SW (W)	252	3	384378 397733

Map ID	Details	Quadrant Reference (Compass Direction)	Estimated Distance From Site	Contact	NGR
74	**Water Abstractions** Operator: West Contracting Licence Number: Nw/069/0006/001 Permit Version: 1 Location: Boreholes At Origin Developments, Manchester Authority: Environment Agency, North West Region Abstraction: Other Industrial/Commercial/Public Services: Non-Evaporative Cooling Abstraction Type: Water may be abstracted from a single point Source: Groundwater Daily Rate (m3): Not Supplied Yearly Rate (m3): Not Supplied Details: Not Supplied Authorised Start: 01 May Authorised End: 30 September Permit Start Date: 19th January 2009 Permit End Date: Not Supplied Positional Accuracy: Located by supplier to within 10m	A13SW (W)	252	3	384378 397733
75	**Water Abstractions** Operator: North Western Electricity Board Licence Number: 2569006023 Permit Version: Not Supplied Location: Rochdale Canal, Dickinson Street, MANCHESTER Authority: Environment Agency, North West Region Abstraction: Cooling Abstraction Type: Not Supplied Source: Canal Daily Rate (m3): 82 Yearly Rate (m3): 25230 Details: Licence Status: Revoked Authorised Start: Not Supplied Authorised End: Not Supplied Permit Start Date: Not Supplied Permit End Date: Not Supplied Positional Accuracy: Located by supplier to within 100m	A12SE (W)	528	3	384100 397700
76	**Water Abstractions** Operator: British Telecommunications Plc Licence Number: 2569007069 Permit Version: 100 Location: Borehole At George St, Manchester Authority: Environment Agency, North West Region Abstraction: Other Industrial/Commercial/Public Services: General Cooling (Existing Licences Only) (Low Loss) Abstraction Type: Water may be abstracted from a single point Source: Groundwater Daily Rate (m3): 860 Yearly Rate (m3): 1100 Details: Premises At Rutherford Hse, York St Authorised Start: 01 January Authorised End: 31 December Permit Start Date: 1st April 2007 Permit End Date: Not Supplied Positional Accuracy: Located by supplier to within 100m	A12NE (W)	541	3	384100 398000
77	**Water Abstractions** Operator: Moseley Rubber Co Ltd Licence Number: 2569006001 Permit Version: 100 Location: Borehole At Premises, Broadie St, Ardwick, Manchester Authority: Environment Agency, North West Region Abstraction: Rubber: General Cooling (Existing Licences Only) (Low Loss) Abstraction Type: Water may be abstracted from a single point Source: Groundwater Daily Rate (m3): 909 Yearly Rate (m3): 331858 Details: Premises At Broadie St., Ardwick Authorised Start: 01 January Authorised End: 31 December Permit Start Date: 8th February 1966 Permit End Date: Not Supplied Positional Accuracy: Located by supplier to within 10m	A14SW (SE)	566	3	385240 397540

Map ID	Details	Quadrant Reference (Compass Direction)	Estimated Distance From Site	Contact	NGR
78	**Water Abstractions** Operator: Manchester Metropolitan University Licence Number: Nw/069/0006/003 Permit Version: 2 Location: Borehole 1 At Lower Chatham Street Authority: Environment Agency, North West Region Abstraction: Schools and Colleges: General Use (Medium Loss) Abstraction Type: Water may be abstracted from a single point Source: Groundwater Daily Rate (m3): Not Supplied Yearly Rate (m3): Not Supplied Details: Not Supplied Authorised Start: 01 April Authorised End: 31 March Permit Start Date: 4th April 2014 Permit End Date: Not Supplied Positional Accuracy: Located by supplier to within 10m	A7SE (SW)	834	3	384180 397091
78	**Water Abstractions** Operator: Manchester Metropolitan University Licence Number: Nw/069/0006/003 Permit Version: 2 Location: Borehole 1 At Lower Chatham Street Authority: Environment Agency, North West Region Abstraction: Schools and Colleges: Heat Pump Abstraction Type: Water may be abstracted from a single point Source: Groundwater Daily Rate (m3): Not Supplied Yearly Rate (m3): Not Supplied Details: Not Supplied Authorised Start: 01 April Authorised End: 31 March Permit Start Date: 4th April 2014 Permit End Date: Not Supplied Positional Accuracy: Located by supplier to within 10m	A7SE (SW)	834	3	384180 397091
78	**Water Abstractions** Operator: Manchester Metropolitan University Licence Number: Nw/069/0006/003 Permit Version: 1 Location: Borehole 1 At Lower Chatham Street Authority: Environment Agency, North West Region Abstraction: Schools and Colleges: General Use (Medium Loss) Abstraction Type: Water may be abstracted from a single point Source: Groundwater Daily Rate (m3): Not Supplied Yearly Rate (m3): Not Supplied Details: Not Supplied Authorised Start: 01 April Authorised End: 31 March Permit Start Date: 1st April 2011 Permit End Date: Not Supplied Positional Accuracy: Located by supplier to within 10m	A7SE (SW)	834	3	384180 397091
78	**Water Abstractions** Operator: Manchester Metropolitan University Licence Number: Nw/069/0006/003 Permit Version: 1 Location: Borehole 1 At Lower Chatham Street Authority: Environment Agency, North West Region Abstraction: Schools and Colleges: Heat Pump Abstraction Type: Water may be abstracted from a single point Source: Groundwater Daily Rate (m3): Not Supplied Yearly Rate (m3): Not Supplied Details: Not Supplied Authorised Start: 01 April Authorised End: 31 March Permit Start Date: 1st April 2011 Permit End Date: Not Supplied Positional Accuracy: Located by supplier to within 10m	A7SE (SW)	834	3	384180 397091

Map ID	Details	Quadrant Reference (Compass Direction)	Estimated Distance From Site	Contact	NGR
79	**Water Abstractions** Operator: Dunlop Rubber Co Limited Licence Number: 2569007027 Permit Version: Not Supplied Location: Borehole, Cambridge Street, MANCHESTER Authority: Environment Agency, North West Region Abstraction: Cooling Abstraction Type: Not Supplied Source: Groundwater Daily Rate (m3): 1811 Yearly Rate (m3): 154564 Details: Licence Status: Revoked Authorised Start: Not Supplied Authorised End: Not Supplied Permit Start Date: Not Supplied Permit End Date: Not Supplied Positional Accuracy: Located by supplier to within 100m	A7NE (SW)	864	3	384000 397200
	Water Abstractions Operator: British Telecommunications Plc Licence Number: 2569007070 Permit Version: 101 Location: Borehole At Dial House Chapel Street Salford Authority: Environment Agency, North West Region Abstraction: Other Industrial/Commercial/Public Services: General Cooling (Existing Licences Only) (High Loss) Abstraction Type: Water may be abstracted from a single point Source: Groundwater Daily Rate (m3): Not Supplied Yearly Rate (m3): Not Supplied Details: Premises At Dial House, Salford Authorised Start: 01 January Authorised End: 31 December Permit Start Date: 1st April 2007 Permit End Date: Not Supplied Positional Accuracy: Located by supplier to within 100m	A17NW (NW)	1262	3	383700 398700
	Water Abstractions Operator: British Telecom Licence Number: 2569007070 Permit Version: 100 Location: Borehole At Dial House, Chapel St, Salford Authority: Environment Agency, North West Region Abstraction: Other Industrial/Commercial/Public Services: General Cooling (Existing Licences Only) (High Loss) Abstraction Type: Water may be abstracted from a single point Source: Groundwater Daily Rate (m3): 30 Yearly Rate (m3): 45 Details: Premises At Dial House, Salford Authorised Start: 01 January Authorised End: 31 December Permit Start Date: 27th January 1971 Permit End Date: Not Supplied Positional Accuracy: Located by supplier to within 100m	A17NW (NW)	1262	3	383700 398700
	Water Abstractions Operator: Her Majesty'S Court Service Licence Number: 2569007089 Permit Version: 2 Location: 2 Boreholes At Gartside Street Manchester Authority: Environment Agency, North West Region Abstraction: Other Industrial/Commercial/Public Services: Non-Evaporative Cooling Abstraction Type: Water may be abstracted from a single point Source: Groundwater Daily Rate (m3): Not Supplied Yearly Rate (m3): Not Supplied Details: Land At Gartside Street Manchester Authorised Start: 01 January Authorised End: 31 December Permit Start Date: 10th July 2008 Permit End Date: Not Supplied Positional Accuracy: Located by supplier to within 10m	A16SE (W)	1365	3	383335 398310

Map ID	Details	Quadrant Reference (Compass Direction)	Estimated Distance From Site	Contact	NGR
	Water Abstractions Operator: Bovis Lend Lease Ltd Licence Number: 2569007089 Permit Version: 1 Location: 2 Boreholes At Gartside Street Manchester Authority: Environment Agency, North West Region Abstraction: Other Industrial/Commercial/Public Services: Non-Evaporative Cooling Abstraction Type: Water may be abstracted from a single point Source: Groundwater Daily Rate (m3): Not Supplied Yearly Rate (m3): Not Supplied Details: Land At Gartside Street Manchester Authorised Start: 01 January Authorised End: 31 December Permit Start Date: 28th January 2005 Permit End Date: Not Supplied Positional Accuracy: Located by supplier to within 10m	A16SE (W)	1365	3	383335 398310
	Water Abstractions Operator: Manchester Metropolitan University Licence Number: Nw/069/0004/003 Permit Version: 1 Location: Borehole At Manchester Metropolitan University Authority: Environment Agency, North West Region Abstraction: Schools and Colleges: Heat Pump Abstraction Type: Water may be abstracted from a single point Source: Groundwater Daily Rate (m3): Not Supplied Yearly Rate (m3): Not Supplied Details: Not Supplied Authorised Start: 01 April Authorised End: 31 March Permit Start Date: 20th September 2013 Permit End Date: Not Supplied Positional Accuracy: Located by supplier to within 10m	A2NW (SW)	1389	3	383715 396746
	Water Abstractions Operator: Manchester Metropolitan University Licence Number: Nw/069/0004/003 Permit Version: 1 Location: Borehole At Manchester Metropolitan University Authority: Environment Agency, North West Region Abstraction: Schools and Colleges: General Use (Medium Loss) Abstraction Type: Water may be abstracted from a single point Source: Groundwater Daily Rate (m3): Not Supplied Yearly Rate (m3): Not Supplied Details: Not Supplied Authorised Start: 01 April Authorised End: 31 March Permit Start Date: 20th September 2013 Permit End Date: Not Supplied Positional Accuracy: Located by supplier to within 10m	A2NW (SW)	1389	3	383715 396746
	Water Abstractions Operator: G T Energy Uk Limited Licence Number: Nw/069/0004/005 Permit Version: 2 Location: Area Of Abstraction - Lower Carboniferous Limestone Authority: Environment Agency, North West Region Abstraction: Other Industrial/Commercial/Public Services: Heat Pump Abstraction Type: Water may be abstracted from any point within an area Source: Groundwater Daily Rate (m3): Not Supplied Yearly Rate (m3): Not Supplied Details: Devonshire Street, Manchester Authorised Start: 01 April Authorised End: 31 March Permit Start Date: 11th June 2013 Permit End Date: Not Supplied Positional Accuracy: Located by supplier to within 10m	A5NW (SE)	1418	3	385729 396778

Map ID	Details	Quadrant Reference (Compass Direction)	Estimated Distance From Site	Contact	NGR
	Water Abstractions Operator: Gt Energy Limited Licence Number: Nw/069/0004/005 Permit Version: 1 Location: Area Of Abstraction - Lower Carboniferous Limestone Authority: Environment Agency, North West Region Abstraction: Other Industrial/Commercial/Public Services: Heat Pump Abstraction Type: Water may be abstracted from any point within an area Source: Groundwater Daily Rate (m3): Not Supplied Yearly Rate (m3): Not Supplied Details: Not Supplied Authorised Start: 01 April Authorised End: 31 March Permit Start Date: 17th January 2013 Permit End Date: Not Supplied Positional Accuracy: Located by supplier to within 10m	A5NW (SE)	1418	3	385729 396778
	Water Abstractions Operator: British Waterways Licence Number: 2569006990 Permit Version: 100 Location: Ashton Canal, Manchester [Distillers, Ancoats] Authority: Environment Agency, North West Region Abstraction: Other Industrial/Commercial/Public Services: General Cooling (Existing Licences Only) (Low Loss) Abstraction Type: Water may be abstracted from a single point Source: Surface Daily Rate (m3): 0 Yearly Rate (m3): 750090 Details: (Lancashire Tar Distillers Authorised Start: 01 January Authorised End: 31 December Permit Start Date: 1st April 1969 Permit End Date: Not Supplied Positional Accuracy: Located by supplier to within 100m	A20NW (NE)	1523	3	385900 398795
	Water Abstractions Operator: British Waterways Board Licence Number: 2569006030 Permit Version: Not Supplied Location: Manchester, MANCHESTER Authority: Environment Agency, North West Region Abstraction: Not Supplied Abstraction Type: Not Supplied Source: Canal Daily Rate (m3): 0 Yearly Rate (m3): 0 Details: Ashton Canal Authorised Start: Not Supplied Authorised End: Not Supplied Permit Start Date: Not Supplied Permit End Date: Not Supplied Positional Accuracy: Located by supplier to within 100m	A20NW (NE)	1526	3	385900 398800
	Water Abstractions Operator: Interbrew Uk Ltd Licence Number: 2569004023 Permit Version: 102 Location: Borehole Number 2 At Premises Strangeways Manchester Authority: Environment Agency, North West Region Abstraction: Breweries/Wine: Process Water Abstraction Type: Water may be abstracted from a single point Source: Groundwater Daily Rate (m3): Not Supplied Yearly Rate (m3): Not Supplied Details: Strangeways Brewery, Manchester Authorised Start: 01 January Authorised End: 31 December Permit Start Date: 1st January 2004 Permit End Date: Not Supplied Positional Accuracy: Located by supplier to within 10m	A22NW (NW)	1576	3	383820 399190

Map ID	Details	Quadrant Reference (Compass Direction)	Estimated Distance From Site	Contact	NGR
	Water Abstractions Operator: Interbrew Uk Ltd Licence Number: 2569004023 Permit Version: 102 Location: Borehole (No 2) At Premises, Strangeways, Manchester Authority: Environment Agency, North West Region Abstraction: Breweries/Wine: Drinking, Cooking, Sanitary, Washing, (Small Garden) Abstraction Type: Water may be abstracted from a single point Source: Groundwater Daily Rate (m3): Not Supplied Yearly Rate (m3): Not Supplied Details: Strangeways Brewery, Manchester Authorised Start: 01 January Authorised End: 31 December Permit Start Date: 1st January 2004 Permit End Date: Not Supplied Positional Accuracy: Located by supplier to within 10m	A22NW (NW)	1576	3	383820 399190
	Water Abstractions Operator: Interbrew Uk Ltd Licence Number: 2569004023 Permit Version: 102 Location: Borehole Number 2 At Premises Strangeways Manchester Authority: Environment Agency, North West Region Abstraction: Breweries/Wine: Drinking, Cooking, Sanitary, Washing, (Small Garden) Abstraction Type: Water may be abstracted from a single point Source: Groundwater Daily Rate (m3): Not Supplied Yearly Rate (m3): Not Supplied Details: Strangeways Brewery, Manchester Authorised Start: 01 January Authorised End: 31 December Permit Start Date: 1st January 2004 Permit End Date: Not Supplied Positional Accuracy: Located by supplier to within 10m	A22NW (NW)	1576	3	383820 399190
	Water Abstractions Operator: Interbrew Uk Ltd Licence Number: 2569004023 Permit Version: 102 Location: Borehole Number 2 At Premises Strangeways Manchester Authority: Environment Agency, North West Region Abstraction: Breweries/Wine: Drinking, Cooking, Sanitary, Washing, (Small Garden) Abstraction Type: Water may be abstracted from a single point Source: Groundwater Daily Rate (m3): Not Supplied Yearly Rate (m3): Not Supplied Details: Strangeways Brewery, Manchester Authorised Start: 01 January Authorised End: 31 December Permit Start Date: 1st January 2004 Permit End Date: Not Supplied Positional Accuracy: Located by supplier to within 10m	A22NW (NW)	1576	3	383820 399190
	Water Abstractions Operator: Interbrew Uk Ltd Licence Number: 2569004023 Permit Version: 101 Location: Borehole (No 2) At Premises, Strangeways, Manchester Authority: Environment Agency, North West Region Abstraction: Breweries/Wine: Drinking, Cooking, Sanitary, Washing, (Small Garden) Abstraction Type: Water may be abstracted from a single point Source: Groundwater Daily Rate (m3): 682 Yearly Rate (m3): 194755 Details: Strangeways Brewery, Manchester Authorised Start: 01 January Authorised End: 31 December Permit Start Date: 25th May 2000 Permit End Date: Not Supplied Positional Accuracy: Located by supplier to within 10m	A22NW (NW)	1576	3	383820 399190

Map ID	Details	Quadrant Reference (Compass Direction)	Estimated Distance From Site	Contact	NGR
	Water Abstractions Operator: Interbrew Uk Ltd Licence Number: 2569004023 Permit Version: 101 Location: Borehole (No 2) At Premises, Strangeways, Manchester Authority: Environment Agency, North West Region Abstraction: Breweries/Wine: Process Water Abstraction Type: Water may be abstracted from a single point Source: Groundwater Daily Rate (m3): Not Supplied Yearly Rate (m3): Not Supplied Details: Strangeways Brewery, Manchester Authorised Start: 01 January Authorised End: 31 December Permit Start Date: 25th May 2000 Permit End Date: Not Supplied Positional Accuracy: Located by supplier to within 10m	A22NW (NW)	1576	3	383820 399190
	Water Abstractions Operator: Interbrew Uk Ltd Licence Number: 2569004023 Permit Version: 102 Location: Borehole Number 3 At Premises Strangeways Manchester Authority: Environment Agency, North West Region Abstraction: Breweries/Wine: Drinking, Cooking, Sanitary, Washing, (Small Garden) Abstraction Type: Water may be abstracted from a single point Source: Groundwater Daily Rate (m3): Not Supplied Yearly Rate (m3): Not Supplied Details: Strangeways Brewery, Manchester Authorised Start: 01 January Authorised End: 31 December Permit Start Date: 1st January 2004 Permit End Date: Not Supplied Positional Accuracy: Located by supplier to within 10m	A22NW (NW)	1597	3	383830 399220
	Water Abstractions Operator: Interbrew Uk Ltd Licence Number: 2569004023 Permit Version: 102 Location: Borehole Number 3 At Premises Strangeways Manchester Authority: Environment Agency, North West Region Abstraction: Breweries/Wine: Process Water Abstraction Type: Water may be abstracted from a single point Source: Groundwater Daily Rate (m3): Not Supplied Yearly Rate (m3): Not Supplied Details: Strangeways Brewery, Manchester Authorised Start: 01 January Authorised End: 31 December Permit Start Date: 1st January 2004 Permit End Date: Not Supplied Positional Accuracy: Located by supplier to within 10m	A22NW (NW)	1597	3	383830 399220
	Water Abstractions Operator: Interbrew Uk Ltd Licence Number: 2569004023 Permit Version: 102 Location: Borehole Number 3 At Premises Strangeways Manchester Authority: Environment Agency, North West Region Abstraction: Breweries/Wine: Drinking, Cooking, Sanitary, Washing, (Small Garden) Abstraction Type: Water may be abstracted from a single point Source: Groundwater Daily Rate (m3): Not Supplied Yearly Rate (m3): Not Supplied Details: Strangeways Brewery, Manchester Authorised Start: 01 January Authorised End: 31 December Permit Start Date: 1st January 2004 Permit End Date: Not Supplied Positional Accuracy: Located by supplier to within 10m	A22NW (NW)	1597	3	383830 399220

Map ID	Details	Quadrant Reference (Compass Direction)	Estimated Distance From Site	Contact	NGR
	Water Abstractions Operator: Interbrew Uk Ltd Licence Number: 2569004023 Permit Version: 102 Location: Borehole (No 3) At Premises, Strangeways, Manchester Authority: Environment Agency, North West Region Abstraction: Breweries/Wine: Process Water Abstraction Type: Water may be abstracted from a single point Source: Groundwater Daily Rate (m3): Not Supplied Yearly Rate (m3): Not Supplied Details: Borehole At Strangeways Manchester Authorised Start: 01 January Authorised End: 31 December Permit Start Date: 1st January 2004 Permit End Date: Not Supplied Positional Accuracy: Located by supplier to within 10m	A22NW (NW)	1597	3	383830 399220
	Water Abstractions Operator: Interbrew Uk Ltd Licence Number: 2569004023 Permit Version: 101 Location: Borehole (No 3) At Premises, Strangeways, Manchester Authority: Environment Agency, North West Region Abstraction: Breweries/Wine: Drinking, Cooking, Sanitary, Washing, (Small Garden) Abstraction Type: Not Supplied Source: Groundwater Daily Rate (m3): Not Supplied Yearly Rate (m3): Not Supplied Details: Strangeways Brewery, Manchester Authorised Start: 01 January Authorised End: 31 December Permit Start Date: 25th May 2000 Permit End Date: Not Supplied Positional Accuracy: Located by supplier to within 10m	A22NW (NW)	1597	3	383830 399220
	Water Abstractions Operator: Interbrew Uk Ltd Licence Number: 2569004023 Permit Version: 101 Location: Borehole (No 3) At Premises, Strangeways, Manchester Authority: Environment Agency, North West Region Abstraction: Breweries/Wine: Process Water Abstraction Type: Not Supplied Source: Groundwater Daily Rate (m3): Not Supplied Yearly Rate (m3): Not Supplied Details: Strangeways Brewery, Manchester Authorised Start: 01 January Authorised End: 31 December Permit Start Date: 25th May 2000 Permit End Date: Not Supplied Positional Accuracy: Located by supplier to within 10m	A22NW (NW)	1597	3	383830 399220
	Water Abstractions Operator: Interbrew Uk Ltd Licence Number: 2569004023 Permit Version: 102 Location: Borehole Number 1 At Premises Strangeways Manchester Authority: Environment Agency, North West Region Abstraction: Breweries/Wine: Drinking, Cooking, Sanitary, Washing, (Small Garden) Abstraction Type: Water may be abstracted from a single point Source: Groundwater Daily Rate (m3): Not Supplied Yearly Rate (m3): Not Supplied Details: Strangeways Brewery, Manchester Authorised Start: 01 January Authorised End: 31 December Permit Start Date: 1st January 2004 Permit End Date: Not Supplied Positional Accuracy: Located by supplier to within 10m	A22NW (NW)	1613	3	383850 399250

Map ID	Details	Quadrant Reference (Compass Direction)	Estimated Distance From Site	Contact	NGR
	Water Abstractions Operator: Interbrew Uk Ltd Licence Number: 2569004023 Permit Version: 102 Location: Borehole (No 1) At Premises, Strangeways, Manchester Authority: Environment Agency, North West Region Abstraction: Breweries/Wine: Process Water Abstraction Type: Water may be abstracted from a single point Source: Groundwater Daily Rate (m3): Not Supplied Yearly Rate (m3): Not Supplied Details: Strangeways Brewery, Manchester Authorised Start: 01 January Authorised End: 31 December Permit Start Date: 1st January 2004 Permit End Date: Not Supplied Positional Accuracy: Located by supplier to within 10m	A22NW (NW)	1613	3	383850 399250
	Water Abstractions Operator: Interbrew Uk Ltd Licence Number: 2569004023 Permit Version: 102 Location: Borehole (No 1) At Premises, Strangeways, Manchester Authority: Environment Agency, North West Region Abstraction: Breweries/Wine: Drinking, Cooking, Sanitary, Washing, (Small Garden) Abstraction Type: Water may be abstracted from a single point Source: Groundwater Daily Rate (m3): Not Supplied Yearly Rate (m3): Not Supplied Details: Borehole At Strangeways, Manchester Authorised Start: 01 January Authorised End: 31 December Permit Start Date: 1st January 2004 Permit End Date: Not Supplied Positional Accuracy: Located by supplier to within 10m	A22NW (NW)	1613	3	383850 399250
	Water Abstractions Operator: Interbrew Uk Ltd Licence Number: 2569004023 Permit Version: 102 Location: Borehole Number 1 At Premises Strangeways Manchester Authority: Environment Agency, North West Region Abstraction: Breweries/Wine: Process Water Abstraction Type: Water may be abstracted from a single point Source: Groundwater Daily Rate (m3): Not Supplied Yearly Rate (m3): Not Supplied Details: Strangeways Brewery, Manchester Authorised Start: 01 January Authorised End: 31 December Permit Start Date: 1st January 2004 Permit End Date: Not Supplied Positional Accuracy: Located by supplier to within 10m	A22NW (NW)	1613	3	383850 399250
	Water Abstractions Operator: Interbrew Uk Ltd Licence Number: 2569004023 Permit Version: 101 Location: Borehole (No 1) At Premises, Strangeways, Manchester Authority: Environment Agency, North West Region Abstraction: Breweries/Wine: Drinking, Cooking, Sanitary, Washing, (Small Garden) Abstraction Type: Water may be abstracted from a single point Source: Groundwater Daily Rate (m3): Not Supplied Yearly Rate (m3): Not Supplied Details: Strangeways Brewery, Manchester Authorised Start: 01 January Authorised End: 31 December Permit Start Date: 25th May 2000 Permit End Date: Not Supplied Positional Accuracy: Located by supplier to within 10m	A22NW (NW)	1613	3	383850 399250

Map ID	Details	Quadrant Reference (Compass Direction)	Estimated Distance From Site	Contact	NGR
	Water Abstractions Operator: Interbrew Uk Ltd Licence Number: 2569004023 Permit Version: 101 Location: Borehole (No 1) At Premises, Strangeways, Manchester Authority: Environment Agency, North West Region Abstraction: Breweries/Wine: Process Water Abstraction Type: Water may be abstracted from a single point Source: Groundwater Daily Rate (m3): Not Supplied Yearly Rate (m3): Not Supplied Details: Strangeways Brewery, Manchester Authorised Start: 01 January Authorised End: 31 December Permit Start Date: 25th May 2000 Permit End Date: Not Supplied Positional Accuracy: Located by supplier to within 10m	A22NW (NW)	1613	3	383850 399250
	Water Abstractions Operator: Threlfalls (Salford) Ltd. Licence Number: 2569006009 Permit Version: Not Supplied Location: Four Boreholes, Cook Street, SALFORD Authority: Environment Agency, North West Region Abstraction: Cooling & Manufacturing Abstraction Type: Not Supplied Source: Groundwater Daily Rate (m3): 977 Yearly Rate (m3): 227300 Details: Additional Purpose: Cooling; Licence Status: Revoked Authorised Start: Not Supplied Authorised End: Not Supplied Permit Start Date: Not Supplied Permit End Date: Not Supplied Positional Accuracy: Located by supplier to within 100m	A16NW (NW)	1715	3	383200 398800
	Water Abstractions Operator: Joseph Holt Ltd Licence Number: 2569004011 Permit Version: 100 Location: Borehole At Derby Brewery, Cheetham, Manchester 3 Authority: Environment Agency, North West Region Abstraction: Breweries/Wine: General Cooling (Existing Licences Only) (Low Loss) Abstraction Type: Water may be abstracted from a single point Source: Groundwater Daily Rate (m3): 182 Yearly Rate (m3): 45460 Details: Derby Brewery, Cheetham, Manchester Authorised Start: 01 January Authorised End: 31 December Permit Start Date: 17th February 1966 Permit End Date: Not Supplied Positional Accuracy: Located by supplier to within 100m	(N)	1931	3	384100 399700
	Water Abstractions Operator: Joseph Holt Ltd Licence Number: 2569004011 Permit Version: 100 Location: Borehole At Derby Brewery, Cheetham, Manchester 3 Authority: Environment Agency, North West Region Abstraction: Breweries/Wine: Process Water Abstraction Type: Water may be abstracted from a single point Source: Groundwater Daily Rate (m3): Not Supplied Yearly Rate (m3): Not Supplied Details: Derby Brewery, Cheetham, Manchester Authorised Start: 01 January Authorised End: 31 December Permit Start Date: 17th February 1966 Permit End Date: Not Supplied Positional Accuracy: Located by supplier to within 10m	(N)	1931	3	384100 399700
	Groundwater Vulnerability Soil Classification: Soils of High Leaching Potential (U) - Soil information for restored mineral workings and urban areas is based on fewer observations than elsewhere. A worst case vulnerability classification (H) assumed, until proved otherwise Map Sheet: Sheet 17 Derbyshire & North Staffordshire Scale: 1:100,000	A13SE (NW)	0	3	384674 397816

Map ID	Details	Quadrant Reference (Compass Direction)	Estimated Distance From Site	Contact	NGR
	Drift Deposits Drift Deposit: Low permeability drift deposits occuring at the surface and overlying Major and Minor Aquifers are head, clay-with-flints, brickearth, peat, river terrace deposits and marine and estuarine alluvium Map Sheet: Sheet 17 Derbyshire & North Staffordshire Scale: 1:100,000	A13SW (S)	0	3	384670 397765
	Bedrock Aquifer Designations Aquifer Designation: Principal Aquifer	A13SE (NW)	0	2	384674 397816
	Superficial Aquifer Designations Aquifer Designation: Secondary Aquifer - Undifferentiated	A13SE (S)	0	2	384676 397807
80	**Source Protection Zones** Name: Moss Side Source: Environment Agency, Head Office Reference: Nw097 Type: Zone III (Total Catchment): The total area needed to support the discharge from the protected groundwater source.	A7NE (SW)	689	3	384069 397389
	Extreme Flooding from Rivers or Sea without Defences Type: Extent of Extreme Flooding from Rivers or Sea without Defences Flood Plain Type: Fluvial Models Boundary Accuracy: As Supplied	A13SW (SW)	236	3	384491 397601
	Extreme Flooding from Rivers or Sea without Defences Type: Extent of Extreme Flooding from Rivers or Sea without Defences Flood Plain Type: Fluvial Models Boundary Accuracy: As Supplied	A13SE (SE)	242	3	384879 397593
	Flooding from Rivers or Sea without Defences None				
	Areas Benefiting from Flood Defences None				
	Flood Water Storage Areas None				
	Flood Defences None				
81	**Detailed River Network Lines** River Type: Canal River Name: Albion Mill Lock Hydrographic Area: D011 River Flow Type: Primary Flow Path River Surface Level: Surface Drain Feature: Not a Drain Flood Risk Management Status: Other Rivers Water Course Name: Not Supplied Water Course Reference: Not Supplied	A13NW (NW)	167	3	384511 397965
82	**Detailed River Network Lines** River Type: Extended Culvert (greater than 50m) River Name: Medlock Hydrographic Area: D011 River Flow Type: Primary Flow Path River Surface Level: Below Surface Drain Feature: Not a Drain Flood Risk Management Status: Currently Undefined Water Course Name: MEDLOCK Water Course Reference: MEDL	A13SE (SE)	274	3	384803 397518

Map ID	Details	Quadrant Reference (Compass Direction)	Estimated Distance From Site	Contact	NGR
83	**Detailed River Network Lines** River Type: Primary River River Name: Medlock Hydrographic Area: D011 River Flow Type: Primary Flow Path River Surface Level: Surface Drain Feature: Not a Drain Flood Risk Management Status: Flood Risk Management Indicative/Statutory Main River Water Course Name: MEDLOCK Water Course Reference: MEDL	A13SE (SE)	283	3	384863 397533
84	**Detailed River Network Lines** River Type: Canal River Name: Ashton Canal Hydrographic Area: D011 River Flow Type: Primary Flow Path River Surface Level: Above Surface Drain Feature: Not a Drain Flood Risk Management Status: Other Rivers Water Course Name: Not Supplied Water Course Reference: Not Supplied	A13NE (NE)	290	3	384838 398113
85	**Detailed River Network Lines** River Type: Canal River Name: Rochdale Canal Hydrographic Area: D011 River Flow Type: Primary Flow Path River Surface Level: Above Surface Drain Feature: Not a Drain Flood Risk Management Status: Other Rivers Water Course Name: Not Supplied Water Course Reference: Not Supplied	A18SE (N)	330	3	384798 398175
86	**Detailed River Network Lines** River Type: Primary River River Name: River Medlock Hydrographic Area: D011 River Flow Type: Primary Flow Path River Surface Level: Surface Drain Feature: Not a Drain Flood Risk Management Status: Flood Risk Management Indicative/Statutory Main River Water Course Name: MEDLOCK Water Course Reference: MEDL	A12SE (SW)	401	3	384317 397539
	Detailed River Network Offline Drainage None				

Map ID	Details	Quadrant Reference (Compass Direction)	Estimated Distance From Site	Contact	NGR
87	**Historical Landfill Sites** Licence Holder: Peter Birse Limited Location: Great Ancoats Street, River Medlock, Ardwick, Manchester, Greater Manchester Name: Palmerston Street Landfill Operator Location: Not Supplied Boundary Accuracy: As Supplied Provider Reference: EAHLD16530 First Input Date: 1st September 1986 Last Input Date: 31st December 1987 Specified Waste Type: Deposited Waste included Inert and Industrial Waste EA Waste Ref: 0 Regis Ref: Not Supplied WRC Ref: 4200/9162 BGS Ref: Not Supplied Other Ref: RD/LIC/440/86, F046	A14NE (E)	937	3	385665 397844
88	**Licensed Waste Management Facilities (Locations)** Licence Number: 53582 Location: 2 Hoyle Street, Ardwick, Manchester, M12 6HG Operator Name: Donnelly Mr. A. Operator Location: Not Supplied Authority: Environment Agency - North West Region, South Area Site Category: Metal Recycling Sites (Mixed) **Licence Status: Suspended** Issued: 11th October 1996 Last Modified: Not Supplied Expires: Not Supplied Suspended: Not Supplied Revoked: 29th January 2002 Surrendered: Not Supplied IPPC Reference: Not Supplied Positional Accuracy: Located by supplier to within 100m	A14SW (SE)	550	3	385200 397500
88	**Licensed Waste Management Facilities (Locations)** Licence Number: 402157 Location: Hoyle Trading Estate, Hoyle Street, Manchester, M12 6HL Operator Name: E Delaney Demolition Ltd Operator Location: Not Supplied Authority: Environment Agency - North West Region, South Area Site Category: Treatment of waste to produce soil <75,000 tpy **Licence Status: Issued** Issued: 26th February 2015 Last Modified: Not Supplied Expires: Not Supplied Suspended: Not Supplied Revoked: Not Supplied Surrendered: Not Supplied IPPC Reference: Not Supplied Positional Accuracy: Located by supplier to within 10m	A14SW (SE)	577	3	385235 397506
89	**Licensed Waste Management Facilities (Locations)** Licence Number: 402399 Location: Hoyle Street, Hoyle Trading Estate, Manchester, M12 6JL Operator Name: City Excavations Ltd Operator Location: Not Supplied Authority: Environment Agency - North West Region, South Area Site Category: Inert & excavation Waste TS + treatment **Licence Status: Issued** Issued: 1st June 2015 Last Modified: Not Supplied Expires: Not Supplied Suspended: Not Supplied Revoked: Not Supplied Surrendered: Not Supplied IPPC Reference: Not Supplied Positional Accuracy: Located by supplier to within 10m	A14SW (E)	601	3	385296 397583

Map ID	Details	Quadrant Reference (Compass Direction)	Estimated Distance From Site	Contact	NGR
90	**Licensed Waste Management Facilities (Locations)** Licence Number: 53583 Location: Temperance Street, Ardwick, Manchester, M12 6HS Operator Name: Pye Metals Ltd Operator Location: Not Supplied Authority: Environment Agency - North West Region, South Area Site Category: Metal Recycling Sites (Mixed) **Licence Status: Expired** Issued: 11th October 1996 Last Modified: Not Supplied Expires: Not Supplied Suspended: Not Supplied Revoked: Not Supplied Surrendered: Not Supplied IPPC Reference: Not Supplied Positional Accuracy: Located by supplier to within 10m	A14SW (SE)	633	3	385300 397510
91	**Licensed Waste Management Facilities (Locations)** Licence Number: 105196 Location: 100 Barbirolli Square, Manchester, M2 3AB Operator Name: Hillhouse Remediation Ltd Operator Location: Not Supplied Authority: Environment Agency - North West Region, South Area Site Category: Mobile plant for reclamation, restoration **Licence Status: Issued** Issued: 22nd June 2011 Last Modified: Not Supplied Expires: Not Supplied Suspended: Not Supplied Revoked: Not Supplied Surrendered: Not Supplied IPPC Reference: Not Supplied Positional Accuracy: Manually positioned to the address or location	A12SW (W)	745	3	383879 397693
92	**Licensed Waste Management Facilities (Locations)** Licence Number: 50191 Location: Little Ireland Phase B, Great Marlborough Street, Manchester, M1 5NN Operator Name: Terra Vac (uk) Ltd Operator Location: Strategic Business Centre, Blue Ridge Park, Thunderhead Ridge, Glasshoughton, Castleford, WF10 4UA Authority: Environment Agency - North East Region, Ridings Area Site Category: Mobile Plant **Licence Status: Issued** Issued: 17th June 2002 Last Modified: Not Supplied Expires: Not Supplied Suspended: Not Supplied Revoked: Not Supplied Surrendered: Not Supplied IPPC Reference: Not Supplied Positional Accuracy: Located by supplier to within 10m	A7NE (SW)	756	3	383998 397374
93	**Licensed Waste Management Facilities (Locations)** Licence Number: 50328 Location: 35 - 39 Oldham Road, Manchester, M4 5FG Operator Name: Brendan J Kershaw & Winston Brown Operator Location: Not Supplied Authority: Environment Agency - North West Region, South Area Site Category: End of Life Vehicles **Licence Status: Surrendered** Issued: 10th August 2004 Last Modified: Not Supplied Expires: Not Supplied Suspended: Not Supplied Revoked: Not Supplied Surrendered: 6th July 2010 IPPC Reference: Not Supplied Positional Accuracy: Located by supplier to within 10m	A23SE (N)	984	3	384771 398842
	Local Authority Landfill Coverage Name: Manchester City Council - Had landfill data but passed it to the relevant environment agency		0	5	384674 397816
94	**Potentially Infilled Land (Water)** Use: Unknown Filled Ground (Pond, marsh, river, stream, dock etc) Date of Mapping: 1923	A13NW (W)	47	-	384565 397823
95	**Potentially Infilled Land (Water)** Use: Unknown Filled Ground (Pond, marsh, river, stream, dock etc) Date of Mapping: 1956	A13SW (S)	131	-	384624 397663
96	**Potentially Infilled Land (Water)** Use: Unknown Filled Ground (Pond, marsh, river, stream, dock etc) Date of Mapping: 1848	A13NW (NW)	192	-	384533 398003

Map ID	Details	Quadrant Reference (Compass Direction)	Estimated Distance From Site	Contact	NGR
97	**Potentially Infilled Land (Water)** Use: Unknown Filled Ground (Pond, marsh, river, stream, dock etc) Date of Mapping: 1923	A13SE (S)	271	-	384779 397515
98	**Potentially Infilled Land (Water)** Use: Unknown Filled Ground (Pond, marsh, river, stream, dock etc) Date of Mapping: 1956	A13SE (S)	295	-	384753 397487
99	**Potentially Infilled Land (Water)** Use: Unknown Filled Ground (Pond, marsh, river, stream, dock etc) Date of Mapping: 1923	A18SE (N)	333	-	384711 398194
100	**Potentially Infilled Land (Water)** Use: Unknown Filled Ground (Pond, marsh, river, stream, dock etc) Date of Mapping: 1848	A14NW (NE)	428	-	385063 398085
101	**Potentially Infilled Land (Water)** Use: Unknown Filled Ground (Pond, marsh, river, stream, dock etc) Date of Mapping: 1956	A12SE (W)	461	-	384172 397690
102	**Potentially Infilled Land (Water)** Use: Unknown Filled Ground (Pond, marsh, river, stream, dock etc) Date of Mapping: 1848	A12SE (W)	465	-	384151 397766
103	**Potentially Infilled Land (Water)** Use: Unknown Filled Ground (Pond, marsh, river, stream, dock etc) Date of Mapping: 1956	A14NW (NE)	492	-	385123 398109
104	**Potentially Infilled Land (Water)** Use: Unknown Filled Ground (Pond, marsh, river, stream, dock etc) Date of Mapping: 1923	A18SE (NE)	500	-	384925 398305
105	**Potentially Infilled Land (Water)** Use: Unknown Filled Ground (Pond, marsh, river, stream, dock etc) Date of Mapping: 1848	A12SE (W)	504	-	384132 397674
106	**Potentially Infilled Land (Water)** Use: Unknown Filled Ground (Pond, marsh, river, stream, dock etc) Date of Mapping: 1923	A18SE (N)	520	-	384755 398377
107	**Potentially Infilled Land (Water)** Use: Unknown Filled Ground (Pond, marsh, river, stream, dock etc) Date of Mapping: 1909	A18SE (NE)	545	-	384997 398315
108	**Potentially Infilled Land (Water)** Use: Unknown Filled Ground (Pond, marsh, river, stream, dock etc) Date of Mapping: 1956	A18SE (N)	559	-	384889 398385
109	**Potentially Infilled Land (Water)** Use: Unknown Filled Ground (Pond, marsh, river, stream, dock etc) Date of Mapping: 1848	A18SE (NE)	563	-	384966 398354
110	**Potentially Infilled Land (Water)** Use: Unknown Filled Ground (Pond, marsh, river, stream, dock etc) Date of Mapping: 1956	A19SW (NE)	565	-	385172 398168
111	**Potentially Infilled Land (Water)** Use: Unknown Filled Ground (Pond, marsh, river, stream, dock etc) Date of Mapping: 1848	A9NW (SE)	582	-	385061 397305
112	**Potentially Infilled Land (Water)** Use: Unknown Filled Ground (Pond, marsh, river, stream, dock etc) Date of Mapping: 1896	A7NE (SW)	645	-	384114 397402
113	**Potentially Infilled Land (Water)** Use: Unknown Filled Ground (Pond, marsh, river, stream, dock etc) Date of Mapping: 1896	A12SW (W)	662	-	383971 397660
114	**Potentially Infilled Land (Water)** Use: Unknown Filled Ground (Pond, marsh, river, stream, dock etc) Date of Mapping: 1909	A12SW (W)	708	-	383909 397747
115	**Potentially Infilled Land (Water)** Use: Unknown Filled Ground (Pond, marsh, river, stream, dock etc) Date of Mapping: 1909	A19SW (NE)	735	-	385121 398460
116	**Potentially Infilled Land (Water)** Use: Unknown Filled Ground (Pond, marsh, river, stream, dock etc) Date of Mapping: 1956	A19SE (NE)	742	-	385357 398203
117	**Potentially Infilled Land (Water)** Use: Unknown Filled Ground (Pond, marsh, river, stream, dock etc) Date of Mapping: 1956	A19SW (NE)	746	-	385287 398318

Map ID	Details	Quadrant Reference (Compass Direction)	Estimated Distance From Site	Contact	NGR
118	**Potentially Infilled Land (Water)** Use: Unknown Filled Ground (Pond, marsh, river, stream, dock etc) Date of Mapping: 1923	A19SW (NE)	761	-	385135 398482
119	**Potentially Infilled Land (Water)** Use: Unknown Filled Ground (Pond, marsh, river, stream, dock etc) Date of Mapping: 1894	A19SW (NE)	766	-	385139 398485
120	**Potentially Infilled Land (Water)** Use: Unknown Filled Ground (Pond, marsh, river, stream, dock etc) Date of Mapping: 1938	A12SW (W)	786	-	383842 397671
121	**Potentially Infilled Land (Water)** Use: Unknown Filled Ground (Pond, marsh, river, stream, dock etc) Date of Mapping: 1956	A19NW (NE)	796	-	385149 398515
122	**Potentially Infilled Land (Water)** Use: Unknown Filled Ground (Pond, marsh, river, stream, dock etc) Date of Mapping: 1909	A7NW (SW)	814	-	383890 397445
123	**Potentially Infilled Land (Water)** Use: Unknown Filled Ground (Pond, marsh, river, stream, dock etc) Date of Mapping: 1923	A19NW (NE)	834	-	385173 398545
124	**Potentially Infilled Land (Water)** Use: Unknown Filled Ground (Pond, marsh, river, stream, dock etc) Date of Mapping: 1896	A7NW (SW)	835	-	383874 397430
125	**Potentially Infilled Land (Water)** Use: Unknown Filled Ground (Pond, marsh, river, stream, dock etc) Date of Mapping: 1848	A12SW (W)	843	-	383777 397711
126	**Potentially Infilled Land (Water)** Use: Unknown Filled Ground (Pond, marsh, river, stream, dock etc) Date of Mapping: 1923	A19SE (NE)	846	-	385403 398330
127	**Potentially Infilled Land (Water)** Use: Unknown Filled Ground (Pond, marsh, river, stream, dock etc) Date of Mapping: 1923	A19SE (NE)	863	-	385419 398336
128	**Potentially Infilled Land (Water)** Use: Unknown Filled Ground (Pond, marsh, river, stream, dock etc) Date of Mapping: 1896	A12SW (W)	869	-	383812 397488
129	**Potentially Infilled Land (Water)** Use: Unknown Filled Ground (Pond, marsh, river, stream, dock etc) Date of Mapping: 1923	A19NW (N)	930	-	385039 398724

Map ID	Details	Quadrant Reference (Compass Direction)	Estimated Distance From Site	Contact	NGR
130	**Registered Landfill Sites** Licence Holder: Peter Birse Ltd Licence Reference: 00440/86 Site Location: Palmerston Street./Great Ancoats Street, Ardwick, Manchester, Greater Manchester Licence Easting: 385700 Licence Northing: 397800 Operator Location: Clarence House, Mellor Road, Cheadle Hulme, STOCKPORT, Cheshire, SK8 5AT Authority: Environment Agency - North West Region, South Area Site Category: Landfill Max Input Rate: Large (Equal to or greater than 75,000 and less than 250,000 tonnes per year) Waste Source Restrictions: Waste produced/controlled by licence holder Status: Licence lapsed/cancelled/defunct/not applicable/surrenderedCancelled Dated: 1st August 1986 Preceded By Licence: Not Given Superseded By Licence: Not Given Positional Accuracy: Manually positioned to the address or location Boundary Accuracy: Not Applicable Authorised Waste: Ceramic Materials Construction Ind. Wastes Glass Metals O Similar Non Leachate Forming Materials Soil,Clay,Sand, Stone,Brick,Concrete,Slate Prohibited Waste: Animal Flesh Chemical Waste Of Any Nature Fibreglass Foodstuffs Liquid Wastes Paper/Cardboard Waste Plasterboard Plastics Sawdust Sludge Wastes Textiles Vegetable Matter Waste Forming Polluting Leachate Wood	A15SW (E)	971	3	385700 397800
131	**Registered Waste Transfer Sites** Licence Holder: W A Goddard (Sales) Ltd Licence Reference: 00853/92 Site Location: Mill Green Street, Ardwick, MANCHESTER, Greater Manchester, M12 6FA Operator Location: As Site Address Authority: Environment Agency - North West Region, South Area Site Category: Transfer Max Input Rate: Very Small (Less than 10,000 tonnes per year) Waste Source Restrictions: No known restriction on source of waste Licence Status: Site exempt from licenceExempt Dated: 1st February 1993 Preceded By Licence: Not Given Superseded By Licence: Not Given Positional Accuracy: Manually positioned to the address or location Boundary Quality: Not Supplied Authorised Waste: Max.Storage In Licence Photographic Processing Waste Prohibited Waste: Asbestos Explosive Waste Gmwda Group 1 - Non/V.Slow Decomp.Wast Gmwda Group 2 - Slow Decomp./Slight So Gmwda Group 3 - Decomp./Soluble Waste In Pressurised Cont'Rs Waste N.O.S. - Pretreated Or Not Waste Violently Reactive With Water	A14SE (E)	874	3	385576 397566

Map ID	Details	Quadrant Reference (Compass Direction)	Estimated Distance From Site	Contact	NGR
132	**Registered Waste Treatment or Disposal Sites** Licence Holder: A Donnelly t/a Ardwick Autospares Licence Reference: 01073 Site Location: 2 Hoyle Street, Ardwick, MANCHESTER, Greater Manchester, M12 6HG Operator Location: Whitehouse Farm, Torkington Road, Hazel Grove, Stockport, Cheshire Authority: Environment Agency - North West Region, South Area Site Category: Scrapyard Max Input Rate: Very Small (Less than 10,000 tonnes per year) Waste Source Restrictions: No known restriction on source of waste Licence Status: Operational as far as is knownOperational Dated: 1st October 1996 Preceded By Licence: Not Given Superseded By Licence: Not Given Positional Accuracy: Manually positioned to the road within the address or location Boundary Quality: Not Supplied Authorised Waste: Max.Storage In Licence; Other Non-Ferrous Metal Scrap; Scrap Vehicles Prohibited Waste: Asbestos (Other Than Normal Part Veh.); Bulk Powders; Clinical Wastes; Explosive Waste; Pcbs; Pressurised Wastes Or Containers; Spec.Waste (Epa'90:S62/1996 Regs)N.O.S; Violently Reactive Wastes; Waste In Drums; Waste N.O.S.	A14SW (E)	578	3	385270 397580
133	**Registered Waste Treatment or Disposal Sites** Licence Holder: Pye Metals Ltd Licence Reference: 00937 Site Location: Temperance Street, Ardwick, MANCHESTER, Greater Manchester, M12 6HS Operator Location: Britannia Suite, International House, MANCHESTER, Greater Manchester, M3 2ER Authority: Environment Agency - North West Region, South Area Site Category: Scrapyard Max Input Rate: Small (Equal to or greater than 10,000 and less than 25,000 tonnes per year) Waste Source Restrictions: No known restriction on source of waste Licence Status: Operational as far as is knownOperational Dated: 1st October 1996 Preceded By Licence: Not Given Superseded By Licence: Not Given Positional Accuracy: Manually positioned to the road within the address or location Boundary Quality: Not Supplied Authorised Waste: Ferrous Metal Scrap; Max.Storage Ferrous Mat'L; Max.Storage Non-Ferrous Mat'L; Max.Waste Permitted By Licence; Non-Ferrous Metal Scrap Prohibited Waste: Asbestos (Other Than Parts Of Vehicle); Bulk Powders; Clinical Wastes; Explosive Waste; Pcbs; Pesrrurised Waste Or Containers; Spec.Waste (Epa'90:S62/1996 Regs)N.O.S; Violently Reactive Wastes; Waste In Drums; Waste N.O.S.	A14SE (E)	714	3	385400 397540

Map ID	Details	Quadrant Reference (Compass Direction)	Estimated Distance From Site	Contact	NGR
	BGS 1:625,000 Solid Geology Description: Triassic Rocks (Undifferentiated)	A13SE (NW)	0	2	384674 397816
	BGS Estimated Soil Chemistry Source: British Geological Survey, National Geoscience Information Service Soil Sample Type: Rural Soil Arsenic Concentration: 15 - 25 mg/kg Cadmium Concentration: <1.8 mg/kg Chromium Concentration: 60 - 90 mg/kg Lead Concentration: 100 - 200 mg/kg Nickel Concentration: 30 - 45 mg/kg	A13SE (S)	0	2	384676 397807
	BGS Estimated Soil Chemistry Source: British Geological Survey, National Geoscience Information Service Soil Sample Type: Rural Soil Arsenic Concentration: 25 - 35 mg/kg Cadmium Concentration: <1.8 mg/kg Chromium Concentration: 60 - 90 mg/kg Lead Concentration: 100 - 200 mg/kg Nickel Concentration: <15 mg/kg	A13SE (NW)	0	2	384674 397816
	BGS Estimated Soil Chemistry Source: British Geological Survey, National Geoscience Information Service Soil Sample Type: Rural Soil Arsenic Concentration: 25 - 35 mg/kg Cadmium Concentration: <1.8 mg/kg Chromium Concentration: 60 - 90 mg/kg Lead Concentration: 100 - 200 mg/kg Nickel Concentration: <15 mg/kg	A13SE (SE)	194	2	384804 397603
	BGS Estimated Soil Chemistry Source: British Geological Survey, National Geoscience Information Service Soil Sample Type: Rural Soil Arsenic Concentration: 25 - 35 mg/kg Cadmium Concentration: <1.8 mg/kg Chromium Concentration: 60 - 90 mg/kg Lead Concentration: 100 - 200 mg/kg Nickel Concentration: 30 - 45 mg/kg	A7NE (SW)	646	2	384117 397396
	BGS Estimated Soil Chemistry Source: British Geological Survey, National Geoscience Information Service Soil Sample Type: Rural Soil Arsenic Concentration: 25 - 35 mg/kg Cadmium Concentration: <1.8 mg/kg Chromium Concentration: 60 - 90 mg/kg Lead Concentration: 100 - 200 mg/kg Nickel Concentration: 15 - 30 mg/kg	A7NE (SW)	649	2	384142 397362
	BGS Estimated Soil Chemistry Source: British Geological Survey, National Geoscience Information Service Soil Sample Type: Rural Soil Arsenic Concentration: 25 - 35 mg/kg Cadmium Concentration: <1.8 mg/kg Chromium Concentration: 60 - 90 mg/kg Lead Concentration: 100 - 200 mg/kg Nickel Concentration: 30 - 45 mg/kg	A7NE (SW)	667	2	384209 397275

Map ID	Details	Quadrant Reference (Compass Direction)	Estimated Distance From Site	Contact	NGR
	BGS Estimated Soil Chemistry Source: British Geological Survey, National Geoscience Information Service Soil Sample Type: Rural Soil Arsenic Concentration: 25 - 35 mg/kg Cadmium Concentration: <1.8 mg/kg Chromium Concentration: 60 - 90 mg/kg Lead Concentration: 100 - 200 mg/kg Nickel Concentration: 15 - 30 mg/kg	A12SW (W)	678	2	383985 397570
	BGS Estimated Soil Chemistry Source: British Geological Survey, National Geoscience Information Service Soil Sample Type: Rural Soil Arsenic Concentration: 25 - 35 mg/kg Cadmium Concentration: <1.8 mg/kg Chromium Concentration: 60 - 90 mg/kg Lead Concentration: 100 - 200 mg/kg Nickel Concentration: 15 - 30 mg/kg	A14SE (E)	749	2	385437 397539
	BGS Estimated Soil Chemistry Source: British Geological Survey, National Geoscience Information Service Soil Sample Type: Rural Soil Arsenic Concentration: 15 - 25 mg/kg Cadmium Concentration: <1.8 mg/kg Chromium Concentration: 60 - 90 mg/kg Lead Concentration: 200 - 300 mg/kg Nickel Concentration: 30 - 45 mg/kg	A14SE (E)	771	2	385500 397816
	BGS Estimated Soil Chemistry Source: British Geological Survey, National Geoscience Information Service Soil Sample Type: Rural Soil Arsenic Concentration: 25 - 35 mg/kg Cadmium Concentration: <1.8 mg/kg Chromium Concentration: 60 - 90 mg/kg Lead Concentration: 100 - 200 mg/kg Nickel Concentration: 15 - 30 mg/kg	A19SE (NE)	784	2	385379 398250
	BGS Estimated Soil Chemistry Source: British Geological Survey, National Geoscience Information Service Soil Sample Type: Rural Soil Arsenic Concentration: 25 - 35 mg/kg Cadmium Concentration: <1.8 mg/kg Chromium Concentration: 60 - 90 mg/kg Lead Concentration: 100 - 200 mg/kg Nickel Concentration: 45 - 60 mg/kg	A8SW (S)	813	2	384457 397000
	BGS Estimated Soil Chemistry Source: British Geological Survey, National Geoscience Information Service Soil Sample Type: Rural Soil Arsenic Concentration: 25 - 35 mg/kg Cadmium Concentration: <1.8 mg/kg Chromium Concentration: 60 - 90 mg/kg Lead Concentration: 200 - 300 mg/kg Nickel Concentration: 15 - 30 mg/kg	A14NE (E)	862	2	385564 398000

Map ID	Details	Quadrant Reference (Compass Direction)	Estimated Distance From Site	Contact	NGR
	BGS Estimated Soil Chemistry Source: British Geological Survey, National Geoscience Information Service Soil Sample Type: Rural Soil Arsenic Concentration: 25 - 35 mg/kg Cadmium Concentration: <1.8 mg/kg Chromium Concentration: 60 - 90 mg/kg Lead Concentration: 100 - 200 mg/kg Nickel Concentration: 30 - 45 mg/kg	A19SE (NE)	966	2	385558 398302
	BGS Estimated Soil Chemistry Source: British Geological Survey, National Geoscience Information Service Soil Sample Type: Rural Soil Arsenic Concentration: 25 - 35 mg/kg Cadmium Concentration: <1.8 mg/kg Chromium Concentration: 60 - 90 mg/kg Lead Concentration: 100 - 200 mg/kg Nickel Concentration: 30 - 45 mg/kg	A11SE (W)	967	2	383646 397777
	BGS Estimated Soil Chemistry Source: British Geological Survey, National Geoscience Information Service Soil Sample Type: Rural Soil Arsenic Concentration: 25 - 35 mg/kg Cadmium Concentration: <1.8 mg/kg Chromium Concentration: 60 - 90 mg/kg Lead Concentration: 100 - 200 mg/kg Nickel Concentration: 15 - 30 mg/kg	A8SW (S)	969	2	384661 396814
	BGS Measured Urban Soil Chemistry Source: British Geological Survey, National Geoscience Information Service Grid: 384770, 397740 Soil Sample Type: Topsoil Sample Area: Manchester Arsenic Measured Concentration: 27.70 mg/kg Cadmium Measured Concentration: 1.00 mg/kg Chromium Measured Concentration: 94.40 mg/kg Lead Measured Concentration: 189.40 mg/kg Nickel Measured Concentration: 22.20 mg/kg	A13SE (SE)	59	2	384770 397740
	BGS Measured Urban Soil Chemistry Source: British Geological Survey, National Geoscience Information Service Grid: 384430, 397810 Soil Sample Type: Topsoil Sample Area: Manchester Arsenic Measured Concentration: 34.90 mg/kg Cadmium Measured Concentration: 1.90 mg/kg Chromium Measured Concentration: 78.20 mg/kg Lead Measured Concentration: 339.10 mg/kg Nickel Measured Concentration: 32.10 mg/kg	A13SW (W)	183	2	384430 397810

Map ID	Details	Quadrant Reference (Compass Direction)	Estimated Distance From Site	Contact	NGR
	BGS Measured Urban Soil Chemistry Source: British Geological Survey, National Geoscience Information Service Grid: 384750, 398170 Soil Sample Type: Topsoil Sample Area: Manchester Arsenic Measured Concentration: 15.60 mg/kg Cadmium Measured Concentration: 0.50 mg/kg Chromium Measured Concentration: 83.30 mg/kg Lead Measured Concentration: 178.60 mg/kg Nickel Measured Concentration: 23.50 mg/kg	A18SE (N)	314	2	384750 398170
	BGS Measured Urban Soil Chemistry Source: British Geological Survey, National Geoscience Information Service Grid: 384380, 398240 Soil Sample Type: Topsoil Sample Area: Manchester Arsenic Measured Concentration: 2.50 mg/kg Cadmium Measured Concentration: 0.30 mg/kg Chromium Measured Concentration: 28.60 mg/kg Lead Measured Concentration: 20.10 mg/kg Nickel Measured Concentration: 5.40 mg/kg	A18SW (NW)	473	2	384380 398240
	BGS Measured Urban Soil Chemistry Source: British Geological Survey, National Geoscience Information Service Grid: 384750, 397300 Soil Sample Type: Topsoil Sample Area: Manchester Arsenic Measured Concentration: 18.80 mg/kg Cadmium Measured Concentration: 0.60 mg/kg Chromium Measured Concentration: 81.30 mg/kg Lead Measured Concentration: 157.30 mg/kg Nickel Measured Concentration: 25.60 mg/kg	A8NE (S)	481	2	384750 397300
	BGS Measured Urban Soil Chemistry Source: British Geological Survey, National Geoscience Information Service Grid: 384430, 397270 Soil Sample Type: Topsoil Sample Area: Manchester Arsenic Measured Concentration: 12.70 mg/kg Cadmium Measured Concentration: 0.60 mg/kg Chromium Measured Concentration: 66.10 mg/kg Lead Measured Concentration: 64.40 mg/kg Nickel Measured Concentration: 18.50 mg/kg	A8NW (SW)	561	2	384430 397270
	BGS Measured Urban Soil Chemistry Source: British Geological Survey, National Geoscience Information Service Grid: 385290, 398180 Soil Sample Type: Topsoil Sample Area: Manchester Arsenic Measured Concentration: 32.90 mg/kg Cadmium Measured Concentration: 0.90 mg/kg Chromium Measured Concentration: 93.40 mg/kg Lead Measured Concentration: 438.40 mg/kg Nickel Measured Concentration: 37.30 mg/kg	A19SW (NE)	672	2	385290 398180

Map ID	Details	Quadrant Reference (Compass Direction)	Estimated Distance From Site	Contact	NGR
	BGS Measured Urban Soil Chemistry Source: British Geological Survey, National Geoscience Information Service Grid: 383880, 397770 Soil Sample Type: Topsoil Sample Area: Manchester Arsenic Measured Concentration: 11.90 mg/kg Cadmium Measured Concentration: 0.30 mg/kg Chromium Measured Concentration: 55.90 mg/kg Lead Measured Concentration: 102.20 mg/kg Nickel Measured Concentration: 17.80 mg/kg	A12SW (W)	734	2	383880 397770
	BGS Measured Urban Soil Chemistry Source: British Geological Survey, National Geoscience Information Service Grid: 385210, 397220 Soil Sample Type: Topsoil Sample Area: Manchester Arsenic Measured Concentration: 37.30 mg/kg Cadmium Measured Concentration: 1.30 mg/kg Chromium Measured Concentration: 81.30 mg/kg Lead Measured Concentration: 433.10 mg/kg Nickel Measured Concentration: 34.30 mg/kg	A9NW (SE)	741	2	385210 397220
	BGS Measured Urban Soil Chemistry Source: British Geological Survey, National Geoscience Information Service Grid: 385450, 397590 Soil Sample Type: Topsoil Sample Area: Manchester Arsenic Measured Concentration: 14.40 mg/kg Cadmium Measured Concentration: 0.30 mg/kg Chromium Measured Concentration: 45.80 mg/kg Lead Measured Concentration: 260.00 mg/kg Nickel Measured Concentration: 13.10 mg/kg	A14SE (E)	746	2	385450 397590
	BGS Urban Soil Chemistry Averages Source: British Geological Survey, National Geoscience Information Service Sample Area: Manchester Count Id: 300 Arsenic Minimum Concentration: 3.00 mg/kg Arsenic Average Concentration: 28.00 mg/kg Arsenic Maximum Concentration: 1008.00 mg/kg Cadmium Minimum Concentration: 0.30 mg/kg Cadmium Average Concentration: 1.40 mg/kg Cadmium Maximum Concentration: 80.30 mg/kg Chromium Minimum Concentration: 29.00 mg/kg Chromium Average Concentration: 92.00 mg/kg Chromium Maximum Concentration: 1252.00 mg/kg Lead Minimum Concentration: 20.00 mg/kg Lead Average Concentration: 270.00 mg/kg Lead Maximum Concentration: 2687.00 mg/kg Nickel Minimum Concentration: 5.00 mg/kg Nickel Average Concentration: 32.00 mg/kg Nickel Maximum Concentration: 137.00 mg/kg	A13SE (NW)	0	2	384674 397816

Map ID	Details	Quadrant Reference (Compass Direction)	Estimated Distance From Site	Contact	NGR
	Coal Mining Affected Areas Description: In an area which may be affected by coal mining activity. It is recommended that a coal mining report is obtained from the Coal Authority. Contact details are included in the Useful Contacts section of this report.	A13SE (NW)	0	6	384674 397816
	Man-Made Mining Cavities Easting: 384900 Northing: 397100 Distance: 703 Quadrant Reference: A8 Quadrant Reference: SE Bearing Ref: S Cavity Type: SHAFT ENTRY SANDSTONE WORKINGS Commodity: Sandstone Solid Geology Detail: BUNTER SANDSTONE MANCHESTER MARLS COLLYHURST SANDSTONE Superficial Geology Detail: Glacial Till	A8SE (S)	703	7	384900 397100
	Non Coal Mining Areas of Great Britain No Hazard				
	Potential for Collapsible Ground Stability Hazards Hazard Potential: Very Low Source: British Geological Survey, National Geoscience Information Service	A13SE (NW)	0	2	384674 397816
	Potential for Collapsible Ground Stability Hazards Hazard Potential: No Hazard Source: British Geological Survey, National Geoscience Information Service	A13SE (S)	246	2	384772 397539
	Potential for Compressible Ground Stability Hazards Hazard Potential: Very Low Source: British Geological Survey, National Geoscience Information Service	A13SE (NW)	0	2	384674 397816
	Potential for Compressible Ground Stability Hazards Hazard Potential: No Hazard Source: British Geological Survey, National Geoscience Information Service	A13NE (NE)	131	2	384786 397957
	Potential for Ground Dissolution Stability Hazards Hazard Potential: No Hazard Source: British Geological Survey, National Geoscience Information Service	A13SE (NW)	0	2	384674 397816
	Potential for Landslide Ground Stability Hazards Hazard Potential: Very Low Source: British Geological Survey, National Geoscience Information Service	A13SE (NW)	0	2	384674 397816
	Potential for Running Sand Ground Stability Hazards Hazard Potential: Very Low Source: British Geological Survey, National Geoscience Information Service	A13SE (NW)	0	2	384674 397816
	Potential for Shrinking or Swelling Clay Ground Stability Hazards Hazard Potential: Very Low Source: British Geological Survey, National Geoscience Information Service	A13SE (NW)	0	2	384674 397816
	Potential for Shrinking or Swelling Clay Ground Stability Hazards Hazard Potential: No Hazard Source: British Geological Survey, National Geoscience Information Service	A13SE (SE)	195	2	384817 397607
	Radon Potential - Radon Affected Areas Affected Area: The property is in a lower probability radon area, as less than 1% of homes are above the action level Source: British Geological Survey, National Geoscience Information Service	A13SE (NW)	0	2	384674 397816
	Radon Potential - Radon Protection Measures Protection Measure: No radon protective measures are necessary in the construction of new dwellings or extensions Source: British Geological Survey, National Geoscience Information Service	A13SE (NW)	0	2	384674 397816

Map ID	Details	Quadrant Reference (Compass Direction)	Estimated Distance From Site	Contact	NGR
134	**Contemporary Trade Directory Entries** Name: Intertek Testing Services International Location: Bainbridge House, 86-90, London Road, Manchester, M1 2PW Classification: Corrosion Prevention & Control **Status: Inactive** Positional Accuracy: Automatically positioned to the address	A13SE (SE)	47	-	384726 397734
134	**Contemporary Trade Directory Entries** Name: Capcis Location: Capcis House, 1, Echo Street, Manchester, M1 7DP Classification: Corrosion Prevention & Control **Status: Inactive** Positional Accuracy: Automatically positioned to the address	A13SE (SE)	47	-	384726 397734
134	**Contemporary Trade Directory Entries** Name: Intertek Capcis Location: Bainbridge House, 86-90, London Road, Manchester, M1 2PW Classification: Corrosion Prevention & Control **Status: Inactive** Positional Accuracy: Automatically positioned to the address	A13SE (SE)	47	-	384726 397734
135	**Contemporary Trade Directory Entries** Name: Scrap Cars Vans Caravans Buyer Location: 3, Piccadilly Place, Manchester, M1 3BN Classification: Car Breakers & Dismantlers **Status: Inactive** Positional Accuracy: Automatically positioned to the address	A13NW (N)	64	-	384650 397914
135	**Contemporary Trade Directory Entries** Name: Advanced Valve Solutions Uk Ltd Location: 3, Piccadilly Place, Manchester, M1 3BN Classification: Valve Manufacturers & Suppliers **Status: Active** Positional Accuracy: Automatically positioned to the address	A13NW (N)	64	-	384650 397914
136	**Contemporary Trade Directory Entries** Name: S A Car Services Location: 8 Wyre St, Manchester, M1 2PR Classification: Garage Services **Status: Inactive** Positional Accuracy: Manually positioned to the address or location	A13SE (SE)	66	-	384785 397748
137	**Contemporary Trade Directory Entries** Name: The Leather Shop Location: Gateway House, Piccadilly South, Manchester, M1 2GH Classification: Leather Garments & Products **Status: Inactive** Positional Accuracy: Automatically positioned to the address	A13NE (NE)	90	-	384742 397938
138	**Contemporary Trade Directory Entries** Name: The Body Shop International Location: Unit 10, Piccadilly Station, Manchester, M1 2BN Classification: Cosmetic Manufacturers **Status: Inactive** Positional Accuracy: Automatically positioned to the address	A13SE (E)	121	-	384845 397819
139	**Contemporary Trade Directory Entries** Name: Transport For Greater Manchester Location: 2, Piccadilly Place, Manchester, M1 3BG Classification: Bus & Coach Operators & Stations **Status: Active** Positional Accuracy: Automatically positioned to the address	A13NW (N)	130	-	384640 397981
139	**Contemporary Trade Directory Entries** Name: A & B Engineering Location: 5 Picadilly Pl, Manchester, Lancashire, M1 3BG Classification: Engineering Machine Services **Status: Inactive** Positional Accuracy: Manually positioned within the geographical locality	A13NW (N)	136	-	384637 397986
140	**Contemporary Trade Directory Entries** Name: United Global Logistics Location: Minshull House, 47, Chorlton Street, Manchester, M1 3FY Classification: Freight Forwarders **Status: Active** Positional Accuracy: Automatically positioned to the address	A13NW (W)	146	-	384479 397885
141	**Contemporary Trade Directory Entries** Name: Greater Manchester Electronic Booking Location: Gateway House, Piccadilly South, Manchester, Lancashire, M60 7LP Classification: Hospitals **Status: Inactive** Positional Accuracy: Automatically positioned to the address	A13NE (N)	156	-	384706 398017

Map ID	Details	Quadrant Reference (Compass Direction)	Estimated Distance From Site	Contact	NGR
142	**Contemporary Trade Directory Entries** Name: Network Rail Location: First-Third Floor, Rail House, Store Street, Manchester, M60 7RT Classification: Railways **Status: Inactive** Positional Accuracy: Automatically positioned to the address	A13NE (NE)	164	-	384831 397957
142	**Contemporary Trade Directory Entries** Name: Rail Passengers Committee Location: Rail House, Store Street, Manchester, M1 2RP Classification: Railways **Status: Inactive** Positional Accuracy: Automatically positioned to the address	A13NE (NE)	164	-	384831 397957
143	**Contemporary Trade Directory Entries** Name: Presbar Diecastings Ltd Location: Store Street, Manchester, M1 2WD Classification: Die-Casting Equipment & Services **Status: Inactive** Positional Accuracy: Automatically positioned to the address	A13NE (NE)	222	-	384808 398052
144	**Contemporary Trade Directory Entries** Name: Central Motor Services Location: 26-32, Store Street, Manchester, M1 2WD Classification: Garage Services **Status: Inactive** Positional Accuracy: Automatically positioned to the address	A13NE (NE)	255	-	384894 398024
144	**Contemporary Trade Directory Entries** Name: Principal Car Sales Location: 18, Sparkle Street, Manchester, M1 2NA Classification: Car Dealers **Status: Inactive** Positional Accuracy: Automatically positioned to the address	A13NE (NE)	257	-	384919 397993
145	**Contemporary Trade Directory Entries** Name: Manchester Carpet Cleaning Location: 111, Piccadilly, Manchester, M1 2HX Classification: Carpet, Curtain & Upholstery Cleaners **Status: Inactive** Positional Accuracy: Automatically positioned to the address	A13NW (N)	256	-	384648 398114
145	**Contemporary Trade Directory Entries** Name: Damp Pro Location: Rodwell Tower, 111, Piccadilly, Manchester, M1 2HY Classification: Damp & Dry Rot Control **Status: Active** Positional Accuracy: Automatically positioned to the address	A13NW (N)	256	-	384647 398114
145	**Contemporary Trade Directory Entries** Name: Cash For Scrap Cars Location: 111, Piccadilly, Manchester, M1 2HX Classification: Scrap Yards **Status: Inactive** Positional Accuracy: Manually positioned to the address or location	A13NW (N)	256	-	384648 398114
145	**Contemporary Trade Directory Entries** Name: 118 Cleaning Location: Piccadilly, Manchester, Lancashire, M1 2HX Classification: Carpet, Curtain & Upholstery Cleaners **Status: Active** Positional Accuracy: Manually positioned within the geographical locality	A13NW (N)	256	-	384648 398114
145	**Contemporary Trade Directory Entries** Name: Scrap Yard In Anchester Htt Location: Rodwell Tower, 111, Piccadilly, Manchester, M1 2HY Classification: Car Breakers & Dismantlers **Status: Inactive** Positional Accuracy: Automatically positioned to the address	A13NW (N)	256	-	384647 398114
145	**Contemporary Trade Directory Entries** Name: Balfour Beatty Rail Signalling Ltd Location: 111 Piccadilly, Manchester, M1 2HY Classification: Railways **Status: Inactive** Positional Accuracy: Manually positioned to the address or location	A13NW (N)	256	-	384647 398114
145	**Contemporary Trade Directory Entries** Name: Piccadily Dry Cleaners Location: Unit B,Rodwell Tower,111 Piccadilly, Manchester, Lancashire, M1 2HY Classification: Dry Cleaners **Status: Inactive** Positional Accuracy: Manually positioned to the address or location	A13NW (N)	256	-	384647 398114

Map ID	Details	Quadrant Reference (Compass Direction)	Estimated Distance From Site	Contact	NGR
145	**Contemporary Trade Directory Entries** Name: Ucarpia.Com Location: 111, Piccadilly, Manchester, M1 2HX Classification: Carpet, Curtain & Upholstery Cleaners **Status: Inactive** Positional Accuracy: Automatically positioned to the address	A13NW (N)	256	-	384648 398114
146	**Contemporary Trade Directory Entries** Name: Archmate Ltd Location: Flat 15, Granby House, Granby Row, Manchester, M1 7AR Classification: Rubber & Plastic Products - Manufacturers **Status: Inactive** Positional Accuracy: Automatically positioned to the address	A13SW (SW)	256	-	384447 397612
147	**Contemporary Trade Directory Entries** Name: Forths Location: Amazon House, 3 Brazil Street, Manchester, Lancashire, M1 3PJ Classification: Commercial Vehicle Servicing, Repairs, Parts & Accessories **Status: Inactive** Positional Accuracy: Manually positioned within the geographical locality	A13SW (W)	259	-	384358 397778
147	**Contemporary Trade Directory Entries** Name: Neat & Tidy Location: Amazon House, 3, Brazil Street, Manchester, M1 3PJ Classification: Cleaning Services - Domestic **Status: Inactive** Positional Accuracy: Automatically positioned to the address	A13SW (W)	259	-	384358 397778
147	**Contemporary Trade Directory Entries** Name: Kdp (Uk) Ltd Location: 36, Canal Street, Manchester, M1 3WD Classification: Non-Ferrous Metals **Status: Inactive** Positional Accuracy: Automatically positioned to the address	A13SW (W)	266	-	384346 397818
148	**Contemporary Trade Directory Entries** Name: Samkou Export Co Location: 26, Richmond Street, Manchester, M1 3NB Classification: Textile Manufacturing **Status: Inactive** Positional Accuracy: Automatically positioned to the address	A13NW (W)	260	-	384356 397870
149	**Contemporary Trade Directory Entries** Name: Dordaf & Partners Location: Flat 8, Roby Court, 14, Roby Street, Manchester, M1 3AG Classification: Bathroom Fixtures - Manufacturers **Status: Inactive** Positional Accuracy: Automatically positioned to the address	A13NW (NW)	262	-	384557 398090
149	**Contemporary Trade Directory Entries** Name: Sa Group Services Location: Stan, Lancashire, M1 3BL Classification: Cleaning Services - Domestic **Status: Inactive** Positional Accuracy: Manually positioned within the geographical locality	A13NW (NW)	285	-	384530 398105
150	**Contemporary Trade Directory Entries** Name: G A Armstrong Location: 81, Dale Street, Manchester, M1 2HG Classification: Office Furniture & Equipment **Status: Inactive** Positional Accuracy: Automatically positioned to the address	A13NE (N)	265	-	384742 398122
151	**Contemporary Trade Directory Entries** Name: Itfaq Knitwear Location: 27, Berry Street, Manchester, M1 2PP Classification: Clothing & Fabrics - Manufacturers **Status: Inactive** Positional Accuracy: Automatically positioned to the address	A13SE (SE)	266	-	384912 397590
151	**Contemporary Trade Directory Entries** Name: Flowplant Group Ltd Location: 27, Berry Street, Manchester, Lancashire, M1 2PP Classification: Pumps - Sales, Servicing & Repairs **Status: Inactive** Positional Accuracy: Automatically positioned to the address	A13SE (SE)	266	-	384912 397590
151	**Contemporary Trade Directory Entries** Name: Delprint Display Location: 26 Buxton St, Manchester, M1 2PT Classification: Screen Process Printers **Status: Inactive** Positional Accuracy: Manually positioned to the address or location	A13SE (SE)	266	-	384912 397590

Map ID	Details	Quadrant Reference (Compass Direction)	Estimated Distance From Site	Contact	NGR
152	**Contemporary Trade Directory Entries** Name: Track Brewing Co Location: Unit 5 Sheffield Street, Manchester, Greater Manchester, M1 2ND Classification: Brewers **Status: Active** Positional Accuracy: Manually positioned within the geographical locality	A14NW (E)	302	-	385026 397839
153	**Contemporary Trade Directory Entries** Name: Little Star Location: 58, Baring Street, Manchester, Lancashire, M1 2PY Classification: Clothing & Fabrics - Manufacturers **Status: Inactive** Positional Accuracy: Manually positioned to the address or location	A13SE (SE)	303	-	384969 397598
153	**Contemporary Trade Directory Entries** Name: Olympic Enterprises Location: 58, Baring Street, Manchester, Lancashire, M1 2PY Classification: Clothing & Fabrics - Manufacturers **Status: Inactive** Positional Accuracy: Manually positioned to the address or location	A13SE (SE)	303	-	384969 397598
154	**Contemporary Trade Directory Entries** Name: Northwest Metrocab Uk Plc Location: 31-35, Chapeltown Street, Manchester, M1 2NN Classification: Garage Services **Status: Inactive** Positional Accuracy: Automatically positioned to the address	A13NE (NE)	308	-	384980 397985
154	**Contemporary Trade Directory Entries** Name: A & A Autos Location: 31-35, Chapeltown Street, Manchester, M1 2NN Classification: Car Body Repairs **Status: Inactive** Positional Accuracy: Automatically positioned to the address	A13NE (NE)	308	-	384980 397985
155	**Contemporary Trade Directory Entries** Name: Print Chain Location: Barlow House, Minshull Street, Manchester, Greater Manchester, M1 3DZ Classification: Printers **Status: Active** Positional Accuracy: Manually positioned within the geographical locality	A13NW (NW)	312	-	384380 398036
156	**Contemporary Trade Directory Entries** Name: W H Hammond & Co (Manchester) Ltd Location: 58, Richmond Street, Manchester, M1 3WB Classification: Soft Furnishings - Manufacturers **Status: Inactive** Positional Accuracy: Automatically positioned to the address	A12SE (W)	317	-	384296 397807
157	**Contemporary Trade Directory Entries** Name: M C C S Location: 6 Paton St, Manchester, Lancashire, M1 2BA Classification: Carpet, Curtain & Upholstery Cleaners **Status: Inactive** Positional Accuracy: Manually positioned within the geographical locality	A18SW (N)	332	-	384618 398185
157	**Contemporary Trade Directory Entries** Name: N S Fashion Location: 64-66, Dale Street, Manchester, Lancashire, M1 2HR Classification: Clothing & Fabrics - Manufacturers **Status: Inactive** Positional Accuracy: Manually positioned to the address or location	A18SW (N)	355	-	384645 398213
158	**Contemporary Trade Directory Entries** Name: William Chitham Location: 121, Princess Street, Manchester, M1 7AD Classification: Photo & Digital Imaging Bureaus **Status: Inactive** Positional Accuracy: Automatically positioned to the address	A12SE (SW)	341	-	384333 397620
158	**Contemporary Trade Directory Entries** Name: Harris Darkrooms Location: 121, Princess Street, Manchester, M1 7AD Classification: Photographic Processors **Status: Inactive** Positional Accuracy: Automatically positioned to the address	A12SE (SW)	341	-	384333 397620
158	**Contemporary Trade Directory Entries** Name: Subway Location: Second Floor, 121, Princess Street, Manchester, Lancashire, M1 7AG Classification: Printers **Status: Inactive** Positional Accuracy: Manually positioned to the address or location	A12SE (SW)	341	-	384333 397620

Map ID	Details	Quadrant Reference (Compass Direction)	Estimated Distance From Site	Contact	NGR
158	**Contemporary Trade Directory Entries** Name: Chamber Communication Ltd Location: 121, Princess Street, Manchester, Lancashire, M1 7AG Classification: Telecommunications Equipment & Systems **Status: Inactive** Positional Accuracy: Manually positioned to the address or location	A12SE (SW)	341	-	384333 397620
158	**Contemporary Trade Directory Entries** Name: Northern Contract Cleaners Location: Asia House, 82, Princess Street, Manchester, M1 6NF Classification: Cleaning Services - Commercial **Status: Inactive** Positional Accuracy: Automatically positioned to the address	A12SE (SW)	378	-	384288 397624
158	**Contemporary Trade Directory Entries** Name: Broomwell Healthwatch Ltd Location: 86, Princess Street, Manchester, Lancashire, M1 6NG Classification: Medical & Dental Laboratories **Status: Inactive** Positional Accuracy: Manually positioned to the address or location	A12SE (SW)	394	-	384297 397578
158	**Contemporary Trade Directory Entries** Name: Seba (Uk) Ltd Location: 84 Princess St, Manchester, Lancashire, M1 6NG Classification: Machine Tool Accessories & Services **Status: Inactive** Positional Accuracy: Manually positioned to the address or location	A12SE (SW)	395	-	384296 397577
159	**Contemporary Trade Directory Entries** Name: Scrap A Car Manchester Location: Portland Tower,Portland Street, Manchester, Greater Manchester, M1 3LF Classification: Salvage Dealers **Status: Active** Positional Accuracy: Manually positioned to the address or location	A12NE (W)	355	-	384285 397965
159	**Contemporary Trade Directory Entries** Name: Leaflet Distribution Manchester Location: Portland Tower,Portland Street, Manchester, Lancashire, M1 3LF Classification: Distribution Services **Status: Active** Positional Accuracy: Manually positioned within the geographical locality	A12NE (W)	359	-	384280 397963
159	**Contemporary Trade Directory Entries** Name: Scrap A Car For Cash Manchester Location: Portland Tower, Portland Street, Manchester, M1 3LD Classification: Car Breakers & Dismantlers **Status: Inactive** Positional Accuracy: Automatically positioned to the address	A12NE (W)	359	-	384280 397963
159	**Contemporary Trade Directory Entries** Name: See-Av Location: Manchester One, 53 Portland Street, Manchester, Greater Manchester, M1 3LD Classification: Cinema Equipment **Status: Inactive** Positional Accuracy: Manually positioned within the geographical locality	A12NE (W)	359	-	384280 397963
159	**Contemporary Trade Directory Entries** Name: Debs Europe Liason Office Location: Portland Tower, Portland Street, Manchester, M1 3LD Classification: Clothing & Fabrics - Manufacturers **Status: Inactive** Positional Accuracy: Automatically positioned to the address	A12NE (W)	359	-	384280 397963
159	**Contemporary Trade Directory Entries** Name: Beverley Clifton Morris Location: Portland Tower, Portland Street, Manchester, Lancashire, M1 3LF Classification: Mechanical Engineers **Status: Inactive** Positional Accuracy: Automatically positioned to the address	A12NE (W)	359	-	384280 397963
159	**Contemporary Trade Directory Entries** Name: Scrap Cars For Cash Manchester Location: Portland St, Manchester, Lancashire, M1 3LF Classification: Car Breakers & Dismantlers **Status: Inactive** Positional Accuracy: Manually positioned within the geographical locality	A12NE (W)	359	-	384280 397963

Map ID	Details	Quadrant Reference (Compass Direction)	Estimated Distance From Site	Contact	NGR
160	**Contemporary Trade Directory Entries** Name: Spi Materials Location: 105 Princess St, Manchester, Lancashire, M1 6DD Classification: Electricity Companies **Status: Inactive** Positional Accuracy: Manually positioned to the address or location	A12SE (W)	373	-	384240 397804
161	**Contemporary Trade Directory Entries** Name: F & B Hosiery Location: 10, Nether Street, Manchester, M12 6HY Classification: Lingerie & Hosiery Manufacturers & Wholesalers **Status: Active** Positional Accuracy: Automatically positioned to the address	A13SE (SE)	375	-	384990 397514
161	**Contemporary Trade Directory Entries** Name: Ryder Towing Equipment Ltd Location: Mancunian Way, Manchester, Lancashire, M12 6HJ Classification: Trailers & Towing Equipment **Status: Inactive** Positional Accuracy: Automatically positioned to the address	A14SW (SE)	398	-	385029 397521
162	**Contemporary Trade Directory Entries** Name: Cleaners (Manchester) Location: Apartment 725, 40, Hilton Street, Manchester, M1 2BL Classification: Cleaning Services - Domestic **Status: Inactive** Positional Accuracy: Automatically positioned to the address	A18SE (N)	377	-	384718 398238
163	**Contemporary Trade Directory Entries** Name: Fine Shape (Clothing) Ltd Location: 19a Ducie St,Eidr Ho, Manchester, M1 2JE Classification: Clothing & Fabrics - Manufacturers **Status: Inactive** Positional Accuracy: Manually positioned to the address or location	A18SE (NE)	384	-	384865 398205
164	**Contemporary Trade Directory Entries** Name: Corstorphine & Wright Location: Paradise Wharf, Ducie Street, Manchester, Lancashire, M1 2JN Classification: Cleaning Services - Domestic **Status: Inactive** Positional Accuracy: Manually positioned within the geographical locality	A13NE (NE)	396	-	384962 398155
165	**Contemporary Trade Directory Entries** Name: Jogo Associates Ltd Location: 49-51, Dale Street, Manchester, M1 2HF Classification: Clothing & Fabrics - Manufacturers **Status: Inactive** Positional Accuracy: Automatically positioned to the address	A18SE (N)	398	-	384671 398259
166	**Contemporary Trade Directory Entries** Name: Garsdale Knitwear Ltd Location: 64, Chapeltown Street, Manchester, M1 2WQ Classification: Knitwear Manufacturers & Wholesalers **Status: Active** Positional Accuracy: Automatically positioned to the address	A14NW (NE)	399	-	385072 398003
166	**Contemporary Trade Directory Entries** Name: Abbey Knitwear Ltd Location: Manchester, M1 2WH Classification: Knitwear Manufacturers & Wholesalers **Status: Active** Positional Accuracy: Automatically positioned to the address	A14NW (NE)	415	-	385088 398007
166	**Contemporary Trade Directory Entries** Name: Euro Textiles Ltd Location: 66-72, Chapeltown Street, Manchester, M1 2WH Classification: Knitting Yarn Manufacturers & Wholesalers **Status: Active** Positional Accuracy: Automatically positioned to the address	A14NW (NE)	415	-	385088 398007
166	**Contemporary Trade Directory Entries** Name: Unique Knitwear Ltd Location: 66-72, Chapeltown Street, Manchester, M1 2WH Classification: Knitwear Manufacturers & Wholesalers **Status: Active** Positional Accuracy: Automatically positioned to the address	A14NW (NE)	419	-	385092 398008
166	**Contemporary Trade Directory Entries** Name: Imperial Knitwear Ltd Location: 66-72, Chapeltown Street, Manchester, M1 2WH Classification: Knitwear Manufacturers & Wholesalers **Status: Active** Positional Accuracy: Automatically positioned to the address	A14NW (NE)	419	-	385092 398008

Map ID	Details	Quadrant Reference (Compass Direction)	Estimated Distance From Site	Contact	NGR
166	**Contemporary Trade Directory Entries** Name: Abbey Knitwear (Manchester) Ltd Location: 66-72, Chapeltown Street, Manchester, M1 2WH Classification: Knitwear Manufacturers & Wholesalers **Status: Inactive** Positional Accuracy: Automatically positioned to the address	A14NW (NE)	419	-	385092 398008
166	**Contemporary Trade Directory Entries** Name: Dream Knitwear Location: 66-72, Chapeltown Street, Manchester, Lancashire, M1 2WH Classification: Knitwear Manufacturers & Wholesalers **Status: Inactive** Positional Accuracy: Automatically positioned to the address	A14NW (NE)	419	-	385092 398008
166	**Contemporary Trade Directory Entries** Name: A M S Manchester Location: 66-72, Chapeltown Street, Manchester, Lancashire, M1 2WH Classification: Boilers - Servicing, Replacements & Repairs **Status: Inactive** Positional Accuracy: Automatically positioned to the address	A14NW (NE)	419	-	385092 398008
166	**Contemporary Trade Directory Entries** Name: Samson Hosiery Ltd Location: 66-72, Chapeltown Street, Manchester, M1 2WH Classification: Leisure & Sportswear Manufacturers & Wholesalers **Status: Inactive** Positional Accuracy: Automatically positioned to the address	A14NW (NE)	419	-	385092 398008
166	**Contemporary Trade Directory Entries** Name: Khalil Knitwear Location: 66-72, Chapeltown Street, Manchester, Lancashire, M1 2WH Classification: Knitwear Manufacturers & Wholesalers **Status: Inactive** Positional Accuracy: Automatically positioned to the address	A14NW (NE)	419	-	385092 398008
167	**Contemporary Trade Directory Entries** Name: Keppie Design Location: 1, Portland Street, Manchester, M1 3BE Classification: Mechanical Engineers **Status: Inactive** Positional Accuracy: Automatically positioned to the address	A18SW (N)	401	-	384519 398224
168	**Contemporary Trade Directory Entries** Name: Honeyhull Ltd Location: 56, Dale Street, Manchester, M1 2HN Classification: Clothing & Fabrics - Manufacturers **Status: Inactive** Positional Accuracy: Automatically positioned to the address	A18SW (N)	405	-	384616 398259
168	**Contemporary Trade Directory Entries** Name: Uk Fashion Wear Ltd Location: 56, Dale Street, Manchester, M1 2HN Classification: Clothing & Fabrics - Manufacturers **Status: Inactive** Positional Accuracy: Automatically positioned to the address	A18SW (N)	405	-	384616 398259
168	**Contemporary Trade Directory Entries** Name: Fashionpulse Location: 56, Dale Street, Manchester, Lancashire, M1 2HN Classification: Clothing & Fabrics - Manufacturers **Status: Inactive** Positional Accuracy: Manually positioned to the address or location	A18SW (N)	405	-	384616 398259
168	**Contemporary Trade Directory Entries** Name: Iana Ltd Location: 47, Dale Street, Manchester, M1 2HF Classification: Clothing & Fabrics - Manufacturers **Status: Inactive** Positional Accuracy: Automatically positioned to the address	A18SW (N)	418	-	384655 398278
168	**Contemporary Trade Directory Entries** Name: A Garstang & Co Ltd Location: 16, Newton Street, Manchester, M1 2AE Classification: Shirt Makers **Status: Inactive** Positional Accuracy: Automatically positioned to the address	A18SW (N)	430	-	384614 398284
168	**Contemporary Trade Directory Entries** Name: Maximum Bright Services Location: Dale House,35 Dale St, Manchester, Lancashire, M1 2HF Classification: Commercial Cleaning Services **Status: Inactive** Positional Accuracy: Manually positioned to the address or location	A18SW (N)	451	-	384643 398310

Map ID	Details	Quadrant Reference (Compass Direction)	Estimated Distance From Site	Contact	NGR
168	**Contemporary Trade Directory Entries** Name: Mpg Ltd Location: Dale House, 35, Dale Street, Manchester, Lancashire, M1 2HF Classification: Printers **Status: Inactive** Positional Accuracy: Manually positioned to the address or location	A18SW (N)	452	-	384644 398311
168	**Contemporary Trade Directory Entries** Name: Slack & Andrews Location: Dale House, 35, Dale Street, Manchester, Lancashire, M1 2HF Classification: Jewellery Manufacturers & Repairers **Status: Inactive** Positional Accuracy: Manually positioned to the address or location	A18SW (N)	452	-	384644 398311
168	**Contemporary Trade Directory Entries** Name: Maximum Bright Services Location: Dale House, 35, Dale Street, Manchester, Lancashire, M1 2HF Classification: Commercial Cleaning Services **Status: Inactive** Positional Accuracy: Manually positioned to the address or location	A18SW (N)	452	-	384644 398311
169	**Contemporary Trade Directory Entries** Name: Scootabout International Location: 101, Princess Street, Manchester, Lancashire, M1 6DD Classification: Materials Handling Equipment **Status: Inactive** Positional Accuracy: Manually positioned to the address or location	A12NE (W)	405	-	384208 397860
169	**Contemporary Trade Directory Entries** Name: Licence Trade Consultants Location: Imex House, 40, Princess Street, Manchester, Lancashire, M1 6DE Classification: Brewers' Equipment & Services **Status: Inactive** Positional Accuracy: Manually positioned to the address or location	A12NE (W)	442	-	384170 397844
169	**Contemporary Trade Directory Entries** Name: Northern Consultancy Of Medical Management Ltd Location: Imex House, 40, Princess Street, Manchester, Lancashire, M1 6DE Classification: Medical & Dental Laboratories **Status: Inactive** Positional Accuracy: Manually positioned to the address or location	A12NE (W)	442	-	384170 397844
169	**Contemporary Trade Directory Entries** Name: R S I S Projects Ltd Location: Imex House, 40, Princess Street, Manchester, Lancashire, M1 6DE Classification: Railways **Status: Inactive** Positional Accuracy: Manually positioned to the address or location	A12NE (W)	442	-	384170 397844
169	**Contemporary Trade Directory Entries** Name: Patriot Advertising Solutions Location: Imex House, 40, Princess Street, Manchester, M1 6DE Classification: Distribution Services **Status: Inactive** Positional Accuracy: Automatically positioned to the address	A12NE (W)	442	-	384170 397844
169	**Contemporary Trade Directory Entries** Name: Dunbar & Boardman Partnership Location: Imex House, 40, Princess Street, Manchester, Lancashire, M1 6DE Classification: Lift Manufacturers **Status: Inactive** Positional Accuracy: Automatically positioned to the address	A12NE (W)	442	-	384170 397844
169	**Contemporary Trade Directory Entries** Name: London Global Location: 40 Princess St, Manchester, Lancashire, M1 6DE Classification: Printers **Status: Inactive** Positional Accuracy: Manually positioned to the address or location	A12NE (W)	442	-	384170 397844
170	**Contemporary Trade Directory Entries** Name: Mayfield Press Location: The Mayfield Centre, Fairfield Street, Manchester, M1 2QF Classification: Printers **Status: Inactive** Positional Accuracy: Automatically positioned to the address	A14SW (E)	412	-	385124 397665
171	**Contemporary Trade Directory Entries** Name: Simone'S Bespoke Housekeeping Service Location: 32, Hilton Street, Manchester, M1 2EH Classification: Cleaning Services - Domestic **Status: Active** Positional Accuracy: Automatically positioned to the address	A18SE (N)	420	-	384708 398282

Map ID	Details	Quadrant Reference (Compass Direction)	Estimated Distance From Site	Contact	NGR
171	**Contemporary Trade Directory Entries** Name: Lanford Ltd Location: 30-32, Hilton Street, Manchester, M1 2EH Classification: Shirt Makers **Status: Inactive** Positional Accuracy: Automatically positioned to the address	A18SE (N)	420	-	384708 398282
171	**Contemporary Trade Directory Entries** Name: Gio Goi Location: Fourways House,Hilton St, Manchester, Lancashire, M1 2EJ Classification: Clothing & Fabrics - Manufacturers **Status: Inactive** Positional Accuracy: Manually positioned to the address or location	A18SE (N)	435	-	384741 398294
171	**Contemporary Trade Directory Entries** Name: Chowhan & Co Location: 14, Tariff Street, Manchester, M1 2FF Classification: Printers **Status: Inactive** Positional Accuracy: Automatically positioned to the address	A18SE (N)	439	-	384701 398301
171	**Contemporary Trade Directory Entries** Name: T D S Fashions Location: Second Floor, 14, Tariff Street, Manchester, M1 2FF Classification: Clothing & Fabrics - Manufacturers **Status: Inactive** Positional Accuracy: Automatically positioned to the address	A18SE (N)	439	-	384701 398301
171	**Contemporary Trade Directory Entries** Name: Complete Processing Location: 14, Tariff Street, Manchester, Lancashire, M1 2FF Classification: Clothing & Fabrics - Manufacturers **Status: Inactive** Positional Accuracy: Manually positioned to the address or location	A18SE (N)	440	-	384701 398301
171	**Contemporary Trade Directory Entries** Name: Style House Manchester Ltd Location: Ground Floor, Fourways House, 16, Tariff Street, Manchester, Lancashire, M1 2FN Classification: Clothing & Fabrics - Manufacturers **Status: Inactive** Positional Accuracy: Manually positioned to the address or location	A18SE (N)	454	-	384729 398314
171	**Contemporary Trade Directory Entries** Name: Local Map Co Location: Tariff St, Manchester, Lancashire, M1 2FF Classification: Cleaning Services - Domestic **Status: Inactive** Positional Accuracy: Manually positioned within the geographical locality	A18SW (N)	464	-	384663 398325
171	**Contemporary Trade Directory Entries** Name: Priority Chauffeur Services Location: Hilton House, 26-28, Hilton Street, Manchester, M1 2EH Classification: Car Engine Tuning & Diagnostic Services **Status: Inactive** Positional Accuracy: Automatically positioned to the address	A18SE (N)	475	-	384682 398336
171	**Contemporary Trade Directory Entries** Name: Minuteman Press Location: 27a Hilton st, Manchester, Greater Manchester, M1 1EL Classification: Printers **Status: Active** Positional Accuracy: Manually positioned to the road within the address or location	A18SE (N)	488	-	384694 398350
172	**Contemporary Trade Directory Entries** Name: Powell Creative Products Location: Duplex 1, Ducie House, 37, Ducie Street, Manchester, M1 2JW Classification: Stationery Manufacturers **Status: Active** Positional Accuracy: Automatically positioned to the address	A18SE (NE)	421	-	384933 398209
172	**Contemporary Trade Directory Entries** Name: Baked Goods Distribution Location: Unit 201, Ducie House, 37, Ducie Street, Manchester, M1 2JW Classification: Distribution Services **Status: Inactive** Positional Accuracy: Automatically positioned to the address	A18SE (NE)	421	-	384933 398209

Map ID	Details	Quadrant Reference (Compass Direction)	Estimated Distance From Site	Contact	NGR
172	**Contemporary Trade Directory Entries** Name: Van Kollem Location: Unit 4,Ducie House,37 Ducie St, Manchester, Lancashire, M1 2JW Classification: Clothing & Fabrics - Manufacturers **Status: Inactive** Positional Accuracy: Manually positioned to the address or location	A18SE (NE)	421	-	384932 398209
172	**Contemporary Trade Directory Entries** Name: Tlc Equipment (Europe) Location: Unit 215, Ducie House, 37, Ducie Street, Manchester, Lancashire, M1 2JW Classification: Engineering Machine Services **Status: Inactive** Positional Accuracy: Automatically positioned to the address	A18SE (NE)	421	-	384933 398209
172	**Contemporary Trade Directory Entries** Name: Concept 3 Ltd Location: Unit 103, Ducie House, 37, Ducie Street, Manchester, Lancashire, M1 2JW Classification: Glass Products - Manufacturers **Status: Inactive** Positional Accuracy: Automatically positioned to the address	A18SE (NE)	421	-	384933 398209
172	**Contemporary Trade Directory Entries** Name: Gold Star Ions Location: 10, Pigeon Street, Manchester, M1 2JX Classification: Clothing & Fabrics - Manufacturers **Status: Inactive** Positional Accuracy: Automatically positioned to the address	A18SE (NE)	452	-	384955 398231
172	**Contemporary Trade Directory Entries** Name: I B S Manchester Engines Reconditioning Location: 10, Pigeon Street, Manchester, M1 2JX Classification: Mechanical Engineers **Status: Active** Positional Accuracy: Automatically positioned to the address	A18SE (NE)	452	-	384955 398231
173	**Contemporary Trade Directory Entries** Name: Ireland & Hindley Ltd Location: Unit 8, Downing Street Industrial Estate, Charlton Place, Ardwick, Manchester, M12 6HH Classification: Textile Manufacturing **Status: Inactive** Positional Accuracy: Automatically positioned to the address	A8NE (SE)	422	-	384972 397438
173	**Contemporary Trade Directory Entries** Name: Olympus Coachcraft Location: Unit 7, Downing Street Industrial Estate, Charlton Place, Ardwick, Manchester, Lancashire, M12 6HH Classification: Car Customisation & Conversion Specialists **Status: Inactive** Positional Accuracy: Automatically positioned to the address	A8NE (SE)	439	-	384980 397422
174	**Contemporary Trade Directory Entries** Name: Transport For Greater Manchester Location: 2, Picadilly Place, Manchester, Lancashire, M1 3BG Classification: Bus & Coach Operators & Stations **Status: Inactive** Positional Accuracy: Automatically positioned to the address	A18SW (NW)	429	-	384406 398205
175	**Contemporary Trade Directory Entries** Name: Hong Kong Printing Co Ltd Location: 41, Faulkner Street, Manchester, M1 4EE Classification: Printers **Status: Active** Positional Accuracy: Automatically positioned to the address	A12NE (NW)	433	-	384224 398021
176	**Contemporary Trade Directory Entries** Name: Max Spielmann Location: 63, Piccadilly, Manchester, Lancashire, M1 2AG Classification: Photographic Processors **Status: Inactive** Positional Accuracy: Automatically positioned to the address	A18SW (N)	439	-	384534 398271
176	**Contemporary Trade Directory Entries** Name: John Addley Ltd Location: Clayton House, 59, Piccadilly, Manchester, Lancashire, M1 2AQ Classification: Commercial Cleaning Services **Status: Inactive** Positional Accuracy: Manually positioned to the address or location	A18SW (N)	451	-	384518 398278

Map ID	Details	Quadrant Reference (Compass Direction)	Estimated Distance From Site	Contact	NGR
176	**Contemporary Trade Directory Entries** Name: Scotfax Location: Clayton House, 59, Piccadilly, Manchester, Lancashire, M1 2AQ Classification: Photocopiers **Status: Inactive** Positional Accuracy: Manually positioned to the address or location	A18SW (N)	451	-	384518 398278
176	**Contemporary Trade Directory Entries** Name: Scotfax Location: Clayton House, 59, Piccadilly, Manchester, Lancashire, M1 2AQ Classification: Photocopiers **Status: Inactive** Positional Accuracy: Manually positioned to the address or location	A18SW (N)	451	-	384518 398278
176	**Contemporary Trade Directory Entries** Name: Forward Bird Control Location: Clayton House, 59, Piccadilly, Manchester, Lancashire, M1 2AQ Classification: Pest & Vermin Control **Status: Inactive** Positional Accuracy: Manually positioned to the address or location	A18SW (N)	451	-	384518 398278
176	**Contemporary Trade Directory Entries** Name: Oceanblue Logistics Location: Clayton House, 59, Piccadilly, Manchester, Lancashire, M1 2AQ Classification: Freight Forwarders **Status: Inactive** Positional Accuracy: Manually positioned to the address or location	A18SW (N)	451	-	384518 398278
176	**Contemporary Trade Directory Entries** Name: Multitude Estates Ltd Location: Clayton House, 59, Piccadilly, Manchester, M1 2AQ Classification: Cleaning Services - Domestic **Status: Inactive** Positional Accuracy: Automatically positioned to the address	A18SW (N)	451	-	384518 398278
176	**Contemporary Trade Directory Entries** Name: Force C Location: 5 Newton St, Manchester, M1 1HW Classification: Jewellery Manufacturers & Repairers **Status: Inactive** Positional Accuracy: Manually positioned to the address or location	A18SW (N)	454	-	384542 398290
176	**Contemporary Trade Directory Entries** Name: P N H Location: St. Margarets Chambers, 5, Newton Street, Manchester, Lancashire, M1 1HL Classification: Jewellery Manufacturers & Repairers **Status: Inactive** Positional Accuracy: Manually positioned to the address or location	A18SW (N)	454	-	384543 398291
176	**Contemporary Trade Directory Entries** Name: Carr Manufacturing Co (Radcliffe) Ltd Location: First Floor, Clayton House, 59, Piccadilly, Manchester, M1 2AS Classification: Textile Manufacturing **Status: Inactive** Positional Accuracy: Automatically positioned to the address	A18SW (N)	460	-	384529 398292
176	**Contemporary Trade Directory Entries** Name: Damp Aid Location: Clayton House, 59, Piccadilly, Manchester, M1 2AQ Classification: Damp & Dry Rot Control **Status: Inactive** Positional Accuracy: Automatically positioned to the address	A18SW (N)	460	-	384529 398292
176	**Contemporary Trade Directory Entries** Name: Kane Contracts Ltd Location: Third Floor,Clayton House,59 Piccadilly, Manchester, M1 2AQ Classification: Cleaning Services - Commercial **Status: Inactive** Positional Accuracy: Manually positioned to the address or location	A18SW (N)	460	-	384528 398292
176	**Contemporary Trade Directory Entries** Name: Cherry Smart Services Ltd Location: Clayton House, 59, Piccadilly, Manchester, M1 2AQ Classification: Commercial Cleaning Services **Status: Inactive** Positional Accuracy: Automatically positioned to the address	A18SW (N)	460	-	384529 398292
176	**Contemporary Trade Directory Entries** Name: Oxyrane Uk Location: Piccadilly House, 49, Piccadilly, Manchester, M1 2AP Classification: Laboratories **Status: Active** Positional Accuracy: Automatically positioned to the address	A18SW (N)	476	-	384494 398296

Map ID	Details	Quadrant Reference (Compass Direction)	Estimated Distance From Site	Contact	NGR
176	**Contemporary Trade Directory Entries** Name: Print Pug Location: Suite 610 Piccadilly House,49 Piccadilly, Manchester, Greater Manchester, M1 2AP Classification: Printers **Status: Active** Positional Accuracy: Manually positioned within the geographical locality	A18SW (N)	477	-	384494 398297
176	**Contemporary Trade Directory Entries** Name: Manchester Office Cleaners Location: Piccadilly House, 49, Piccadilly, Manchester, M1 2AP Classification: Cleaning Services - Domestic **Status: Inactive** Positional Accuracy: Automatically positioned to the address	A18SW (N)	477	-	384494 398297
177	**Contemporary Trade Directory Entries** Name: Hilclare Ltd Location: Unit 1, Bond Street Industrial Estate, Mancunian Way, Manchester, M12 6HW Classification: Lighting Manufacturers **Status: Inactive** Positional Accuracy: Automatically positioned to the address	A14SW (SE)	443	-	385076 397508
177	**Contemporary Trade Directory Entries** Name: Klyne & Klyne Location: Unit 5, Bond Street Industrial Estate, Mancunian Way, Manchester, M12 6HW Classification: Do It Yourself Wholesalers **Status: Inactive** Positional Accuracy: Automatically positioned to the address	A14SW (SE)	443	-	385076 397508
178	**Contemporary Trade Directory Entries** Name: Crown Knitwear Ltd Location: 10-20, Grosvenor Street, MANCHESTER, M1 7JJ Classification: Knitwear Manufacturers & Wholesalers **Status: Active** Positional Accuracy: Automatically positioned to the address	A8NE (S)	445	-	384785 397340
178	**Contemporary Trade Directory Entries** Name: Le Missey Ltd Location: 10-20, Grosvenor Street, Manchester, Lancashire, M1 7JJ Classification: Knitwear Manufacturers & Wholesalers **Status: Inactive** Positional Accuracy: Manually positioned to the address or location	A8NE (S)	445	-	384785 397340
179	**Contemporary Trade Directory Entries** Name: Rentokil Specialist Hygiene Location: Faulkner House, Faulkner Street, Manchester, M1 4DY Classification: Commercial Cleaning Services **Status: Inactive** Positional Accuracy: Automatically positioned to the address	A12NE (NW)	453	-	384264 398118
179	**Contemporary Trade Directory Entries** Name: Scrap Cars Vans Caravans Buyer Location: Faulkner House, Faulkner Street, Manchester, M1 4DY Classification: Car Breakers & Dismantlers **Status: Inactive** Positional Accuracy: Automatically positioned to the address	A12NE (NW)	453	-	384264 398118
180	**Contemporary Trade Directory Entries** Name: Norman Disney & Young Location: St. James House, 7, Charlotte Street, Manchester, Lancashire, M1 4DZ Classification: Mechanical Engineers **Status: Inactive** Positional Accuracy: Manually positioned to the address or location	A12NE (NW)	460	-	384227 398079
180	**Contemporary Trade Directory Entries** Name: Arrow Electronics Uk Location: Basement Car Parking Space, 5, New York Street, Manchester, M1 4JB Classification: Electronic Component Manufacturers & Distributors **Status: Active** Positional Accuracy: Manually positioned within the geographical locality	A12NE (NW)	479	-	384233 398120
181	**Contemporary Trade Directory Entries** Name: R & G Industrial Sewing Machines Ltd Location: Portugal Street East, Manchester, M1 2WX Classification: Sewing Machines - Industrial **Status: Inactive** Positional Accuracy: Automatically positioned to the address	A14NW (E)	467	-	385156 397975

Map ID	Details	Quadrant Reference (Compass Direction)	Estimated Distance From Site	Contact	NGR
182	**Contemporary Trade Directory Entries** Name: Speedy Location: Unit 1-3, Downing Street Industrial Estate, Charlton Place, Ardwick, Manchester, M12 6HH Classification: Lifting Equipment **Status: Inactive** Positional Accuracy: Manually positioned to the address or location	A8NE (SE)	468	-	384953 397372
182	**Contemporary Trade Directory Entries** Name: Speedy Services Location: Unit 1-3, Downing Street Industrial Estate, Charlton Place, Ardwick, Manchester, M12 6HH Classification: Lifting Equipment **Status: Inactive** Positional Accuracy: Automatically positioned to the address	A8NE (SE)	471	-	384943 397363
182	**Contemporary Trade Directory Entries** Name: The Studio Workshop Location: Downing Street Indust Est,Charlton Pl, Ardwick, Manchester, M12 6HH Classification: Photographic Equipment & Supplies - Wholesale **Status: Inactive** Positional Accuracy: Manually positioned to the address or location	A8NE (SE)	476	-	384995 397388
183	**Contemporary Trade Directory Entries** Name: Trevor Autos Location: 108d, North Western Street, Manchester, M1 2WS Classification: Mechanical Engineers **Status: Inactive** Positional Accuracy: Automatically positioned to the address	A14SW (E)	475	-	385201 397732
183	**Contemporary Trade Directory Entries** Name: City Lubrication Services Location: 108c, North Western Street, Manchester, M1 2WS Classification: Mot Testing Centres **Status: Inactive** Positional Accuracy: Automatically positioned in the proximity of the address	A14SW (E)	489	-	385214 397723
184	**Contemporary Trade Directory Entries** Name: Q E D Location: 21, Newton Street, Manchester, M1 1FZ Classification: Mechanical Engineers **Status: Active** Positional Accuracy: Automatically positioned to the address	A18SW (N)	477	-	384576 398325
185	**Contemporary Trade Directory Entries** Name: V T G Location: Gainsborough House, 109, Portland Street, Manchester, Lancashire, M1 6DN Classification: Lift Manufacturers **Status: Inactive** Positional Accuracy: Manually positioned to the address or location	A12NE (W)	488	-	384124 397827
185	**Contemporary Trade Directory Entries** Name: Operations Abroad Ltd Location: Gainsborough House, 109, Portland Street, Manchester, M1 6DN Classification: Hospitals **Status: Inactive** Positional Accuracy: Automatically positioned to the address	A12NE (W)	488	-	384124 397827
185	**Contemporary Trade Directory Entries** Name: Feather Brooksbank Location: 117-119, Portland Street, Manchester, M1 6ED Classification: Tungsten Tool Manufacturers & Distributors **Status: Inactive** Positional Accuracy: Automatically positioned to the address	A12SE (W)	508	-	384105 397794
186	**Contemporary Trade Directory Entries** Name: Lewis Bookmakers Location: 48a, Faulkner Street, Manchester, M1 4FH Classification: Clothing & Fabrics - Manufacturers **Status: Inactive** Positional Accuracy: Automatically positioned to the address	A12NE (W)	489	-	384146 397973
187	**Contemporary Trade Directory Entries** Name: First North Western Location: Bridgewater House, 58, Whitworth Street, Manchester, M1 6LS Classification: Railways **Status: Inactive** Positional Accuracy: Automatically positioned to the address	A12SE (W)	494	-	384158 397633

Map ID	Details	Quadrant Reference (Compass Direction)	Estimated Distance From Site	Contact	NGR
188	**Contemporary Trade Directory Entries** Name: Bodyguard Clothing Ltd Location: 33, Dale Street, Manchester, Lancashire, M1 2HE Classification: Clothing & Fabrics - Manufacturers **Status: Inactive** Positional Accuracy: Manually positioned to the address or location	A18SW (N)	495	-	384638 398354
188	**Contemporary Trade Directory Entries** Name: Zig Zag Clothing Ltd Location: 33, Dale Street, Manchester, Lancashire, M1 2HE Classification: Clothing & Fabrics - Manufacturers **Status: Inactive** Positional Accuracy: Manually positioned to the address or location	A18SW (N)	496	-	384638 398354
188	**Contemporary Trade Directory Entries** Name: Ben Sherman Location: 47, Newton Street, Manchester, Lancashire, M1 1FT Classification: Clothing & Fabrics - Manufacturers **Status: Inactive** Positional Accuracy: Manually positioned to the address or location	A18SW (N)	520	-	384618 398376
188	**Contemporary Trade Directory Entries** Name: Guy Foam Location: 10, Little Lever Street, Manchester, M1 1HR Classification: Photo & Digital Imaging Bureaus **Status: Inactive** Positional Accuracy: Automatically positioned to the address	A18SW (N)	529	-	384599 398382
188	**Contemporary Trade Directory Entries** Name: J & B Textiles Location: 14, Little Lever Street, Manchester, M1 1HR Classification: Textile Manufacturing **Status: Inactive** Positional Accuracy: Automatically positioned to the address	A18SW (N)	537	-	384607 398392
188	**Contemporary Trade Directory Entries** Name: Alert 2 Media Location: 24, Lever Street, Manchester, Lancashire, M1 1DZ Classification: Printers **Status: Inactive** Positional Accuracy: Manually positioned to the address or location	A18SW (N)	546	-	384580 398396
188	**Contemporary Trade Directory Entries** Name: Elert 2 Media Location: 24, Lever Street, Manchester, Lancashire, M1 1DZ Classification: Printers Textile **Status: Inactive** Positional Accuracy: Manually positioned to the address or location	A18SW (N)	546	-	384580 398397
188	**Contemporary Trade Directory Entries** Name: Ax-S Global Location: 22, Lever Street, Manchester, M1 1EA Classification: Clothing & Fabrics - Manufacturers **Status: Inactive** Positional Accuracy: Automatically positioned to the address	A18SW (N)	548	-	384556 398392
188	**Contemporary Trade Directory Entries** Name: Godske Group Location: 22, Lever Street, Manchester, M1 1EA Classification: Clothing & Fabrics - Manufacturers **Status: Inactive** Positional Accuracy: Automatically positioned to the address	A18SW (N)	548	-	384556 398392
188	**Contemporary Trade Directory Entries** Name: Ax S Global Location: 22, Lever Street, Manchester, M1 1EA Classification: Clothing & Fabrics - Manufacturers **Status: Inactive** Positional Accuracy: Automatically positioned to the address	A18SW (N)	548	-	384556 398392
188	**Contemporary Trade Directory Entries** Name: Lacamanda Ltd Location: Suite 17 Second Floor,Lever Street, Manchester, Greater Manchester, M1 1DW Classification: Clothing & Fabrics - Manufacturers **Status: Active** Positional Accuracy: Manually positioned within the geographical locality	A18SW (N)	560	-	384589 398412

Map ID	Details	Quadrant Reference (Compass Direction)	Estimated Distance From Site	Contact	NGR
189	**Contemporary Trade Directory Entries** Name: S A S Fashions Ltd Location: 55-59, Ducie Street, Manchester, M1 2JQ Classification: Clothing & Fabrics - Manufacturers **Status: Inactive** Positional Accuracy: Automatically positioned to the address	A19SW (NE)	508	-	385015 398256
190	**Contemporary Trade Directory Entries** Name: City Recovery & Storage Location: 50, Newton Street, Manchester, Lancashire, M1 2EA Classification: Road Haulage Services **Status: Inactive** Positional Accuracy: Manually positioned to the address or location	A18SW (N)	509	-	384658 398370
191	**Contemporary Trade Directory Entries** Name: A S P Architectural Ltd Location: Unit 6, Chancel Place, Store Street, Manchester, M1 2WB Classification: Hardware **Status: Active** Positional Accuracy: Automatically positioned to the address	A19SW (NE)	514	-	385109 398169
191	**Contemporary Trade Directory Entries** Name: Davies Brothers Tyres Location: Unit 5,Chancel Pl,Store St, Manchester, Lancashire, M1 2WB Classification: Tyre Dealers **Status: Inactive** Positional Accuracy: Manually positioned within the geographical locality	A19SW (NE)	524	-	385128 398161
192	**Contemporary Trade Directory Entries** Name: Gorman Shorrock & Davies Ltd Location: 52, Heyrod Street, Manchester, M1 2WW Classification: Printers **Status: Active** Positional Accuracy: Automatically positioned to the address	A14NW (E)	516	-	385221 397942
192	**Contemporary Trade Directory Entries** Name: K M Print Design Ltd Location: 52, Heyrod Street, Manchester, Lancashire, M1 2WW Classification: Printers **Status: Active** Positional Accuracy: Automatically positioned to the address	A14NW (E)	516	-	385221 397942
193	**Contemporary Trade Directory Entries** Name: Maronixardwick Location: 50 Downing St, Manchester, Lancashire, M1 7JE Classification: Commercial Cleaning Services **Status: Inactive** Positional Accuracy: Manually positioned within the geographical locality	A8NE (SE)	519	-	384911 397296
194	**Contemporary Trade Directory Entries** Name: Aesthetic Services Soda Blasting Location: Devonshire House, 36, George Street, Manchester, M1 4HA Classification: Blast Cleaning **Status: Inactive** Positional Accuracy: Automatically positioned to the address	A12NE (NW)	519	-	384185 398122
195	**Contemporary Trade Directory Entries** Name: A J Crawford & Sons Location: 37, Longacre Street, Manchester, M1 2WN Classification: Commercial Vehicle Servicing, Repairs, Parts & Accessories **Status: Inactive** Positional Accuracy: Automatically positioned to the address	A14NW (E)	519	-	385198 398009
195	**Contemporary Trade Directory Entries** Name: Dalkeith Autos Location: 7, Heyrod Street, Manchester, M1 2WW Classification: Garage Services **Status: Inactive** Positional Accuracy: Automatically positioned to the address	A14NW (E)	519	-	385211 397977
196	**Contemporary Trade Directory Entries** Name: Bantuway Manchester Ltd Location: 105, Temperance Street, Manchester, M12 6HR Classification: Meat - Wholesale **Status: Active** Positional Accuracy: Automatically positioned to the address	A14SW (E)	524	-	385238 397655
197	**Contemporary Trade Directory Entries** Name: Eric Brownbill Fashion Agencies Location: 20, Dale Street, Manchester, Lancashire, M1 1EZ Classification: Clothing & Fabrics - Manufacturers **Status: Inactive** Positional Accuracy: Manually positioned to the address or location	A18SW (N)	527	-	384527 398362

Map ID	Details	Quadrant Reference (Compass Direction)	Estimated Distance From Site	Contact	NGR
197	**Contemporary Trade Directory Entries** Name: Watts Bros (Manchester) Ltd Location: 20, Dale Street, Manchester, Lancashire, M1 1EZ Classification: Hats & Caps - Manufacturers **Status: Inactive** Positional Accuracy: Manually positioned to the address or location	A18SW (N)	527	-	384527 398362
197	**Contemporary Trade Directory Entries** Name: La Vie Facile Location: 20, Dale Street, Manchester, Lancashire, M1 1EZ Classification: Footwear Manufacturers & Wholesale **Status: Inactive** Positional Accuracy: Manually positioned to the address or location	A18SW (N)	527	-	384527 398362
197	**Contemporary Trade Directory Entries** Name: K O Sports Location: Apartment 104, Chatsworth House, 19, Lever Street, Manchester, M1 1BY Classification: Sports Equipment Manufacturers & Distributors **Status: Inactive** Positional Accuracy: Automatically positioned to the address	A18SW (N)	557	-	384491 398382
197	**Contemporary Trade Directory Entries** Name: Sparkle Cleaning Services Location: Chatsworth House,19 Lever Street, Manchester, Greater Manchester, M1 1AN Classification: Commercial Cleaning Services **Status: Active** Positional Accuracy: Manually positioned within the geographical locality	A18SW (N)	558	-	384491 398382
198	**Contemporary Trade Directory Entries** Name: Tariff Street Motors Location: 43 Tariff St, Manchester, M1 2FF Classification: Garage Services **Status: Inactive** Positional Accuracy: Manually positioned to the address or location	A18SE (NE)	529	-	384902 398348
199	**Contemporary Trade Directory Entries** Name: Oakland Fabrics Ltd Location: 44, George Street, Manchester, M1 4HF Classification: Textile Manufacturing **Status: Inactive** Positional Accuracy: Automatically positioned to the address	A12NE (NW)	530	-	384149 398085
199	**Contemporary Trade Directory Entries** Name: Sofas4u Location: George House, 48, George Street, Manchester, Lancashire, M1 4HF Classification: Furniture - Reproduction **Status: Inactive** Positional Accuracy: Manually positioned to the address or location	A12NE (NW)	532	-	384140 398073
199	**Contemporary Trade Directory Entries** Name: Prontaprint Location: 71a, Mosley Street, Manchester, M2 3JN Classification: Printers **Status: Inactive** Positional Accuracy: Automatically positioned to the address	A12NE (NW)	571	-	384105 398090
199	**Contemporary Trade Directory Entries** Name: Prontaprint Location: 71a, Mosley Street, Manchester, M2 3JN Classification: Printers **Status: Inactive** Positional Accuracy: Automatically positioned to the address	A12NE (NW)	572	-	384107 398094
200	**Contemporary Trade Directory Entries** Name: Lamb Bros Location: 4, Cakebread Street, Manchester, M12 6HF Classification: Car Body Repairs **Status: Inactive** Positional Accuracy: Automatically positioned to the address	A9NW (SE)	532	-	385074 397377
200	**Contemporary Trade Directory Entries** Name: Euro Beds Location: Unit 1, Manor Street, Manchester, M12 6HE Classification: Bed & Mattress Manufacturers **Status: Inactive** Positional Accuracy: Automatically positioned to the address	A9NW (SE)	532	-	385074 397377
200	**Contemporary Trade Directory Entries** Name: Grand Central Autos Location: 4, Cakebread Street, Manchester, Lancashire, M12 6HF Classification: Garage Services **Status: Inactive** Positional Accuracy: Manually positioned to the address or location	A9NW (SE)	532	-	385074 397377

Map ID	Details	Quadrant Reference (Compass Direction)	Estimated Distance From Site	Contact	NGR
200	**Contemporary Trade Directory Entries** Name: Auto Care Manchester Location: 2, Manor Street, Manchester, M12 6HE Classification: Garage Services **Status: Inactive** Positional Accuracy: Automatically positioned to the address	A9NW (SE)	532	-	385074 397377
200	**Contemporary Trade Directory Entries** Name: Americana International Ltd Location: Tanzaro House, Ardwick Green North, Manchester, Lancashire, M12 6FZ Classification: Clothing & Fabrics - Manufacturers **Status: Inactive** Positional Accuracy: Manually positioned to the address or location	A9NW (SE)	539	-	385040 397343
200	**Contemporary Trade Directory Entries** Name: Equator Vegetarian Foods Location: Progress Centre, Charlton Place, Ardwick, Manchester, Lancashire, M12 6HS Classification: Food Products - Manufacturers **Status: Inactive** Positional Accuracy: Manually positioned to the address or location	A9NW (SE)	539	-	385040 397343
200	**Contemporary Trade Directory Entries** Name: C S O Electronics Ltd Location: Unit 3,Progress Centre,Charlton Pl, Ardwick, Manchester, Lancashire, M12 6HS Classification: Electronic Engineers **Status: Inactive** Positional Accuracy: Manually positioned to the address or location	A9NW (SE)	539	-	385040 397342
200	**Contemporary Trade Directory Entries** Name: Blue Com Location: The Mews, Tanzaro House, Charlton Place, Ardwick, Manchester, Lancashire, M12 6HS Classification: Electrical Goods Sales, Manufacturers & Wholesalers **Status: Inactive** Positional Accuracy: Manually positioned to the address or location	A9NW (SE)	539	-	385040 397343
200	**Contemporary Trade Directory Entries** Name: City Traders Ltd Location: Progress Centre, Charlton Place, Ardwick, Manchester, M12 6HS Classification: Cosmetic Manufacturers **Status: Inactive** Positional Accuracy: Automatically positioned to the address	A9NW (SE)	539	-	385040 397343
201	**Contemporary Trade Directory Entries** Name: Marco Trading Co Ltd Location: Marco House, Tariff Street, Manchester, M1 2FF Classification: Clothing & Fabrics - Manufacturers **Status: Inactive** Positional Accuracy: Automatically positioned to the address	A18SE (N)	538	-	384806 398387
202	**Contemporary Trade Directory Entries** Name: Royal Mail Logistics Location: Travis Street, Manchester, Lancashire, M1 2NG Classification: Distribution Services **Status: Inactive** Positional Accuracy: Automatically positioned to the address	A14SW (E)	538	-	385267 397755
203	**Contemporary Trade Directory Entries** Name: Logistica Fleet Services Location: St. Andrews Square, Manchester, M1 2NS Classification: Commercial Vehicle Servicing, Repairs, Parts & Accessories **Status: Inactive** Positional Accuracy: Automatically positioned to the address	A14NW (E)	543	-	385265 397873
203	**Contemporary Trade Directory Entries** Name: Rockbar Location: St. Andrews Square, Manchester, M1 2NS Classification: Road Haulage Services **Status: Inactive** Positional Accuracy: Automatically positioned to the address	A14NW (E)	543	-	385265 397873
203	**Contemporary Trade Directory Entries** Name: T T Express Location: St. Andrews Square, Manchester, M1 2NS Classification: Road Haulage Services **Status: Inactive** Positional Accuracy: Automatically positioned to the address	A14NW (E)	543	-	385265 397873

Map ID	Details	Quadrant Reference (Compass Direction)	Estimated Distance From Site	Contact	NGR
204	**Contemporary Trade Directory Entries** Name: Aegis Blinds Location: Progress Centre, Charlton Place, Ardwick, Manchester, M12 6HS Classification: Blinds, Awnings & Canopies **Status: Inactive** Positional Accuracy: Automatically positioned to the address	A9NW (SE)	545	-	385038 397334
205	**Contemporary Trade Directory Entries** Name: Fast Cash 4 Scrap Cars Manchester Aeg Location: 52, Newton Street, Manchester, M1 1ED Classification: Car Breakers & Dismantlers **Status: Inactive** Positional Accuracy: Automatically positioned to the address	A18SE (N)	549	-	384689 398410
206	**Contemporary Trade Directory Entries** Name: Impex Trading Co Location: Flat 23, Oxford Place, 7, Oxford Road, Manchester, M1 6EY Classification: Carpets & Rugs - Manufacturers **Status: Inactive** Positional Accuracy: Automatically positioned to the address	A7NE (SW)	554	-	384176 397471
207	**Contemporary Trade Directory Entries** Name: C H A Technologies Group Location: St. James Buildings, 79, Oxford Street, Manchester, M1 6FQ Classification: Knitting Yarn Manufacturers & Wholesalers **Status: Inactive** Positional Accuracy: Automatically positioned to the address	A12SE (W)	557	-	384075 397678
207	**Contemporary Trade Directory Entries** Name: Faupel Plc Location: St. James Buildings, 79, Oxford Street, Manchester, Lancashire, M1 6FQ Classification: Soft Furnishings - Manufacturers **Status: Inactive** Positional Accuracy: Automatically positioned to the address	A12SE (W)	557	-	384075 397678
207	**Contemporary Trade Directory Entries** Name: Jany (Uk) Location: St. James Buildings, 79, Oxford Street, Manchester, Lancashire, M1 6FQ Classification: Commercial Vehicle Bodybuilders & Repairers **Status: Inactive** Positional Accuracy: Manually positioned to the address or location	A12SE (W)	557	-	384075 397678
208	**Contemporary Trade Directory Entries** Name: Daisy Fashions Location: 25, Hilton Street, Manchester, M1 1EL Classification: Clothing & Fabrics - Manufacturers **Status: Inactive** Positional Accuracy: Automatically positioned to the address	A18SW (N)	565	-	384646 398424
208	**Contemporary Trade Directory Entries** Name: Rawagencies Ltd Location: 22, Little Lever Street, Manchester, M1 1HR Classification: Clothing & Fabrics - Manufacturers **Status: Inactive** Positional Accuracy: Automatically positioned to the address	A18SW (N)	575	-	384638 398434
208	**Contemporary Trade Directory Entries** Name: Moving Fashion Ltd Location: 11, Stevenson Square, Manchester, M1 1DB Classification: Clothing & Fabrics - Manufacturers **Status: Inactive** Positional Accuracy: Automatically positioned to the address	A18SW (N)	594	-	384632 398453
209	**Contemporary Trade Directory Entries** Name: B G M Wire Products Ltd Location: 102, North Western Street, Manchester, M12 6JL Classification: Wire Products - Manufacturers **Status: Inactive** Positional Accuracy: Automatically positioned in the proximity of the address	A14SW (E)	572	-	385290 397674
209	**Contemporary Trade Directory Entries** Name: Manchester Tyre Services Location: 101, Fairfield Street, Manchester, M1 2WG Classification: Tyre Dealers **Status: Inactive** Positional Accuracy: Automatically positioned to the address	A14SW (E)	593	-	385317 397709
209	**Contemporary Trade Directory Entries** Name: Greenwell Motors Location: 94-104, Fairfield Street, Manchester, M1 2WR Classification: Garage Services **Status: Inactive** Positional Accuracy: Automatically positioned to the address	A14SW (E)	616	-	385334 397669

Map ID	Details	Quadrant Reference (Compass Direction)	Estimated Distance From Site	Contact	NGR
209	**Contemporary Trade Directory Entries** Name: Fletcher Garages Location: 94-104, Fairfield Street, Manchester, M1 2WR Classification: Garage Services **Status: Inactive** Positional Accuracy: Automatically positioned to the address	A14SW (E)	616	-	385334 397669
210	**Contemporary Trade Directory Entries** Name: I T Designs Location: 81, Ducie Street, Manchester, M1 2JQ Classification: Clothing & Fabrics - Manufacturers **Status: Inactive** Positional Accuracy: Automatically positioned to the address	A19SW (NE)	573	-	385084 398284
210	**Contemporary Trade Directory Entries** Name: Crime Scene Cleaning Services Location: 83, Ducie Street, Manchester, M1 2JQ Classification: Hygiene & Cleansing Services **Status: Inactive** Positional Accuracy: Automatically positioned to the address	A19SW (NE)	579	-	385090 398286
210	**Contemporary Trade Directory Entries** Name: Network Print Support Ltd Location: 83, Ducie Street, Manchester, M1 2JQ Classification: Photocopiers **Status: Inactive** Positional Accuracy: Automatically positioned to the address	A19SW (NE)	579	-	385090 398286
210	**Contemporary Trade Directory Entries** Name: Bestbooze Location: 83, Ducie Street, Manchester, M1 2JQ Classification: Cleaning Services - Domestic **Status: Inactive** Positional Accuracy: Automatically positioned to the address	A19SW (NE)	579	-	385090 398286
210	**Contemporary Trade Directory Entries** Name: Geek Fix Location: 83, Ducie Street, Manchester, M1 2JQ Classification: Machinery - Industrial & Commercial **Status: Inactive** Positional Accuracy: Automatically positioned to the address	A19SW (NE)	579	-	385090 398286
210	**Contemporary Trade Directory Entries** Name: Car Scraping Scrap Yards In Manchester Location: 83, Ducie Street, Manchester, M1 2JQ Classification: Car Breakers & Dismantlers **Status: Inactive** Positional Accuracy: Automatically positioned to the address	A19SW (NE)	579	-	385090 398286
210	**Contemporary Trade Directory Entries** Name: J Cotton & Co Location: 126, Great Ancoats Street, Manchester, M4 6DE Classification: Car Breakdown & Recovery Services **Status: Inactive** Positional Accuracy: Automatically positioned to the address	A19SW (NE)	579	-	385076 398298
210	**Contemporary Trade Directory Entries** Name: Breeze Carpet Cleaners Ltd Location: 83, Ducie Street, Manchester, M1 2JQ Classification: Carpet, Curtain & Upholstery Cleaners **Status: Active** Positional Accuracy: Automatically positioned to the address	A19SW (NE)	580	-	385091 398286
210	**Contemporary Trade Directory Entries** Name: Energiea Limited Location: 83, Ducie Street, Manchester, M1 2JQ Classification: Energy Efficient Products and Services **Status: Inactive** Positional Accuracy: Automatically positioned to the address	A19SW (NE)	580	-	385091 398286
210	**Contemporary Trade Directory Entries** Name: Clean Happy Location: 83, Ducie Street, Manchester, M1 2JQ Classification: Cleaning Services - Domestic **Status: Active** Positional Accuracy: Automatically positioned to the address	A19SW (NE)	580	-	385091 398286
210	**Contemporary Trade Directory Entries** Name: Shutters & Blinds Uk Location: 83, Ducie Street, Manchester, M1 2JQ Classification: Blinds, Awnings & Canopies **Status: Active** Positional Accuracy: Automatically positioned to the address	A19SW (NE)	580	-	385091 398286

Map ID	Details	Quadrant Reference (Compass Direction)	Estimated Distance From Site	Contact	NGR
210	**Contemporary Trade Directory Entries** Name: The Bizz Location: 83, Ducie Street, Manchester, M1 2JQ Classification: Printers **Status: Active** Positional Accuracy: Automatically positioned to the address	A19SW (NE)	580	-	385091 398286
210	**Contemporary Trade Directory Entries** Name: Ocean Design Uk Location: 132-134, Great Ancoats Street, Manchester, M4 6DE Classification: Printers **Status: Active** Positional Accuracy: Automatically positioned to the address	A19SW (NE)	585	-	385093 398291
210	**Contemporary Trade Directory Entries** Name: North West Cleaning Solutions Ltd Location: 132-134, Great Ancoats Street, Manchester, M4 6DE Classification: Cleaning Materials & Equipment **Status: Inactive** Positional Accuracy: Automatically positioned to the address	A19SW (NE)	585	-	385093 398291
210	**Contemporary Trade Directory Entries** Name: Online-Building-Supplies.Co.Uk Location: 132-134, Great Ancoats Street, Manchester, M4 6DE Classification: Builders' Merchants **Status: Active** Positional Accuracy: Automatically positioned to the address	A19SW (NE)	585	-	385093 398291
210	**Contemporary Trade Directory Entries** Name: Lush Carpet Cleaners Location: 132-134, Great Ancoats Street, Manchester, M4 6DE Classification: Carpet, Curtain & Upholstery Cleaners **Status: Inactive** Positional Accuracy: Automatically positioned to the address	A19SW (NE)	585	-	385093 398291
210	**Contemporary Trade Directory Entries** Name: Castle Comfort Stairlifts Ltd Location: 132-134, Great Ancoats Street, Manchester, M4 6DE Classification: Stairlifts - Manufacturers & Installers **Status: Active** Positional Accuracy: Automatically positioned to the address	A19SW (NE)	585	-	385093 398291
210	**Contemporary Trade Directory Entries** Name: Damp Aid Uk Location: 132-134, Great Ancoats Street, Manchester, M4 6DE Classification: Damp & Dry Rot Control **Status: Active** Positional Accuracy: Automatically positioned to the address	A19SW (NE)	585	-	385093 398291
211	**Contemporary Trade Directory Entries** Name: Shaheen Knitwear Ltd Location: 17, Manor Street, Manchester, M12 6HE Classification: Packaging & Wrapping Equipment & Supplies **Status: Inactive** Positional Accuracy: Automatically positioned to the address	A9NW (SE)	574	-	385130 397372
211	**Contemporary Trade Directory Entries** Name: 2 Squared Agency Location: 27, Manor Street, Manchester, Lancashire, M12 6HE Classification: Footwear Manufacturers & Wholesale **Status: Inactive** Positional Accuracy: Manually positioned to the address or location	A9NW (SE)	585	-	385107 397337
212	**Contemporary Trade Directory Entries** Name: A & S Fashions Location: Brownsfield Mill, Binns Place, Manchester, M4 5BP Classification: Clothing & Fabrics - Manufacturers **Status: Inactive** Positional Accuracy: Automatically positioned to the address	A18SE (N)	576	-	384889 398403
213	**Contemporary Trade Directory Entries** Name: Mels Location: 2, Stockland Close, Manchester, M13 9WY Classification: Ironing & Home Laundry Services **Status: Inactive** Positional Accuracy: Automatically positioned to the address	A8NE (S)	578	-	384713 397202
214	**Contemporary Trade Directory Entries** Name: Brian Winder G C C Ltd Location: Aeroworks, 5, Adair Street, Manchester, M1 2NQ Classification: Commercial Cleaning Services **Status: Inactive** Positional Accuracy: Automatically positioned to the address	A14NW (E)	584	-	385280 397981

Map ID	Details	Quadrant Reference (Compass Direction)	Estimated Distance From Site	Contact	NGR
214	**Contemporary Trade Directory Entries** Name: P A Metals Location: 7, Adair Street, Manchester, Lancashire, M1 2NQ Classification: Scrap Metal Merchants **Status: Active** Positional Accuracy: Automatically positioned to the address	A14NW (E)	584	-	385280 397981
214	**Contemporary Trade Directory Entries** Name: Armstrongs Office Furniture Location: 1, Adair Street, MANCHESTER, M1 2NQ Classification: Office Furniture & Equipment **Status: Active** Positional Accuracy: Automatically positioned to the address	A14NW (E)	584	-	385280 397981
214	**Contemporary Trade Directory Entries** Name: Intercity Group Ltd Location: Aeroworks, 5, Adair Street, Manchester, Lancashire, M1 2NQ Classification: Commercial Cleaning Services **Status: Inactive** Positional Accuracy: Automatically positioned to the address	A14NW (E)	584	-	385280 397981
214	**Contemporary Trade Directory Entries** Name: Gorton Bros Ltd Location: Aeroworks, 5, Adair Street, Manchester, Lancashire, M1 2NQ Classification: Commercial Cleaning Services **Status: Inactive** Positional Accuracy: Automatically positioned to the address	A14NW (E)	584	-	385280 397981
214	**Contemporary Trade Directory Entries** Name: Paragon Hygiene Services Ltd Location: Aeroworks, 5, Adair Street, Manchester, Lancashire, M1 2NQ Classification: Commercial Cleaning Services **Status: Inactive** Positional Accuracy: Manually positioned to the address or location	A14NW (E)	584	-	385280 397981
214	**Contemporary Trade Directory Entries** Name: L P M Cleaning Location: Aeroworks, 5, Adair Street, Manchester, M1 2NQ Classification: Commercial Cleaning Services **Status: Inactive** Positional Accuracy: Automatically positioned to the address	A14NW (E)	584	-	385280 397981
215	**Contemporary Trade Directory Entries** Name: Arriva North West Ltd Location: St. Andrews Square, Manchester, M1 2NS Classification: Bus & Coach Operators & Stations **Status: Inactive** Positional Accuracy: Automatically positioned to the address	A14NW (E)	585	-	385312 397834
216	**Contemporary Trade Directory Entries** Name: Zed Two Location: 131-133 Portland St, Manchester, Lancashire, M1 4PZ Classification: Toys, Games & Sporting Goods - Manufacturers **Status: Inactive** Positional Accuracy: Manually positioned to the address or location	A12SE (W)	593	-	384027 397732
217	**Contemporary Trade Directory Entries** Name: Showerdrape Ltd Location: 3, Longacre Street, Manchester, M1 2WN Classification: Bathroom Fixtures - Manufacturers **Status: Inactive** Positional Accuracy: Automatically positioned to the address	A14NW (NE)	597	-	385257 398073
218	**Contemporary Trade Directory Entries** Name: Urban Fabrication & Engineering Ltd Location: 100, Temperance Street, Manchester, Lancashire, M12 6HU Classification: Steel Manufacturers **Status: Inactive** Positional Accuracy: Automatically positioned to the address	A14SW (E)	605	-	385309 397610
218	**Contemporary Trade Directory Entries** Name: Bakewell Engineering Ltd Location: 99, North Western Street, Manchester, M12 6JL Classification: Metal Products - Fabricated **Status: Inactive** Positional Accuracy: Automatically positioned to the address	A14SE (E)	637	-	385349 397635
218	**Contemporary Trade Directory Entries** Name: Revolution It Location: 100, Fairfield Street, Manchester, Lancashire, M1 2WR Classification: Computer Recycling & Disposal **Status: Inactive** Positional Accuracy: Automatically positioned to the address	A14SE (E)	641	-	385357 397655

Map ID	Details	Quadrant Reference (Compass Direction)	Estimated Distance From Site	Contact	NGR
218	**Contemporary Trade Directory Entries** Name: Fairfield Motor Garage Location: 100, Fairfield Street, Manchester, M1 2WR Classification: Garage Services **Status: Inactive** Positional Accuracy: Automatically positioned to the address	A14SE (E)	641	-	385357 397655
218	**Contemporary Trade Directory Entries** Name: Generation Clothing Location: 98 North Western St, Manchester, Lancashire, M12 6JL Classification: Knitwear Manufacturers & Wholesalers **Status: Inactive** Positional Accuracy: Manually positioned to the address or location	A14SE (E)	657	-	385366 397624
218	**Contemporary Trade Directory Entries** Name: Cristecuk Ltd Location: 102 Fairfield St, Manchester, Lancashire, M1 2WR Classification: Garage Services **Status: Inactive** Positional Accuracy: Manually positioned to the address or location	A14SE (E)	658	-	385374 397654
218	**Contemporary Trade Directory Entries** Name: Cristecuk Garage Location: 102 Fairfield Street, Manchester, Lancashire, M1 2WR Classification: Breakdown and Recovery **Status: Inactive** Positional Accuracy: Manually positioned to the address or location	A14SE (E)	658	-	385375 397656
218	**Contemporary Trade Directory Entries** Name: The Cab Co Location: 102 Fairfield St, Manchester, Lancashire, M1 2WR Classification: Garage Services **Status: Inactive** Positional Accuracy: Manually positioned to the address or location	A14SE (E)	667	-	385380 397638
219	**Contemporary Trade Directory Entries** Name: Bookbind Location: 2-4, Oxford Road, Manchester, Lancashire, M1 5QA Classification: Bookbinders **Status: Inactive** Positional Accuracy: Manually positioned to the address or location	A7NE (SW)	607	-	384146 397423
220	**Contemporary Trade Directory Entries** Name: William Hodgson & Co Location: Sixth Floor, Churchgate House, 56, Oxford Street, Manchester, Lancashire, M1 6EU Classification: Oils - Edible **Status: Inactive** Positional Accuracy: Manually positioned to the address or location	A12SE (W)	611	-	384028 397647
221	**Contemporary Trade Directory Entries** Name: Printing.Com Location: 119, Great Ancoats Street, Manchester, M4 5AG Classification: Printers **Status: Inactive** Positional Accuracy: Manually positioned to the road within the address or location	A18SE (NE)	612	-	384953 398416
221	**Contemporary Trade Directory Entries** Name: Indesign (Uk) Ltd Location: 104 Great Ancoats St, Manchester, M4 5BQ Classification: Clothing & Fabrics - Manufacturers **Status: Inactive** Positional Accuracy: Manually positioned to the road within the address or location	A18SE (NE)	621	-	384938 398432
222	**Contemporary Trade Directory Entries** Name: Hayes Of Manchester Location: 29, Wadeson Road, Manchester, M13 9UG Classification: Garage Services **Status: Inactive** Positional Accuracy: Automatically positioned in the proximity of the address	A8NE (SE)	617	-	384937 397201
223	**Contemporary Trade Directory Entries** Name: Taylor Edwards & Co Location: Royal Buildings, 2, Mosley Street, Manchester, Lancashire, M2 3AN Classification: Gas Companies **Status: Inactive** Positional Accuracy: Manually positioned to the address or location	A17SE (NW)	619	-	384259 398336

Map ID	Details	Quadrant Reference (Compass Direction)	Estimated Distance From Site	Contact	NGR
224	**Contemporary Trade Directory Entries** Name: Tyrewyse Ltd Location: 8-10, Kale Street, MANCHESTER, M13 9XG Classification: Garage Services **Status: Active** Positional Accuracy: Automatically positioned to the address	A8NE (SE)	623	-	384986 397215
224	**Contemporary Trade Directory Entries** Name: Crescent Auto Centre Ltd Location: 29, Wadeson Road, Manchester, M13 9UG Classification: Garage Services **Status: Inactive** Positional Accuracy: Automatically positioned to the address	A8NE (SE)	623	-	384986 397215
224	**Contemporary Trade Directory Entries** Name: Halfords Autocentre Location: 22-24, Ardwick Green South, Manchester, M13 9XE Classification: Garage Services **Status: Inactive** Positional Accuracy: Automatically positioned to the address	A9NW (SE)	648	-	385025 397206
224	**Contemporary Trade Directory Entries** Name: Westwood Security Shutters Ltd Location: 24, Ardwick Green South, Manchester, Lancashire, M13 9XE Classification: Roller Shutter Manufacturers **Status: Active** Positional Accuracy: Automatically positioned to the address	A9NW (SE)	648	-	385025 397206
224	**Contemporary Trade Directory Entries** Name: Dainese D-Store Location: 22, Ardwick Green South, Manchester, M13 9XE Classification: Cycle Accessories, Manufacturers & Wholesalers **Status: Active** Positional Accuracy: Automatically positioned to the address	A9NW (SE)	660	-	385062 397213
225	**Contemporary Trade Directory Entries** Name: We Print Group Location: Barnett House, 53, Fountain Street, Manchester, M2 2AN Classification: Printers **Status: Inactive** Positional Accuracy: Manually positioned within the geographical locality	A17SE (NW)	628	-	384112 398208
225	**Contemporary Trade Directory Entries** Name: Msl Interiors Location: Barnett House, 53, Fountain Street, Manchester, M2 2AN Classification: Office Furniture & Equipment **Status: Inactive** Positional Accuracy: Automatically positioned to the address	A17SE (NW)	628	-	384112 398208
225	**Contemporary Trade Directory Entries** Name: Fast Carpet Cleaners Location: Barnett House, 53, Fountain Street, Manchester, M2 2AN Classification: Carpet, Curtain & Upholstery Cleaners **Status: Active** Positional Accuracy: Automatically positioned to the address	A17SE (NW)	628	-	384112 398208
225	**Contemporary Trade Directory Entries** Name: Indie Cases Location: Barnett House, Manchester, Lancashire, M2 2AN Classification: Mobile Phone Accessories and Car Kits **Status: Inactive** Positional Accuracy: Manually positioned within the geographical locality	A17SE (NW)	628	-	384112 398208
225	**Contemporary Trade Directory Entries** Name: Scrap My Car Now For Money Manchester Kws Location: Barnett House, 53, Fountain Street, Manchester, M2 2AN Classification: Car Breakers & Dismantlers **Status: Inactive** Positional Accuracy: Automatically positioned to the address	A17SE (NW)	628	-	384112 398208
225	**Contemporary Trade Directory Entries** Name: Clean Corner Location: 20 York Street, Manchester, Lancashire, M2 3BB Classification: Cleaning Services - Domestic **Status: Inactive** Positional Accuracy: Manually positioned within the geographical locality	A17SE (NW)	632	-	384121 398226
226	**Contemporary Trade Directory Entries** Name: Final Print Location: 94-96 Grosvenor Street, All Saints, Manchester, Greater Manchester, M1 7HL Classification: Printers **Status: Active** Positional Accuracy: Manually positioned to the address or location	A8NW (S)	628	-	384509 397178

Map ID	Details	Quadrant Reference (Compass Direction)	Estimated Distance From Site	Contact	NGR
226	**Contemporary Trade Directory Entries** Name: Dunkleys Location: 39-44 Davy Close, Park Farm Industrial Estate, Wellingborough, Northamptonshire, NN8 6XX Classification: Food Products - Manufacturers **Status: Active** Positional Accuracy: Manually positioned to the address or location	A8NW (S)	628	-	384509 397178
226	**Contemporary Trade Directory Entries** Name: Wildwood Charcoal & Coppice Products Location: 53 Warehead Cottages, Halnaker, Chichester, West Sussex, PO18 0NF Classification: Coal & Smokeless Fuel Merchants & Distributors **Status: Active** Positional Accuracy: Manually positioned to the address or location	A8NW (S)	628	-	384509 397178
226	**Contemporary Trade Directory Entries** Name: Fleetwood Agencies Location: Grosvenor House, 94-96, Grosvenor Street, Manchester, M1 7HL Classification: Rubber & Plastic Products - Manufacturers **Status: Inactive** Positional Accuracy: Automatically positioned to the address	A8NW (S)	630	-	384507 397176
226	**Contemporary Trade Directory Entries** Name: Euro Exim Ltd Location: 96-98, Grosvenor Street, Manchester, M1 7HL Classification: Chemicals - Distributors & Wholesalers **Status: Active** Positional Accuracy: Automatically positioned to the address	A8NW (S)	630	-	384507 397176
226	**Contemporary Trade Directory Entries** Name: Influx Design & Print Location: 98, Grosvenor Street, Manchester, M1 7HL Classification: Printers **Status: Inactive** Positional Accuracy: Automatically positioned to the address	A8NW (S)	630	-	384497 397179
227	**Contemporary Trade Directory Entries** Name: Evans Textile (Sales) Ltd Location: Helmet Street, Manchester, M1 2NT Classification: Textile Manufacturing **Status: Inactive** Positional Accuracy: Automatically positioned to the address	A14SE (E)	631	-	385360 397767
227	**Contemporary Trade Directory Entries** Name: Climate Center Location: 2, Helmet Street, Manchester, Lancashire, M1 2NT Classification: Refrigeration Equipment - Commercial **Status: Inactive** Positional Accuracy: Manually positioned to the address or location	A14SE (E)	631	-	385360 397767
227	**Contemporary Trade Directory Entries** Name: Climate Centre Location: 2, Helmet Street, Manchester, Lancashire, M1 2NT Classification: Air Conditioning & Refrigeration Contractors **Status: Inactive** Positional Accuracy: Manually positioned to the address or location	A14SE (E)	631	-	385360 397767
228	**Contemporary Trade Directory Entries** Name: R Jaffay Location: 63, Houldsworth Street, Manchester, M1 2ES Classification: Furniture Manufacturers - Home & Office **Status: Inactive** Positional Accuracy: Automatically positioned to the address	A18SE (N)	634	-	384832 398480
228	**Contemporary Trade Directory Entries** Name: A Jeffay Location: 63, Houldsworth Street, Manchester, M1 2ES Classification: Furniture Manufacturers - Home & Office **Status: Inactive** Positional Accuracy: Automatically positioned to the address	A18SE (N)	634	-	384832 398480
228	**Contemporary Trade Directory Entries** Name: Jeffay Location: 63, Houldsworth Street, Manchester, Lancashire, M1 2ES Classification: Furniture Manufacturers - Home & Office **Status: Inactive** Positional Accuracy: Automatically positioned to the address	A18SE (N)	634	-	384832 398480

Map ID	Details	Quadrant Reference (Compass Direction)	Estimated Distance From Site	Contact	NGR
228	**Contemporary Trade Directory Entries** Name: Bec Digital Ltd Location: 47, Houldsworth Street, Manchester, M1 2ES Classification: Photocopiers **Status: Inactive** Positional Accuracy: Automatically positioned to the address	A18NE (N)	658	-	384803 398510
229	**Contemporary Trade Directory Entries** Name: Ops International Ltd Location: Brook House, 64-72, Spring Gardens, Manchester, M2 2BQ Classification: Oil Companies **Status: Inactive** Positional Accuracy: Automatically positioned to the address	A17SE (NW)	637	-	384072 398164
230	**Contemporary Trade Directory Entries** Name: Dee Wong Food Ltd Location: Unit 1, Hoyle Street, Manchester, M12 6HG Classification: Food Products - Manufacturers **Status: Inactive** Positional Accuracy: Automatically positioned to the address	A14SW (SE)	639	-	385298 397492
230	**Contemporary Trade Directory Entries** Name: Bearing Mart Location: Unit 1, Hoyle Street, Manchester, Lancashire, M12 6HG Classification: Engineering Services **Status: Inactive** Positional Accuracy: Automatically positioned to the address	A14SW (SE)	639	-	385298 397492
230	**Contemporary Trade Directory Entries** Name: Ply-Lining (Northern) Ltd Location: Unit 1, Hoyle Street, Manchester, M12 6HG Classification: Commercial Vehicle Bodybuilders & Repairers **Status: Inactive** Positional Accuracy: Automatically positioned to the address	A14SW (SE)	642	-	385298 397487
230	**Contemporary Trade Directory Entries** Name: Ardwick Auto Spares Location: Unit 2, Hoyle Street, Manchester, M12 6HG Classification: Car Breakers & Dismantlers **Status: Active** Positional Accuracy: Automatically positioned to the address	A14SW (SE)	657	-	385320 397495
230	**Contemporary Trade Directory Entries** Name: Manchester Recovery Services Location: Unit 3, Hoyle Street, Manchester, M12 6HG Classification: Car Breakdown & Recovery Services **Status: Inactive** Positional Accuracy: Automatically positioned to the address	A14SW (SE)	664	-	385328 397495
230	**Contemporary Trade Directory Entries** Name: Jemm Autos Location: Unit 4, Hoyle Street, Manchester, M12 6HG Classification: Garage Services **Status: Inactive** Positional Accuracy: Automatically positioned to the address	A14SW (SE)	674	-	385338 397495
231	**Contemporary Trade Directory Entries** Name: Flyers Group Location: 12, Hilton Street, Manchester, M1 1JF Classification: Children & Babywear - Manufacturers & Wholesalers **Status: Inactive** Positional Accuracy: Automatically positioned to the address	A18SW (N)	642	-	384528 398483
231	**Contemporary Trade Directory Entries** Name: Sumayah Deria Ltd Location: 12, Hilton Street, Manchester, M1 1JF Classification: Builders' Merchants **Status: Inactive** Positional Accuracy: Automatically positioned to the address	A18SW (N)	642	-	384528 398483
231	**Contemporary Trade Directory Entries** Name: Bermona Ltd Location: 12, Hilton Street, Manchester, M1 1JF Classification: Hats & Caps - Manufacturers **Status: Inactive** Positional Accuracy: Automatically positioned to the address	A18SW (N)	642	-	384528 398483
231	**Contemporary Trade Directory Entries** Name: Dynamik Designs Location: 1, Stevenson Square, Manchester, Lancashire, M1 1DN Classification: Car Accessories Manufacturers **Status: Inactive** Positional Accuracy: Manually positioned to the address or location	A18NW (N)	648	-	384565 398497

Map ID	Details	Quadrant Reference (Compass Direction)	Estimated Distance From Site	Contact	NGR
231	**Contemporary Trade Directory Entries** Name: Pro Cleaners Ancoats Location: 19, Hilton Street, Manchester, M1 1JJ Classification: Cleaning Services - Domestic **Status: Inactive** Positional Accuracy: Automatically positioned to the address	A18NW (N)	655	-	384541 398499
231	**Contemporary Trade Directory Entries** Name: Launderette Location: 19, Hilton Street, Manchester, M1 1JJ Classification: Dry Cleaners **Status: Active** Positional Accuracy: Automatically positioned to the address	A18NW (N)	655	-	384541 398499
231	**Contemporary Trade Directory Entries** Name: The Audiences Agency Location: 46-50, Oldham Street, Manchester, M4 1LE Classification: Distribution Services **Status: Inactive** Positional Accuracy: Automatically positioned to the address	A18NW (N)	676	-	384547 398522
232	**Contemporary Trade Directory Entries** Name: Harrison Motors Location: 51 New Wakefield St, Manchester, Lancashire, M1 5NP Classification: Garage Services **Status: Inactive** Positional Accuracy: Manually positioned to the road within the address or location	A7NE (SW)	642	-	384080 397457
233	**Contemporary Trade Directory Entries** Name: Gesco Location: Oxford Rd, Manchester, M1 7ED Classification: Plastics - Injection Moulding **Status: Inactive** Positional Accuracy: Manually positioned to the road within the address or location	A7NE (SW)	643	-	384246 397276
234	**Contemporary Trade Directory Entries** Name: D&G Packaging Limited Location: Afflecks Arcade, 35-39, Oldham Street, Manchester, M1 1JG Classification: Paper & Cardboard Products & Packaging - Manufacturers **Status: Inactive** Positional Accuracy: Automatically positioned to the address	A18SW (N)	644	-	384423 398448
234	**Contemporary Trade Directory Entries** Name: Glass Bottle Bottle Glass Location: Afflecks Arcade, 35-39, Oldham Street, Manchester, M1 1JG Classification: Glass Products - Manufacturers **Status: Inactive** Positional Accuracy: Automatically positioned to the address	A18SW (N)	644	-	384423 398448
234	**Contemporary Trade Directory Entries** Name: Kustom Korner Location: Aflex Palace, 52, Church Street, Manchester, M4 1PW Classification: T-Shirts **Status: Active** Positional Accuracy: Automatically positioned to the address	A18SW (N)	644	-	384423 398448
234	**Contemporary Trade Directory Entries** Name: Oblong Location: Aflex Palace, 52, Church Street, Manchester, Lancashire, M4 1PW Classification: Abattoirs **Status: Inactive** Positional Accuracy: Manually positioned to the address or location	A18SW (N)	644	-	384423 398448
234	**Contemporary Trade Directory Entries** Name: Sentsations Location: Afflecks Arcade, 35-39, Oldham Street, Manchester, Lancashire, M1 1JG Classification: Perfume Suppliers **Status: Inactive** Positional Accuracy: Manually positioned to the address or location	A18SW (N)	644	-	384423 398448
235	**Contemporary Trade Directory Entries** Name: Print Copy Shop Location: Mandela Buildings, 99, Oxford Road, Manchester, M1 7EL Classification: Copying & Duplicating Services **Status: Inactive** Positional Accuracy: Automatically positioned to the address	A7NE (SW)	647	-	384328 397221
235	**Contemporary Trade Directory Entries** Name: Print Location: Mandela Buildings, 99, Oxford Road, Manchester, M1 7EL Classification: Copying & Duplicating Services **Status: Inactive** Positional Accuracy: Automatically positioned to the address	A7NE (SW)	647	-	384328 397221

Map ID	Details	Quadrant Reference (Compass Direction)	Estimated Distance From Site	Contact	NGR
236	**Contemporary Trade Directory Entries** Name: Va Clean Manchester Ltd Location: 78, Pickford Street, Manchester, M4 5BT Classification: Cleaning Services - Domestic **Status: Inactive** Positional Accuracy: Automatically positioned to the address	A18SE (N)	660	-	384915 398483
237	**Contemporary Trade Directory Entries** Name: Price Location: Market St, Manchester, Lancashire, M60 1TA Classification: Cutlery Manufacturers **Status: Inactive** Positional Accuracy: Manually positioned to the road within the address or location	A17SE (NW)	669	-	384250 398390
237	**Contemporary Trade Directory Entries** Name: Belleek Pottery Ltd Location: Market St, Manchester, Lancashire, M60 1TA Classification: Pottery Manufacturers & Suppliers **Status: Inactive** Positional Accuracy: Manually positioned to the road within the address or location	A17SE (NW)	674	-	384244 398393
238	**Contemporary Trade Directory Entries** Name: Wise Pharmaceuticals Ltd Location: Oxford House, 16, Oxford Street, Manchester, M1 5AE Classification: Pharmaceutical Manufacturers & Distributors **Status: Inactive** Positional Accuracy: Automatically positioned to the address	A12SW (W)	669	-	383944 397803
238	**Contemporary Trade Directory Entries** Name: Laundry Shop Location: Peter House, Oxford Street, Manchester, Lancashire, M1 5AN Classification: Dry Cleaners **Status: Inactive** Positional Accuracy: Manually positioned to the address or location	A12NW (W)	687	-	383925 397847
238	**Contemporary Trade Directory Entries** Name: Pest Solutions Ltd Location: Peter House, Oxford Street, Manchester, M1 5AN Classification: Pest & Vermin Control **Status: Inactive** Positional Accuracy: Automatically positioned to the address	A12NW (W)	688	-	383924 397846
238	**Contemporary Trade Directory Entries** Name: Twistfix Location: Peter House, Oxford Street, Manchester, M1 5AN Classification: Builders' Merchants **Status: Active** Positional Accuracy: Automatically positioned to the address	A12NW (W)	688	-	383925 397847
238	**Contemporary Trade Directory Entries** Name: Scrap Yard In Manchester Htt Location: Peter House, Oxford Street, Manchester, M1 5AN Classification: Car Breakers & Dismantlers **Status: Inactive** Positional Accuracy: Automatically positioned to the address	A12NW (W)	688	-	383924 397846
238	**Contemporary Trade Directory Entries** Name: Joe Scrapping In Manchester Location: Peter House, Oxford Street, Manchester, M1 5AN Classification: Car Breakers & Dismantlers **Status: Inactive** Positional Accuracy: Automatically positioned to the address	A12NW (W)	688	-	383925 397847
238	**Contemporary Trade Directory Entries** Name: Douglas Fir Ltd Location: Peter House, Oxford Street, Manchester, M1 5AN Classification: Electrical Goods Sales, Manufacturers & Wholesalers **Status: Inactive** Positional Accuracy: Automatically positioned to the address	A12NW (W)	688	-	383924 397846
238	**Contemporary Trade Directory Entries** Name: Energy Feat Location: Peter House, Oxford Street, Manchester, M1 5AN Classification: Energy Efficient Products and Services **Status: Inactive** Positional Accuracy: Automatically positioned to the address	A12NW (W)	688	-	383925 397847
239	**Contemporary Trade Directory Entries** Name: The Studio Workshop Location: 9, Piccadilly Trading Estate, Manchester, Lancashire, M1 2NP Classification: Photographic Equipment & Supplies - Wholesale **Status: Inactive** Positional Accuracy: Automatically positioned to the address	A14NE (E)	673	-	385381 397950

Map ID	Details	Quadrant Reference (Compass Direction)	Estimated Distance From Site	Contact	NGR
240	**Contemporary Trade Directory Entries** Name: Richard Conrad & Co Ltd Location: 36-38, Fountain Street, Manchester, M2 2BE Classification: Office Furniture & Equipment **Status: Inactive** Positional Accuracy: Automatically positioned to the address	A17SE (NW)	675	-	384114 398283
241	**Contemporary Trade Directory Entries** Name: Best Rest Location: 120-122, Grosvenor Street, Manchester, M1 7HL Classification: Bed & Mattress Manufacturers **Status: Active** Positional Accuracy: Automatically positioned to the address	A8SW (S)	682	-	384426 397144
242	**Contemporary Trade Directory Entries** Name: F D T Transport Ltd Location: 113, Fairfield Street, Manchester, Lancashire, M12 6EL Classification: Road Haulage Services **Status: Inactive** Positional Accuracy: Automatically positioned to the address	A14SE (E)	695	-	385417 397686
243	**Contemporary Trade Directory Entries** Name: Univick Ltd Location: Ardwick Green North, Manchester, M12 6FZ Classification: Knitwear Manufacturers & Wholesalers **Status: Inactive** Positional Accuracy: Manually positioned to the road within the address or location	A9NW (SE)	696	-	385190 397262
244	**Contemporary Trade Directory Entries** Name: Mafana Ltd Location: 65-71, Lever Street, MANCHESTER, M1 1FL Classification: Children & Babywear - Manufacturers & Wholesalers **Status: Inactive** Positional Accuracy: Automatically positioned to the address	A18NW (N)	698	-	384650 398558
245	**Contemporary Trade Directory Entries** Name: The Color Co Location: 41, Spring Gardens, Manchester, M2 2BG Classification: Copying & Duplicating Services **Status: Inactive** Positional Accuracy: Automatically positioned to the address	A17SE (NW)	699	-	384065 398263
245	**Contemporary Trade Directory Entries** Name: The Color Co Location: 41, Spring Gardens, Manchester, M2 2BG Classification: Copying & Duplicating Services **Status: Inactive** Positional Accuracy: Automatically positioned to the address	A17SE (NW)	699	-	384065 398263
246	**Contemporary Trade Directory Entries** Name: Pulse Laser Hairaesthetics Location: 18-20, Fountain Street, Manchester, M2 2AA Classification: Electrolysis **Status: Inactive** Positional Accuracy: Automatically positioned to the address	A17SE (NW)	701	-	384140 398346
246	**Contemporary Trade Directory Entries** Name: Eleven Sports Media Location: Lowry House, 17, Marble Street, Manchester, M2 3AW Classification: Sports Equipment Manufacturers & Distributors **Status: Inactive** Positional Accuracy: Automatically positioned to the address	A17SE (NW)	730	-	384110 398358
246	**Contemporary Trade Directory Entries** Name: Calvin Assett Management Ltd Location: 19, Spring Gardens, Manchester, M2 1FB Classification: Meter Manufacturers & Suppliers **Status: Inactive** Positional Accuracy: Manually positioned within the geographical locality	A17SE (NW)	730	-	384111 398358
247	**Contemporary Trade Directory Entries** Name: Lowbend Location: 95, Temperance Street, Manchester, Lancashire, M12 6HU Classification: Garage Services **Status: Inactive** Positional Accuracy: Manually positioned to the address or location	A14SE (E)	702	-	385393 397555
247	**Contemporary Trade Directory Entries** Name: Joe Farrell Location: 93, Temperance Street, Manchester, M12 6HU Classification: Road Haulage Services **Status: Inactive** Positional Accuracy: Automatically positioned in the proximity of the address	A14SE (E)	724	-	385412 397543

Map ID	Details	Quadrant Reference (Compass Direction)	Estimated Distance From Site	Contact	NGR
247	**Contemporary Trade Directory Entries** Name: Plastic Art Co Location: 92, Temperance Street, Manchester, M12 6HU Classification: Lamination & Encapsulation Services **Status: Active** Positional Accuracy: Automatically positioned to the address	A14SE (E)	730	-	385416 397539
248	**Contemporary Trade Directory Entries** Name: Tetra Pak Business Services Ltd Location: The Chancery,58 Spring Gdns, Manchester, M2 1EW Classification: Boxes & Cartons **Status: Inactive** Positional Accuracy: Automatically positioned to the address	A17SE (NW)	703	-	384010 398190
248	**Contemporary Trade Directory Entries** Name: Whitecliffs Group Location: 61-63, Brown Street, Manchester, Lancashire, M2 2JG Classification: Electrolysis **Status: Inactive** Positional Accuracy: Manually positioned to the address or location	A17SW (NW)	707	-	383995 398172
249	**Contemporary Trade Directory Entries** Name: Currys Location: Central Retail Park, Great Ancoats Street, Manchester, Lancashire, M4 6DL Classification: Electrical Goods Sales, Manufacturers & Wholesalers **Status: Inactive** Positional Accuracy: Automatically positioned to the address	A19SW (NE)	704	-	385184 398369
250	**Contemporary Trade Directory Entries** Name: Manchester Printing Co Ltd Location: 75 Lever St, Manchester, Lancashire, M1 1FL Classification: Printers **Status: Inactive** Positional Accuracy: Manually positioned to the road within the address or location	A18NE (N)	709	-	384680 398570
250	**Contemporary Trade Directory Entries** Name: A 2 Z Knitwear Ltd Location: 56, Lever Street, Manchester, M1 1FJ Classification: Knitwear Manufacturers & Wholesalers **Status: Inactive** Positional Accuracy: Automatically positioned to the address	A18NE (N)	721	-	384720 398582
250	**Contemporary Trade Directory Entries** Name: Silk Beauty Hair Removal Location: 10, Bradley Street, Manchester, M1 1EH Classification: Electrolysis **Status: Active** Positional Accuracy: Automatically positioned to the address	A18NE (N)	722	-	384673 398583
250	**Contemporary Trade Directory Entries** Name: Scrap Car Now Today Cash Manchester Town Location: Chatsworth House, 19, Lever Street, Manchester, M1 1AN Classification: Car Breakers & Dismantlers **Status: Inactive** Positional Accuracy: Manually positioned within the geographical locality	A18NE (N)	761	-	384723 398622
251	**Contemporary Trade Directory Entries** Name: Steelcase Solutions Location: 12, Booth Street, Manchester, M2 4AW Classification: Furniture Manufacturers - Home & Office **Status: Inactive** Positional Accuracy: Automatically positioned to the address	A12NW (NW)	712	-	383975 398145
252	**Contemporary Trade Directory Entries** Name: Williams Select Location: 19-21, Upper Brook Street, Manchester, M13 9XH Classification: Car Dealers - Used **Status: Active** Positional Accuracy: Automatically positioned to the address	A8SE (S)	719	-	384690 397062
252	**Contemporary Trade Directory Entries** Name: Stratstone Jaguar Location: 19-21, Upper Brook Street, Manchester, M13 9XH Classification: Car Dealers **Status: Inactive** Positional Accuracy: Automatically positioned to the address	A8SE (S)	719	-	384691 397062
252	**Contemporary Trade Directory Entries** Name: Stratstone Jaguar Manchester Location: 19-21, Upper Brook Street, Manchester, M13 9XH Classification: Car Dealers - Used **Status: Active** Positional Accuracy: Automatically positioned to the address	A8SE (S)	719	-	384691 397062

Map ID	Details	Quadrant Reference (Compass Direction)	Estimated Distance From Site	Contact	NGR
253	**Contemporary Trade Directory Entries** Name: Universal Utilities Location: Third Floor, Tootal House, 19-21, Spring Gardens, Manchester, M2 1FB Classification: Gas Suppliers **Status: Inactive** Positional Accuracy: Automatically positioned to the address	A17SE (NW)	723	-	384093 398331
253	**Contemporary Trade Directory Entries** Name: Octapharma Location: The Zenith Building, 26, Spring Gardens, Manchester, Lancashire, M2 1AB Classification: Chemists' & Pharmacists' Suppliers & Wholesalers **Status: Active** Positional Accuracy: Manually positioned to the address or location	A17SE (NW)	767	-	384054 398354
253	**Contemporary Trade Directory Entries** Name: M60 Rescue & Recovery Location: 406 St James Ct,Brown St, Manchester, Lancashire, M2 2JG Classification: Commercial Vehicle Breakdown & Recovery Services **Status: Inactive** Positional Accuracy: Manually positioned to the road within the address or location	A17SE (NW)	779	-	384026 398341
253	**Contemporary Trade Directory Entries** Name: Anywaste Uk Location: St. James Court, 30, Brown Street, Manchester, M2 1DH Classification: Waste Disposal Services **Status: Inactive** Positional Accuracy: Automatically positioned to the address	A17SE (NW)	794	-	384013 398350
253	**Contemporary Trade Directory Entries** Name: Wastelift Location: St. James Court, 30, Brown Street, Manchester, M2 1DH Classification: Waste Disposal Services **Status: Active** Positional Accuracy: Automatically positioned to the address	A17SE (NW)	794	-	384013 398350
254	**Contemporary Trade Directory Entries** Name: The Studio Copy Shop Location: 89-95, Oldham Street, Manchester, M4 1LW Classification: T-Shirts **Status: Inactive** Positional Accuracy: Automatically positioned to the address	A18NW (N)	723	-	384532 398567
254	**Contemporary Trade Directory Entries** Name: T-Shirt Xpress Location: 89-95, Oldham Street, Manchester, M4 1LW Classification: T-Shirts **Status: Active** Positional Accuracy: Automatically positioned to the address	A18NW (N)	723	-	384532 398567
254	**Contemporary Trade Directory Entries** Name: Stephs Manufacturing Location: 66 Tib St, Manchester, M4 1LG Classification: Clothing & Fabrics - Manufacturers **Status: Inactive** Positional Accuracy: Manually positioned to the address or location	A18NW (N)	724	-	384515 398564
254	**Contemporary Trade Directory Entries** Name: Fern Audio Ltd Location: 70-72, Tib Street, Manchester, M4 1LG Classification: Sound Equipment Systems Manufacturers **Status: Inactive** Positional Accuracy: Automatically positioned to the address	A18NW (N)	733	-	384522 398575
254	**Contemporary Trade Directory Entries** Name: Prime Direct Distribution Ltd Location: 99 Oldham St, Manchester, Lancashire, M4 1LW Classification: Record, Tape & CD Manufacturers & Wholesalers **Status: Inactive** Positional Accuracy: Manually positioned to the address or location	A18NW (N)	737	-	384544 398584
255	**Contemporary Trade Directory Entries** Name: Beehive Telecom Location: 79, Thomas Street, Manchester, M4 1LQ Classification: Telecommunications Equipment & Systems **Status: Inactive** Positional Accuracy: Automatically positioned to the address	A18NW (N)	724	-	384480 398554
256	**Contemporary Trade Directory Entries** Name: Corralls Location: 54-58, Great Ancoats Street, Manchester, M4 5AB Classification: Coal & Smokeless Fuel Merchants & Distributors **Status: Inactive** Positional Accuracy: Automatically positioned to the address	A18NE (N)	724	-	384822 398574

Map ID	Details	Quadrant Reference (Compass Direction)	Estimated Distance From Site	Contact	NGR
256	**Contemporary Trade Directory Entries** Name: Spray Tech Location: Ground Floor, 16, Blossom Street, Manchester, M4 5AW Classification: Printers Textile **Status: Inactive** Positional Accuracy: Automatically positioned to the address	A18NE (N)	751	-	384859 398594
256	**Contemporary Trade Directory Entries** Name: Bhana Clothing Location: Ground Floor, 16, Blossom Street, Manchester, Lancashire, M4 5AW Classification: Clothing & Fabrics - Manufacturers **Status: Inactive** Positional Accuracy: Manually positioned to the address or location	A18NE (N)	751	-	384859 398594
256	**Contemporary Trade Directory Entries** Name: Daisy Fashions Location: 16, Blossom Street, Manchester, Lancashire, M4 5AW Classification: Clothing & Fabrics - Manufacturers **Status: Inactive** Positional Accuracy: Automatically positioned to the address	A18NE (N)	751	-	384859 398594
256	**Contemporary Trade Directory Entries** Name: Miroil Uk Ltd Location: 13, Blossom Street, Manchester, M4 5AF Classification: Catering Equipment **Status: Inactive** Positional Accuracy: Automatically positioned to the address	A18NE (N)	771	-	384820 398622
257	**Contemporary Trade Directory Entries** Name: Www.Easywheels.Co.Uk Location: 8, Lower Ormond Street, Manchester, M1 5QF Classification: Confectionery Manufacturers **Status: Inactive** Positional Accuracy: Automatically positioned to the address	A7NE (SW)	725	-	384078 397320
257	**Contemporary Trade Directory Entries** Name: Ormond Street Motors Location: 2-4, Lower Ormond Street, Manchester, M1 5QF Classification: Garage Services **Status: Inactive** Positional Accuracy: Automatically positioned to the address	A7NE (SW)	725	-	384078 397320
257	**Contemporary Trade Directory Entries** Name: Manchester Print Co Location: 8, Lower Ormond Street, Manchester, M1 5QF Classification: T-Shirts **Status: Inactive** Positional Accuracy: Automatically positioned to the address	A7NE (SW)	725	-	384078 397320
258	**Contemporary Trade Directory Entries** Name: Euro-Industrial Engineering Ltd Location: 133, Grosvenor Street, Manchester, M1 7HE Classification: Pumps - Sales, Servicing & Repairs **Status: Inactive** Positional Accuracy: Automatically positioned to the address	A8SW (S)	744	-	384404 397085
259	**Contemporary Trade Directory Entries** Name: Johnsons Cleaners Location: 24, High Street, Manchester, M4 1QB Classification: Dry Cleaners **Status: Active** Positional Accuracy: Automatically positioned to the address	A17SE (NW)	745	-	384256 398483
260	**Contemporary Trade Directory Entries** Name: Graham'S Motors Location: 59, Whitworth Street West, Manchester, Lancashire, M1 5WW Classification: Garage Services **Status: Inactive** Positional Accuracy: Manually positioned to the address or location	A12SW (SW)	748	-	383939 397495
261	**Contemporary Trade Directory Entries** Name: J F Haulage (Manchester) Ltd Location: 127, Fairfield Street, Manchester, M12 6EL Classification: Garage Services **Status: Inactive** Positional Accuracy: Automatically positioned to the address	A14SE (E)	749	-	385472 397686
261	**Contemporary Trade Directory Entries** Name: Gilbert Albert & Son Ltd Location: 137, Fairfield Street, Manchester, M12 6FJ Classification: Commercial Vehicle Dealers **Status: Inactive** Positional Accuracy: Automatically positioned to the address	A14SE (E)	761	-	385483 397683

Map ID	Details	Quadrant Reference (Compass Direction)	Estimated Distance From Site	Contact	NGR
261	**Contemporary Trade Directory Entries** Name: John Grundy (Labels) Ltd Location: 137, Fairfield Street, Manchester, M12 6FJ Classification: Print Finishers **Status: Inactive** Positional Accuracy: Automatically positioned to the address	A14SE (E)	761	-	385483 397683
261	**Contemporary Trade Directory Entries** Name: Car Clearence Location: 137, Fairfield Street, Manchester, Lancashire, M12 6FJ Classification: Car Dealers - Used **Status: Inactive** Positional Accuracy: Automatically positioned to the address	A14SE (E)	761	-	385483 397683
261	**Contemporary Trade Directory Entries** Name: A W Allsop (Manchester) Ltd Location: Unit A, Aldow Enterprise Park, Blackett Street, Manchester, Lancashire, M12 6AE Classification: Lamination & Encapsulation Services **Status: Inactive** Positional Accuracy: Automatically positioned to the address	A14SE (E)	784	-	385510 397715
261	**Contemporary Trade Directory Entries** Name: Mr Clutch Location: Blackett Street, Manchester, M12 6EJ Classification: Brake & Clutch Service Centres **Status: Active** Positional Accuracy: Automatically positioned to the address	A14SE (E)	806	-	385531 397703
261	**Contemporary Trade Directory Entries** Name: Mr Clutch Location: Blackett Street, Manchester, M12 6EJ Classification: Brake & Clutch Service Centres **Status: Inactive** Positional Accuracy: Automatically positioned to the address	A14SE (E)	806	-	385531 397703
261	**Contemporary Trade Directory Entries** Name: Mr Clutch Location: Blackett Street, Manchester, M12 6EJ Classification: Brake & Clutch Service Centres **Status: Inactive** Positional Accuracy: Automatically positioned to the address	A14SE (E)	806	-	385531 397703
262	**Contemporary Trade Directory Entries** Name: Sundream International Location: 8, Chester Street, Manchester, M1 5GE Classification: Builders' Merchants **Status: Inactive** Positional Accuracy: Automatically positioned to the address	A7NE (SW)	751	-	384072 397287
262	**Contemporary Trade Directory Entries** Name: Danebridge Engineering Co Ltd Location: 3, Lower Chatham Street, Manchester, M1 5QL Classification: Air Conditioning Equipment & Systems **Status: Inactive** Positional Accuracy: Automatically positioned to the address	A7NE (SW)	782	-	384044 397273
263	**Contemporary Trade Directory Entries** Name: Frank Rostron Location: 39, Princess Street, Manchester, M2 4FN Classification: Shirt Makers **Status: Inactive** Positional Accuracy: Automatically positioned to the address	A12NW (NW)	752	-	383924 398130
263	**Contemporary Trade Directory Entries** Name: Cheshire Shirtmakers Ltd Location: 39, Princess Street, Manchester, Lancashire, M2 4FN Classification: Shirt Makers **Status: Inactive** Positional Accuracy: Automatically positioned to the address	A12NW (NW)	752	-	383924 398130
264	**Contemporary Trade Directory Entries** Name: Brenca Metals Ltd Location: Ship Canal House, 98, King Street, Manchester, M2 4WU Classification: Scrap Metal Merchants **Status: Inactive** Positional Accuracy: Automatically positioned to the address	A17SW (NW)	755	-	383976 398234

Map ID	Details	Quadrant Reference (Compass Direction)	Estimated Distance From Site	Contact	NGR
264	**Contemporary Trade Directory Entries** Name: Nationwide Fuels Llp Location: Ship Canal House, 98, King Street, Manchester, M2 4WU Classification: Lubricant Manufacturers & Distributors **Status: Active** Positional Accuracy: Manually positioned within the geographical locality	A17SW (NW)	755	-	383976 398234
264	**Contemporary Trade Directory Entries** Name: Haughton Engineering Services Location: Ship Canal House, 98, King Street, Manchester, Lancashire, M2 4WU Classification: Engineering Services **Status: Inactive** Positional Accuracy: Automatically positioned to the address	A17SW (NW)	755	-	383976 398234
265	**Contemporary Trade Directory Entries** Name: M Y Manchester Cleaners Location: 55 Turner Street, Manchester, Greater Manchester, M4 1DN Classification: Cleaning Services - Domestic **Status: Inactive** Positional Accuracy: Manually positioned within the geographical locality	A18NW (N)	761	-	384389 398560
265	**Contemporary Trade Directory Entries** Name: New Deal Skates Location: 51 Turner St, Manchester, M4 1DN Classification: Leisure & Sportswear Manufacturers & Wholesalers **Status: Inactive** Positional Accuracy: Manually positioned to the address or location	A18NW (N)	761	-	384389 398560
265	**Contemporary Trade Directory Entries** Name: True Brand International Location: 51, Turner Street, Manchester, Lancashire, M4 1DN Classification: Clothing & Fabrics - Manufacturers **Status: Inactive** Positional Accuracy: Manually positioned to the address or location	A18NW (N)	761	-	384389 398560
265	**Contemporary Trade Directory Entries** Name: Brookley Ltd Location: 43-45 Turner St, Manchester, M4 1DN Classification: Clothing & Fabrics - Manufacturers **Status: Inactive** Positional Accuracy: Manually positioned to the address or location	A18NW (N)	768	-	384380 398564
265	**Contemporary Trade Directory Entries** Name: Fashion Row Manchester Ltd Location: 43-45 Turner St, Manchester, M4 1DN Classification: Clothing & Fabrics - Manufacturers **Status: Inactive** Positional Accuracy: Manually positioned to the address or location	A18NW (N)	768	-	384380 398564
266	**Contemporary Trade Directory Entries** Name: Access Pest Control Location: 16, Peter Street, Manchester, M60 2DS Classification: Pest & Vermin Control **Status: Inactive** Positional Accuracy: Automatically positioned to the address	A12NW (W)	779	-	383833 397848
267	**Contemporary Trade Directory Entries** Name: F Dunn & Sons Location: Vesta St, Ancoats, Manchester, M4 6DS Classification: Car Body Repairs **Status: Inactive** Positional Accuracy: Manually positioned to the road within the address or location	A19SW (NE)	782	-	385338 398310
268	**Contemporary Trade Directory Entries** Name: V A Clean Location: 46, Henry Street, Manchester, M4 5DD Classification: Commercial Cleaning Services **Status: Active** Positional Accuracy: Automatically positioned to the address	A18NE (N)	785	-	384813 398637
268	**Contemporary Trade Directory Entries** Name: Best Knitwear Ltd Location: 24-28, George Leigh Street, Manchester, M4 5DQ Classification: Knitwear Manufacturers & Wholesalers **Status: Active** Positional Accuracy: Automatically positioned to the address	A18NE (N)	824	-	384809 398678
268	**Contemporary Trade Directory Entries** Name: Al-Murid Pleating Co Location: 24-28, George Leigh Street, Manchester, M4 5DQ Classification: Clothing & Fabrics - Manufacturers **Status: Inactive** Positional Accuracy: Automatically positioned to the address	A18NE (N)	824	-	384809 398678

Map ID	Details	Quadrant Reference (Compass Direction)	Estimated Distance From Site	Contact	NGR
268	**Contemporary Trade Directory Entries** Name: Sam Knitwear Ltd Location: 24-28, George Leigh Street, Manchester, M4 5DQ Classification: Knitwear Manufacturers & Wholesalers **Status: Active** Positional Accuracy: Automatically positioned to the address	A18NE (N)	824	-	384809 398678
269	**Contemporary Trade Directory Entries** Name: James Darby Location: The Deaprtment Store, 1-7, Oak Street, Manchester, Lancashire, M4 5JD Classification: Shirt Makers **Status: Inactive** Positional Accuracy: Automatically positioned to the address	A18NW (N)	786	-	384437 398605
269	**Contemporary Trade Directory Entries** Name: The Print Room Location: 46, Edge Street, Manchester, M4 1HN Classification: Screen Process Printers **Status: Active** Positional Accuracy: Automatically positioned to the address	A18NW (N)	796	-	384422 398611
269	**Contemporary Trade Directory Entries** Name: Taylor & Galvin Location: 46-48, Copperas Street, Manchester, M4 1HS Classification: Jewellery Manufacturers & Repairers **Status: Inactive** Positional Accuracy: Automatically positioned to the address	A18NW (N)	832	-	384434 398652
269	**Contemporary Trade Directory Entries** Name: Seed Ceramics Location: Studio 14, Manchester Craft Centre, 17, Oak Street, Manchester, Lancashire, M4 5JD Classification: Ceramic Manufacturers, Supplies & Services **Status: Inactive** Positional Accuracy: Manually positioned to the address or location	A18NW (N)	836	-	384454 398663
269	**Contemporary Trade Directory Entries** Name: Tracey Birchwood Location: Manchester Craft Centre, 17, Oak Street, Manchester, M4 5JD Classification: Jewellery Manufacturers & Repairers **Status: Active** Positional Accuracy: Automatically positioned to the address	A18NW (N)	836	-	384454 398663
270	**Contemporary Trade Directory Entries** Name: J M B Professional Location: Pall Mall Court, 61-67, King Street, Manchester, M2 4PD Classification: Commercial Cleaning Services **Status: Inactive** Positional Accuracy: Automatically positioned to the address	A17SW (NW)	789	-	383979 398299
271	**Contemporary Trade Directory Entries** Name: Manchester City Council Location: Town Hall, Albert Square, Manchester, Lancashire, M2 5DB Classification: Waste Disposal Services **Status: Inactive** Positional Accuracy: Automatically positioned to the address	A12NW (W)	790	-	383867 398089
272	**Contemporary Trade Directory Entries** Name: Carfinance 247 Location: Block B, 12, Pollard Street, MANCHESTER, M4 7AJ Classification: Car Component Manufacturers **Status: Inactive** Positional Accuracy: Automatically positioned to the address	A14NE (NE)	795	-	385438 398153
273	**Contemporary Trade Directory Entries** Name: Pdc Manchester Location: 129, Oldham Street, Manchester, M4 1LN Classification: Printers **Status: Inactive** Positional Accuracy: Automatically positioned to the address	A18NW (N)	795	-	384605 398652
273	**Contemporary Trade Directory Entries** Name: Pdc (Manchester) Location: 129, Oldham Street, Manchester, M4 1LN Classification: Printers **Status: Inactive** Positional Accuracy: Automatically positioned to the address	A18NW (N)	795	-	384605 398652

Map ID	Details	Quadrant Reference (Compass Direction)	Estimated Distance From Site	Contact	NGR
273	**Contemporary Trade Directory Entries** Name: Berwick Electronics Location: 53, Tib Street, Manchester, M4 1LS Classification: Electrical Goods Sales, Manufacturers & Wholesalers **Status: Inactive** Positional Accuracy: Automatically positioned to the address	A18NW (N)	797	-	384559 398648
273	**Contemporary Trade Directory Entries** Name: Print-Wear Ltd Location: 108 Tib Street, Manchester, Lancashire, M4 1LR Classification: Printers **Status: Inactive** Positional Accuracy: Manually positioned to the address or location	A18NW (N)	799	-	384590 398654
273	**Contemporary Trade Directory Entries** Name: Applique Apparel Ltd Location: 110-112, Tib Street, Manchester, M4 1LR Classification: T-Shirts **Status: Active** Positional Accuracy: Automatically positioned to the address	A18NW (N)	805	-	384595 398661
273	**Contemporary Trade Directory Entries** Name: The White Peg Co Location: 110-112, Tib Street, Manchester, M4 1LR Classification: Laundries & Launderettes **Status: Inactive** Positional Accuracy: Automatically positioned to the address	A18NW (N)	805	-	384595 398661
274	**Contemporary Trade Directory Entries** Name: Teese Ltd Location: Unit C, Aldow Enterprise Park, Blackett Street, Manchester, M12 6AE Classification: T-Shirts **Status: Active** Positional Accuracy: Automatically positioned to the address	A14SE (E)	797	-	385526 397785
274	**Contemporary Trade Directory Entries** Name: Hugo James Ltd Location: Unit D, Aldow Enterprise Park, Blackett Street, Manchester, M12 6AE Classification: Clothing & Fabrics - Manufacturers **Status: Active** Positional Accuracy: Automatically positioned to the address	A14SE (E)	807	-	385536 397765
275	**Contemporary Trade Directory Entries** Name: Autocare M O T & Engineers Ltd Location: 86-87, Temperance Street, Manchester, M12 6HU Classification: Mot Testing Centres **Status: Active** Positional Accuracy: Automatically positioned to the address	A14SE (E)	801	-	385477 397498
275	**Contemporary Trade Directory Entries** Name: Big Tread Tyre Ltd Location: 86-87, Temperance Street, Manchester, M12 6HU Classification: Tyre Dealers **Status: Active** Positional Accuracy: Automatically positioned to the address	A14SE (E)	801	-	385477 397498
276	**Contemporary Trade Directory Entries** Name: Ed Chapman Ltd Location: Union Mill, Redhill Street, Manchester, M4 5AU Classification: Textile Manufacturing **Status: Inactive** Positional Accuracy: Automatically positioned to the address	A19NW (NE)	810	-	385066 398582
277	**Contemporary Trade Directory Entries** Name: Wsc Cleaning Location: 82 King St, Manchester, Lancashire, M2 4WQ Classification: Cleaning Services - Domestic **Status: Inactive** Positional Accuracy: Manually positioned within the geographical locality	A17SW (NW)	811	-	383923 398256
277	**Contemporary Trade Directory Entries** Name: Firemart Location: 82, King Street, Manchester, M2 4WQ Classification: Firefighting Equipment **Status: Inactive** Positional Accuracy: Automatically positioned to the address	A17SW (NW)	811	-	383923 398256
277	**Contemporary Trade Directory Entries** Name: New Brush Cleaning Contract Services Location: 82, King Street, Manchester, M2 4WQ Classification: Commercial Cleaning Services **Status: Active** Positional Accuracy: Automatically positioned to the address	A17SW (NW)	811	-	383923 398256

Map ID	Details	Quadrant Reference (Compass Direction)	Estimated Distance From Site	Contact	NGR
277	**Contemporary Trade Directory Entries** Name: Mxm Location: 82, King Street, Manchester, Lancashire, M2 4WQ Classification: Medical Equipment Manufacturers **Status: Inactive** Positional Accuracy: Manually positioned to the address or location	A17SW (NW)	811	-	383923 398256
277	**Contemporary Trade Directory Entries** Name: Alex Atkinson-Fletcher Ltd Location: 76, King Street, Manchester, M2 4NH Classification: Printers **Status: Active** Positional Accuracy: Manually positioned within the geographical locality	A17SW (NW)	846	-	383878 398248
278	**Contemporary Trade Directory Entries** Name: Broadcasting Support Services Location: 24, Piccadilly Trading Estate, Manchester, M1 2NP Classification: Distribution Services **Status: Inactive** Positional Accuracy: Automatically positioned to the address	A14NE (E)	813	-	385532 397910
279	**Contemporary Trade Directory Entries** Name: Shop Fittings Manchester Ltd Location: 42-46, Thomas Street, MANCHESTER, M4 1ER Classification: Shop Fittings Manufacturers **Status: Active** Positional Accuracy: Automatically positioned to the address	A18NW (N)	816	-	384371 398613
279	**Contemporary Trade Directory Entries** Name: Brucella Tait Location: First Floor, 40, Thomas Street, Manchester, M4 1ER Classification: Jewellery Manufacturers & Repairers **Status: Inactive** Positional Accuracy: Automatically positioned to the address	A18NW (N)	822	-	384366 398617
279	**Contemporary Trade Directory Entries** Name: David Ellis Location: First Floor, 40, Thomas Street, Manchester, M4 1ER Classification: Jewellery Manufacturers & Repairers **Status: Active** Positional Accuracy: Automatically positioned to the address	A18NW (N)	822	-	384366 398617
279	**Contemporary Trade Directory Entries** Name: Why Publications Location: 40, Thomas Street, Manchester, Lancashire, M4 1ER Classification: Distribution Services **Status: Inactive** Positional Accuracy: Automatically positioned to the address	A18NW (N)	822	-	384366 398617
279	**Contemporary Trade Directory Entries** Name: Mehta & Mehta Ltd Location: 38, Thomas Street, Manchester, M4 1ER Classification: Children & Babywear - Manufacturers & Wholesalers **Status: Inactive** Positional Accuracy: Automatically positioned to the address	A18NW (N)	827	-	384363 398621
279	**Contemporary Trade Directory Entries** Name: Manchester Gold Buyers Location: Thomas St, Manchester, Lancashire, M4 1NA Classification: Cleaning Services - Domestic **Status: Inactive** Positional Accuracy: Manually positioned within the geographical locality	A18NW (N)	829	-	384390 398634
279	**Contemporary Trade Directory Entries** Name: Marc The Printers Location: 28-30, Edge Street, Manchester, M4 1HN Classification: Printers **Status: Active** Positional Accuracy: Automatically positioned to the address	A18NW (N)	838	-	384399 398647
279	**Contemporary Trade Directory Entries** Name: Gyroscope Ltd Location: 30-32, Thomas Street, Manchester, Lancashire, M4 1ER Classification: Printers **Status: Inactive** Positional Accuracy: Automatically positioned to the address	A18NW (N)	851	-	384349 398642
280	**Contemporary Trade Directory Entries** Name: Amc Graphics Location: Lynx House, 17, Cotton Street, Manchester, M4 6AA Classification: Lithographic Plate Makers **Status: Inactive** Positional Accuracy: Automatically positioned to the address	A18NE (N)	817	-	384858 398662

Map ID	Details	Quadrant Reference (Compass Direction)	Estimated Distance From Site	Contact	NGR
280	**Contemporary Trade Directory Entries** Name: Appleyard Press Location: Lynx House, 17, Cotton Street, Manchester, M4 6AA Classification: Printers **Status: Inactive** Positional Accuracy: Automatically positioned to the address	A18NE (N)	817	-	384858 398662
281	**Contemporary Trade Directory Entries** Name: Cannon Electrical Contractors (Manchester) Ltd Location: 8, Clarence Street, Manchester, M2 4DW Classification: Electrical Engineers **Status: Inactive** Positional Accuracy: Automatically positioned to the address	A17SW (NW)	821	-	383872 398182
281	**Contemporary Trade Directory Entries** Name: Inpeto Ltd Location: Northern Assurance Building, 9-21, Princess Street, Manchester, Lancashire, M2 4DN Classification: Pet Foods & Animal Feeds **Status: Inactive** Positional Accuracy: Manually positioned to the address or location	A17SW (NW)	821	-	383872 398182
281	**Contemporary Trade Directory Entries** Name: Max Spielmann Location: 59a, Cross Street, Manchester, Lancashire, M2 4JW Classification: Photographic Processors **Status: Inactive** Positional Accuracy: Automatically positioned to the address	A17SW (NW)	850	-	383845 398194
281	**Contemporary Trade Directory Entries** Name: Johnsons Cleaners Location: 59, Cross Street, Manchester, M2 4JW Classification: Dry Cleaners **Status: Active** Positional Accuracy: Automatically positioned to the address	A17SW (NW)	852	-	383846 398199
282	**Contemporary Trade Directory Entries** Name: Serious Clean Location: 5, Luna Street, Manchester, M4 5LX Classification: Cleaning Services - Domestic **Status: Inactive** Positional Accuracy: Automatically positioned to the address	A18NE (N)	823	-	384736 398683
283	**Contemporary Trade Directory Entries** Name: The Dot Factory Ltd Location: Jubilee House, 10, Durling Street, Manchester, M12 6FS Classification: Printers **Status: Inactive** Positional Accuracy: Automatically positioned to the address	A9NE (SE)	826	-	385346 397234
284	**Contemporary Trade Directory Entries** Name: Residential Real Estate Management Location: Student Village, Lower Chatham Street, Manchester, M1 5SX Classification: Food Products - Manufacturers **Status: Inactive** Positional Accuracy: Automatically positioned to the address	A7NW (SW)	829	-	383973 397285
285	**Contemporary Trade Directory Entries** Name: Diamond Trading Co Location: 7-9, Swan Street, Manchester, M4 5JJ Classification: Clothing & Fabrics - Manufacturers **Status: Inactive** Positional Accuracy: Automatically positioned to the address	A18NW (N)	829	-	384619 398687
286	**Contemporary Trade Directory Entries** Name: Cooneen Location: Unit 1, Dark Lane, Manchester, M12 6FA Classification: Children & Babywear - Manufacturers & Wholesalers **Status: Active** Positional Accuracy: Automatically positioned to the address	A14SE (E)	833	-	385534 397568
286	**Contemporary Trade Directory Entries** Name: Kea Designer Sportswear Location: Unit 1, Dark Lane, Manchester, Lancashire, M12 6FA Classification: Leisure & Sportswear Manufacturers & Wholesalers **Status: Inactive** Positional Accuracy: Automatically positioned to the address	A14SE (E)	833	-	385534 397568

Map ID	Details	Quadrant Reference (Compass Direction)	Estimated Distance From Site	Contact	NGR
287	**Contemporary Trade Directory Entries** Name: Williams Bmw Location: 45, Upper Brook Street, Manchester, M13 9WS Classification: Car Dealers **Status: Inactive** Positional Accuracy: Automatically positioned to the address	A8SE (S)	846	-	384784 396937
287	**Contemporary Trade Directory Entries** Name: Williams Location: 45, Upper Brook Street, Manchester, M13 9WS Classification: Car Dealers **Status: Active** Positional Accuracy: Automatically positioned to the address	A8SE (S)	846	-	384783 396937
287	**Contemporary Trade Directory Entries** Name: Citroen Manchester - Central Location: 53-57, Upper Brook Street, Manchester, M13 9TD Classification: Car Dealers **Status: Active** Positional Accuracy: Automatically positioned to the address	A8SE (S)	881	-	384820 396905
288	**Contemporary Trade Directory Entries** Name: Hunters Contracts Ltd Location: Macintosh House,4A, Manchester, Lancashire, M1 5GG Classification: Office Furniture & Equipment **Status: Inactive** Positional Accuracy: Manually positioned to the road within the address or location	A7NW (SW)	847	-	383930 397312
289	**Contemporary Trade Directory Entries** Name: Ici Caldaie Ltd Location: The Works,5 Union St, Ardwick, Manchester, Lancashire, M12 4JD Classification: Boiler Manufacturers **Status: Inactive** Positional Accuracy: Manually positioned to the road within the address or location	A9NE (SE)	848	-	385467 397366
289	**Contemporary Trade Directory Entries** Name: Siptel Location: Union St, Ardwick, Manchester, Lancashire, M12 4JD Classification: Telecommunications Equipment & Systems **Status: Inactive** Positional Accuracy: Manually positioned to the road within the address or location	A9NE (SE)	852	-	385464 397352
290	**Contemporary Trade Directory Entries** Name: Strong Mechanical Services Location: Peter St, Manchester, Lancashire, M2 3NQ Classification: Mechanical Engineers **Status: Inactive** Positional Accuracy: Manually positioned to the road within the address or location	A12NW (W)	849	-	383770 397932
290	**Contemporary Trade Directory Entries** Name: Down Under Location: 47, Peter Street, Manchester, Lancashire, M2 3NG Classification: Abattoirs **Status: Inactive** Positional Accuracy: Manually positioned to the address or location	A12NW (W)	880	-	383742 397958
291	**Contemporary Trade Directory Entries** Name: George Woodhead & Co Ltd Location: 2, Gloucester Street, Manchester, M1 5GP Classification: Printers **Status: Inactive** Positional Accuracy: Automatically positioned to the address	A7NW (SW)	851	-	383844 397455
291	**Contemporary Trade Directory Entries** Name: John Sherratt & Co Ltd Location: Hotspur House, 2, Gloucester Street, Manchester, M1 5QR Classification: Bookbinding & Equipment **Status: Inactive** Positional Accuracy: Automatically positioned to the address	A7NW (SW)	851	-	383844 397455
291	**Contemporary Trade Directory Entries** Name: Aaa Location: 2, Gloucester Street, Manchester, M1 5GP Classification: Distribution Services **Status: Inactive** Positional Accuracy: Automatically positioned to the address	A7NW (SW)	851	-	383844 397455
291	**Contemporary Trade Directory Entries** Name: 24 Design Ltd Location: Hotspur House, 2, Gloucester Street, Manchester, Lancashire, M1 5QR Classification: Furniture Manufacturers - Home & Office **Status: Inactive** Positional Accuracy: Manually positioned to the address or location	A7NW (SW)	851	-	383844 397455

Map ID	Details	Quadrant Reference (Compass Direction)	Estimated Distance From Site	Contact	NGR
292	**Contemporary Trade Directory Entries** Name: Esso Location: Ardwick Green South, Manchester, M13 9XF Classification: Petrol Filling Stations **Status: Active** Positional Accuracy: Automatically positioned to the address	A9SW (SE)	858	-	385240 397094
292	**Contemporary Trade Directory Entries** Name: Ardwick Green Service Station Location: Ardwick Green South, Manchester, M13 9XF Classification: Petrol Filling Stations - 24 Hour **Status: Inactive** Positional Accuracy: Automatically positioned to the address	A9SW (SE)	872	-	385252 397084
293	**Contemporary Trade Directory Entries** Name: Scrap My Car Now For Money Manchester Kws Location: Lawrence Buildings, Manchester, Lancashire, M2 5WQ Classification: Car Breakers & Dismantlers **Status: Inactive** Positional Accuracy: Manually positioned within the geographical locality	A12NW (W)	860	-	383774 398020
294	**Contemporary Trade Directory Entries** Name: Advent Location: 309, Great Ancoats Street, Manchester, M4 7DF Classification: Car Dealers **Status: Inactive** Positional Accuracy: Automatically positioned to the address	A14NE (E)	861	-	385559 398014
295	**Contemporary Trade Directory Entries** Name: The Offices Location: First Floor, Lloyds Bank Buildings, 53, King Street, Manchester, M2 4LQ Classification: Office Equipment Servicing & Maintenance **Status: Active** Positional Accuracy: Automatically positioned to the address	A17SW (NW)	864	-	383885 398295
296	**Contemporary Trade Directory Entries** Name: Unique Design Ltd Location: 19-23, Swan Street, Manchester, M4 5JJ Classification: Clothing & Fabrics - Manufacturers **Status: Inactive** Positional Accuracy: Automatically positioned to the address	A18NW (N)	864	-	384578 398718
296	**Contemporary Trade Directory Entries** Name: Luton Engineering Services Location: 6 Swan St, Manchester, Lancashire, M4 5JN Classification: Engineering Services **Status: Inactive** Positional Accuracy: Manually positioned to the address or location	A18NW (N)	873	-	384624 398732
296	**Contemporary Trade Directory Entries** Name: Luton Engineering Services S W Ltd Location: 6, Swan Street, Manchester, M4 5JN Classification: Engineering Services **Status: Active** Positional Accuracy: Automatically positioned to the address	A18NW (N)	874	-	384624 398733
297	**Contemporary Trade Directory Entries** Name: Tshirts2print.Com Location: 49, High Street, Manchester, M4 3AH Classification: T-Shirts **Status: Active** Positional Accuracy: Automatically positioned to the address	A17NE (NW)	872	-	384220 398608
297	**Contemporary Trade Directory Entries** Name: Bramhall Refrigeration Services Location: 23, Market Hall, Arndale Centre, Manchester, M4 3AW Classification: Refrigerators & Freezers - Servicing & Repairs **Status: Inactive** Positional Accuracy: Automatically positioned to the address	A17NE (NW)	872	-	384220 398608
297	**Contemporary Trade Directory Entries** Name: J J Nets Location: 49, High Street, Manchester, M4 3AH Classification: Homefurnishings - Manufacturers **Status: Inactive** Positional Accuracy: Automatically positioned to the address	A17NE (NW)	872	-	384220 398608
298	**Contemporary Trade Directory Entries** Name: Baxter Diesel Service Location: 80, Temperance Street, Manchester, M12 6HU Classification: Fuel Injection Services **Status: Inactive** Positional Accuracy: Automatically positioned to the address	A9NE (SE)	875	-	385540 397456

Map ID	Details	Quadrant Reference (Compass Direction)	Estimated Distance From Site	Contact	NGR
299	**Contemporary Trade Directory Entries** Name: Scott Group Location: Higher Ardwick, Manchester, Greater Manchester, M12 6DB Classification: Pallets, Crates & Packing Cases **Status: Active** Positional Accuracy: Manually positioned within the geographical locality	A9NE (SE)	878	-	385412 397231
300	**Contemporary Trade Directory Entries** Name: Passion Knitwear Ltd Location: Dark Lane, Manchester, M12 6FA Classification: Knitwear Manufacturers & Wholesalers **Status: Active** Positional Accuracy: Automatically positioned to the address	A14SE (E)	884	-	385573 397521
300	**Contemporary Trade Directory Entries** Name: Choudhary Manufacturing Co Ltd Location: Dark Lane, Manchester, M12 6FA Classification: Clothing & Fabrics - Manufacturers **Status: Inactive** Positional Accuracy: Automatically positioned to the address	A14SE (E)	884	-	385573 397521
300	**Contemporary Trade Directory Entries** Name: K H Cabs Repair & Servicing Location: Mill Green St, Manchester, Lancashire, M12 6FB Classification: Garage Services **Status: Inactive** Positional Accuracy: Manually positioned within the geographical locality	A14SE (E)	884	-	385583 397556
301	**Contemporary Trade Directory Entries** Name: B J Products Shavers & Spares Location: 5, Nicholas Croft, Manchester, M4 1EY Classification: Electrical Goods Sales, Manufacturers & Wholesalers **Status: Inactive** Positional Accuracy: Automatically positioned to the address	A17NE (NW)	889	-	384282 398656
302	**Contemporary Trade Directory Entries** Name: Best Laundrette Location: 40, Brunswick Street, Manchester, M13 9TQ Classification: Dry Cleaners **Status: Inactive** Positional Accuracy: Automatically positioned to the address	A9SW (SE)	907	-	385122 396964
302	**Contemporary Trade Directory Entries** Name: Best Laundrette Location: 40, Brunswick Street, Manchester, M13 9TQ Classification: Laundries & Launderettes **Status: Inactive** Positional Accuracy: Automatically positioned to the address	A9SW (SE)	907	-	385122 396964
303	**Contemporary Trade Directory Entries** Name: Davidson Powell Design Location: 40, John Dalton Street, Manchester, M2 6LE Classification: Jewellery Manufacturers & Repairers **Status: Inactive** Positional Accuracy: Automatically positioned to the address	A17SW (NW)	907	-	383781 398190
304	**Contemporary Trade Directory Entries** Name: Arthur Henriques Ltd Location: Vulcan Works, Pollard Street, Manchester, M4 7AR Classification: Clothing & Fabrics - Manufacturers **Status: Inactive** Positional Accuracy: Automatically positioned to the address	A19SE (NE)	909	-	385536 398214
304	**Contemporary Trade Directory Entries** Name: Pollard Vacforming Co Location: Vulcan Works, Pollard Street, Manchester, Lancashire, M4 7AN Classification: Packaging & Wrapping Equipment & Supplies **Status: Inactive** Positional Accuracy: Manually positioned to the address or location	A19SE (NE)	909	-	385536 398214
304	**Contemporary Trade Directory Entries** Name: Gina Fashions Location: Vulcan Works, Pollard Street, Manchester, Lancashire, M4 7AN Classification: Clothing & Fabrics - Manufacturers **Status: Inactive** Positional Accuracy: Manually positioned to the address or location	A19SE (NE)	909	-	385536 398214
304	**Contemporary Trade Directory Entries** Name: Twentyfour Seven Vulcan Ltd Location: Vulcan Works, Pollard Street, Manchester, Lancashire, M4 7AR Classification: Printers **Status: Inactive** Positional Accuracy: Manually positioned to the address or location	A19SE (NE)	909	-	385536 398214

Map ID	Details	Quadrant Reference (Compass Direction)	Estimated Distance From Site	Contact	NGR
304	**Contemporary Trade Directory Entries** Name: Diamond Auto Salvage Location: 21 Pollard St, Manchester, M4 7AF Classification: Salvage Dealers **Status: Inactive** Positional Accuracy: Manually positioned to the road within the address or location	A19SE (NE)	918	-	385534 398242
304	**Contemporary Trade Directory Entries** Name: C H Cross & Son Ltd Location: Vulcan Works, Malta Street, Manchester, M4 7AP Classification: Clothing & Fabrics - Manufacturers **Status: Inactive** Positional Accuracy: Automatically positioned to the address	A19SE (NE)	956	-	385575 398242
305	**Contemporary Trade Directory Entries** Name: Comet Location: 19a Arndale Centre, Manchester, Lancashire, M4 2HU Classification: Electrical Goods Sales, Manufacturers & Wholesalers **Status: Inactive** Positional Accuracy: Manually positioned within the geographical locality	A17NE (NW)	913	-	384059 398554
305	**Contemporary Trade Directory Entries** Name: Currys Location: 165-166, Arndale Centre, Manchester, M4 3AB Classification: Electrical Goods Sales, Manufacturers & Wholesalers **Status: Inactive** Positional Accuracy: Automatically positioned to the address	A17NE (NW)	913	-	384059 398554
305	**Contemporary Trade Directory Entries** Name: Willie'S Location: 85, Arndale Centre, Manchester, Lancashire, M4 2HU Classification: Wallpapers & Wall Coverings **Status: Inactive** Positional Accuracy: Automatically positioned to the address	A17NE (NW)	913	-	384059 398554
305	**Contemporary Trade Directory Entries** Name: The Fast Picture Show Location: 142-143, Market Hall, Arndale Centre, Manchester, M4 2EB Classification: Photographic Processors **Status: Inactive** Positional Accuracy: Automatically positioned to the address	A17NE (NW)	913	-	384059 398554
305	**Contemporary Trade Directory Entries** Name: Home Design Store Location: 136, Arndale Centre, Manchester, Lancashire, M4 2EA Classification: Gunsmiths **Status: Inactive** Positional Accuracy: Automatically positioned to the address	A17NE (NW)	913	-	384059 398554
305	**Contemporary Trade Directory Entries** Name: Bodycare (Health & Beauty) Location: 111-112, Arndale Centre, Manchester, M4 2EA Classification: Toiletries **Status: Inactive** Positional Accuracy: Automatically positioned to the address	A17NE (NW)	913	-	384059 398554
305	**Contemporary Trade Directory Entries** Name: The Sony Centre Location: 162, Arndale Centre, Manchester, Lancashire, M4 3AB Classification: Electrical Goods Sales, Manufacturers & Wholesalers **Status: Inactive** Positional Accuracy: Automatically positioned to the address	A17NE (NW)	913	-	384059 398554
305	**Contemporary Trade Directory Entries** Name: Image Gallery Location: Arndale House, Arndale Centre, Manchester, Lancashire, M4 3AQ Classification: Photo & Digital Imaging Bureaus **Status: Inactive** Positional Accuracy: Manually positioned to the address or location	A17NE (NW)	913	-	384059 398554
305	**Contemporary Trade Directory Entries** Name: Xcover Location: Unit 10,Lower Mall,Arndale Centre, Manchester, Lancashire, M4 2EA Classification: Mobile Phone Accessories and Car Kits **Status: Inactive** Positional Accuracy: Manually positioned within the geographical locality	A17NE (NW)	913	-	384059 398554
305	**Contemporary Trade Directory Entries** Name: High Street Meat Market Llp Location: Arndale House, Arndale Centre, Market Street, Manchester, M4 3AQ Classification: Meat Product Manufacturers & Wholesalers **Status: Active** Positional Accuracy: Automatically positioned to the address	A17NE (NW)	914	-	384058 398555

Map ID	Details	Quadrant Reference (Compass Direction)	Estimated Distance From Site	Contact	NGR
306	**Contemporary Trade Directory Entries** Name: The Perfume Shop Location: 9a, Arndale Centre, Manchester, M4 3AB Classification: Perfume Suppliers **Status: Inactive** Positional Accuracy: Automatically positioned to the address	A17SW (NW)	916	-	383985 398496
306	**Contemporary Trade Directory Entries** Name: The Perfume Shop Location: 9a, Arndale Centre, Manchester, M4 3AB Classification: Perfume Suppliers **Status: Inactive** Positional Accuracy: Automatically positioned to the address	A17SW (NW)	916	-	383985 398496
306	**Contemporary Trade Directory Entries** Name: Klick Photopoint Location: 27, Market Street, Manchester, Lancashire, M1 1WR Classification: Photographic Processors **Status: Inactive** Positional Accuracy: Manually positioned to the address or location	A17SW (NW)	916	-	383985 398496
306	**Contemporary Trade Directory Entries** Name: Klick Location: 27 Market St, Manchester, Lancashire, M1 1WR Classification: Photographic Processors **Status: Inactive** Positional Accuracy: Manually positioned to the address or location	A17SW (NW)	917	-	383984 398496
307	**Contemporary Trade Directory Entries** Name: M & S Jaffe Ltd Location: 8, Cable Street, Manchester, M4 5EG Classification: Furniture Manufacturers - Home & Office **Status: Inactive** Positional Accuracy: Automatically positioned to the address	A18NW (N)	916	-	384658 398777
307	**Contemporary Trade Directory Entries** Name: Associated Security Services Location: Security House, 25, Addington Street, Manchester, M4 5EU Classification: Safes & Vaults - Suppliers & Installers **Status: Inactive** Positional Accuracy: Automatically positioned to the address	A18NW (N)	949	-	384631 398808
307	**Contemporary Trade Directory Entries** Name: E & A Auto Services Location: 15 Cable St, Manchester, Lancashire, M4 5EG Classification: Garage Services **Status: Inactive** Positional Accuracy: Manually positioned to the road within the address or location	A18NW (N)	962	-	384584 398817
307	**Contemporary Trade Directory Entries** Name: County Panels Location: 55, Cable Street, Manchester, M4 5DF Classification: Window Frame Manufacturers **Status: Inactive** Positional Accuracy: Automatically positioned to the address	A23SW (N)	977	-	384604 398834
307	**Contemporary Trade Directory Entries** Name: A V S Knitwear Ltd Location: 55, Cable Street, Manchester, Lancashire, M4 5DF Classification: Knitwear Manufacturers & Wholesalers **Status: Inactive** Positional Accuracy: Manually positioned to the address or location	A23SW (N)	977	-	384604 398834
307	**Contemporary Trade Directory Entries** Name: U K Panel Location: 55, Cable Street, Manchester, Lancashire, M4 5DF Classification: PVC-U Products - Manufacturers & Suppliers **Status: Inactive** Positional Accuracy: Manually positioned to the address or location	A23SW (N)	977	-	384604 398834
308	**Contemporary Trade Directory Entries** Name: Pure Beauty Location: 49, King Street, Manchester, Lancashire, M2 7AY Classification: Toiletries **Status: Inactive** Positional Accuracy: Manually positioned to the address or location	A17SW (NW)	918	-	383832 398310
308	**Contemporary Trade Directory Entries** Name: Jonathan Kaye Location: Third Floor, James Binney House, 52, Cross Street, Manchester, M2 7AR Classification: Jewellery Manufacturers & Repairers **Status: Inactive** Positional Accuracy: Automatically positioned to the address	A17SW (NW)	929	-	383826 398323

Map ID	Details	Quadrant Reference (Compass Direction)	Estimated Distance From Site	Contact	NGR
308	**Contemporary Trade Directory Entries** Name: Now Time Location: James Binney House, 52, Cross Street, Manchester, M2 7AR Classification: Printers **Status: Inactive** Positional Accuracy: Automatically positioned to the address	A17SW (NW)	929	-	383826 398323
308	**Contemporary Trade Directory Entries** Name: Harrisons Cleaning Specialists Location: National House, 36, St. Ann Street, Manchester, M60 8HF Classification: Commercial Cleaning Services **Status: Inactive** Positional Accuracy: Automatically positioned to the address	A17SW (NW)	930	-	383838 398343
308	**Contemporary Trade Directory Entries** Name: Thomas Pink Location: 58, King Street, Manchester, M2 4LY Classification: Shirt Makers **Status: Active** Positional Accuracy: Automatically positioned to the address	A17SW (NW)	930	-	383803 398286
309	**Contemporary Trade Directory Entries** Name: 1st Call Locksmiths Services Location: 3, Soap Street, Manchester, M4 1EW Classification: Lock Suppliers and Manufacturers **Status: Inactive** Positional Accuracy: Automatically positioned to the address	A17NE (NW)	920	-	384297 398695
309	**Contemporary Trade Directory Entries** Name: Business Equipment & Scales Service Ltd Location: 9, Thomas Street, Manchester, M4 1EU Classification: Cash Registers & Check-Out Equipment **Status: Inactive** Positional Accuracy: Automatically positioned to the address	A17NE (N)	922	-	384326 398708
309	**Contemporary Trade Directory Entries** Name: H J Barton Location: 60, Shudehill, Manchester, M4 4AA Classification: Jewellery Manufacturers & Repairers **Status: Inactive** Positional Accuracy: Automatically positioned to the address	A18NW (N)	955	-	384339 398749
309	**Contemporary Trade Directory Entries** Name: Royle & Davies Location: 60, Shudehill, Manchester, M4 4AA Classification: Jewellery Manufacturers & Repairers **Status: Inactive** Positional Accuracy: Automatically positioned to the address	A18NW (N)	955	-	384339 398749
309	**Contemporary Trade Directory Entries** Name: G Stevenson Location: 60, Shudehill, Manchester, Lancashire, M4 4AA Classification: Jewellery Manufacturers & Repairers **Status: Inactive** Positional Accuracy: Manually positioned to the address or location	A18NW (N)	955	-	384339 398749
310	**Contemporary Trade Directory Entries** Name: Boda Skins Location: Lloyds House, 18-22, Lloyd Street, Manchester, M2 5WA Classification: Leather Garments & Products **Status: Inactive** Positional Accuracy: Automatically positioned to the address	A12NW (W)	923	-	383718 398054
310	**Contemporary Trade Directory Entries** Name: Manchester Chemicals & Pigments Ltd Location: Lloyds House, 18-22, Lloyd Street, Manchester, Lancashire, M2 5WA Classification: Chemicals - Distributors & Wholesalers **Status: Inactive** Positional Accuracy: Manually positioned to the address or location	A12NW (W)	923	-	383718 398054
311	**Contemporary Trade Directory Entries** Name: Express Motors Location: 47-49, Loom Street, Manchester, M4 6AW Classification: Garage Services **Status: Inactive** Positional Accuracy: Automatically positioned to the address	A18NE (N)	930	-	384959 398753
312	**Contemporary Trade Directory Entries** Name: Gerards Ltd Location: William St, Ardwick, Manchester, M12 5FX Classification: Ice Cream Manufacturers & Suppliers **Status: Inactive** Positional Accuracy: Manually positioned to the road within the address or location	A14SE (E)	930	-	385639 397593

Map ID	Details	Quadrant Reference (Compass Direction)	Estimated Distance From Site	Contact	NGR
313	**Contemporary Trade Directory Entries** Name: The Bead Shop Location: 44, Higher Ardwick, Manchester, M12 6DA Classification: Jewellery Manufacturers & Repairers **Status: Inactive** Positional Accuracy: Automatically positioned to the address	A9NE (SE)	932	-	385473 397221
313	**Contemporary Trade Directory Entries** Name: Tuesdays Girl Ltd Location: 54, Higher Ardwick, Manchester, M12 6DA Classification: Cosmetic Manufacturers **Status: Inactive** Positional Accuracy: Automatically positioned to the address	A9NE (SE)	954	-	385503 397226
313	**Contemporary Trade Directory Entries** Name: Dolphin Knitting Co Ltd Location: 54, Higher Ardwick, Manchester, M12 6DA Classification: Knitting Machine - Manufacturers & Distributors **Status: Inactive** Positional Accuracy: Automatically positioned to the address	A9NE (SE)	954	-	385503 397226
313	**Contemporary Trade Directory Entries** Name: Horizon Knitwear Location: Horizon House, Harkness Street, Manchester, M12 6BT Classification: Knitwear Manufacturers & Wholesalers **Status: Inactive** Positional Accuracy: Automatically positioned to the address	A9NE (SE)	972	-	385510 397204
313	**Contemporary Trade Directory Entries** Name: Horizon Knitwear Ltd Location: Horizon House, Harkness Street, Manchester, M12 6BT Classification: Knitwear Manufacturers & Wholesalers **Status: Inactive** Positional Accuracy: Automatically positioned to the address	A9NE (SE)	972	-	385510 397204
314	**Contemporary Trade Directory Entries** Name: Saira Of Manchester Ltd Location: 4 Addington st, Manchester, Greater Manchester, M4 5FQ Classification: Clothing Accessory Manufacturers **Status: Active** Positional Accuracy: Manually positioned to the address or location	A18NE (N)	932	-	384694 398794
314	**Contemporary Trade Directory Entries** Name: Platting Pallets Location: Oldham Rd, Manchester, M4 5FG Classification: Pallets, Crates & Packing Cases **Status: Inactive** Positional Accuracy: Manually positioned to the road within the address or location	A18NE (N)	933	-	384754 398792
314	**Contemporary Trade Directory Entries** Name: Trade N Save Location: 27-31 Oldham Rd, Manchester, M4 5FG Classification: Car Dealers **Status: Inactive** Positional Accuracy: Manually positioned to the road within the address or location	A18NE (N)	939	-	384764 398798
314	**Contemporary Trade Directory Entries** Name: Kwik-Fit Location: 35-39, Oldham Road, Manchester, M4 5FG Classification: Exhaust & Shock Absorber Centres **Status: Inactive** Positional Accuracy: Automatically positioned to the address	A18NE (N)	954	-	384737 398814
314	**Contemporary Trade Directory Entries** Name: Fiats 4 U Location: 35-39, Oldham Road, Manchester, Lancashire, M4 5FG Classification: Car Component Manufacturers **Status: Inactive** Positional Accuracy: Automatically positioned to the address	A18NE (N)	954	-	384737 398814
315	**Contemporary Trade Directory Entries** Name: D T M Location: 45, Bengal Street, Manchester, M4 6AF Classification: Garage Services **Status: Inactive** Positional Accuracy: Automatically positioned to the address	A19NW (N)	935	-	385042 398729
315	**Contemporary Trade Directory Entries** Name: Anglopack Ltd Location: 46, Radium Street, Manchester, M4 6AY Classification: Packaging Materials Manufacturers & Suppliers **Status: Inactive** Positional Accuracy: Automatically positioned to the address	A19NW (N)	968	-	385056 398759

Map ID	Details	Quadrant Reference (Compass Direction)	Estimated Distance From Site	Contact	NGR
316	**Contemporary Trade Directory Entries** Name: Direct Janitorial Supplies Location: 52-54, Oldham Road, Manchester, M4 5EE Classification: Cleaning Materials & Equipment **Status: Inactive** Positional Accuracy: Automatically positioned to the address	A18NE (N)	938	-	384807 398792
316	**Contemporary Trade Directory Entries** Name: Advanced Commercial Kitchens Ltd Location: 60, Oldham Road, Manchester, M4 5EE Classification: Catering Equipment **Status: Inactive** Positional Accuracy: Automatically positioned to the address	A18NE (N)	952	-	384827 398804
316	**Contemporary Trade Directory Entries** Name: Compass Development Uk Ltd Location: 64, Oldham Road, Manchester, M4 5EE Classification: Road Haulage Services **Status: Active** Positional Accuracy: Automatically positioned to the address	A18NE (N)	961	-	384837 398812
317	**Contemporary Trade Directory Entries** Name: C G (Europe) Ltd Location: Enterprise House, 15, Whitworth Street West, Manchester, Lancashire, M1 5WG Classification: China & Glassware Manufacturers & Repairs **Status: Inactive** Positional Accuracy: Manually positioned to the address or location	A12SW (W)	941	-	383721 397526
318	**Contemporary Trade Directory Entries** Name: Apple Location: Unit 23, Upper Mall, 98, Corporation Street, Manchester, M4 3AJ Classification: Electrical Goods Sales, Manufacturers & Wholesalers **Status: Inactive** Positional Accuracy: Automatically positioned to the address	A17NE (NW)	942	-	384096 398616
319	**Contemporary Trade Directory Entries** Name: Kiddycare International Location: Unit R30,Marsden Way South, Manchester, Lancashire, M4 3AT Classification: Children & Babywear - Manufacturers & Wholesalers **Status: Inactive** Positional Accuracy: Manually positioned within the geographical locality	A17SW (NW)	945	-	383924 398476
319	**Contemporary Trade Directory Entries** Name: Max Spielmann Location: Uk12,Marsden Way South, Manchester, Lancashire, M4 3AT Classification: Photographic Processors **Status: Inactive** Positional Accuracy: Manually positioned within the geographical locality	A17NW (NW)	961	-	383931 398506
320	**Contemporary Trade Directory Entries** Name: Aka Designs Location: Beehive Mill, Jersey Street, Manchester, Lancashire, M4 6JG Classification: Clothing & Fabrics - Manufacturers **Status: Inactive** Positional Accuracy: Manually positioned to the address or location	A19NW (NE)	948	-	385093 398721
320	**Contemporary Trade Directory Entries** Name: Pillar & Post Ltd Location: Beehive Mill, Jersey Street, Manchester, Lancashire, M4 6JG Classification: Clothing & Fabrics - Manufacturers **Status: Inactive** Positional Accuracy: Manually positioned to the address or location	A19NW (NE)	948	-	385093 398721
321	**Contemporary Trade Directory Entries** Name: Total Location: 1-5, Hyde Road, Manchester, M12 6BQ Classification: Petrol Filling Stations **Status: Inactive** Positional Accuracy: Automatically positioned to the address	A9SE (SE)	957	-	385404 397106
321	**Contemporary Trade Directory Entries** Name: New Ardwick Body Centre Location: 10-12, Harkness Street, Manchester, M12 6BT Classification: Garage Services **Status: Inactive** Positional Accuracy: Automatically positioned to the address	A9NE (SE)	961	-	385460 397159

Map ID	Details	Quadrant Reference (Compass Direction)	Estimated Distance From Site	Contact	NGR
321	**Contemporary Trade Directory Entries** Name: Fashion Waves Ltd Location: 17, Dolphin Street, Manchester, M12 6BG Classification: Knitwear Manufacturers & Wholesalers **Status: Inactive** Positional Accuracy: Automatically positioned to the address	A9SE (SE)	982	-	385453 397119
321	**Contemporary Trade Directory Entries** Name: Echo Manchester Ltd Location: 17, Dolphin Street, Manchester, M12 6BG Classification: Knitwear Manufacturers & Wholesalers **Status: Active** Positional Accuracy: Automatically positioned to the address	A9SE (SE)	982	-	385453 397119
321	**Contemporary Trade Directory Entries** Name: Classic Knitwear (Uk) Ltd Location: 13, Dolphin Street, Manchester, M12 6BG Classification: Knitwear Manufacturers & Wholesalers **Status: Inactive** Positional Accuracy: Automatically positioned to the address	A9SE (SE)	982	-	385453 397119
321	**Contemporary Trade Directory Entries** Name: Mia Fashions (Manchester) Ltd Location: 13, Dolphin Street, Manchester, M12 6BG Classification: Clothing & Fabrics - Manufacturers **Status: Inactive** Positional Accuracy: Automatically positioned to the address	A9SE (SE)	982	-	385453 397119
321	**Contemporary Trade Directory Entries** Name: Dna Knitwear Ltd Location: 17, Dolphin Street, Manchester, M12 6BG Classification: Clothing & Fabrics - Manufacturers **Status: Inactive** Positional Accuracy: Automatically positioned to the address	A9SE (SE)	982	-	385453 397119
321	**Contemporary Trade Directory Entries** Name: Khalil Knitwear Location: 11, Dolphin Street, Manchester, M12 6BG Classification: Knitwear Manufacturers & Wholesalers **Status: Active** Positional Accuracy: Automatically positioned to the address	A9SE (SE)	982	-	385453 397119
321	**Contemporary Trade Directory Entries** Name: Zam Zam Knitwear Location: Ardwick Hall, 16, Dolphin Street, Manchester, Lancashire, M12 6BG Classification: Knitwear Manufacturers & Wholesalers **Status: Active** Positional Accuracy: Manually positioned to the address or location	A9SE (SE)	985	-	385435 397096
321	**Contemporary Trade Directory Entries** Name: Allied Knitwear Location: Ardwick Hall, 16, Dolphin Street, Manchester, M12 6BG Classification: Knitwear Manufacturers & Wholesalers **Status: Inactive** Positional Accuracy: Automatically positioned to the address	A9SE (SE)	985	-	385435 397096
321	**Contemporary Trade Directory Entries** Name: Axiom Knitwear Ltd Location: Ardwick Hall, 16, Dolphin Street, Manchester, Lancashire, M12 6BG Classification: Knitwear Manufacturers & Wholesalers **Status: Inactive** Positional Accuracy: Automatically positioned to the address	A9SE (SE)	985	-	385435 397096
321	**Contemporary Trade Directory Entries** Name: Omnifore Ltd Location: Ardwick Hall, 16, Dolphin Street, Manchester, Lancashire, M12 6BG Classification: Knitwear Manufacturers & Wholesalers **Status: Inactive** Positional Accuracy: Manually positioned to the address or location	A9SE (SE)	985	-	385435 397096
321	**Contemporary Trade Directory Entries** Name: Awais Netwear Ltd Location: 16, Dolphin Street, Manchester, M12 6BG Classification: Clothing & Fabrics - Manufacturers **Status: Active** Positional Accuracy: Automatically positioned to the address	A9SE (SE)	985	-	385435 397096
321	**Contemporary Trade Directory Entries** Name: A & I Manchester Ltd Location: 18b, Harkness Street, Manchester, M12 6BT Classification: Knitting Yarn Manufacturers & Wholesalers **Status: Active** Positional Accuracy: Automatically positioned to the address	A9NE (SE)	986	-	385487 397153

Map ID	Details	Quadrant Reference (Compass Direction)	Estimated Distance From Site	Contact	NGR
321	**Contemporary Trade Directory Entries** Name: Yorkshire Trading Location: Unit 9,Dolphin St, Manchester, Lancashire, M12 6BG Classification: Knitwear Manufacturers & Wholesalers **Status: Inactive** Positional Accuracy: Manually positioned to the road within the address or location	A9SE (SE)	993	-	385453 397104
322	**Contemporary Trade Directory Entries** Name: R M R I Ltd Location: 44, Peter Street, Manchester, Lancashire, M2 5GP Classification: Materials Handling Equipment **Status: Inactive** Positional Accuracy: Automatically positioned to the address	A12NW (W)	957	-	383661 397930
322	**Contemporary Trade Directory Entries** Name: Kinnarps (Uk) Ltd Location: Colchester House, 38-40, Peter Street, Manchester, M2 5GP Classification: Office Furniture & Equipment **Status: Inactive** Positional Accuracy: Automatically positioned to the address	A11NE (W)	974	-	383644 397937
323	**Contemporary Trade Directory Entries** Name: A 2 B Logistics Location: 72 Temperance St, Manchester, Lancashire, M12 6HU Classification: Road Haulage Services **Status: Inactive** Positional Accuracy: Manually positioned to the address or location	A9NE (SE)	958	-	385610 397406
323	**Contemporary Trade Directory Entries** Name: Ventella & Harrison Location: 72, Temperance Street, Manchester, M12 6HU Classification: Garage Services **Status: Inactive** Positional Accuracy: Automatically positioned in the proximity of the address	A9NE (SE)	959	-	385611 397407
323	**Contemporary Trade Directory Entries** Name: D C M Services Location: 72, Temperance Street, Manchester, Lancashire, M12 6HU Classification: Recycling Centres **Status: Inactive** Positional Accuracy: Automatically positioned to the address	A9NE (SE)	959	-	385611 397407
323	**Contemporary Trade Directory Entries** Name: Kendall & Roberts Location: 72, North Western Street, Manchester, M12 6DX Classification: Garage Services **Status: Inactive** Positional Accuracy: Automatically positioned to the address	A9NE (SE)	964	-	385623 397423
323	**Contemporary Trade Directory Entries** Name: Emptymybins Location: 70, Temperance Street, Manchester, M12 6HU Classification: Waste Disposal Services **Status: Inactive** Positional Accuracy: Automatically positioned to the address	A9NE (SE)	979	-	385627 397393
323	**Contemporary Trade Directory Entries** Name: Hosler Motors Location: 70-71, North Western Street, Manchester, M12 6DX Classification: Car Dealers **Status: Inactive** Positional Accuracy: Automatically positioned to the address	A9NE (SE)	979	-	385635 397411
324	**Contemporary Trade Directory Entries** Name: Simon & Simon Location: Lock 90,Trumpet Street, Manchester, Greater Manchester, M1 5LW Classification: Clothing & Fabrics - Manufacturers **Status: Active** Positional Accuracy: Manually positioned within the geographical locality	A12SW (W)	962	-	383684 397574
324	**Contemporary Trade Directory Entries** Name: E F G Matthews Office Furniture Ltd Location: Albion Street, Manchester, M1 5LL Classification: Office Furniture & Equipment **Status: Inactive** Positional Accuracy: Automatically positioned to the address	A12SW (W)	984	-	383661 397574
325	**Contemporary Trade Directory Entries** Name: Yating Lighting Location: Oxford Rd, Manchester, Lancashire, M13 9PL Classification: Lighting Manufacturers **Status: Inactive** Positional Accuracy: Manually positioned within the geographical locality	A8SW (S)	962	-	384615 396824

Map ID	Details	Quadrant Reference (Compass Direction)	Estimated Distance From Site	Contact	NGR
326	**Contemporary Trade Directory Entries** Name: W Bernie Location: Stubbs Mill,Upper Kirby St, Manchester, M4 6FA Classification: Garage Services **Status: Inactive** Positional Accuracy: Manually positioned to the road within the address or location	A19SE (NE)	963	-	385480 398423
327	**Contemporary Trade Directory Entries** Name: Nouveau Location: 9, Shudehill, Manchester, Lancashire, M4 2AF Classification: Jewellery Manufacturers & Repairers **Status: Inactive** Positional Accuracy: Automatically positioned to the address	A17NE (NW)	967	-	384173 398690
327	**Contemporary Trade Directory Entries** Name: T Stensby & Co Ltd Location: 1, Shudehill, Manchester, M4 2AF Classification: Gunsmiths **Status: Inactive** Positional Accuracy: Automatically positioned to the address	A17NE (NW)	977	-	384149 398689
327	**Contemporary Trade Directory Entries** Name: Withy Grove Stores Ltd Location: 35, Withy Grove, Manchester, M4 2BJ Classification: Safes & Vaults - Suppliers & Installers **Status: Active** Positional Accuracy: Automatically positioned to the address	A17NE (NW)	978	-	384140 398685
327	**Contemporary Trade Directory Entries** Name: Withy Grove Stores Ltd Location: 35-39, Withy Grove, Manchester, M4 2BJ Classification: Office Furniture & Equipment **Status: Inactive** Positional Accuracy: Automatically positioned to the address	A17NE (NW)	978	-	384140 398685
327	**Contemporary Trade Directory Entries** Name: Withy Grove Stores Location: 35, Withy Grove, Manchester, M4 2BJ Classification: Office Furniture & Equipment **Status: Inactive** Positional Accuracy: Automatically positioned to the address	A17NE (NW)	978	-	384140 398685
328	**Contemporary Trade Directory Entries** Name: Duty Free Location: R26-R27, Unit, Marsden Way South, Manchester, Lancashire, M4 3AT Classification: Perfume Suppliers **Status: Inactive** Positional Accuracy: Automatically positioned to the address	A17NW (NW)	969	-	383986 398567
329	**Contemporary Trade Directory Entries** Name: Scrap My Car Now For Money Manchester Kws Location: Croxley House, Manchester, Lancashire, M2 5ND Classification: Car Breakers & Dismantlers **Status: Inactive** Positional Accuracy: Manually positioned within the geographical locality	A12NW (W)	977	-	383667 398074
329	**Contemporary Trade Directory Entries** Name: The Leaflet Company Location: Manchester, M2 5ND Classification: Distribution Services **Status: Active** Positional Accuracy: Automatically positioned to the address	A12NW (W)	977	-	383667 398074
330	**Contemporary Trade Directory Entries** Name: Instadrinks Ltd Location: Ridgefield House, 14, John Dalton Street, Manchester, Lancashire, M2 6JR Classification: Vending Machine Manufacturers **Status: Inactive** Positional Accuracy: Manually positioned to the address or location	A17SW (W)	981	-	383705 398200
330	**Contemporary Trade Directory Entries** Name: Commercial Facilities Location: Ridgefield House, 14, John Dalton Street, Manchester, Lancashire, M2 6JR Classification: Cleaning Services - Commercial **Status: Inactive** Positional Accuracy: Manually positioned to the address or location	A17SW (W)	981	-	383705 398200
330	**Contemporary Trade Directory Entries** Name: Advanced Photo Location: 25, John Dalton Street, Manchester, M2 6FW Classification: Photographic Processors **Status: Inactive** Positional Accuracy: Automatically positioned to the address	A17SW (NW)	986	-	383719 398245

Map ID	Details	Quadrant Reference (Compass Direction)	Estimated Distance From Site	Contact	NGR
330	**Contemporary Trade Directory Entries** Name: Scavolini Store Location: 19 John Dalton St, Manchester, Lancashire, M2 6FW Classification: Kitchen Furniture Manufacturers **Status: Inactive** Positional Accuracy: Manually positioned to the address or location	A17SW (NW)	993	-	383713 398248
331	**Contemporary Trade Directory Entries** Name: Gerards Ice Cream Ltd Location: William Street, Ardwick, Manchester, M12 5FX Classification: Ice Cream Manufacturers & Suppliers **Status: Inactive** Positional Accuracy: Automatically positioned to the address	A15SW (E)	981	-	385695 397611
332	**Contemporary Trade Directory Entries** Name: Tanzo Passenger Services Ltd Location: 34-36, King Street, Manchester, M2 6AZ Classification: Bus & Coach Operators & Stations **Status: Active** Positional Accuracy: Automatically positioned to the address	A17SW (NW)	982	-	383747 398292
333	**Contemporary Trade Directory Entries** Name: 151 Products Ltd Location: 39, Bengal Street, Manchester, M4 6AF Classification: Distribution Services **Status: Active** Positional Accuracy: Automatically positioned to the address	A19NW (N)	983	-	385015 398790
333	**Contemporary Trade Directory Entries** Name: Georgia Fashions Location: 1st Floor Waulk Mill,Bengal St, Manchester, M4 6HQ Classification: Clothing & Fabrics - Manufacturers **Status: Inactive** Positional Accuracy: Manually positioned to the road within the address or location	A18NE (N)	994	-	384974 398815
334	**Contemporary Trade Directory Entries** Name: Molton Brown (Manchester) Store Location: 7, St. Anns Square, Manchester, M2 7EF Classification: Homefurnishings - Manufacturers **Status: Inactive** Positional Accuracy: Automatically positioned to the address	A17SW (NW)	985	-	383843 398443
335	**Contemporary Trade Directory Entries** Name: Auto Trader Location: 1, Tony Wilson Place, Manchester, M15 4FN Classification: Car Customisation & Conversion Specialists **Status: Inactive** Positional Accuracy: Automatically positioned to the address	A7NW (SW)	986	-	383735 397371
336	**Contemporary Trade Directory Entries** Name: Recycle Nw Location: Fourth Floor,Brazennose House, Brazennose Street, Manchester, Lancashire, M2 5AS Classification: Office Furniture & Equipment **Status: Active** Positional Accuracy: Manually positioned within the geographical locality	A17SW (W)	992	-	383683 398174
337	**Contemporary Trade Directory Entries** Name: Penhaligons Location: Royal Exchange, Manchester, M2 7TT Classification: Perfume Suppliers **Status: Inactive** Positional Accuracy: Automatically positioned to the address	A17SW (NW)	993	-	383872 398491
338	**Contemporary Trade Directory Entries** Name: Ats Euromaster Ltd Location: 20, Wilmott Street, Manchester, Lancashire, M15 6BE Classification: Tyre Dealers **Status: Inactive** Positional Accuracy: Automatically positioned to the address	A7SW (SW)	999	-	383881 397130
339	**Contemporary Trade Directory Entries** Name: Harrison Cleaning Specialists Location: ST ANNES STREET, Manchester, Lancashire, M60 6AQ Classification: Commercial Cleaning Services **Status: Inactive** Positional Accuracy: Manually positioned to the road within the address or location	A17SW (NW)	1000	-	383774 398373

Map ID	Details	Quadrant Reference (Compass Direction)	Estimated Distance From Site	Contact	NGR
340	**Fuel Station Entries** Name: Fletcher Garages Location: 100 Fairfield Street, Manchester, M1 2WR Brand: Unbranded Premises Type: Not Applicable **Status: Obsolete** Positional Accuracy: Manually positioned to the address or location	A14SE (E)	644	-	385359 397649
341	**Fuel Station Entries** Name: Ormond Street Motors Location: 2-4 Lower Ormond Street, Manchester, M1 5QF Brand: Obsolete Premises Type: Not Applicable **Status: Obsolete** Positional Accuracy: Automatically positioned to the address	A7NE (SW)	725	-	384078 397320
342	**Fuel Station Entries** Name: Blossom Motor Company Location: 27 Gun Street, Ancoats, Manchester, M4 5DN Brand: OBSOLETE Premises Type: Not Applicable **Status: Obsolete** Positional Accuracy: Approximate location provided by supplier	A18NE (N)	738	-	384700 398600
343	**Fuel Station Entries** Name: Ardwick Green Express Location: Ardwick Green South, Manchester, M13 9XF Brand: Esso Premises Type: Petrol Station **Status: Open** Positional Accuracy: Manually positioned to the address or location	A9SW (SE)	858	-	385241 397094
344	**Points of Interest - Commercial Services** Name: Manchester Pest Control Location: 50 London Road, Manchester, M1 2PH Category: Contract Services Class Code: Pest and Vermin Control Positional Accuracy: Positioned to address or location	A13NE (E)	0	8	384703 397822
345	**Points of Interest - Commercial Services** Name: United Global Logistics Location: Minshull House 47, Chorlton Street, Manchester, M1 3FY Category: Transport, Storage and Delivery Class Code: Distribution and Haulage Positional Accuracy: Positioned to address or location	A13NW (W)	146	8	384479 397885
346	**Points of Interest - Commercial Services** Name: Park N Shine Location: 1-3 Gateway House, Piccadilly South, Manchester, M1 2GH Category: Personal, Consumer and other Services Class Code: Vehicle Cleaning Services Positional Accuracy: Positioned to address or location	A13NE (N)	166	8	384693 398028
347	**Points of Interest - Commercial Services** Name: Autolocksmiths 2 U Location: Richmond House 15, Bloom Street, Manchester, M1 3HZ Category: Repair and Servicing Class Code: Vehicle Repair, Testing and Servicing Positional Accuracy: Positioned to address or location	A13NW (W)	246	8	384377 397902
348	**Points of Interest - Commercial Services** Name: Central Motor Services Location: 26-32 Store Street, Manchester, M1 2WD Category: Repair and Servicing Class Code: Vehicle Repair, Testing and Servicing Positional Accuracy: Positioned to address or location	A13NE (NE)	255	8	384894 398024
348	**Points of Interest - Commercial Services** Name: Central Motor Services Location: 26-32 Store Street, Manchester, M1 2WD Category: Repair and Servicing Class Code: Vehicle Repair, Testing and Servicing Positional Accuracy: Positioned to address or location	A13NE (NE)	255	8	384894 398024
349	**Points of Interest - Commercial Services** Name: Cash for Scrap Cars Location: 111 Piccadilly, Manchester, M1 2HX Category: Recycling Services Class Code: Scrap Metal Merchants Positional Accuracy: Positioned to address or location	A13NW (N)	256	8	384648 398114

Map ID	Details	Quadrant Reference (Compass Direction)	Estimated Distance From Site	Contact	NGR
350	**Points of Interest - Commercial Services** Name: Aline Services Ltd Location: Unit 8, Sheffield Street, Manchester, M1 2ND Category: Transport, Storage and Delivery Class Code: Distribution and Haulage Positional Accuracy: Positioned to address or location	A14NW (E)	302	8	385026 397839
351	**Points of Interest - Commercial Services** Name: Scrap a Car Manchester Location: Portland Tower, Portland Street, Manchester, M1 3LF Category: Recycling Services Class Code: Scrap Metal Merchants Positional Accuracy: Positioned to address or location	A12NE (W)	359	8	384280 397963
351	**Points of Interest - Commercial Services** Name: Leaflet Distribution Manchester Location: Portland Tower, Portland Street, Manchester, M1 3AH Category: Transport, Storage and Delivery Class Code: Distribution and Haulage Positional Accuracy: Positioned to address or location	A12NE (W)	359	8	384280 397963
352	**Points of Interest - Commercial Services** Name: Manchester Towbar & Trailer Centre Ltd Location: Mancunian Way, Manchester, M12 6HJ Category: Repair and Servicing Class Code: Vehicle Repair, Testing and Servicing Positional Accuracy: Positioned to address or location	A14SW (SE)	398	8	385029 397521
352	**Points of Interest - Commercial Services** Name: Manchester Towbar Trailer & Roofrack Centre Ltd Location: Bond Street Industrial Estate, Mancunian Way, Manchester, M12 6HW Category: Repair and Servicing Class Code: Vehicle Repair, Testing and Servicing Positional Accuracy: Positioned to address or location	A14SW (SE)	443	8	385076 397508
353	**Points of Interest - Commercial Services** Name: 247 Autolocksmiths Location: 1 Portland Street, Manchester, M1 3BE Category: Repair and Servicing Class Code: Vehicle Repair, Testing and Servicing Positional Accuracy: Positioned to address or location	A18SW (N)	401	8	384519 398224
353	**Points of Interest - Commercial Services** Name: Forward Bird Control Location: Clayton House 59, Piccadilly, Manchester, M1 2AQ Category: Contract Services Class Code: Pest and Vermin Control Positional Accuracy: Positioned to address or location	A18SW (N)	451	8	384518 398278
353	**Points of Interest - Commercial Services** Name: Oceanblue Logistics Location: Clayton House 59, Piccadilly, Manchester, M1 2AQ Category: Transport, Storage and Delivery Class Code: Distribution and Haulage Positional Accuracy: Positioned to address or location	A18SW (N)	451	8	384518 398278
353	**Points of Interest - Commercial Services** Name: Forward Bird Control - National Location: Clayton House 59, Piccadilly, Manchester, M1 2AQ Category: Contract Services Class Code: Pest and Vermin Control Positional Accuracy: Positioned to address or location	A18SW (N)	451	8	384518 398278
353	**Points of Interest - Commercial Services** Name: freightnet.com Location: Clayton House 59, Piccadilly, Manchester, M1 2AQ Category: Transport, Storage and Delivery Class Code: Distribution and Haulage Positional Accuracy: Positioned to address or location	A18SW (N)	451	8	384518 398278
354	**Points of Interest - Commercial Services** Name: London Global Location: Imex House 40, Princess Street, Manchester, M1 6DE Category: Recycling Services Class Code: Recycling, Reclamation and Disposal Positional Accuracy: Positioned to address or location	A12NE (W)	442	8	384170 397844
354	**Points of Interest - Commercial Services** Name: Patriot Advertising Solutions Location: Imex House 40, Princess Street, Manchester, M1 6DE Category: Transport, Storage and Delivery Class Code: Distribution and Haulage Positional Accuracy: Positioned to address or location	A12NE (W)	442	8	384170 397844

Map ID	Details	Quadrant Reference (Compass Direction)	Estimated Distance From Site	Contact	NGR
355	**Points of Interest - Commercial Services** Name: McR Engines Location: 10 Pigeon Street, Manchester, M1 2JX Category: Repair and Servicing Class Code: Vehicle Repair, Testing and Servicing Positional Accuracy: Positioned to address or location	A18SE (NE)	452	8	384955 398231
356	**Points of Interest - Commercial Services** Name: M 1 1st Call Autolocksmith Location: Cobac House 14-16, Charlotte Street, Manchester, M1 4FL Category: Repair and Servicing Class Code: Vehicle Repair, Testing and Servicing Positional Accuracy: Positioned to address or location	A12NE (NW)	485	8	384187 398061
357	**Points of Interest - Commercial Services** Name: D C Motor Engineers Location: 45 York Street, Manchester, M1 7DE Category: Repair and Servicing Class Code: Vehicle Repair, Testing and Servicing Positional Accuracy: Positioned to address or location	A12SE (SW)	493	8	384226 397506
358	**Points of Interest - Commercial Services** Name: Dalkeith Autos Location: 7 Heyrod Street, Manchester, M1 2WW Category: Repair and Servicing Class Code: Vehicle Repair, Testing and Servicing Positional Accuracy: Positioned to address or location	A14NW (E)	519	8	385211 397977
358	**Points of Interest - Commercial Services** Name: Dalkeith Autos Location: 7 Heyrod Street, Manchester, M1 2WW Category: Repair and Servicing Class Code: Vehicle Repair, Testing and Servicing Positional Accuracy: Positioned to address or location	A14NW (E)	519	8	385211 397977
358	**Points of Interest - Commercial Services** Name: P A Metals Location: 7 Adair Street, Manchester, M1 2NQ Category: Recycling Services Class Code: Scrap Metal Merchants Positional Accuracy: Positioned to address or location	A14NW (E)	584	8	385280 397981
358	**Points of Interest - Commercial Services** Name: P A Metals Location: 7 Adair Street, Manchester, M1 2NQ Category: Recycling Services Class Code: Scrap Metal Merchants Positional Accuracy: Positioned to address or location	A14NW (E)	584	8	385280 397981
359	**Points of Interest - Commercial Services** Name: Ancoats Autos Ltd Location: Unit 1-5 Chancel Place, Store Street, Manchester, M1 2WB Category: Repair and Servicing Class Code: Vehicle Repair, Testing and Servicing Positional Accuracy: Positioned to address or location	A19SW (NE)	525	8	385128 398161
360	**Points of Interest - Commercial Services** Name: Scrap Yard Location: M12 Category: Recycling Services Class Code: Scrap Metal Merchants Positional Accuracy: Positioned to address or location	A14SW (SE)	537	8	385228 397586
360	**Points of Interest - Commercial Services** Name: Scrap Yard Location: Not Supplied Category: Recycling Services Class Code: Scrap Metal Merchants Positional Accuracy: Positioned to an adjacent address or location	A14SW (SE)	541	8	385232 397583
361	**Points of Interest - Commercial Services** Name: 33 Joints Location: Tanzaro House, Ardwick Green North, Manchester, M12 6FZ Category: Transport, Storage and Delivery Class Code: Distribution and Haulage Positional Accuracy: Positioned to address or location	A9NW (SE)	539	8	385040 397343
361	**Points of Interest - Commercial Services** Name: 2 Squared Agency Ltd Location: 25 Manor Street, Manchester, M12 6HE Category: Transport, Storage and Delivery Class Code: Distribution and Haulage Positional Accuracy: Positioned to address or location	A9NW (SE)	584	8	385117 397347

Map ID	Details	Quadrant Reference (Compass Direction)	Estimated Distance From Site	Contact	NGR
362	**Points of Interest - Commercial Services** Name: We Open All Cars Location: Armstrong House, Oxford Road, Manchester, M1 7ED Category: Repair and Servicing Class Code: Vehicle Repair, Testing and Servicing Positional Accuracy: Positioned to address or location	A8NW (SW)	541	8	384376 397316
363	**Points of Interest - Commercial Services** Name: Marco Location: 68-68a, Port Street, Manchester, M1 2EG Category: Repair and Servicing Class Code: Vehicle Repair, Testing and Servicing Positional Accuracy: Positioned to address or location	A18SE (N)	554	8	384787 398408
364	**Points of Interest - Commercial Services** Name: I T True Ltd Location: St. James Building 79, Oxford Street, Manchester, M1 6FQ Category: Transport, Storage and Delivery Class Code: Distribution and Haulage Positional Accuracy: Positioned to address or location	A12SE (W)	557	8	384075 397678
364	**Points of Interest - Commercial Services** Name: Faupel Plc Location: St. James Buildings 79, Oxford Street, Manchester, M1 6FQ Category: Transport, Storage and Delivery Class Code: Distribution and Haulage Positional Accuracy: Positioned to address or location	A12SE (W)	557	8	384075 397678
365	**Points of Interest - Commercial Services** Name: Asha Freight Location: 132-134 Great Ancoats Street, Manchester, M4 6DE Category: Transport, Storage and Delivery Class Code: Distribution and Haulage Positional Accuracy: Positioned to address or location	A19SW (NE)	585	8	385093 398291
366	**Points of Interest - Commercial Services** Name: Wez Morrell Location: 101 Fairfield Street, Manchester, M1 2WG Category: Repair and Servicing Class Code: Vehicle Repair, Testing and Servicing Positional Accuracy: Positioned to address or location	A14SW (E)	593	8	385317 397709
366	**Points of Interest - Commercial Services** Name: Wez Morrell Towbars & Roofracks Location: 101 Fairfield Street, Manchester, M1 2WG Category: Repair and Servicing Class Code: Vehicle Repair, Testing and Servicing Positional Accuracy: Positioned to address or location	A14SW (E)	593	8	385317 397709
366	**Points of Interest - Commercial Services** Name: Kendek Ltd Location: 101 Fairfield Street, Manchester, Greater Manchester, M1 2WG Category: Transport, Storage and Delivery Class Code: Distribution and Haulage Positional Accuracy: Positioned to address or location	A14SW (E)	593	8	385317 397709
366	**Points of Interest - Commercial Services** Name: Fletcher Garages Location: 94-104 Fairfield Street, Manchester, M1 2WR Category: Repair and Servicing Class Code: Vehicle Repair, Testing and Servicing Positional Accuracy: Positioned to address or location	A14SW (E)	616	8	385334 397669
366	**Points of Interest - Commercial Services** Name: City Centre Garage Location: 101 Fairfield Street, Manchester, M1 2WG Category: Repair and Servicing Class Code: Vehicle Repair, Testing and Servicing Positional Accuracy: Positioned to address or location	A14SE (E)	635	8	385359 397701
366	**Points of Interest - Commercial Services** Name: Fletcher Garages Location: 100 Fairfield Street, Manchester, M1 2WR Category: Repair and Servicing Class Code: Vehicle Repair, Testing and Servicing Positional Accuracy: Positioned to address or location	A14SE (E)	641	8	385357 397655
366	**Points of Interest - Commercial Services** Name: Revolution It Location: 100 Fairfield Street, Manchester, M1 2WR Category: Recycling Services Class Code: Recycling, Reclamation and Disposal Positional Accuracy: Positioned to address or location	A14SE (E)	641	8	385357 397655

Map ID	Details	Quadrant Reference (Compass Direction)	Estimated Distance From Site	Contact	NGR
366	**Points of Interest - Commercial Services** Name: Fairfield Motor Garage Location: 100 Fairfield Street, Manchester, M1 2WR Category: Repair and Servicing Class Code: Vehicle Repair, Testing and Servicing Positional Accuracy: Positioned to address or location	A14SE (E)	641	8	385357 397655
366	**Points of Interest - Commercial Services** Name: Manchester Motor Garage Location: 100 Fairfield Street, Manchester, M1 2WR Category: Repair and Servicing Class Code: Vehicle Repair, Testing and Servicing Positional Accuracy: Positioned to address or location	A14SE (E)	641	8	385357 397655
366	**Points of Interest - Commercial Services** Name: Auto Care Assist Location: 102 Fairfield Street, Manchester, M1 2WR Category: Repair and Servicing Class Code: Vehicle Repair, Testing and Servicing Positional Accuracy: Positioned to address or location	A14SE (E)	658	8	385374 397653
366	**Points of Interest - Commercial Services** Name: Cristecuk Garage Ltd Location: 102 Fairfield Street, Manchester, Lancashire, M1 2WR Category: Repair and Servicing Class Code: Vehicle Repair, Testing and Servicing Positional Accuracy: Positioned to address or location	A14SE (E)	662	8	385376 397642
366	**Points of Interest - Commercial Services** Name: The Cab Co Location: 102 Fairfield St, Manchester, Lancashire, M1 2WR Category: Repair and Servicing Class Code: Vehicle Repair, Testing and Servicing Positional Accuracy: Positioned to address or location	A14SE (E)	667	8	385380 397638
366	**Points of Interest - Commercial Services** Name: The Cab Company Location: 102 Fairfield Street, Manchester, Lancashire, M1 2WR Category: Repair and Servicing Class Code: Vehicle Repair, Testing and Servicing Positional Accuracy: Positioned to address or location	A14SE (E)	667	8	385380 397638
366	**Points of Interest - Commercial Services** Name: F D T Transport Ltd Location: 113 Fairfield Street, Manchester, M12 6EL Category: Transport, Storage and Delivery Class Code: Distribution and Haulage Positional Accuracy: Positioned to address or location	A14SE (E)	695	8	385417 397686
367	**Points of Interest - Commercial Services** Name: Tyrewise Location: 8-10 Kale Street, Manchester, M13 9XG Category: Repair and Servicing Class Code: Vehicle Repair, Testing and Servicing Positional Accuracy: Positioned to address or location	A8NE (SE)	623	8	384986 397215
367	**Points of Interest - Commercial Services** Name: Crescent Auto Centre Ltd Location: 29 Wadeson Road, Manchester, M13 9UG Category: Repair and Servicing Class Code: Vehicle Repair, Testing and Servicing Positional Accuracy: Positioned to address or location	A8NE (SE)	623	8	384986 397215
367	**Points of Interest - Commercial Services** Name: Crescent Auto Centre Ltd Location: 29 Wadeson Road, Manchester, M13 9UG Category: Repair and Servicing Class Code: Vehicle Repair, Testing and Servicing Positional Accuracy: Positioned to address or location	A8NE (SE)	623	8	384986 397215
367	**Points of Interest - Commercial Services** Name: Tyrewyse Ltd Location: 8-10 Kale Street, Manchester, M13 9XG Category: Repair and Servicing Class Code: Vehicle Repair, Testing and Servicing Positional Accuracy: Positioned to address or location	A8NE (SE)	623	8	384986 397215
367	**Points of Interest - Commercial Services** Name: Majestic Valeting Location: 29 Wadeson Road, Manchester, M13 9UG Category: Personal, Consumer and other Services Class Code: Vehicle Cleaning Services Positional Accuracy: Positioned to address or location	A8NE (SE)	623	8	384986 397215

Map ID	Details	Quadrant Reference (Compass Direction)	Estimated Distance From Site	Contact	NGR
367	**Points of Interest - Commercial Services** Name: Nationwide Autocentre Location: 24 Ardwick Green South, Manchester, M13 9XE Category: Repair and Servicing Class Code: Vehicle Repair, Testing and Servicing Positional Accuracy: Positioned to address or location	A9NW (SE)	648	8	385025 397206
367	**Points of Interest - Commercial Services** Name: Halfords Autocentre Location: 22 Ardwick Green South, Manchester, M13 9XE Category: Repair and Servicing Class Code: Vehicle Repair, Testing and Servicing Positional Accuracy: Positioned to address or location	A9NW (SE)	648	8	385025 397206
367	**Points of Interest - Commercial Services** Name: Halfords Autocentre Location: 22-24 Ardwick Green South, Manchester, M13 9XE Category: Repair and Servicing Class Code: Vehicle Repair, Testing and Servicing Positional Accuracy: Positioned to address or location	A9NW (SE)	648	8	385025 397206
367	**Points of Interest - Commercial Services** Name: Nationwide Autocentre Location: 22-24 Ardwick Green South, Manchester, M13 9XE Category: Repair and Servicing Class Code: Vehicle Repair, Testing and Servicing Positional Accuracy: Positioned to address or location	A9NW (SE)	648	8	385025 397206
367	**Points of Interest - Commercial Services** Name: Halfords Autocentre Location: 22 Ardwick Green South, Manchester, M13 9XE Category: Repair and Servicing Class Code: Vehicle Repair, Testing and Servicing Positional Accuracy: Positioned to address or location	A9NW (SE)	648	8	385025 397206
368	**Points of Interest - Commercial Services** Name: Greenbrow Motors Location: 1 Great Marlborough Street, Manchester, M1 5NJ Category: Repair and Servicing Class Code: Vehicle Repair, Testing and Servicing Positional Accuracy: Positioned to address or location	A7NE (SW)	677	8	384058 397426
369	**Points of Interest - Commercial Services** Name: Mancunian Garage UK Location: Unit 6, Hoyle Street, Manchester, M12 6HG Category: Repair and Servicing Class Code: Vehicle Repair, Testing and Servicing Positional Accuracy: Positioned to address or location	A9NW (SE)	677	8	385329 397469
370	**Points of Interest - Commercial Services** Name: Pest Solutions Ltd Location: Peter House, Oxford Street, Manchester, M1 5AN Category: Contract Services Class Code: Pest and Vermin Control Positional Accuracy: Positioned to address or location	A12NW (W)	688	8	383925 397847
371	**Points of Interest - Commercial Services** Name: The Audience Agency Location: 46-50 Oldham Street, Manchester, M4 1LE Category: Transport, Storage and Delivery Class Code: Distribution and Haulage Positional Accuracy: Positioned to address or location	A18NW (N)	700	8	384569 398551
372	**Points of Interest - Commercial Services** Name: D C Motor Engineers Location: 1-3 York Street, Manchester, M1 7DE Category: Repair and Servicing Class Code: Vehicle Repair, Testing and Servicing Positional Accuracy: Positioned to address or location	A17SE (NW)	708	8	384082 398298
373	**Points of Interest - Commercial Services** Name: J E Gordon Ltd Location: 60 Whitworth Street West, Manchester, M1 5WW Category: Construction Services Class Code: Metalworkers Including Blacksmiths Positional Accuracy: Positioned to address or location	A12SW (SW)	722	8	383963 397507
373	**Points of Interest - Commercial Services** Name: Smiler Service Location: Unit 3c The Lock Building, 41 Whitworth Street West, Manchester, M1 5BD Category: Transport, Storage and Delivery Class Code: Distribution and Haulage Positional Accuracy: Positioned to address or location	A12SW (W)	734	8	383932 397550

Map ID	Details	Quadrant Reference (Compass Direction)	Estimated Distance From Site	Contact	NGR
373	**Points of Interest - Commercial Services** Name: Graham's Motors Location: 59 Whitworth Street West, Manchester, M1 5WW Category: Repair and Servicing Class Code: Vehicle Repair, Testing and Servicing Positional Accuracy: Positioned to address or location	A12SW (SW)	748	8	383939 397495
374	**Points of Interest - Commercial Services** Name: Joe Farrell Location: 93 Temperance Street, Manchester, M12 6HU Category: Transport, Storage and Delivery Class Code: Distribution and Haulage Positional Accuracy: Positioned to address or location	A14SE (E)	724	8	385412 397543
374	**Points of Interest - Commercial Services** Name: Autocare M O T & Engineers Ltd Location: 86-87 Temperance Street, Manchester, M12 6HU Category: Repair and Servicing Class Code: Vehicle Repair, Testing and Servicing Positional Accuracy: Positioned to address or location	A14SE (E)	785	8	385464 397507
374	**Points of Interest - Commercial Services** Name: City Centre Tyresave Location: 86-87 Temperance Street, Manchester, M12 6HU Category: Repair and Servicing Class Code: Vehicle Repair, Testing and Servicing Positional Accuracy: Positioned to address or location	A14SE (E)	801	8	385477 397498
375	**Points of Interest - Commercial Services** Name: 2 Squared Agency Location: Unit 4 Royal Mills 17, Redhill Street, Manchester, M4 5BA Category: Transport, Storage and Delivery Class Code: Distribution and Haulage Positional Accuracy: Positioned to address or location	A18NE (NE)	733	8	384993 398530
376	**Points of Interest - Commercial Services** Name: Brenca Metals Ltd Location: Ship Canal House 98, King Street, Manchester, M2 4WU Category: Recycling Services Class Code: Scrap Metal Merchants Positional Accuracy: Positioned to address or location	A17SW (NW)	755	8	383976 398234
376	**Points of Interest - Commercial Services** Name: The Accident Group Location: 55 King Street, Manchester, M2 4LQ Category: Repair and Servicing Class Code: Vehicle Repair, Testing and Servicing Positional Accuracy: Positioned to address or location	A17SW (NW)	819	8	383933 398286
377	**Points of Interest - Commercial Services** Name: Blossom Motor Co Location: 27 Gun Street, Manchester, M4 5DN Category: Repair and Servicing Class Code: Vehicle Repair, Testing and Servicing Positional Accuracy: Positioned to address or location	A18NE (N)	776	8	384804 398630
377	**Points of Interest - Commercial Services** Name: Blossom Motor Co Location: 27 Gun Street, Manchester, M4 5DN Category: Repair and Servicing Class Code: Vehicle Repair, Testing and Servicing Positional Accuracy: Positioned to address or location	A18NE (N)	776	8	384804 398630
378	**Points of Interest - Commercial Services** Name: Mr Clutch Autocentres Location: Blackett Street, Manchester, M12 6EJ Category: Repair and Servicing Class Code: Vehicle Repair, Testing and Servicing Positional Accuracy: Positioned to address or location	A14SE (E)	806	8	385531 397703
378	**Points of Interest - Commercial Services** Name: Mr Clutch Location: Blackett Street, Manchester, M12 6EJ Category: Repair and Servicing Class Code: Vehicle Repair, Testing and Servicing Positional Accuracy: Positioned to address or location	A14SE (E)	806	8	385531 397703
378	**Points of Interest - Commercial Services** Name: Mr Clutch Location: Blackett Street, Manchester, M12 6EJ Category: Repair and Servicing Class Code: Vehicle Repair, Testing and Servicing Positional Accuracy: Positioned to address or location	A14SE (E)	806	8	385531 397703

Map ID	Details	Quadrant Reference (Compass Direction)	Estimated Distance From Site	Contact	NGR
378	**Points of Interest - Commercial Services** Name: Mr Clutch Autocentres Location: Blackett Street, Manchester, M12 6EJ Category: Repair and Servicing Class Code: Vehicle Repair, Testing and Servicing Positional Accuracy: Positioned to address or location	A14SE (E)	806	8	385531 397703
379	**Points of Interest - Commercial Services** Name: Broadcasting Support Services Location: 24 Piccadilly Trading Estate, Manchester, M1 2NP Category: Transport, Storage and Delivery Class Code: Distribution and Haulage Positional Accuracy: Positioned to address or location	A14NE (E)	813	8	385532 397910
379	**Points of Interest - Commercial Services** Name: Broadcasting Support Services Location: 24 Piccadilly Trading Estate, Manchester, M1 2NP Category: Transport, Storage and Delivery Class Code: Distribution and Haulage Positional Accuracy: Positioned to address or location	A14NE (E)	813	8	385532 397910
380	**Points of Interest - Commercial Services** Name: New Beach Retail Ltd Location: 75 Tib Street, Manchester, M4 1LS Category: Transport, Storage and Delivery Class Code: Distribution and Haulage Positional Accuracy: Positioned to address or location	A18NW (N)	841	8	384601 398698
380	**Points of Interest - Commercial Services** Name: Marco Services Ltd Location: 15-17 Swan Street, Manchester, M4 5JJ Category: Transport, Storage and Delivery Class Code: Distribution and Haulage Positional Accuracy: Positioned to address or location	A18NW (N)	856	8	384587 398711
381	**Points of Interest - Commercial Services** Name: Publicity Location: 2 Gloucester Street, Manchester, M1 5GP Category: Transport, Storage and Delivery Class Code: Distribution and Haulage Positional Accuracy: Positioned to address or location	A7NW (SW)	851	8	383844 397455
381	**Points of Interest - Commercial Services** Name: All About Audiences Distribution Location: Hotspur House 2, Gloucester Street, Manchester, M1 5QR Category: Transport, Storage and Delivery Class Code: Distribution and Haulage Positional Accuracy: Positioned to address or location	A7NW (SW)	851	8	383844 397455
382	**Points of Interest - Commercial Services** Name: Tom Blackburns Location: 74 North Western Street, Manchester, M12 6DX Category: Repair and Servicing Class Code: Vehicle Repair, Testing and Servicing Positional Accuracy: Positioned to address or location	A9NE (E)	944	8	385607 397436
382	**Points of Interest - Commercial Services** Name: Tom Blackburn Garage Ltd Location: 74 North Western Street, Manchester, M12 6DX Category: Repair and Servicing Class Code: Vehicle Repair, Testing and Servicing Positional Accuracy: Positioned to address or location	A9NE (E)	944	8	385607 397436
382	**Points of Interest - Commercial Services** Name: Tom Blackburn Garage Ltd Location: 74 North Western Street, Manchester, M12 6DX Category: Repair and Servicing Class Code: Vehicle Repair, Testing and Servicing Positional Accuracy: Positioned to address or location	A9NE (E)	944	8	385607 397436
382	**Points of Interest - Commercial Services** Name: D C M Services Location: 72 Temperance Street, Manchester, M12 6HU Category: Recycling Services Class Code: Recycling, Reclamation and Disposal Positional Accuracy: Positioned to address or location	A9NE (SE)	959	8	385611 397407
382	**Points of Interest - Commercial Services** Name: Olympus Conversions Ltd Location: 69 Temperance Street, Manchester, M12 6HU Category: Repair and Servicing Class Code: Vehicle Repair, Testing and Servicing Positional Accuracy: Positioned to address or location	A9NE (SE)	992	8	385637 397384

Map ID	Details	Quadrant Reference (Compass Direction)	Estimated Distance From Site	Contact	NGR
383	**Points of Interest - Commercial Services** Name: A & E Autos Services Location: 15 Cable Street, Manchester, M4 5EG Category: Repair and Servicing Class Code: Vehicle Repair, Testing and Servicing Positional Accuracy: Positioned to address or location	A18NW (N)	951	8	384580 398806
383	**Points of Interest - Commercial Services** Name: E & A Auto Services Location: 15 Cable Street, Manchester, M4 5EG Category: Repair and Servicing Class Code: Vehicle Repair, Testing and Servicing Positional Accuracy: Positioned to address or location	A18NW (N)	951	8	384580 398806
384	**Points of Interest - Commercial Services** Name: Compass Development UK Ltd Location: 64 Oldham Road, Manchester, M4 5EE Category: Transport, Storage and Delivery Class Code: Distribution and Haulage Positional Accuracy: Positioned to address or location	A18NE (N)	961	8	384837 398812
385	**Points of Interest - Commercial Services** Name: New Ardwick Body Centre Location: 10-12 Harkness Street, Manchester, M12 6BT Category: Repair and Servicing Class Code: Vehicle Repair, Testing and Servicing Positional Accuracy: Positioned to address or location	A9NE (SE)	961	8	385460 397159
385	**Points of Interest - Commercial Services** Name: New Ardwick Body Centre Location: 10-12 Harkness Street, Manchester, M12 6BT Category: Repair and Servicing Class Code: Vehicle Repair, Testing and Servicing Positional Accuracy: Positioned to address or location	A9NE (SE)	961	8	385460 397159
386	**Points of Interest - Commercial Services** Name: The Leaflet Co Location: Croxley House 14, Lloyd Street, Manchester, M2 5ND Category: Transport, Storage and Delivery Class Code: Distribution and Haulage Positional Accuracy: Positioned to address or location	A12NW (W)	977	8	383667 398074
386	**Points of Interest - Commercial Services** Name: The Leaflet Company Location: Croxley House 14, Lloyd Street, Manchester, M2 5ND Category: Transport, Storage and Delivery Class Code: Distribution and Haulage Positional Accuracy: Positioned to address or location	A12NW (W)	977	8	383667 398074
387	**Points of Interest - Commercial Services** Name: Bauer Millett Location: 2 Dark Lane, Manchester, M12 6FA Category: Repair and Servicing Class Code: Vehicle Repair, Testing and Servicing Positional Accuracy: Positioned to address or location	A15SW (E)	983	8	385688 397569
388	**Points of Interest - Commercial Services** Name: 151 Products Ltd Location: 39 Bengal Street, Manchester, M4 6AF Category: Transport, Storage and Delivery Class Code: Distribution and Haulage Positional Accuracy: Positioned to address or location	A19NW (N)	983	8	385015 398790
389	**Points of Interest - Education and Health** Name: Greater Manchester Electronic Booking Location: Gateway House, Piccadilly South, Manchester, M60 7LP Category: Health Practitioners and Establishments Class Code: Hospitals Positional Accuracy: Positioned to address or location	A13NE (N)	156	8	384706 398017
390	**Points of Interest - Manufacturing and Production** Name: Mail Boxes Etc Location: 111 Piccadilly, Manchester, M1 2HX Category: Industrial Features Class Code: Business Parks and Industrial Estates Positional Accuracy: Positioned to address or location	A13NW (N)	256	8	384648 398114
390	**Points of Interest - Manufacturing and Production** Name: Mail Boxes Etc Location: 111 Piccadilly, Manchester, M1 2HX Category: Industrial Features Class Code: Business Parks and Industrial Estates Positional Accuracy: Positioned to address or location	A13NW (N)	256	8	384648 398114

Map ID	Details	Quadrant Reference (Compass Direction)	Estimated Distance From Site	Contact	NGR
390	**Points of Interest - Manufacturing and Production** Name: Factory Location: Not Supplied Category: Industrial Features Class Code: Unspecified Works Or Factories Positional Accuracy: Positioned to an adjacent address or location	A13NE (N)	269	8	384671 398130
391	**Points of Interest - Manufacturing and Production** Name: Gateway Industrial Estate Location: M1 Category: Industrial Features Class Code: Business Parks and Industrial Estates Positional Accuracy: Positioned to an adjacent address or location	A13NE (NE)	310	8	384946 398047
392	**Points of Interest - Manufacturing and Production** Name: Mayfield Works Location: Not Supplied Category: Industrial Features Class Code: Unspecified Works Or Factories Positional Accuracy: Positioned to an adjacent address or location	A13SE (SE)	350	8	384972 397531
392	**Points of Interest - Manufacturing and Production** Name: Works Location: M1 Category: Industrial Features Class Code: Unspecified Works Or Factories Positional Accuracy: Positioned to an adjacent address or location	A13SE (SE)	351	8	384971 397529
392	**Points of Interest - Manufacturing and Production** Name: Factory Location: Not Supplied Category: Industrial Features Class Code: Unspecified Works Or Factories Positional Accuracy: Positioned to an adjacent address or location	A13SE (SE)	374	8	384994 397519
392	**Points of Interest - Manufacturing and Production** Name: Factory Location: M12 Category: Industrial Features Class Code: Unspecified Works Or Factories Positional Accuracy: Positioned to address or location	A13SE (SE)	376	8	385003 397526
393	**Points of Interest - Manufacturing and Production** Name: Bruntwood Location: Portland Tower, Portland Street, Manchester, M1 3LD Category: Industrial Features Class Code: Business Parks and Industrial Estates Positional Accuracy: Positioned to address or location	A12NE (W)	359	8	384280 397963
393	**Points of Interest - Manufacturing and Production** Name: Bruntwood Business Centres Location: Portland Tower, Portland Street, Manchester, M1 3LD Category: Industrial Features Class Code: Business Parks and Industrial Estates Positional Accuracy: Positioned to address or location	A12NE (W)	359	8	384280 397963
393	**Points of Interest - Manufacturing and Production** Name: Bruntwood Location: 53 Portland Street, Manchester, M1 3LD Category: Industrial Features Class Code: Business Parks and Industrial Estates Positional Accuracy: Positioned to address or location	A12NE (W)	360	8	384280 397965
394	**Points of Interest - Manufacturing and Production** Name: Junction Works Location: M1 Category: Industrial Features Class Code: Unspecified Works Or Factories Positional Accuracy: Positioned to an adjacent address or location	A18SE (NE)	386	8	384909 398183
394	**Points of Interest - Manufacturing and Production** Name: Works Location: Not Supplied Category: Industrial Features Class Code: Unspecified Works Or Factories Positional Accuracy: Positioned to an adjacent address or location	A18SE (NE)	438	8	384993 398183
394	**Points of Interest - Manufacturing and Production** Name: Works Location: M1 Category: Industrial Features Class Code: Unspecified Works Or Factories Positional Accuracy: Positioned to an adjacent address or location	A19SW (NE)	470	8	385029 398194

Map ID	Details	Quadrant Reference (Compass Direction)	Estimated Distance From Site	Contact	NGR
394	**Points of Interest - Manufacturing and Production** Name: Works Location: Not Supplied Category: Industrial Features Class Code: Unspecified Works Or Factories Positional Accuracy: Positioned to an adjacent address or location	A19SW (NE)	476	8	385035 398196
394	**Points of Interest - Manufacturing and Production** Name: Factory Location: Not Supplied Category: Industrial Features Class Code: Unspecified Works Or Factories Positional Accuracy: Positioned to an adjacent address or location	A18SE (NE)	499	8	384982 398269
394	**Points of Interest - Manufacturing and Production** Name: Factory Location: M1 Category: Industrial Features Class Code: Unspecified Works Or Factories Positional Accuracy: Positioned to address or location	A18SE (NE)	499	8	384982 398270
395	**Points of Interest - Manufacturing and Production** Name: Works Location: Not Supplied Category: Industrial Features Class Code: Unspecified Works Or Factories Positional Accuracy: Positioned to an adjacent address or location	A14NW (NE)	388	8	385068 397984
395	**Points of Interest - Manufacturing and Production** Name: Crusader Works No 1 Location: M1 Category: Industrial Features Class Code: Unspecified Works Or Factories Positional Accuracy: Positioned to an adjacent address or location	A14NW (NE)	439	8	385110 398016
395	**Points of Interest - Manufacturing and Production** Name: Works Location: M1 Category: Industrial Features Class Code: Unspecified Works Or Factories Positional Accuracy: Positioned to an adjacent address or location	A14NW (E)	440	8	385120 397993
395	**Points of Interest - Manufacturing and Production** Name: Works Location: Not Supplied Category: Industrial Features Class Code: Unspecified Works Or Factories Positional Accuracy: Positioned to an adjacent address or location	A14NW (E)	444	8	385124 397993
395	**Points of Interest - Manufacturing and Production** Name: Crusader Works No 1 Location: Not Supplied Category: Industrial Features Class Code: Unspecified Works Or Factories Positional Accuracy: Positioned to an adjacent address or location	A14NW (NE)	459	8	385128 398025
395	**Points of Interest - Manufacturing and Production** Name: Factory Location: Not Supplied Category: Industrial Features Class Code: Unspecified Works Or Factories Positional Accuracy: Positioned to an adjacent address or location	A14NW (NE)	518	8	385185 398040
395	**Points of Interest - Manufacturing and Production** Name: Factory Location: M1 Category: Industrial Features Class Code: Unspecified Works Or Factories Positional Accuracy: Positioned to address or location	A14NW (NE)	518	8	385183 398046
396	**Points of Interest - Manufacturing and Production** Name: Anchester House Management Location: Manchester House 86, Princess Street, Manchester, M1 6NG Category: Industrial Features Class Code: Business Parks and Industrial Estates Positional Accuracy: Positioned to address or location	A12SE (SW)	394	8	384297 397578
396	**Points of Interest - Manufacturing and Production** Name: Works Location: Not Supplied Category: Industrial Features Class Code: Unspecified Works Or Factories Positional Accuracy: Positioned to an adjacent address or location	A12SE (SW)	461	8	384266 397506

Map ID	Details	Quadrant Reference (Compass Direction)	Estimated Distance From Site	Contact	NGR
396	**Points of Interest - Manufacturing and Production** Name: Works Location: Not Supplied Category: Industrial Features Class Code: Unspecified Works Or Factories Positional Accuracy: Positioned to an adjacent address or location	A7NE (SW)	522	8	384215 397473
396	**Points of Interest - Manufacturing and Production** Name: Works Location: M1 Category: Industrial Features Class Code: Unspecified Works Or Factories Positional Accuracy: Positioned to an adjacent address or location	A7NE (SW)	526	8	384211 397472
396	**Points of Interest - Manufacturing and Production** Name: Works Location: Not Supplied Category: Industrial Features Class Code: Unspecified Works Or Factories Positional Accuracy: Positioned to an adjacent address or location	A7NE (SW)	540	8	384201 397461
396	**Points of Interest - Manufacturing and Production** Name: Works Location: M1 Category: Industrial Features Class Code: Unspecified Works Or Factories Positional Accuracy: Positioned to an adjacent address or location	A7NE (SW)	544	8	384197 397460
397	**Points of Interest - Manufacturing and Production** Name: Works Location: M1 Category: Industrial Features Class Code: Unspecified Works Or Factories Positional Accuracy: Positioned to an adjacent address or location	A14SW (SE)	402	8	385077 397583
397	**Points of Interest - Manufacturing and Production** Name: Works Location: Not Supplied Category: Industrial Features Class Code: Unspecified Works Or Factories Positional Accuracy: Positioned to an adjacent address or location	A14SW (SE)	404	8	385080 397584
398	**Points of Interest - Manufacturing and Production** Name: Works Location: Not Supplied Category: Industrial Features Class Code: Unspecified Works Or Factories Positional Accuracy: Positioned to an adjacent address or location	A12SE (W)	433	8	384193 397717
398	**Points of Interest - Manufacturing and Production** Name: Works Location: M1 Category: Industrial Features Class Code: Unspecified Works Or Factories Positional Accuracy: Positioned to an adjacent address or location	A12SE (W)	437	8	384189 397717
399	**Points of Interest - Manufacturing and Production** Name: Citibase Location: Imex House 40, Princess Street, Manchester, M1 6DE Category: Industrial Features Class Code: Business Parks and Industrial Estates Positional Accuracy: Positioned to address or location	A12NE (W)	442	8	384170 397844
399	**Points of Interest - Manufacturing and Production** Name: Citibase Location: Imex House 40, Princess Street, Manchester, M1 6DE Category: Industrial Features Class Code: Business Parks and Industrial Estates Positional Accuracy: Positioned to address or location	A12NE (W)	442	8	384170 397844
399	**Points of Interest - Manufacturing and Production** Name: Citibase Business Centres Location: Imex House 40, Princess Street, Manchester, M1 6DE Category: Industrial Features Class Code: Business Parks and Industrial Estates Positional Accuracy: Positioned to address or location	A12NE (W)	442	8	384170 397844
400	**Points of Interest - Manufacturing and Production** Name: Factory Location: Not Supplied Category: Industrial Features Class Code: Unspecified Works Or Factories Positional Accuracy: Positioned to an adjacent address or location	A8NE (S)	448	8	384783 397336

Map ID	Details	Quadrant Reference (Compass Direction)	Estimated Distance From Site	Contact	NGR
400	**Points of Interest - Manufacturing and Production** Name: Factory Location: M1 Category: Industrial Features Class Code: Unspecified Works Or Factories Positional Accuracy: Positioned to address or location	A8NE (S)	452	8	384786 397333
401	**Points of Interest - Manufacturing and Production** Name: Works Location: Not Supplied Category: Industrial Features Class Code: Unspecified Works Or Factories Positional Accuracy: Positioned to an adjacent address or location	A14NW (E)	454	8	385171 397891
401	**Points of Interest - Manufacturing and Production** Name: Works Location: M1 Category: Industrial Features Class Code: Unspecified Works Or Factories Positional Accuracy: Positioned to address or location	A14NW (E)	457	8	385173 397894
401	**Points of Interest - Manufacturing and Production** Name: Works Location: M1 Category: Industrial Features Class Code: Unspecified Works Or Factories Positional Accuracy: Positioned to an adjacent address or location	A14NW (E)	457	8	385176 397881
401	**Points of Interest - Manufacturing and Production** Name: Works Location: Not Supplied Category: Industrial Features Class Code: Unspecified Works Or Factories Positional Accuracy: Positioned to an adjacent address or location	A14NW (E)	460	8	385179 397879
402	**Points of Interest - Manufacturing and Production** Name: Downing Street Industrial Estate Location: M12 Category: Industrial Features Class Code: Business Parks and Industrial Estates Positional Accuracy: Positioned to an adjacent address or location	A9NW (SE)	468	8	385015 397412
402	**Points of Interest - Manufacturing and Production** Name: Works Location: M12 Category: Industrial Features Class Code: Unspecified Works Or Factories Positional Accuracy: Positioned to an adjacent address or location	A8NE (SE)	504	8	384990 397352
402	**Points of Interest - Manufacturing and Production** Name: Works Location: Not Supplied Category: Industrial Features Class Code: Unspecified Works Or Factories Positional Accuracy: Positioned to an adjacent address or location	A8NE (SE)	506	8	384994 397352
402	**Points of Interest - Manufacturing and Production** Name: Works Location: Not Supplied Category: Industrial Features Class Code: Unspecified Works Or Factories Positional Accuracy: Positioned to an adjacent address or location	A8NE (SE)	514	8	384989 397339
402	**Points of Interest - Manufacturing and Production** Name: Works Location: M12 Category: Industrial Features Class Code: Unspecified Works Or Factories Positional Accuracy: Positioned to an adjacent address or location	A8NE (SE)	514	8	384989 397339
402	**Points of Interest - Manufacturing and Production** Name: Progress Centre Location: Progress Centre, Charlton Place, Ardwick, Manchester, M12 6HS Category: Industrial Features Class Code: Business Parks and Industrial Estates Positional Accuracy: Positioned to address or location	A9NW (SE)	539	8	385040 397343
403	**Points of Interest - Manufacturing and Production** Name: Piccadilly House Location: Piccadilly House 49, Piccadilly, Manchester, M1 2AP Category: Industrial Features Class Code: Business Parks and Industrial Estates Positional Accuracy: Positioned to address or location	A18SW (N)	477	8	384494 398297

Map ID	Details	Quadrant Reference (Compass Direction)	Estimated Distance From Site	Contact	NGR
403	**Points of Interest - Manufacturing and Production** Name: Piccadilly House Location: Piccadilly House 49, Piccadilly, Manchester, M1 2AP Category: Industrial Features Class Code: Business Parks and Industrial Estates Positional Accuracy: Positioned to address or location	A18SW (N)	477	8	384494 398297
403	**Points of Interest - Manufacturing and Production** Name: Think Power Ltd Location: Piccadilly House 49, Piccadilly, Manchester, M1 2AP Category: Industrial Features Class Code: Business Parks and Industrial Estates Positional Accuracy: Positioned to address or location	A18SW (N)	477	8	384494 398297
404	**Points of Interest - Manufacturing and Production** Name: Works Location: M1 Category: Industrial Features Class Code: Unspecified Works Or Factories Positional Accuracy: Positioned to an adjacent address or location	A14NW (E)	506	8	385213 397932
404	**Points of Interest - Manufacturing and Production** Name: Works Location: Not Supplied Category: Industrial Features Class Code: Unspecified Works Or Factories Positional Accuracy: Positioned to an adjacent address or location	A14NW (E)	508	8	385215 397935
404	**Points of Interest - Manufacturing and Production** Name: Works Location: M1 Category: Industrial Features Class Code: Unspecified Works Or Factories Positional Accuracy: Positioned to an adjacent address or location	A14NW (E)	566	8	385263 397972
404	**Points of Interest - Manufacturing and Production** Name: Works Location: Not Supplied Category: Industrial Features Class Code: Unspecified Works Or Factories Positional Accuracy: Positioned to an adjacent address or location	A14NW (E)	570	8	385267 397973
405	**Points of Interest - Manufacturing and Production** Name: Tank Location: M12 Category: Industrial Features Class Code: Tanks (Generic) Positional Accuracy: Positioned to an adjacent address or location	A14SW (SE)	526	8	385172 397499
405	**Points of Interest - Manufacturing and Production** Name: Tank Location: M12 Category: Industrial Features Class Code: Tanks (Generic) Positional Accuracy: Positioned to an adjacent address or location	A9NW (SE)	573	8	385204 397463
405	**Points of Interest - Manufacturing and Production** Name: Works Location: M12 Category: Industrial Features Class Code: Unspecified Works Or Factories Positional Accuracy: Positioned to an adjacent address or location	A14SW (SE)	577	8	385236 397507
405	**Points of Interest - Manufacturing and Production** Name: Works Location: Not Supplied Category: Industrial Features Class Code: Unspecified Works Or Factories Positional Accuracy: Positioned to an adjacent address or location	A14SW (SE)	580	8	385239 397508
405	**Points of Interest - Manufacturing and Production** Name: Works Location: Not Supplied Category: Industrial Features Class Code: Unspecified Works Or Factories Positional Accuracy: Positioned to an adjacent address or location	A9NW (SE)	598	8	385239 397471
405	**Points of Interest - Manufacturing and Production** Name: Works Location: M12 Category: Industrial Features Class Code: Unspecified Works Or Factories Positional Accuracy: Positioned to an adjacent address or location	A9NW (SE)	598	8	385239 397471

Map ID	Details	Quadrant Reference (Compass Direction)	Estimated Distance From Site	Contact	NGR
405	**Points of Interest - Manufacturing and Production** Name: Hoyle Street Industrial Estate Location: M12 Category: Industrial Features Class Code: Business Parks and Industrial Estates Positional Accuracy: Positioned to an adjacent address or location	A14SW (SE)	667	8	385325 397484
406	**Points of Interest - Manufacturing and Production** Name: Works Location: M4 Category: Industrial Features Class Code: Unspecified Works Or Factories Positional Accuracy: Positioned to an adjacent address or location	A19SW (NE)	528	8	385080 398224
406	**Points of Interest - Manufacturing and Production** Name: Works Location: Not Supplied Category: Industrial Features Class Code: Unspecified Works Or Factories Positional Accuracy: Positioned to an adjacent address or location	A19SW (NE)	533	8	385087 398225
406	**Points of Interest - Manufacturing and Production** Name: Advantage Business Centre Location: 132-134 Great Ancoats Street, Manchester, M4 6DE Category: Industrial Features Class Code: Business Parks and Industrial Estates Positional Accuracy: Positioned to address or location	A19SW (NE)	585	8	385093 398291
407	**Points of Interest - Manufacturing and Production** Name: Bruntwood Ltd Location: City Tower, Piccadilly Plaza, Manchester, M1 4BT Category: Industrial Features Class Code: Business Parks and Industrial Estates Positional Accuracy: Positioned to address or location	A17SE (NW)	540	8	384237 398217
408	**Points of Interest - Manufacturing and Production** Name: Works Location: Not Supplied Category: Industrial Features Class Code: Unspecified Works Or Factories Positional Accuracy: Positioned to an adjacent address or location	A18SE (N)	585	8	384823 398432
409	**Points of Interest - Manufacturing and Production** Name: Works Location: Not Supplied Category: Industrial Features Class Code: Unspecified Works Or Factories Positional Accuracy: Positioned to an adjacent address or location	A14NW (NE)	605	8	385262 398082
410	**Points of Interest - Manufacturing and Production** Name: Regus Location: Barnett House 53, Fountain Street, Manchester, M2 2AN Category: Industrial Features Class Code: Business Parks and Industrial Estates Positional Accuracy: Positioned to address or location	A17SE (NW)	628	8	384112 398208
410	**Points of Interest - Manufacturing and Production** Name: Abbey Business Centre Location: Barnett House 53, Fountain Street, Manchester, M2 2AN Category: Industrial Features Class Code: Business Parks and Industrial Estates Positional Accuracy: Positioned to address or location	A17SE (NW)	628	8	384112 398208
411	**Points of Interest - Manufacturing and Production** Name: Century House Commissionaire Location: Century Ho, 11 St Peters Sq, Manchester, M2 3DN Category: Industrial Features Class Code: Business Parks and Industrial Estates Positional Accuracy: Positioned to address or location	A12NW (W)	642	8	383980 397940

Map ID	Details	Quadrant Reference (Compass Direction)	Estimated Distance From Site	Contact	NGR
411	**Points of Interest - Manufacturing and Production** Name: Century House Commissionaire Location: Century House, 11 St Peters Square, Manchester, Greater Manchester, M2 3DN Category: Industrial Features Class Code: Business Parks and Industrial Estates Positional Accuracy: Positioned to address or location	A12NW (W)	642	8	383980 397940
412	**Points of Interest - Manufacturing and Production** Name: The Studio Location: The Hive 51, Lever Street, Manchester, M1 1FN Category: Industrial Features Class Code: Business Parks and Industrial Estates Positional Accuracy: Positioned to address or location	A18NW (N)	660	8	384615 398517
413	**Points of Interest - Manufacturing and Production** Name: Regus Location: Peter House, Oxford Street, Manchester, M1 5AN Category: Industrial Features Class Code: Business Parks and Industrial Estates Positional Accuracy: Positioned to address or location	A12NW (W)	688	8	383925 397847
413	**Points of Interest - Manufacturing and Production** Name: Regus Location: Peter House, Oxford Street, Manchester, M1 5AN Category: Industrial Features Class Code: Business Parks and Industrial Estates Positional Accuracy: Positioned to address or location	A12NW (W)	688	8	383925 397847
413	**Points of Interest - Manufacturing and Production** Name: Nemesis Agency Ltd Location: 1 Oxford Court, Manchester, M2 3WQ Category: Industrial Features Class Code: Business Parks and Industrial Estates Positional Accuracy: Positioned to address or location	A12SW (W)	712	8	383901 397789
414	**Points of Interest - Manufacturing and Production** Name: Works Location: Not Supplied Category: Industrial Features Class Code: Unspecified Works Or Factories Positional Accuracy: Positioned to an adjacent address or location	A7NE (SW)	709	8	384007 397447
414	**Points of Interest - Manufacturing and Production** Name: Works Location: Not Supplied Category: Industrial Features Class Code: Unspecified Works Or Factories Positional Accuracy: Positioned to an adjacent address or location	A7NE (SW)	715	8	384010 397430
414	**Points of Interest - Manufacturing and Production** Name: Works Location: Not Supplied Category: Industrial Features Class Code: Unspecified Works Or Factories Positional Accuracy: Positioned to an adjacent address or location	A7NW (SW)	767	8	383994 397360
414	**Points of Interest - Manufacturing and Production** Name: Works Location: Not Supplied Category: Industrial Features Class Code: Unspecified Works Or Factories Positional Accuracy: Positioned to an adjacent address or location	A7NW (SW)	787	8	383943 397403
415	**Points of Interest - Manufacturing and Production** Name: Bruntwood Business Centres Ltd Location: Lowry House 17, Marble Street, Manchester, M2 3AW Category: Industrial Features Class Code: Business Parks and Industrial Estates Positional Accuracy: Positioned to address or location	A17SE (NW)	730	8	384110 398358
416	**Points of Interest - Manufacturing and Production** Name: Works Location: Not Supplied Category: Industrial Features Class Code: Unspecified Works Or Factories Positional Accuracy: Positioned to an adjacent address or location	A7NE (SW)	740	8	384026 397362
417	**Points of Interest - Manufacturing and Production** Name: Works Location: M12 Category: Industrial Features Class Code: Unspecified Works Or Factories Positional Accuracy: Positioned to an adjacent address or location	A14SE (E)	754	8	385469 397636

Map ID	Details	Quadrant Reference (Compass Direction)	Estimated Distance From Site	Contact	NGR
417	**Points of Interest - Manufacturing and Production** Name: Works Location: M12 Category: Industrial Features Class Code: Unspecified Works Or Factories Positional Accuracy: Positioned to an adjacent address or location	A14SE (E)	757	8	385479 397677
417	**Points of Interest - Manufacturing and Production** Name: Works Location: Not Supplied Category: Industrial Features Class Code: Unspecified Works Or Factories Positional Accuracy: Positioned to an adjacent address or location	A14SE (E)	758	8	385473 397637
417	**Points of Interest - Manufacturing and Production** Name: Works Location: Not Supplied Category: Industrial Features Class Code: Unspecified Works Or Factories Positional Accuracy: Positioned to an adjacent address or location	A14SE (E)	761	8	385483 397677
418	**Points of Interest - Manufacturing and Production** Name: Works Location: Not Supplied Category: Industrial Features Class Code: Unspecified Works Or Factories Positional Accuracy: Positioned to an adjacent address or location	A8SW (S)	757	8	384420 397067
419	**Points of Interest - Manufacturing and Production** Name: Factory Location: Not Supplied Category: Industrial Features Class Code: Unspecified Works Or Factories Positional Accuracy: Positioned to an adjacent address or location	A18NE (N)	758	8	384850 398603
419	**Points of Interest - Manufacturing and Production** Name: Factory Location: M4 Category: Industrial Features Class Code: Unspecified Works Or Factories Positional Accuracy: Positioned to address or location	A18NE (N)	762	8	384849 398607
419	**Points of Interest - Manufacturing and Production** Name: Works Location: Not Supplied Category: Industrial Features Class Code: Unspecified Works Or Factories Positional Accuracy: Positioned to an adjacent address or location	A18NE (N)	806	8	384844 398653
419	**Points of Interest - Manufacturing and Production** Name: Works Location: M4 Category: Industrial Features Class Code: Unspecified Works Or Factories Positional Accuracy: Positioned to an adjacent address or location	A18NE (N)	807	8	384841 398655
420	**Points of Interest - Manufacturing and Production** Name: Adlow Industrial Park Location: M12 Category: Industrial Features Class Code: Business Parks and Industrial Estates Positional Accuracy: Positioned to an adjacent address or location	A14SE (E)	792	8	385520 397750
420	**Points of Interest - Manufacturing and Production** Name: Works Location: M12 Category: Industrial Features Class Code: Unspecified Works Or Factories Positional Accuracy: Positioned to an adjacent address or location	A14SE (E)	804	8	385529 397705
420	**Points of Interest - Manufacturing and Production** Name: Works Location: Not Supplied Category: Industrial Features Class Code: Unspecified Works Or Factories Positional Accuracy: Positioned to an adjacent address or location	A14SE (E)	808	8	385533 397706
420	**Points of Interest - Manufacturing and Production** Name: Works Location: M12 Category: Industrial Features Class Code: Unspecified Works Or Factories Positional Accuracy: Positioned to an adjacent address or location	A14SE (E)	842	8	385571 397784

Map ID	Details	Quadrant Reference (Compass Direction)	Estimated Distance From Site	Contact	NGR
421	**Points of Interest - Manufacturing and Production** Name: Factory Location: Not Supplied Category: Industrial Features Class Code: Unspecified Works Or Factories Positional Accuracy: Positioned to an adjacent address or location	A19SE (NE)	809	8	385450 398161
422	**Points of Interest - Manufacturing and Production** Name: Regus Location: 82 King Street, Manchester, M2 4WQ Category: Industrial Features Class Code: Business Parks and Industrial Estates Positional Accuracy: Positioned to address or location	A17SW (NW)	811	8	383923 398256
422	**Points of Interest - Manufacturing and Production** Name: Orega Management Ltd Location: 76 King Street, Manchester, M2 4NH Category: Industrial Features Class Code: Business Parks and Industrial Estates Positional Accuracy: Positioned to address or location	A17SW (NW)	847	8	383878 398248
423	**Points of Interest - Manufacturing and Production** Name: Works Location: Not Supplied Category: Industrial Features Class Code: Unspecified Works Or Factories Positional Accuracy: Positioned to an adjacent address or location	A19SE (NE)	811	8	385367 398320
424	**Points of Interest - Manufacturing and Production** Name: City View House Location: The Works Business Centre 5, Union Street, Ardwick, Manchester, M12 4JD Category: Industrial Features Class Code: Business Parks and Industrial Estates Positional Accuracy: Positioned to address or location	A9NE (SE)	820	8	385436 397367
425	**Points of Interest - Manufacturing and Production** Name: 1 Marsden Street Business Centre Location: Manchester, Greater Manchester, M2 1hw, M2 Category: Industrial Features Class Code: Business Parks and Industrial Estates Positional Accuracy: Positioned to address or location	A17SW (NW)	828	8	383975 398356
426	**Points of Interest - Manufacturing and Production** Name: Factories Location: Not Supplied Category: Industrial Features Class Code: Unspecified Works Or Factories Positional Accuracy: Positioned to an adjacent address or location	A19NW (NE)	837	8	385054 398617
426	**Points of Interest - Manufacturing and Production** Name: Factory Location: Not Supplied Category: Industrial Features Class Code: Unspecified Works Or Factories Positional Accuracy: Positioned to an adjacent address or location	A19NW (NE)	865	8	385108 398621
427	**Points of Interest - Manufacturing and Production** Name: Works Location: M12 Category: Industrial Features Class Code: Unspecified Works Or Factories Positional Accuracy: Positioned to an adjacent address or location	A14SE (E)	843	8	385530 397521
427	**Points of Interest - Manufacturing and Production** Name: Works Location: Not Supplied Category: Industrial Features Class Code: Unspecified Works Or Factories Positional Accuracy: Positioned to an adjacent address or location	A14SE (E)	845	8	385533 397522
427	**Points of Interest - Manufacturing and Production** Name: Works Location: M12 Category: Industrial Features Class Code: Unspecified Works Or Factories Positional Accuracy: Positioned to an adjacent address or location	A14SE (E)	874	8	385572 397553
427	**Points of Interest - Manufacturing and Production** Name: Works Location: Not Supplied Category: Industrial Features Class Code: Unspecified Works Or Factories Positional Accuracy: Positioned to an adjacent address or location	A14SE (E)	877	8	385575 397554

Map ID	Details	Quadrant Reference (Compass Direction)	Estimated Distance From Site	Contact	NGR
427	**Points of Interest - Manufacturing and Production** Name: Works Location: Not Supplied Category: Industrial Features Class Code: Unspecified Works Or Factories Positional Accuracy: Positioned to an adjacent address or location	A14SE (E)	887	8	385573 397512
427	**Points of Interest - Manufacturing and Production** Name: Works Location: M12 Category: Industrial Features Class Code: Unspecified Works Or Factories Positional Accuracy: Positioned to an adjacent address or location	A14SE (E)	889	8	385569 397492
428	**Points of Interest - Manufacturing and Production** Name: Works Location: Not Supplied Category: Industrial Features Class Code: Unspecified Works Or Factories Positional Accuracy: Positioned to an adjacent address or location	A18NE (N)	846	8	384761 398705
429	**Points of Interest - Manufacturing and Production** Name: Works Location: Not Supplied Category: Industrial Features Class Code: Unspecified Works Or Factories Positional Accuracy: Positioned to an adjacent address or location	A14SE (E)	846	8	385575 397785
430	**Points of Interest - Manufacturing and Production** Name: Stone Superstore Location: 79 Tib Street, Manchester, M4 1LS Category: Extractive Industries Class Code: Stone Quarrying and Preparation Positional Accuracy: Positioned to address or location	A18NW (N)	850	8	384609 398707
431	**Points of Interest - Manufacturing and Production** Name: Tank Location: M1 Category: Industrial Features Class Code: Tanks (Generic) Positional Accuracy: Positioned to an adjacent address or location	A7NW (SW)	860	8	383867 397388
431	**Points of Interest - Manufacturing and Production** Name: Works Location: Not Supplied Category: Industrial Features Class Code: Unspecified Works Or Factories Positional Accuracy: Positioned to an adjacent address or location	A7NW (SW)	922	8	383845 397303
432	**Points of Interest - Manufacturing and Production** Name: Works Location: Not Supplied Category: Industrial Features Class Code: Unspecified Works Or Factories Positional Accuracy: Positioned to an adjacent address or location	A19SE (NE)	864	8	385493 398202
432	**Points of Interest - Manufacturing and Production** Name: Vulcan Works Location: Not Supplied Category: Industrial Features Class Code: Unspecified Works Or Factories Positional Accuracy: Positioned to an adjacent address or location	A19SE (NE)	906	8	385535 398209
432	**Points of Interest - Manufacturing and Production** Name: Vulcan Works Location: M4 Category: Industrial Features Class Code: Unspecified Works Or Factories Positional Accuracy: Positioned to an adjacent address or location	A19SE (NE)	910	8	385540 398207
433	**Points of Interest - Manufacturing and Production** Name: Works Location: M4 Category: Industrial Features Class Code: Unspecified Works Or Factories Positional Accuracy: Positioned to an adjacent address or location	A18NE (N)	884	8	384985 398696
433	**Points of Interest - Manufacturing and Production** Name: Works Location: Not Supplied Category: Industrial Features Class Code: Unspecified Works Or Factories Positional Accuracy: Positioned to an adjacent address or location	A18NE (N)	886	8	384989 398697

Map ID	Details	Quadrant Reference (Compass Direction)	Estimated Distance From Site	Contact	NGR
433	**Points of Interest - Manufacturing and Production** Name: Works Location: M4 Category: Industrial Features Class Code: Unspecified Works Or Factories Positional Accuracy: Positioned to an adjacent address or location	A18NE (N)	898	8	385006 398703
434	**Points of Interest - Manufacturing and Production** Name: Market Poultry Location: Arndale House, Arndale Centre, Manchester, M4 3AQ Category: Farming Class Code: Poultry Farming, Equipment and Supplies Positional Accuracy: Positioned to address or location	A17NE (NW)	913	8	384059 398554
434	**Points of Interest - Manufacturing and Production** Name: Market Poultry Location: Arndale House, Arndale Centre, Manchester, M4 3AQ Category: Farming Class Code: Poultry Farming, Equipment and Supplies Positional Accuracy: Positioned to address or location	A17NE (NW)	913	8	384059 398554
435	**Points of Interest - Manufacturing and Production** Name: Anvic Development Location: City View House 5, Union Street, Ardwick, Manchester, M12 4JD Category: Industrial Features Class Code: Business Parks and Industrial Estates Positional Accuracy: Positioned to address or location	A9NE (SE)	915	8	385516 397316
436	**Points of Interest - Manufacturing and Production** Name: Works Location: M12 Category: Industrial Features Class Code: Unspecified Works Or Factories Positional Accuracy: Positioned to an adjacent address or location	A9NE (SE)	920	8	385466 397232
436	**Points of Interest - Manufacturing and Production** Name: Works Location: Not Supplied Category: Industrial Features Class Code: Unspecified Works Or Factories Positional Accuracy: Positioned to an adjacent address or location	A9NE (SE)	921	8	385466 397231
437	**Points of Interest - Manufacturing and Production** Name: Works Location: Not Supplied Category: Industrial Features Class Code: Unspecified Works Or Factories Positional Accuracy: Positioned to an adjacent address or location	A9SW (SE)	931	8	385278 397031
438	**Points of Interest - Manufacturing and Production** Name: Beehive Mill Location: Unit 2j Beehive Mill, Jersey Street, Manchester, M4 6JG Category: Industrial Features Class Code: Business Parks and Industrial Estates Positional Accuracy: Positioned to address or location	A19NW (NE)	947	8	385093 398720
438	**Points of Interest - Manufacturing and Production** Name: Works Location: M4 Category: Industrial Features Class Code: Unspecified Works Or Factories Positional Accuracy: Positioned to an adjacent address or location	A19NW (NE)	975	8	385108 398744
438	**Points of Interest - Manufacturing and Production** Name: Works Location: Not Supplied Category: Industrial Features Class Code: Unspecified Works Or Factories Positional Accuracy: Positioned to an adjacent address or location	A19NW (NE)	978	8	385113 398745
438	**Points of Interest - Manufacturing and Production** Name: Works Location: Not Supplied Category: Industrial Features Class Code: Unspecified Works Or Factories Positional Accuracy: Positioned to an adjacent address or location	A19NW (N)	979	8	385065 398767
438	**Points of Interest - Manufacturing and Production** Name: Factory Location: M4 Category: Industrial Features Class Code: Unspecified Works Or Factories Positional Accuracy: Positioned to an adjacent address or location	A19NW (NE)	982	8	385167 398722

Map ID	Details	Quadrant Reference (Compass Direction)	Estimated Distance From Site	Contact	NGR
438	**Points of Interest - Manufacturing and Production** Name: Factory Location: Not Supplied Category: Industrial Features Class Code: Unspecified Works Or Factories Positional Accuracy: Positioned to an adjacent address or location	A19NW (NE)	989	8	385173 398727
439	**Points of Interest - Manufacturing and Production** Name: Works Location: Not Supplied Category: Industrial Features Class Code: Unspecified Works Or Factories Positional Accuracy: Positioned to an adjacent address or location	A19SE (NE)	951	8	385498 398376
439	**Points of Interest - Manufacturing and Production** Name: Works Location: Not Supplied Category: Industrial Features Class Code: Unspecified Works Or Factories Positional Accuracy: Positioned to an adjacent address or location	A19SE (NE)	951	8	385492 398385
439	**Points of Interest - Manufacturing and Production** Name: Works Location: Not Supplied Category: Industrial Features Class Code: Unspecified Works Or Factories Positional Accuracy: Positioned to an adjacent address or location	A19SE (NE)	977	8	385493 398429
439	**Points of Interest - Manufacturing and Production** Name: Works Location: Not Supplied Category: Industrial Features Class Code: Unspecified Works Or Factories Positional Accuracy: Positioned to an adjacent address or location	A19SE (NE)	994	8	385526 398410
440	**Points of Interest - Manufacturing and Production** Name: Works Location: M12 Category: Industrial Features Class Code: Unspecified Works Or Factories Positional Accuracy: Positioned to an adjacent address or location	A14SE (E)	967	8	385680 397610
440	**Points of Interest - Manufacturing and Production** Name: Works Location: Not Supplied Category: Industrial Features Class Code: Unspecified Works Or Factories Positional Accuracy: Positioned to an adjacent address or location	A14SE (E)	969	8	385683 397611
441	**Points of Interest - Manufacturing and Production** Name: Locus Properties Ltd Location: Albion Wharf 19, Albion Street, Manchester, M1 5LN Category: Industrial Features Class Code: Business Parks and Industrial Estates Positional Accuracy: Positioned to address or location	A12SW (W)	984	8	383661 397574
442	**Points of Interest - Manufacturing and Production** Name: Works Location: Not Supplied Category: Industrial Features Class Code: Unspecified Works Or Factories Positional Accuracy: Positioned to an adjacent address or location	A9SE (SE)	987	8	385462 397122
443	**Points of Interest - Public Infrastructure** Name: Manchester Piccadilly Rail Station Location: M1 Category: Public Transport, Stations and Infrastructure Class Code: Railway Stations, Junctions and Halts Positional Accuracy: Positioned to address or location	A13SE (E)	119	8	384844 397818
443	**Points of Interest - Public Infrastructure** Name: Manchester Piccadilly Station Location: Nr Fairfield Street, M1 Category: Public Transport, Stations and Infrastructure Class Code: Railway Stations, Junctions and Halts Positional Accuracy: Positioned to address or location	A13SE (E)	119	8	384844 397818
443	**Points of Interest - Public Infrastructure** Name: British Transport Police Location: Tower Block, Piccadilly Station, Manchester, M1 2BP Category: Central and Local Government Class Code: Police Stations Positional Accuracy: Positioned to address or location	A13SE (E)	121	8	384845 397819

Map ID	Details	Quadrant Reference (Compass Direction)	Estimated Distance From Site	Contact	NGR
444	**Points of Interest - Public Infrastructure** Name: Transport for Greater Manchester Location: 2 Picadilly Place, Manchester, M1 3BG Category: Public Transport, Stations and Infrastructure Class Code: Bus and Coach Stations, Depots and Companies Positional Accuracy: Positioned to address or location	A13NW (N)	135	8	384637 397986
445	**Points of Interest - Public Infrastructure** Name: M C R Recycling Ltd Location: 111 Piccadilly, Manchester, M1 2HX Category: Infrastructure and Facilities Class Code: Waste Storage, Processing and Disposal Positional Accuracy: Positioned to address or location	A13NW (N)	256	8	384648 398114
446	**Points of Interest - Public Infrastructure** Name: Weir Location: M1 Category: Water Class Code: Weirs, Sluices and Dams Positional Accuracy: Positioned to an adjacent address or location	A13SE (SE)	288	8	384879 397537
447	**Points of Interest - Public Infrastructure** Name: National Express Ltd Location: Central Coach Station, Chorlton Street, Manchester, M1 3JF Category: Public Transport, Stations and Infrastructure Class Code: Bus and Coach Stations, Depots and Companies Positional Accuracy: Positioned to address or location	A13NW (W)	290	8	384347 397945
447	**Points of Interest - Public Infrastructure** Name: National Express Coach Station Location: Central Coach Station, Chorlton Street, Manchester, M1 3JF Category: Public Transport, Stations and Infrastructure Class Code: Bus and Coach Stations, Depots and Companies Positional Accuracy: Positioned to address or location	A13NW (W)	290	8	384347 397945
447	**Points of Interest - Public Infrastructure** Name: Coach Station Location: M1 Category: Public Transport, Stations and Infrastructure Class Code: Bus and Coach Stations, Depots and Companies Positional Accuracy: Positioned to an adjacent address or location	A12NE (W)	299	8	384331 397928
448	**Points of Interest - Public Infrastructure** Name: Gmpte Location: 2 Picadilly Place, Manchester, M1 3BG Category: Public Transport, Stations and Infrastructure Class Code: Bus and Coach Stations, Depots and Companies Positional Accuracy: Positioned to address or location	A18SW (NW)	429	8	384406 398205
448	**Points of Interest - Public Infrastructure** Name: Bus Station Location: M1 Category: Public Transport, Stations and Infrastructure Class Code: Bus and Coach Stations, Depots and Companies Positional Accuracy: Positioned to address or location	A17SE (NW)	485	8	384319 398214
449	**Points of Interest - Public Infrastructure** Name: Arriva North West Location: St. Andrews Square, Manchester, M1 2NS Category: Public Transport, Stations and Infrastructure Class Code: Bus and Coach Stations, Depots and Companies Positional Accuracy: Positioned to address or location	A14NW (E)	585	8	385312 397834
450	**Points of Interest - Public Infrastructure** Name: Revolution It Location: 100 Fairfield Street, Manchester, M1 2WR Category: Infrastructure and Facilities Class Code: Recycling Centres Positional Accuracy: Positioned to address or location	A14SE (E)	641	8	385357 397655
451	**Points of Interest - Public Infrastructure** Name: Weir Location: M4 Category: Water Class Code: Weirs, Sluices and Dams Positional Accuracy: Positioned to an adjacent address or location	A18SE (NE)	661	8	384971 398461
452	**Points of Interest - Public Infrastructure** Name: Manchester Oxford Road Rail Station Location: Great Marlborough Street, M1 Category: Public Transport, Stations and Infrastructure Class Code: Railway Stations, Junctions and Halts Positional Accuracy: Positioned to address or location	A7NE (SW)	678	8	384029 397472

Map ID	Details	Quadrant Reference (Compass Direction)	Estimated Distance From Site	Contact	NGR
452	**Points of Interest - Public Infrastructure** Name: Manchester Oxford Road Station Location: Great Marlborough Street, M1 Category: Public Transport, Stations and Infrastructure Class Code: Railway Stations, Junctions and Halts Positional Accuracy: Positioned to address or location	A7NE (SW)	678	8	384029 397472
453	**Points of Interest - Public Infrastructure** Name: Bus Station Location: M1 Category: Public Transport, Stations and Infrastructure Class Code: Bus and Coach Stations, Depots and Companies Positional Accuracy: Positioned to an adjacent address or location	A18NW (N)	678	8	384616 398535
454	**Points of Interest - Public Infrastructure** Name: Tanzo Passenger Services Ltd Location: Peter House, Oxford Street, Manchester, M1 5AN Category: Public Transport, Stations and Infrastructure Class Code: Bus and Coach Stations, Depots and Companies Positional Accuracy: Positioned to address or location	A12NW (W)	688	8	383925 397847
454	**Points of Interest - Public Infrastructure** Name: Tanzo Passenger Services Ltd Location: Peter House, Oxford Street, Manchester, M1 5AN Category: Public Transport, Stations and Infrastructure Class Code: Bus and Coach Stations, Depots and Companies Positional Accuracy: Positioned to address or location	A12NW (W)	688	8	383925 397847
455	**Points of Interest - Public Infrastructure** Name: Manchester City Council Location: Town Hall, Albert Square, Manchester, M2 5DB Category: Infrastructure and Facilities Class Code: Waste Storage, Processing and Disposal Positional Accuracy: Positioned to address or location	A12NW (W)	790	8	383867 398089
456	**Points of Interest - Public Infrastructure** Name: Anywaste UK Location: St. James Court 30, Brown Street, Manchester, M2 1DH Category: Infrastructure and Facilities Class Code: Waste Storage, Processing and Disposal Positional Accuracy: Positioned to address or location	A17SE (NW)	794	8	384013 398350
456	**Points of Interest - Public Infrastructure** Name: Wastelift Location: St. James Court 30, Brown Street, Manchester, M2 1DH Category: Infrastructure and Facilities Class Code: Waste Storage, Processing and Disposal Positional Accuracy: Positioned to address or location	A17SE (NW)	794	8	384013 398350
456	**Points of Interest - Public Infrastructure** Name: Tesco Petrol Filling Station Location: 58-66 Market Street, Manchester, M1 1PW Category: Road And Rail Class Code: Petrol and Fuel Stations Positional Accuracy: Positioned to address or location	A17SE (NW)	835	8	384046 398442
457	**Points of Interest - Public Infrastructure** Name: Sluice Location: M4 Category: Water Class Code: Weirs, Sluices and Dams Positional Accuracy: Positioned to an adjacent address or location	A19SE (NE)	813	8	385415 398245
458	**Points of Interest - Public Infrastructure** Name: Esso Location: Ardwick Green South, Manchester, M13 9XF Category: Road And Rail Class Code: Petrol and Fuel Stations Positional Accuracy: Positioned to address or location	A9SW (SE)	858	8	385240 397094
458	**Points of Interest - Public Infrastructure** Name: Ardwick Green Express Location: Ardwick Green South, Manchester, M13 9XF Category: Road And Rail Class Code: Petrol and Fuel Stations Positional Accuracy: Positioned to address or location	A9SW (SE)	858	8	385241 397094
458	**Points of Interest - Public Infrastructure** Name: Ardwick Green Express Location: Ardwick Green South, Manchester, M13 9XF Category: Road And Rail Class Code: Petrol and Fuel Stations Positional Accuracy: Positioned to address or location	A9SW (SE)	872	8	385252 397084

Map ID	Details	Quadrant Reference (Compass Direction)	Estimated Distance From Site	Contact	NGR
459	**Points of Interest - Public Infrastructure** Name: Weirs Location: M1 Category: Water Class Code: Weirs, Sluices and Dams Positional Accuracy: Positioned to an adjacent address or location	A7NW (SW)	872	8	383841 397412
460	**Points of Interest - Public Infrastructure** Name: Bootle Street Police Station Location: Bootle Street, Manchester, M2 5GU Category: Central and Local Government Class Code: Police Stations Positional Accuracy: Positioned to address or location	A12NW (W)	902	8	383726 397997
461	**Points of Interest - Public Infrastructure** Name: Total Location: 1-5 Hyde Road, Manchester, M12 6BQ Category: Road And Rail Class Code: Petrol and Fuel Stations Positional Accuracy: Positioned to address or location	A9SE (SE)	957	8	385404 397106
462	**Points of Interest - Public Infrastructure** Name: D C M Services Location: 72 Temperance Street, Manchester, M12 6HU Category: Infrastructure and Facilities Class Code: Recycling Centres Positional Accuracy: Positioned to address or location	A9NE (SE)	959	8	385611 397407
462	**Points of Interest - Public Infrastructure** Name: Dcm Services Location: 72 Temperance Street, Manchester, M12 6HU Category: Infrastructure and Facilities Class Code: Recycling Centres Positional Accuracy: Positioned to address or location	A9NE (SE)	959	8	385611 397407
462	**Points of Interest - Public Infrastructure** Name: Emptymybins Location: 70 Temperance Street, Manchester, M12 6HU Category: Infrastructure and Facilities Class Code: Waste Storage, Processing and Disposal Positional Accuracy: Positioned to address or location	A9NE (SE)	979	8	385627 397393
463	**Points of Interest - Recreational and Environmental** Name: Play Area Location: Not Supplied Category: Recreational Class Code: Playgrounds Positional Accuracy: Positioned to an adjacent address or location	A8NE (S)	610	8	384825 397179
464	**Points of Interest - Recreational and Environmental** Name: Playground Location: Not Supplied Category: Recreational Class Code: Playgrounds Positional Accuracy: Positioned to an adjacent address or location	A8SE (S)	694	8	384752 397087
465	**Points of Interest - Recreational and Environmental** Name: Playground Location: Not Supplied Category: Recreational Class Code: Playgrounds Positional Accuracy: Positioned to an adjacent address or location	A9NW (SE)	863	8	385330 397164
465	**Points of Interest - Recreational and Environmental** Name: Playground Location: Ardwick Green North, M13 Category: Recreational Class Code: Playgrounds Positional Accuracy: Positioned to address or location	A9NW (SE)	863	8	385328 397162

Map ID	Details	Quadrant Reference (Compass Direction)	Estimated Distance From Site	Contact	NGR
466	**Nitrate Vulnerable Zones** Name: Not Supplied Description: Surface Water Source: Department for Environment, Food and Rural Affairs (DEFRA - formerly FRCA)	A18SW (NW)	608	9	384400 398400

Agency & Hydrological	Version	Update Cycle
Contaminated Land Register Entries and Notices		
Stockport Metropolitan Borough Council - Environment Team (Land & Water)	December 2014	Annual Rolling Update
Tameside Metropolitan Borough Council - Environmental Health Department	May 2013	Annual Rolling Update
Salford City Council - Environmental Health Department	November 2013	Annual Rolling Update
Trafford Metropolitan Borough Council - Renewal and Environmental Protection	November 2013	Annual Rolling Update
Bury Metropolitan Borough Council - Environmental Health Department	October 2013	Annual Rolling Update
Oldham Metropolitan Borough Council - Environmental Health Department	September 2013	Annual Rolling Update
Manchester City Council - Environmental Health Department	September 2014	Annual Rolling Update
Discharge Consents		
Environment Agency - North West Region	January 2016	Quarterly
Enforcement and Prohibition Notices		
Environment Agency - North West Region	March 2013	As notified
Integrated Pollution Controls		
Environment Agency - North West Region	October 2008	Not Applicable
Integrated Pollution Prevention And Control		
Environment Agency - North West Region	January 2016	Quarterly
Local Authority Integrated Pollution Prevention And Control		
Bury Metropolitan Borough Council - Environmental Health Department	February 2015	Annual Rolling Update
Tameside Metropolitan Borough Council - Environmental Health Department	June 2015	Annual Rolling Update
Oldham Metropolitan Borough Council - Environmental Health Department	March 2015	Annual Rolling Update
Salford City Council - Environmental Health Department	March 2015	Annual Rolling Update
Stockport Metropolitan Borough Council - Environmental Health Department, EEDD	October 2014	Annual Rolling Update
Trafford Metropolitan Borough Council - Environmental Health Department	October 2014	Annual Rolling Update
Manchester City Council - Environmental Health Department	September 2014	Annual Rolling Update
Local Authority Pollution Prevention and Controls		
Bury Metropolitan Borough Council - Environmental Health Department	February 2015	Annual Rolling Update
Trafford Metropolitan Borough Council - Environmental Health Department	July 2015	Annual Rolling Update
Tameside Metropolitan Borough Council - Environmental Health Department	June 2015	Annual Rolling Update
Oldham Metropolitan Borough Council - Environmental Health Department	March 2015	Annual Rolling Update
Salford City Council - Environmental Health Department	March 2015	Annual Rolling Update
Stockport Metropolitan Borough Council - Environmental Health Department, EEDD	October 2014	Annual Rolling Update
Manchester City Council - Environmental Health Department	September 2014	Annual Rolling Update
Local Authority Pollution Prevention and Control Enforcements		
Bury Metropolitan Borough Council - Environmental Health Department	February 2015	Annual Rolling Update
Tameside Metropolitan Borough Council - Environmental Health Department	June 2015	Annual Rolling Update
Salford City Council - Environmental Health Department	March 2015	Annual Rolling Update
Stockport Metropolitan Borough Council - Environmental Health Department, EEDD	October 2014	Annual Rolling Update
Trafford Metropolitan Borough Council - Environmental Health Department	October 2014	Annual Rolling Update
Oldham Metropolitan Borough Council - Environmental Health Department	September 2013	Annual Rolling Update
Manchester City Council - Environmental Health Department	September 2014	Annual Rolling Update
Nearest Surface Water Feature		
Ordnance Survey	July 2012	Quarterly
Pollution Incidents to Controlled Waters		
Environment Agency - North West Region	January 2000	Not Applicable
Prosecutions Relating to Authorised Processes		
Environment Agency - North West Region	March 2013	As notified
Prosecutions Relating to Controlled Waters		
Environment Agency - North West Region	March 2013	As notified
River Quality		
Environment Agency - Head Office	November 2001	Not Applicable
River Quality Biology Sampling Points		
Environment Agency - Head Office	July 2012	Annually

Agency & Hydrological	Version	Update Cycle
River Quality Chemistry Sampling Points Environment Agency - Head Office	July 2012	Annually
Substantiated Pollution Incident Register Environment Agency - North West Region - South Area	January 2016	Quarterly
Water Abstractions Environment Agency - North West Region	January 2016	Quarterly
Water Industry Act Referrals Environment Agency - North West Region	January 2016	Quarterly
Groundwater Vulnerability Environment Agency - Head Office	April 2015	Not Applicable
Drift Deposits Environment Agency - Head Office	January 1999	Not Applicable
Bedrock Aquifer Designations British Geological Survey - National Geoscience Information Service	August 2015	As notified
Superficial Aquifer Designations British Geological Survey - National Geoscience Information Service	August 2015	As notified
Source Protection Zones Environment Agency - Head Office	January 2016	Quarterly
Extreme Flooding from Rivers or Sea without Defences Environment Agency - Head Office	February 2016	Quarterly
Flooding from Rivers or Sea without Defences Environment Agency - Head Office	February 2016	Quarterly
Areas Benefiting from Flood Defences Environment Agency - Head Office	February 2016	Quarterly
Flood Water Storage Areas Environment Agency - Head Office	February 2016	Quarterly
Flood Defences Environment Agency - Head Office	February 2016	Quarterly
Detailed River Network Lines Environment Agency - Head Office	March 2012	Annually
Detailed River Network Offline Drainage Environment Agency - Head Office	March 2012	Annually
Surface Water 1 in 30 year Flood Extent Environment Agency - Head Office	October 2013	As notified
Surface Water 1 in 100 year Flood Extent Environment Agency - Head Office	October 2013	As notified
Surface Water 1 in 1000 year Flood Extent Environment Agency - Head Office	October 2013	As notified
Surface Water Suitability Environment Agency - Head Office	October 2013	As notified
BGS Groundwater Flooding Susceptibility British Geological Survey - National Geoscience Information Service	May 2013	Annually

Waste	Version	Update Cycle
BGS Recorded Landfill Sites		
British Geological Survey - National Geoscience Information Service	June 1996	Not Applicable
Historical Landfill Sites		
Environment Agency - Head Office	March 2016	Quarterly
Integrated Pollution Control Registered Waste Sites		
Environment Agency - North West Region	October 2008	Not Applicable
Licensed Waste Management Facilities (Landfill Boundaries)		
Environment Agency - North West Region - South Area	February 2016	Quarterly
Licensed Waste Management Facilities (Locations)		
Environment Agency - North East Region - Ridings Area	January 2016	Quarterly
Environment Agency - North West Region - South Area	January 2016	Quarterly
Local Authority Landfill Coverage		
Bury Metropolitan Borough Council	May 2000	Not Applicable
Manchester City Council - Planning Department	May 2000	Not Applicable
Oldham Metropolitan Borough Council	May 2000	Not Applicable
Salford City Council - Environmental Health Department	May 2000	Not Applicable
Stockport Metropolitan Borough Council - Environmental Health Department, EEDD	May 2000	Not Applicable
Tameside Metropolitan Borough Council	May 2000	Not Applicable
Trafford Metropolitan Borough Council - Environmental Health Department	May 2000	Not Applicable
Local Authority Recorded Landfill Sites		
Bury Metropolitan Borough Council	May 2000	Not Applicable
Manchester City Council - Planning Department	May 2000	Not Applicable
Oldham Metropolitan Borough Council	May 2000	Not Applicable
Salford City Council - Environmental Health Department	May 2000	Not Applicable
Stockport Metropolitan Borough Council - Environmental Health Department, EEDD	May 2000	Not Applicable
Tameside Metropolitan Borough Council	May 2000	Not Applicable
Trafford Metropolitan Borough Council - Environmental Health Department	May 2000	Not Applicable
Potentially Infilled Land (Non-Water)		
Landmark Information Group Limited	December 1999	Not Applicable
Potentially Infilled Land (Water)		
Landmark Information Group Limited	December 1999	Not Applicable
Registered Landfill Sites		
Environment Agency - North West Region - South Area	March 2003	Not Applicable
Registered Waste Transfer Sites		
Environment Agency - North West Region - South Area	March 2003	Not Applicable
Registered Waste Treatment or Disposal Sites		
Environment Agency - North West Region - South Area	March 2003	Not Applicable

Hazardous Substances	Version	Update Cycle
Control of Major Accident Hazards Sites (COMAH)		
Health and Safety Executive	February 2016	Bi-Annually
Explosive Sites		
Health and Safety Executive	February 2016	Bi-Annually
Notification of Installations Handling Hazardous Substances (NIHHS)		
Health and Safety Executive	November 2000	Not Applicable
Planning Hazardous Substance Enforcements		
Bury Metropolitan Borough Council	February 2016	Annual Rolling Update
Manchester City Council - Planning Department	February 2016	Annual Rolling Update
Oldham Metropolitan Borough Council	February 2016	Annual Rolling Update
Stockport Metropolitan Borough Council - Environment and Economic Development	February 2016	Annual Rolling Update
Tameside Metropolitan Borough Council - Planning and Building Control	February 2016	Annual Rolling Update
Trafford Metropolitan Borough Council	February 2016	Annual Rolling Update
Salford City Council	October 2015	Annual Rolling Update
Planning Hazardous Substance Consents		
Bury Metropolitan Borough Council	February 2016	Annual Rolling Update
Manchester City Council - Planning Department	February 2016	Annual Rolling Update
Oldham Metropolitan Borough Council	February 2016	Annual Rolling Update
Stockport Metropolitan Borough Council - Environment and Economic Development	February 2016	Annual Rolling Update
Tameside Metropolitan Borough Council - Planning and Building Control	February 2016	Annual Rolling Update
Trafford Metropolitan Borough Council	February 2016	Annual Rolling Update
Salford City Council	October 2015	Annual Rolling Update

Geological	Version	Update Cycle
BGS 1:625,000 Solid Geology British Geological Survey - National Geoscience Information Service	January 2009	Not Applicable
BGS Estimated Soil Chemistry British Geological Survey - National Geoscience Information Service	October 2015	Annually
BGS Recorded Mineral Sites British Geological Survey - National Geoscience Information Service	November 2015	Bi-Annually
BGS Urban Soil Chemistry British Geological Survey - National Geoscience Information Service	October 2015	Annually
BGS Urban Soil Chemistry Averages British Geological Survey - National Geoscience Information Service	October 2015	Annually
Brine Compensation Area Cheshire Brine Subsidence Compensation Board	August 2011	Not Applicable
Coal Mining Affected Areas The Coal Authority - Property Searches	March 2014	As notified
Mining Instability Ove Arup & Partners	October 2000	Not Applicable
Non Coal Mining Areas of Great Britain British Geological Survey - National Geoscience Information Service	May 2015	Not Applicable
Potential for Collapsible Ground Stability Hazards British Geological Survey - National Geoscience Information Service	June 2015	Annually
Potential for Compressible Ground Stability Hazards British Geological Survey - National Geoscience Information Service	June 2015	Annually
Potential for Ground Dissolution Stability Hazards British Geological Survey - National Geoscience Information Service	June 2015	Annually
Potential for Landslide Ground Stability Hazards British Geological Survey - National Geoscience Information Service	June 2015	Annually
Potential for Running Sand Ground Stability Hazards British Geological Survey - National Geoscience Information Service	June 2015	Annually
Potential for Shrinking or Swelling Clay Ground Stability Hazards British Geological Survey - National Geoscience Information Service	June 2015	Annually
Radon Potential - Radon Affected Areas British Geological Survey - National Geoscience Information Service	July 2011	As notified
Radon Potential - Radon Protection Measures British Geological Survey - National Geoscience Information Service	July 2011	As notified

Industrial Land Use	Version	Update Cycle
Contemporary Trade Directory Entries Thomson Directories	March 2016	Quarterly
Fuel Station Entries Catalist Ltd - Experian	November 2015	Quarterly
Gas Pipelines National Grid	July 2014	Quarterly
Points of Interest - Commercial Services PointX	March 2016	Quarterly
Points of Interest - Education and Health PointX	March 2016	Quarterly
Points of Interest - Manufacturing and Production PointX	March 2016	Quarterly
Points of Interest - Public Infrastructure PointX	March 2016	Quarterly
Points of Interest - Recreational and Environmental PointX	March 2016	Quarterly
Underground Electrical Cables National Grid	January 2016	Bi-Annually

Sensitive Land Use	Version	Update Cycle
Ancient Woodland		
Natural England	June 2015	Bi-Annually
Areas of Adopted Green Belt		
Bury Metropolitan Borough Council	January 2016	As notified
Manchester City Council	January 2016	As notified
Oldham Metropolitan Borough Council	January 2016	As notified
Salford City Council	January 2016	As notified
Stockport Metropolitan Borough Council	January 2016	As notified
Tameside Metropolitan Borough Council	January 2016	As notified
Trafford Metropolitan Borough Council	January 2016	As notified
Areas of Unadopted Green Belt		
Bury Metropolitan Borough Council	November 201	As notified
Manchester City Council	November 201	As notified
Oldham Metropolitan Borough Council	November 201	As notified
Salford City Council	November 201	As notified
Stockport Metropolitan Borough Council	November 201	As notified
Tameside Metropolitan Borough Council	November 201	As notified
Trafford Metropolitan Borough Council	November 201	As notified
Areas of Outstanding Natural Beauty		
Natural England	April 2016	Bi-Annually
Environmentally Sensitive Areas		
Natural England	April 2016	Annually
Forest Parks		
Forestry Commission	April 1997	Not Applicable
Local Nature Reserves		
Natural England	April 2016	Bi-Annually
Marine Nature Reserves		
Natural England	April 2016	Bi-Annually
National Nature Reserves		
Natural England	April 2016	Bi-Annually
National Parks		
Natural England	March 2016	Bi-Annually
Nitrate Sensitive Areas		
Department for Environment, Food and Rural Affairs (DEFRA - formerly FRCA)	October 2015	Not Applicable
Nitrate Vulnerable Zones		
Department for Environment, Food and Rural Affairs (DEFRA - formerly FRCA)	October 2015	Annually
Ramsar Sites		
Natural England	April 2016	Bi-Annually
Sites of Special Scientific Interest		
Natural England	October 2015	Bi-Annually
Special Areas of Conservation		
Natural England	April 2016	Bi-Annually
Special Protection Areas		
Natural England	April 2016	Bi-Annually
World Heritage Sites		
English Heritage - National Monument Record Centre	September 2015	Bi-Annually


Data Suppliers

A selection of organisations who provide data within this report

Data Supplier	Data Supplier Logo
Ordnance Survey	
Environment Agency	
Scottish Environment Protection Agency	
The Coal Authority	
British Geological Survey	
Centre for Ecology and Hydrology	
Natural Resources Wales	
Scottish Natural Heritage	
Natural England	
Public Health England	
Ove Arup	
Peter Brett Associates	

Contact	Name and Address	Contact Details
2	**British Geological Survey - Enquiry Service** British Geological Survey, Kingsley Dunham Centre, Keyworth, Nottingham, Nottinghamshire, NG12 5GG	Telephone: 0115 936 3143 Fax: 0115 936 3276 Email: enquiries@bgs.ac.uk Website: www.bgs.ac.uk
3	**Environment Agency - National Customer Contact Centre (NCCC)** PO Box 544, Templeborough, Rotherham, S60 1BY	Telephone: 03708 506 506 Email: enquiries@environment-agency.gov.uk
4	**Manchester City Council - Environmental Health Department** PO Box 463, Town Hall Extension, Albert Square, Manchester, Greater Manchester, M60 3NY	Telephone: 0161 234 4884 / 234 4873. Fax: 0161 234 4508 Website: www.manchester.gov.uk
5	**Manchester City Council - Planning Department** Town Hall, Manchester, Greater Manchester, M60 2LA	Telephone: 0161 234 5000 Fax: 0161 234 4508 Website: www.manchester.gov.uk
6	**The Coal Authority - Property Searches** 200 Lichfield Lane, Mansfield, Nottinghamshire, NG18 4RG	Telephone: 0345 762 6848 Fax: 01623 637 338 Email: groundstability@coal.gov.uk
7	**Peter Brett Associates** Caversham Bridge House, Waterman Place, Reading, Berkshire, RG1 8DN	Telephone: 0118 950 0761 Fax: 0118 959 7498 Email: reading@pba.co.uk Website: www.pba.co.uk
8	**PointX** 7 Abbey Court, Eagle Way, Sowton, Exeter, Devon, EX2 7HY	Website: www.pointx.co.uk
9	**Department for Environment, Food and Rural Affairs (DEFRA - formerly FRCA)** Government Buildings, Otley Road, Lawnswood, Leeds, West Yorkshire, LS16 5QT	Telephone: 0113 2613333 Fax: 0113 230 0879
10	**Environment Agency - Head Office** Rio House, Waterside Drive, Aztec West, Almondsbury, Bristol, Avon, BS32 4UD	Telephone: 01454 624400 Fax: 01454 624409
-	**Public Health England - Radon Survey, Centre for Radiation, Chemical and Environmental Hazards** Chilton, Didcot, Oxfordshire, OX11 0RQ	Telephone: 01235 822622 Fax: 01235 833891 Email: radon@phe.gov.uk Website: www.ukradon.org
-	**Landmark Information Group Limited** Imperium, Imperial Way, Reading, Berkshire, RG2 0TD	Telephone: 0844 844 9952 Fax: 0844 844 9951 Email: customerservices@landmarkinfo.co.uk Website: www.landmarkinfo.co.uk

Please note that the Environment Agency / Natural Resources Wales / SEPA have a charging policy in place for enquiries.

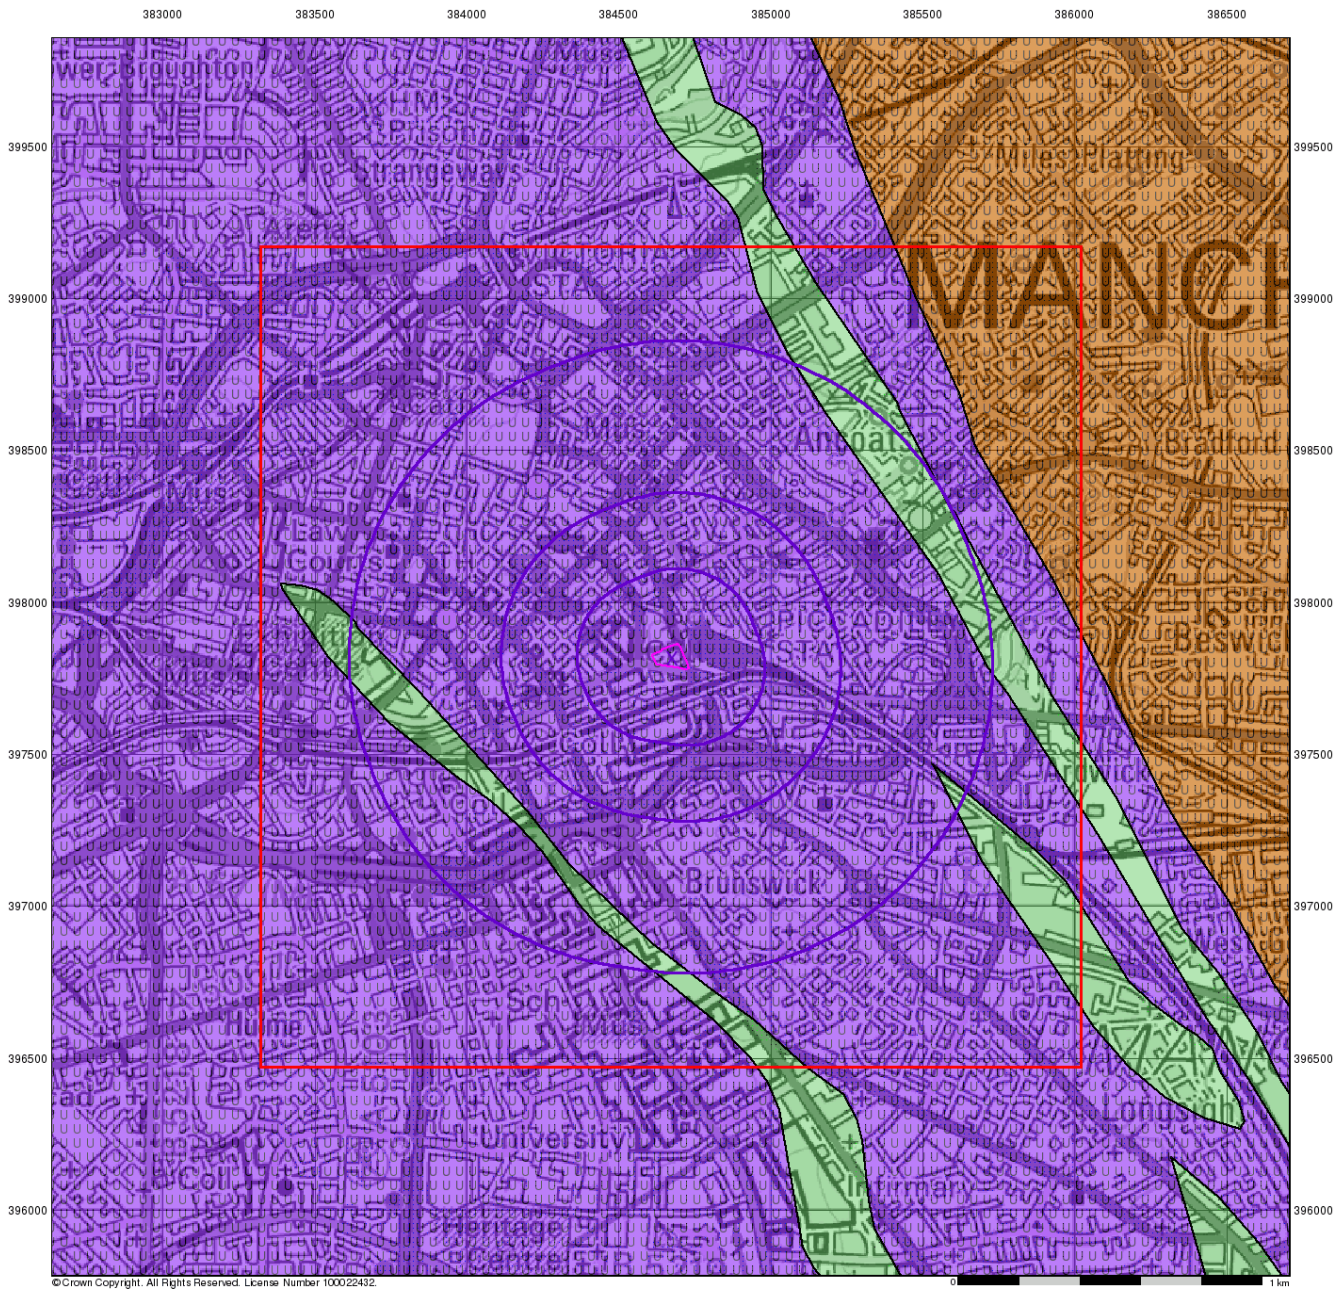

Groundwater Vulnerability


General

Specified Site | Specified Buffer(s) | Bearing Reference Point | Slice | Map ID

Agency and Hydrological

Geological Classes	Soil Classes
Major Aquifer (Highly Permeable)	High (H) 1, 2, 3, U
	Intermediate (I) 1, 2
	Low
Minor Aquifer (Variably Permeable)	High (H) 1, 2, 3, U
	Intermediate (I) 1, 2
	Low
Non Aquifer (Negligibly Permeable)	
Water or Sea	
Drift Deposit	

Site Sensitivity Context Map - Slice A

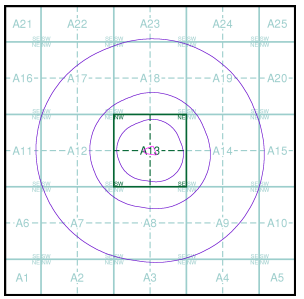


Order Details

Order Number:	84805317_1_1
Customer Ref:	B060270.001
National Grid Reference:	384670, 397820
Slice:	A
Site Area (Ha):	0.62
Search Buffer (m):	1000

Site Details

London Road Fire Station, London Road, MANCHESTER, M1

Landmark Information Group
Tel: 0844 844 9952
Fax: 0844 844 9951
Web: www.envirocheck.co.uk

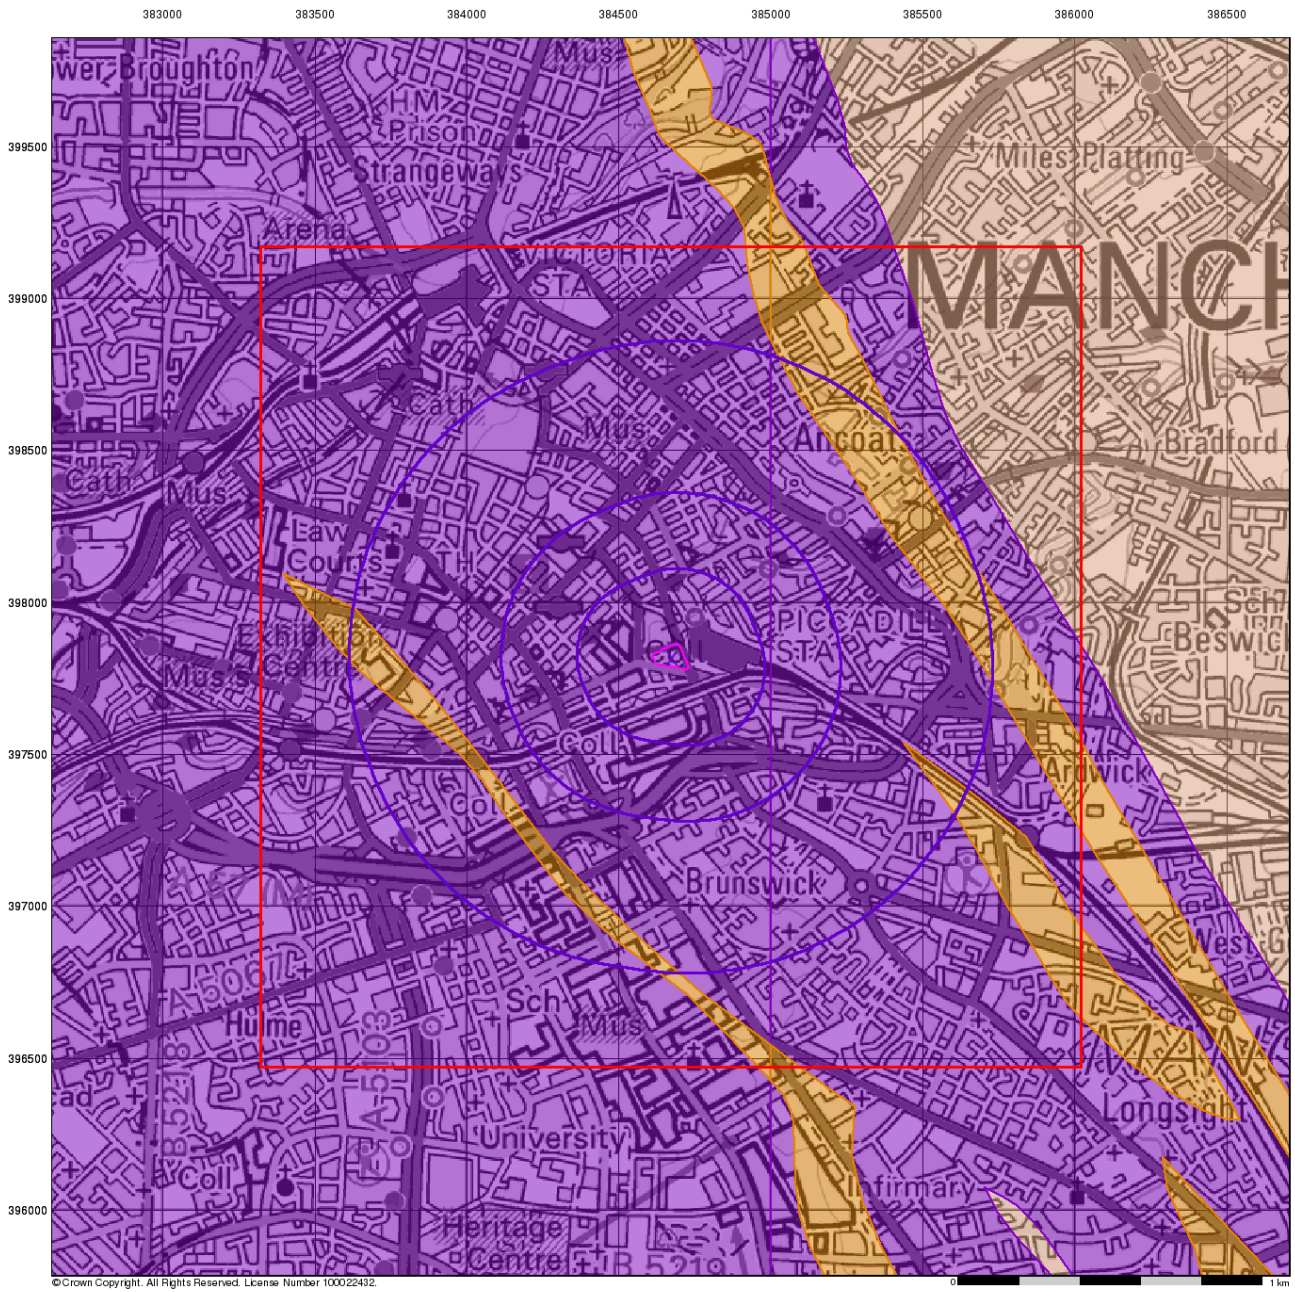

curtins

Bedrock Aquifer Designation

General


Specified Site | Specified Buffer(s) | Bearing Reference Point | Slice | Map ID

Agency and Hydrological

Geological Classes

- Principal Aquifer
- Secondary A Aquifer
- Secondary B Aquifer
- Secondary Undifferentiated
- Unproductive Strata
- Unknown
- Unknown (Lakes and Landslip)

Site Sensitivity Context Map - Slice A

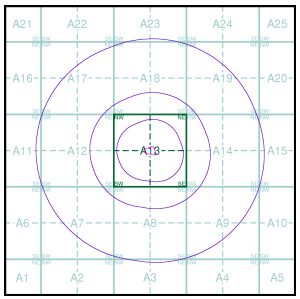


Order Details

Order Number:	84805317_1_1
Customer Ref:	B060270.001
National Grid Reference:	384670, 397820
Slice:	A
Site Area (Ha):	0.62
Search Buffer (m):	1000

Site Details

London Road Fire Station, London Road, MANCHESTER, M1

Landmark Information Group
Tel: 0844 844 9952
Fax: 0844 844 9951
Web: www.envirocheck.co.uk

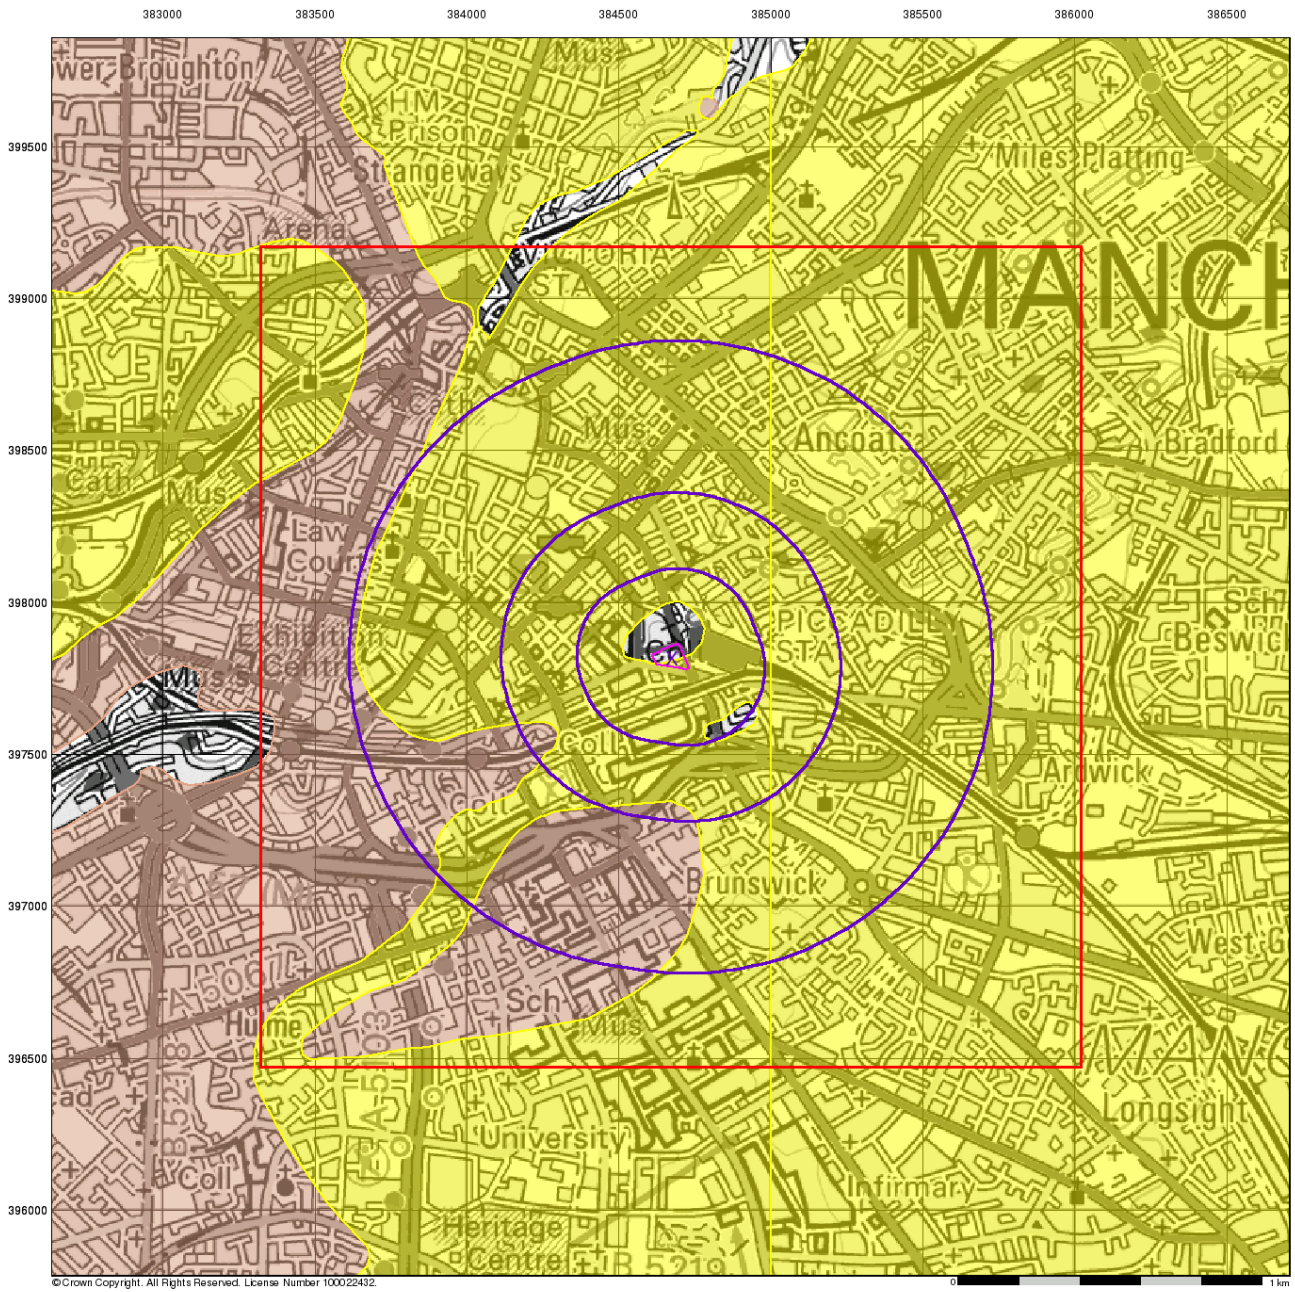

Superficial Aquifer Designation

General


Specified Site | Specified Buffer(s) | Bearing Reference Point | Slice | Map ID

Agency and Hydrological

Geological Classes

- Principal Aquifer
- Secondary A Aquifer
- Secondary B Aquifer
- Secondary Undifferentiated
- Unproductive Strata
- Unknown
- Unknown (Lakes and Landslip)

Site Sensitivity Context Map - Slice A

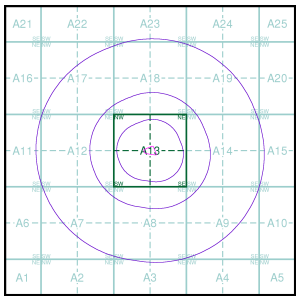


Order Details

Order Number:	84805317_1_1
Customer Ref:	B060270.001
National Grid Reference:	384670, 397820
Slice:	A
Site Area (Ha):	0.62
Search Buffer (m):	1000

Site Details

London Road Fire Station, London Road, MANCHESTER, M1

Landmark Information Group
Tel: 0844 844 9952
Fax: 0844 844 9951
Web: www.envirocheck.co.uk

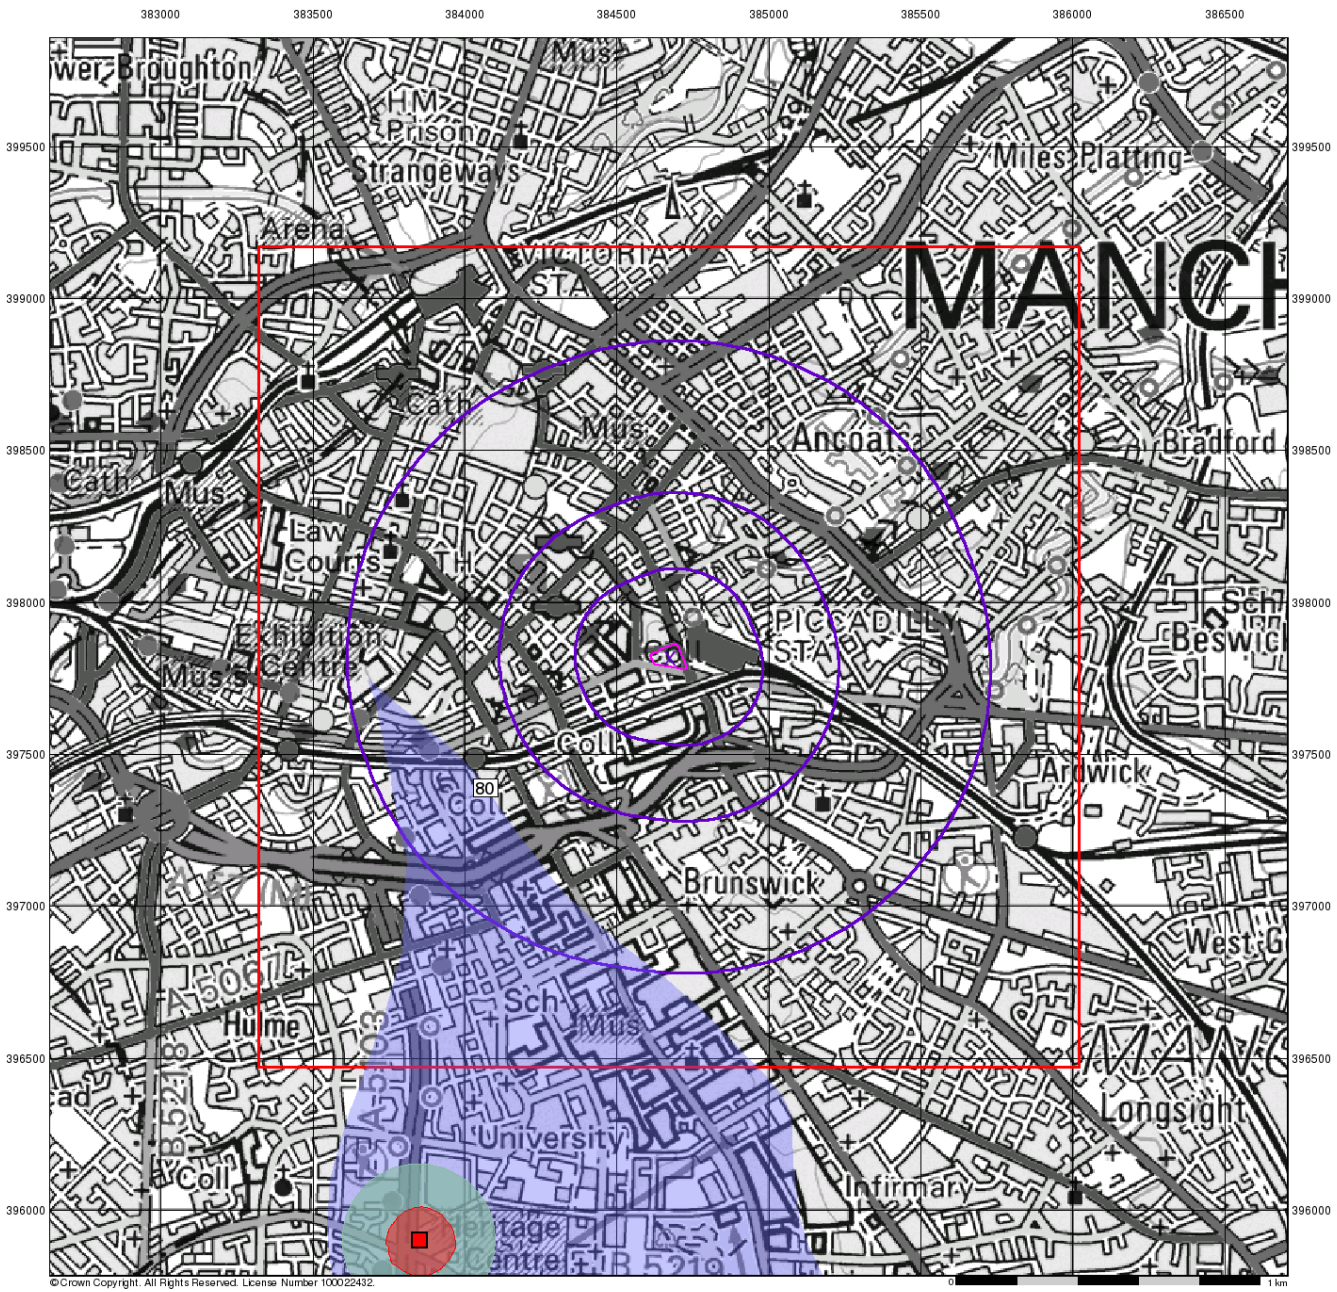

curtins

Source Protection Zones


General

Specified Site | Specified Buffer(s) | Bearing Reference Point | Slice | Map ID

Agency and Hydrological

- Inner zone (Zone 1)
- Inner zone - subsurface activity only (Zone 1c)
- Outer zone (Zone 2)
- Outer zone - subsurface activity only (Zone 2c)
- Total catchment (Zone 3)
- Total catchment - subsurface activity only (Zone 3c)
- Special interest (Zone 4)
- Source Protection Zone Borehole

Site Sensitivity Context Map - Slice A

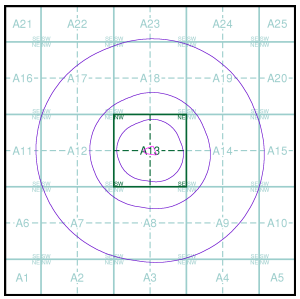


Order Details

Order Number:	84805317_1_1
Customer Ref:	B060270.001
National Grid Reference:	384670, 397820
Slice:	A
Site Area (Ha):	0.62
Search Buffer (m):	1000

Site Details

London Road Fire Station, London Road, MANCHESTER, M1

Landmark Information Group
Tel: 0844 844 9952
Fax: 0844 844 9951
Web: www.envirocheck.co.uk

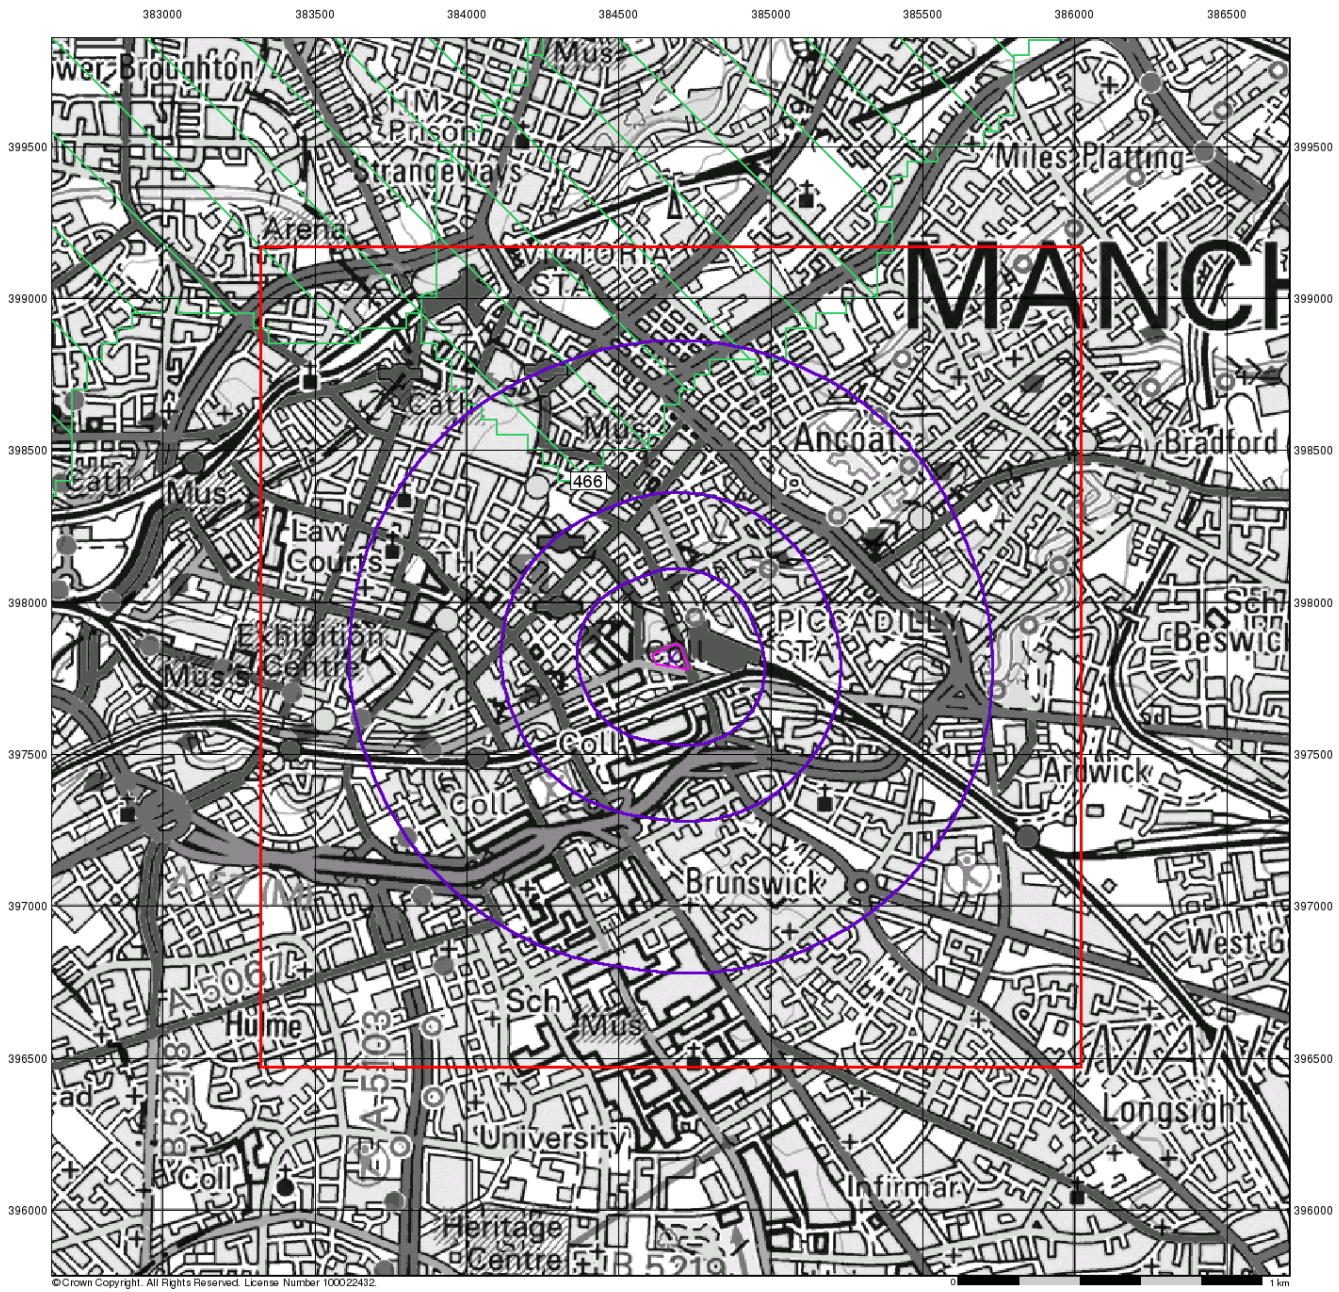

curtins

Sensitive Land Uses


General

Specified Site | Specified Buffer(s) | Bearing Reference Point | Slice | Map ID

Sensitive Land Uses

- Ancient Woodland
- Area of Adopted Green Belt
- Area of Unadopted Green Belt
- Area of Outstanding Natural Beauty
- Environmentally Sensitive Area
- Forest Park
- Local Nature Reserve
- Marine Nature Reserve
- National Nature Reserve
- National Park
- Nitrate Sensitive Area
- Nitrate Vulnerable Zone
- Ramsar Site
- Site of Special Scientific Interest
- Special Area of Conservation
- Special Protection Area
- World Heritage Sites

Site Sensitivity Context Map - Slice A

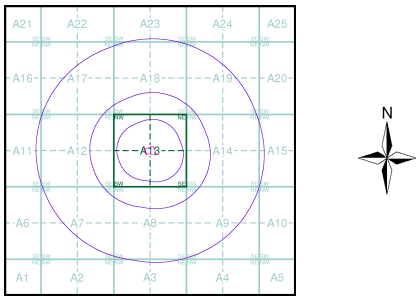


Order Details

Order Number:	84805317_1_1
Customer Ref:	B060270.001
National Grid Reference:	384670, 397820
Slice:	A
Site Area (Ha):	0.62
Search Buffer (m):	1000

Site Details

London Road Fire Station, London Road, MANCHESTER, M1

Landmark Information Group
Tel: 0844 844 9952
Fax: 0844 844 9951
Web: www.envirocheck.co.uk

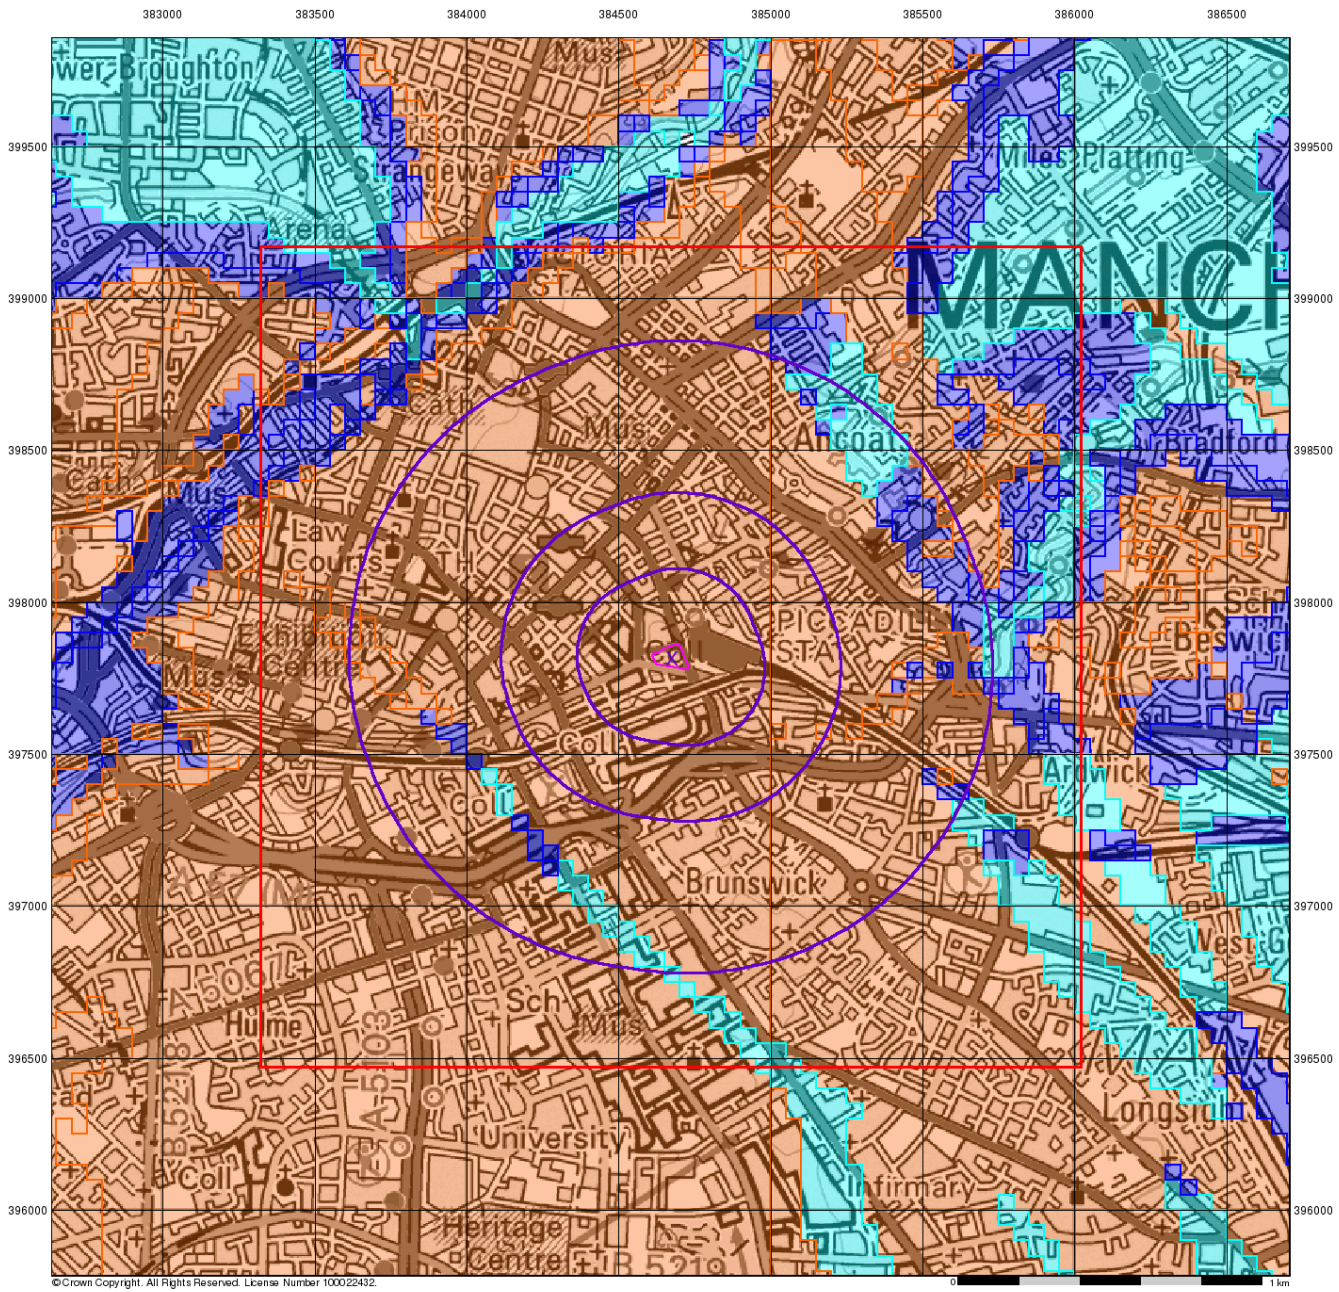

curtins

BGS Flood GFS Data


General

Specified Site | Specified Buffer(s) | Bearing Reference Point | Slice

Agency and Hydrological (Flood)

- Limited Potential for Groundwater Flooding to Occur
- Potential for Groundwater Flooding of Property Situated Below Ground Level
- Potential for Groundwater Flooding to Occur at Surface

Site Sensitivity Context Map - Slice A

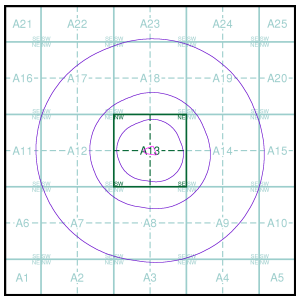

Order Details

Order Number:	84805317_1_1
Customer Ref:	B060270.001
National Grid Reference:	384670, 397820
Slice:	A
Site Area (Ha):	0.62
Search Buffer (m):	1000

Site Details

London Road Fire Station, London Road, MANCHESTER, M1

Landmark Information Group
Tel: 0844 844 9952
Fax: 0844 844 9951
Web: www.envirocheck.co.uk

Geology 1:50,000 Maps Legends

Artificial Ground and Landslip

Map Colour	Lex Code	Rock Name	Rock Type	Min and Max Age
	WMGR	Infilled Ground	Artificial Deposit	Cenozoic - Cenozoic
	MGR	Made Ground (Undivided)	Artificial Deposit	Holocene - Holocene

Superficial Geology

Map Colour	Lex Code	Rock Name	Rock Type	Min and Max Age
	ALV	Alluvium	Clay, Silt, Sand and Gravel	Flandrian - Flandrian
	ALV	Alluvium	Sand with Clay And Gravel	Flandrian - Flandrian
	TILLD	Till, Devensian	Diamicton	Devensian - Devensian
	GFSDD	Glaciofluvial Sheet Deposits, Devensian	Sand and Gravel	Devensian - Devensian
	RTD1	River Terrace Deposits, 1	Sand and Gravel	Quaternary - Quaternary

Bedrock and Faults

Map Colour	Lex Code	Rock Name	Rock Type	Min and Max Age
	CPB	Chester Pebble Beds Formation	Sandstone	Early Triassic - Early Triassic
	WLSF	Wilmslow Sandstone Formation	Sandstone	Early Triassic - Early Triassic
	MM	Manchester Marls Formation	Mudstone	Late Permian - Late Permian
	CS	Collyhurst Sandstone Formation	Sandstone	Cisuralian - Cisuralian
	HA	Halesowen Formation	Mudstone, Siltstone and Sandstone	Westphalian D - Westphalian D
	GML	Great Mine Limestone	Limestone	Westphalian D - Westphalian D
	HTS	Holt Town Sandstone Bed	Sandstone	Westphalian D - Westphalian D
	PUCM	Pennine Upper Coal Measures Formation	Mudstone, Siltstone and Sandstone	Westphalian D - Bolsovian
	OPS	Openshaw Sandstone	Sandstone	Bolsovian - Bolsovian
	PMCM	Pennine Middle Coal Measures Formation	Mudstone, Siltstone and Sandstone	Bolsovian - Duckmantian

Map Colour	Lex Code	Rock Name	Rock Type	Min and Max Age
	ETM	Etruria Formation	Sandstone and Mudstone	Westphalian - Westphalian
		Faults		
		Rock Segments		

curtins


Geology 1:50,000 Maps

This report contains geological map extracts taken from the BGS Digital Geological map of Great Britain at 1:50,000 scale and is designed for users carrying out preliminary site assessments who require geological maps for the area around the site. This mapping may be more up to date than previously published paper maps.
The various geological layers - artificial and landslip deposits, superficial geology and solid (bedrock) geology are displayed in separate maps, but superimposed on the final 'Combined Surface Geology' map. All map legends feature on this page. Not all layers have complete nationwide coverage, so availability of data for relevant map sheets is indicated below.

Geology 1:50,000 Maps Coverage

Map ID:	**1**
Map Sheet No:	**085**
Map Name:	**Manchester**
Map Date:	**2011**
Bedrock Geology:	**Available**
Superficial Geology:	**Available**
Artificial Geology:	**Available**
Faults:	**Not Supplied**
Landslip:	**Available**
Rock Segments:	**Not Supplied**

Geology 1:50,000 Maps - Slice A

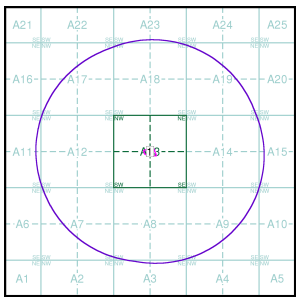


Order Details:

Order Number:	84805317_1_1
Customer Reference:	B060270.001
National Grid Reference:	384670, 397820
Slice:	A
Site Area (Ha):	0.62
Search Buffer (m):	1000

Site Details:

London Road Fire Station, London Road, MANCHESTER, M1

Landmark® Information Group
Tel: 0844 844 9952
Fax: 0844 844 9951
Web: www.envirocheck.co.uk

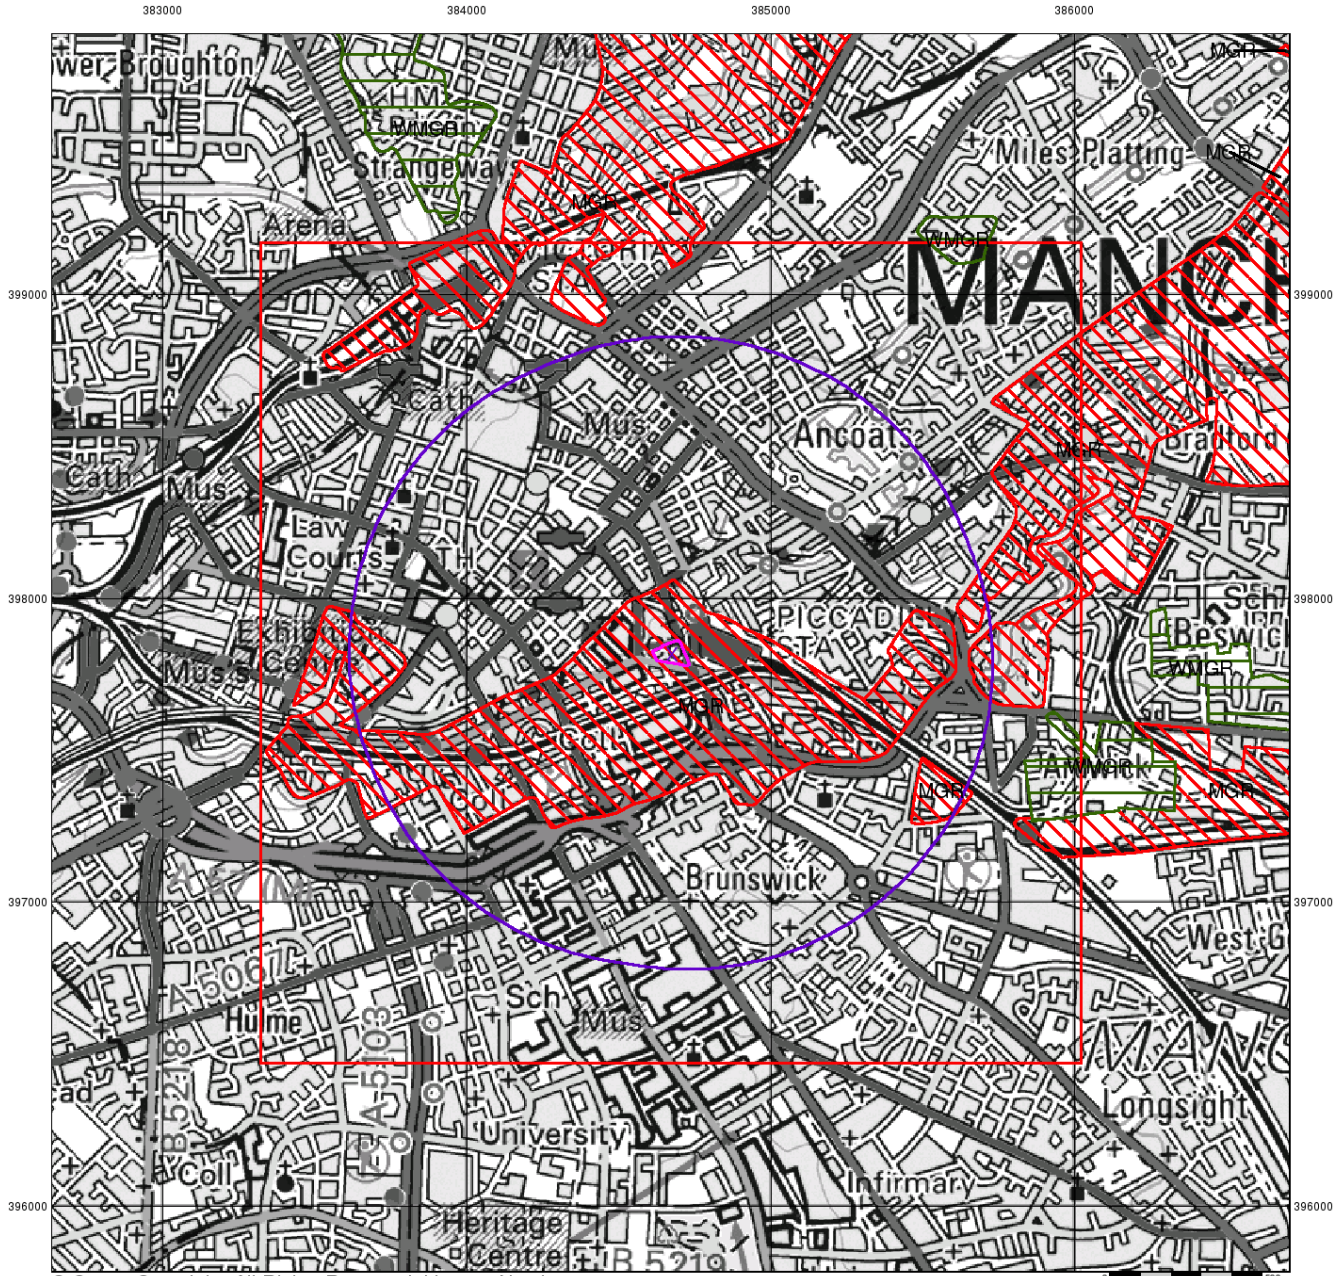

© Crown Copyright. All Rights Reserved. License Number 100022432.

curtins

Artificial Ground and Landslip


Artificial ground is a term used by BGS for those areas where the ground surface has been significantly modified by human activity. Information about previously developed ground is especially important, as it is often associated with potentially contaminated material, unpredictable engineering conditions and unstable ground.

Artificial ground includes:

- Made ground - man-made deposits such as embankments and spoil heaps on the natural ground surface.
- Worked ground - areas where the ground has been cut away such as quarries and road cuttings.
- Infilled ground - areas where the ground has been cut away then wholly or partially backfilled.
- Landscaped ground - areas where the surface has been reshaped.
- Disturbed ground - areas of ill-defined shallow or near surface mineral workings where it is impracticable to map made and worked ground separately.

Mass movement (landslip) deposits on BGS geological maps are primarily superficial deposits that have moved down slope under gravity to form landslips. These affect bedrock, other superficial deposits and artificial ground. The dataset also includes foundered strata, where the ground has collapsed due to subsidence.

Artificial Ground and Landslip Map - Slice A

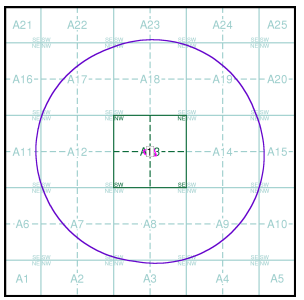


Order Details:

Order Number:	84805317_1_1
Customer Reference:	B060270.001
National Grid Reference:	384670, 397820
Slice:	A
Site Area (Ha):	0.62
Search Buffer (m):	1000

Site Details:

London Road Fire Station, London Road, MANCHESTER, M1

Landmark Information Group
Tel: 0844 844 9952
Fax: 0844 844 9951
Web: www.envirocheck.co.uk

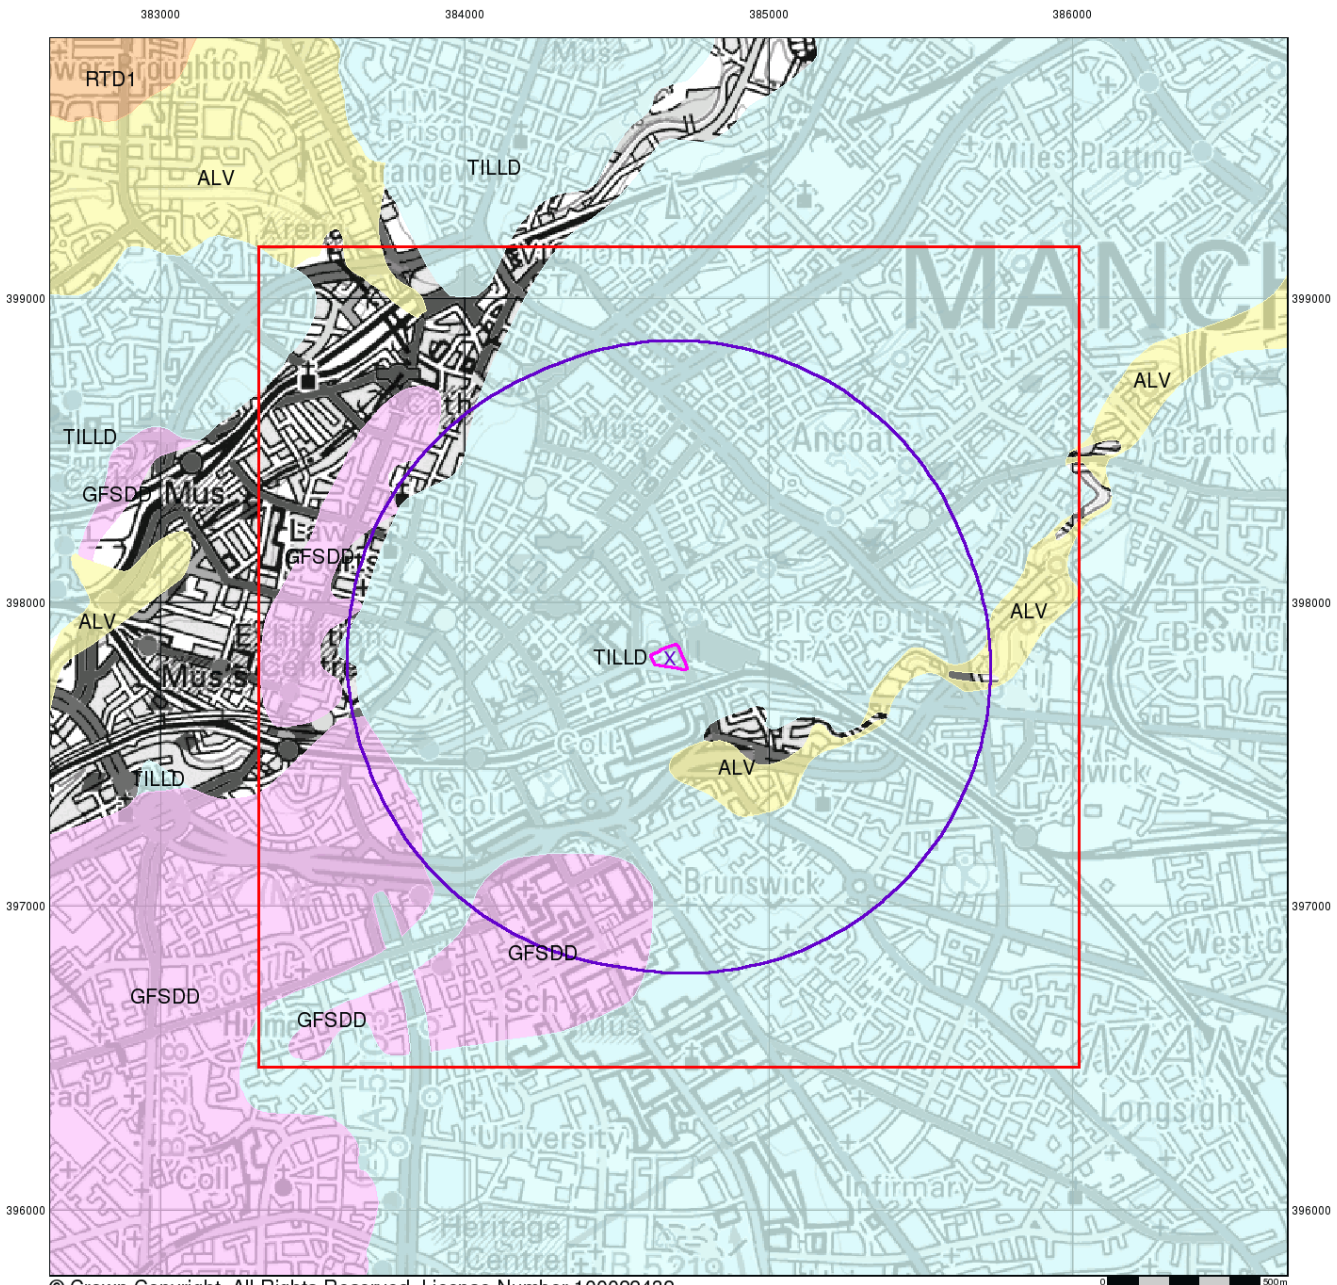

© Crown Copyright. All Rights Reserved. License Number 100022432.

curtins


Superficial Geology

Superficial Deposits are the youngest geological deposits formed during the most recent period of geological time, the Quaternary, which extends back about 1.8 million years from the present.

They rest on older deposits or rocks referred to as Bedrock. This dataset contains Superficial deposits that are of natural origin and 'in place'. Other superficial strata may be held in the Mass Movement dataset where they have been moved, or in the Artificial Ground dataset where they are of man-made origin.

Most of these Superficial deposits are unconsolidated sediments such as gravel, sand, silt and clay, and onshore they form relatively thin, often discontinuous patches or larger spreads.

Superficial Geology Map - Slice A

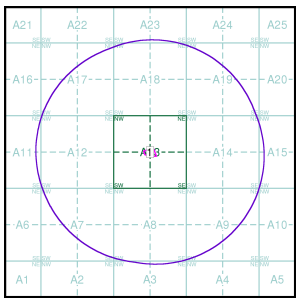


Order Details:

Order Number:	84805317_1_1
Customer Reference:	B060270.001
National Grid Reference:	384670, 397820
Slice:	A
Site Area (Ha):	0.62
Search Buffer (m):	1000

Site Details:

London Road Fire Station, London Road, MANCHESTER, M1

Landmark Information Group
Tel: 0844 844 9952
Fax: 0844 844 9951
Web: www.envirocheck.co.uk

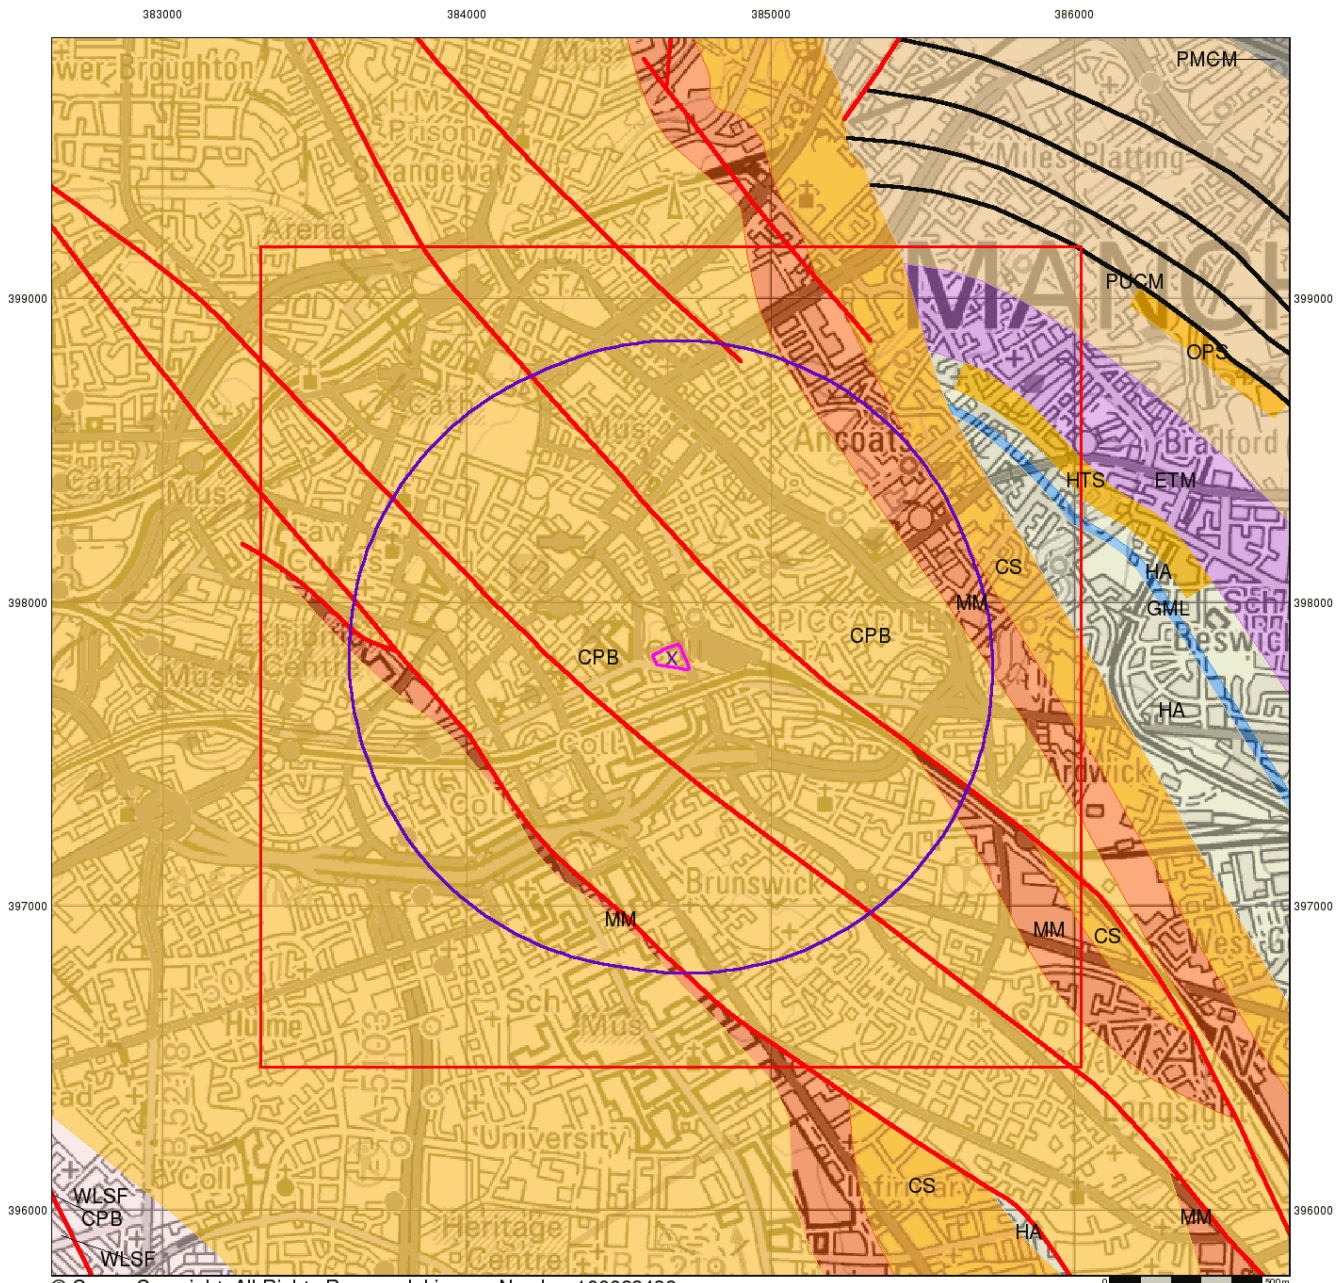

© Crown Copyright. All Rights Reserved. License Number 100022432.

curtins

Bedrock and Faults


Bedrock geology is a term used for the main mass of rocks forming the Earth and are present everywhere, whether exposed at the surface in outcrops or concealed beneath superficial deposits or water.

The bedrock has formed over vast lengths of geological time ranging from ancient and highly altered rocks of the Proterozoic, some 2500 million years ago, or older, up to the relatively young Pliocene, 1.8 million years ago.

The bedrock geology includes many lithologies, often classified into three types based on origin: igneous, metamorphic and sedimentary.

The BGS Faults and Rock Segments dataset includes geological faults (e.g. normal, thrust), and thin beds mapped as lines (e.g. coal seam, gypsum bed). Some of these are linked to other particular 1:50,000 Geology datasets, for example, coal seams are part of the bedrock sequence, most faults and mineral veins primarily affect the bedrock but cut across the strata and post date its deposition.

Bedrock and Faults Map - Slice A

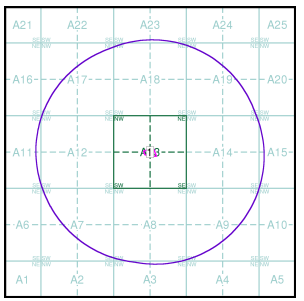


Order Details:

Order Number:	84805317_1_1
Customer Reference:	B060270.001
National Grid Reference:	384670, 397820
Slice:	A
Site Area (Ha):	0.62
Search Buffer (m):	1000

Site Details:

London Road Fire Station, London Road, MANCHESTER, M1

Landmark Information Group
Tel: 0844 844 9952
Fax: 0844 844 9951
Web: www.envirocheck.co.uk

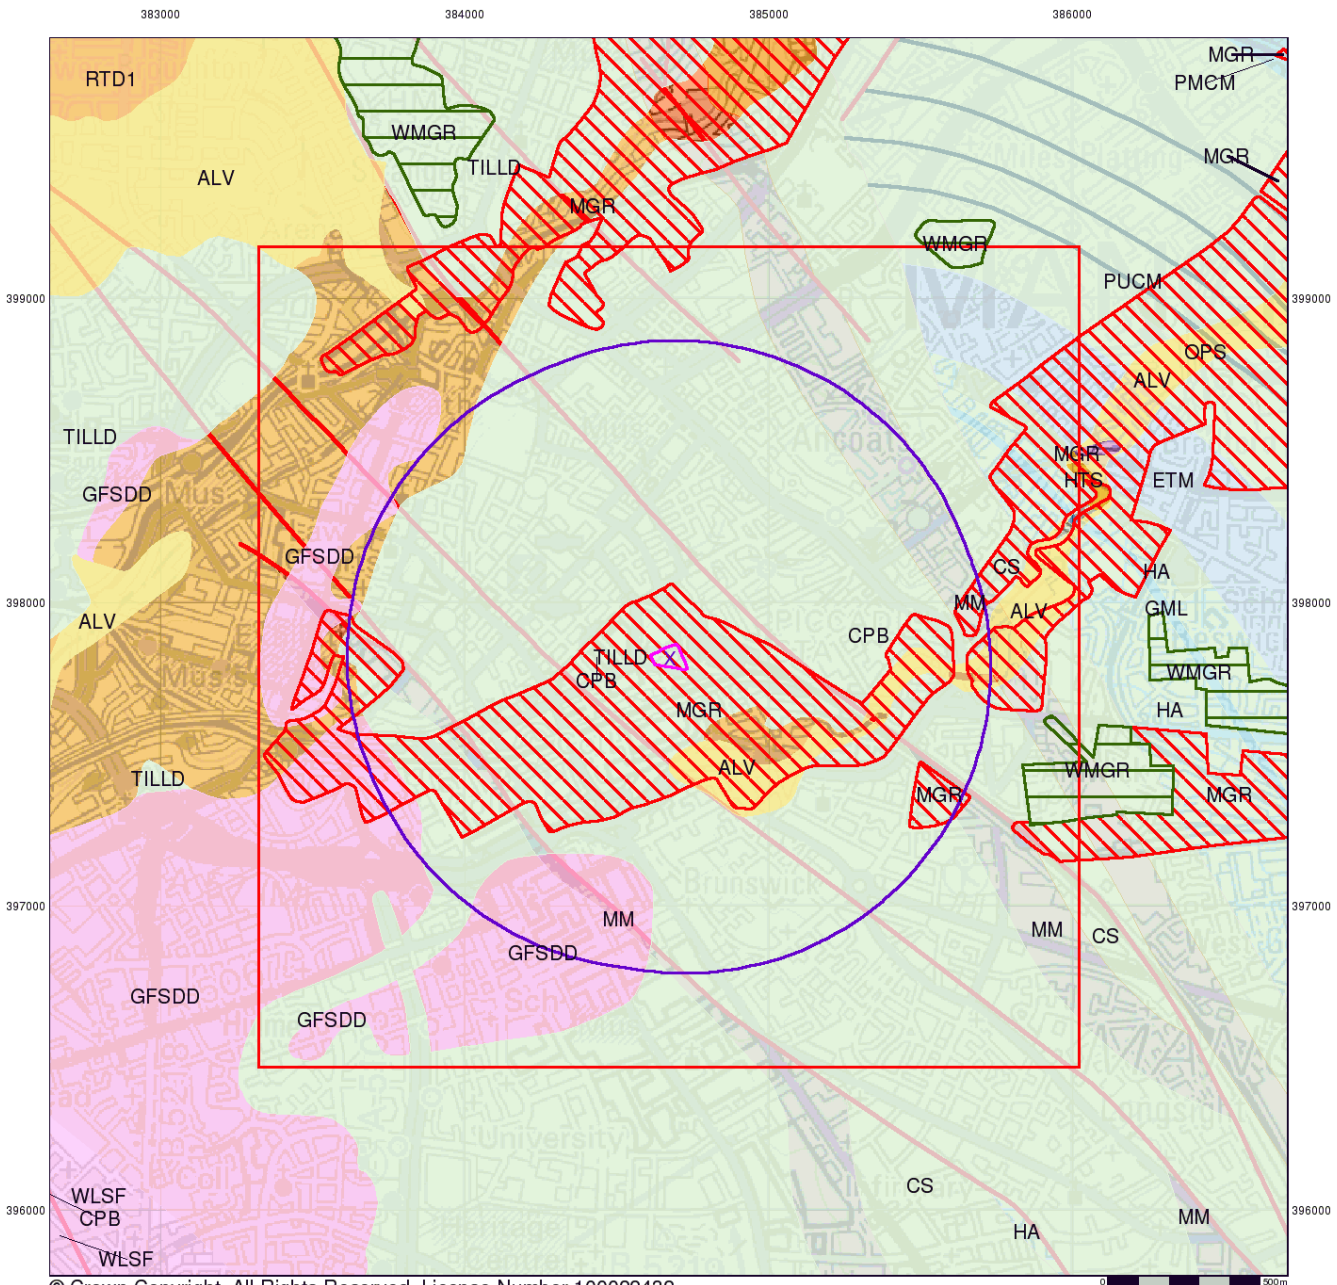

© Crown Copyright. All Rights Reserved. License Number 100022432.

curtins

Combined Surface Geology

The Combined Surface Geology map combines all the previous maps into one combined geological overview of your site.

Please consult the legends to the previous maps to interpret the Combined "Surface Geology" map.


Additional Information

More information on 1:50,000 Geological mapping and explanations of rock classifications can be found on the BGS website. Using the LEX Codes in this report, further descriptions of rock types can be obtained by interrogating the 'BGS Lexicon of Named Rock Units'. This database can be accessed by following the 'Information and Data' link on the BGS website.

Contact

British Geological Survey
Kingsley Dunham Centre
Keyworth
Nottingham
NG12 5GG
Telephone: 0115 936 3143
Fax: 0115 936 3276
email: enquiries@bgs.ac.uk
website: www.bgs.ac.uk

Combined Geology Map - Slice A

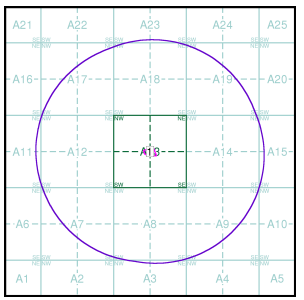


Order Details:

Order Number:	84805317_1_1
Customer Reference:	B060270.001
National Grid Reference:	384670, 397820
Slice:	A
Site Area (Ha):	0.62
Search Buffer (m):	1000

Site Details:

London Road Fire Station, London Road, MANCHESTER, M1

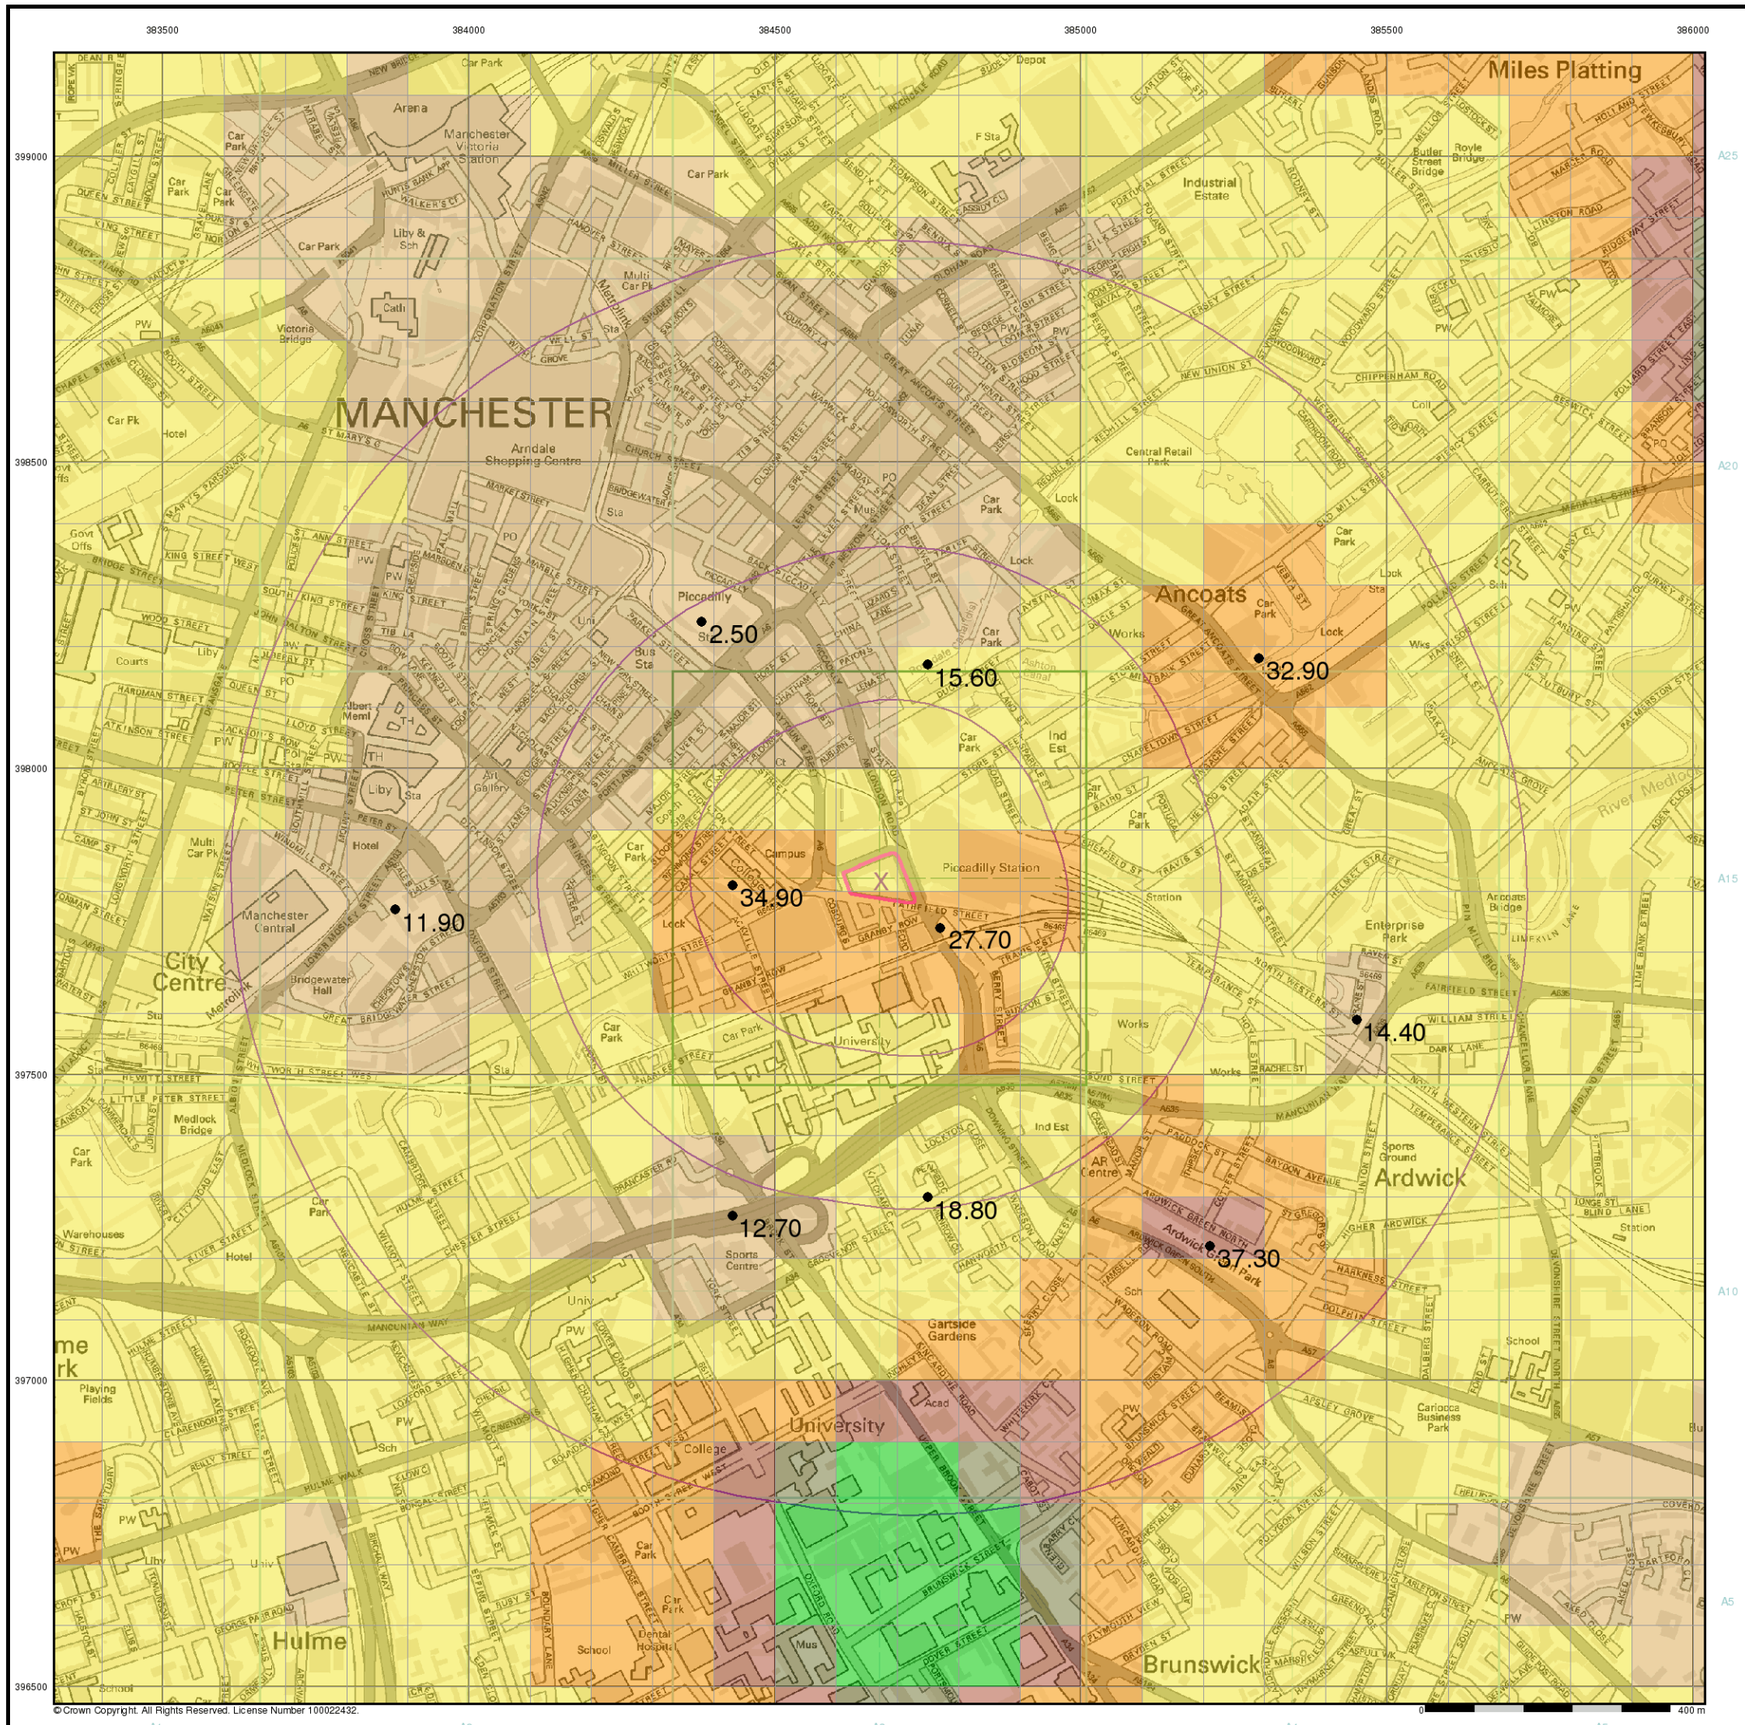

curtins

General

Specified Site | Specified Buffer(s) | X Bearing Reference Point


Urban Soil Chemistry Arsenic

● BGS Urban Soil Chemistry Measured Concentration Values (mg/kg)

Arsenic Concentrations mg/kg

- < 15
- 15 - 25
- 25 - 35
- 35 - 45
- 45 - 60
- 60 - 120
- > 120

Urban Soil Chemistry Arsenic - Slice A

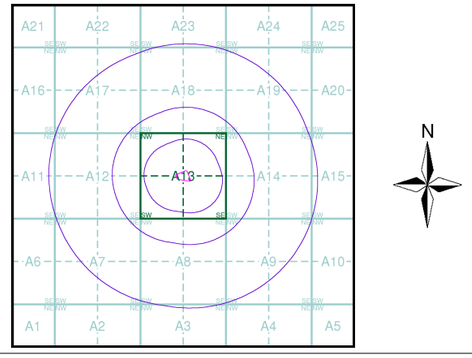

Order Details


Order Details:	84805317_1_1
Customer Ref:	B060270.001
National Grid Reference:	384670, 397820
Slice:	A
Site Area (Ha):	0.62
Search buffer (m):	1000

Site Details

London Road Fire Station, London Road, MANCHESTER, M1

Landmark Information Group

Tel: 0844 844 9952
Fax: 0844 844 9951
Web: www.envirocheck.co.uk

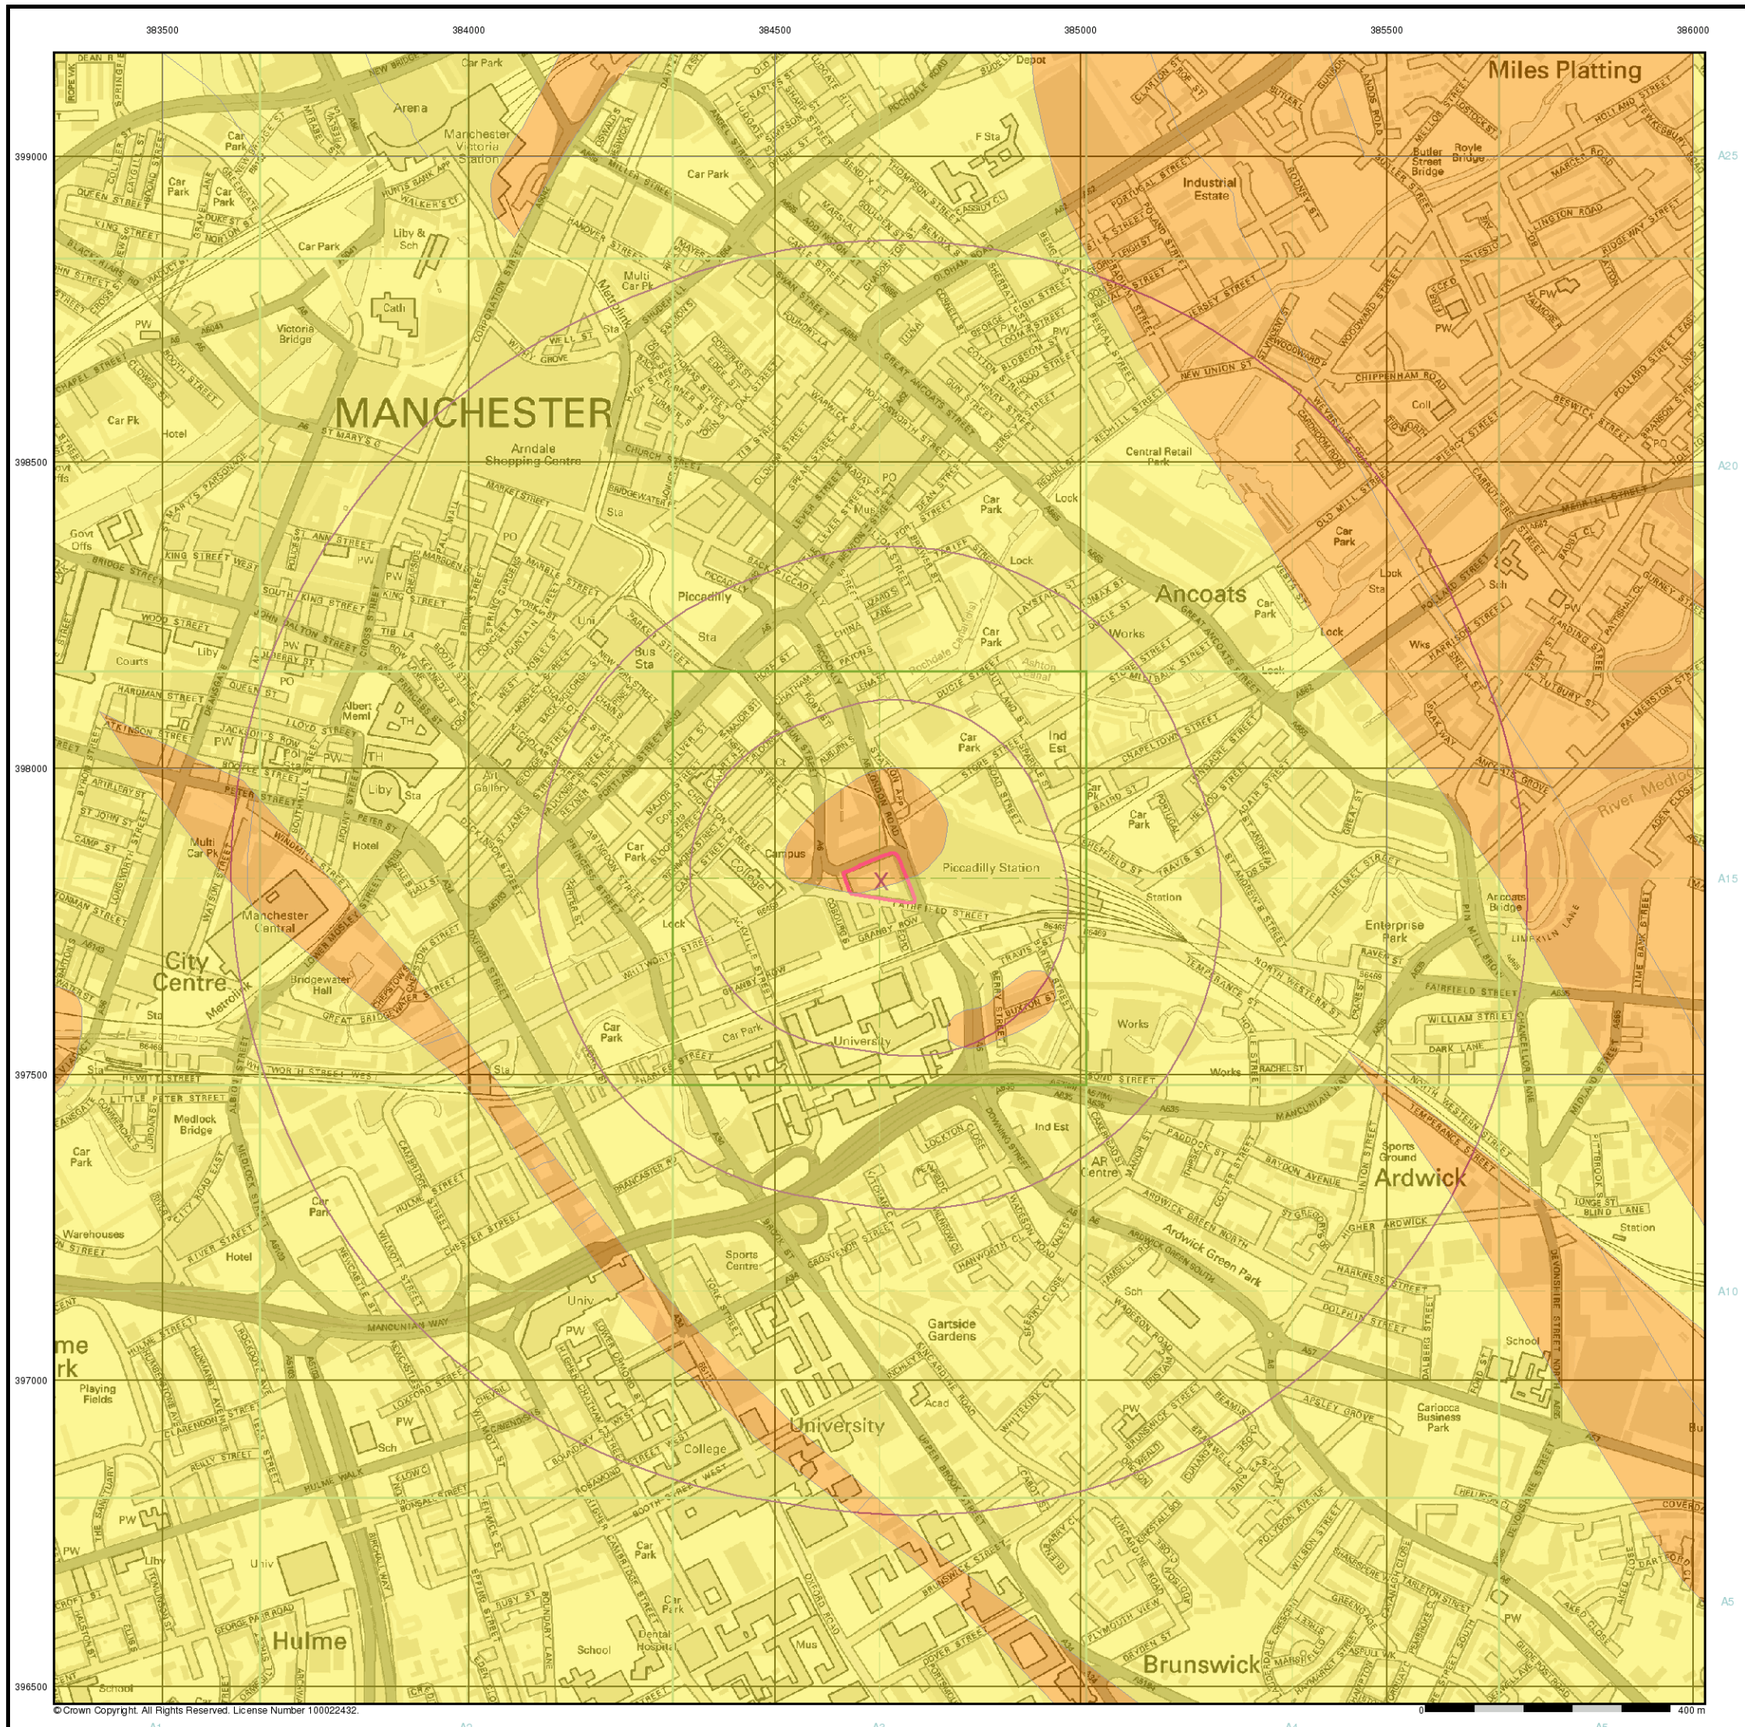

© Crown Copyright. All Rights Reserved. License Number 100022432.

curtins

General


Specified Site | Specified Buffer(s) | X Bearing Reference Point

Estimated Soil Chemistry Arsenic

Arsenic Concentrations mg/kg

- < 15
- 15 - 25
- 25 - 35
- 35 - 45
- 45 - 60
- 60 - 120
- > 120

Estimated Soil Chemistry Arsenic - Slice A

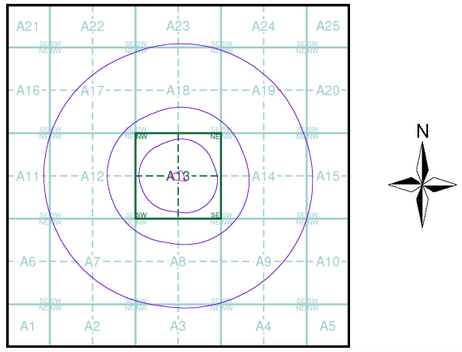


Order Details

Order Details:	84805317_1_1
Customer Ref:	B060270.001
National Grid Reference:	384670, 397820
Slice:	A
Site Area (Ha):	0.62
Search buffer (m):	1000

Site Details

London Road Fire Station, London Road, MANCHESTER, M1

Landmark Information Group
Tel: 0844 844 9952
Fax: 0844 844 9951
Web: www.envirocheck.co.uk

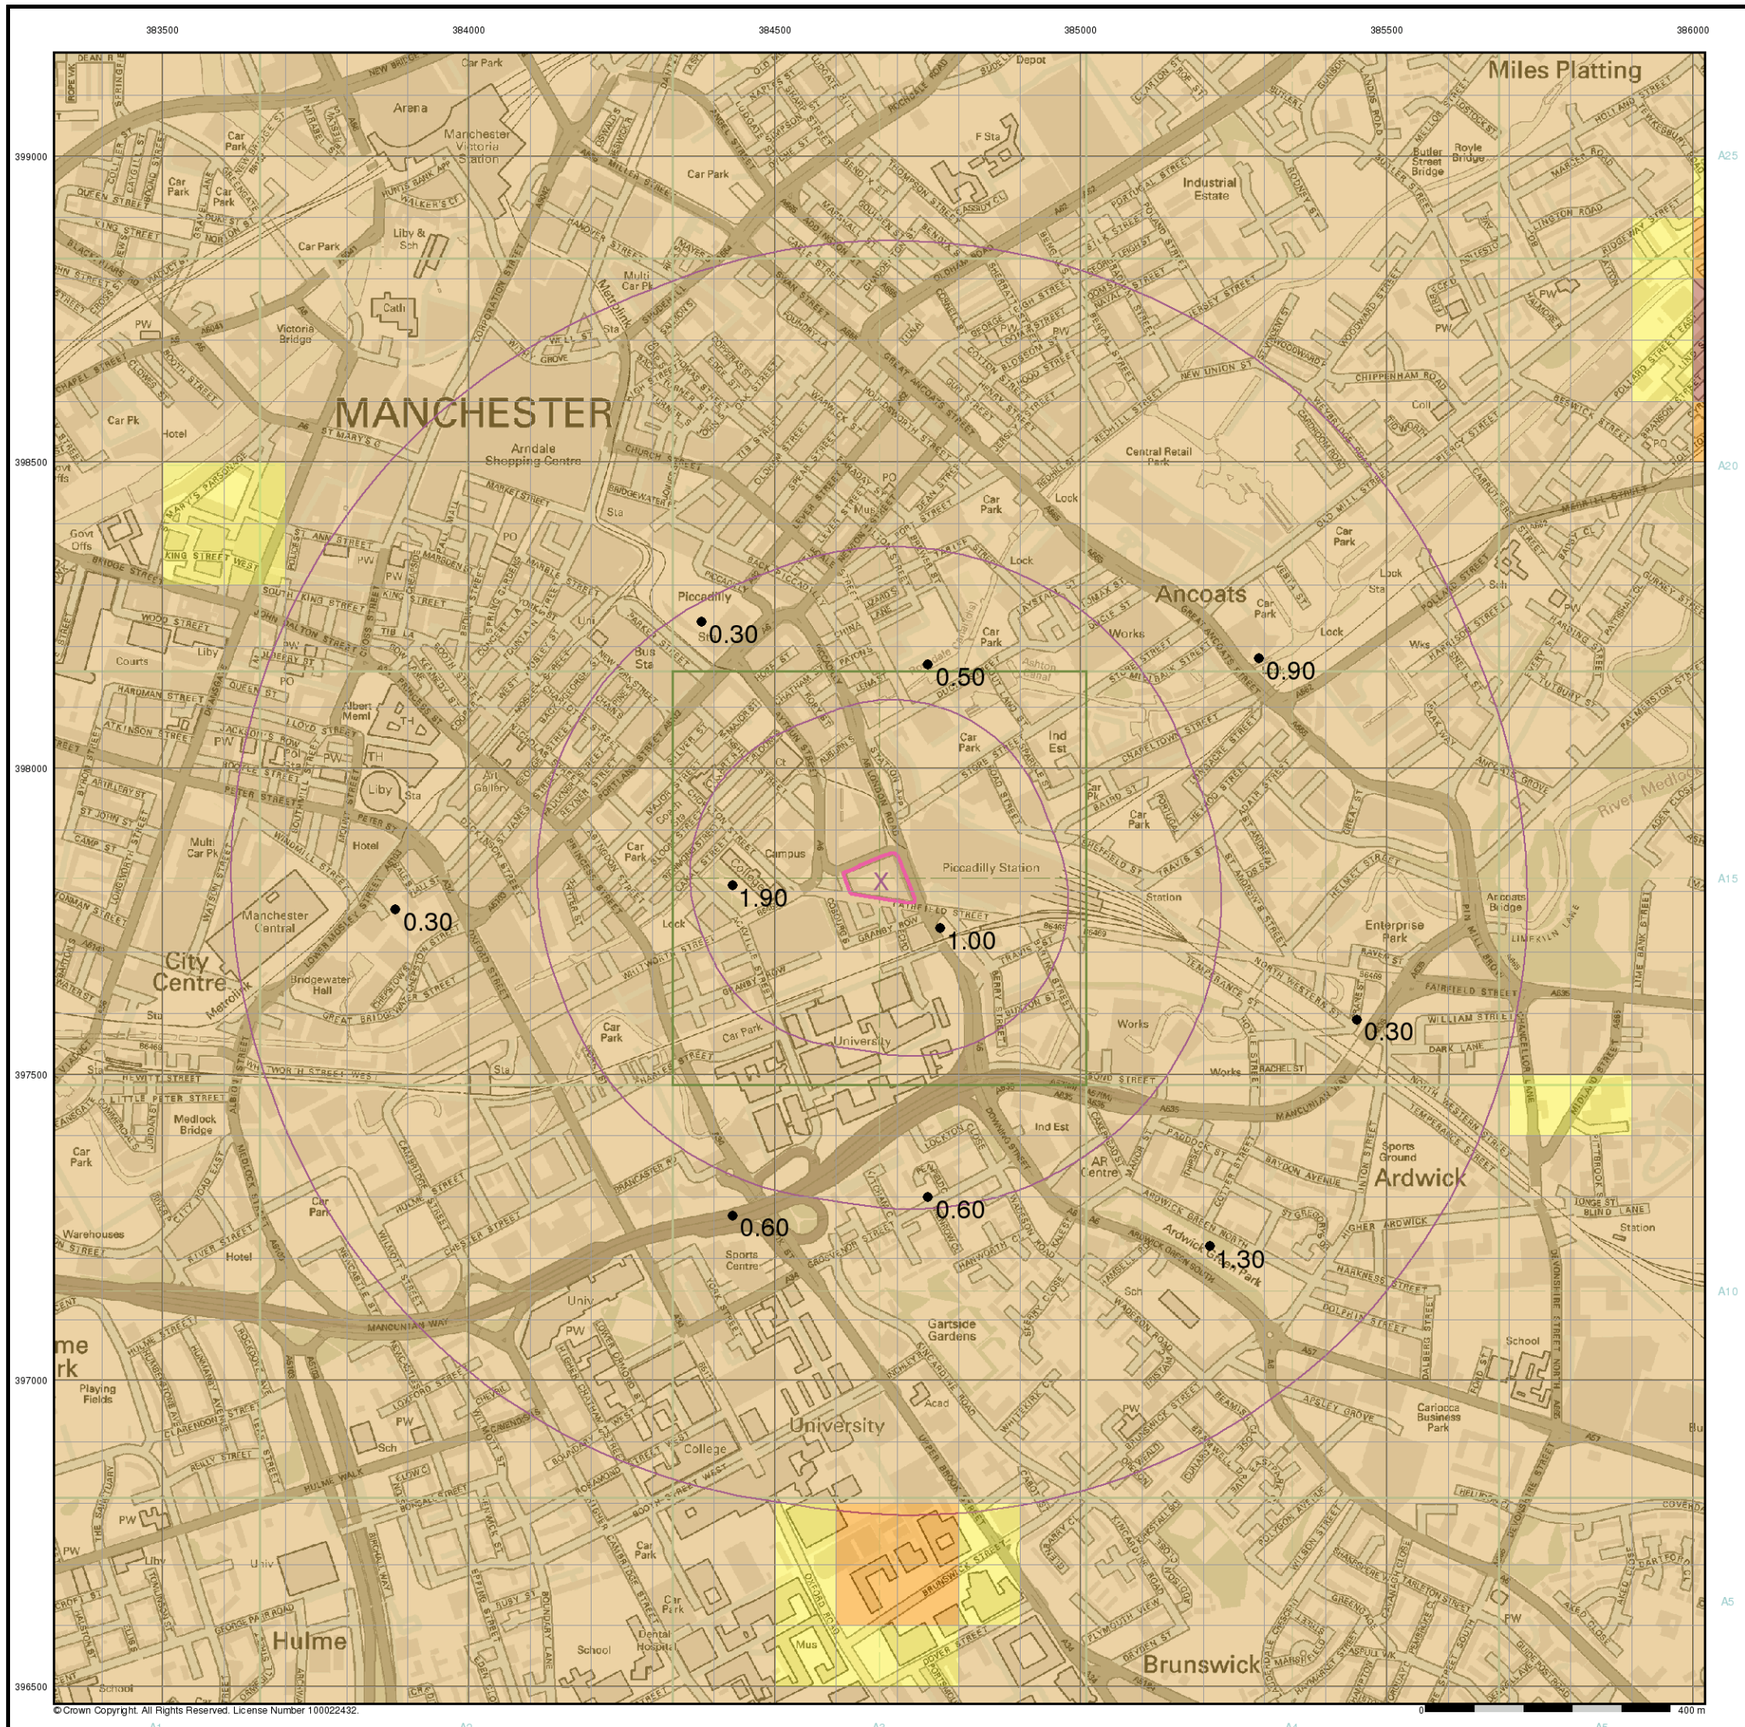

curtins

General

Specified Site | Specified Buffer(s) | Bearing Reference Point


Urban Soil Chemistry Cadmium

BGS Urban Soil Chemistry Measured Concentration Values (mg/kg)

Cadmium Concentrations mg/kg

< 1.8
1.8 - 2.2
2.2 - 3.0
> 3.0

Urban Soil Chemistry Cadmium - Slice A

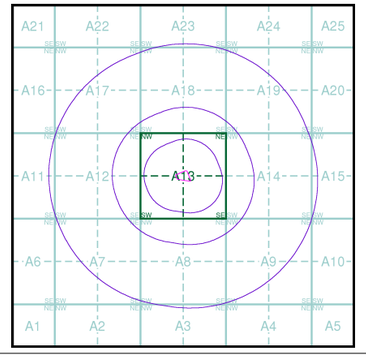

Order Details


Order Details:	84805317_1_1
Customer Ref:	B060270.001
National Grid Reference:	384670, 397820
Slice:	A
Site Area (Ha):	0.62
Search buffer (m):	1000

Site Details

London Road Fire Station, London Road, MANCHESTER, M1

Landmark Information Group

Tel: 0844 844 9952
Fax: 0844 844 9951
Web: www.envirocheck.co.uk

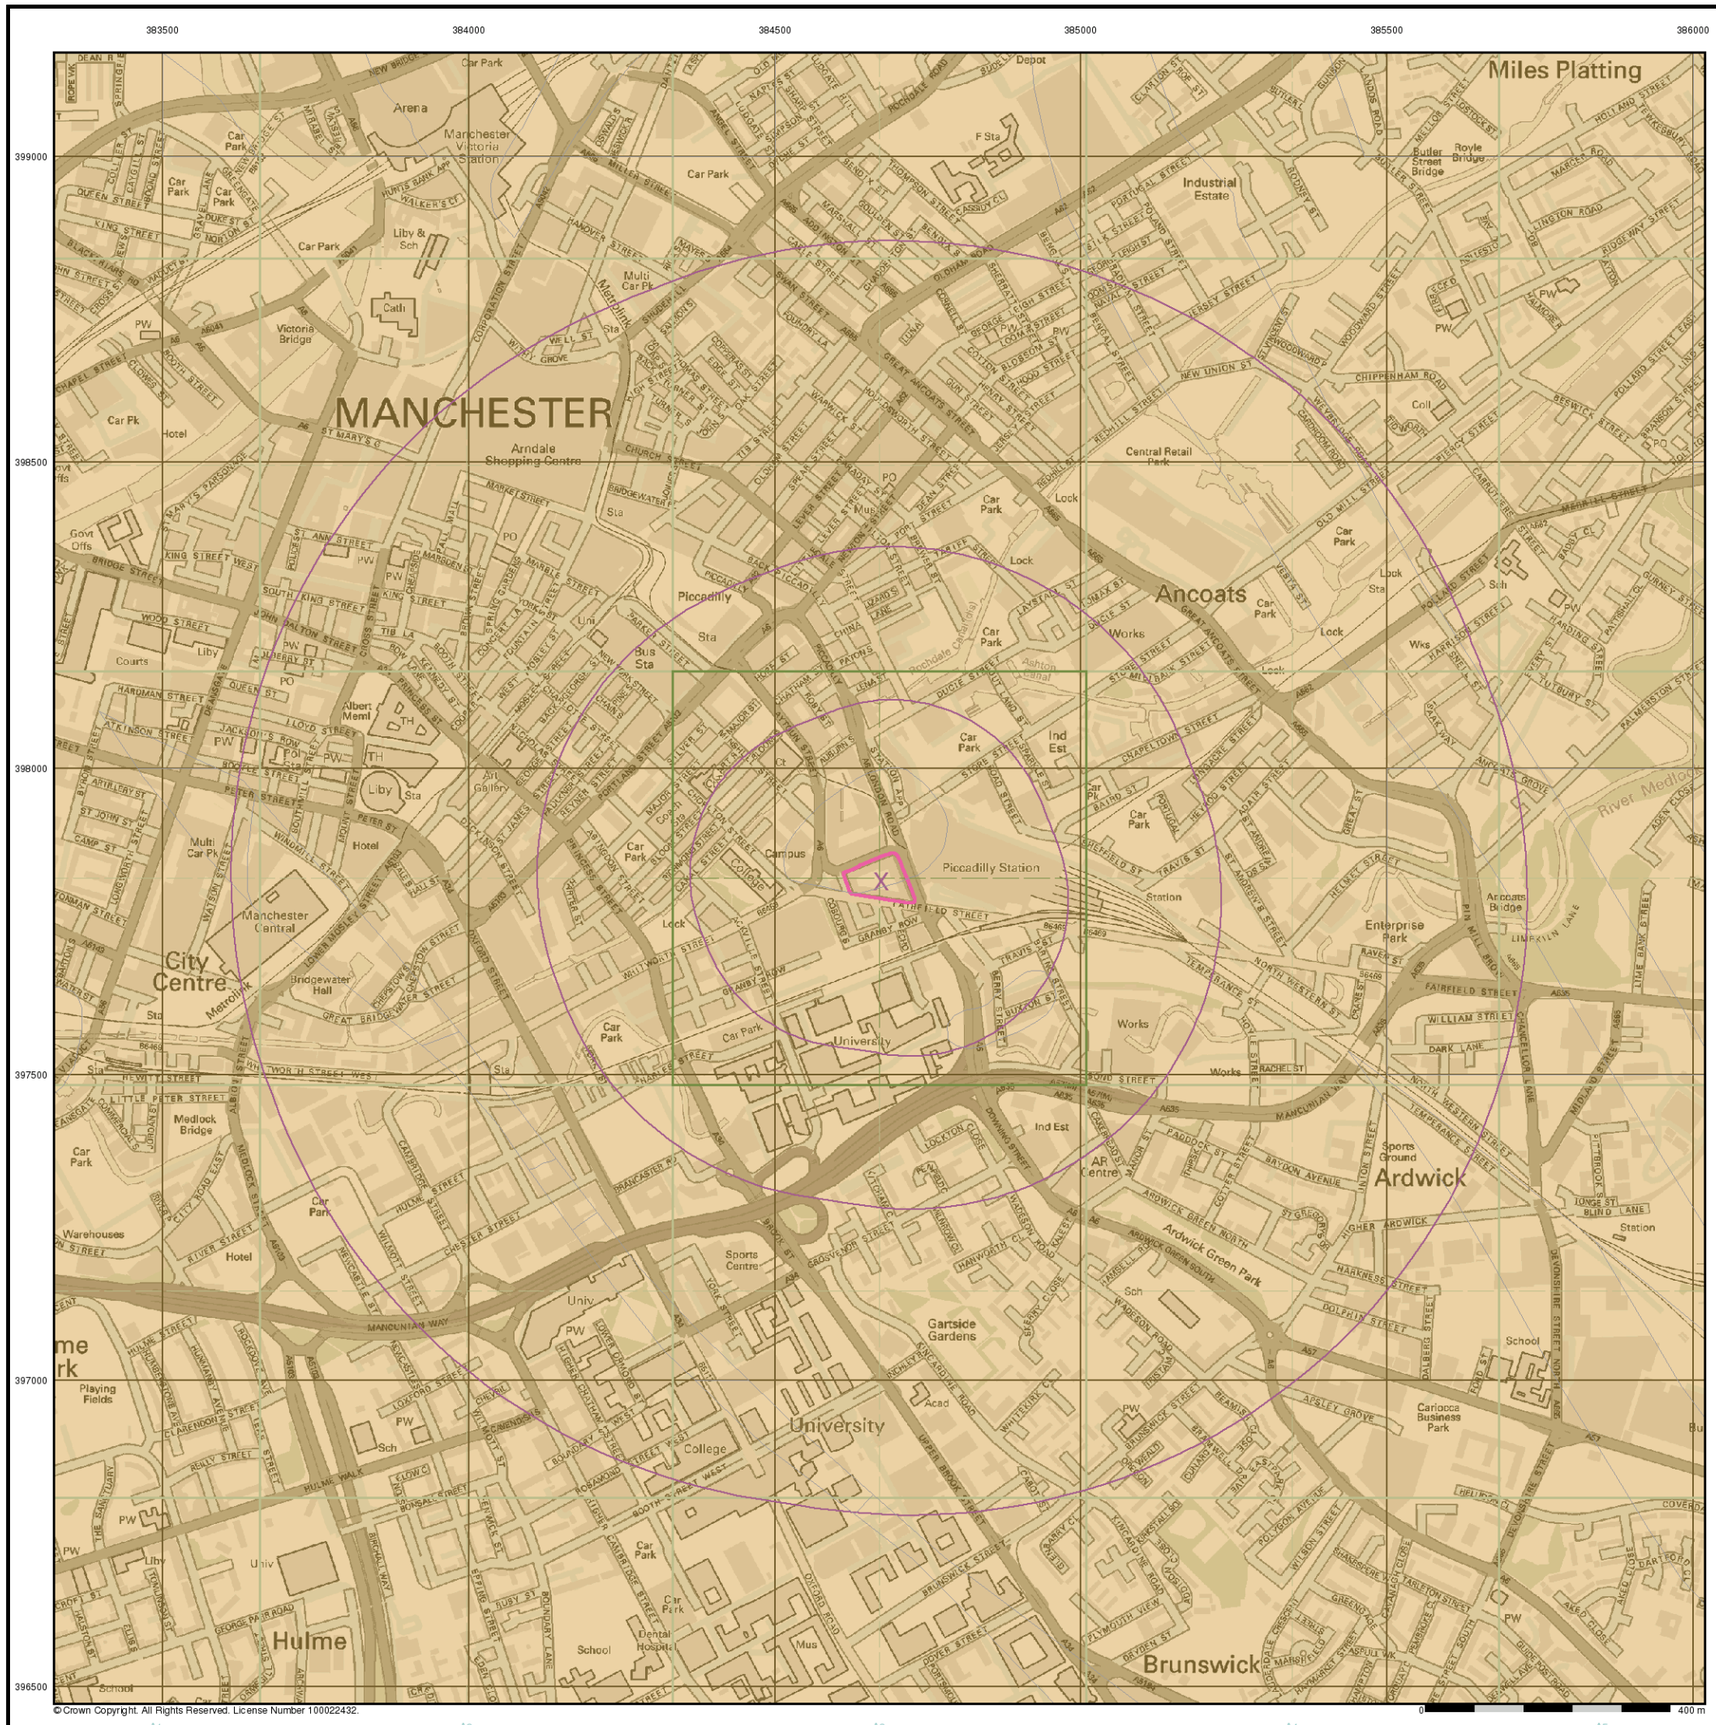

curtins

General


Specified Site | Specified Buffer(s) | X Bearing Reference Point

Estimated Soil Chemistry Cadmium

Cadmium Concentrations mg/kg

- < 1.8
- 1.8 - 2.2
- 2.2 - 3.0
- > 3.0

Estimated Soil Chemistry Cadmium - Slice A

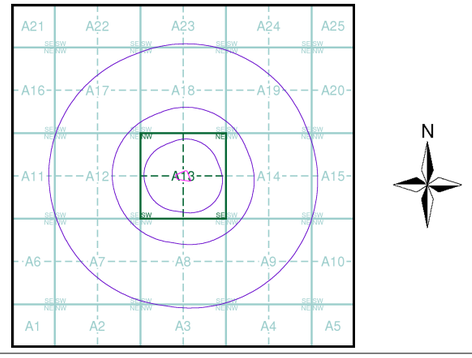

Order Details


Order Details:	84805317_1_1
Customer Ref:	B060270.001
National Grid Reference:	384670, 397820
Slice:	A
Site Area (Ha):	0.62
Search buffer (m):	1000

Site Details

London Road Fire Station, London Road, MANCHESTER, M1

Landmark Information Group

Tel: 0844 844 9952
Fax: 0844 844 9951
Web: www.envirocheck.co.uk

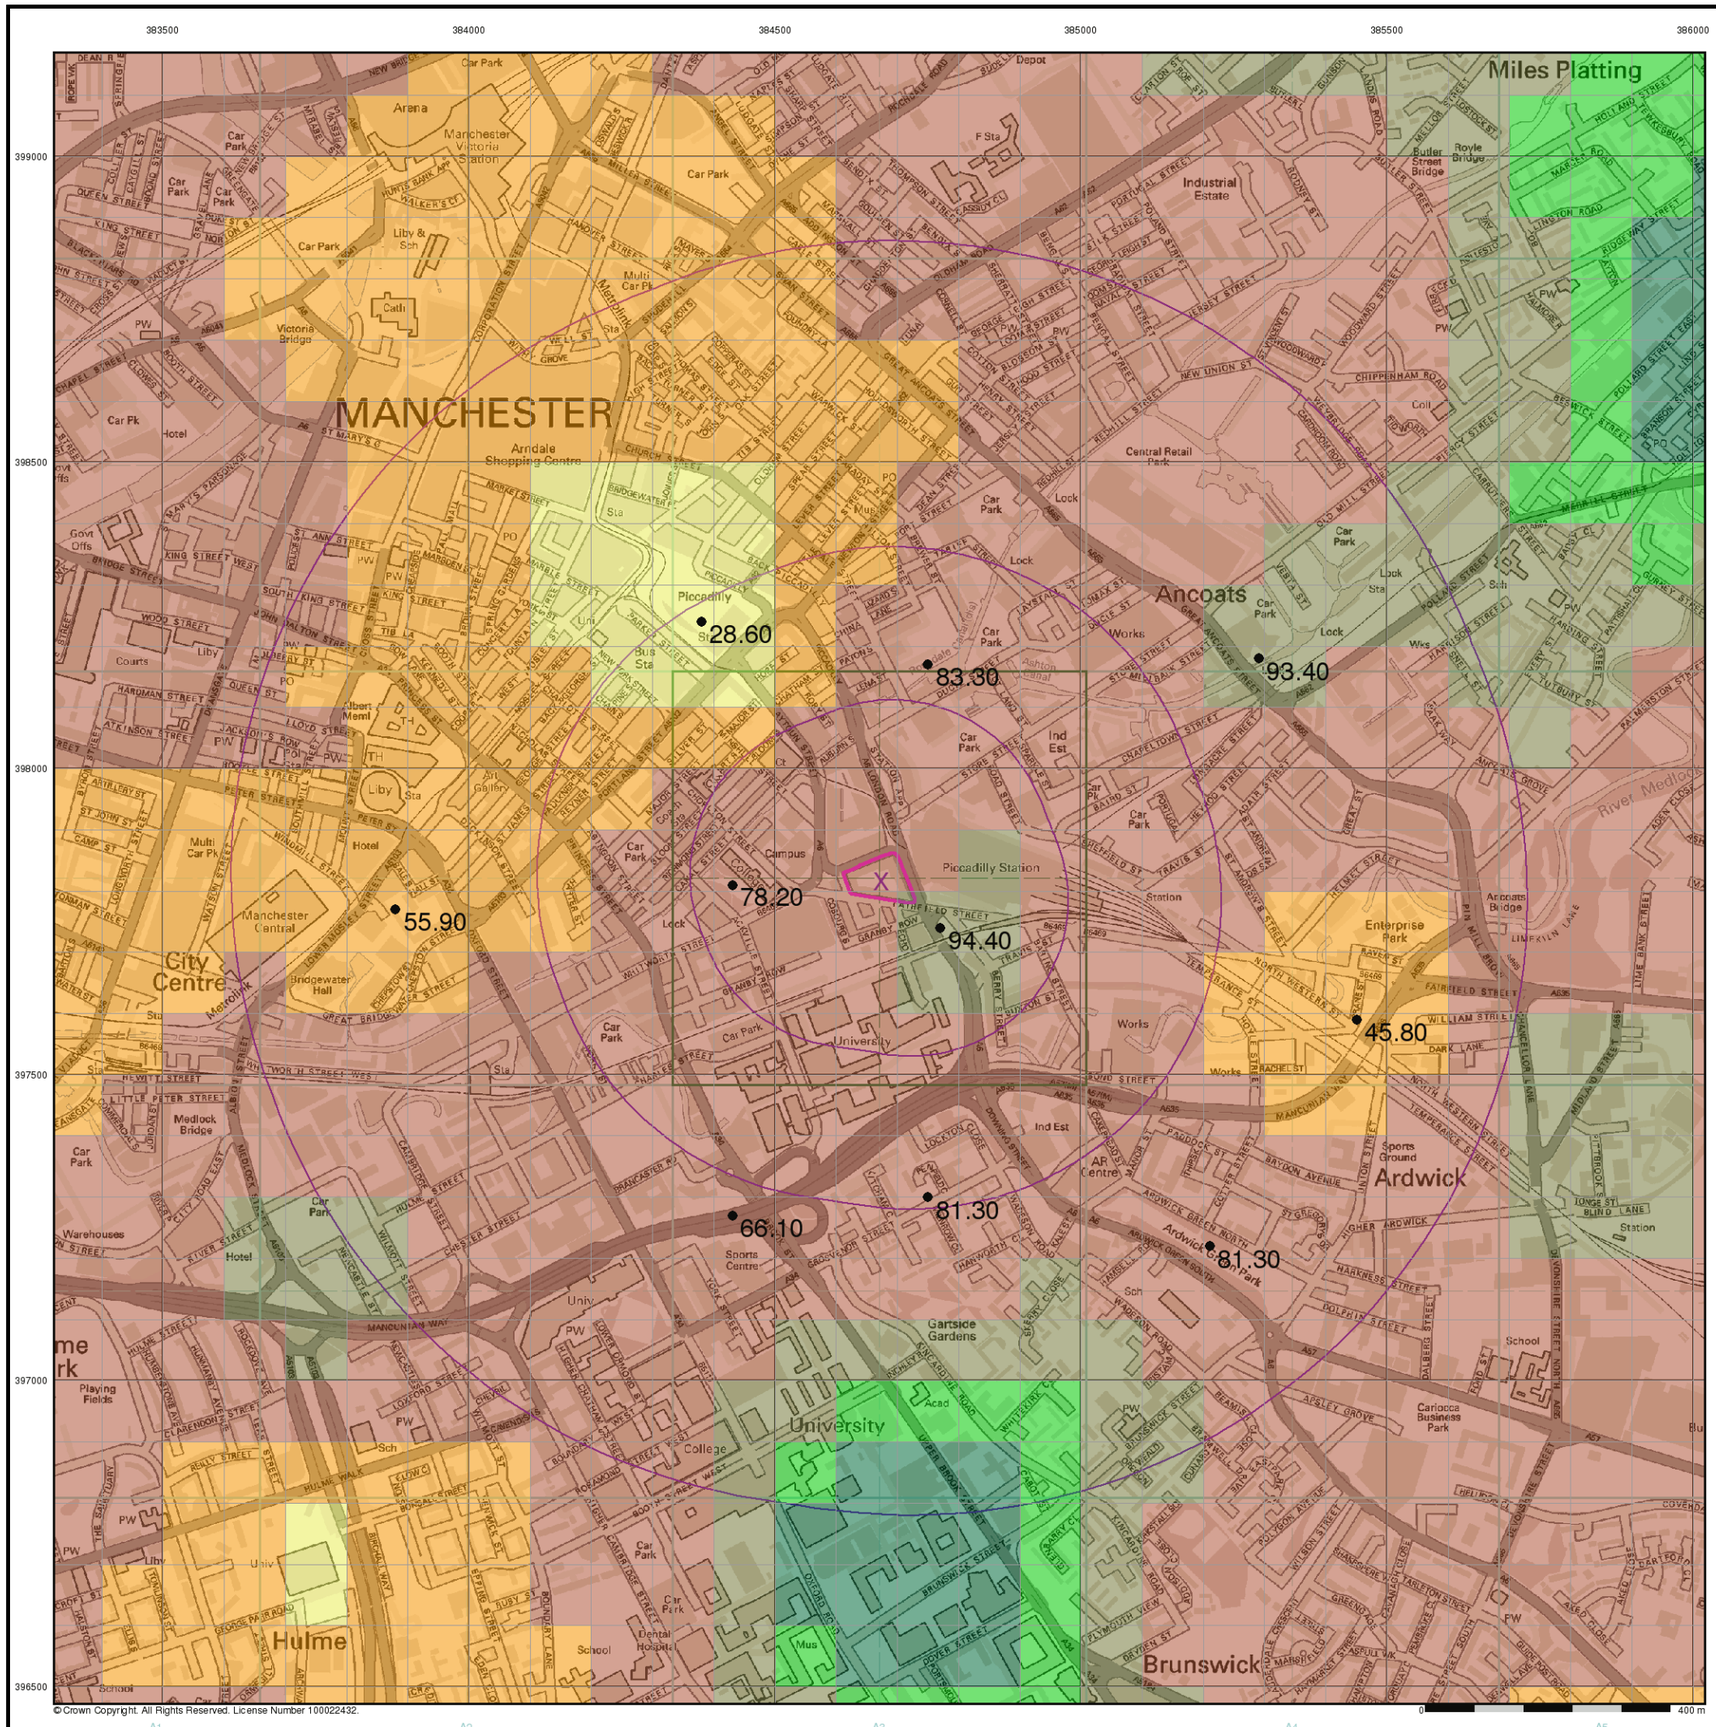

© Crown Copyright. All Rights Reserved. License Number 100022432.

curtins

General

Specified Site | Specified Buffer(s) | X Bearing Reference Point


Urban Soil Chemistry Chromium

● BGS Urban Soil Chemistry Measured Concentration Values (mg/kg)

Chromium Concentrations mg/kg

< 20
20 - 40
40 - 60
60 - 90
90 - 120
120 - 180
> 180

Urban Soil Chemistry Chromium - Slice A

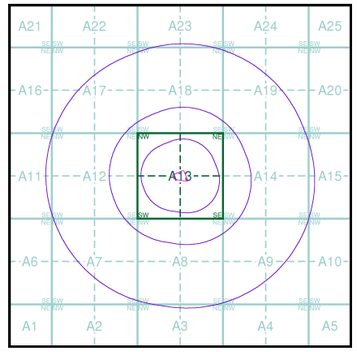

Order Details

Order Details:	84805317_1_1
Customer Ref:	B060270.001
National Grid Reference:	384670, 397820
Slice:	A
Site Area (Ha):	0.62
Search buffer (m):	1000

Site Details

London Road Fire Station, London Road, MANCHESTER, M1

Landmark® Information Group

Tel: 0844 844 9952
Fax: 0844 844 9951
Web: www.envirocheck.co.uk



curtins

General


Specified Site | Specified Buffer(s) | X Bearing Reference Point

Estimated Soil Chemistry Chromium

Chromium Concentrations mg/kg

- < 20
- 20 - 40
- 40 - 60
- 60 - 90
- 90 - 120
- 120 - 180
- > 180

Estimated Soil Chemistry Chromium - Slice A

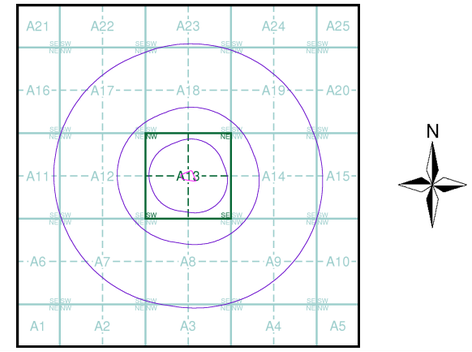

Order Details


Order Details:	84805317_1_1
Customer Ref:	B060270.001
National Grid Reference:	384670, 397820
Slice:	A
Site Area (Ha):	0.62
Search buffer (m):	1000

Site Details

London Road Fire Station, London Road, MANCHESTER, M1

Landmark Information Group

Tel: 0844 844 9952
Fax: 0844 844 9951
Web: www.envirocheck.co.uk

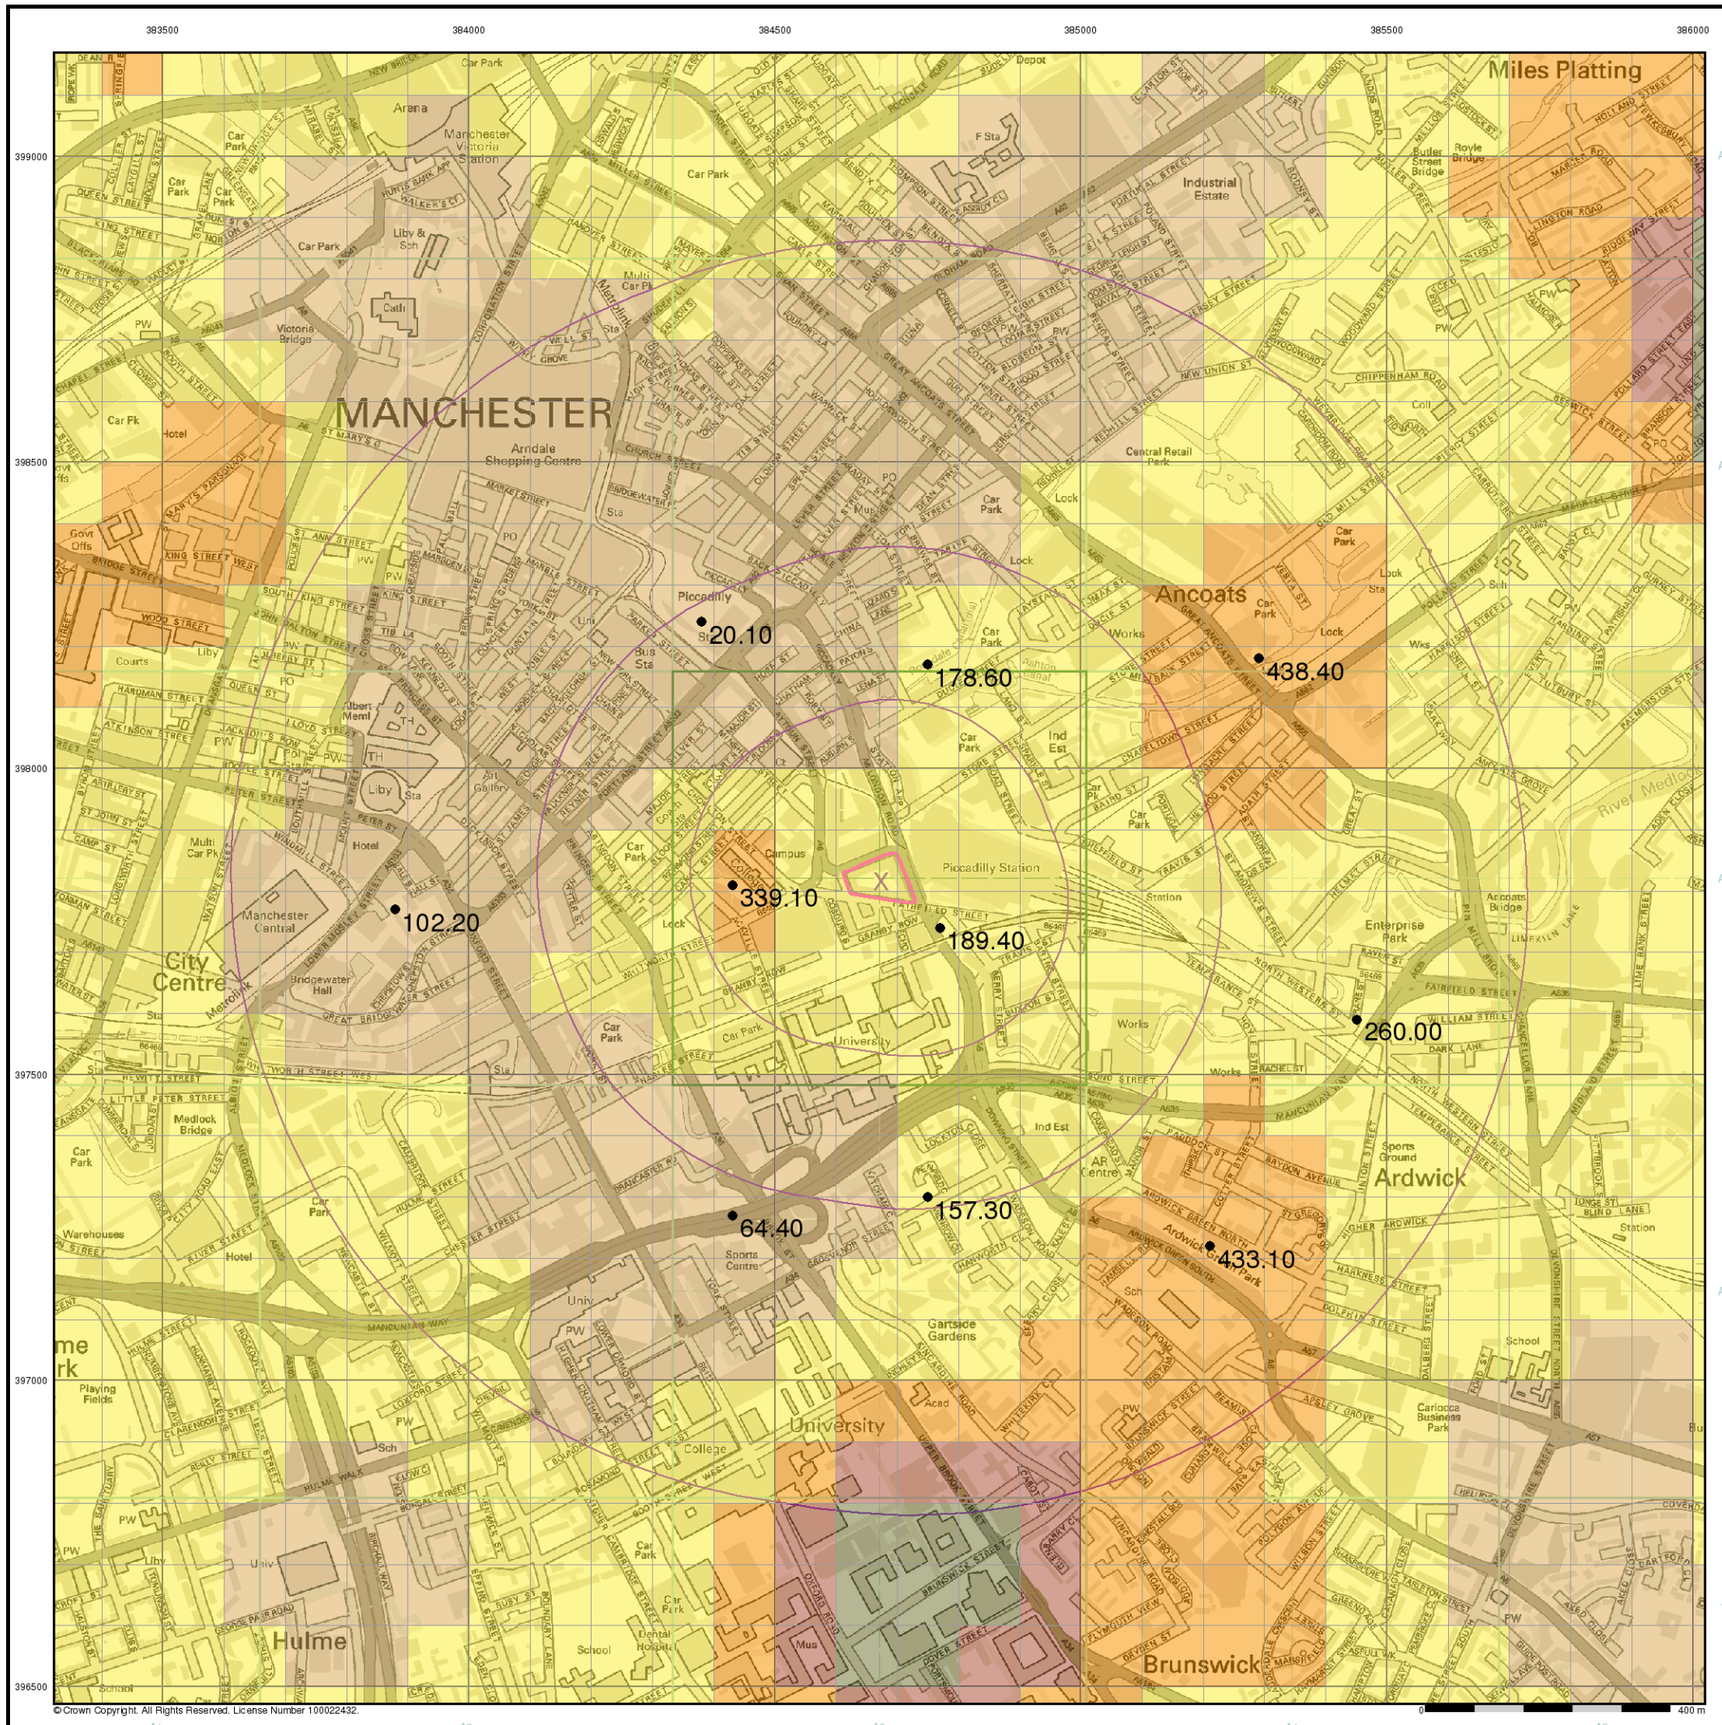

© Crown Copyright. All Rights Reserved. License Number 100022432.

curtins

General

Specified Site | Specified Buffer(s) | X Bearing Reference Point


Urban Soil Chemistry Lead

● BGS Urban Soil Chemistry Measured Concentration Values (mg/kg)

Lead Concentrations mg/kg

- < 150
- 150 - 300
- 300 - 600
- 600 - 900
- > 900

Urban Soil Chemistry Lead - Slice A

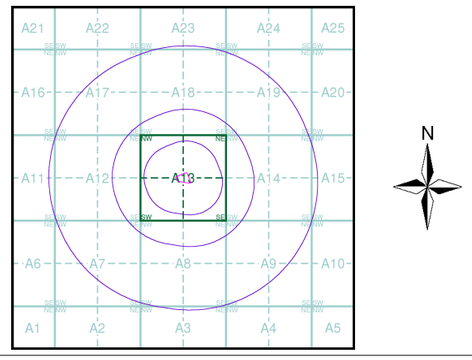


Order Details

Order Details:	84805317_1_1
Customer Ref:	B060270.001
National Grid Reference:	384670, 397820
Slice:	A
Site Area (Ha):	0.62
Search buffer (m):	1000

Site Details

London Road Fire Station, London Road, MANCHESTER, M1

Landmark® Information Group
Tel: 0844 844 9952
Fax: 0844 844 9951
Web: www.envirocheck.co.uk

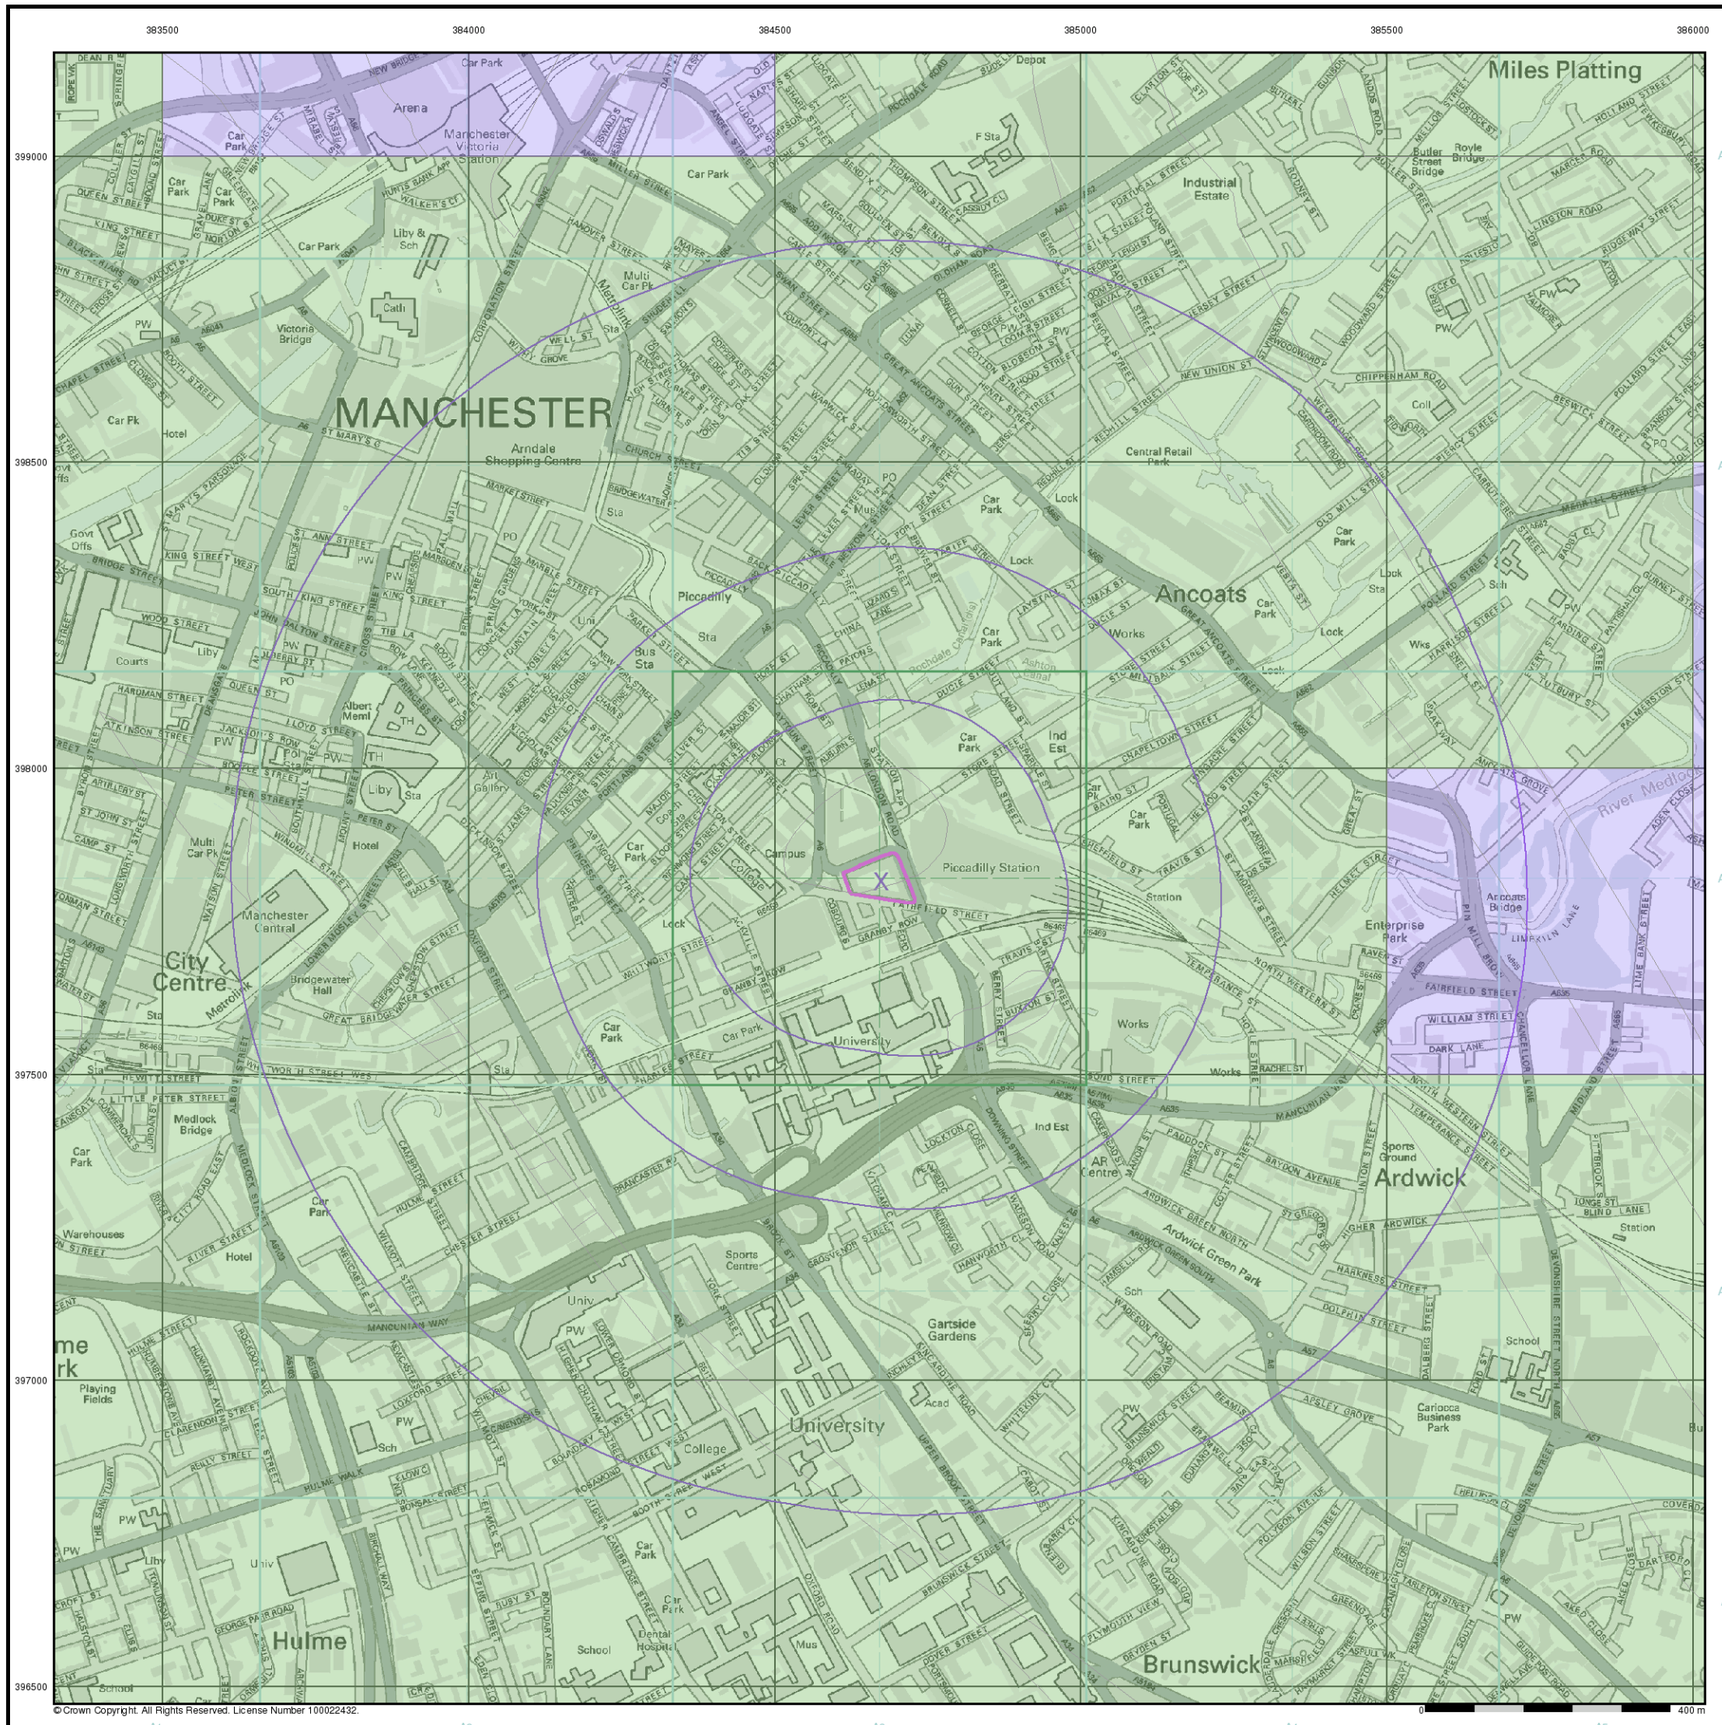

© Crown Copyright. All Rights Reserved. License Number 100022432.

curtins

General


Specified Site | Specified Buffer(s) | X Bearing Reference Point

Estimated Soil Chemistry Lead

Lead Concentrations mg/kg

- <100 mg/kg
- 100 - 200
- 200 - 300
- 300 - 600
- 600 - 1200
- >1200

Estimated Soil Chemistry Lead - Slice A

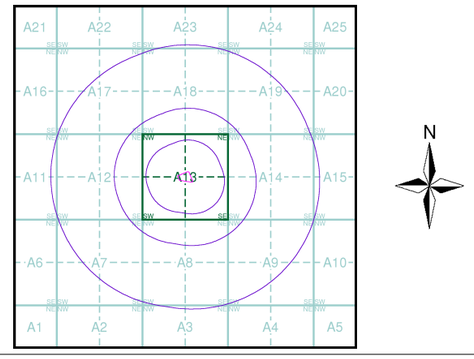

Order Details


Order Details:	84805317_1_1
Customer Ref:	B060270.001
National Grid Reference:	384670, 397820
Slice:	A
Site Area (Ha):	0.62
Search buffer (m):	1000

Site Details

London Road Fire Station, London Road, MANCHESTER, M1

Landmark Information Group

Tel: 0844 844 9952
Fax: 0844 844 9951
Web: www.envirocheck.co.uk

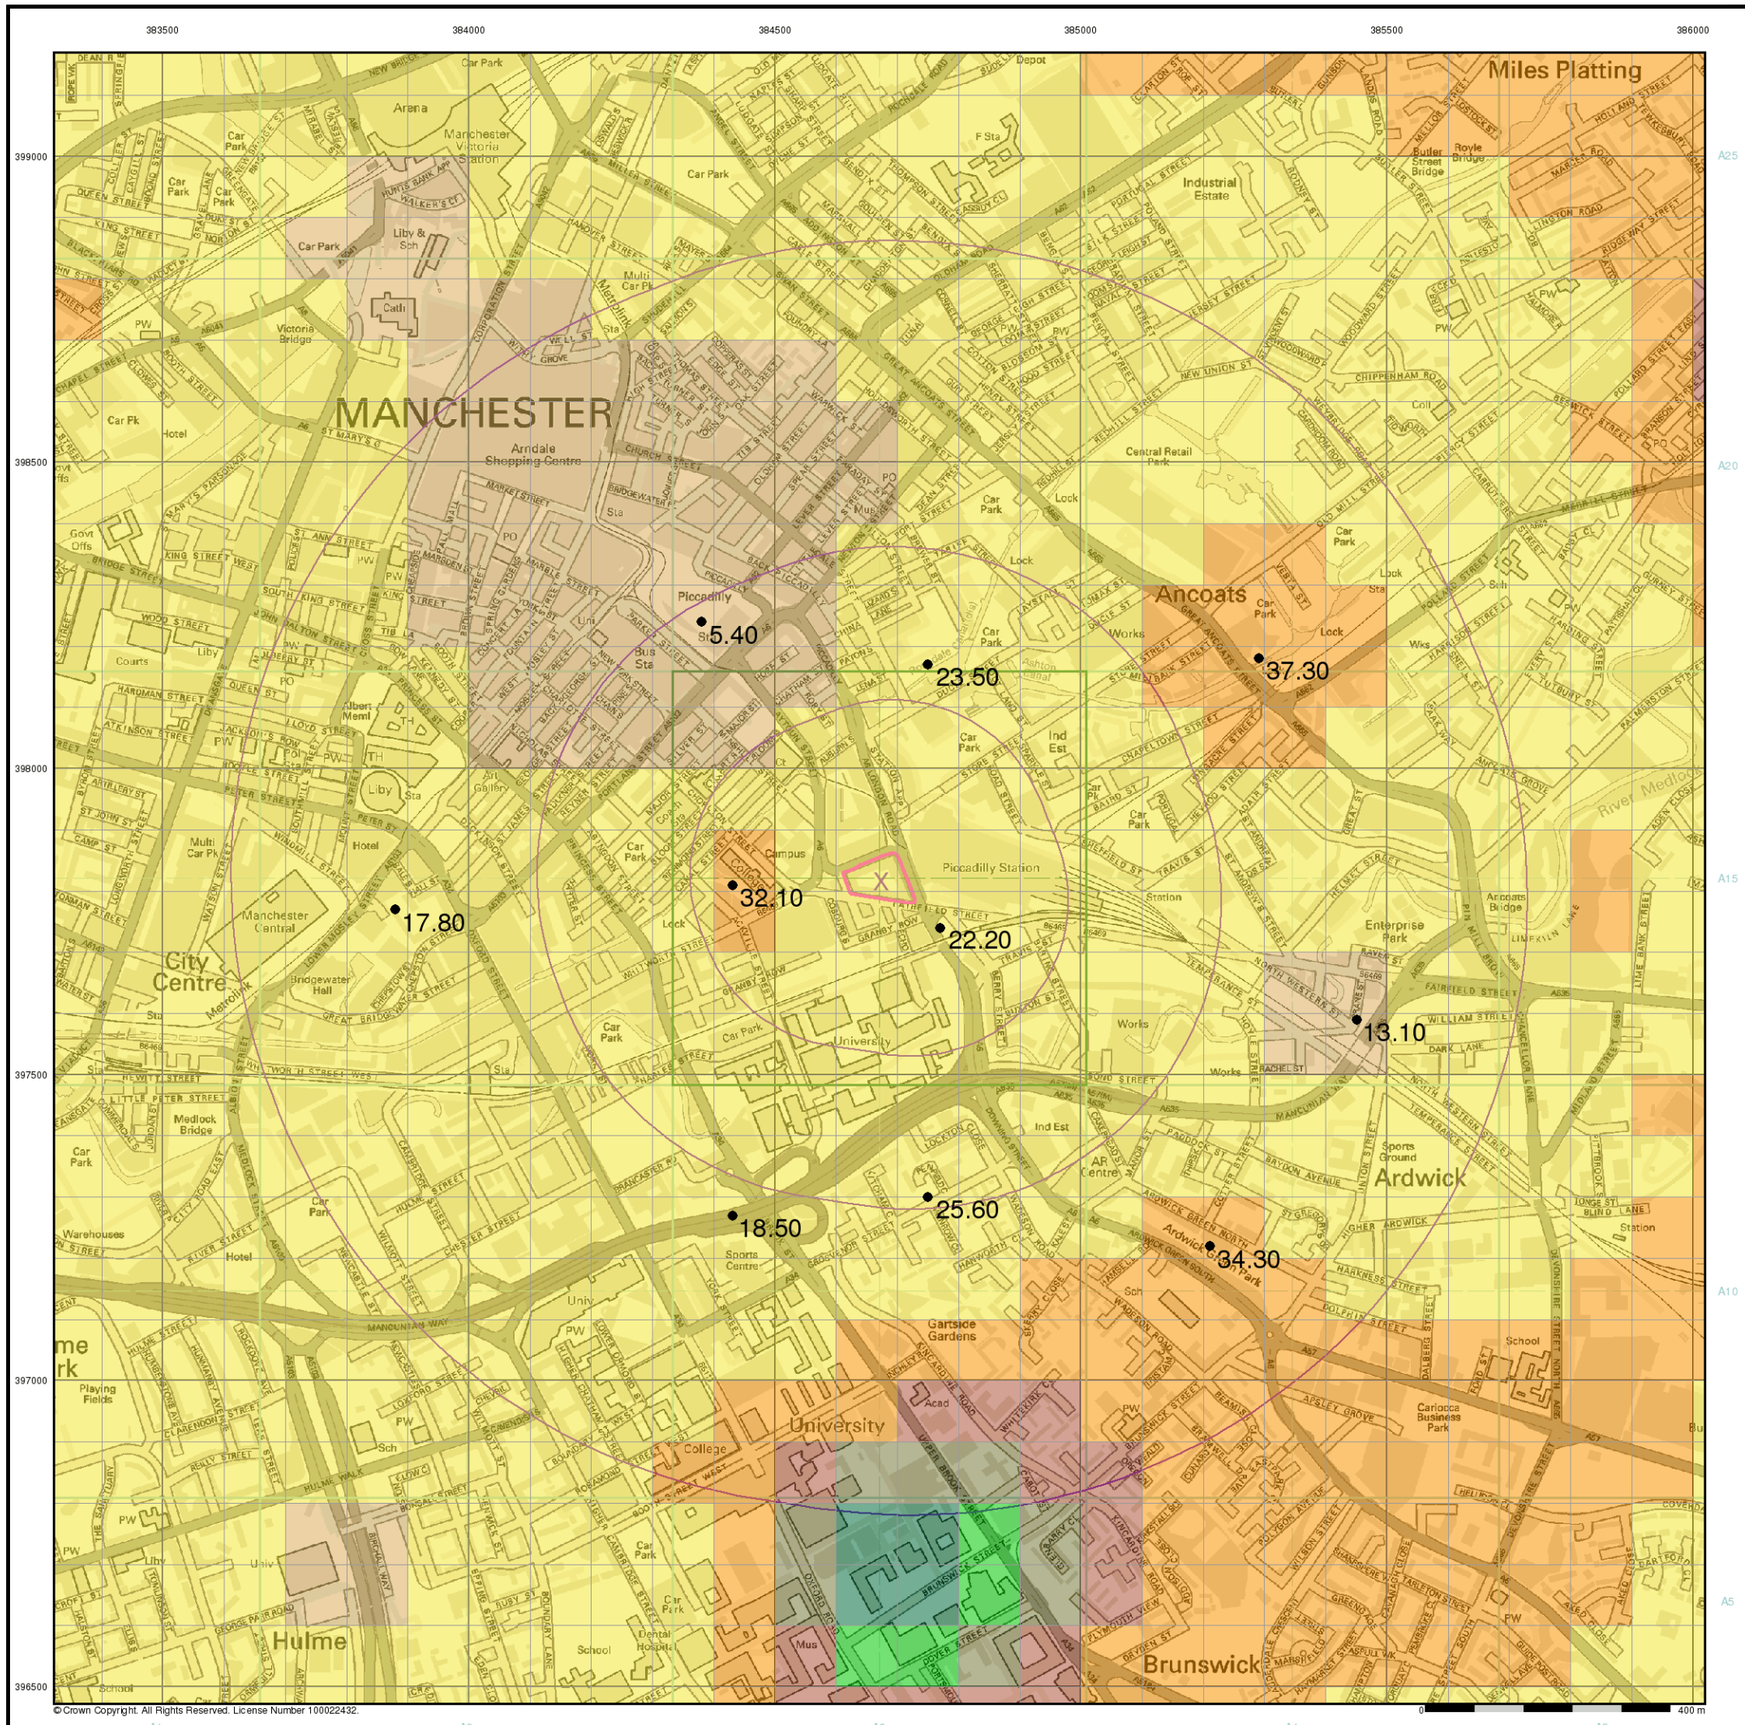

curtins

General

Specified Site | Specified Buffer(s) | X Bearing Reference Point


Urban Soil Chemistry Nickel

● BGS Urban Soil Chemistry Measured Concentration Values (mg/kg)

Nickel Concentrations mg/kg

- < 15
- 15 - 30
- 30 - 45
- 45 - 60
- 60 - 80
- 80 - 100
- > 100

Urban Soil Chemistry Nickel - Slice A

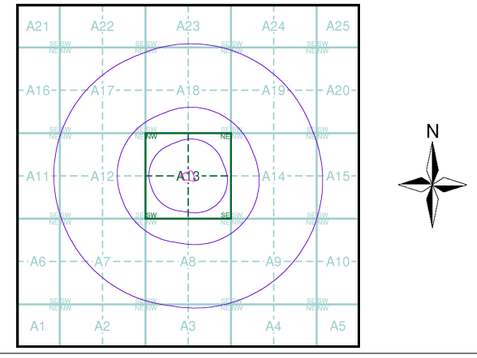

Order Details


Order Details:	84805317_1_1
Customer Ref:	B060270.001
National Grid Reference:	384670, 397820
Slice:	A
Site Area (Ha):	0.62
Search buffer (m):	1000

Site Details

London Road Fire Station, London Road, MANCHESTER, M1

Landmark Information Group

Tel: 0844 844 9952
Fax: 0844 844 9951
Web: www.envirocheck.co.uk

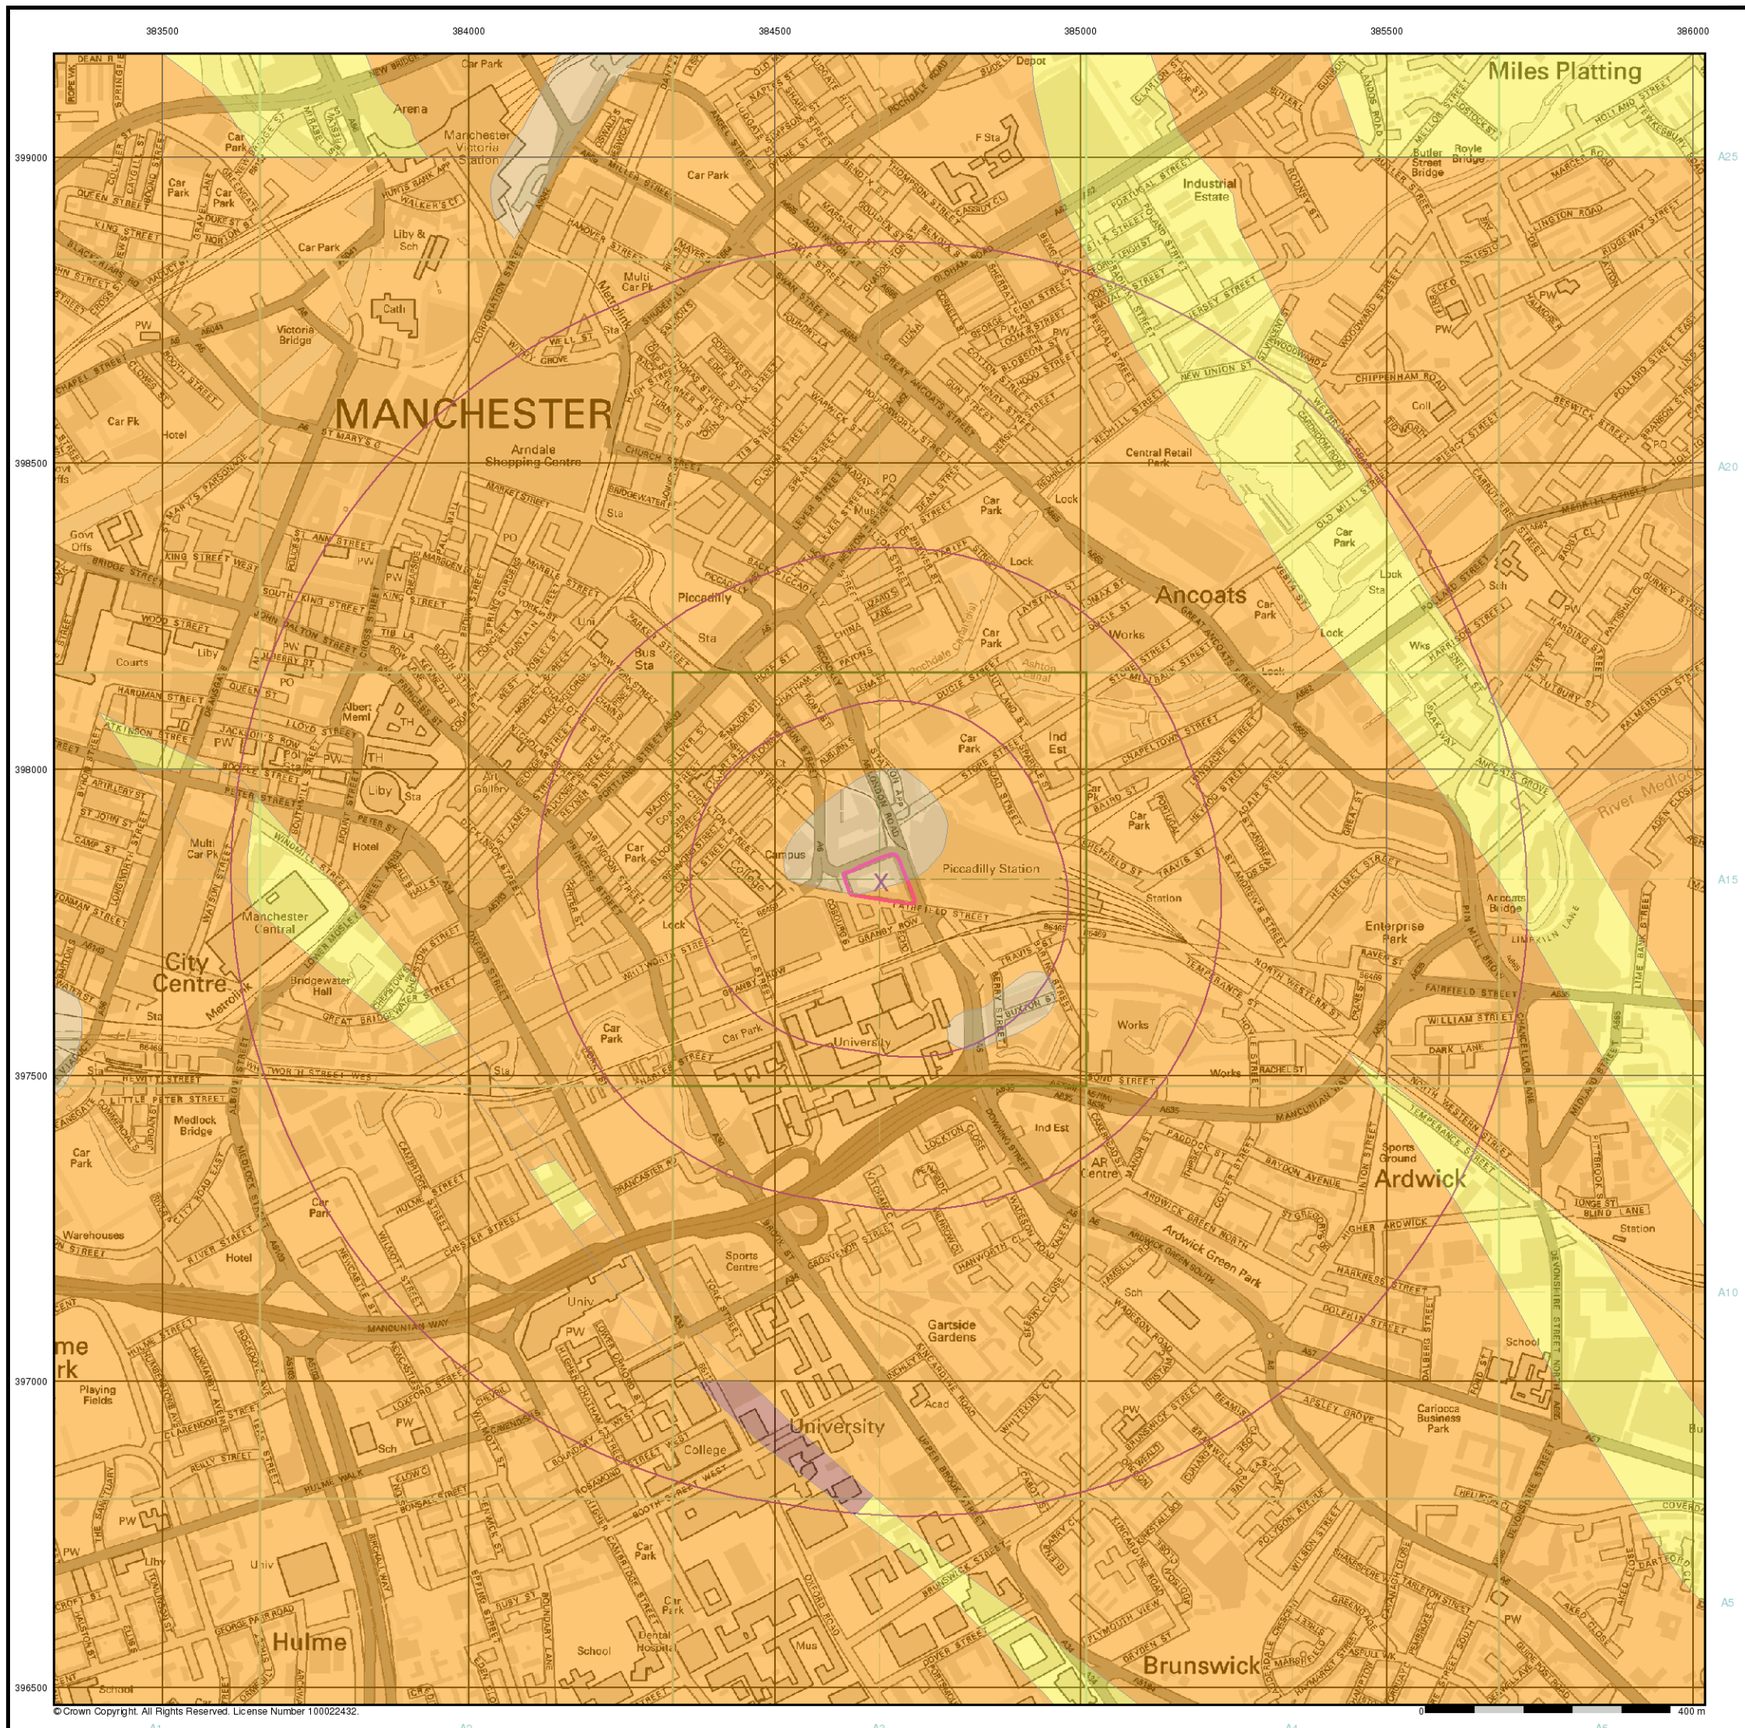

curtins

General


Specified Site | Specified Buffer(s) | X Bearing Reference Point

Estimated Soil Chemistry Nickel

Nickel Concentrations mg/kg

- < 15
- 15 - 30
- 30 - 45
- 45 - 60
- 60 - 80
- 80 - 100
- > 100

Estimated Soil Chemistry Nickel - Slice A

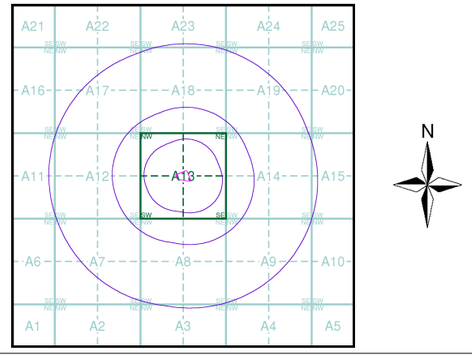

Order Details


Order Details:	84805317_1_1
Customer Ref:	B060270.001
National Grid Reference:	384670, 397820
Slice:	A
Site Area (Ha):	0.62
Search buffer (m):	1000


Site Details

London Road Fire Station, London Road, MANCHESTER, M1

Landmark Information Group

Tel: 0844 844 9952
Fax: 0844 844 9951
Web: www.envirocheck.co.uk

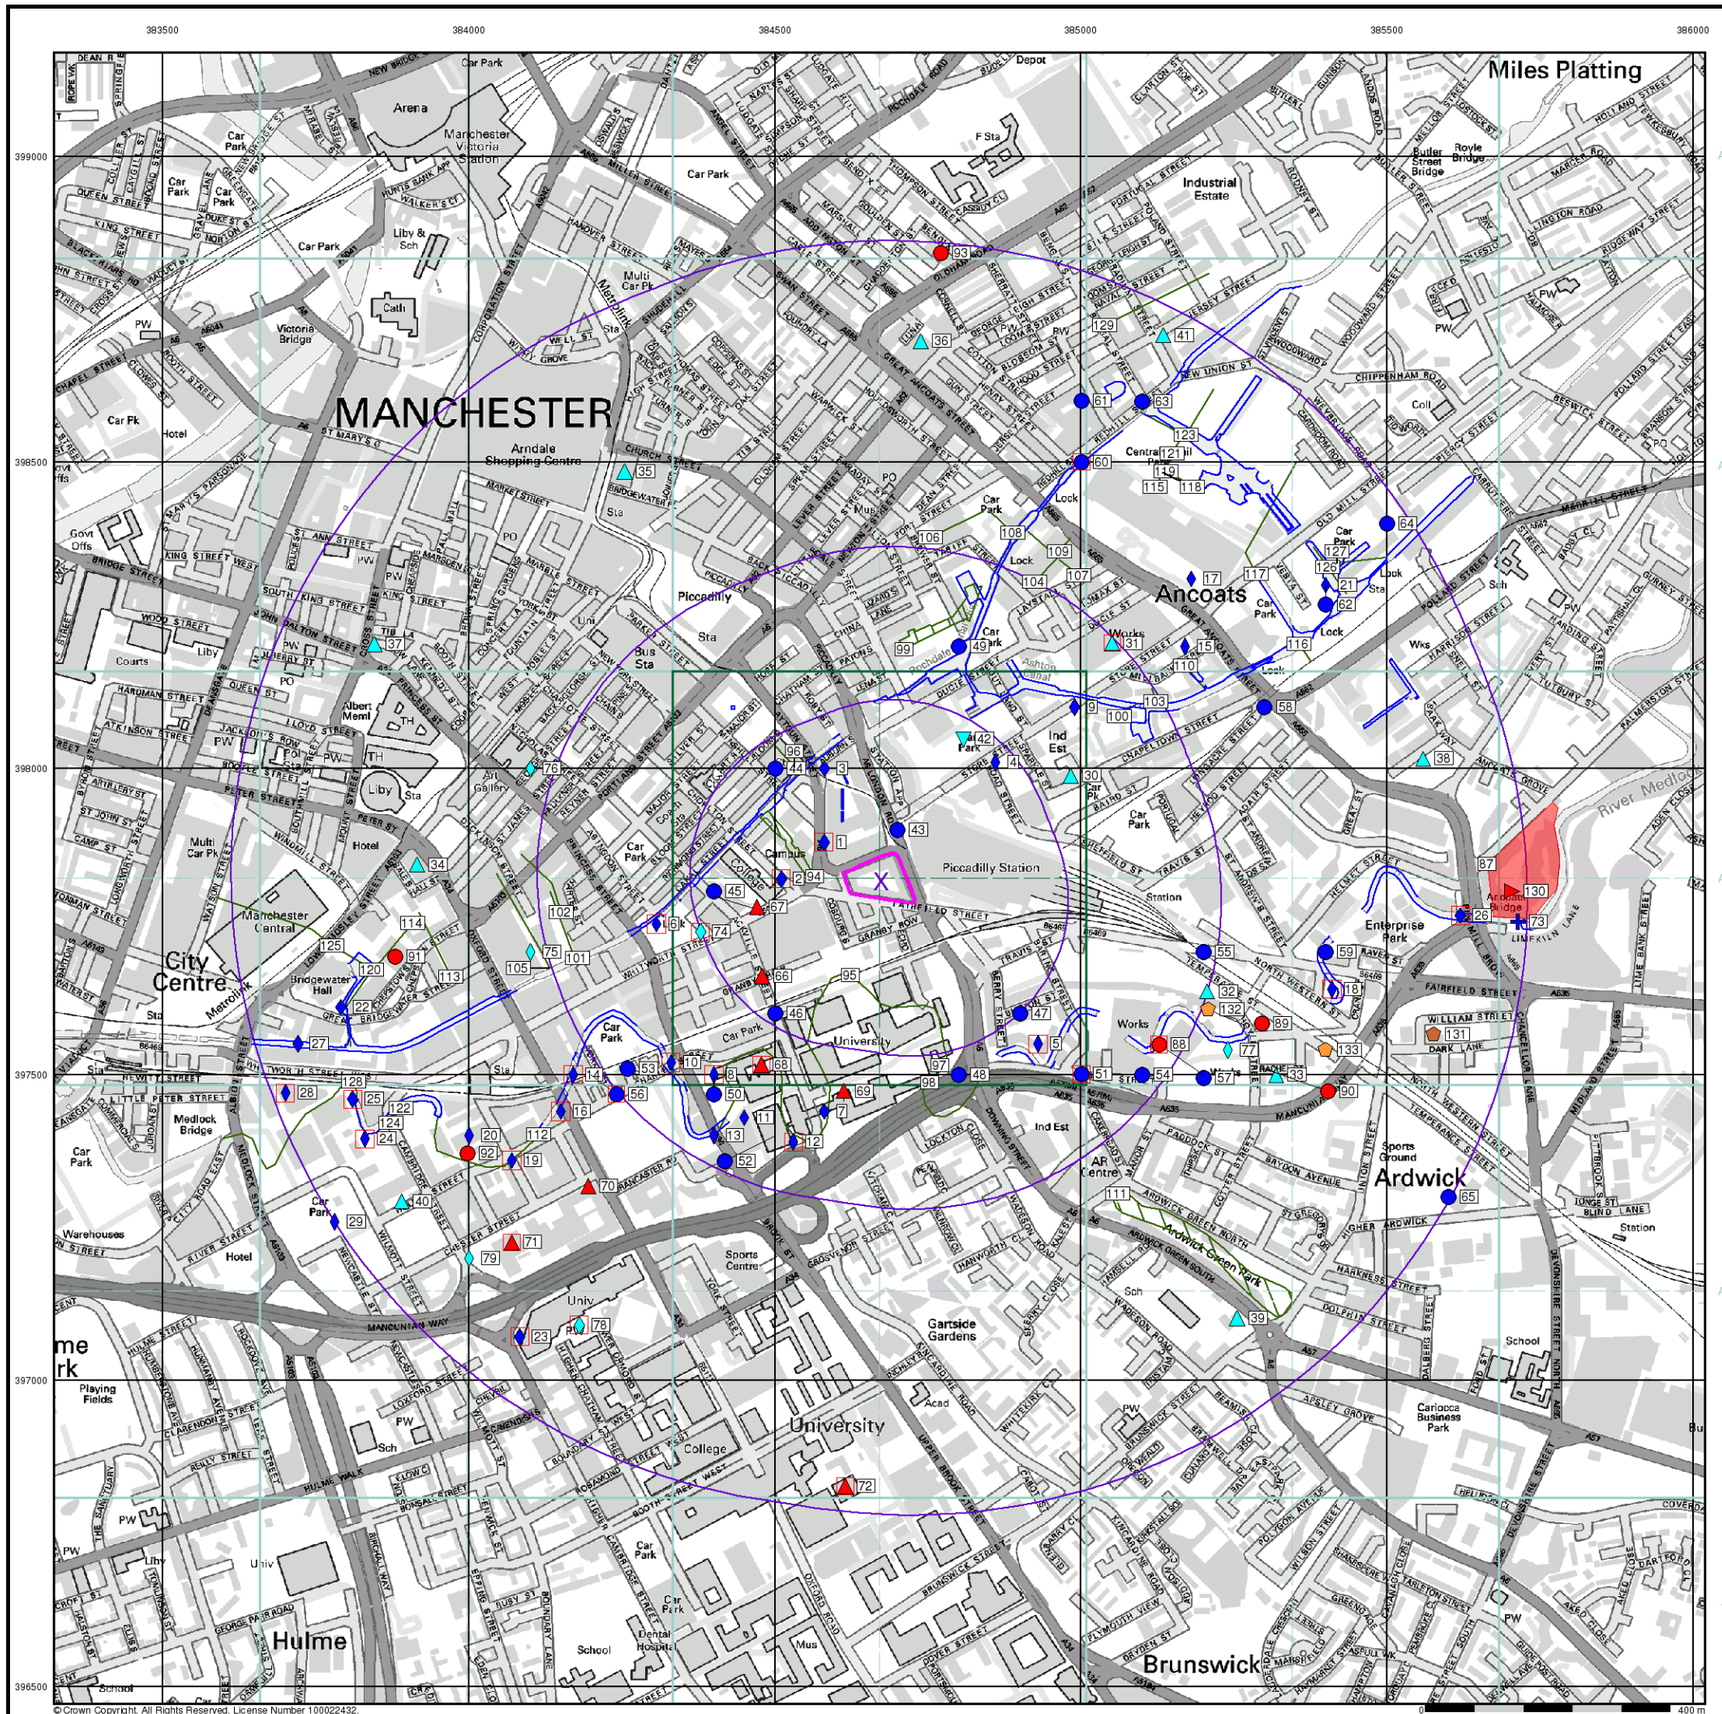
383500
384000
384500
385000
385500
386000
399000
398500
398000
397500
397000
396500
A25
A20
A15
A10
A5
MANCHESTER
Arndale
Shopping Centre
Miles Platting
Industrial
Estate
Ancoats
Piccadilly
Piccadilly Station
City
Centre
Ardwick
Hulme
Brunswick
University
Garstside
Gardens
Ind Est
Enterprise
Park
Sports
Ground
Arena
Manchester
Victoria
Station
Car Park
Liby & Sch
Victoria
Bridge
Multi
Car Pk
Metrolink
Hotel
Courts
Liby
Albert
Memi
Art
Gallery
Bus
Sta
Govt
Offs
Sta
Depot
F Sta
Butler
Street
Bridge
Royle
Bridge
Coll
Works
Wks
Sch
Campus
College
Acad
Univ
Mus
Station
Bridgewater
Hall
Medlock
Bridge
Warehouses
Playing
Fields
Sports
Centre
Dental
Hospital
School
Carioca
Business
Park
AP
Centre
Ashton
Canal
River Medlock
Central
Park
Lock
Works
Wks
Sch
Coll
Sta
Station
Car Park
Multi
Car Pk
Hotel
PW
PO
TH
Liby
Mus
Uni
Univ
Sch
Coll
Sta
Wks
Ind Est
Acad
Works
Sports Ground
Dental Hospital
Art Gallery
Bus Sta
Metrolink
Station
Car Park
Multi Car Pk
Hotel
Courts
Liby
Govt Offs
Playing Fields
Warehouses
Medlock Bridge
Bridgewater Hall
Victoria Bridge
Butler Street Bridge
Royle Bridge
Central Park
Enterprise Park
Carioca Business Park
AP Centre
Ardwick Green Park
Garstside Gardens
Sports Centre
Dental Hospital
Piccadilly Station
Manchester Central
Manchester Victoria Station
Arndale Shopping Centre
Industrial Estate
Ancoats
Ardwick
Hulme
Brunswick
City Centre
University
Miles Platting
Ind Est
Works
Wks
Sch
Coll
Sta
Station
Car Park
Multi

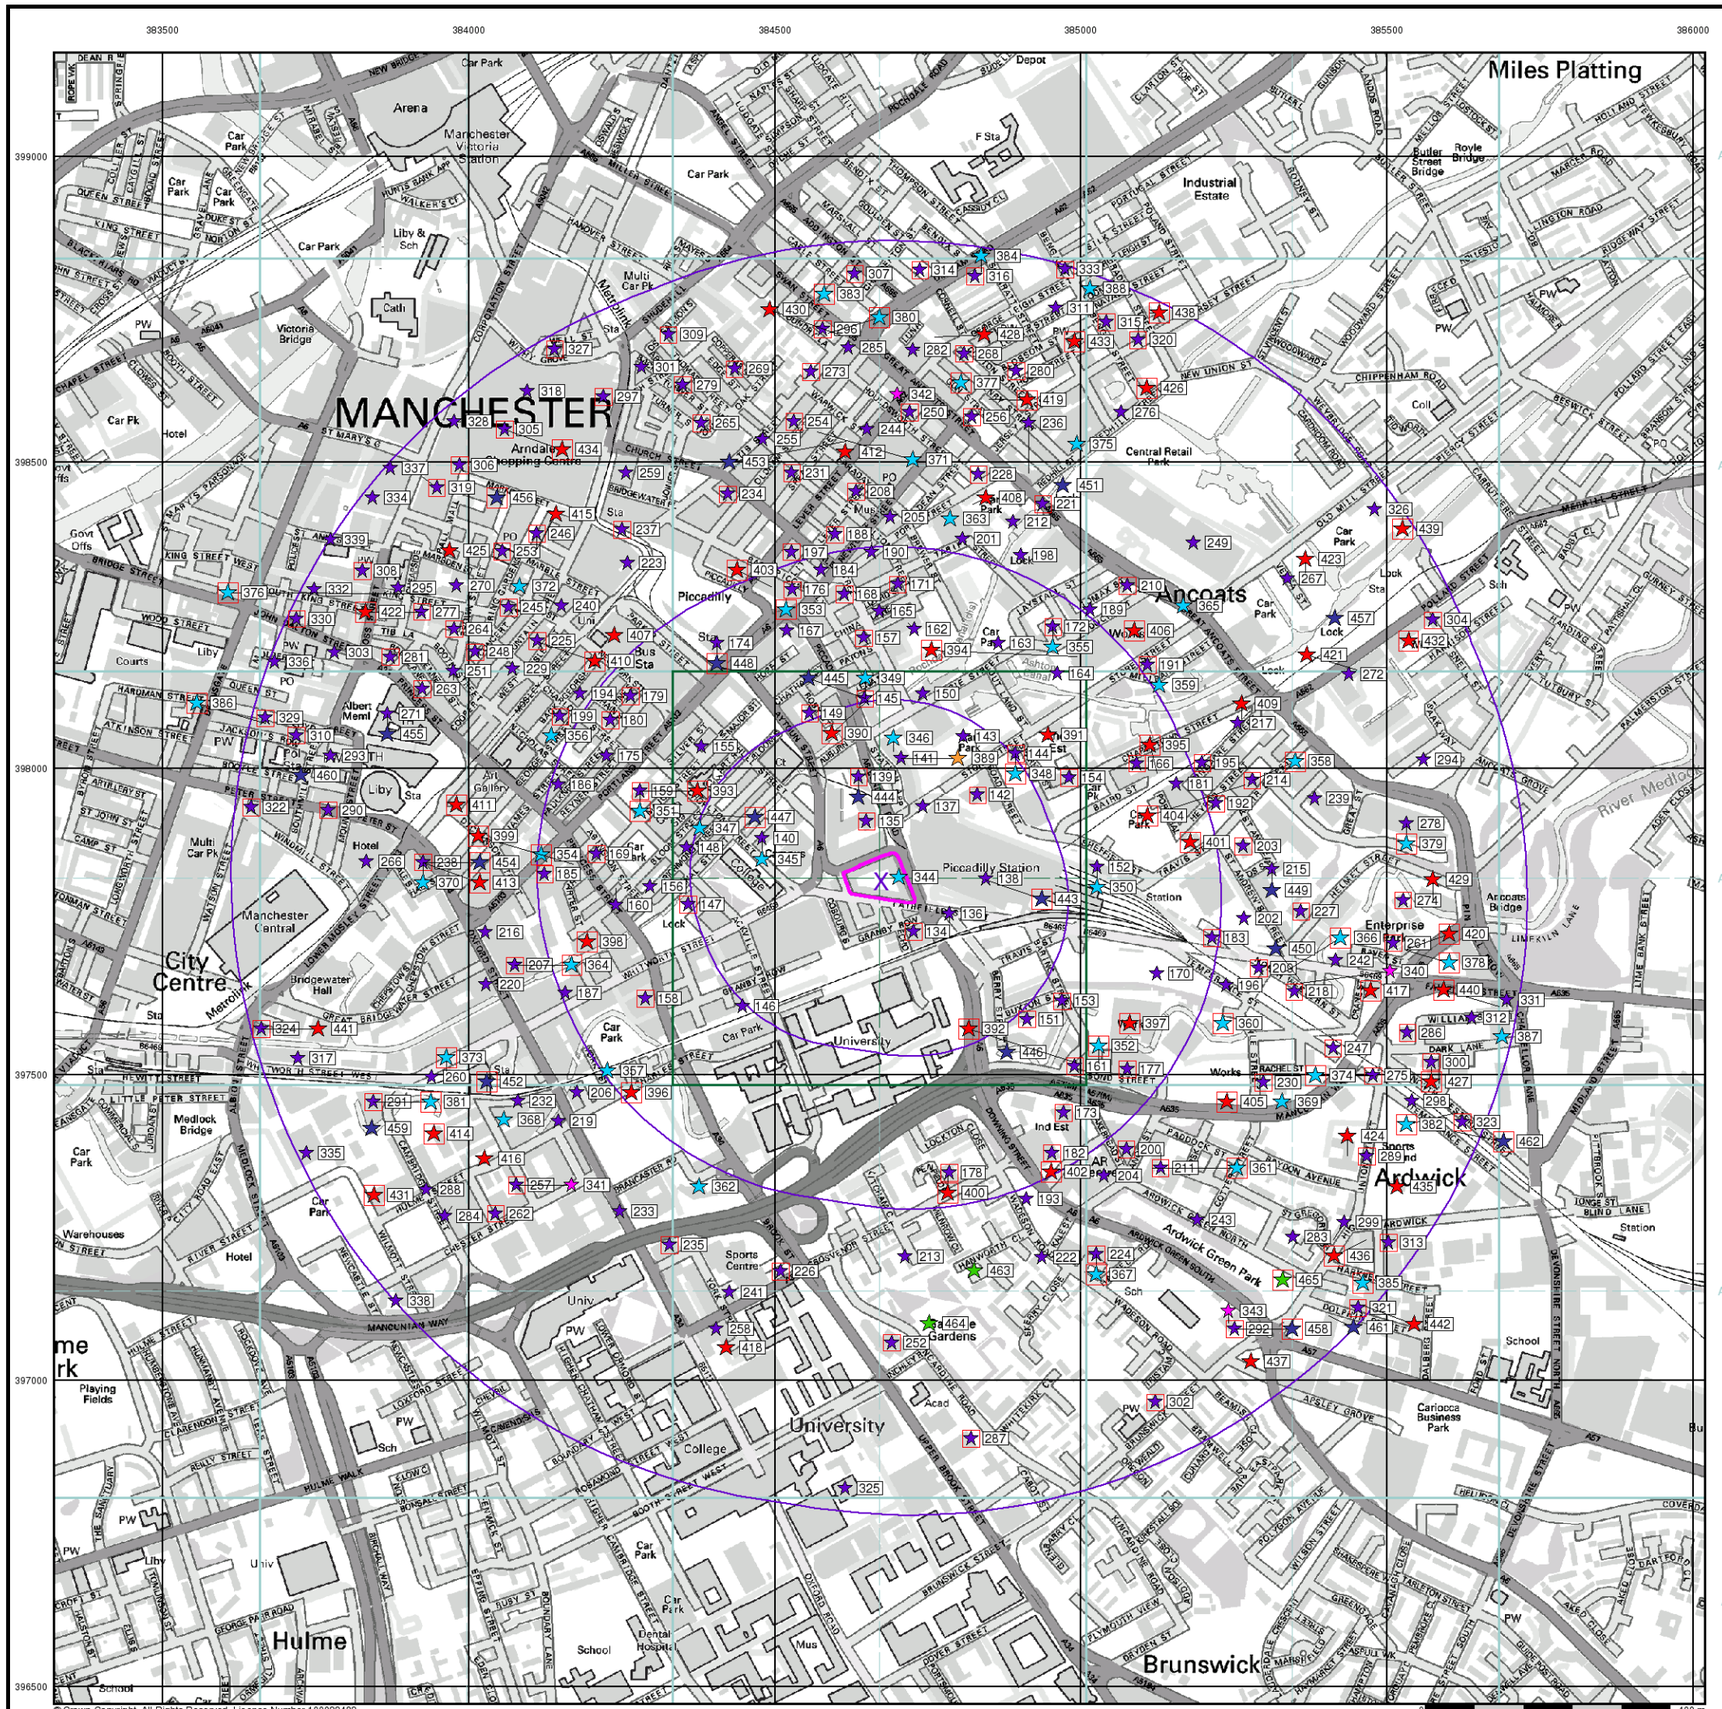

curtins

Industrial Land Use Map


General

- Specified Site
- Specified Buffer(s)
- Bearing Reference Point
- Slice
- Map ID

Industrial Land Use

- Contemporary Trade Directory Entry
- Fuel Station Entry
- Gas Pipeline
- Points of Interest - Commercial Services
- Points of Interest - Education and Health
- Points of Interest - Manufacturing and Production
- Points of Interest - Public Infrastructure
- Points of Interest - Recreational and Environmental
- Underground Electrical Cables

Industrial Land Use Map - Slice A

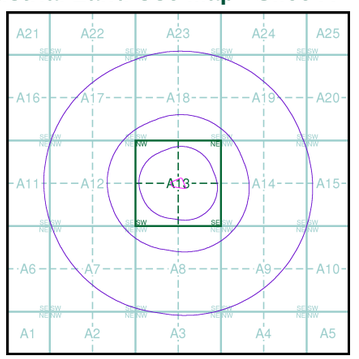

Order Details


Order Number:	84805317_1_1
Customer Ref:	B060270.001
National Grid Reference:	384670, 397820
Slice:	A
Site Area (Ha):	0.62
Search Buffer (m):	1000

Site Details

London Road Fire Station, London Road, MANCHESTER, M1

Landmark Information Group

Tel: 0844 844 9952
Fax: 0844 844 9951
Web: www.envirocheck.co.uk

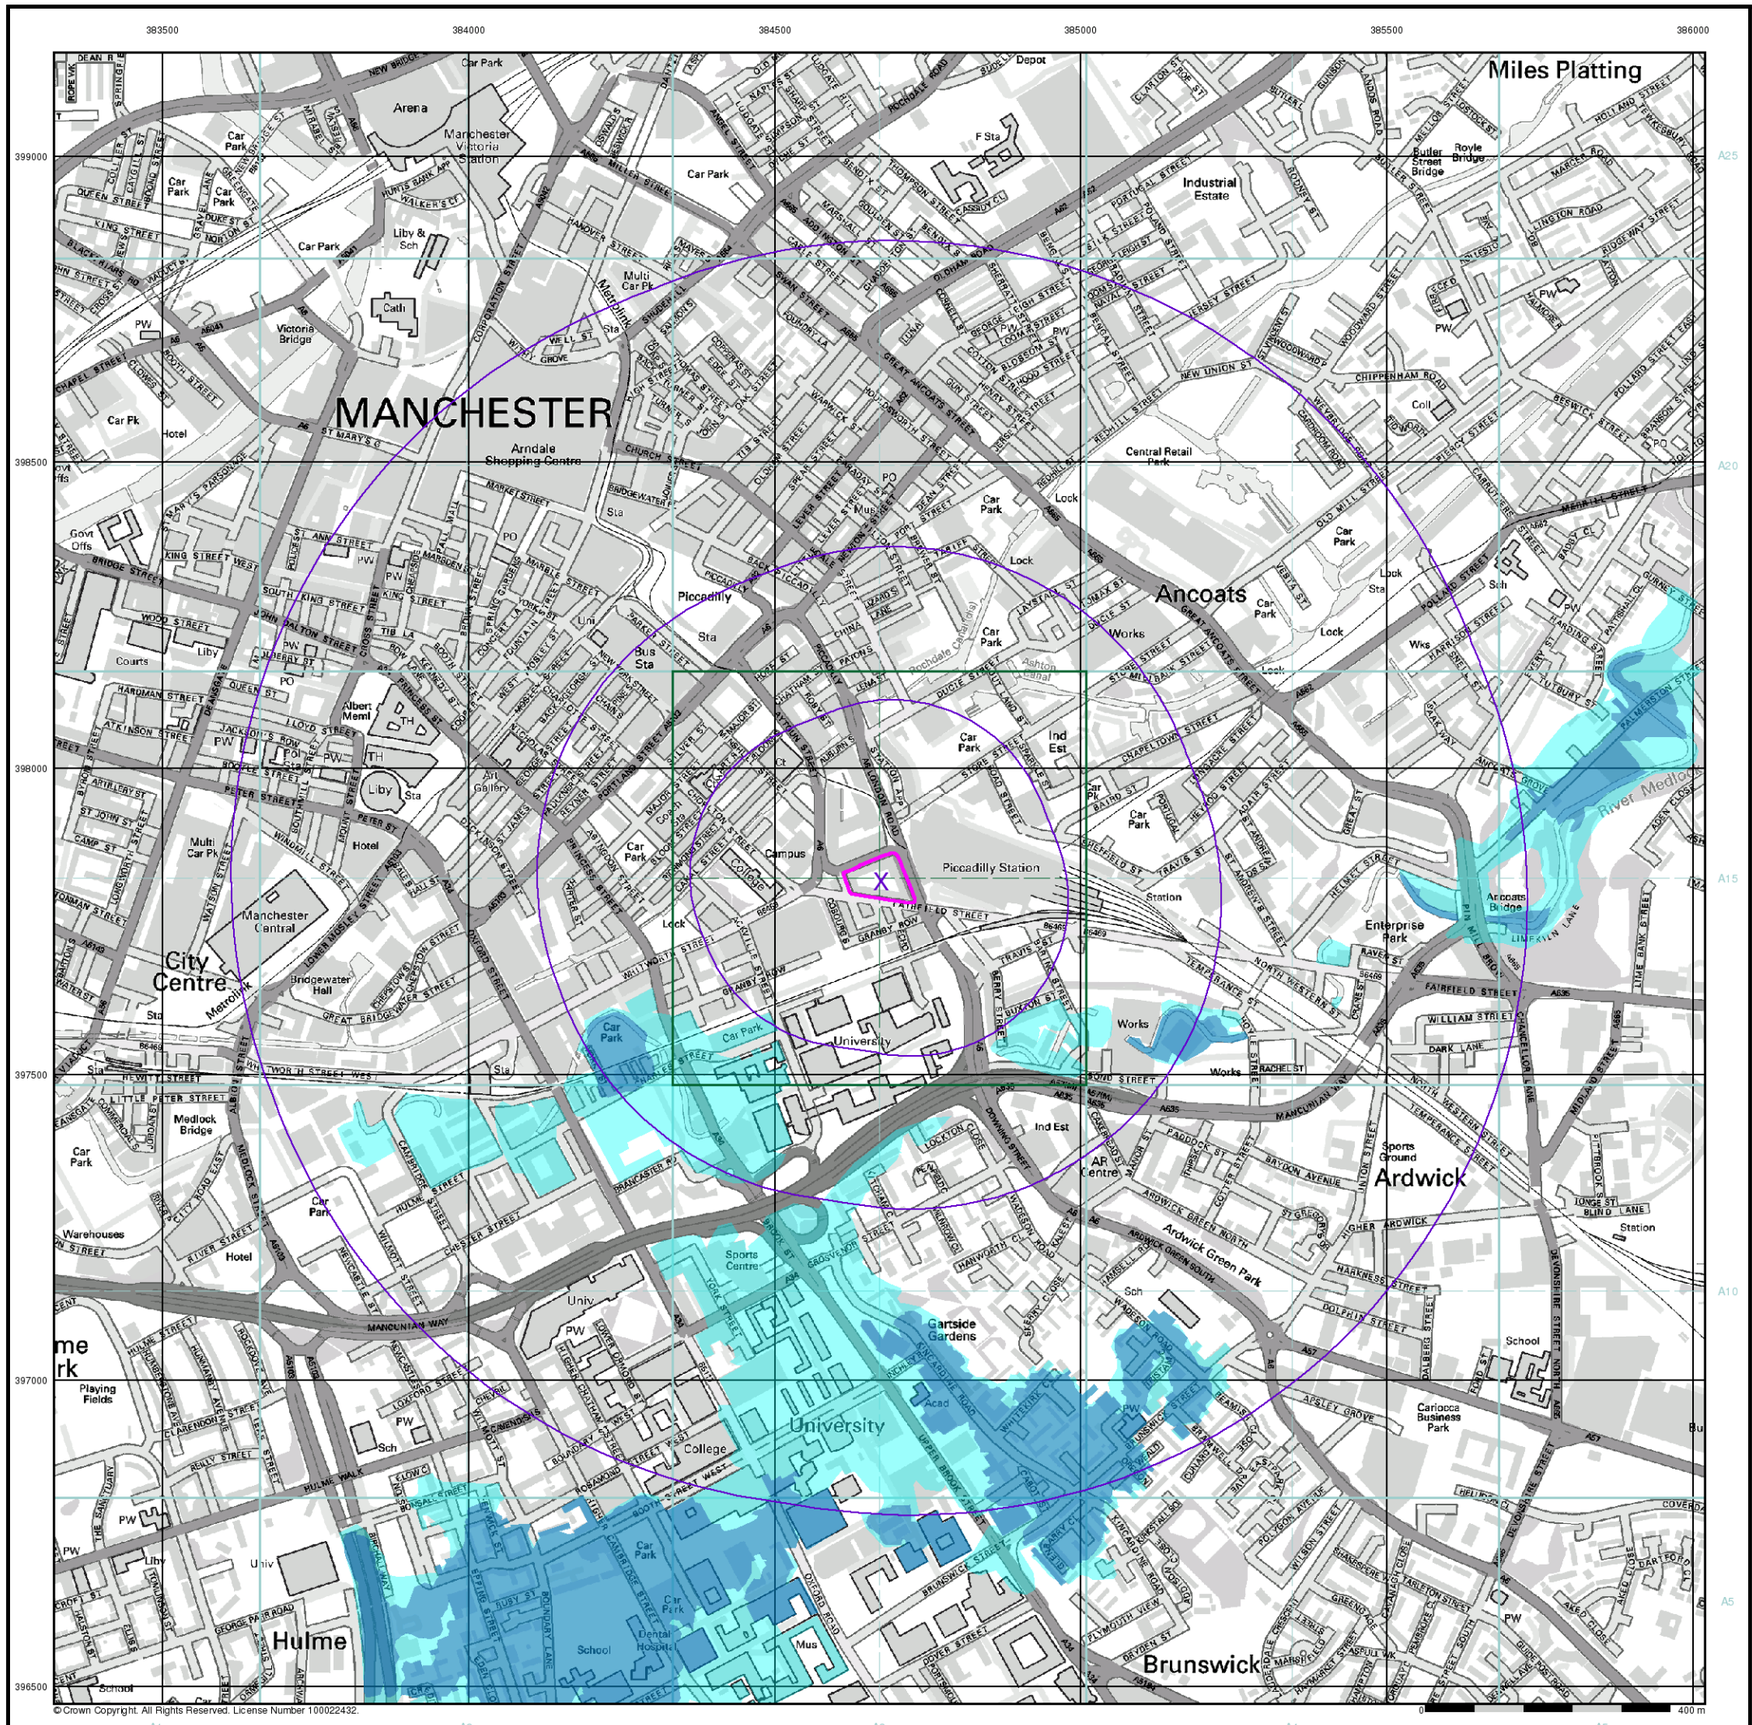

curtins


General

- Specified Site
- Specified Buffer(s)
- X Bearing Reference Point

Agency and Hydrological (Flood)

- Extreme Flooding from Rivers or Sea without Defences (Zone 2)
- Flooding from Rivers or Sea without Defences (Zone 3)
- Area Benefiting from Flood Defence
- Flood Water Storage Areas
- Flood Defence

Flood Map - Slice A

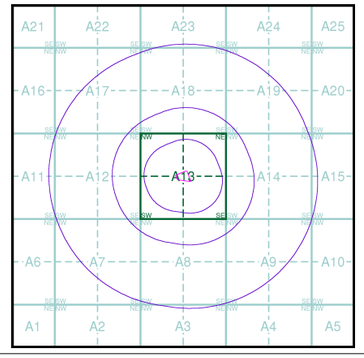

Order Details


Order Number:	84805317_1_1
Customer Ref:	B060270.001
National Grid Reference:	384670, 397820
Slice:	A
Site Area (Ha):	0.62
Search Buffer (m):	1000

Site Details

London Road Fire Station, London Road, MANCHESTER, M1

Landmark Information Group

Tel: 0844 844 9952
Fax: 0844 844 9951
Web: www.envirocheck.co.uk

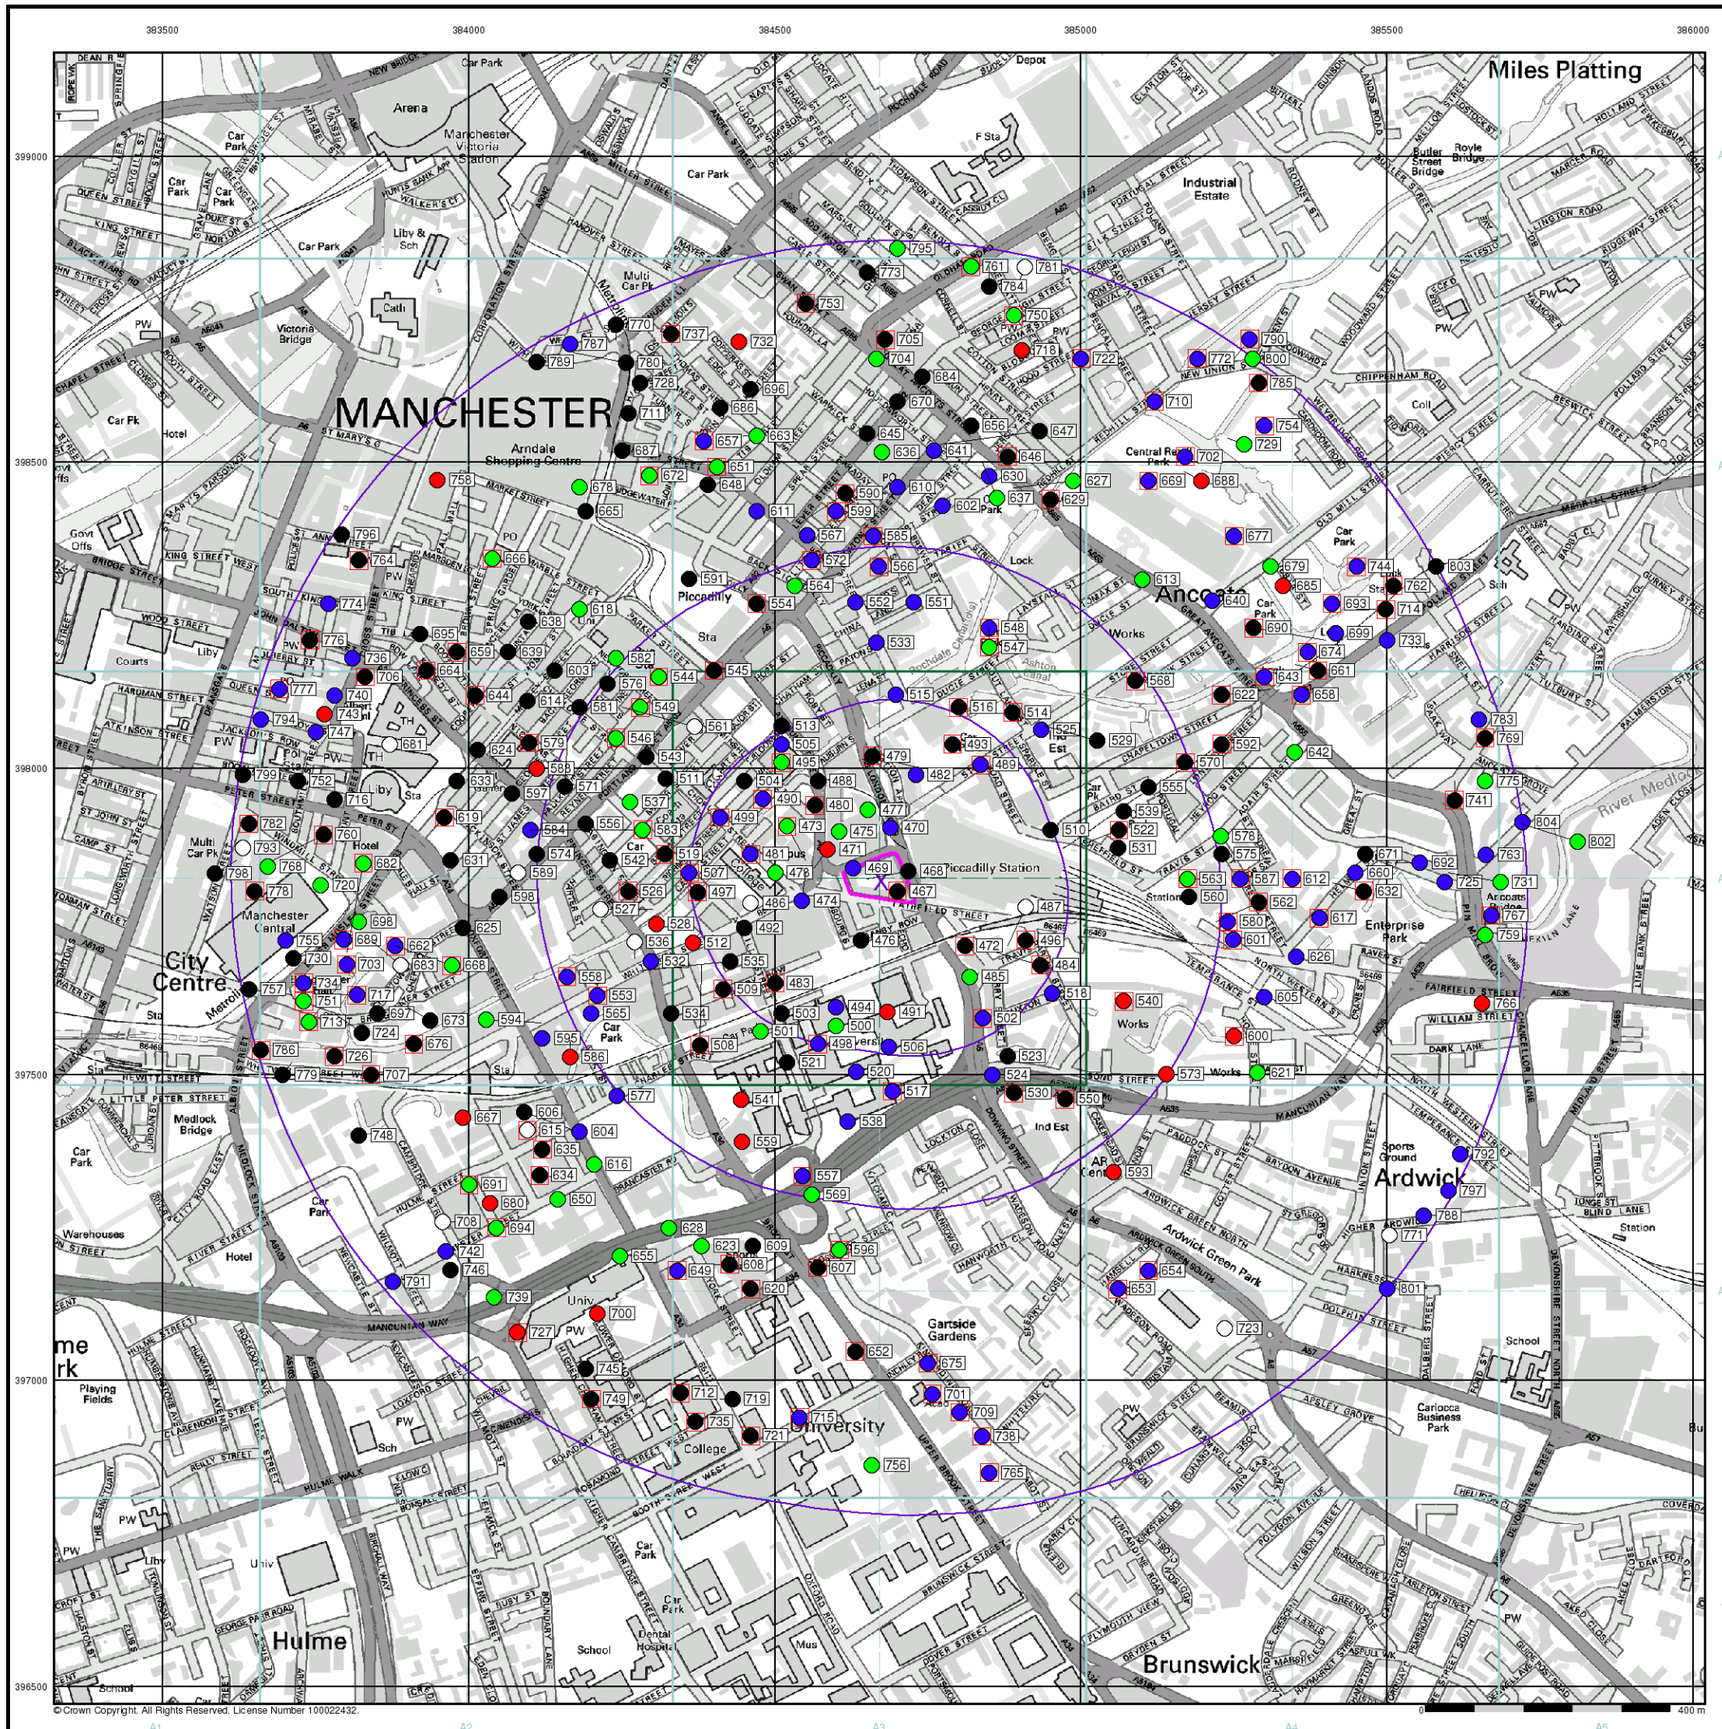

curtins

General

- Specified Site
- Specified Buffer(s)
- Bearing Reference Point
- Map ID
- Several of Type at Location


Agency and Hydrological (Boreholes)

- BGS Borehole Depth 0 - 10m
- BGS Borehole Depth 10 - 30m
- BGS Borehole Depth 30m +
- Confidential
- Other

For Borehole information please refer to the Borehole .csv file which accompanied this slice.

A copy of the BGS Borehole Ordering Form is available to download from the Support section of www.envirocheck.co.uk.

Borehole Map - Slice A

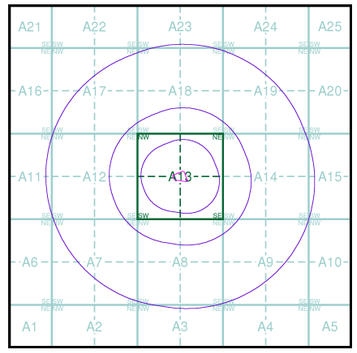

Order Details


Order Number:	84805317_1_1
Customer Ref:	B060270.001
National Grid Reference:	384670, 397820
Slice:	A
Site Area (Ha):	0.62
Search Buffer (m):	1000

Site Details

London Road Fire Station, London Road, MANCHESTER, M1

Landmark Information Group

Tel: 0844 844 9952
Fax: 0844 844 9951
Web: www.envirocheck.co.uk

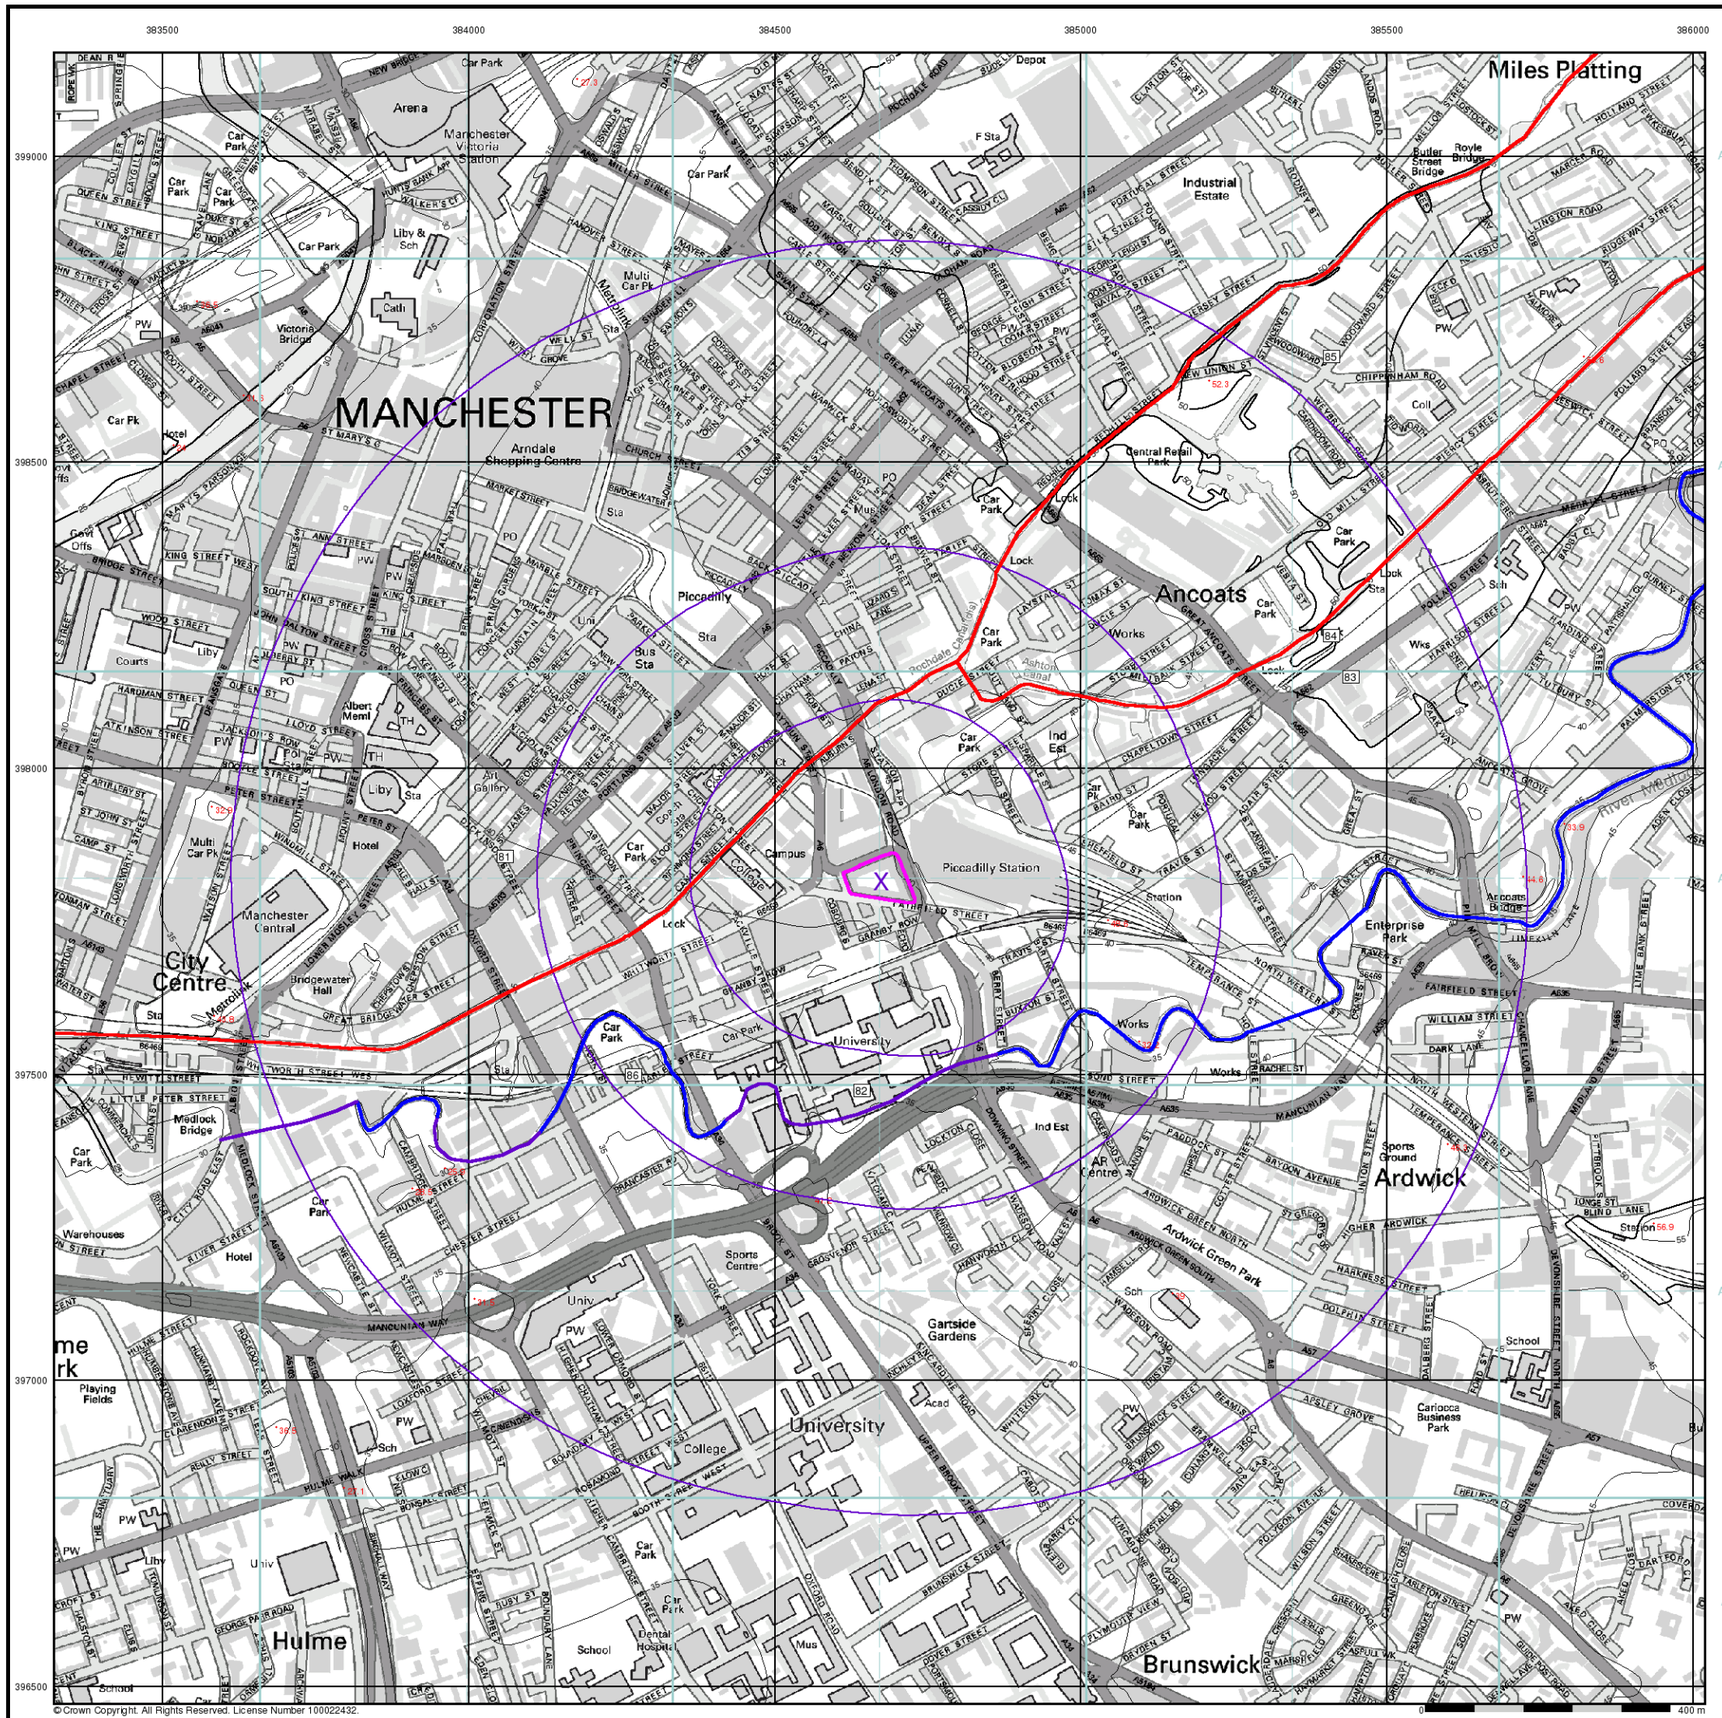

curtins

General

- Specified Site
- Specified Buffer(s)
- Bearing Reference Point
- Map ID

Detailed River Network Data

- Primary River
- Secondary River
- Tertiary River
- Canal
- Canal Tunnel
- Undefined River
- Lake/Reservoir
- Offline Drainage Feature
- Extended Culvert (greater than 50m)
- Underground River (inferred)
- Underground River (local knowledge)
- Downstream of High Water Mark
- Downstream of Seaward Extension
- Not assigned River feature

Contours (height in metres)

Standard Contour 105 100 95


Master Contour

Spot Height *167.3

MLW Mean Low Water

MHW Mean High Water

EA/NRW Detailed River Network Map - Slice A

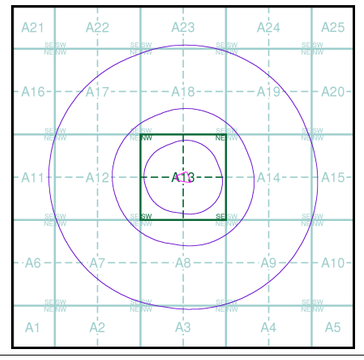

Order Details

Order Number:	84805317_1_1
Customer Ref:	B060270.001
National Grid Reference:	384670, 397820
Slice:	A
Site Area (Ha):	0.62
Search Buffer (m):	1000

Site Details

London Road Fire Station, London Road, MANCHESTER, M1

Landmark Information Group

Tel: 0844 844 9952
Fax: 0844 844 9951
Web: www.envirocheck.co.uk



curtins

General

- Specified Site
- Specified Buffer(s)
- X Bearing Reference Point

Risk of Flooding from Surface Water


- High - 30 Year Return
- Medium - 100 Year Return
- Low - 1000 Year Return

Suitability

See the suitability map below

- National to county
- County to town
- Town to street
- Street to parcels of land
- Property

EA/NRW Suitability Map - Slice A

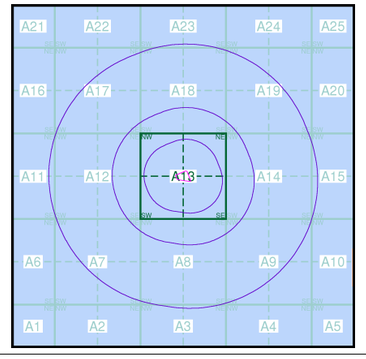

Order Details


Order Number:	84805317_1_1
Customer Ref:	B060270.001
National Grid Reference:	384670, 397820
Slice:	A
Site Area (Ha):	0.62
Search Buffer (m):	1000

Site Details

London Road Fire Station, London Road, MANCHESTER, M1

Landmark Information Group

Tel: 0844 844 9952
Fax: 0844 844 9951
Web: www.envirocheck.co.uk

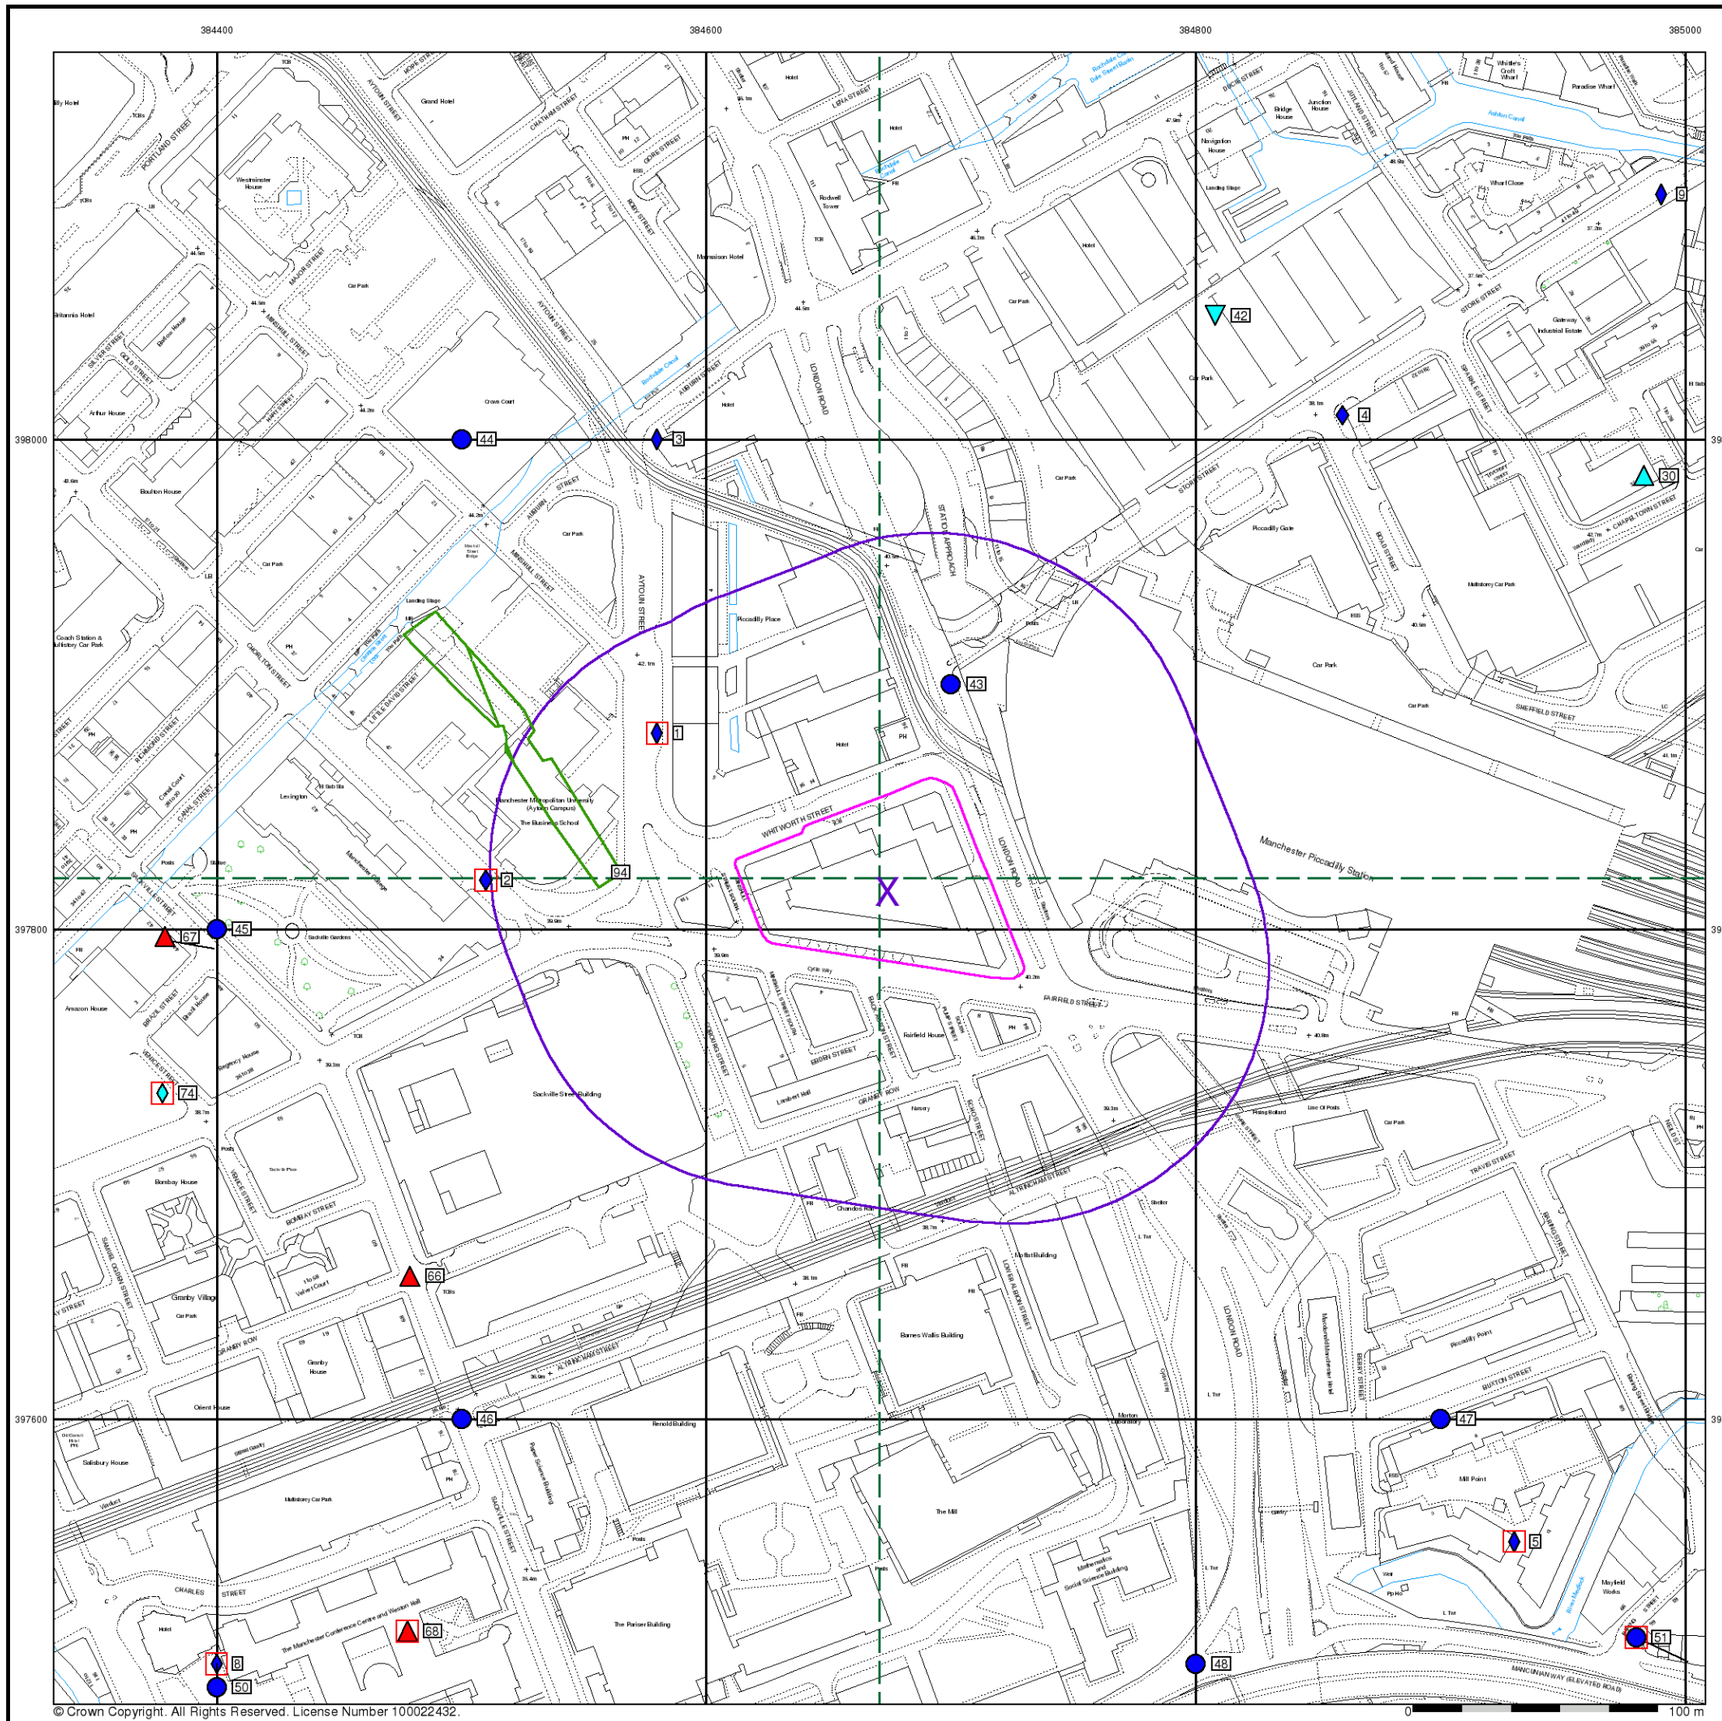
384400
384600
384800
385000
398000
397800
397600
London Road
Piccadilly Place
Piccadilly Station
Manchester Piccadilly Station
Ashton Canal
Rochdale Canal
Stockville Street Building
Barnes Wallis Building
The Mill
Mill Point
Piccadilly Gate
Piccadilly Point
Multistorey Car Park
Car Park
Hotel
Crown Court
Coach Station & Multistory Car Park
Manchester Metropolitan University (Aytoun Campus)
The Manchester Conference Centre and Renton Hall
Gardens
Greenway
Granby Village
Granby House
Chorlton House
Bloulton House
Bombay House
Salisbury House
Amazon House
Arthur House
Britannia Hotel
Grand Hotel
Westminster House
Redwell Tower
Navigation House
Bridge House
Junction House
Wharf Close
Whitworth Court
Fairfield House
Levenford Mill
Gateway Industrial Estate
Mayfield Walks
Parker Cleaver Building
Mathematics and Social Sciences Building
The Parker Building
Renold Building
Morton Pharmacy
Pauline Quirke Academy
Manchester Village
Sackville Gardens
Nursery
Line Of Posts
Posts
Sluice
Weir
Pip Ho
Culvert
Tunnel
Slope
Steps
Cycle Way
Pedestrian Subway
Bridge
Lock
Tram Line
Metrolink Tram Stop
Metrolink Overhead Line
Metrolink Depot
Metrolink Viaduct
Metrolink Underground Station
Metrolink Underground Tunnel
Metrolink Underground Ventilation Shaft
Metrolink Underground Emergency Exit
Metrolink Underground Escape Shaft
Metrolink Underground Escape Route
Metrolink Underground Escape Route Stairs
Metrolink Underground Escape Route Ramp
Metrolink Underground Escape Route Lift
Metrolink Underground Escape Route Escalator
Metrolink Underground Escape Route Emergency Exit
Metrolink Underground Escape Route Emergency Exit Stairs
Metrolink Underground Escape Route Emergency Exit Ramp
Metrolink Underground Escape Route Emergency Exit Lift
Metrolink Underground Escape Route Emergency Exit Escalator
Metrolink Underground Escape Route Emergency Exit Emergency Exit
Metrolink Underground Escape Route Emergency Exit Emergency Exit Stairs
Metrolink Underground Escape Route Emergency Exit Emergency Exit Ramp
Metrolink Underground Escape Route Emergency Exit Emergency Exit Lift
Metrolink Underground Escape Route Emergency Exit Emergency Exit Escalator
Metrolink Underground Escape Route Emergency Exit Emergency Exit Emergency Exit
Metrolink Underground Escape Route Emergency Exit Emergency Exit Emergency Exit Stairs
Metrolink Underground Escape Route Emergency Exit Emergency Exit Emergency Exit Ramp
Metrolink Underground Escape Route Emergency Exit Emergency Exit Emergency Exit Lift
Metrolink Underground Escape Route Emergency Exit Lift
Metrolink Underground Escape Route Emergency Exit Escalator
Metrolink Underground Escape Route Emergency Exit

Historical Mapping Legends

Ordnance Survey County Series 1:10,560

Gravel Pit
Sand Pit
Other Pits
Quarry
Shingle
Orchard
Osiers
Reeds
Marsh
Mixed Wood
Deciduous
Brushwood
Fir
Furze
Rough Pasture
Arrow denotes flow of water
Trigonometrical Station
Site of Antiquities
Bench Mark
Pump, Guide Post, Signal Post
Well, Spring, Boundary Post
·285 Surface Level
Sketched Contour
Instrumental Contour
Main Roads
Fenced
Un-Fenced
Minor Roads
Fenced
Un-Fenced
Sunken Road
Raised Road
Road over Railway
Railway over River
Railway over Road
Level Crossing
Road over River or Canal
Road over Stream
Road over Stream
County Boundary (Geographical)
County & Civil Parish Boundary
Administrative County & Civil Parish Boundary
Co. Boro. Bdy. County Borough Boundary (England)
Co. Burgh Bdy. County Burgh Boundary (Scotland)
R.D. Bdy. Rural District Boundary
Civil Parish Boundary

Ordnance Survey Plan 1:10,000

Chalk Pit, Clay Pit or Quarry
Gravel Pit
Sand Pit
Disused Pit or Quarry
Refuse or Slag Heap
Lake, Loch or Pond
Dunes
Boulders
Coniferous Trees
Non-Coniferous Trees
Orchard
Scrub
Coppice
Bracken
Heath
Rough Grassland
Marsh
Reeds
Saltings
Building
Direction of Flow of Water
Shingle
Sand
Glasshouse
Pylon
Pylon
Electricity Transmission Line
Sloping Masonry
Cutting
Embankment
Standard Gauge Multiple Track
Road Under
Road Over
Level Crossing
Foot Bridge
Standard Gauge Single Track
Siding, Tramway or Mineral Line
Narrow Gauge
Geographical County
Administrative County, County Borough or County of City
Municipal Borough, Urban or Rural District, Burgh or District Council
Borough, Burgh or County Constituency
Shown only when not coincident with other boundaries
Civil Parish
Shown alternately when coincidence of boundaries occurs

BP, BS	Boundary Post or Stone	Pol Sta	Police Station
Ch	Church	PO	Post Office
CH	Club House	PC	Public Convenience
F E Sta	Fire Engine Station	PH	Public House
FB	Foot Bridge	SB	Signal Box
Fn	Fountain	Spr	Spring
GP	Guide Post	TCB	Telephone Call Box
MP	Mile Post	TCP	Telephone Call Post
MS	Mile Stone	W	Well

1:10,000 Raster Mapping


Gravel Pit
Refuse tip or slag heap
Rock
Rock (scattered)
Boulders
Boulders (scattered)
Shingle
Mud
Sand
Sand Pit
Slopes
Top of cliff
General detail
Underground detail
Overhead detail
Narrow gauge railway
Multi-track railway
Single track railway
County boundary (England only)
Civil, parish or community boundary
District, Unitary, Metropolitan, London Borough boundary
Constituency boundary
Area of wooded vegetation
Non-coniferous trees
Non-coniferous trees (scattered)
Coniferous trees
Coniferous trees (scattered)
Positioned tree
Orchard
Coppice or Osiers
Rough Grassland
Heath
Scrub
Marsh, Salt Marsh or Reeds
Water feature
Flow arrows
MHW(S) Mean high water (springs)
MLW(S) Mean low water (springs)
Telephone line (where shown)
Electricity transmission line (with poles)
BM 123.45 m Bench mark (where shown)
Triangulation station
Point feature (e.g. Guide Post or Mile Stone)
Pylon, flare stack or lighting tower
Site of (antiquity)
Glasshouse
General Building
Important Building

curtins

Historical Mapping & Photography included:

Mapping Type	Scale	Date	Pg
Lancashire And Furness	1:10,560	1848	3
Cheshire	1:10,560	1882	4
Lancashire And Furness	1:10,560	1894 - 1896	5
Lancashire And Furness	1:10,560	1909	6
Lancashire And Furness	1:10,560	1923	7
Lancashire And Furness	1:10,560	1931 - 1933	8
Lancashire And Furness	1:10,560	1938	9
Ordnance Survey Plan	1:10,000	1956	10
Ordnance Survey Plan	1:10,000	1968	11
Ordnance Survey Plan	1:10,000	1972	12
Manchester	1:25,000	1975	13
Ordnance Survey Plan	1:10,000	1980 - 1981	14
Ordnance Survey Plan	1:10,000	1985 - 1987	15
Ordnance Survey Plan	1:10,000	1989	16
Ordnance Survey Plan	1:10,000	1993 - 1994	17
10K Raster Mapping	1:10,000	1999	18
Historical Aerial Photography	1:10,000	2000	19
10K Raster Mapping	1:10,000	2006	20
VectorMap Local	1:10,000	2016	21

Historical Map - Slice A

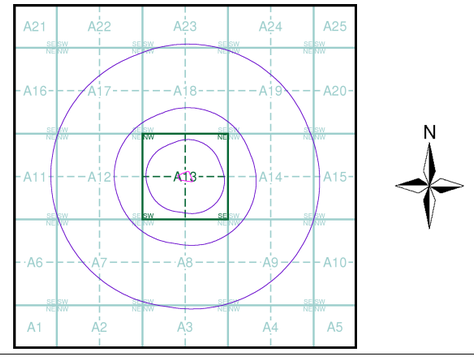

Order Details

Order Number: 84805317_1_1
Customer Ref: B060270.001
National Grid Reference: 384670, 397820
Slice: A
Site Area (Ha): 0.62
Search Buffer (m): 1000

Site Details

London Road Fire Station, London Road, MANCHESTER, M1

Landmark Information Group
Tel: 0844 844 9952
Fax: 0844 844 9951
Web: www.envirocheck.co.uk

Russian Military Mapping Legends

1:5,000 and 1:10,000 mapping

a. Not drawn to scale b. Drawn to scale

- Government and Administrative Buildings
- Military and Industrial Buildings
- Military and Communication Areas
- Subway Entrance
- Fireproof Building
- Prominent Fireproof Building
- Non-fireproof Building
- Non-fireproof Building (non-dwelling)
- Factory, mill, and flour mill, with chimneys
- Factory, mill, and flour mill, without chimneys
- Power Station, drawn to scale
- Hydroelectric Power Station
- Radio Station, drawn to scale
- Telephone Station, drawn to scale
- Abandoned Open-pit Mine or Quarry
- Open-pit Salt Mine
- Pit
- Oil Deposit or Well
- Oil Seepage
- Tailings Pile
- Fuel Storage Tanks
- Natural Gas Tank
- Bench Mark
- Drill Hole
- Burial Mound
- Triangulation Point on Burial Mound
- Single-track Railroad
- Double-track Railroad and Station Building
- Coniferous Forest
- Deciduous Forest
- Mixed Forest
- Lawns
- Citrus Orchard
- Wet Ground
- Scattered Vegetation

243,8 — Values for prominent elevations

186.0 — Numbers for spot elevations, depth soundings, contour lines, etc.

0,2 — Velocity of the current, width of river bed, depth of river

Fractional terms: length and capacity of bridges; depth of fords and condition of the river bottom; height of forest and the diameter of trees

Russian Alphabet (For reference and phonetic interpretation of map text)

А а (A)	З з (Z)	П п (P)	Ч ч (CH)
Б б (B)	И и (I)	Р р (R)	Ш ш (SH)
В в (V)	Й й (Y)	С с (S)	Щ щ (SHCH)
Г г (G)	К к (K)	Т т (T)	ъ (–)
Д д (D)	Л л (L)	У у (U)	ы (Y)
Е е (E)	М м (M)	Ф ф (F)	ь (')
Ё ё (YO)	Н н (N)	Х х (KH)	Э э (E)
Ж ж (ZH)	О о (O)	Ц ц (TS)	Ю ю (YU or IU)
			Я я (YA or IA)

1:25,000 mapping

a. Not drawn to scale b. Drawn to scale

- Government and Administrative Buildings
- Military and Industrial Buildings
- Military and Communication Areas
- Subway Entrance
- Partly Demolished Buildings
- Demolished Buildings
- Built-Up Area with Fireproof Buildings Predominant
- Built-Up Area with Non-Fireproof Buildings Predominant
- Individual Fireproof Building
- Prominent Industrial Building
- Individual Dwelling, Fireproof
- Ruins of an Individual Dwelling
- Factory or Mill Chimney
- Factory or Mill with Chimney
- Factory or Mill without Chimney
- Mine or Open Pit Mine
- Operating Shaft or Mine
- Non-Operating Shaft or Mine
- Salt Mine
- Tailings Pile
- Pit
- Stone Quarry
- Gas Pump or Service Station
- Fuel Storage or Natural Gas Tank
- Oil or Natural Gas Derrick
- Small Hydroelectric Power Station
- Power Station
- Transformer Station
- Cemetery
- Burial Mound (height in metres)
- Triangulation Point on Burial Mound
- Triangulation Point
- Bench Mark
- Bench Mark (monumented)
- Telegraph Office
- Telephone Station
- Radio Station
- Radio Tower
- Airfield or Seaplane Base
- Landing Strip
- Main Highway
- Highway under Construction
- Improved Dirt Road (former truck road)
- Double-track Railroad with First Class Station
- Dismantled Railroad
- Railroad Under Construction
- Shore Embankment
- River or Ditch with Embankment
- Well
- Water Reservoir or Rain Water Pit
- Spring
- Isobath with value
- Heavy (Index) Contour Line
- Contour Line and Value
- Half Contour Line
- Spot Elevation Value
- Coniferous
- Deciduous
- Mixed
- Scrub

Key to Numbers on Mapping

SJ89_Manchester


No.	Description
1	Airfield/Airport
6	Railway Station
66	Factory (Gas)
168	Post Office
169	Post Office

curtins

Historical Mapping & Photography included:

Mapping Type	Scale	Date	Pg
Lancashire And Furness	1:10,560	1848	3
Cheshire	1:10,560	1882	4
Lancashire And Furness	1:10,560	1894 - 1896	5
Lancashire And Furness	1:10,560	1909	6
Lancashire And Furness	1:10,560	1923	7
Lancashire And Furness	1:10,560	1931 - 1933	8
Lancashire And Furness	1:10,560	1938	9
Ordnance Survey Plan	1:10,000	1956	10
Ordnance Survey Plan	1:10,000	1968	11
Ordnance Survey Plan	1:10,000	1972	12
Manchester	1:25,000	1975	13
Ordnance Survey Plan	1:10,000	1980 - 1981	14
Ordnance Survey Plan	1:10,000	1985 - 1987	15
Ordnance Survey Plan	1:10,000	1989	16
Ordnance Survey Plan	1:10,000	1993 - 1994	17
10K Raster Mapping	1:10,000	1999	18
Historical Aerial Photography	1:10,000	2000	19
10K Raster Mapping	1:10,000	2006	20
VectorMap Local	1:10,000	2016	21

Russian Map - Slice A

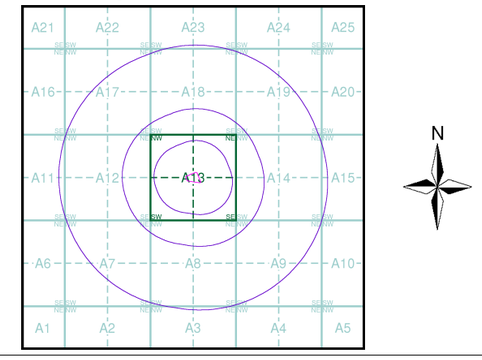


Order Details

Order Number: 84805317_1_1
Customer Ref: B060270.001
National Grid Reference: 384670, 397820
Slice: A
Site Area (Ha): 0.62
Search Buffer (m): 1000

Site Details

London Road Fire Station, London Road, MANCHESTER, M1

Landmark Information Group
Tel: 0844 844 9952
Fax: 0844 844 9951
Web: www.envirocheck.co.uk

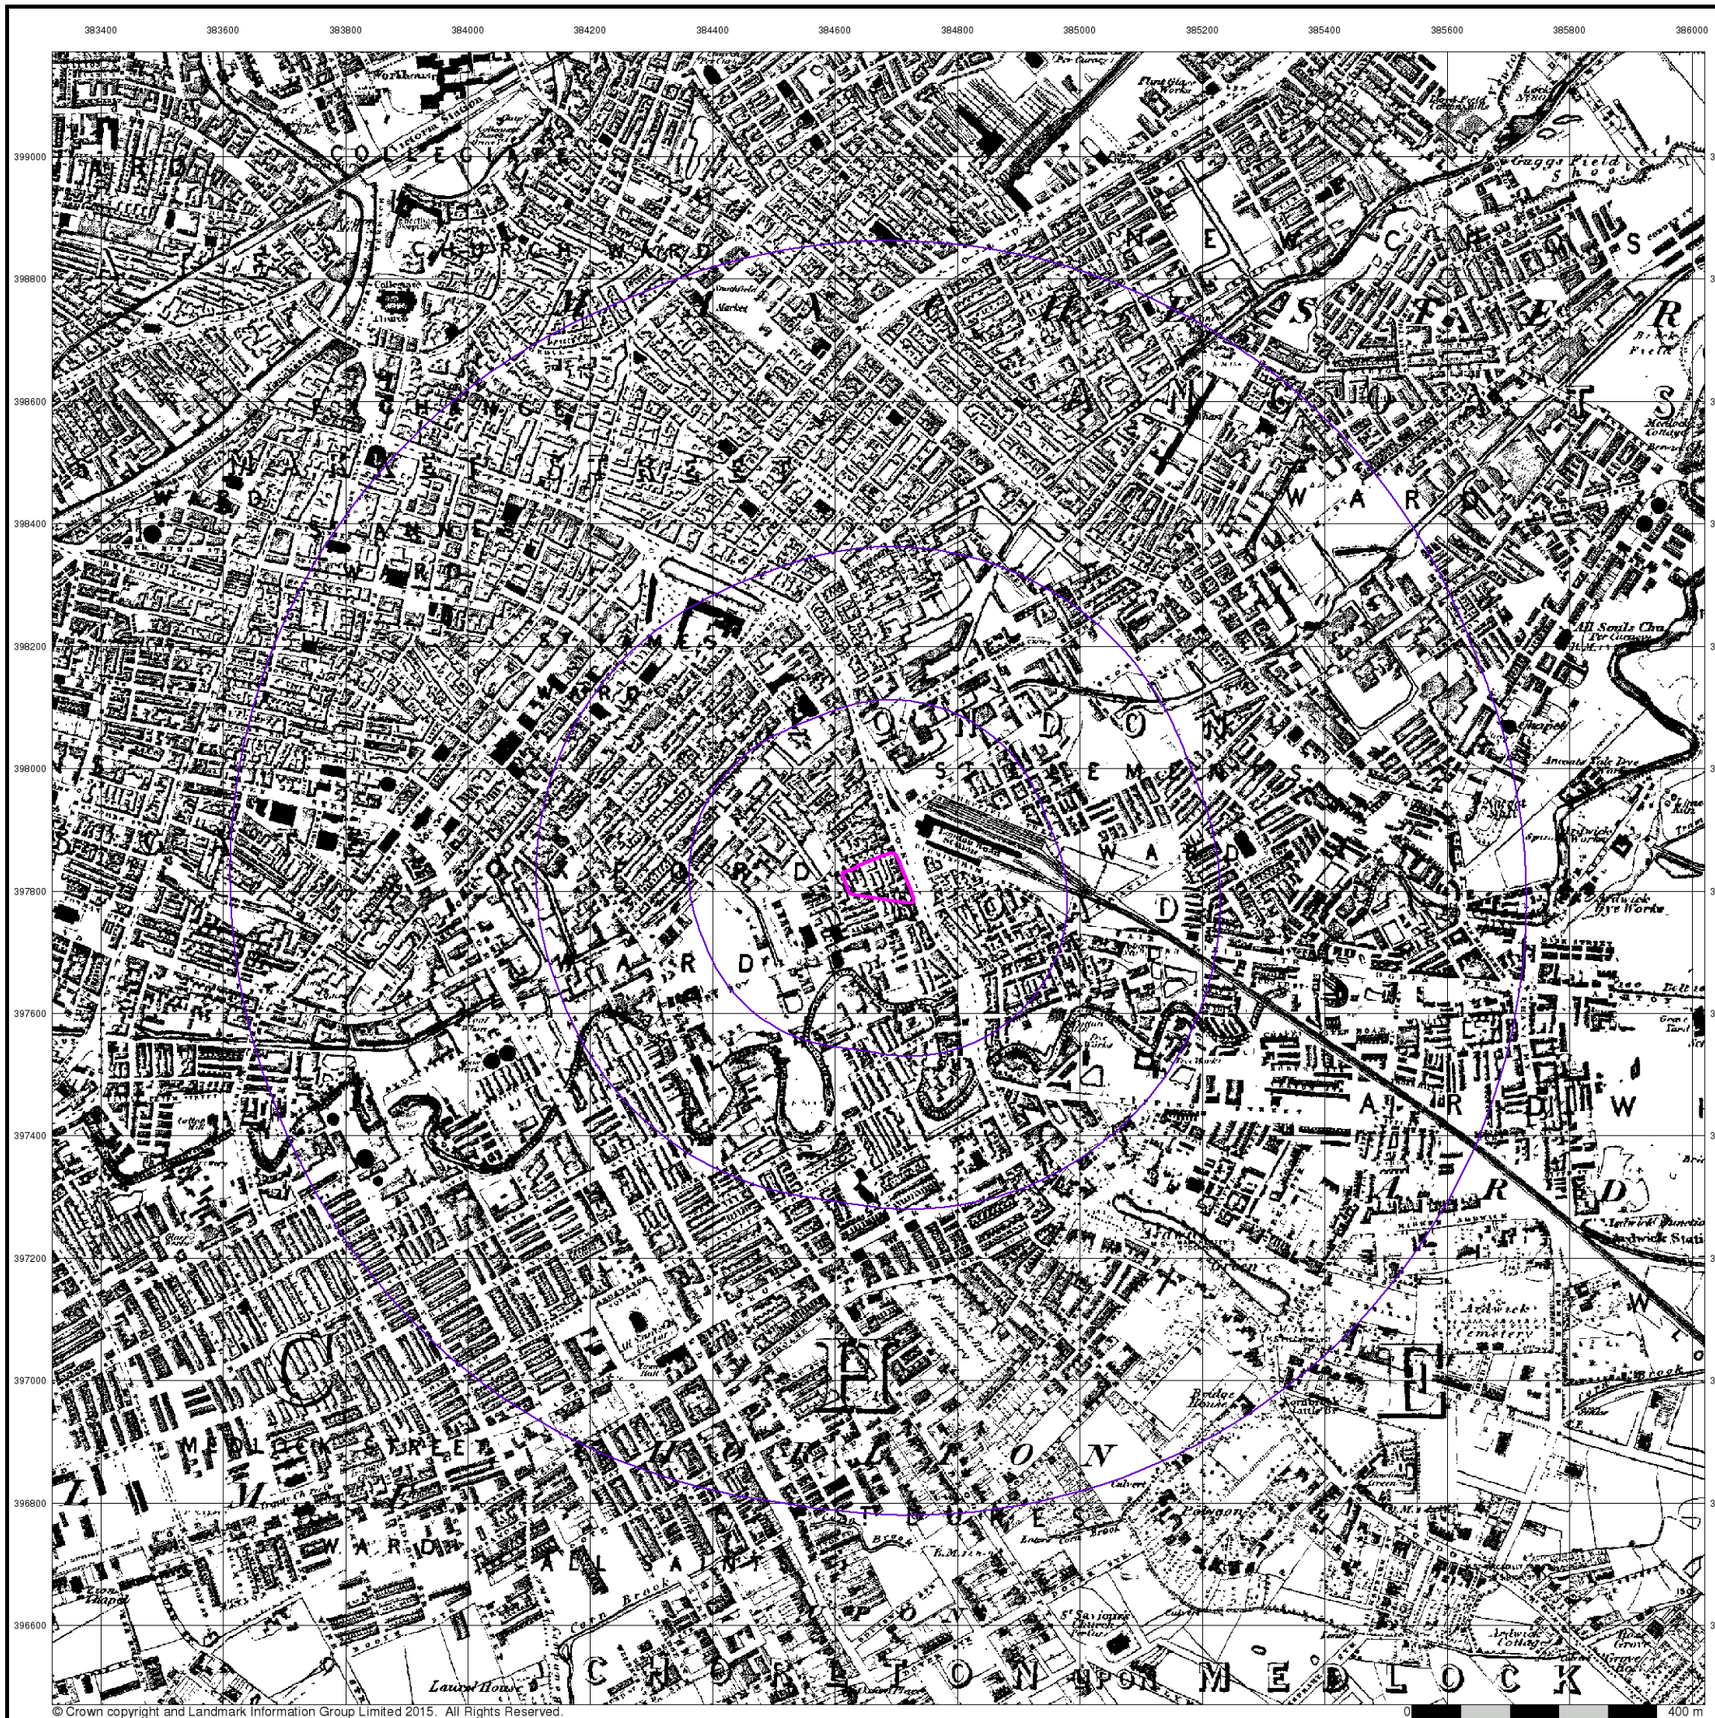

© Crown copyright and Landmark Information Group Limited 2015. All Rights Reserved.

curtins


Lancashire And Furness

Published 1848


Source map scale - 1:10,560

The historical maps shown were reproduced from maps predominantly held at the scale adopted for England, Wales and Scotland in the 1840`s. In 1854 the 1:2,500 scale was adopted for mapping urban areas; these maps were used to update the 1:10,560 maps. The published date given therefore is often some years later than the surveyed date. Before 1938, all OS maps were based on the Cassini Projection, with independent surveys of a single county or group of counties, giving rise to significant inaccuracies in outlying areas. In the late 1940`s, a Provisional Edition was produced, which updated the 1:10,560 mapping from a number of sources. The maps appear unfinished - with all military camps and other strategic sites removed. These maps were initially overprinted with the National Grid. In 1970, the first 1:10,000 maps were produced using the Transverse Mercator Projection. The revision process continued until recently, with new editions appearing every 10 years or so for urban areas.

Map Name(s) and Date(s)

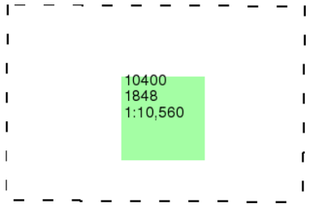

Historical Map - Slice A

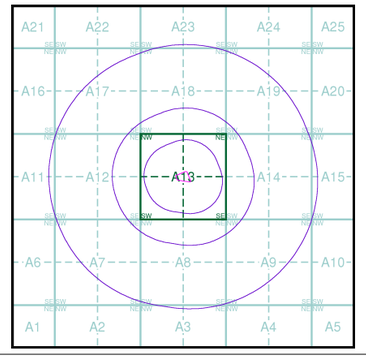

Order Details


Order Number:	84805317_1_1
Customer Ref:	B060270.001
National Grid Reference:	384670, 397820
Slice:	A
Site Area (Ha):	0.62
Search Buffer (m):	1000

Site Details

London Road Fire Station, London Road, MANCHESTER, M1

Landmark Information Group

Tel: 0844 844 9952
Fax: 0844 844 9951
Web: www.envirocheck.co.uk

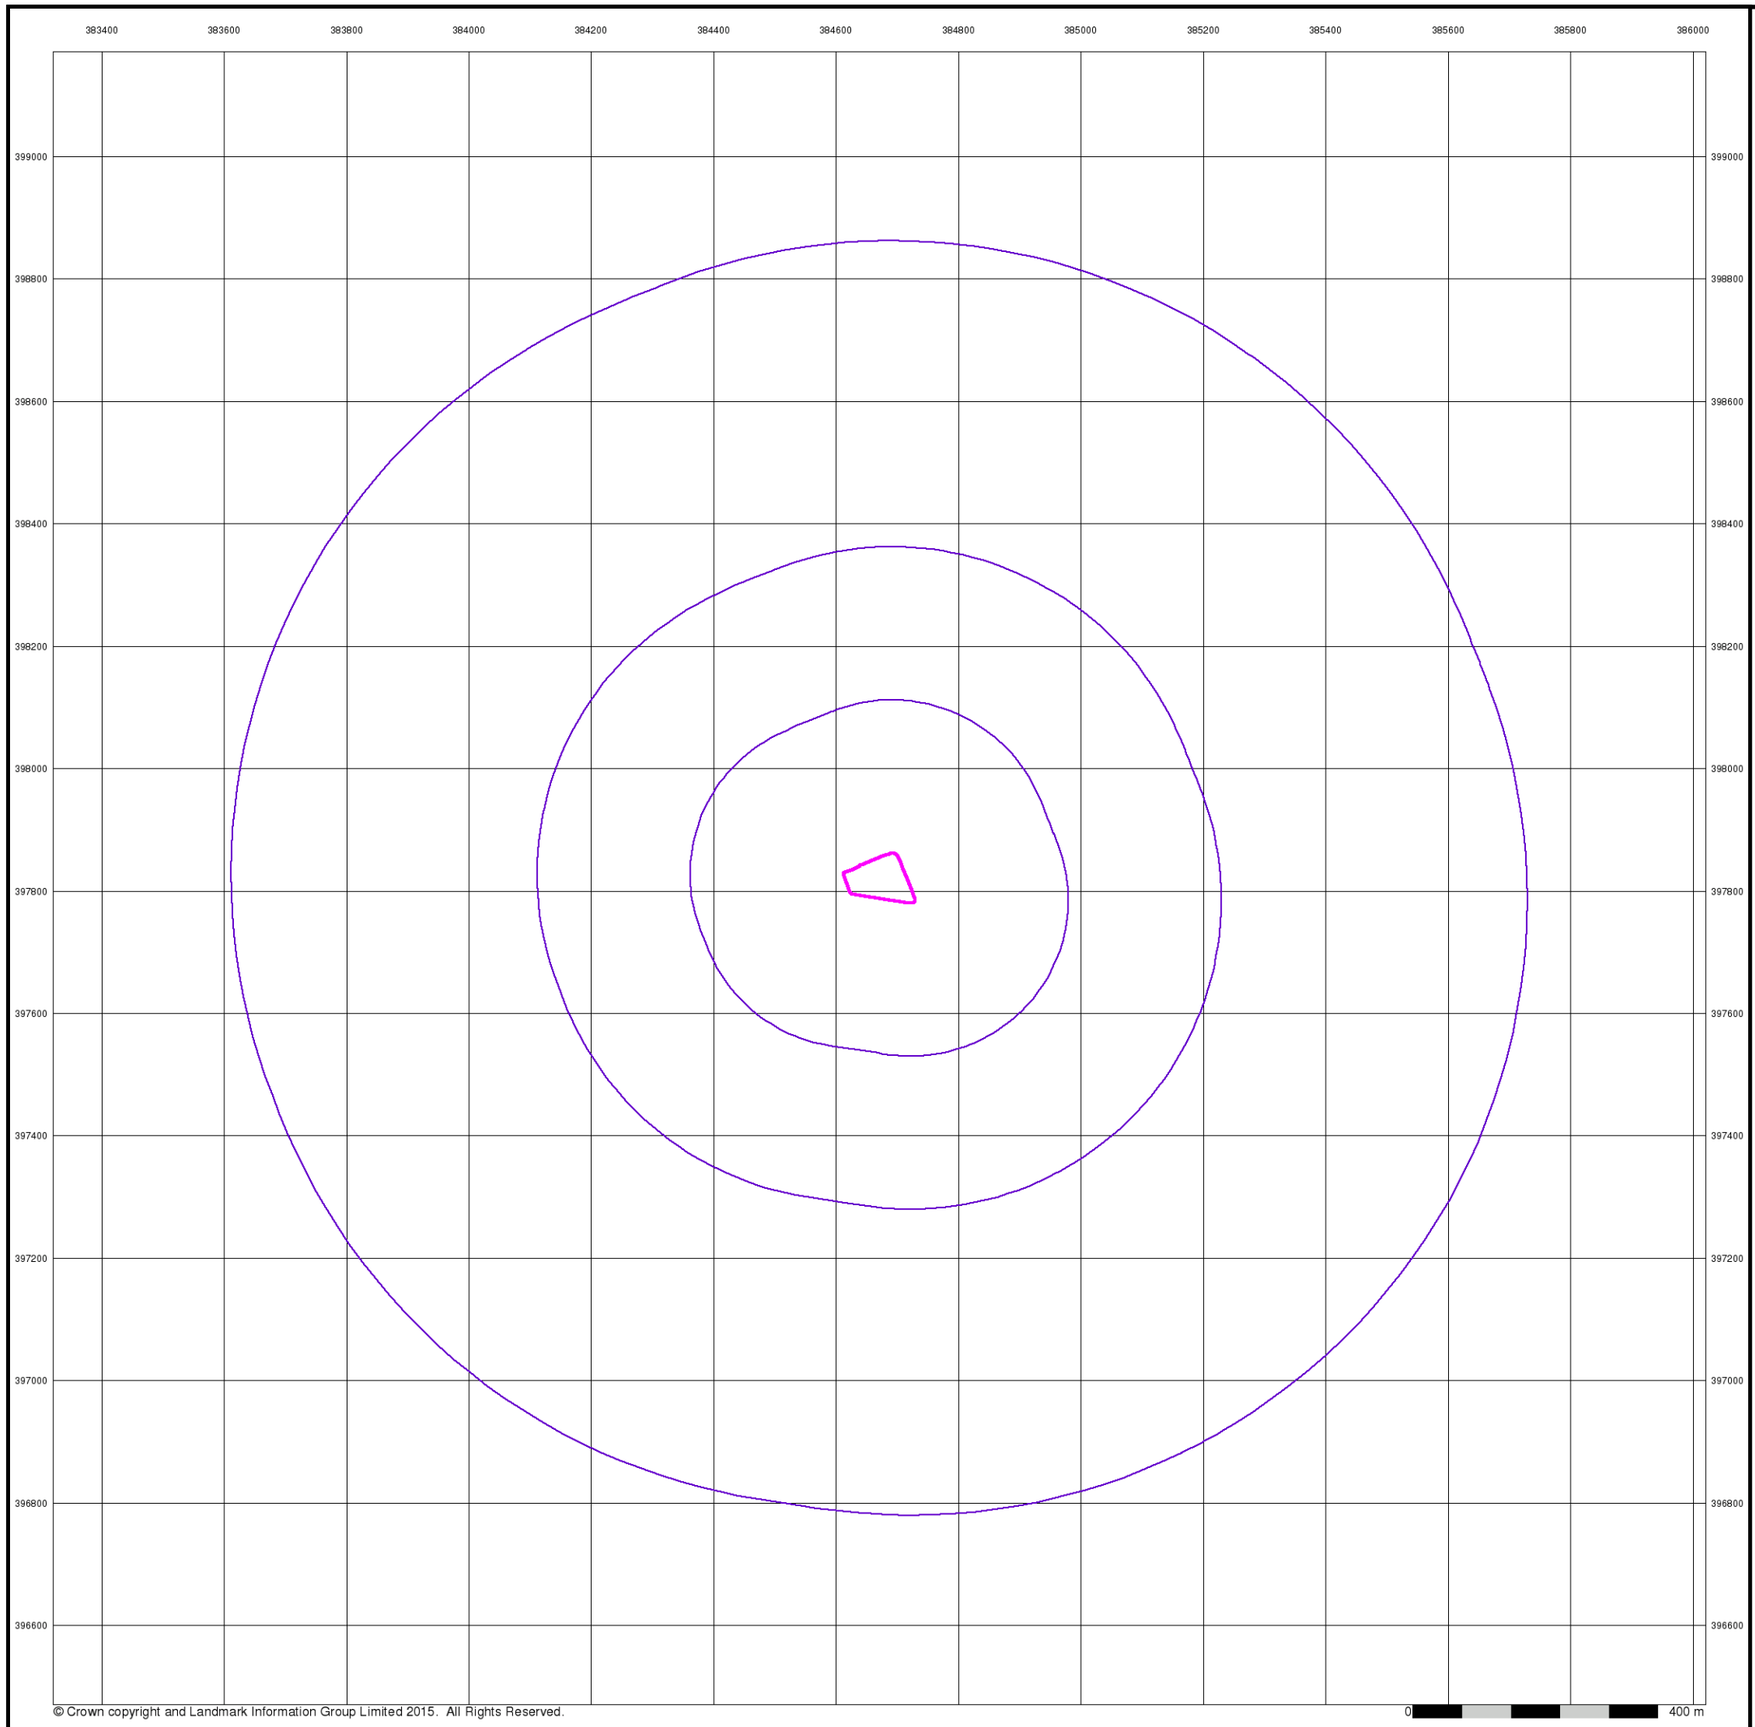

© Crown copyright and Landmark Information Group Limited 2015. All Rights Reserved.

curtins


Cheshire

Published 1882


Source map scale - 1:10,560

The historical maps shown were reproduced from maps predominantly held at the scale adopted for England, Wales and Scotland in the 1840`s. In 1854 the 1:2,500 scale was adopted for mapping urban areas; these maps were used to update the 1:10,560 maps. The published date given therefore is often some years later than the surveyed date. Before 1938, all OS maps were based on the Cassini Projection, with independent surveys of a single county or group of counties, giving rise to significant inaccuracies in outlying areas. In the late 1940`s, a Provisional Edition was produced, which updated the 1:10,560 mapping from a number of sources. The maps appear unfinished - with all military camps and other strategic sites removed. These maps were initially overprinted with the National Grid. In 1970, the first 1:10,000 maps were produced using the Transverse Mercator Projection. The revision process continued until recently, with new editions appearing every 10 years or so for urban areas.

Map Name(s) and Date(s)

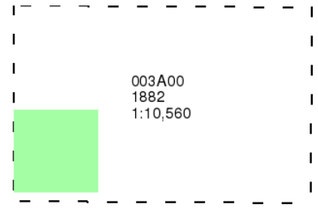

Historical Map - Slice A

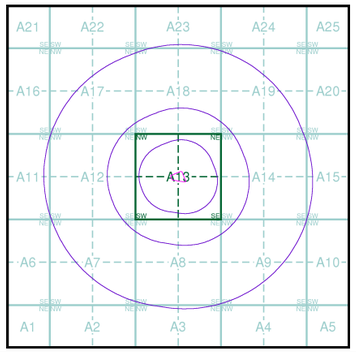

Order Details


Order Number:	84805317_1_1
Customer Ref:	B060270.001
National Grid Reference:	384670, 397820
Slice:	A
Site Area (Ha):	0.62
Search Buffer (m):	1000


Site Details

London Road Fire Station, London Road, MANCHESTER, M1

Landmark Information Group

Tel: 0844 844 9952
Fax: 0844 844 9951
Web: www.envirocheck.co.uk

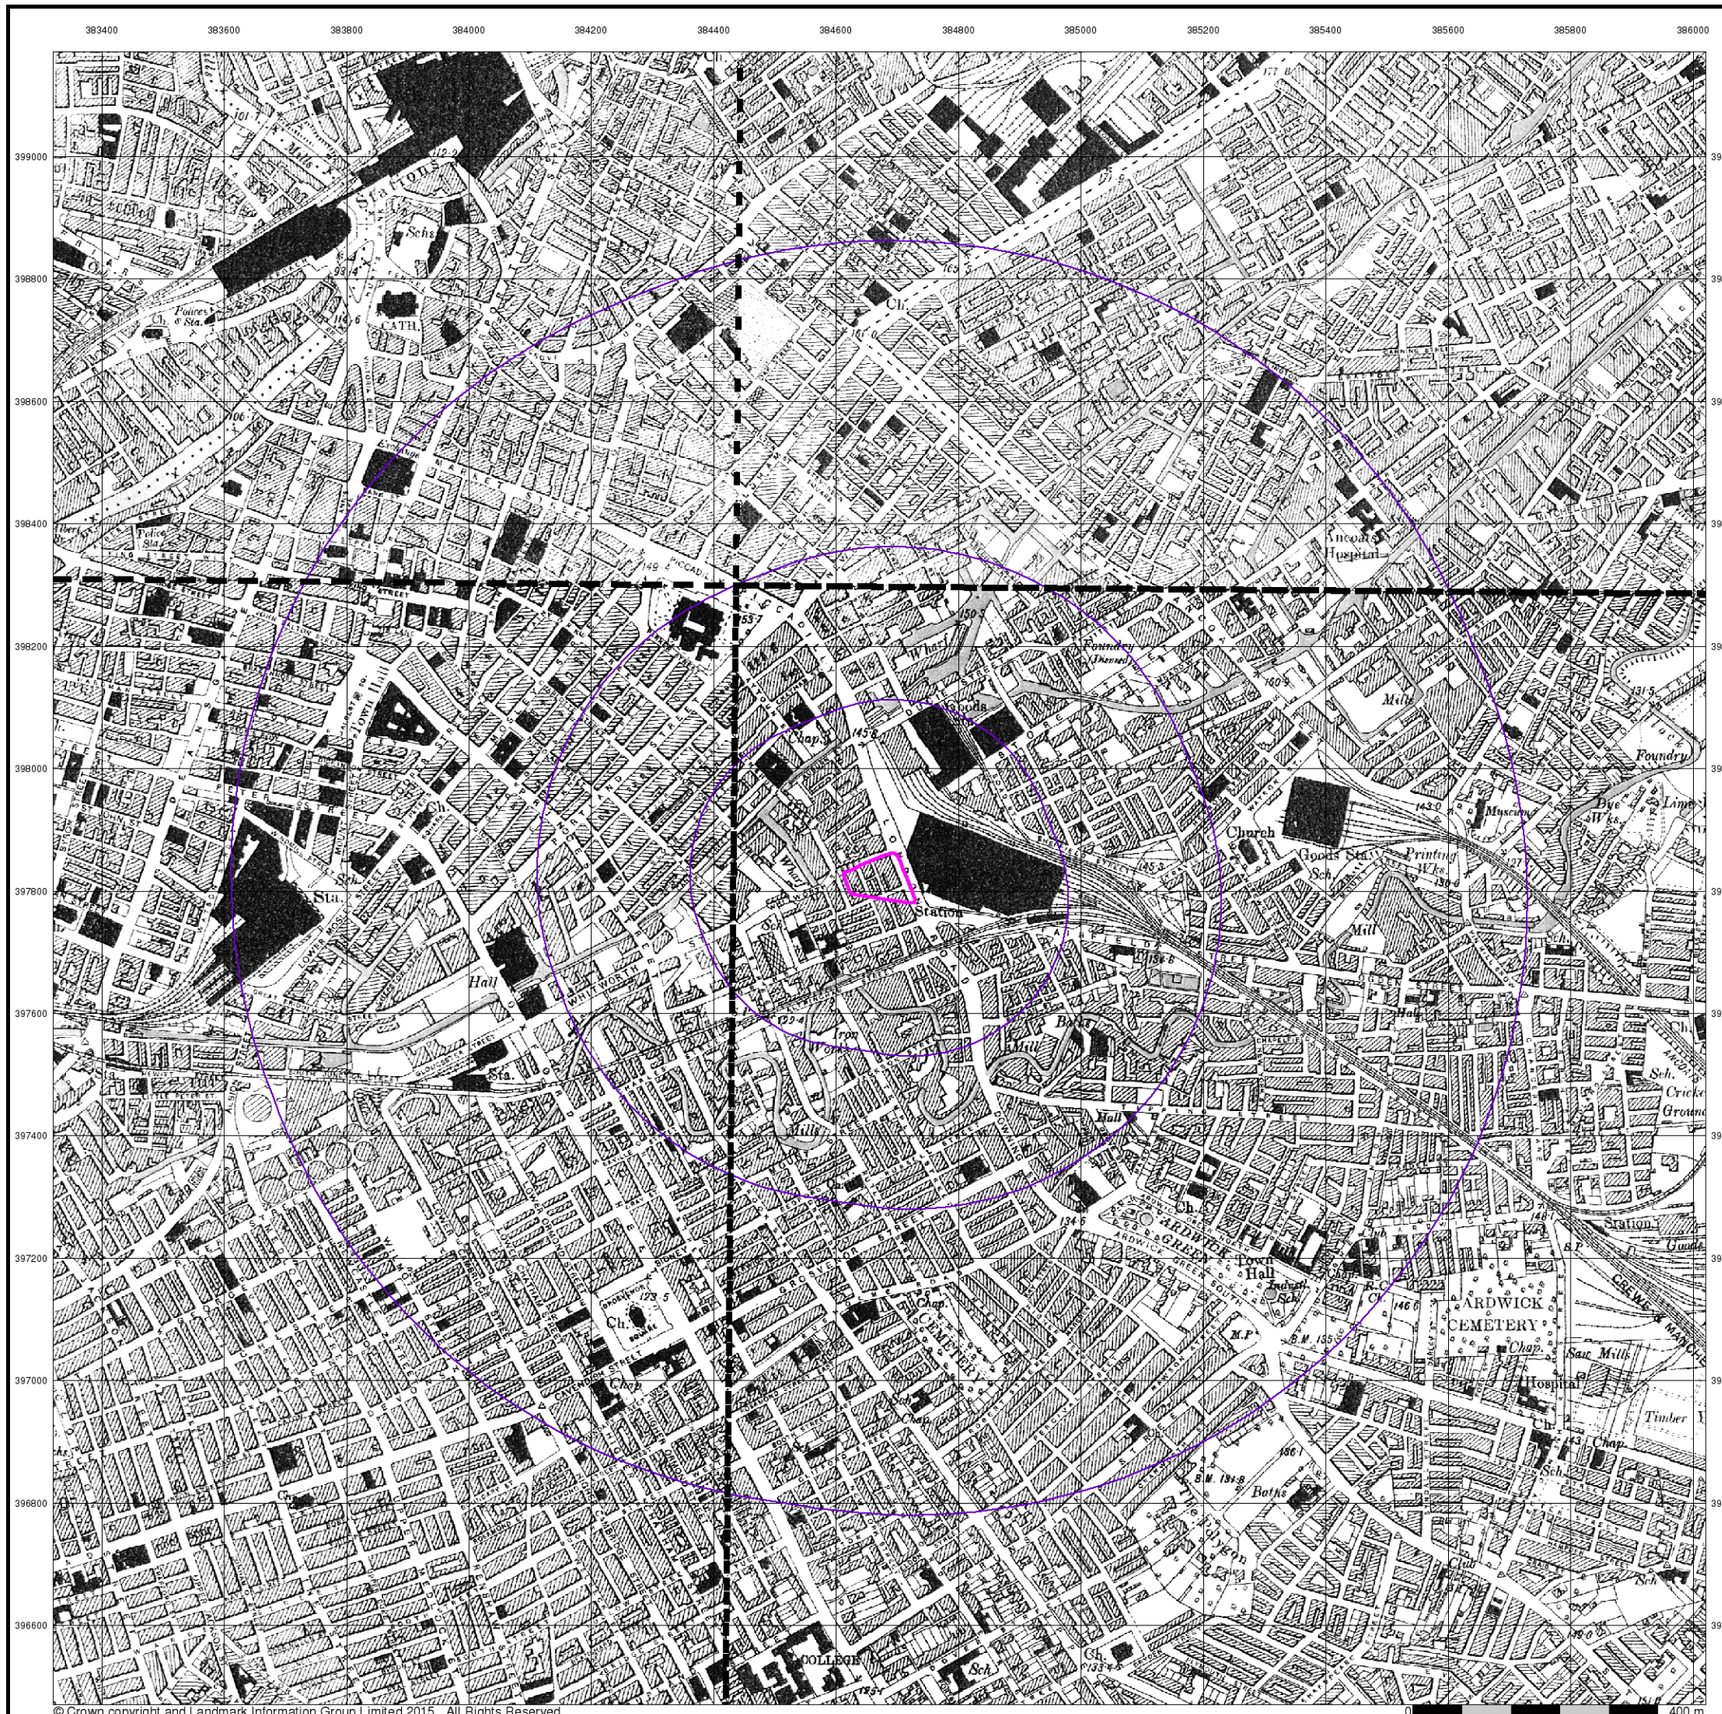
383400
383600
383800
384000
384200
384400
384600
384800
385000
385200
385400
385600
385800
386000
399000
398800
398600
398400
398200
398000
397800
397600
397400
397200
397000
396800
396600
Sta.
Station
Hall
Church
Mill
Foundry
Goods Sta.
Printing Wks
Dye Wks
Hospital
ARDWICK CEMETERY
COLLEGE
Baths
Timber Yd
Sat. Mills
Ancoats Hospital
Town Hall
Police Sta.
Sch.
Chap.
Ch.
Mkt.
Mills
Wharf
Goods
Mill
Mission
Lane
Cricket Ground
Station Gdns
Baths
Hall
Sch.
Chap.
Hospital

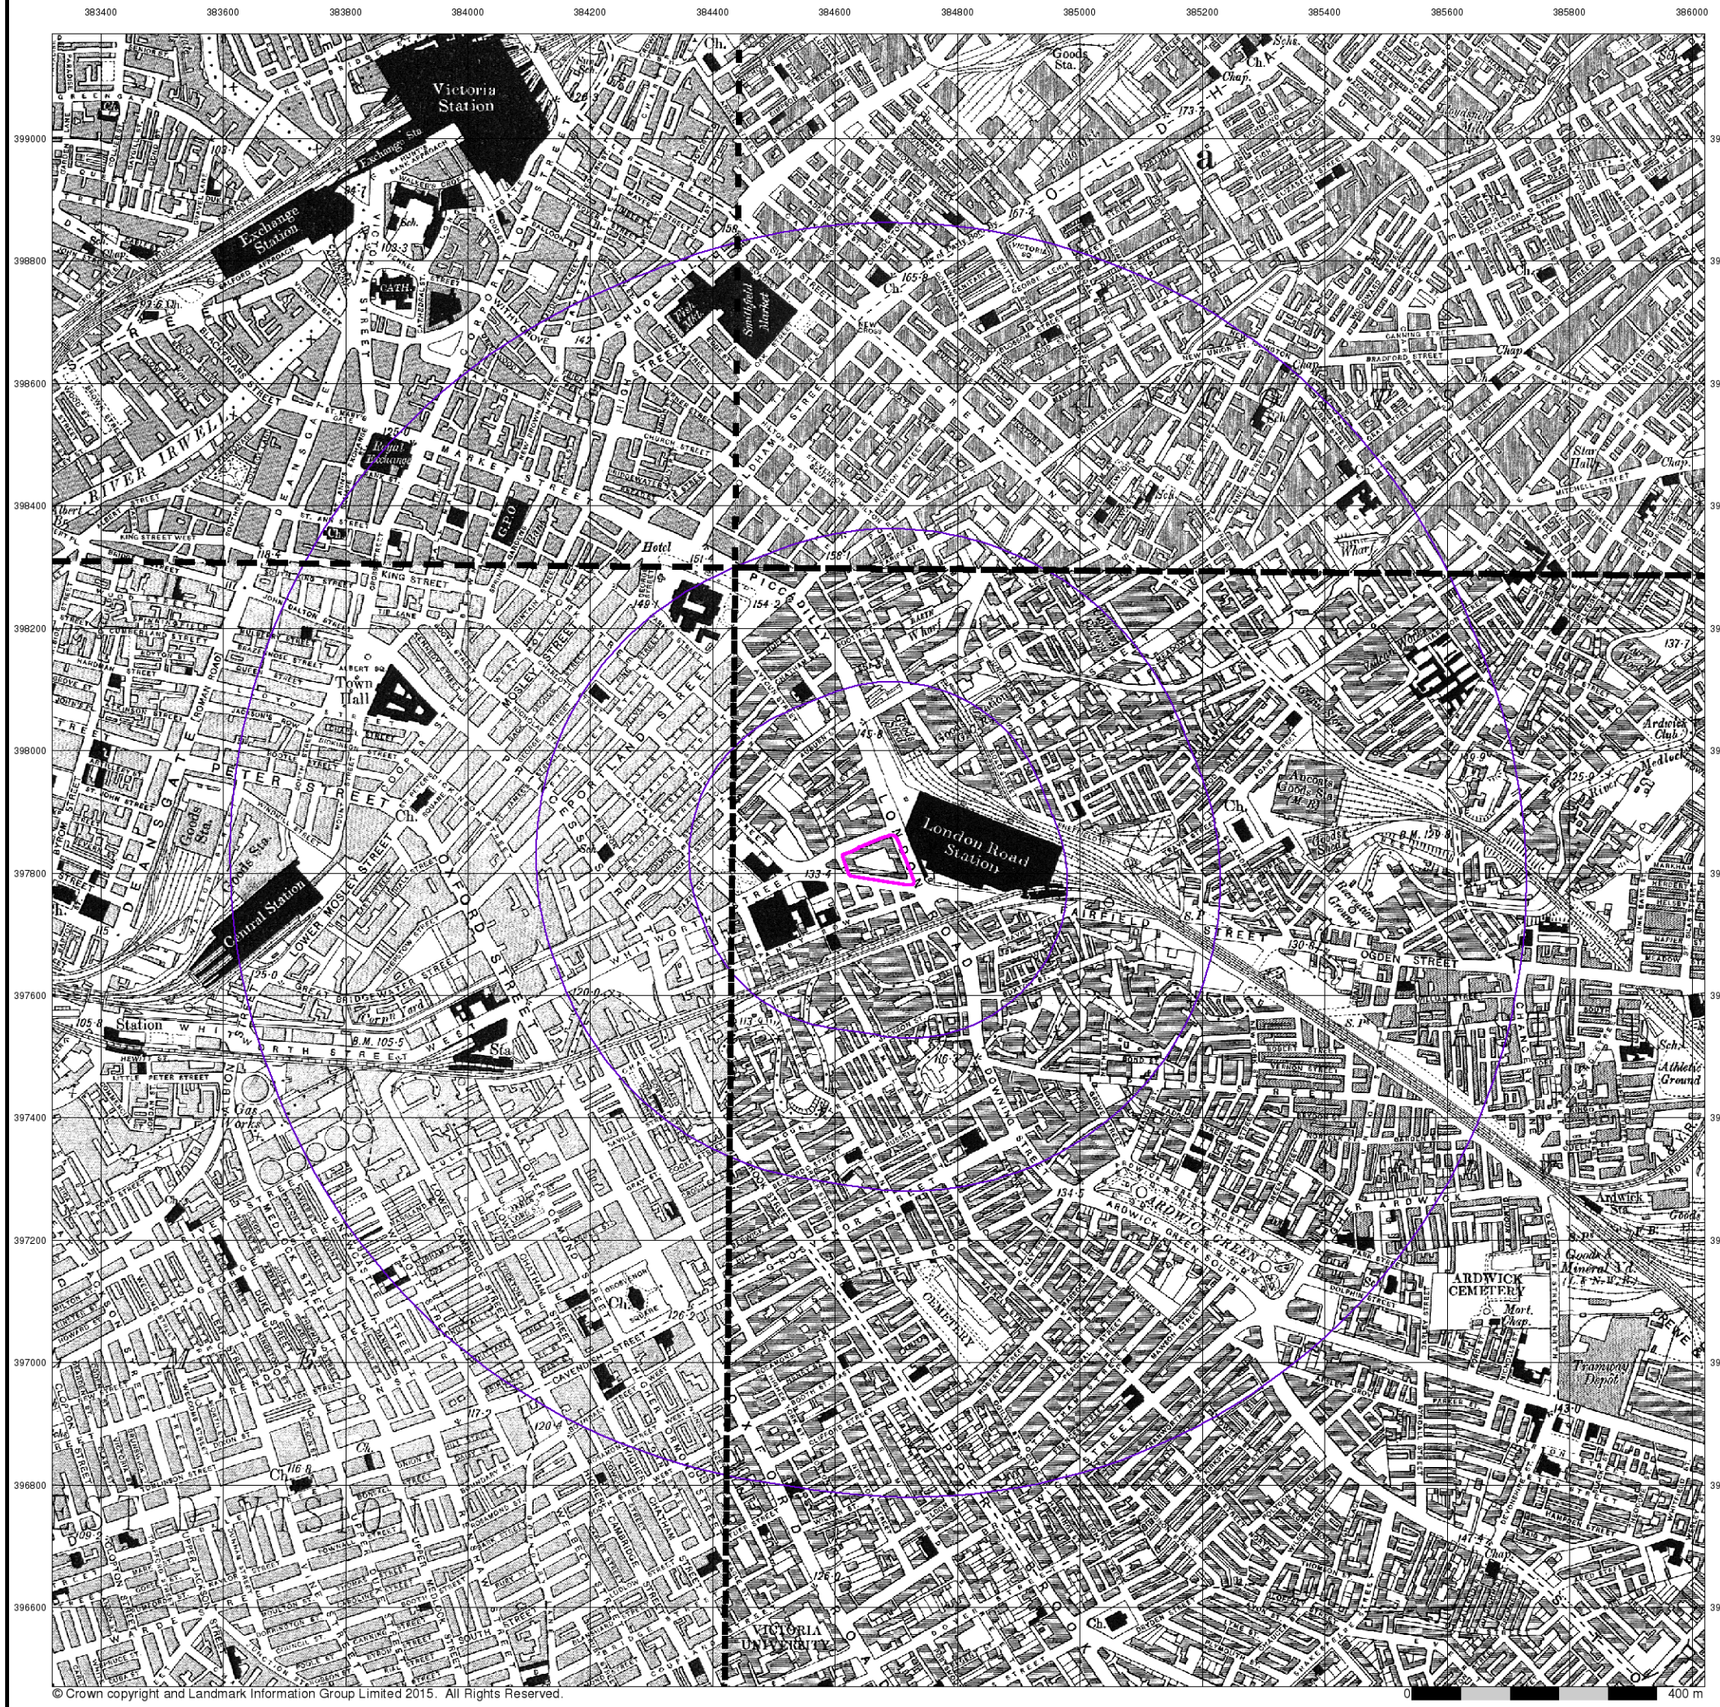

© Crown copyright and Landmark Information Group Limited 2015. All Rights Reserved.

curtins


Lancashire And Furness

Published 1909


Source map scale - 1:10,560

The historical maps shown were reproduced from maps predominantly held at the scale adopted for England, Wales and Scotland in the 1840`s. In 1854 the 1:2,500 scale was adopted for mapping urban areas; these maps were used to update the 1:10,560 maps. The published date given therefore is often some years later than the surveyed date. Before 1938, all OS maps were based on the Cassini Projection, with independent surveys of a single county or group of counties, giving rise to significant inaccuracies in outlying areas. In the late 1940`s, a Provisional Edition was produced, which updated the 1:10,560 mapping from a number of sources. The maps appear unfinished - with all military camps and other strategic sites removed. These maps were initially overprinted with the National Grid. In 1970, the first 1:10,000 maps were produced using the Transverse Mercator Projection. The revision process continued until recently, with new editions appearing every 10 years or so for urban areas.

Map Name(s) and Date(s)

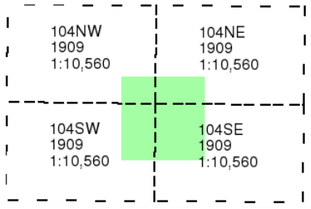

Historical Map - Slice A

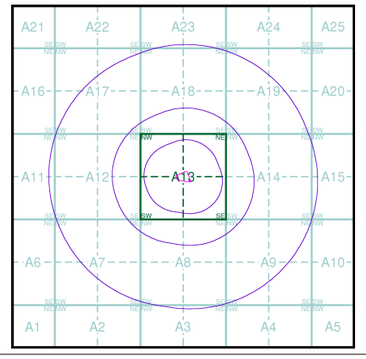



Order Details

Order Number:	84805317_1_1
Customer Ref:	B060270.001
National Grid Reference:	384670, 397820
Slice:	A
Site Area (Ha):	0.62
Search Buffer (m):	1000

Site Details

London Road Fire Station, London Road, MANCHESTER, M1

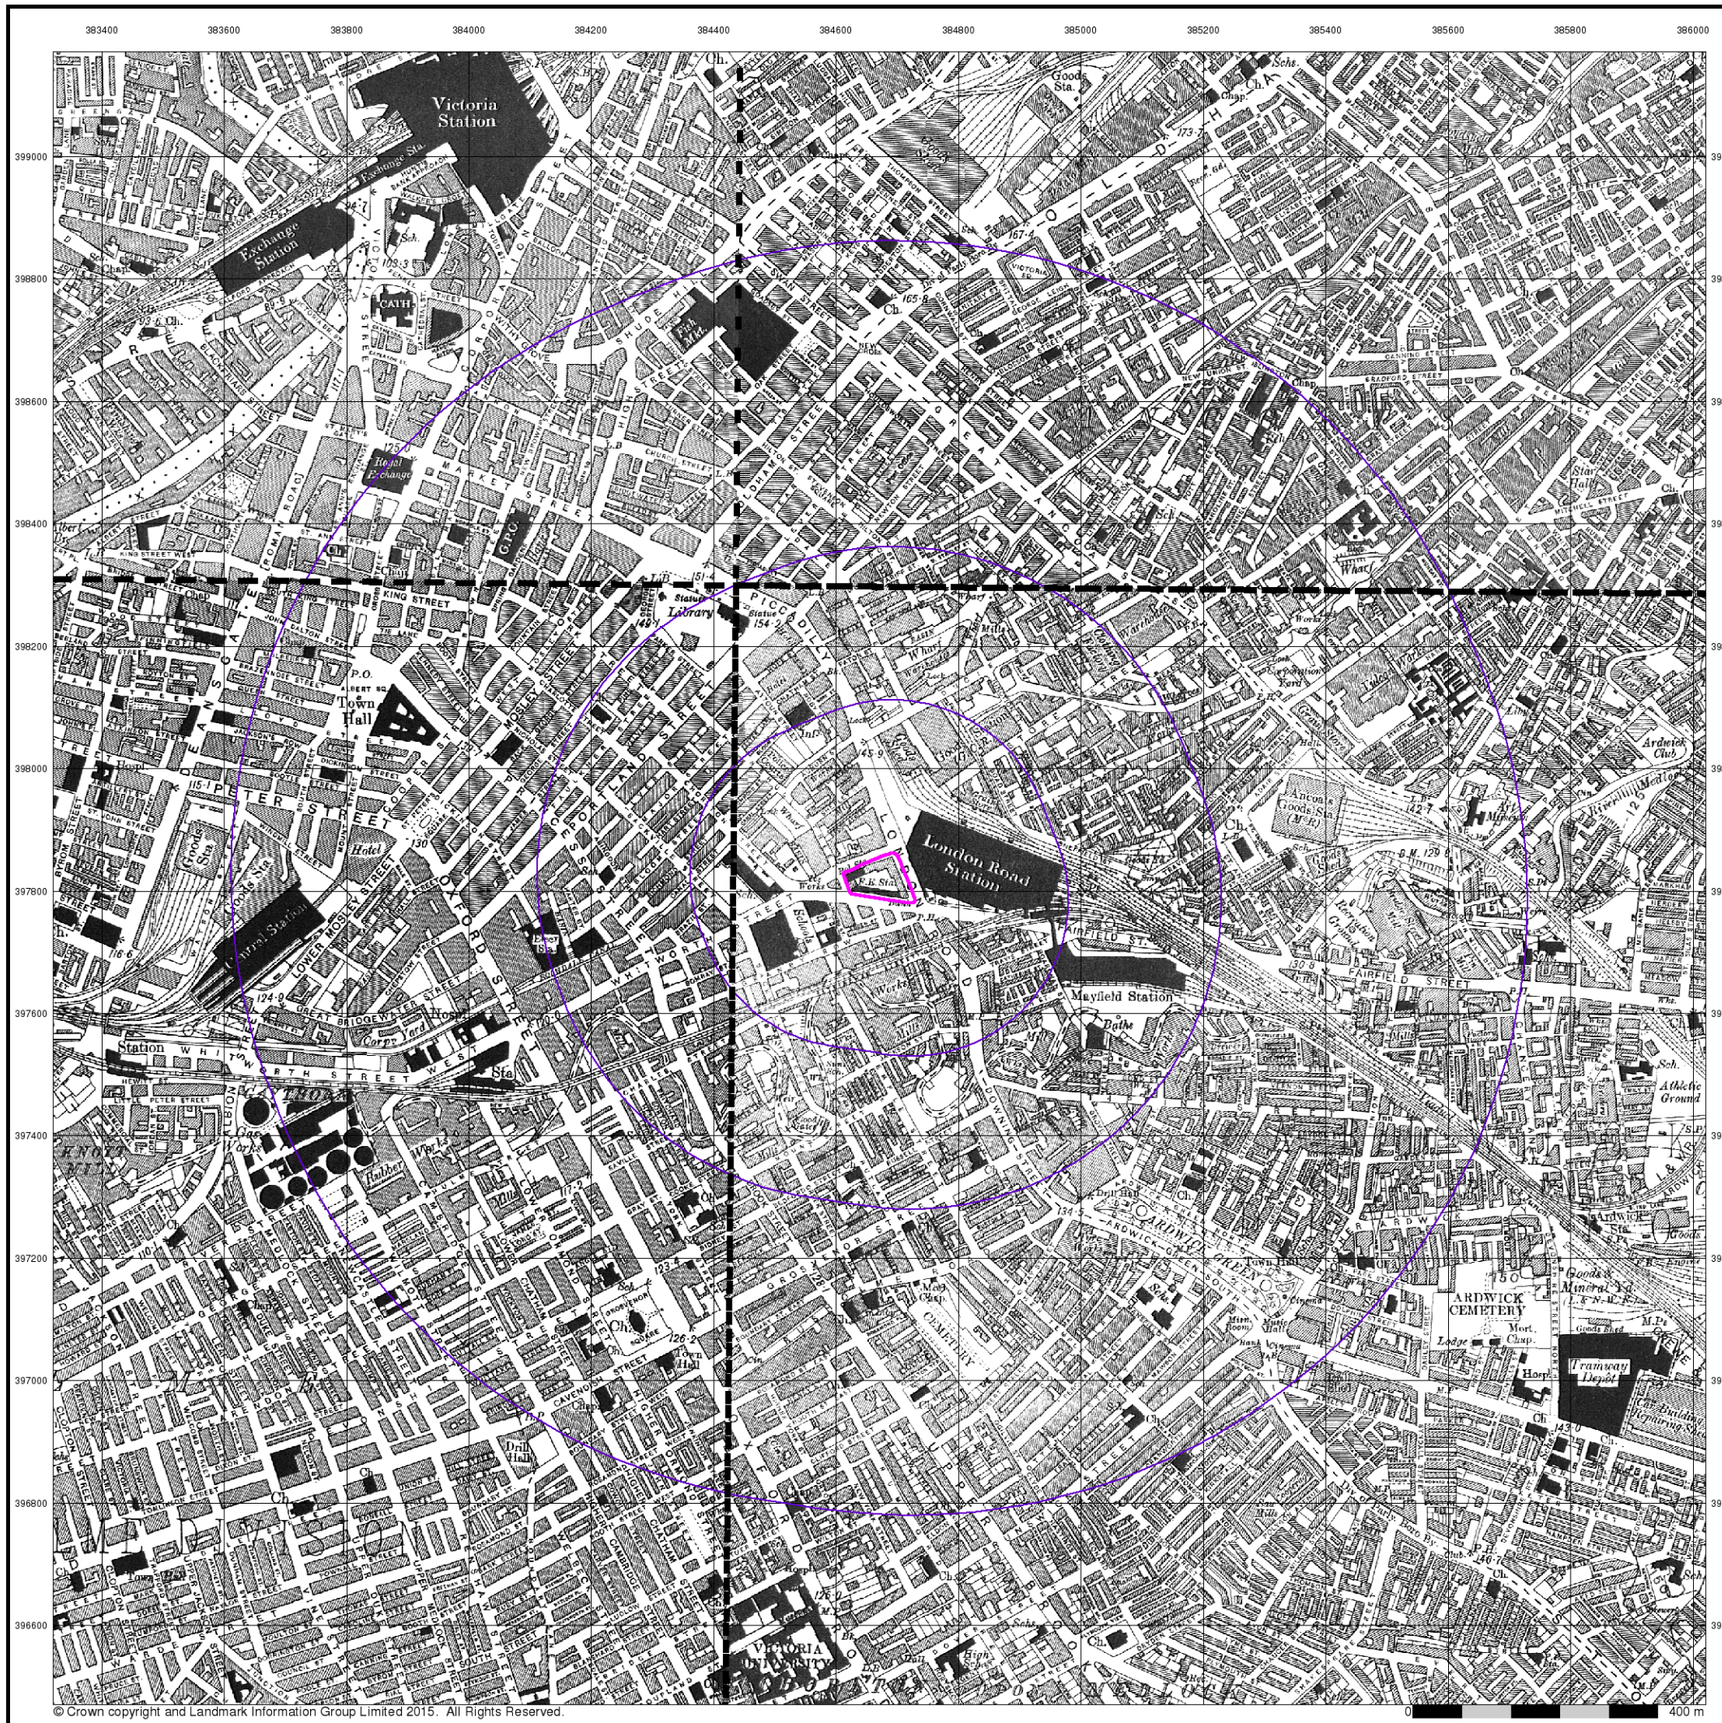
383400
383600
383800
384000
384200
384400
384600
384800
385000
385200
385400
385600
385800
386000
399000
398800
398600
398400
398200
398000
397800
397600
397400
397200
397000
396800
396600
Victoria Station
Exchange Station
Victoria Station
Royal Exchange
Town Hall
Central Station
London Road Station
Mayfield Station
ARDWICK CEMETERY
Tramway Depot
Goods & Mineral Yd
Ardwick Club
Athletic Ground
Drill Hall
Public Library
Statue
Statue
Statue

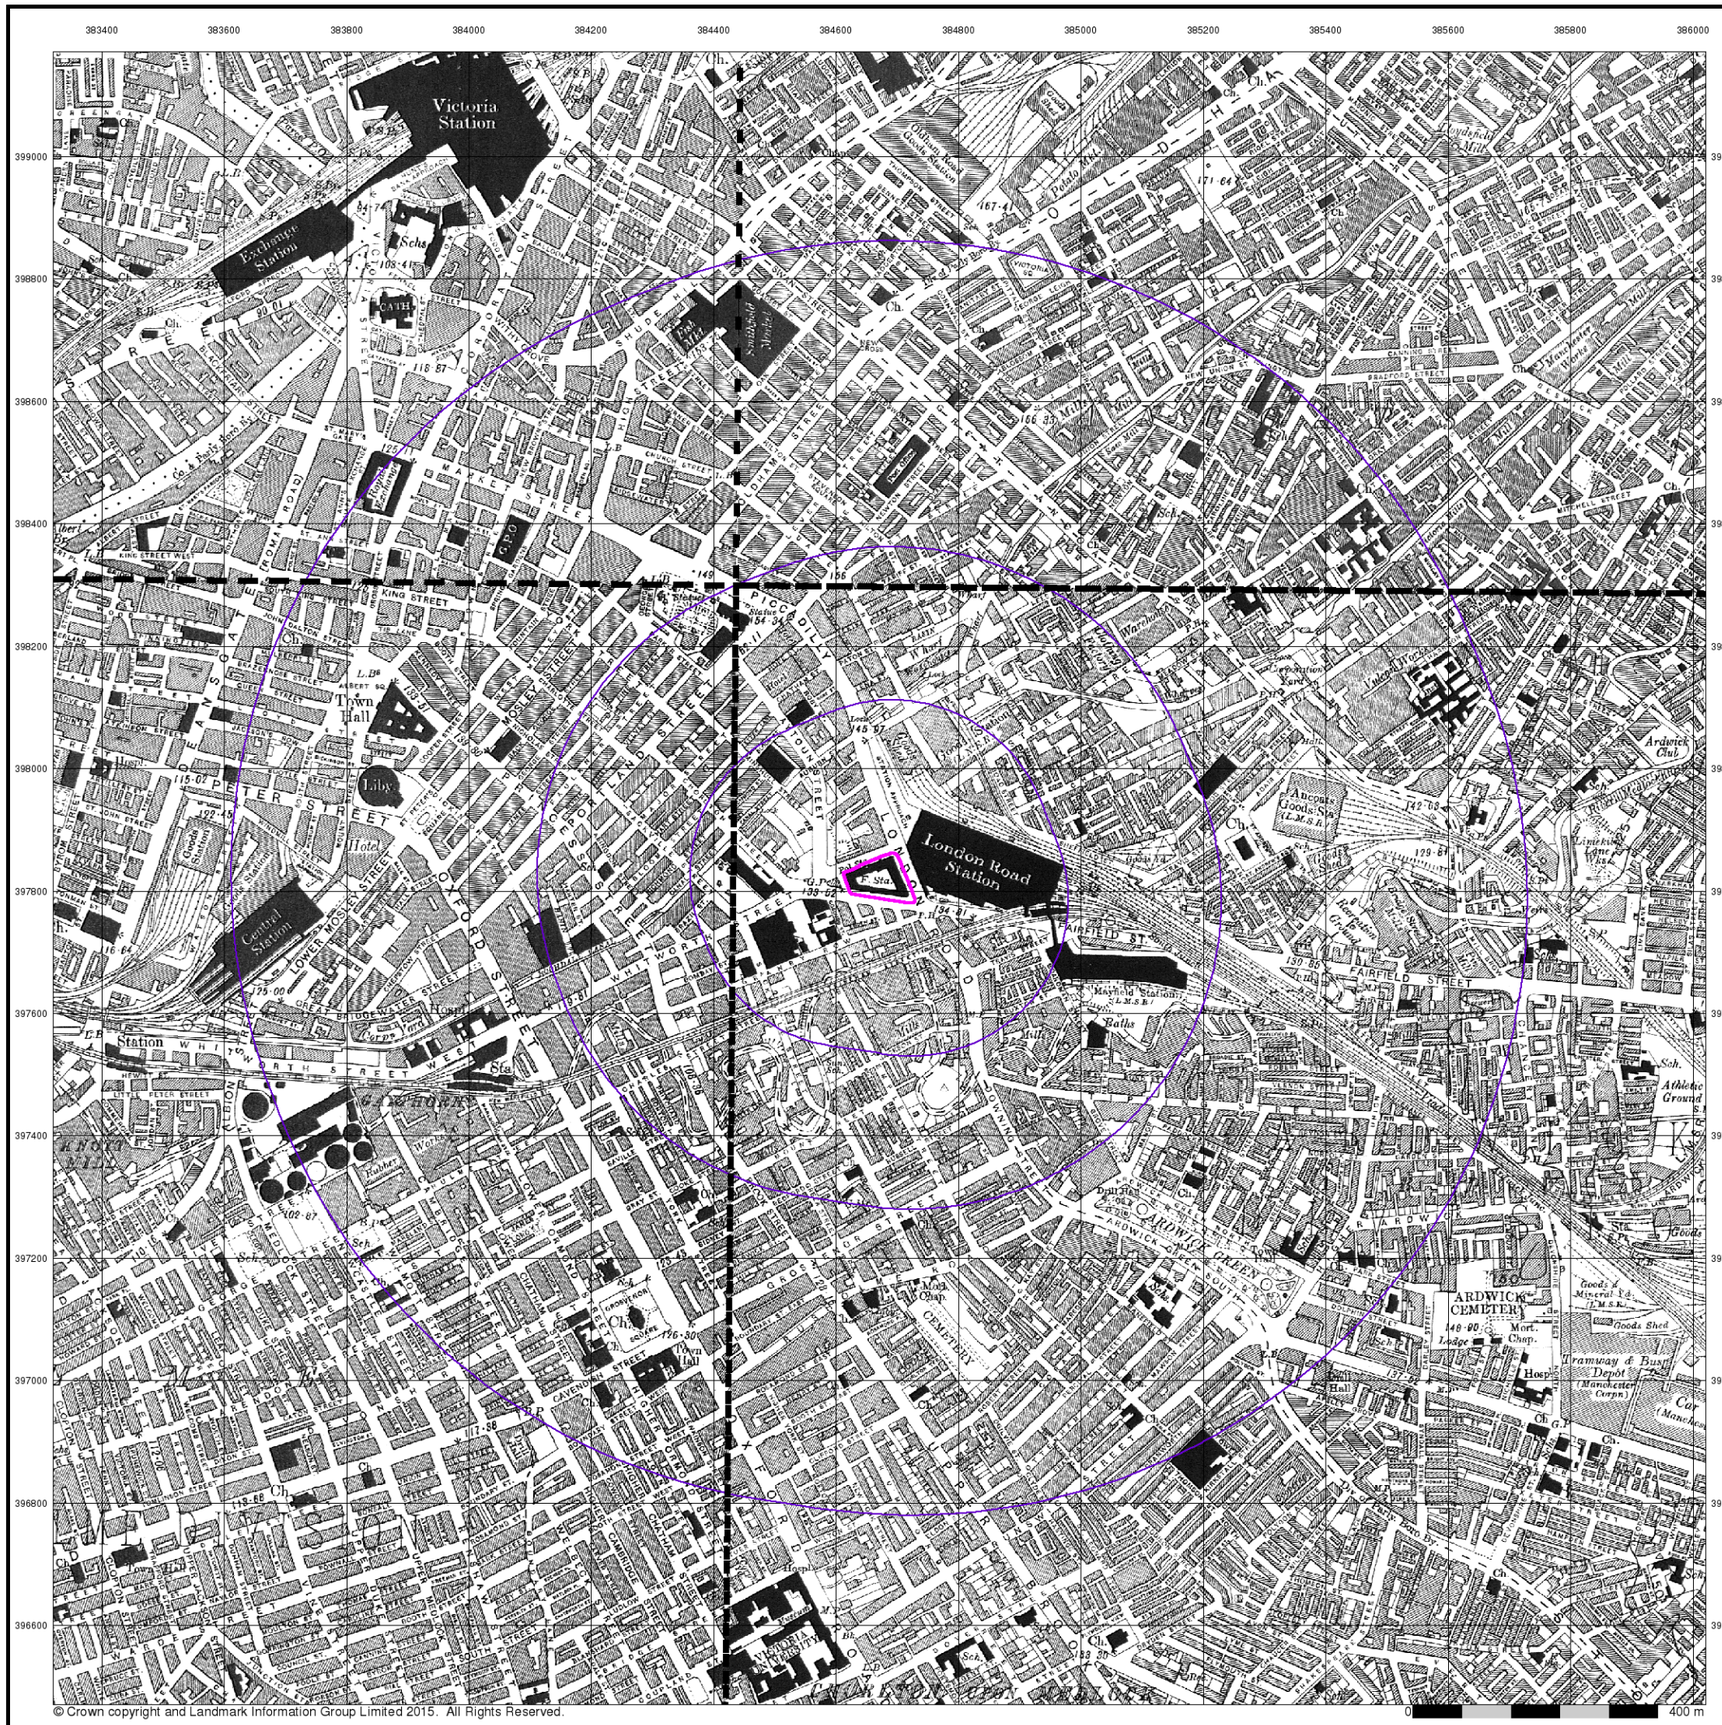

© Crown copyright and Landmark Information Group Limited 2015. All Rights Reserved.

curtins


Lancashire And Furness

Published 1931 - 1933


Source map scale - 1:10,560

The historical maps shown were reproduced from maps predominantly held at the scale adopted for England, Wales and Scotland in the 1840`s. In 1854 the 1:2,500 scale was adopted for mapping urban areas; these maps were used to update the 1:10,560 maps. The published date given therefore is often some years later than the surveyed date. Before 1938, all OS maps were based on the Cassini Projection, with independent surveys of a single county or group of counties, giving rise to significant inaccuracies in outlying areas. In the late 1940`s, a Provisional Edition was produced, which updated the 1:10,560 mapping from a number of sources. The maps appear unfinished - with all military camps and other strategic sites removed. These maps were initially overprinted with the National Grid. In 1970, the first 1:10,000 maps were produced using the Transverse Mercator Projection. The revision process continued until recently, with new editions appearing every 10 years or so for urban areas.

Map Name(s) and Date(s)

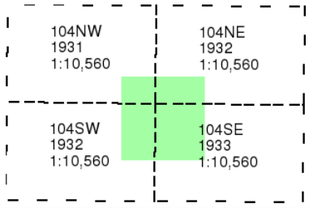

Historical Map - Slice A

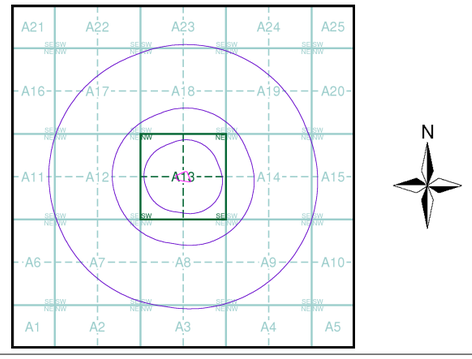

Order Details


Order Number:	84805317_1_1
Customer Ref:	B060270.001
National Grid Reference:	384670, 397820
Slice:	A
Site Area (Ha):	0.62
Search Buffer (m):	1000

Site Details

London Road Fire Station, London Road, MANCHESTER, M1

Landmark Information Group

Tel: 0844 844 9952
Fax: 0844 844 9951
Web: www.envirocheck.co.uk

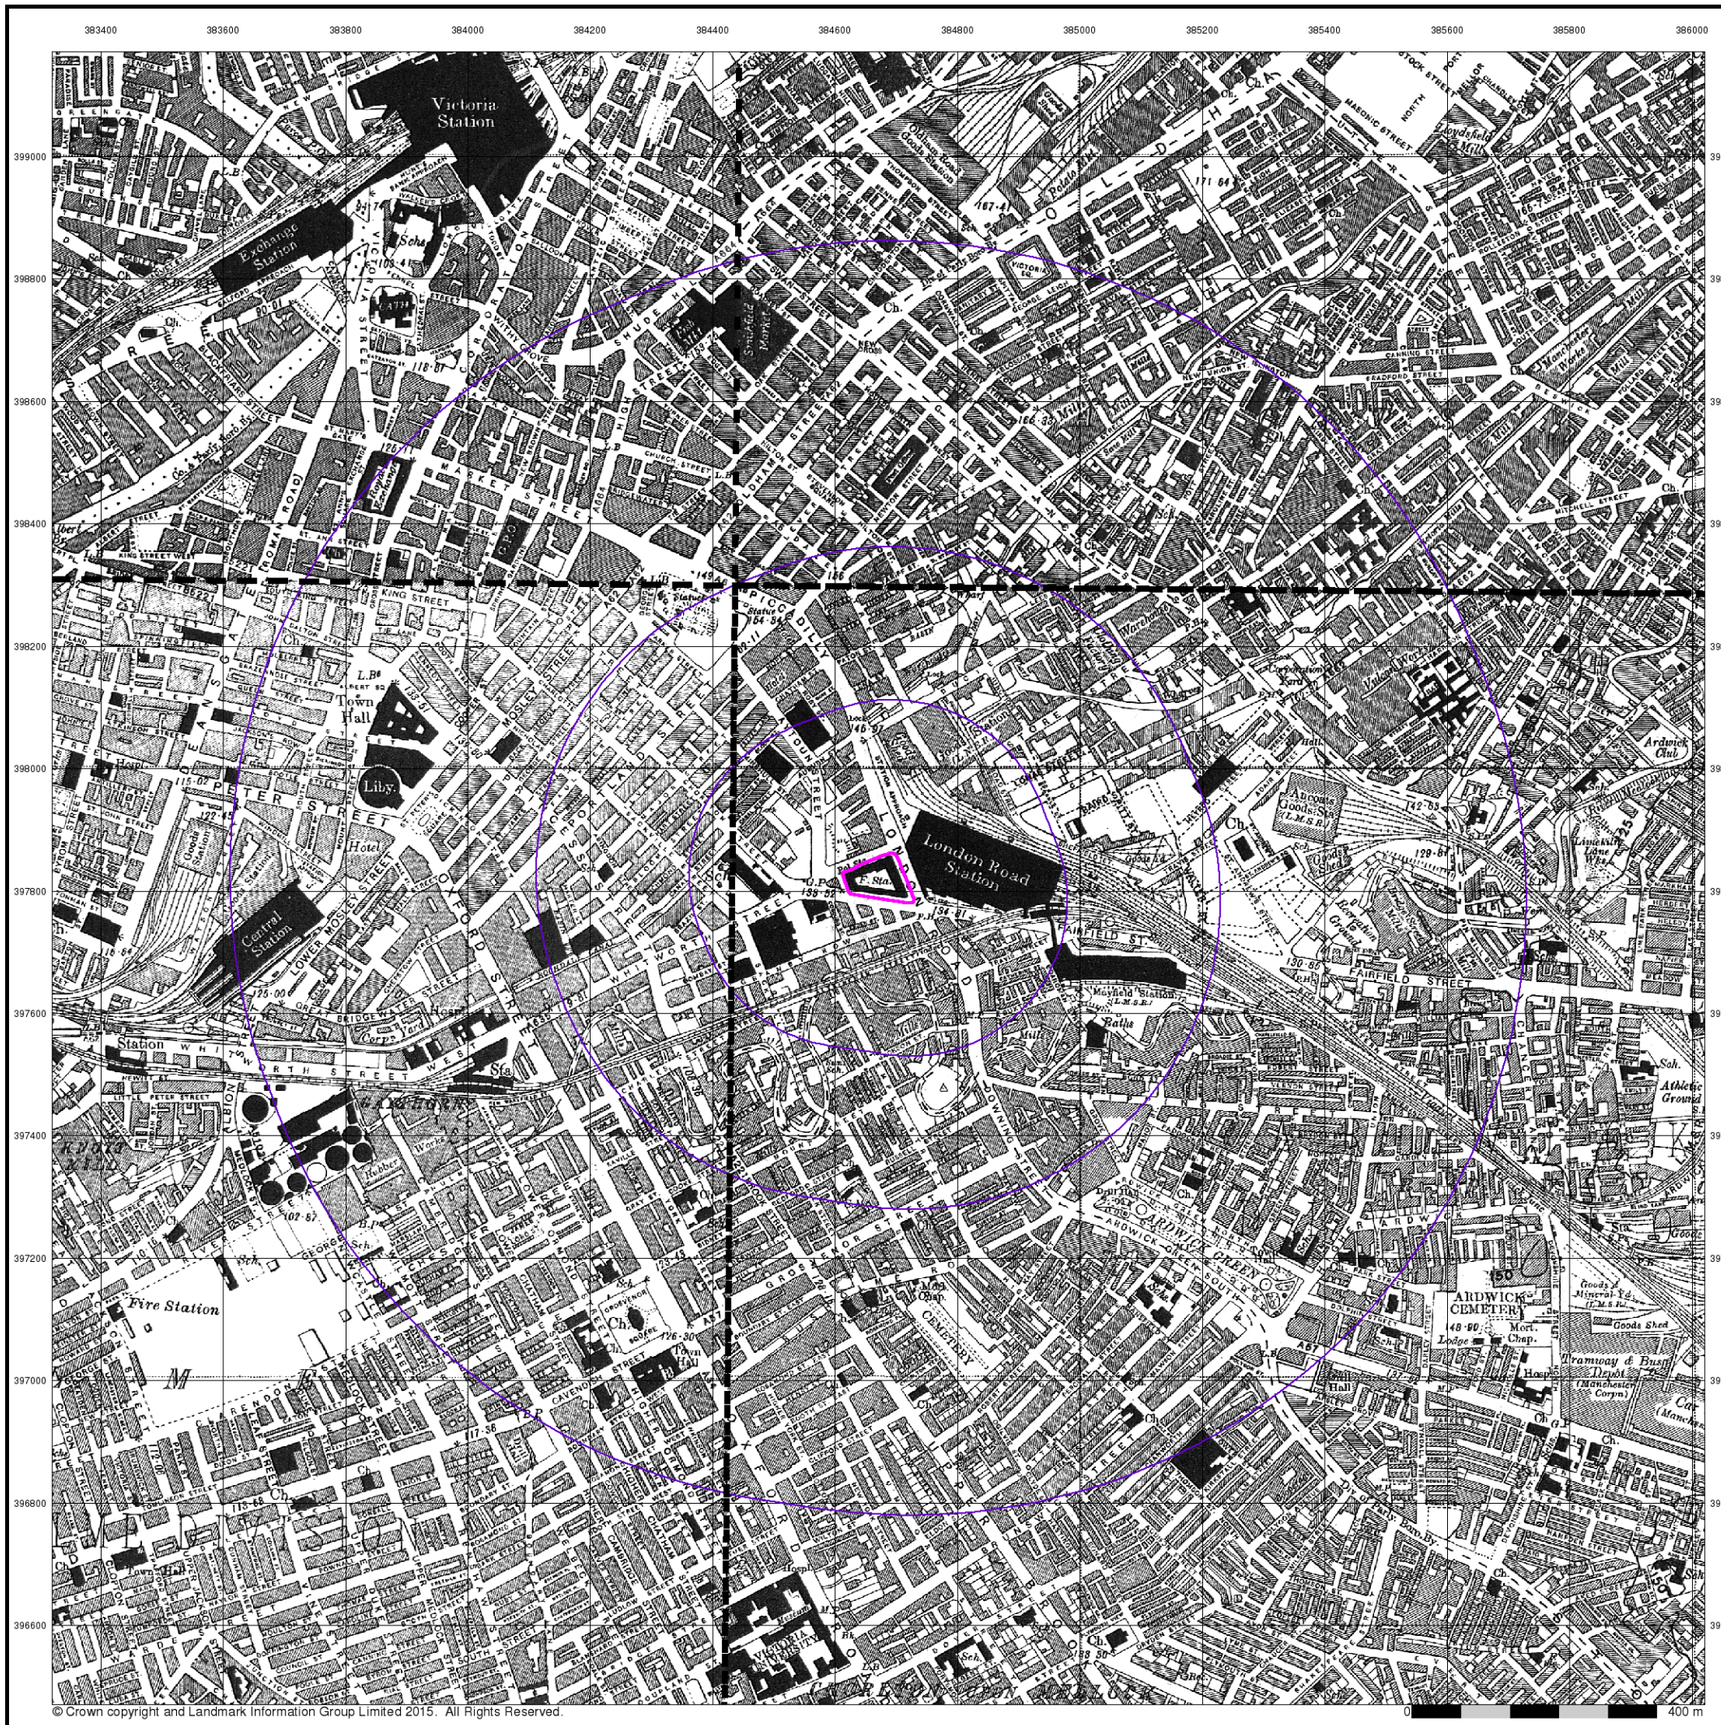

© Crown copyright and Landmark Information Group Limited 2015. All Rights Reserved.

0 400 m

curtins


Lancashire And Furness

Published 1938


Source map scale - 1:10,560

The historical maps shown were reproduced from maps predominantly held at the scale adopted for England, Wales and Scotland in the 1840`s. In 1854 the 1:2,500 scale was adopted for mapping urban areas; these maps were used to update the 1:10,560 maps. The published date given therefore is often some years later than the surveyed date. Before 1938, all OS maps were based on the Cassini Projection, with independent surveys of a single county or group of counties, giving rise to significant inaccuracies in outlying areas. In the late 1940`s, a Provisional Edition was produced, which updated the 1:10,560 mapping from a number of sources. The maps appear unfinished - with all military camps and other strategic sites removed. These maps were initially overprinted with the National Grid. In 1970, the first 1:10,000 maps were produced using the Transverse Mercator Projection. The revision process continued until recently, with new editions appearing every 10 years or so for urban areas.

Map Name(s) and Date(s)

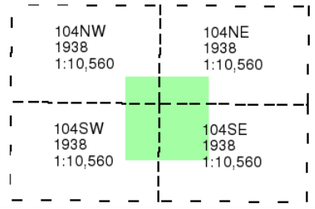

Historical Map - Slice A

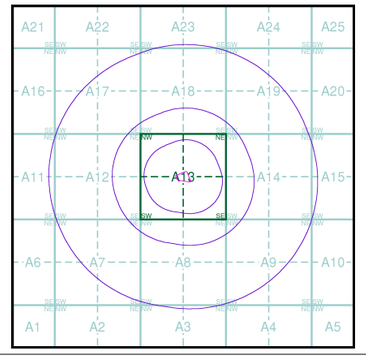


Order Details

Order Number:	84805317_1_1
Customer Ref:	B060270.001
National Grid Reference:	384670, 397820
Slice:	A
Site Area (Ha):	0.62
Search Buffer (m):	1000

Site Details

London Road Fire Station, London Road, MANCHESTER, M1

Landmark Information Group
Tel: 0844 844 9952
Fax: 0844 844 9951
Web: www.envirocheck.co.uk

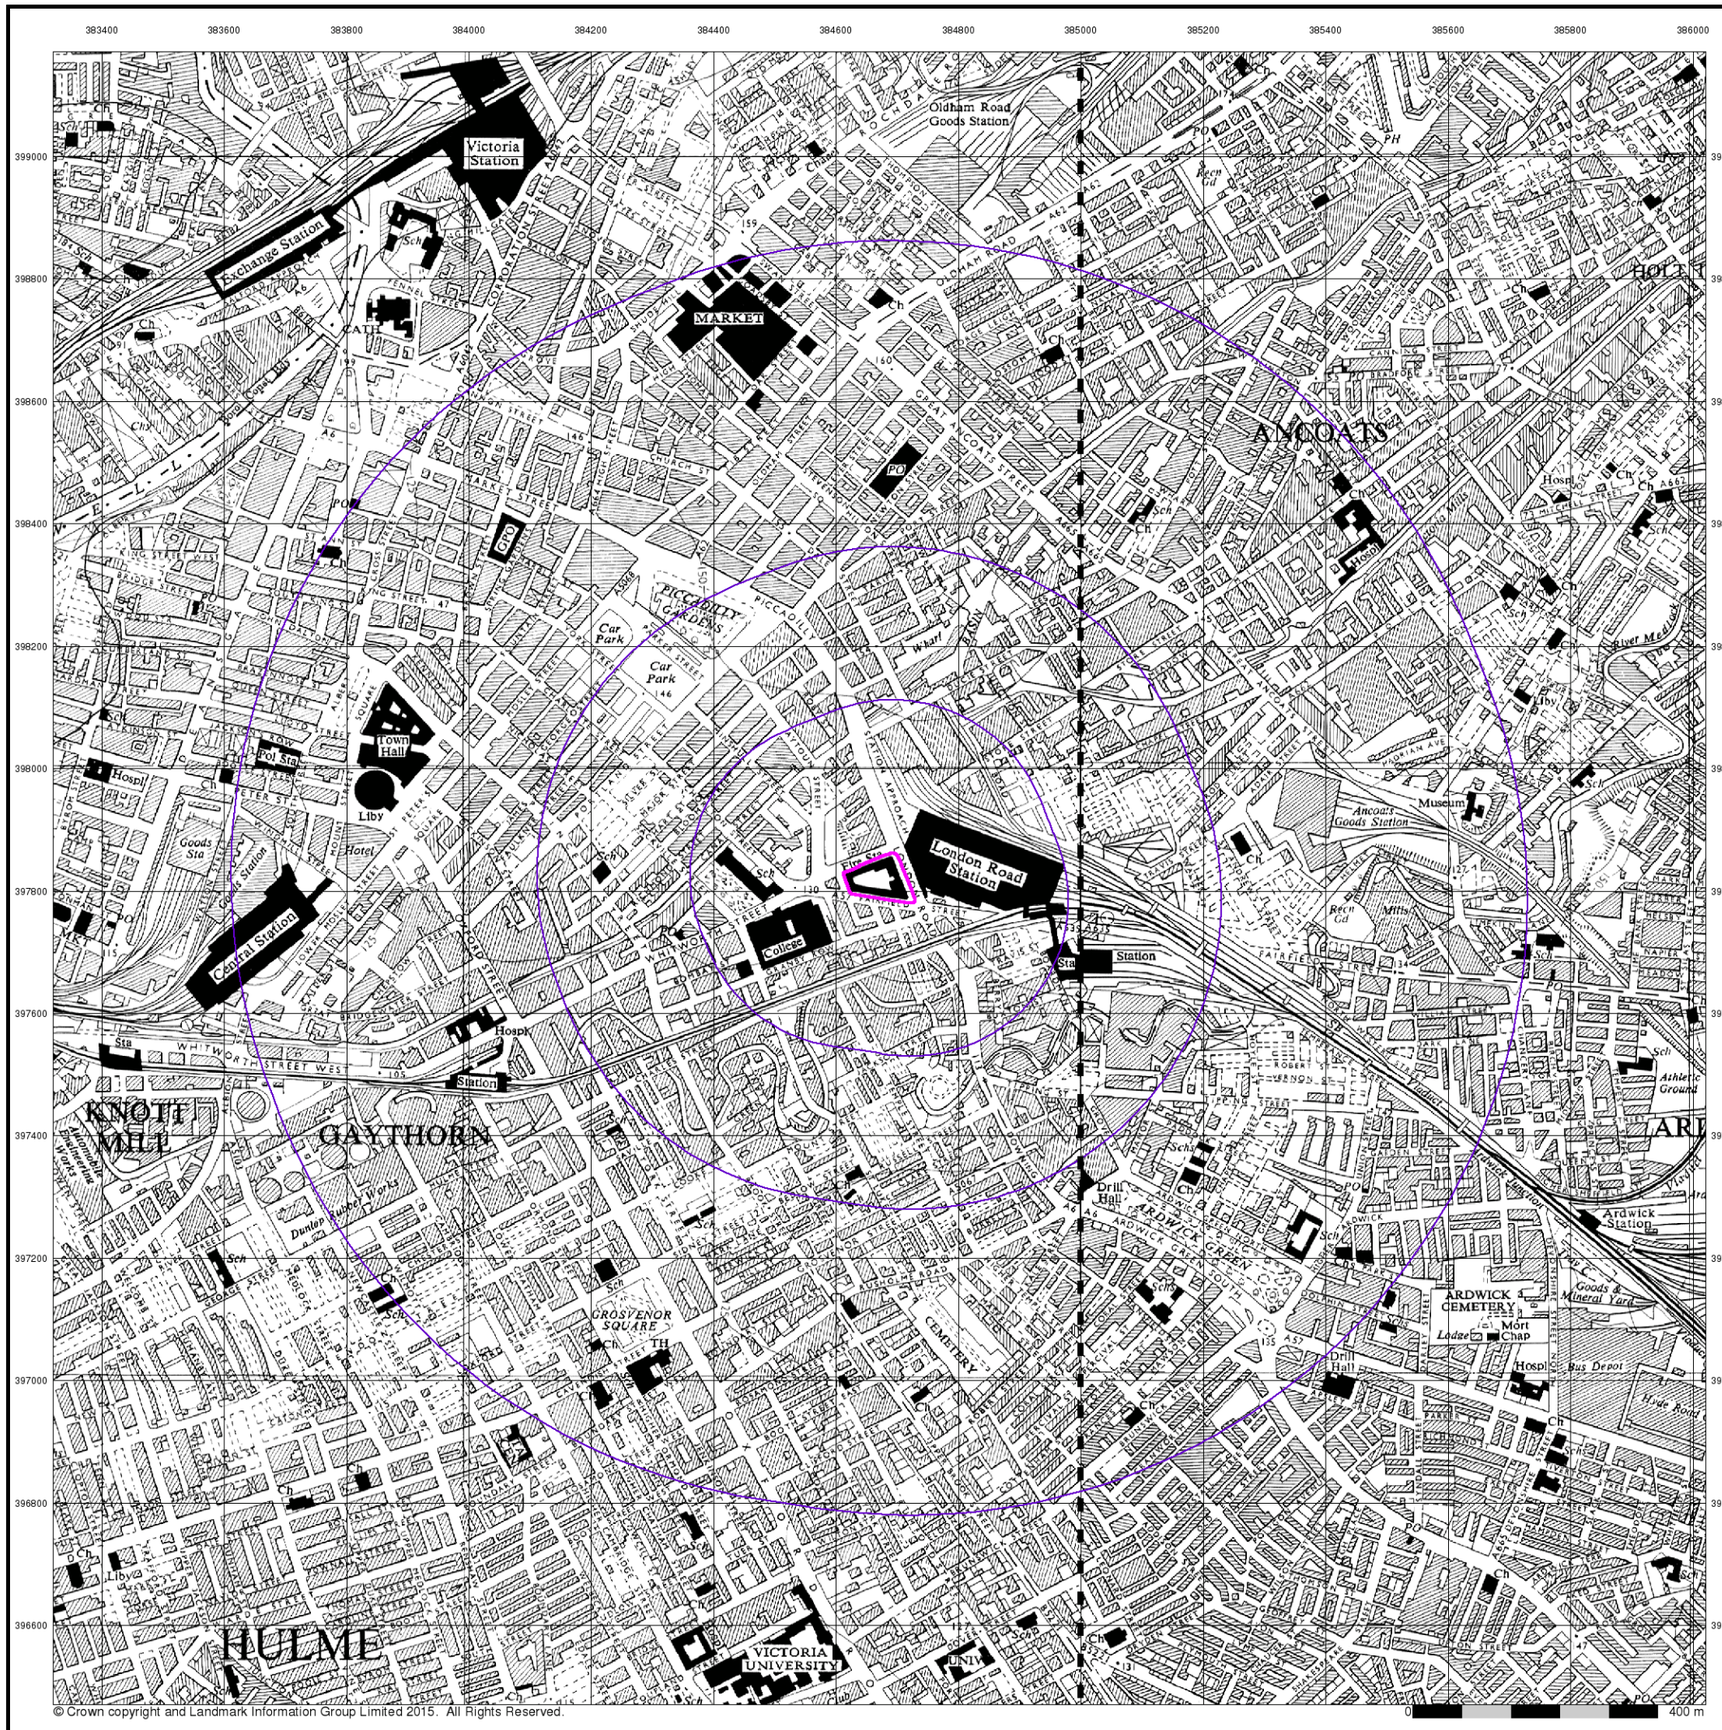

© Crown copyright and Landmark Information Group Limited 2015. All Rights Reserved.

curtins


Ordnance Survey Plan

Published 1956


Source map scale - 1:10,000

The historical maps shown were reproduced from maps predominantly held at the scale adopted for England, Wales and Scotland in the 1840`s. In 1854 the 1:2,500 scale was adopted for mapping urban areas; these maps were used to update the 1:10,560 maps. The published date given therefore is often some years later than the surveyed date. Before 1938, all OS maps were based on the Cassini Projection, with independent surveys of a single county or group of counties, giving rise to significant inaccuracies in outlying areas. In the late 1940`s, a Provisional Edition was produced, which updated the 1:10,560 mapping from a number of sources. The maps appear unfinished - with all military camps and other strategic sites removed. These maps were initially overprinted with the National Grid. In 1970, the first 1:10,000 maps were produced using the Transverse Mercator Projection. The revision process continued until recently, with new editions appearing every 10 years or so for urban areas.

Map Name(s) and Date(s)

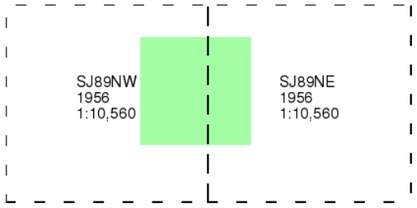

Historical Map - Slice A

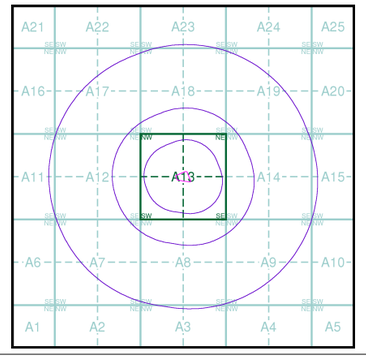

Order Details


Order Number:	84805317_1_1
Customer Ref:	B060270.001
National Grid Reference:	384670, 397820
Slice:	A
Site Area (Ha):	0.62
Search Buffer (m):	1000

Site Details

London Road Fire Station, London Road, MANCHESTER, M1

Landmark Information Group

Tel: 0844 844 9952
Fax: 0844 844 9951
Web: www.envirocheck.co.uk

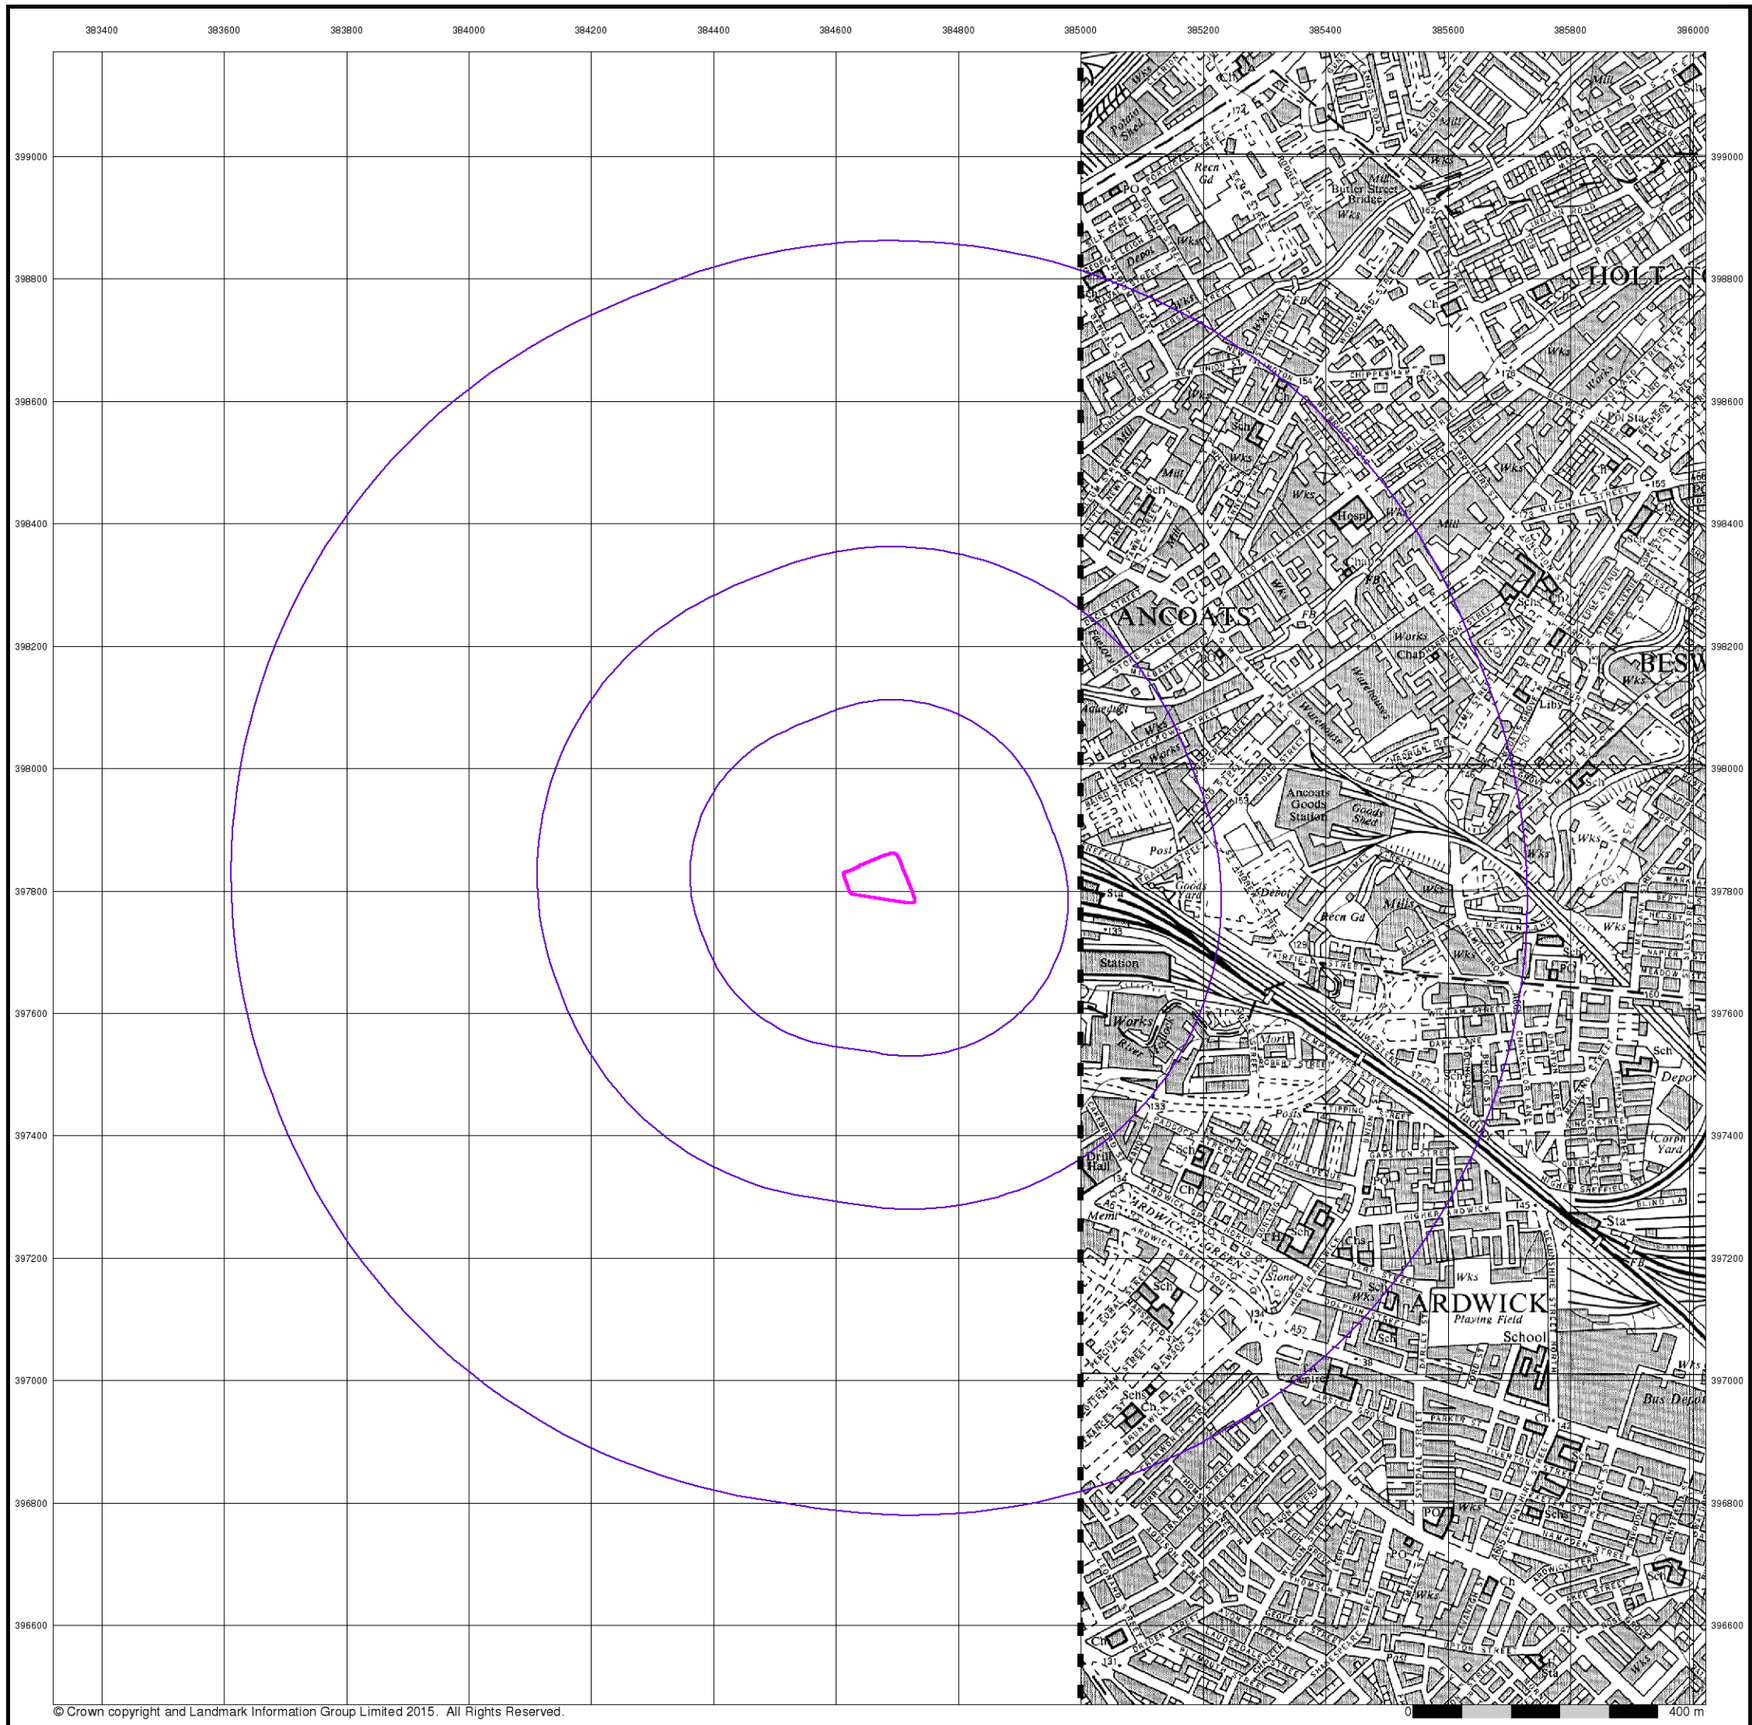

© Crown copyright and Landmark Information Group Limited 2015. All Rights Reserved.

curtins


Ordnance Survey Plan

Published 1968


Source map scale - 1:10,000

The historical maps shown were reproduced from maps predominantly held at the scale adopted for England, Wales and Scotland in the 1840`s. In 1854 the 1:2,500 scale was adopted for mapping urban areas; these maps were used to update the 1:10,560 maps. The published date given therefore is often some years later than the surveyed date. Before 1938, all OS maps were based on the Cassini Projection, with independent surveys of a single county or group of counties, giving rise to significant inaccuracies in outlying areas. In the late 1940`s, a Provisional Edition was produced, which updated the 1:10,560 mapping from a number of sources. The maps appear unfinished - with all military camps and other strategic sites removed. These maps were initially overprinted with the National Grid. In 1970, the first 1:10,000 maps were produced using the Transverse Mercator Projection. The revision process continued until recently, with new editions appearing every 10 years or so for urban areas.

Map Name(s) and Date(s)

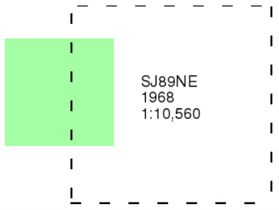

Historical Map - Slice A

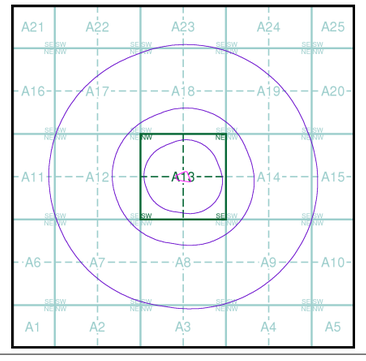

Order Details


Order Number:	84805317_1_1
Customer Ref:	B060270.001
National Grid Reference:	384670, 397820
Slice:	A
Site Area (Ha):	0.62
Search Buffer (m):	1000

Site Details

London Road Fire Station, London Road, MANCHESTER, M1

Landmark Information Group

Tel: 0844 844 9952
Fax: 0844 844 9951
Web: www.envirocheck.co.uk

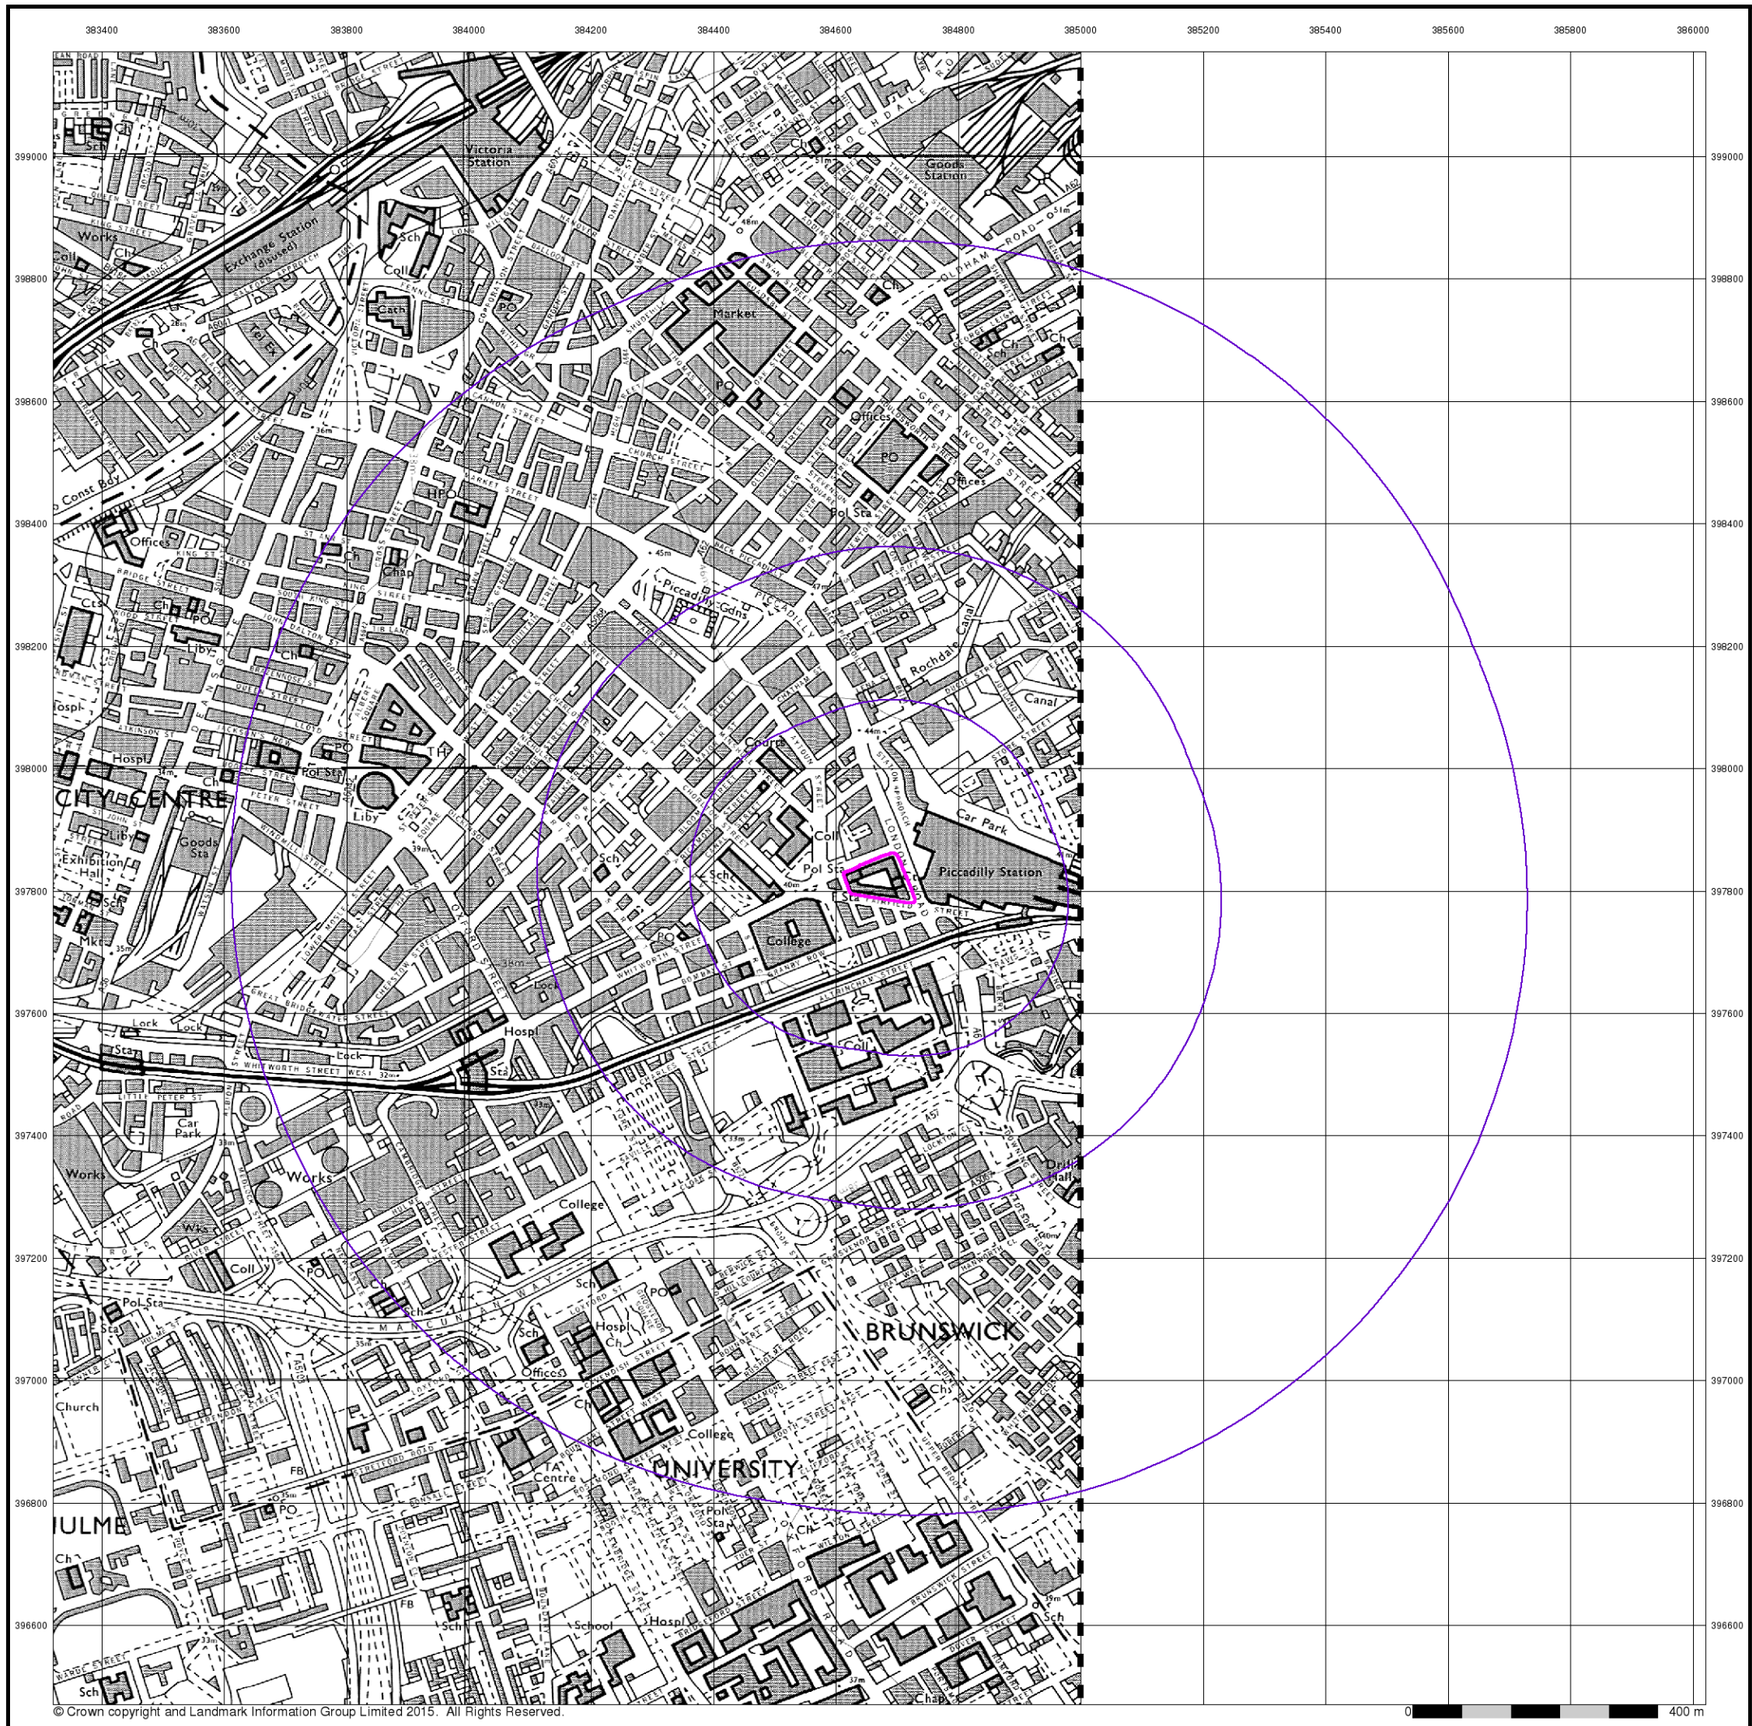

© Crown copyright and Landmark Information Group Limited 2015. All Rights Reserved.

curtins


Ordnance Survey Plan

Published 1972


Source map scale - 1:10,000

The historical maps shown were reproduced from maps predominantly held at the scale adopted for England, Wales and Scotland in the 1840`s. In 1854 the 1:2,500 scale was adopted for mapping urban areas; these maps were used to update the 1:10,560 maps. The published date given therefore is often some years later than the surveyed date. Before 1938, all OS maps were based on the Cassini Projection, with independent surveys of a single county or group of counties, giving rise to significant inaccuracies in outlying areas. In the late 1940`s, a Provisional Edition was produced, which updated the 1:10,560 mapping from a number of sources. The maps appear unfinished - with all military camps and other strategic sites removed. These maps were initially overprinted with the National Grid. In 1970, the first 1:10,000 maps were produced using the Transverse Mercator Projection. The revision process continued until recently, with new editions appearing every 10 years or so for urban areas.

Map Name(s) and Date(s)

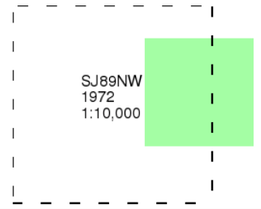

Historical Map - Slice A

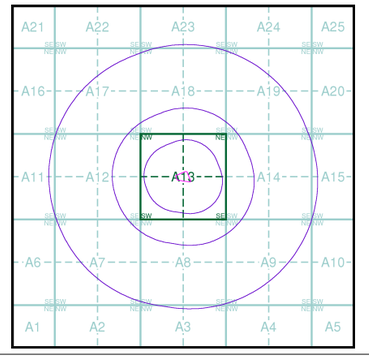

Order Details

Order Number:	84805317_1_1
Customer Ref:	B060270.001
National Grid Reference:	384670, 397820
Slice:	A
Site Area (Ha):	0.62
Search Buffer (m):	1000

Site Details

London Road Fire Station, London Road, MANCHESTER, M1

Landmark Information Group

Tel: 0844 844 9952
Fax: 0844 844 9951
Web: www.envirocheck.co.uk



curtins

Manchester

Published 1975


Source map scale - 1:25,000

These maps were produced by the Russian military during the Cold War between 1950 and 1997, and cover 103 towns and cities throughout the U.K. The maps are produced at 1:25,000, 1:10,000 and 1:5,000 scale, and show detailed land use, with colour-coded areas for development, green areas, and non-developed areas. Buildings are coloured black and important building uses (such as hospitals, post offices, factories etc.) are numbered, with a numbered key describing their use.
They were produced by the Russians for the benefit of navigation, as well as strategic military sites and transport hubs, for use if they were to have invaded the U.K. The detailed information provided indicates that the areas were surveyed using land-based personnel, on the ground, in the cities that are mapped.

Map Name(s) and Date(s)



Russian Map - Slice A

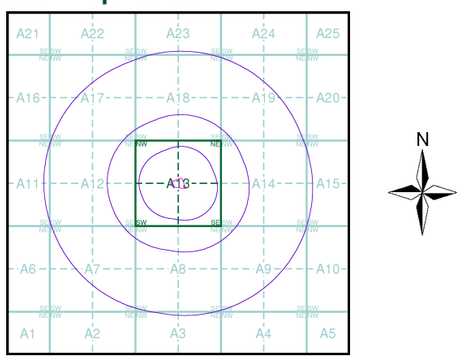


Order Details

Order Number:	84805317_1_1
Customer Ref:	B060270.001
National Grid Reference:	384670, 397820
Slice:	A
Site Area (Ha):	0.62
Search Buffer (m):	1000

Site Details

London Road Fire Station, London Road, MANCHESTER, M1

Landmark Information Group
Tel: 0844 844 9952
Fax: 0844 844 9951
Web: www.envirocheck.co.uk

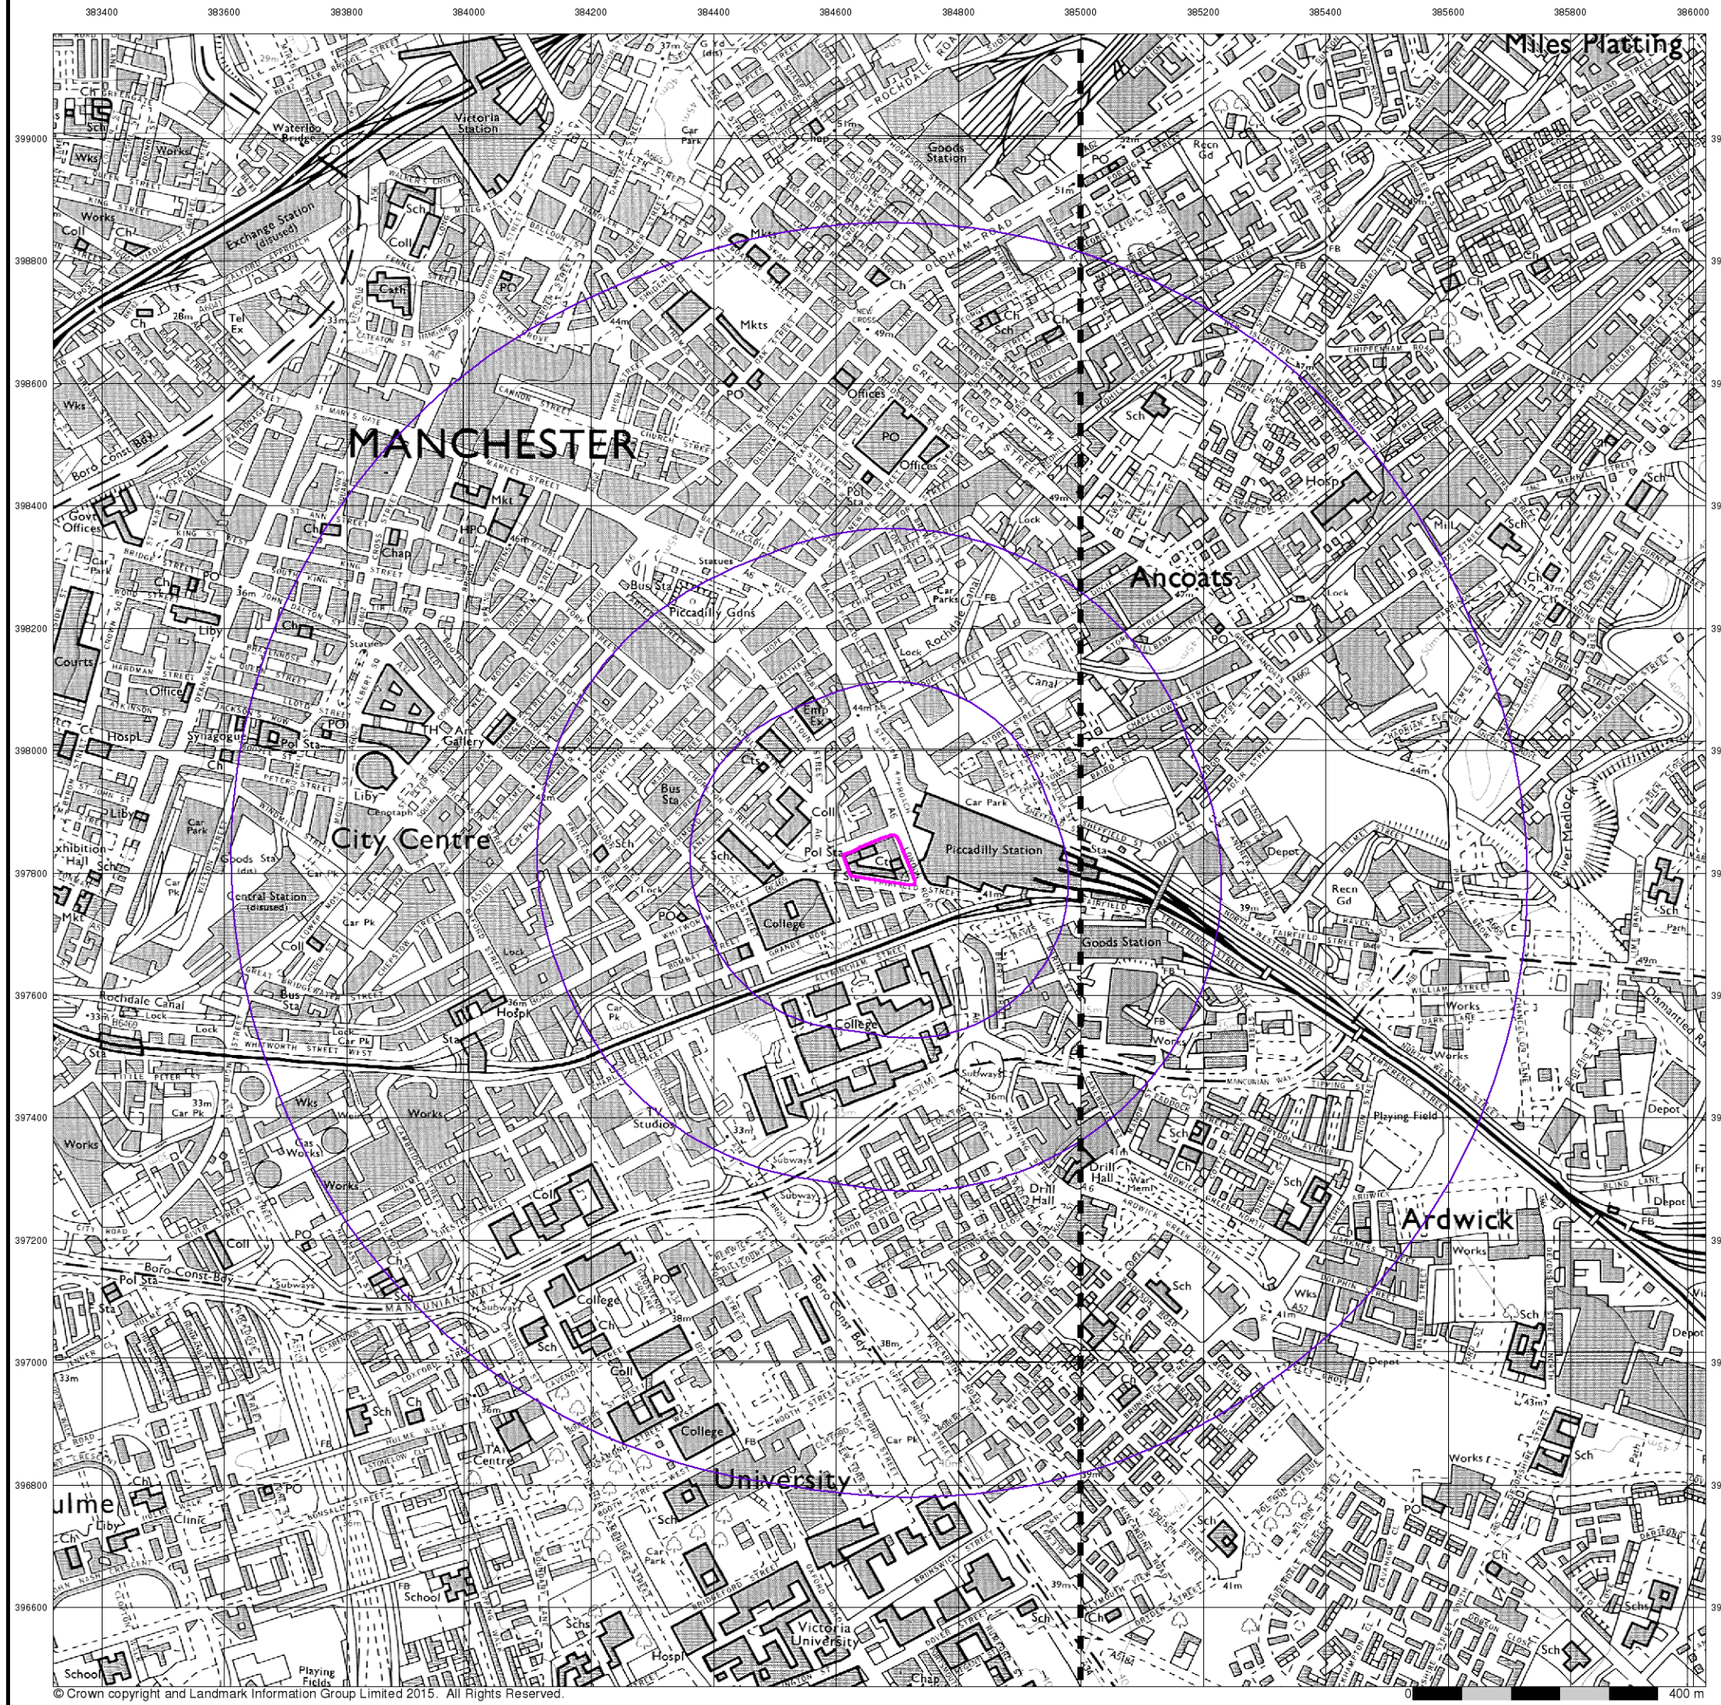

© Crown copyright and Landmark Information Group Limited 2015. All Rights Reserved.

curtins


Ordnance Survey Plan

Published 1980 - 1981


Source map scale - 1:10,000

The historical maps shown were reproduced from maps predominantly held at the scale adopted for England, Wales and Scotland in the 1840`s. In 1854 the 1:2,500 scale was adopted for mapping urban areas; these maps were used to update the 1:10,560 maps. The published date given therefore is often some years later than the surveyed date. Before 1938, all OS maps were based on the Cassini Projection, with independent surveys of a single county or group of counties, giving rise to significant inaccuracies in outlying areas. In the late 1940`s, a Provisional Edition was produced, which updated the 1:10,560 mapping from a number of sources. The maps appear unfinished - with all military camps and other strategic sites removed. These maps were initially overprinted with the National Grid. In 1970, the first 1:10,000 maps were produced using the Transverse Mercator Projection. The revision process continued until recently, with new editions appearing every 10 years or so for urban areas.

Map Name(s) and Date(s)

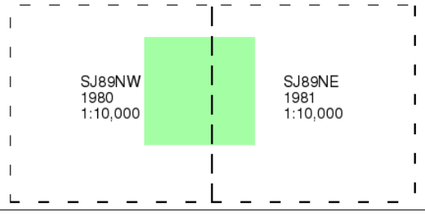

Historical Map - Slice A

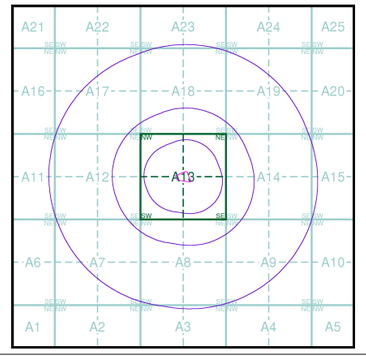

Order Details


Order Number:	84805317_1_1
Customer Ref:	B060270.001
National Grid Reference:	384670, 397820
Slice:	A
Site Area (Ha):	0.62
Search Buffer (m):	1000

Site Details

London Road Fire Station, London Road, MANCHESTER, M1

Landmark Information Group

Tel: 0844 844 9952
Fax: 0844 844 9951
Web: www.envirocheck.co.uk

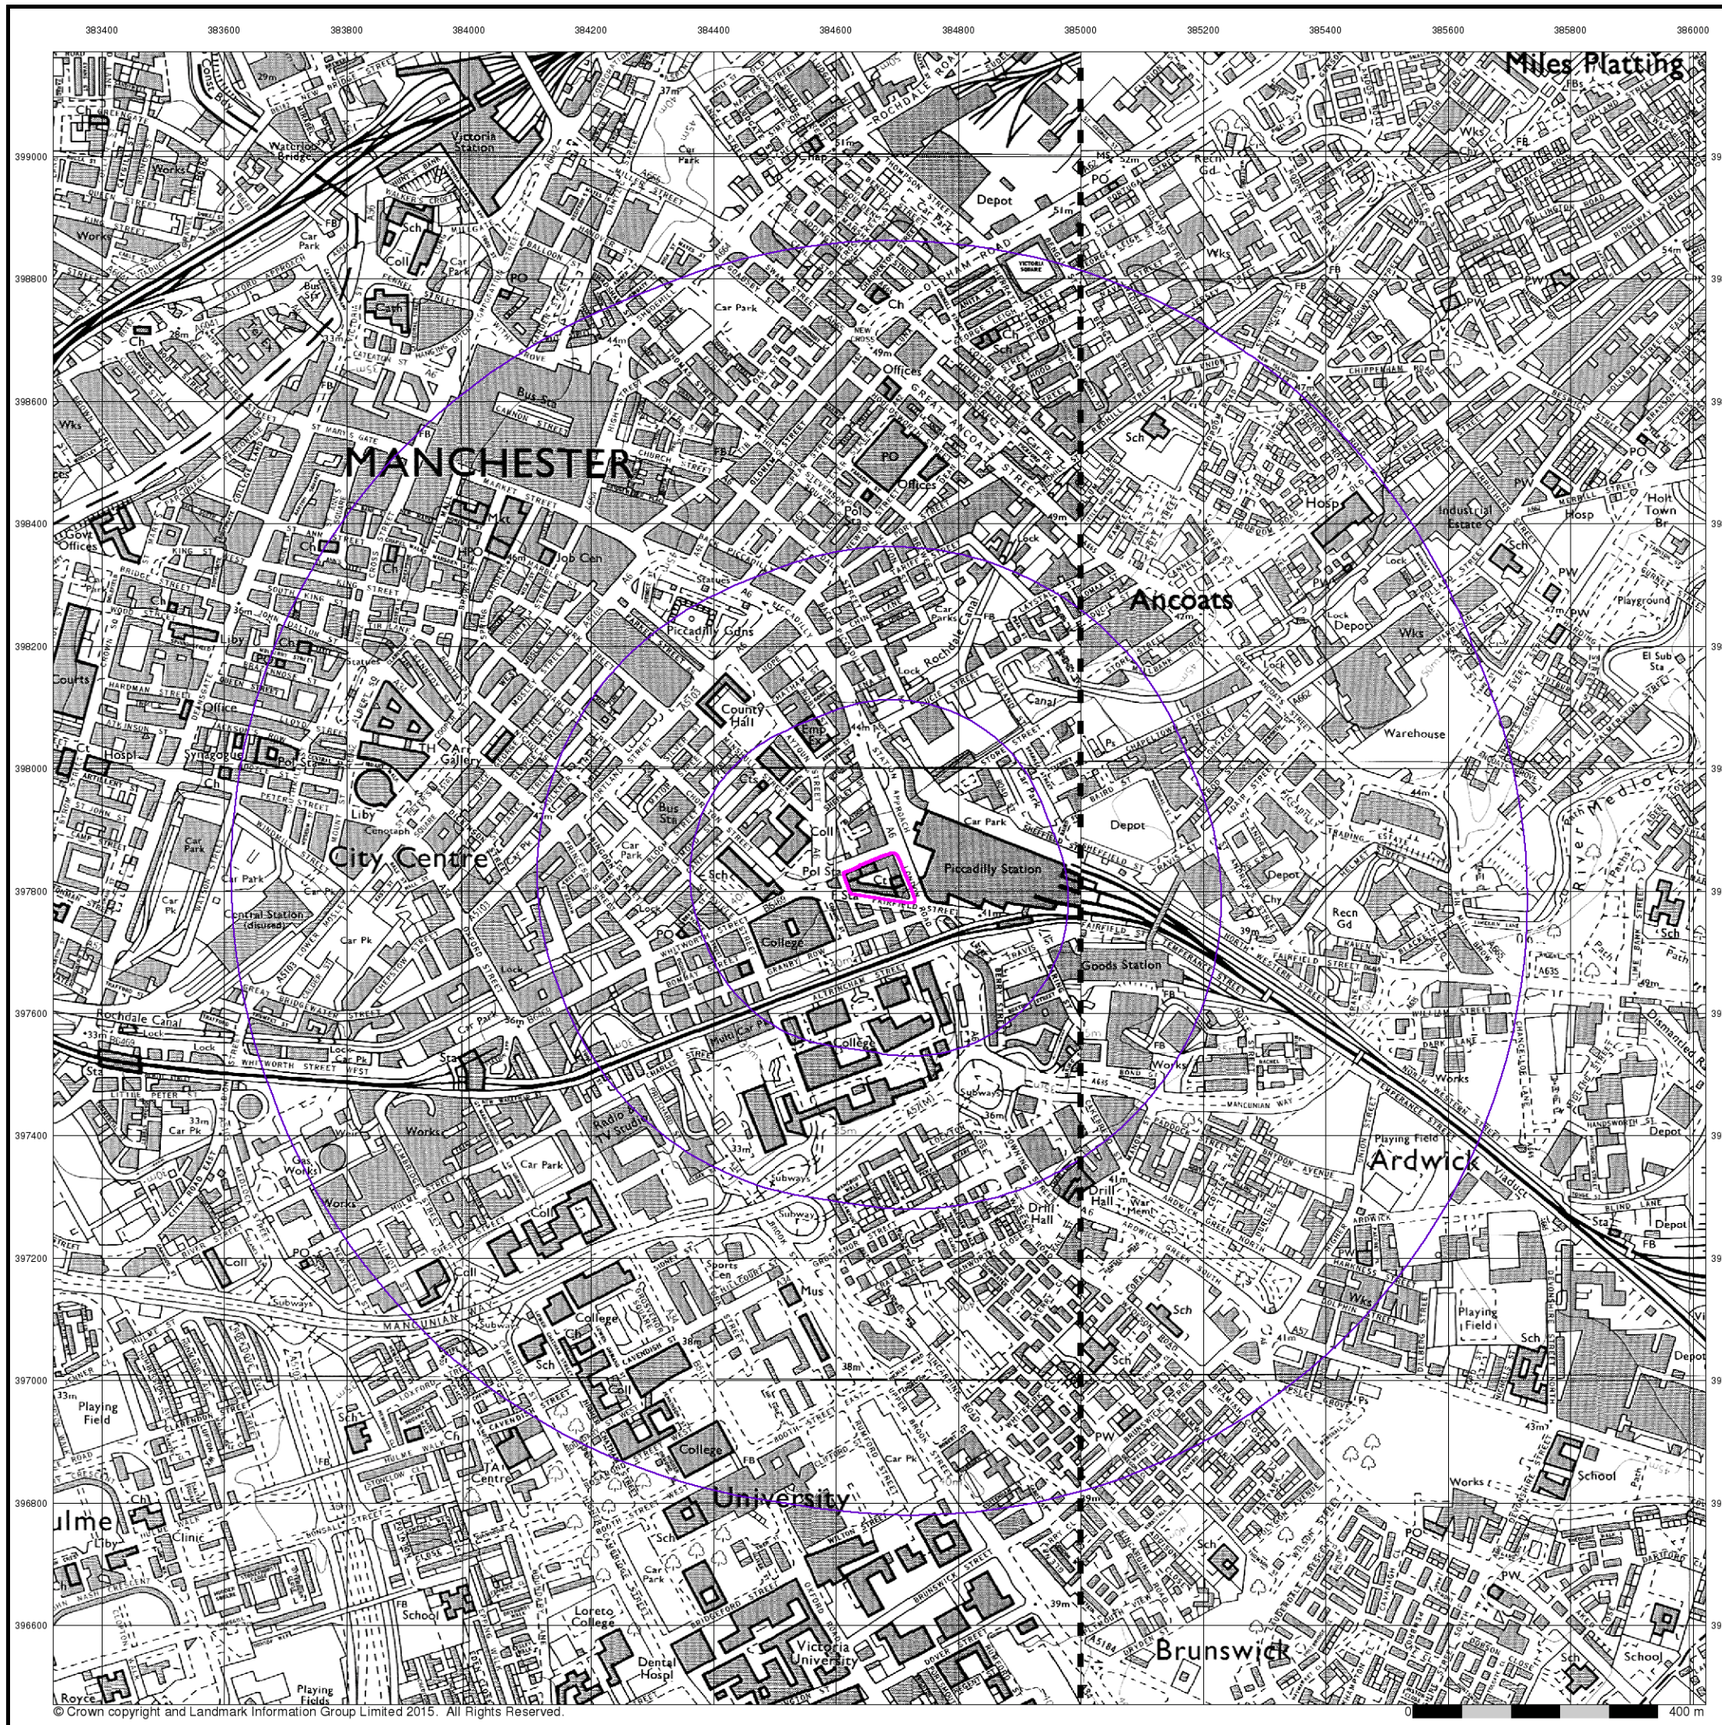

© Crown copyright and Landmark Information Group Limited 2015. All Rights Reserved.

curtins


Ordnance Survey Plan

Published 1985 - 1987


Source map scale - 1:10,000

The historical maps shown were reproduced from maps predominantly held at the scale adopted for England, Wales and Scotland in the 1840`s. In 1854 the 1:2,500 scale was adopted for mapping urban areas; these maps were used to update the 1:10,560 maps. The published date given therefore is often some years later than the surveyed date. Before 1938, all OS maps were based on the Cassini Projection, with independent surveys of a single county or group of counties, giving rise to significant inaccuracies in outlying areas. In the late 1940`s, a Provisional Edition was produced, which updated the 1:10,560 mapping from a number of sources. The maps appear unfinished - with all military camps and other strategic sites removed. These maps were initially overprinted with the National Grid. In 1970, the first 1:10,000 maps were produced using the Transverse Mercator Projection. The revision process continued until recently, with new editions appearing every 10 years or so for urban areas.

Map Name(s) and Date(s)

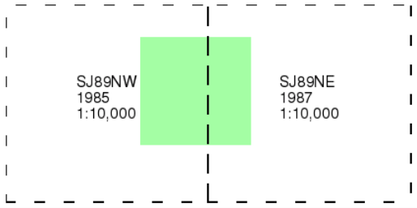

Historical Map - Slice A

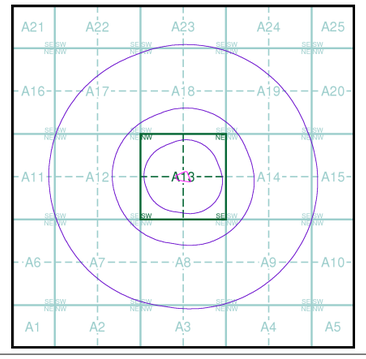

Order Details


Order Number:	84805317_1_1
Customer Ref:	B060270.001
National Grid Reference:	384670, 397820
Slice:	A
Site Area (Ha):	0.62
Search Buffer (m):	1000

Site Details

London Road Fire Station, London Road, MANCHESTER, M1

Landmark Information Group

Tel: 0844 844 9952
Fax: 0844 844 9951
Web: www.envirocheck.co.uk

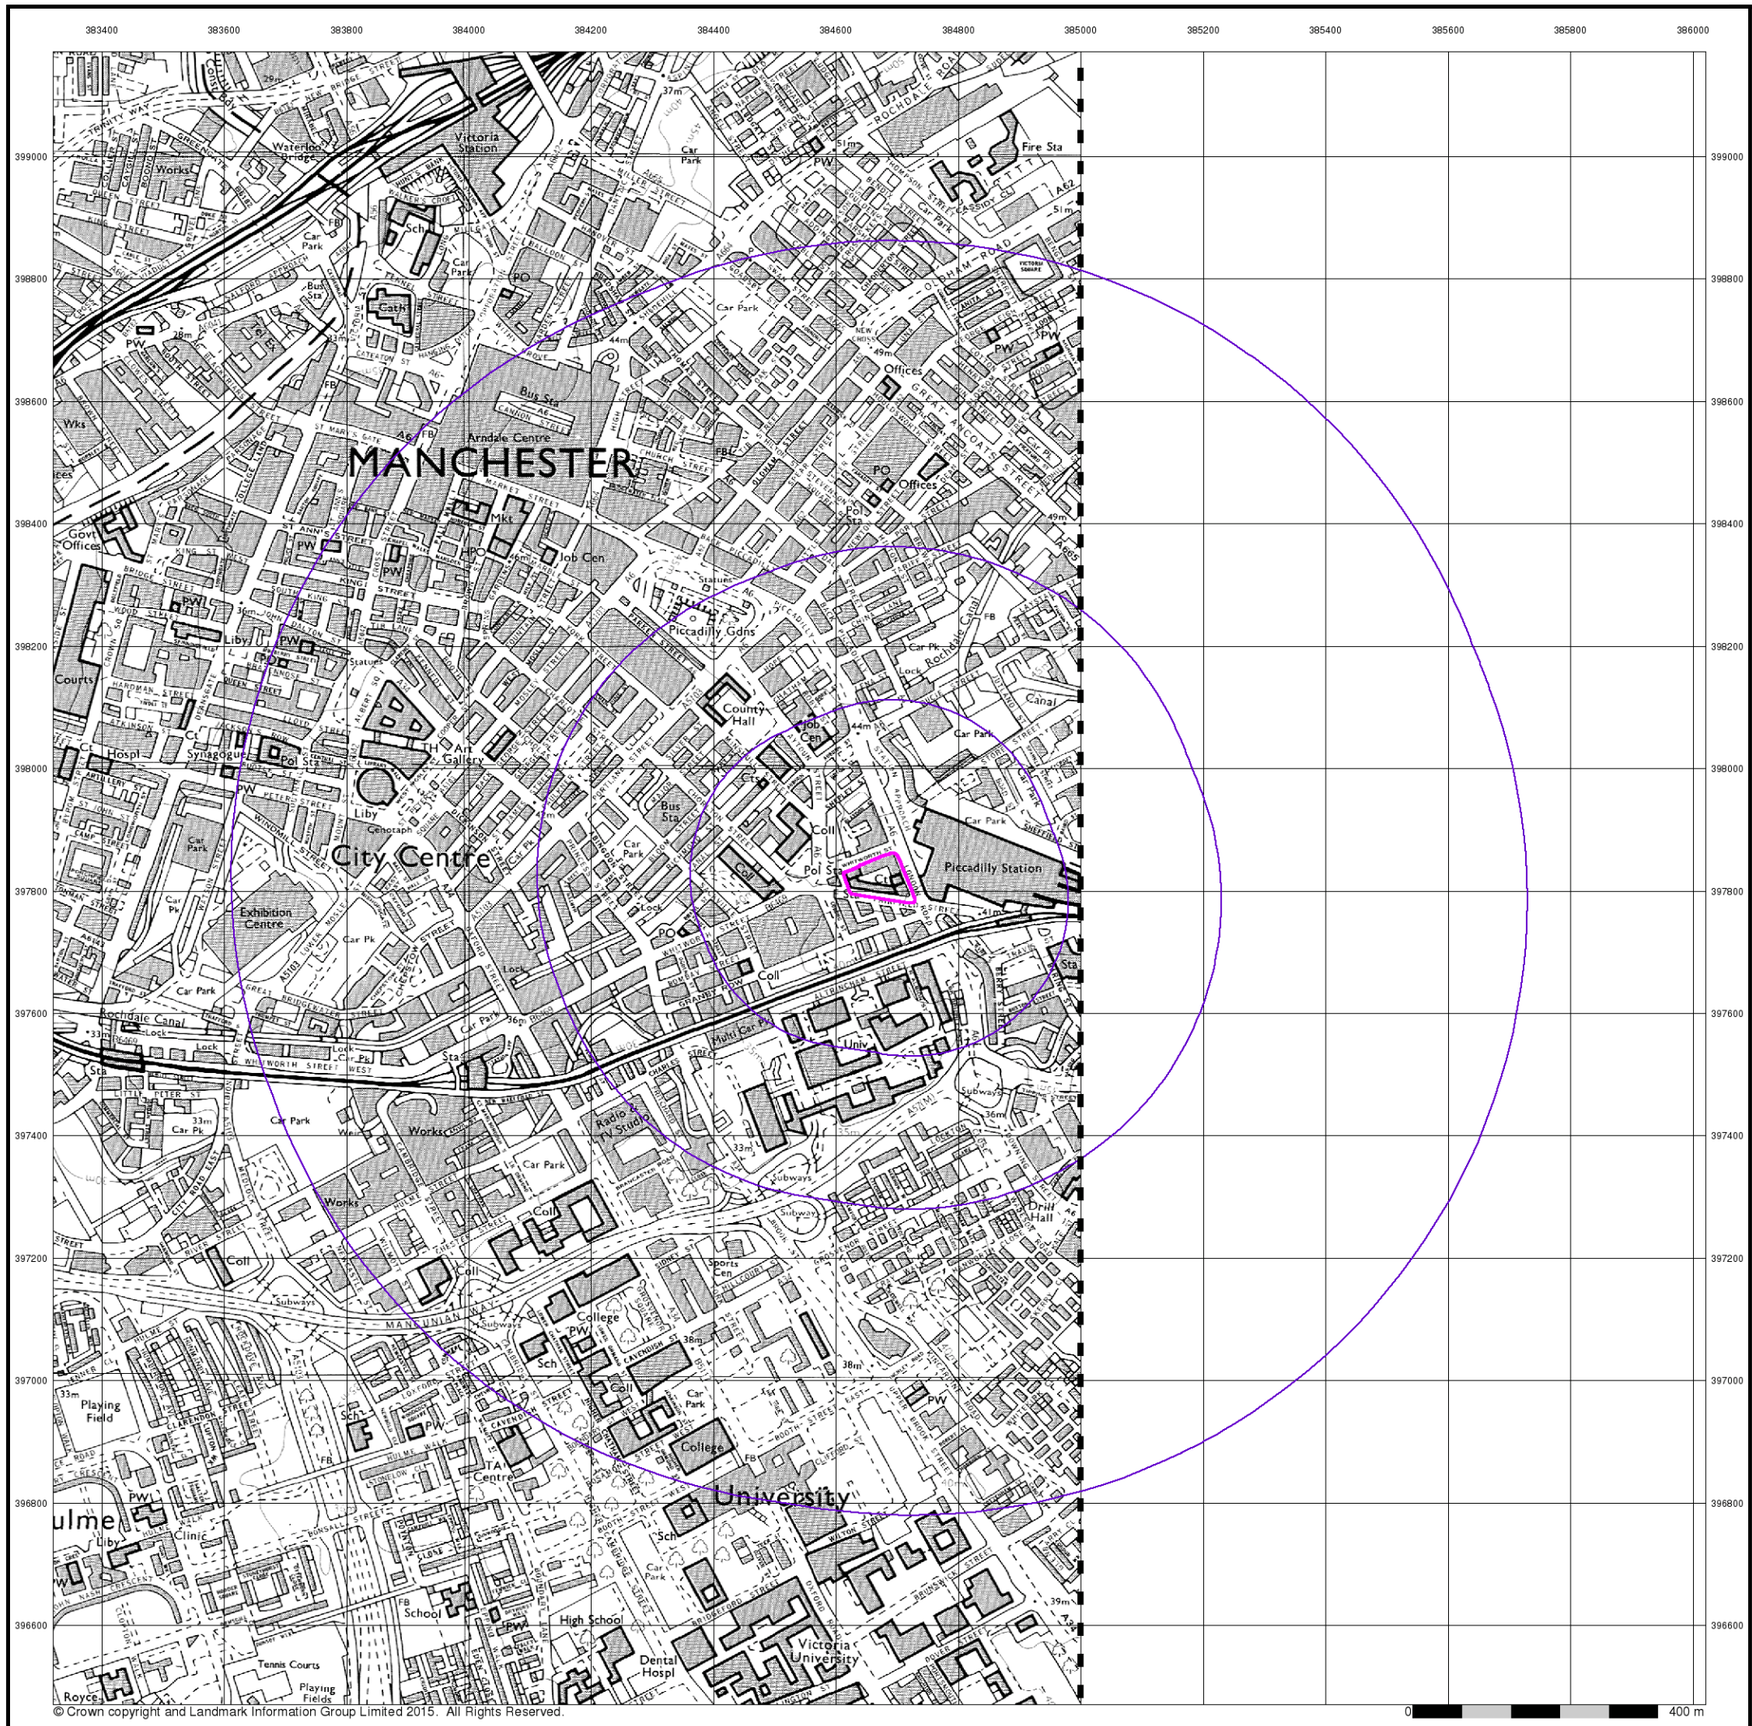

© Crown copyright and Landmark Information Group Limited 2015. All Rights Reserved.

curtins


Ordnance Survey Plan

Published 1989


Source map scale - 1:10,000

The historical maps shown were reproduced from maps predominantly held at the scale adopted for England, Wales and Scotland in the 1840`s. In 1854 the 1:2,500 scale was adopted for mapping urban areas; these maps were used to update the 1:10,560 maps. The published date given therefore is often some years later than the surveyed date. Before 1938, all OS maps were based on the Cassini Projection, with independent surveys of a single county or group of counties, giving rise to significant inaccuracies in outlying areas. In the late 1940`s, a Provisional Edition was produced, which updated the 1:10,560 mapping from a number of sources. The maps appear unfinished - with all military camps and other strategic sites removed. These maps were initially overprinted with the National Grid. In 1970, the first 1:10,000 maps were produced using the Transverse Mercator Projection. The revision process continued until recently, with new editions appearing every 10 years or so for urban areas.

Map Name(s) and Date(s)

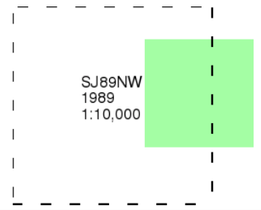

Historical Map - Slice A

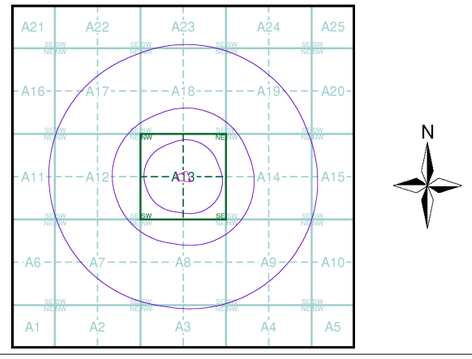

Order Details


Order Number:	84805317_1_1
Customer Ref:	B060270.001
National Grid Reference:	384670, 397820
Slice:	A
Site Area (Ha):	0.62
Search Buffer (m):	1000

Site Details

London Road Fire Station, London Road, MANCHESTER, M1

Landmark Information Group

Tel: 0844 844 9952
Fax: 0844 844 9951
Web: www.envirocheck.co.uk

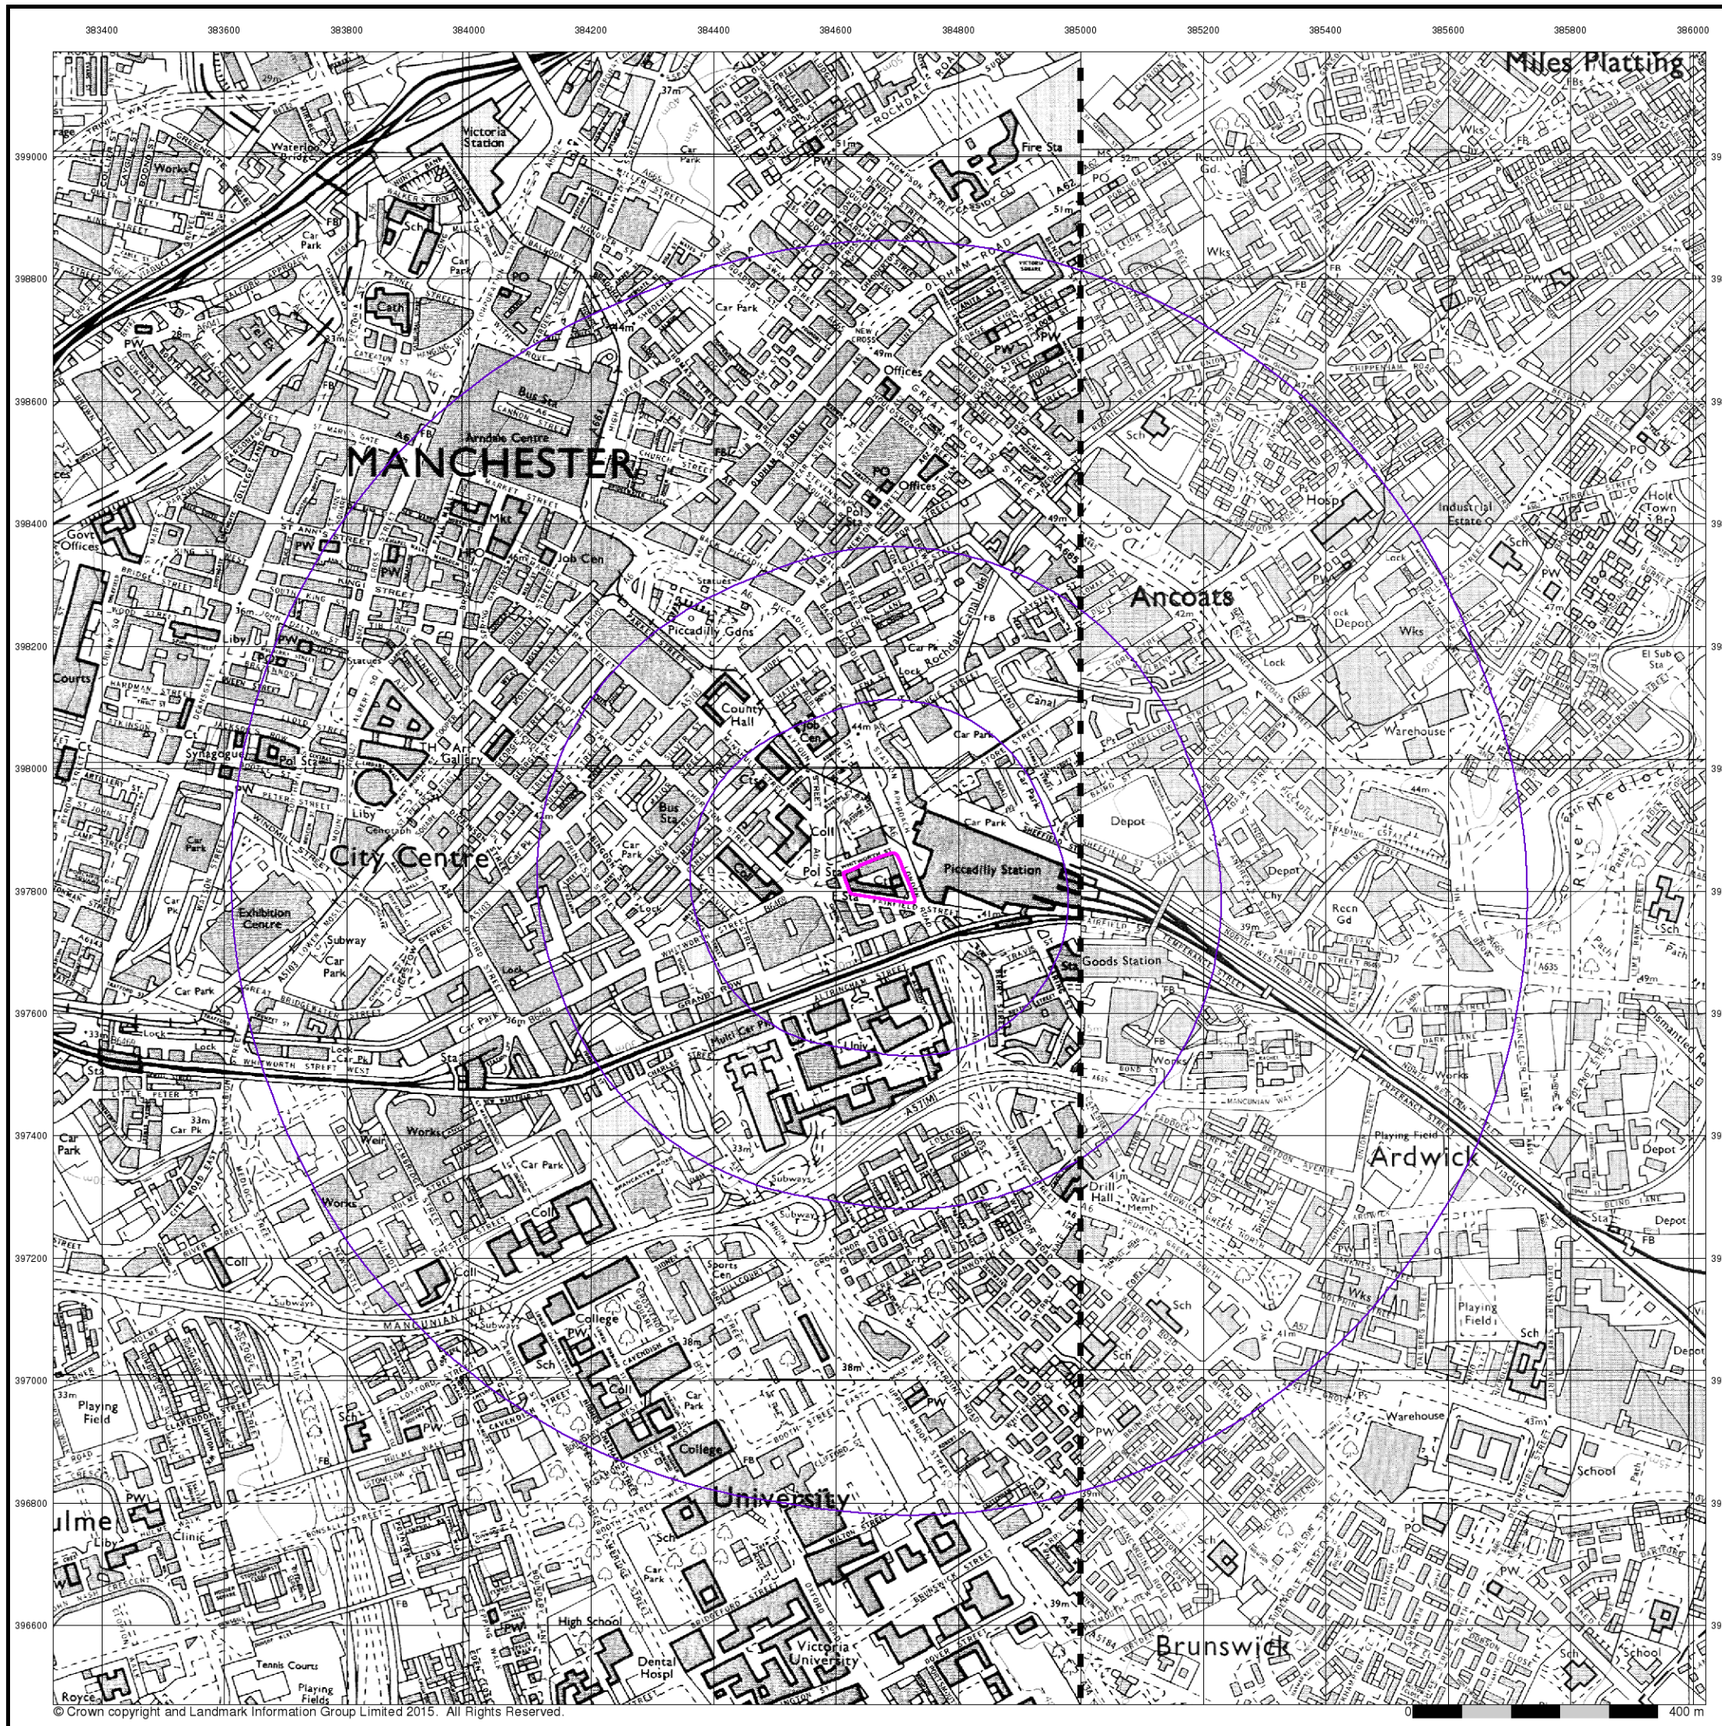

© Crown copyright and Landmark Information Group Limited 2015. All Rights Reserved.

curtins


Ordnance Survey Plan

Published 1993 - 1994


Source map scale - 1:10,000

The historical maps shown were reproduced from maps predominantly held at the scale adopted for England, Wales and Scotland in the 1840`s. In 1854 the 1:2,500 scale was adopted for mapping urban areas; these maps were used to update the 1:10,560 maps. The published date given therefore is often some years later than the surveyed date. Before 1938, all OS maps were based on the Cassini Projection, with independent surveys of a single county or group of counties, giving rise to significant inaccuracies in outlying areas. In the late 1940`s, a Provisional Edition was produced, which updated the 1:10,560 mapping from a number of sources. The maps appear unfinished - with all military camps and other strategic sites removed. These maps were initially overprinted with the National Grid. In 1970, the first 1:10,000 maps were produced using the Transverse Mercator Projection. The revision process continued until recently, with new editions appearing every 10 years or so for urban areas.

Map Name(s) and Date(s)

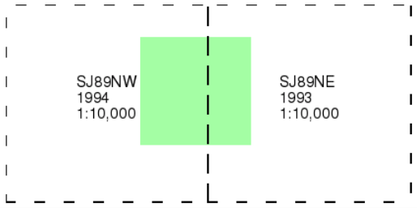

Historical Map - Slice A

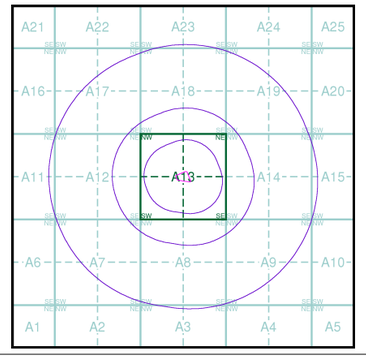

Order Details

Order Number:	84805317_1_1
Customer Ref:	B060270.001
National Grid Reference:	384670, 397820
Slice:	A
Site Area (Ha):	0.62
Search Buffer (m):	1000

Site Details

London Road Fire Station, London Road, MANCHESTER, M1

Landmark Information Group

Tel: 0844 844 9952
Fax: 0844 844 9951
Web: www.envirocheck.co.uk



© Crown copyright. All Rights Reserved. Licence Number 100022432.

curtins


10k Raster Mapping

Published 1999


Source map scale - 1:10,000

The historical maps shown were produced from the Ordnance Survey`s 1:10,000 colour raster mapping. These maps are derived from Landplan which replaced the old 1:10,000 maps originally published in 1970. The data is highly detailed showing buildings, fences and field boundaries as well as all roads, tracks and paths. Road names are also included together with the relevant road number and classification. Boundary information depiction includes county, unitary authority, district, civil parish and constituency.

Map Name(s) and Date(s)

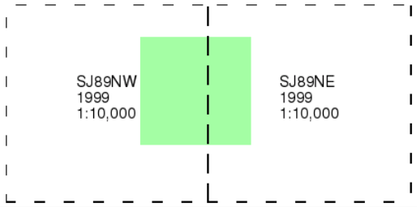

Historical Map - Slice A

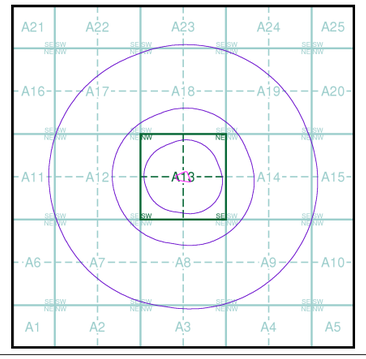

Order Details


Order Number:	84805317_1_1
Customer Ref:	B060270.001
National Grid Reference:	384670, 397820
Slice:	A
Site Area (Ha):	0.62
Search Buffer (m):	1000

Site Details

London Road Fire Station, London Road, MANCHESTER, M1

Landmark Information Group

Tel: 0844 844 9952
Fax: 0844 844 9951
Web: www.envirocheck.co.uk

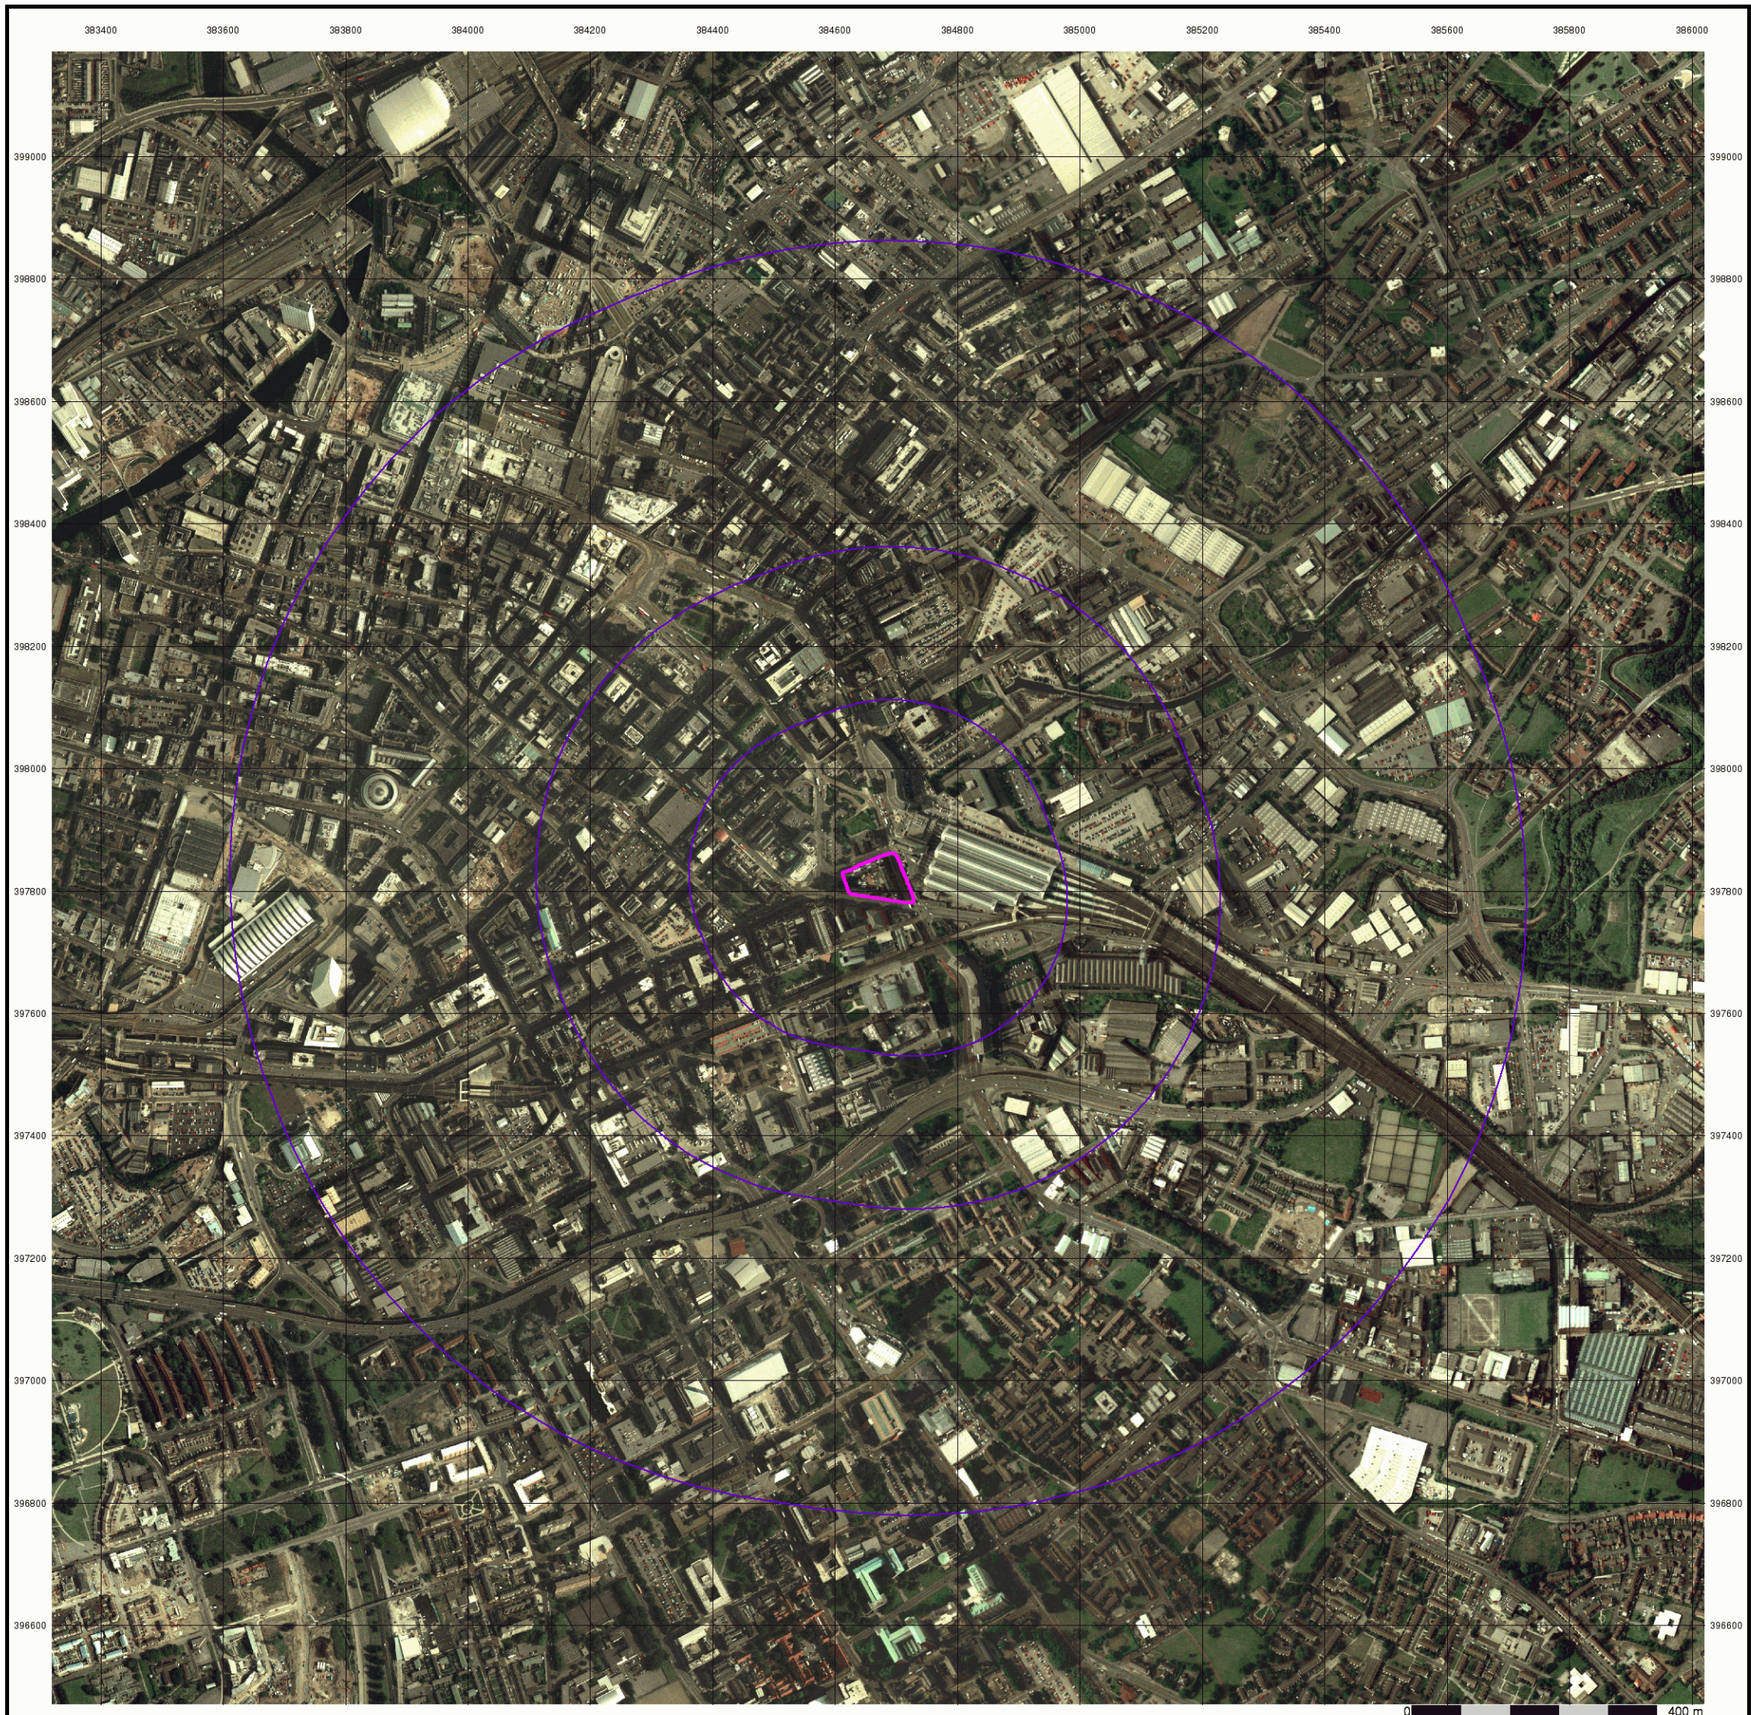


curtins

Historical Aerial Photography

Published 2000

This aerial photography was produced by Getmapping, these vertical aerial photographs provide a seamless, full colour survey of the whole of Great Britain

Historical Aerial Photography - Slice A

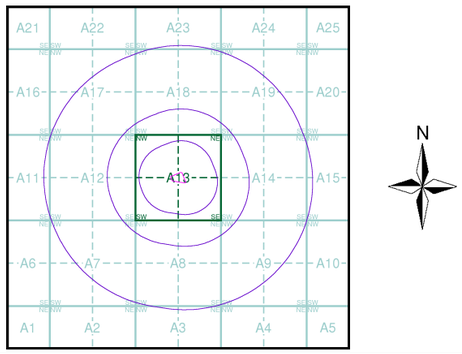

Order Details


Order Number:	84805317_1_1
Customer Ref:	B060270.001
National Grid Reference:	384670, 397820
Slice:	A
Site Area (Ha):	0.62
Search Buffer (m):	1000

Site Details

London Road Fire Station, London Road, MANCHESTER, M1

Landmark Information Group

Tel: 0844 844 9952
Fax: 0844 844 9951
Web: www.envirocheck.co.uk

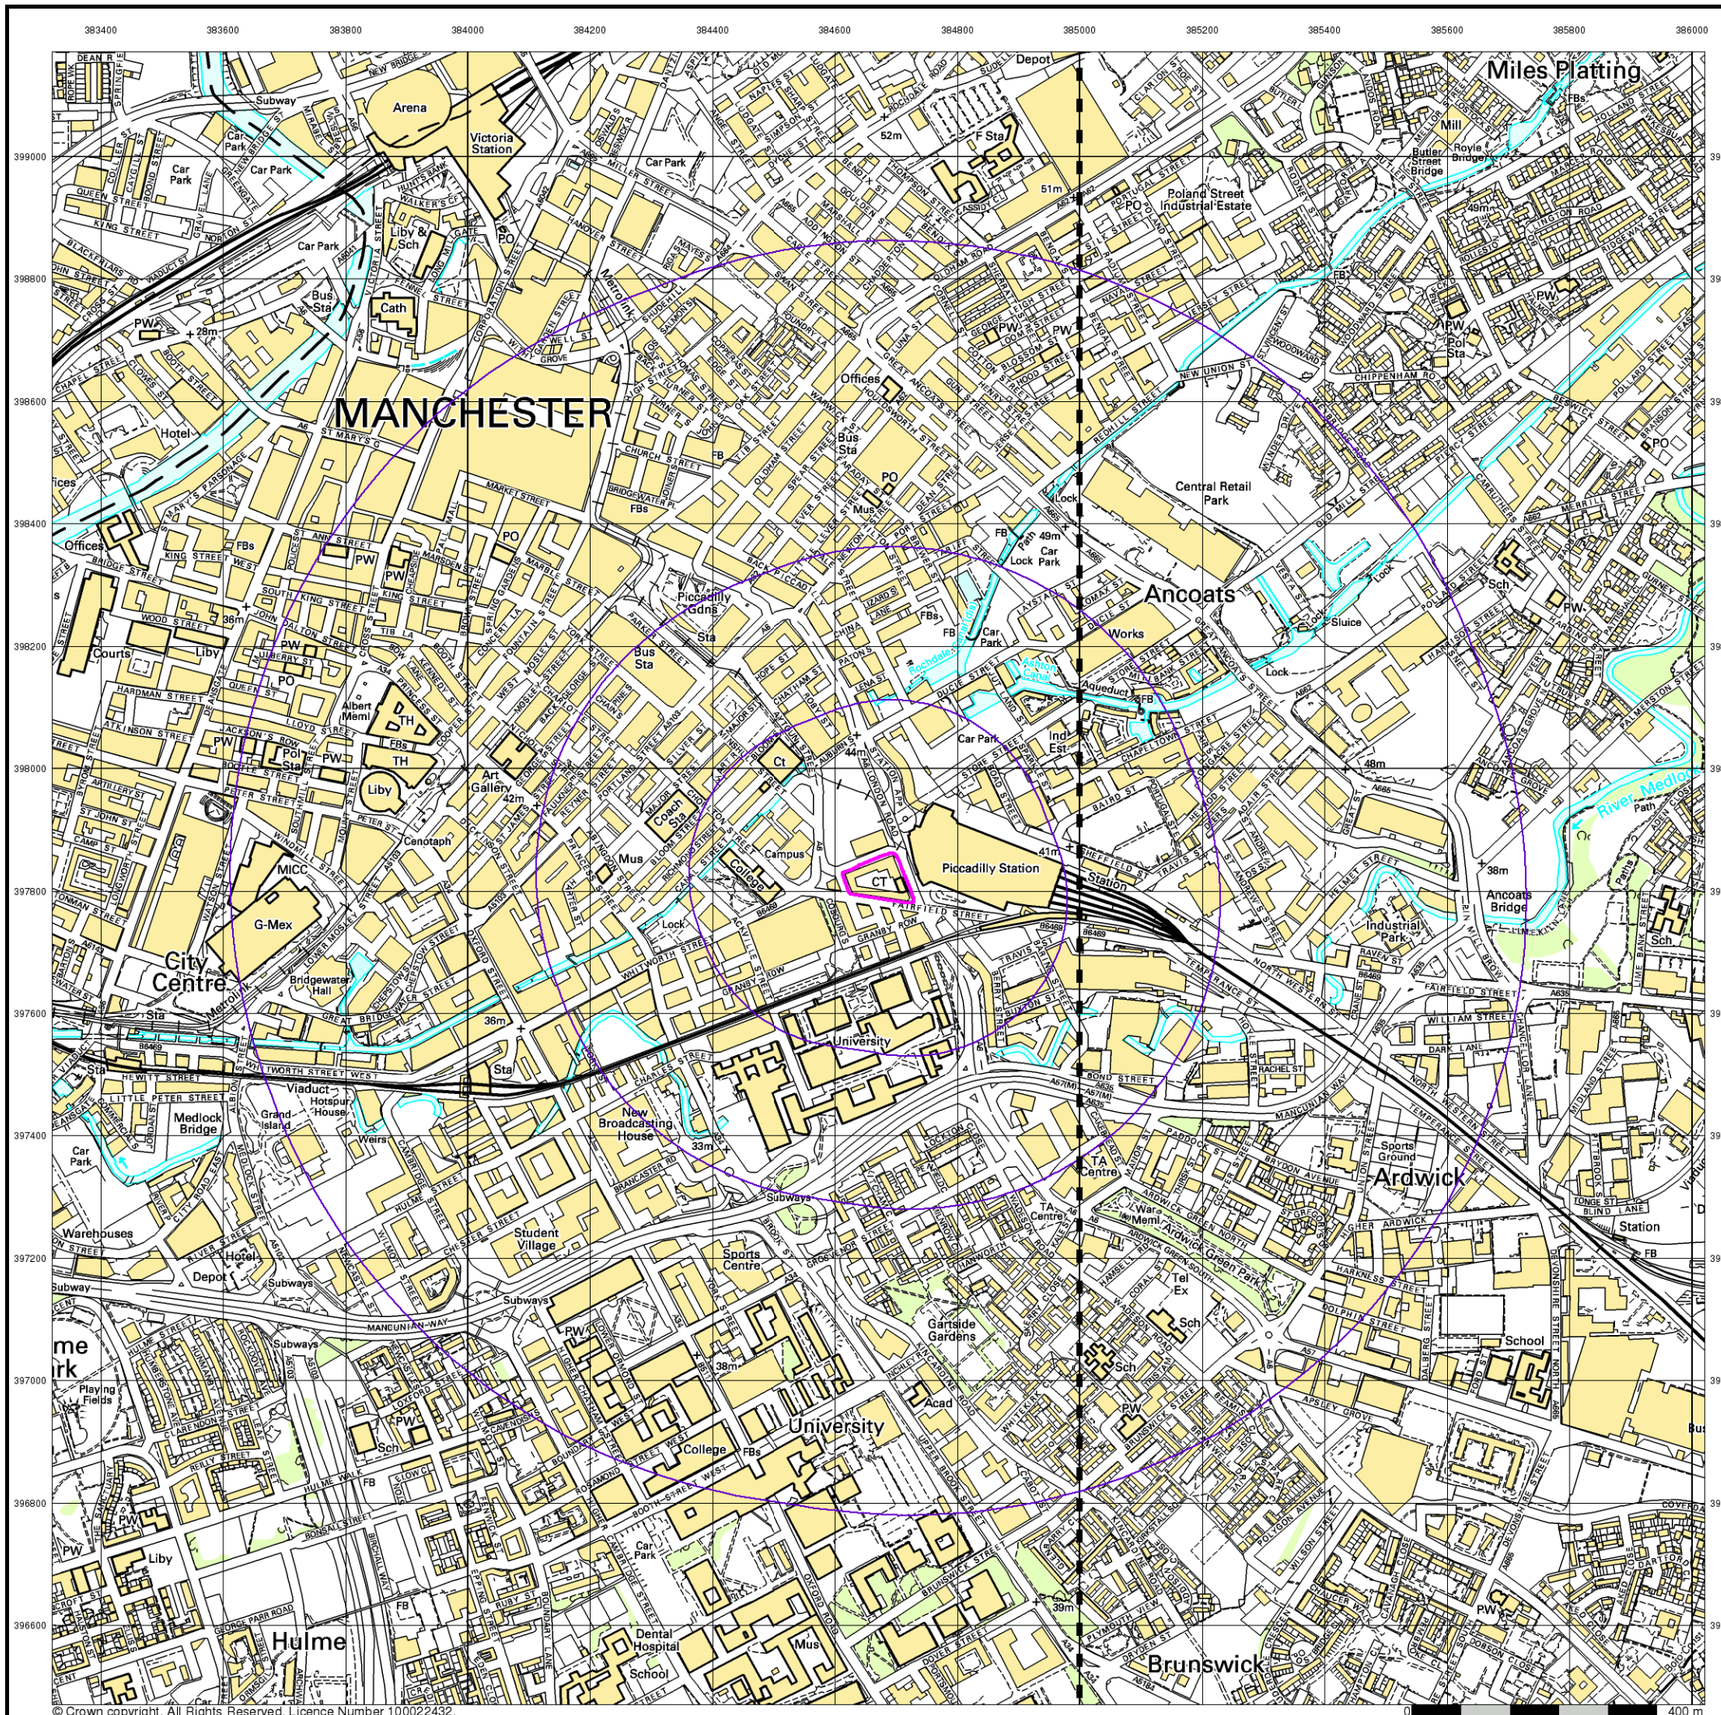

curtins


10k Raster Mapping

Published 2006


Source map scale - 1:10,000

The historical maps shown were produced from the Ordnance Survey`s 1:10,000 colour raster mapping. These maps are derived from Landplan which replaced the old 1:10,000 maps originally published in 1970. The data is highly detailed showing buildings, fences and field boundaries as well as all roads, tracks and paths. Road names are also included together with the relevant road number and classification. Boundary information depiction includes county, unitary authority, district, civil parish and constituency.

Map Name(s) and Date(s)

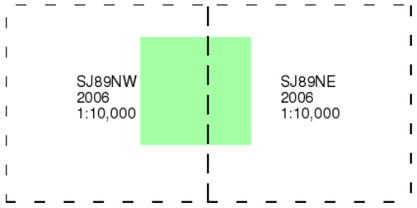

Historical Map - Slice A

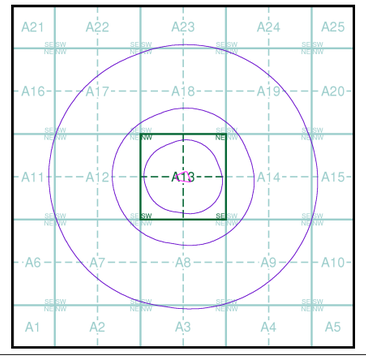

Order Details

Order Number:	84805317_1_1
Customer Ref:	B060270.001
National Grid Reference:	384670, 397820
Slice:	A
Site Area (Ha):	0.62
Search Buffer (m):	1000

Site Details

London Road Fire Station, London Road, MANCHESTER, M1


Landmark Information Group

Tel: 0844 844 9952
Fax: 0844 844 9951
Web: www.envirocheck.co.uk


MANCHESTER
Arndale Shopping Centre
Manchester Victoria Station
Arena
Miles Platting
Industrial Estate
Ancoats
Central Retail Park
Piccadilly Station
Piccadilly Gdns
Manchester Central
City Centre
Ardwick
Hulme
Brunswick
Gartside Gardens
Ardwick Green Park
Sports Centre
Enterprise Park
Carioca Business Park
Courts
Arndale Shopping Centre
Bridgewater Hall
Victoria Bridge
Medlock Bridge
Ancoats Bridge
Butler Street Bridge
Royle Bridge
Canal Basin
Ashton Canal
Rochdale Canal
River Medlock
Metrolink
Subway
Viaduct
Weirs
Subways
Sidings
Aqueduct
Lock
Tunnel
Depot
Station
Sta
Car Park
Multi Car Pk
Liby
Cath
Hotel
Pub
Cenotaph
Art Gallery
Coach Sta
Pol Sta
Bus Sta
Ind Est
Campus
College
University
Sports Ground
AR Centre
Dental Hospital
Acad
Mus
Sch
School
Station
Works
Warehouses
Playing Fields
Enterprise Park
Ancoats Bridge
Path
Paths
Footbridge
Footbridge
Footbridge


Historical Mapping Legends

Ordnance Survey County Series and Ordnance Survey Plan 1:2,500

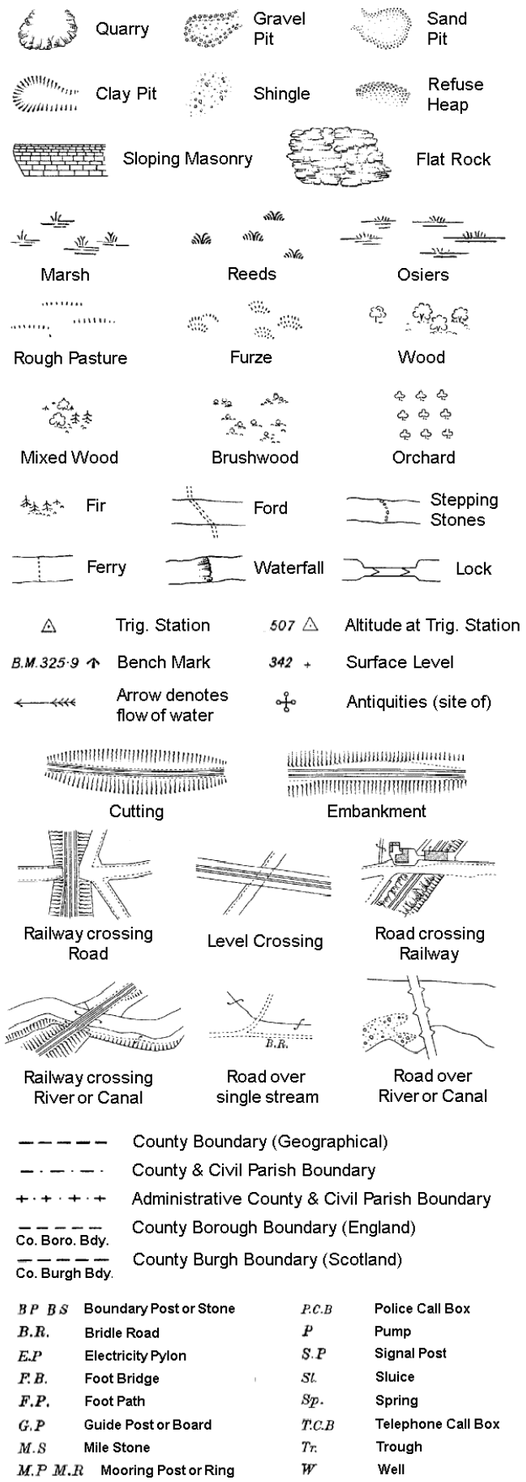


B P B S	Boundary Post or Stone	P.C.B	Police Call Box
B.R.	Bridle Road	P	Pump
E.P	Electricity Pylon	S.P	Signal Post
F.B.	Foot Bridge	St.	Sluice
F.P.	Foot Path	Sp.	Spring
G.P	Guide Post or Board	T.C.B	Telephone Call Box
M.S	Mile Stone	Tr.	Trough
M.P M.R	Mooring Post or Ring	W	Well

Ordnance Survey Plan, Additional SIMs and Supply of Unpublished Survey Information 1:2,500 and 1:1,250

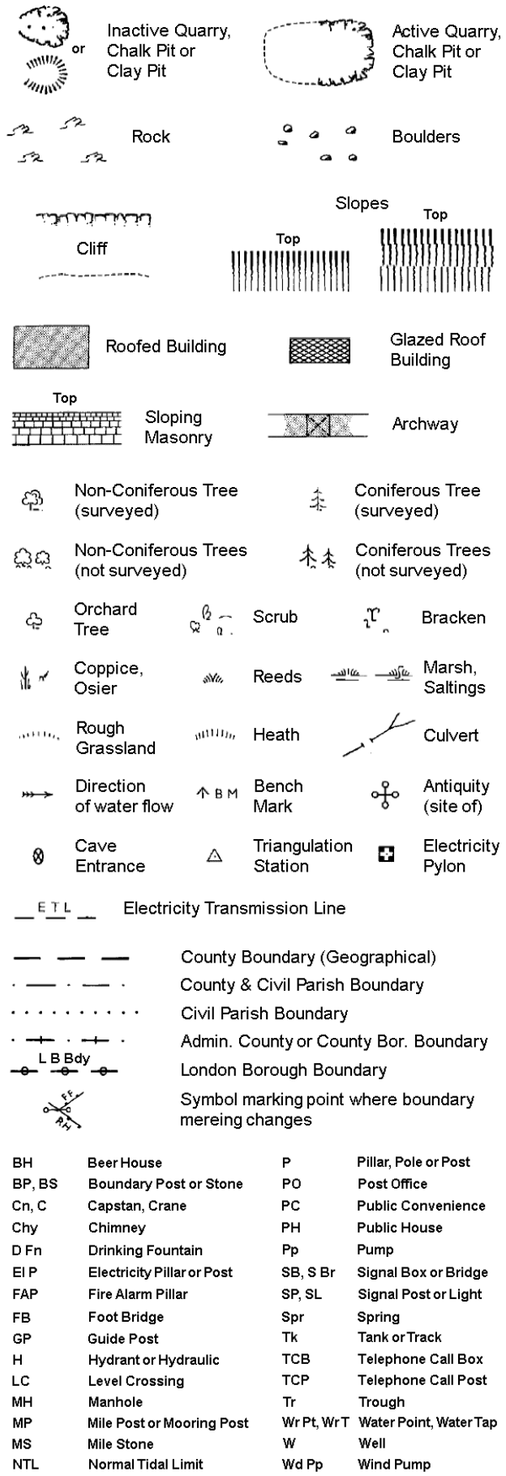

BH	Beer House	P	Pillar, Pole or Post
BP, BS	Boundary Post or Stone	PO	Post Office
Cn, C	Capstan, Crane	PC	Public Convenience
Chy	Chimney	PH	Public House
D Fn	Drinking Fountain	Pp	Pump
El P	Electricity Pillar or Post	SB, S Br	Signal Box or Bridge
FAP	Fire Alarm Pillar	SP, SL	Signal Post or Light
FB	Foot Bridge	Spr	Spring
GP	Guide Post	Tk	Tank or Track
H	Hydrant or Hydraulic	TCB	Telephone Call Box
LC	Level Crossing	TCP	Telephone Call Post
MH	Manhole	Tr	Trough
MP	Mile Post or Mooring Post	Wr Pt, Wr T	Water Point, Water Tap
MS	Mile Stone	W	Well
NTL	Normal Tidal Limit	Wd Pp	Wind Pump

Large-Scale National Grid Data 1:2,500 and 1:1,250

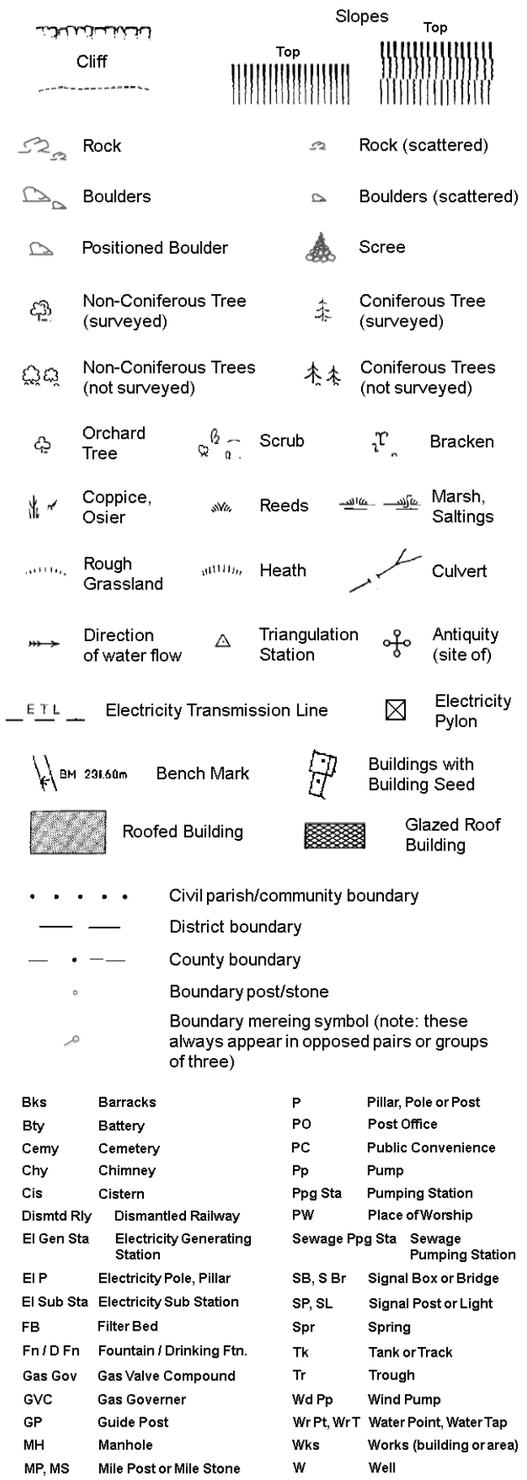


Bks	Barracks	P	Pillar, Pole or Post
Bty	Battery	PO	Post Office
Cemy	Cemetery	PC	Public Convenience
Chy	Chimney	Pp	Pump
Cis	Cistern	Ppg Sta	Pumping Station
Dismtd Rly	Dismantled Railway	PW	Place of Worship
El Gen Sta	Electricity Generating Station	Sewage Ppg Sta	Sewage Pumping Station
El P	Electricity Pole, Pillar	SB, S Br	Signal Box or Bridge
El Sub Sta	Electricity Sub Station	SP, SL	Signal Post or Light
FB	Filter Bed	Spr	Spring
Fn / D Fn	Fountain / Drinking Ftn.	Tk	Tank or Track
Gas Gov	Gas Valve Compound	Tr	Trough
GVC	Gas Governer	Wd Pp	Wind Pump
GP	Guide Post	Wr Pt, Wr T	Water Point, Water Tap
MH	Manhole	Wks	Works (building or area)
MP, MS	Mile Post or Mile Stone	W	Well

curtins

Historical Mapping & Photography included:

Mapping Type	Scale	Date	Pg
Lancashire And Furness	1:2,500	1893	2
Lancashire And Furness	1:2,500	1908	3
Lancashire And Furness	1:2,500	1922	4
Ordnance Survey Plan	1:1,250	1948	5
Ordnance Survey Plan	1:2,500	1950 - 1951	6
Ordnance Survey Plan	1:1,250	1951 - 1964	7
Ordnance Survey Plan	1:2,500	1953 - 1965	8
Ordnance Survey Plan	1:1,250	1960 - 1981	9
Ordnance Survey Plan	1:2,500	1965	10
Ordnance Survey Plan	1:1,250	1969 - 1989	11
Ordnance Survey Plan	1:2,500	1969 - 1970	12
Supply of Unpublished Survey Information	1:1,250	1974 - 1976	13
Additional SIMs	1:1,250	1978 - 1986	14
Additional SIMs	1:1,250	1985 - 1991	15
Ordnance Survey Plan	1:1,250	1987	16
Additional SIMs	1:1,250	1990 - 1991	17
Large-Scale National Grid Data	1:1,250	1992	18
Additional SIMs	1:1,250	1992	19
Large-Scale National Grid Data	1:1,250	1994 - 1995	20
Large-Scale National Grid Data	1:1,250	1996	21

Historical Map - Segment A13

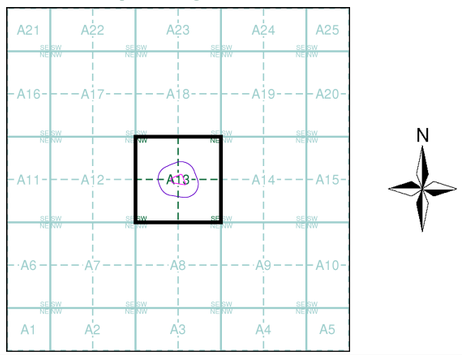


Order Details

Order Number: 84805317_1_1
Customer Ref: B060270.001
National Grid Reference: 384670, 397820
Slice: A
Site Area (Ha): 0.62
Search Buffer (m): 100

Site Details

London Road Fire Station, London Road, MANCHESTER, M1

Landmark Information Group
Tel: 0844 844 9952
Fax: 0844 844 9951
Web: www.envirocheck.co.uk

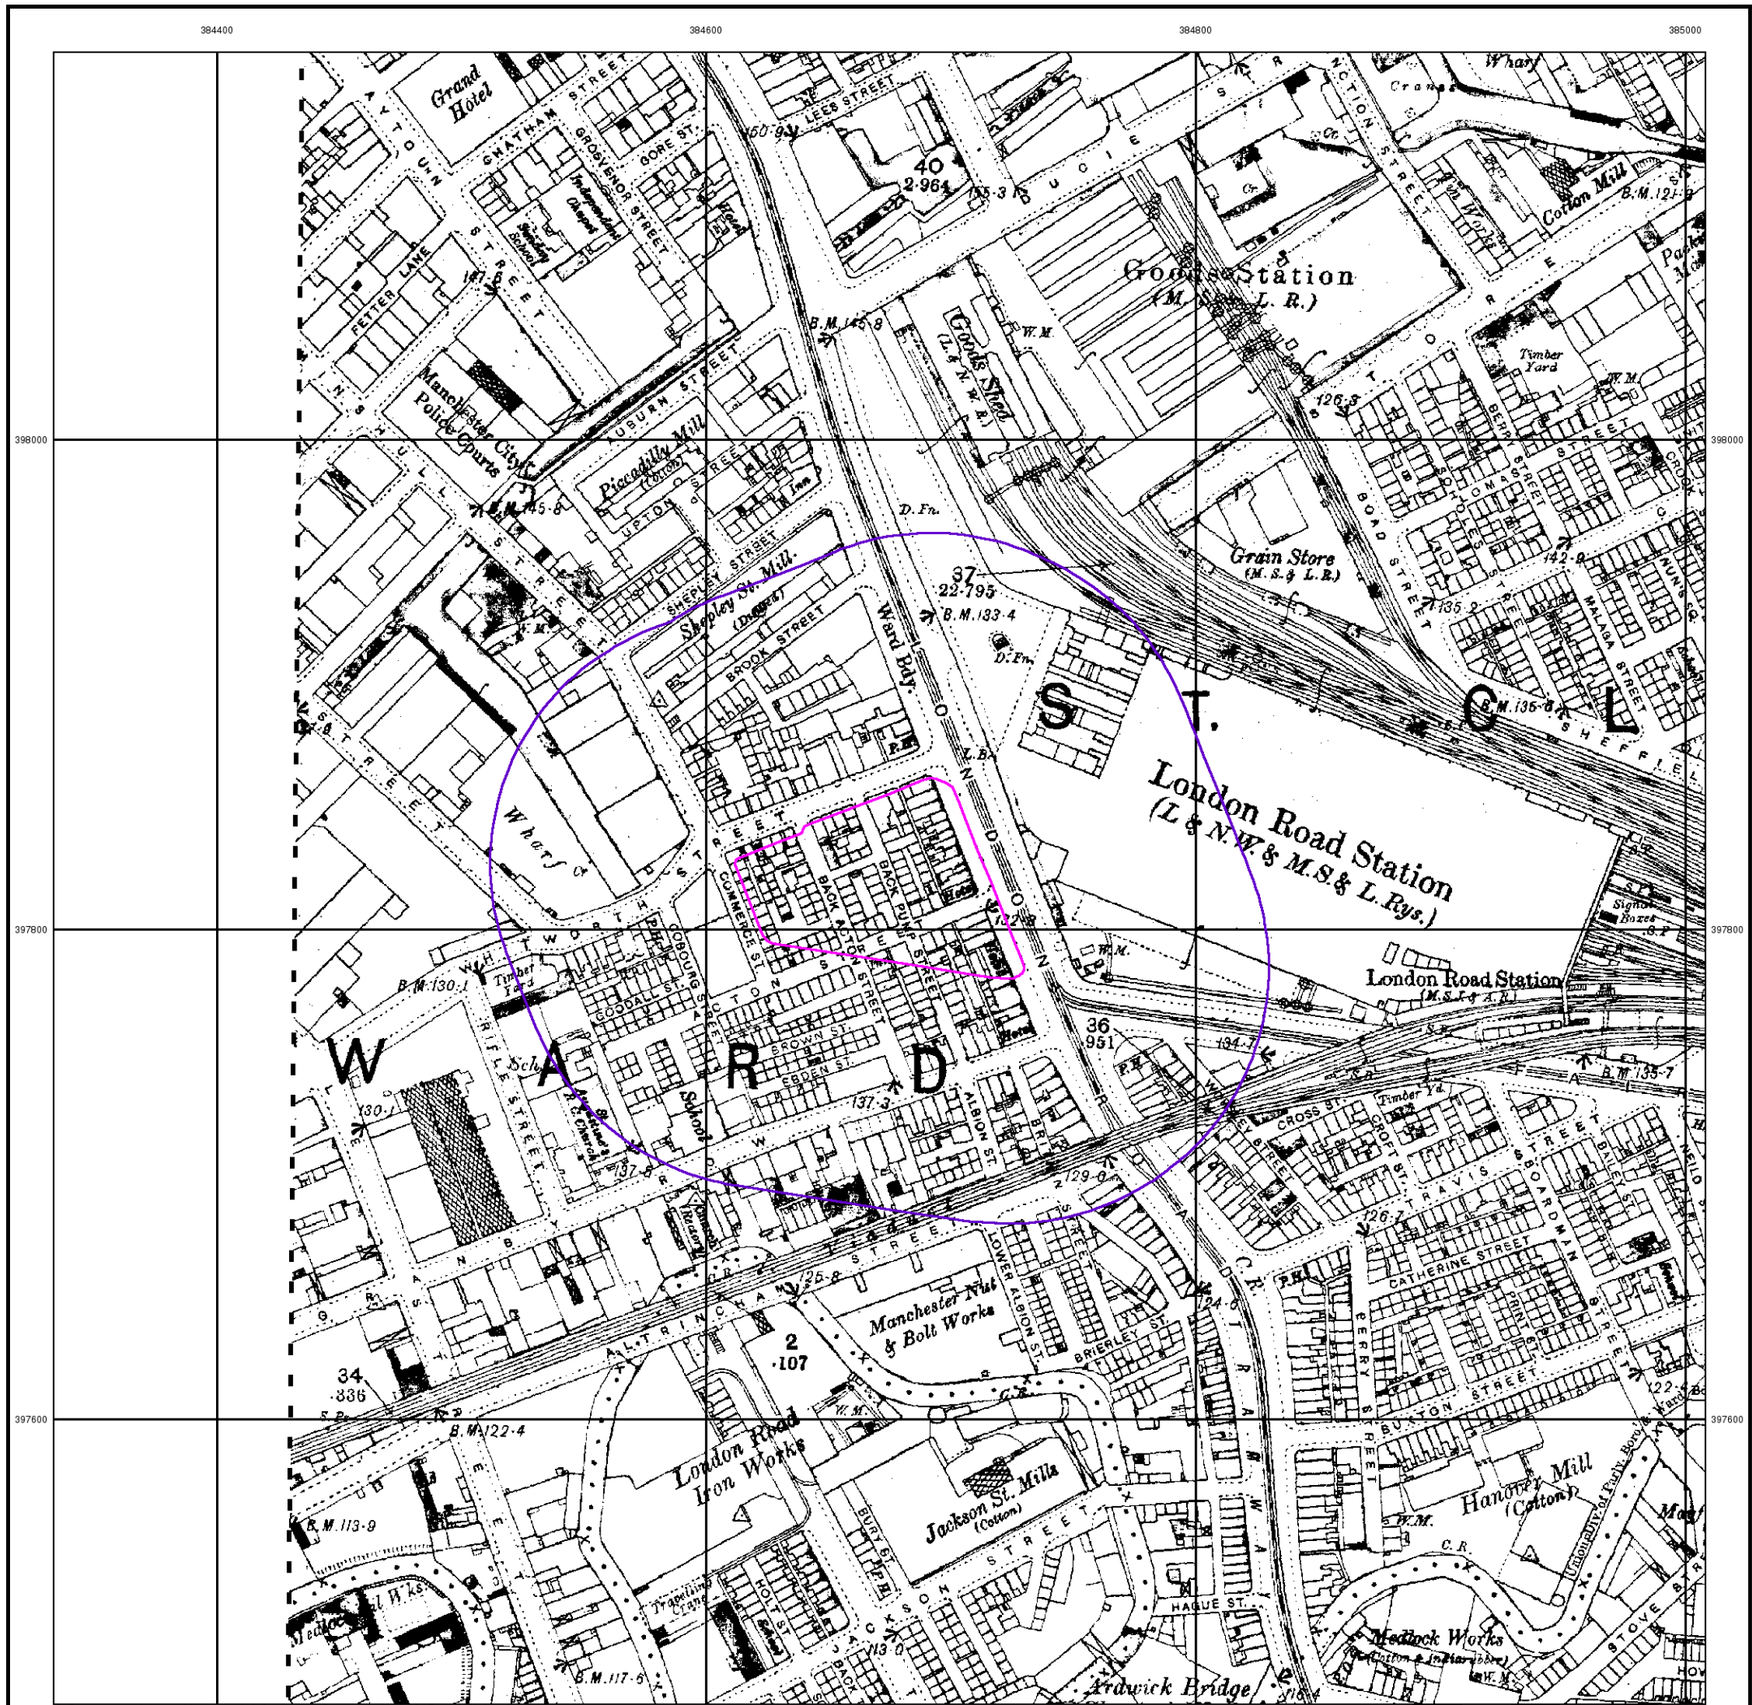

© Crown copyright and Landmark Information Group Limited 2015. All Rights Reserved.

curtins


Lancashire And Furness

Published 1893


Source map scale - 1:2,500

The historical maps shown were reproduced from maps predominantly held at the scale adopted for England, Wales and Scotland in the 1840`s. In 1854 the 1:2,500 scale was adopted for mapping urban areas and by 1896 it covered the whole of what were considered to be the cultivated parts of Great Britain. The published date given below is often some years later than the surveyed date. Before 1938, all OS maps were based on the Cassini Projection, with independent surveys of a single county or group of counties, giving rise to significant inaccuracies in outlying areas.

Map Name(s) and Date(s)

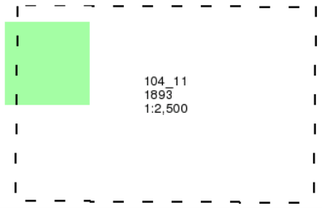

Historical Map - Segment A13

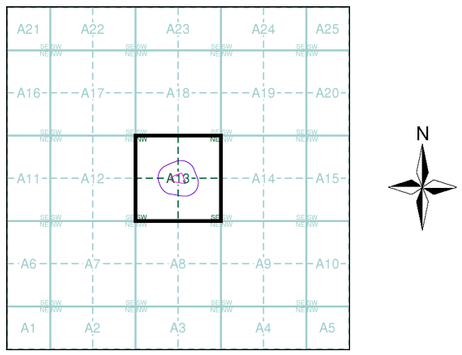


Order Details


Order Number:	84805317_1_1
Customer Ref:	B060270.001
National Grid Reference:	384670, 397820
Slice:	A
Site Area (Ha):	0.62
Search Buffer (m):	100


Site Details

London Road Fire Station, London Road, MANCHESTER, M1

Landmark Information Group
Tel: 0844 844 9952
Fax: 0844 844 9951
Web: www.envirocheck.co.uk

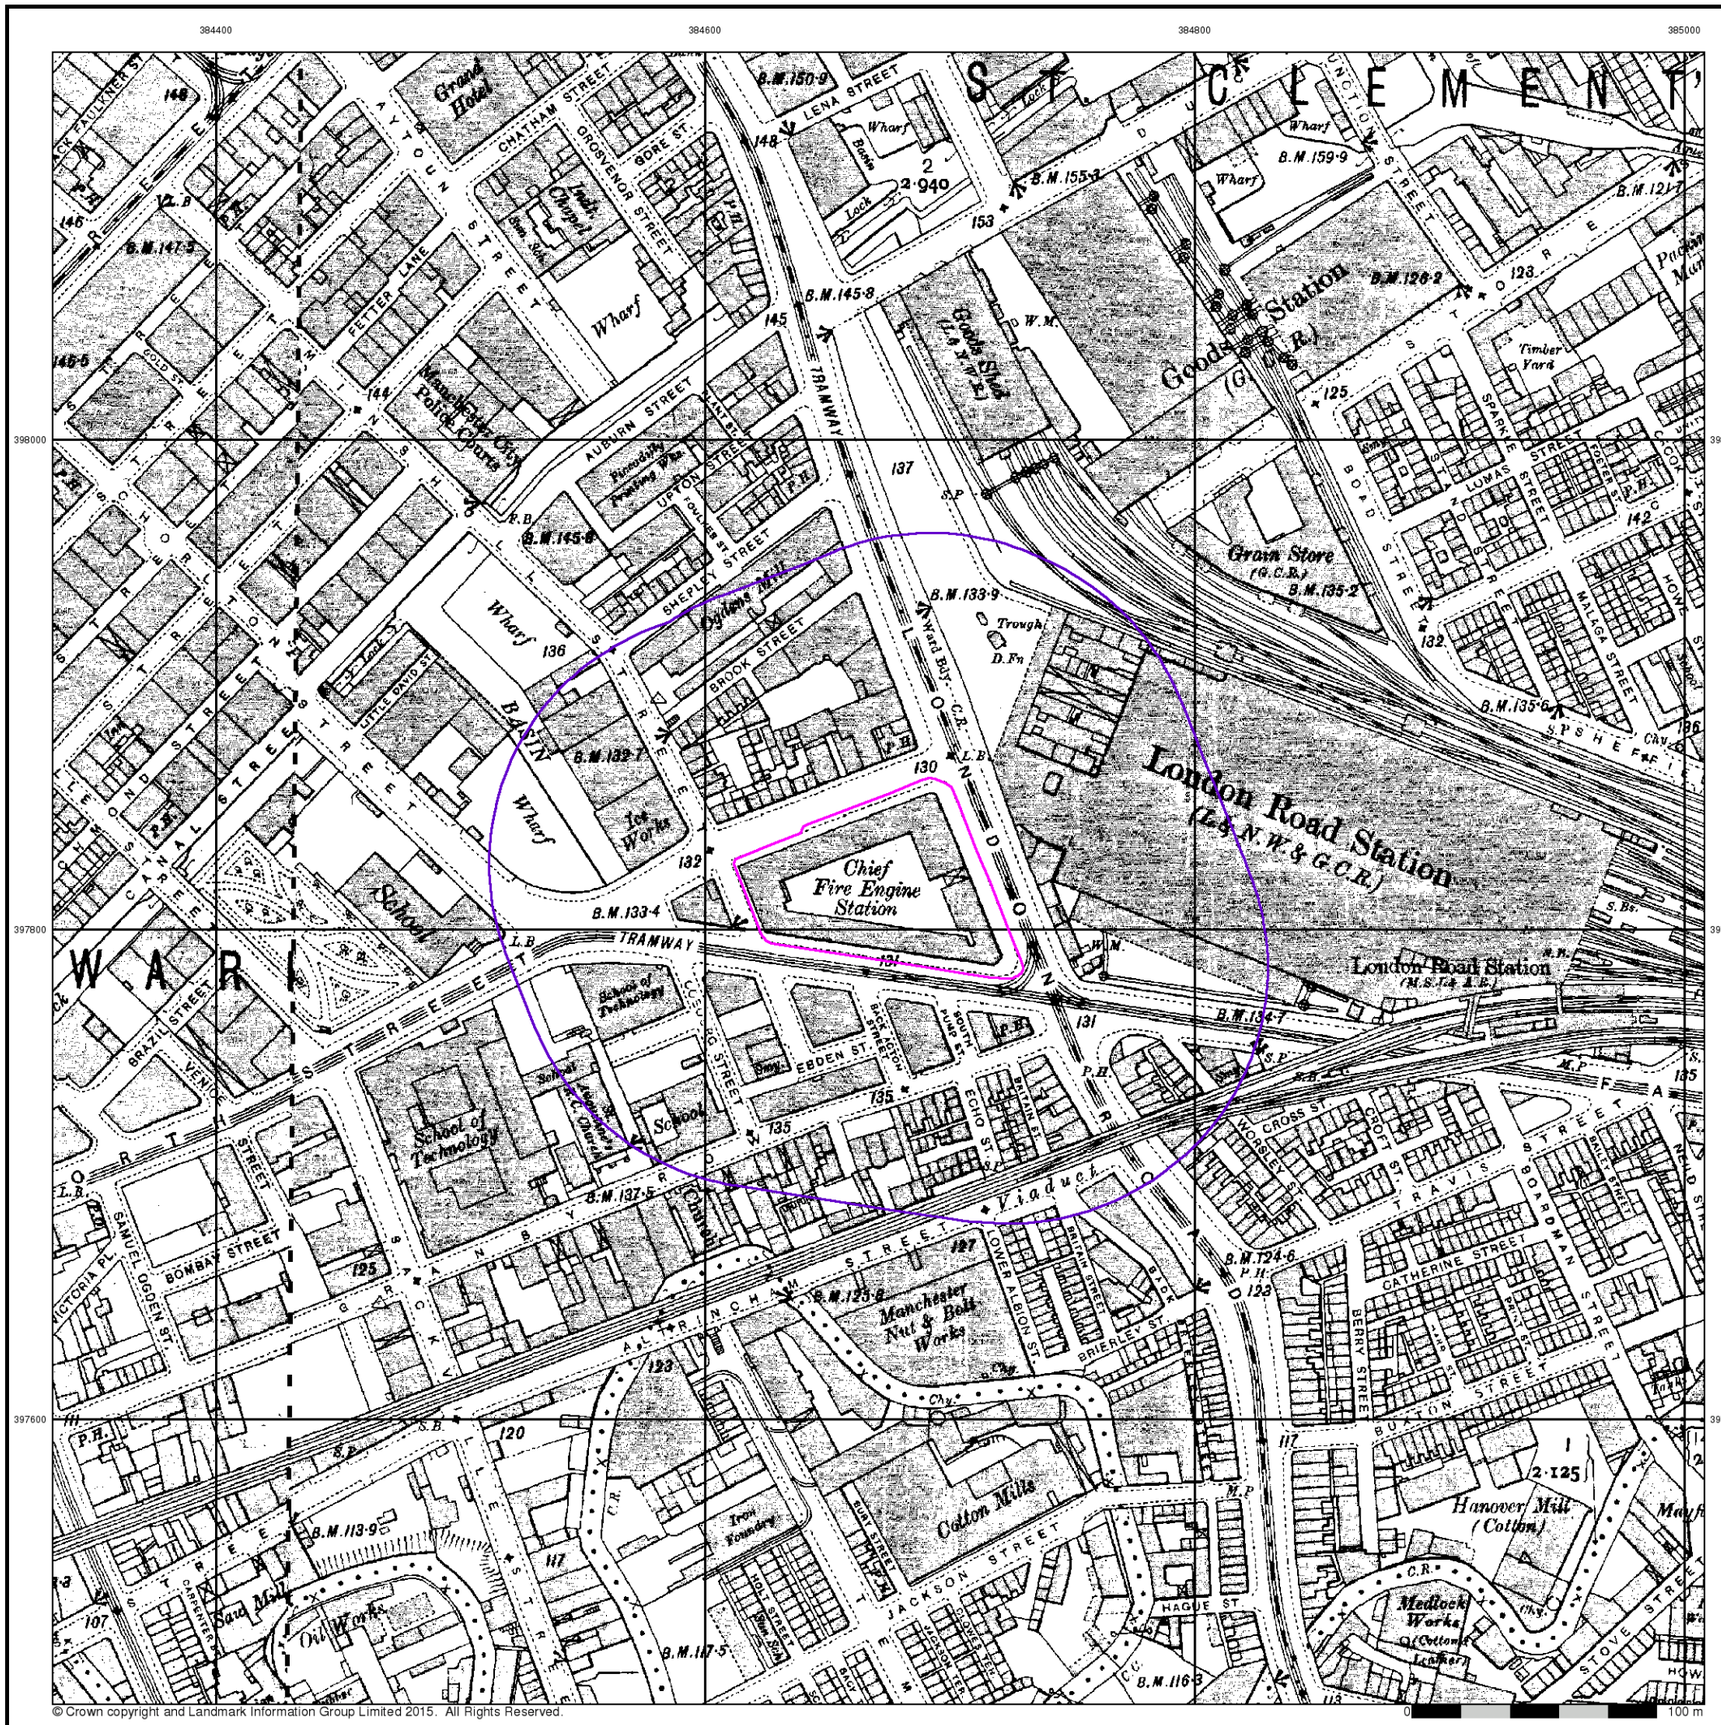
384400
384600
384800
385000
398000
397800
397600
CLEMENT'S
Chief Fire Engine Station
London Road Station
(L. & N.W. & G.C.R.)
Goods Station
(G.C.R.)
Grain Store
(G.C.R.)
Manchester Nut & Bolt Works
Cotton Mills
Hanover Mill
(Cotton)
Medlock Works
(Cotton & Leather)
Oil Works
Iron Foundry
School of Technology
Viaduct
TRAMWAY
Ward Bdy. C.R.
Wharf
Basin
Lock
Trough
D.Fn
Gas Works
(L. & N.W. R.)
Timber Yard
Grand Hotel
Police Courts
Public Offices
Fire Station
Chapel
Sch.
Ch.
Sta.
P.H.
W.M.
S.P.
S.B.
Bdy.
Tk.
Ct.
Yd.
Wks.
Mkt.
Pk.
Gdns.
Pl.
St.
Rd.
Ave.
Sq.
Ter.
Cres.
Gro.
Hill
Row
Lane
Walk
Bridge
Arch
Tunnel
Cutting
Embankment
Level
Gate
Mill
Factory
Warehouse
Offices
Hotel
Inn
Club
Institute
Library
Museum
Hospital
Infirmary
Dispensary
Asylum
Prison
Barracks
Depot
Station
Goods Station
Coal Depot
Timber Yard
Grain Store
Gas Works
Iron Foundry
Cotton Mills
Oil Works
Saw Mill
Dye Works
Print Works
Bleach Works
Tannery
Brewery
Distillery
Malthouse
Maltings
Granary
Silo
Tank
Reservoir
Pond
Fountain
Trough
Pump
Well
Boundary Stone
Milestone
Signpost
Telegraph Post
Telephone Box
Letter Box
Pillar Box
Post Office
Police Station
Fire Station
Chief Fire Engine Station
Lifeboat Station
Coastguard Station
Lighthouse
Beacon
Buoy
Light
Fog Signal
Radio Station
Television Station
Mast
Aerial
Cable
Pipeline
Conveyor
Crane
Derrick
Winch
Capstan
Anchor
Mooring
Dock
Basin
Lock
Wharf
Quay
Jetty
Pier
Slipway
Boatyard
Boathouse
Shipyard
Dry Dock
Graving Dock
Floating Dock
Pontoon
Ferry
Ferry Terminal
Ferry Slip
Ferry Boat
Ferry Cable
Ferry Chain
Ferry Rope
Ferry Pole
Ferry Oar
Ferry Sail
Ferry Engine
Ferry Boiler
Ferry Funnel
Ferry Paddle
Ferry Propeller
Ferry Rudder
Ferry Helm
Ferry Compass
Ferry Log
Ferry Lead
Ferry Anchor
Ferry Mooring
Ferry Dock
Ferry Basin
Ferry Lock
Ferry Wharf
Ferry Quay
Ferry Jetty
Ferry Pier
Ferry Slipway
Ferry Boatyard
Ferry Boathouse
Ferry Shipyard
Ferry Dry Dock
Ferry Graving Dock
Ferry Floating Dock
Ferry Pontoon

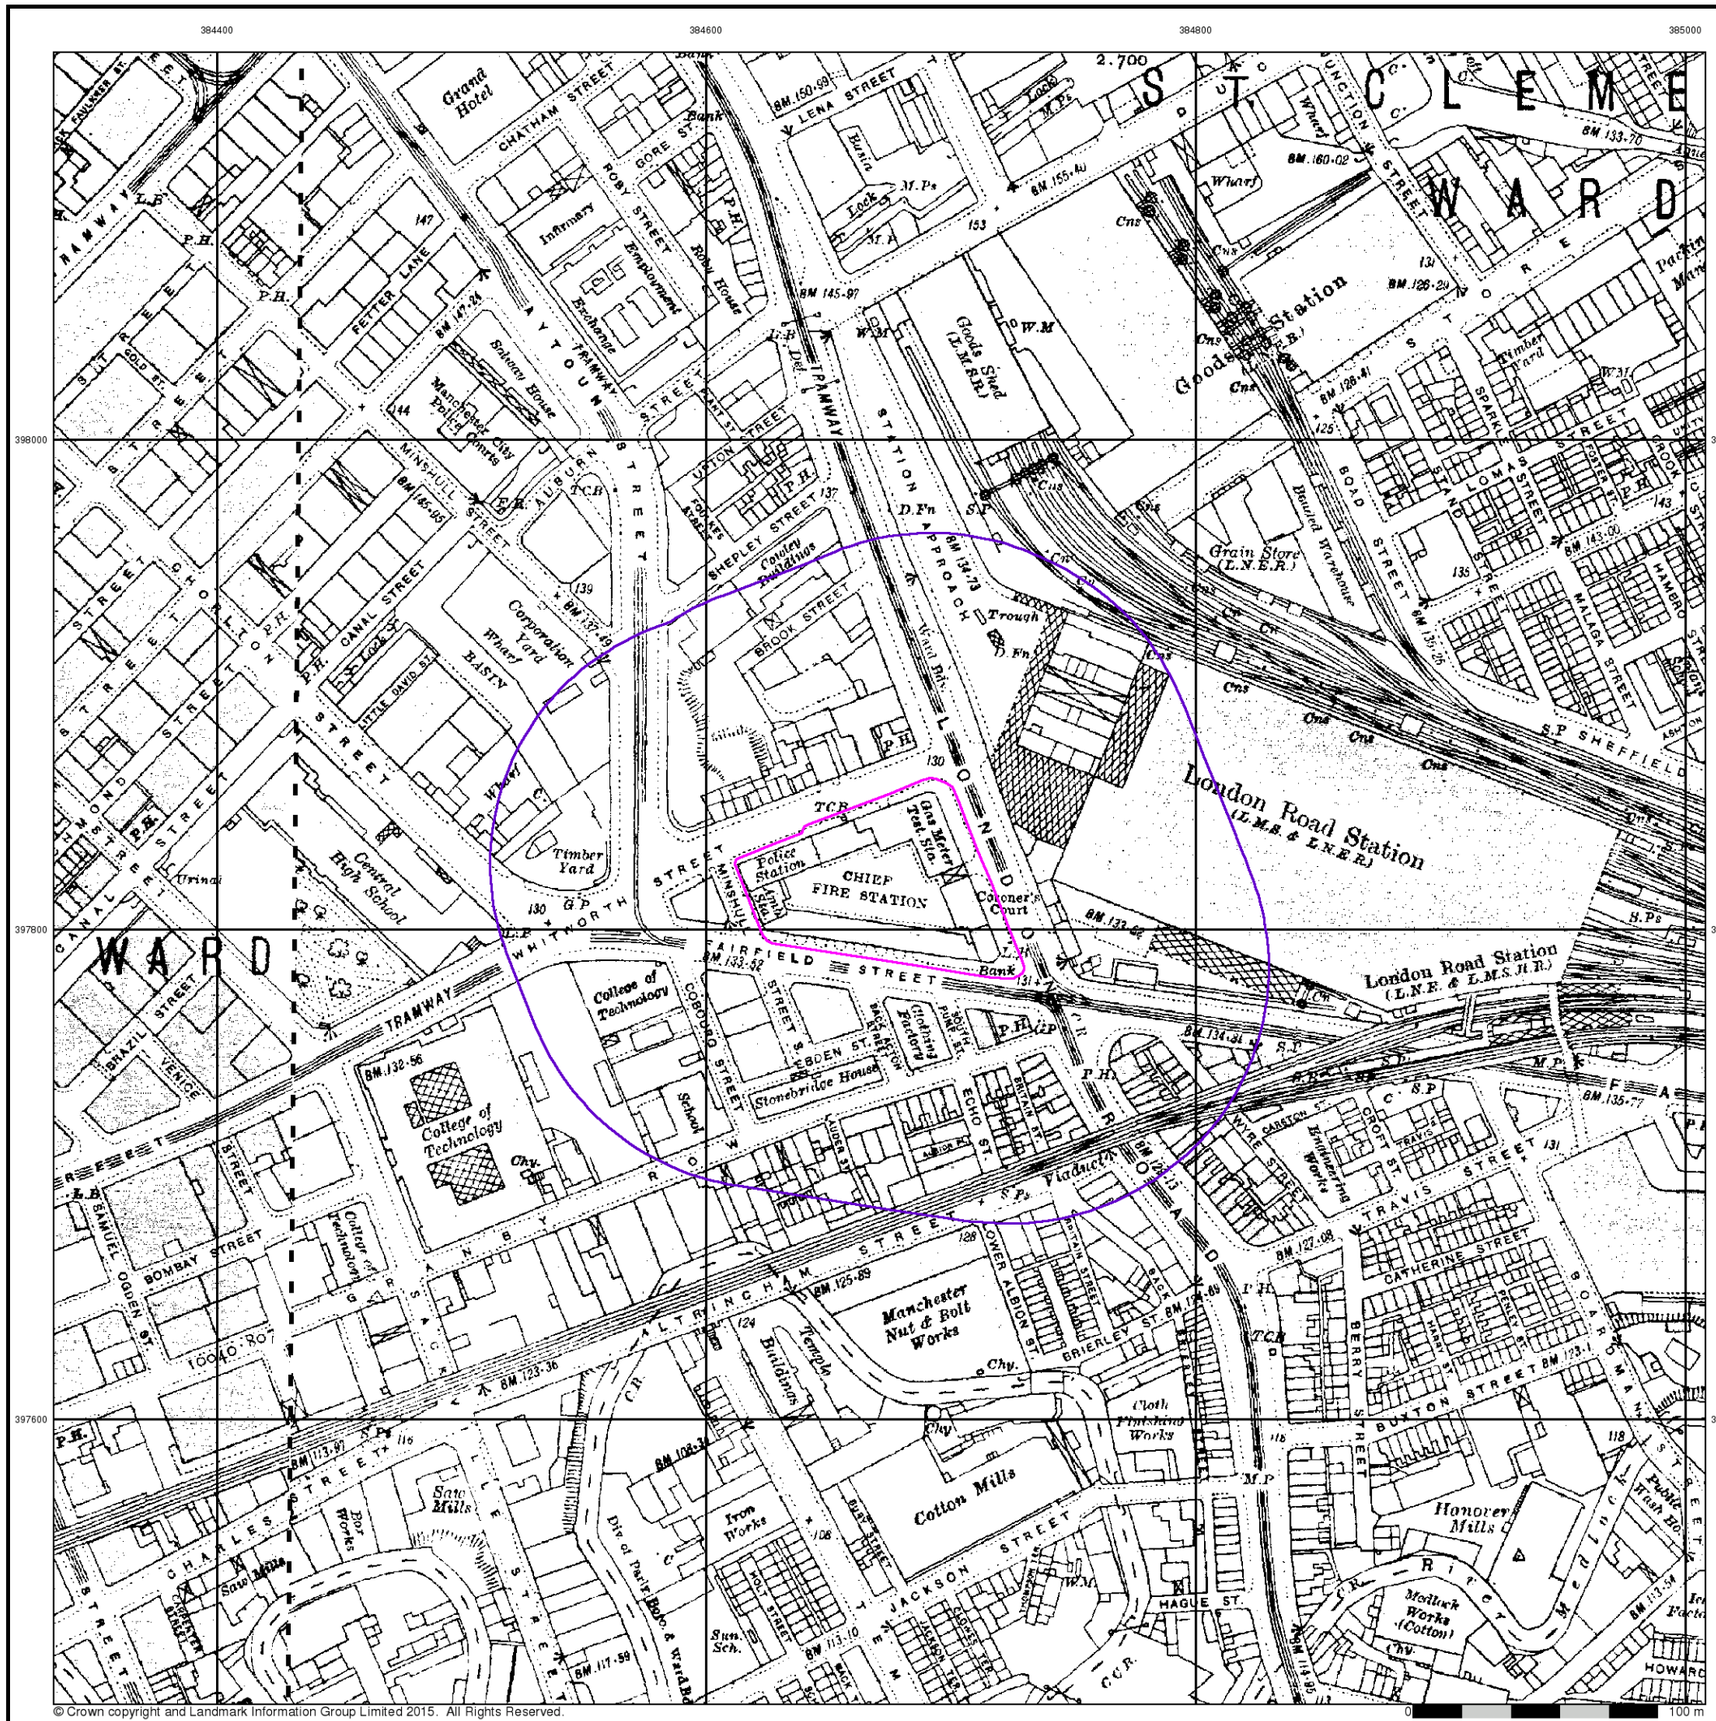
384400
384600
384800
385000
398000
397800
397600
Grand Hotel
CHATHAM STREET
Infirmary
Employment Exchange
ROBY STREET
Bank
GORE ST.
LENA STREET
Lock
M. Ps
Wharf
JUNCTION STREET
ST. CLEMENT'S WARD
Goods Station
Goods Shed (L.M.S.R.)
Timber Yard
Grain Store (L.N.E.R.)
Bonded Warehouse
LOMAS STREET
HAMERO STREET
MALAGA STREET
S.P SHEFFIELD
London Road Station (L.M.S. & L.N.E.R.)
London Road Station (L.N.E. & L.M.S.R.)
Goods Yard
Trough
D.Fn
STATION APPROACH
Main Rds.
LONDON ROAD
Police Station
CHIEF FIRE STATION
Gas Meter Test Stn.
Coroner's Court
Urinal
Central High School
College of Technology
Chy.
FAIRFIELD STREET
Bank
COBOURG STREET
School
Stonebridge House
Clothing Factory
EDEN ST.
ECHO ST.
AUDEN ST.
BRITAIN ST.
P.H.
C.P.
S.P
F.A
Viaduct
TRAMWAY
Del. TRAMWAY
Manchester Nut & Bolt Works
Temple Buildings
Cloth Finishing Works
Cotton Mills
Iron Works
Saw Mills
Dye Works
Sun. Sch.
Dis of Par. Boys & Girls Sch.
Mollwk Works (Cotton)
Public Wash Ho.
Honeywell Mills
HAGUE ST.
HOWARD
ALTRINCHAM STREET
BOMBAY STREET
SAMUEL OGDEN ST.
CHARLES STREET
JACKSON STREET
BUXTON STREET
BERRY STREET
CATHERINE STREET
TRAVIS STREET
CROFT ST.
WIRE STREET
Engineering Works
Carton Factory
Cutlery Factory
Warehouse
Timber Yard
Saloon House
Manchester City Police Courts
Ambulance Station
FETTER LANE
SHUDEHILL
MINSHULL STREET
CANAL STREET
Lock
Corporation Yard
Wharf
BASIN
LITTLE DAVID ST.
BROOK STREET
SHEPLEY STREET
Cutlery Buildings
UPTON STREET
Ragged School
Brewery
Brewhouse
Employment
Exchange
Infirmary
ROBY STREET
GOLD ST.
SHUDEHILL
ST. MARY'S GATE
ST. ANN'S SQUARE
ST. ANN'S CHURCH
ST. ANN'S PLACE
ST. ANN'S ALLEY
ST. MARY'S PARSONAGE
ST. MARY'S STREET
ST. MARY'S CHURCH

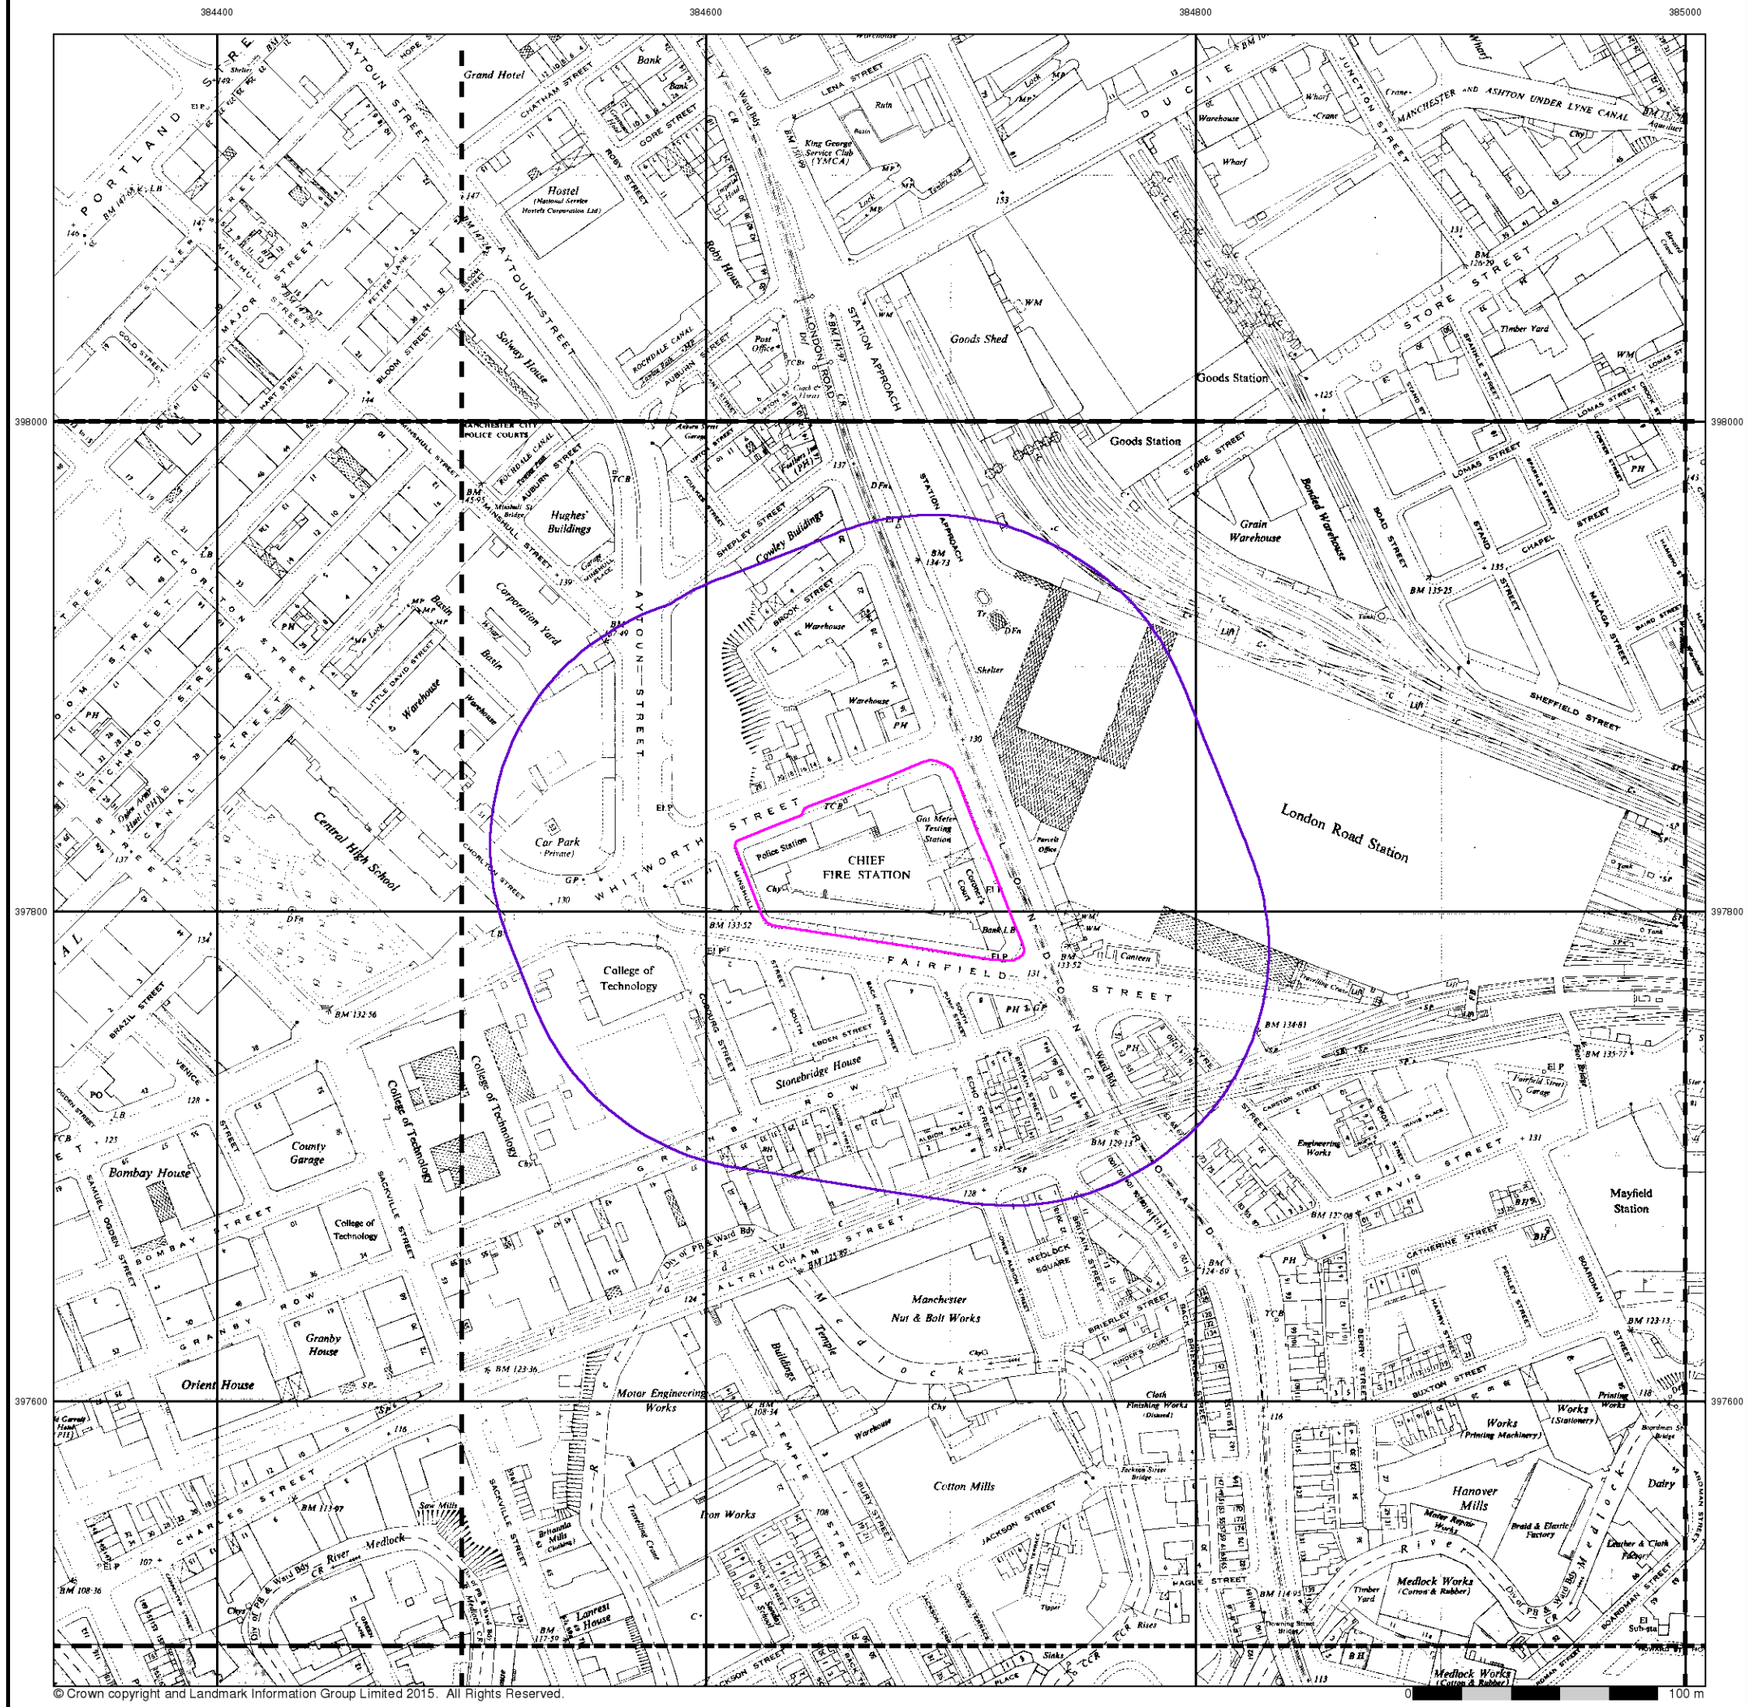

© Crown copyright and Landmark Information Group Limited 2015. All Rights Reserved.

curtins


Ordnance Survey Plan

Published 1948


Source map scale - 1:1,250

The historical maps shown were reproduced from maps predominantly held at the scale adopted for England, Wales and Scotland in the 1840`s. In 1854 the 1:2,500 scale was adopted for mapping urban areas and by 1896 it covered the whole of what were considered to be the cultivated parts of Great Britain. The published date given below is often some years later than the surveyed date. Before 1938, all OS maps were based on the Cassini Projection, with independent surveys of a single county or group of counties, giving rise to significant inaccuracies in outlying areas.

Map Name(s) and Date(s)

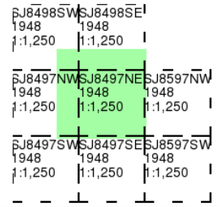

Historical Map - Segment A13

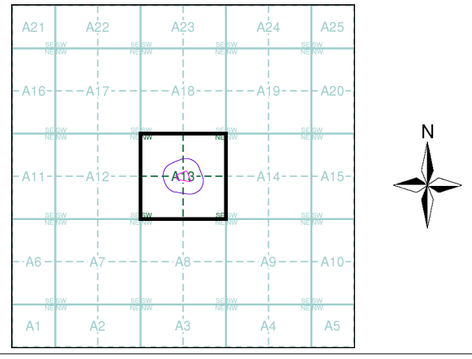

Order Details


Order Number:	84805317_1_1
Customer Ref:	B060270.001
National Grid Reference:	384670, 397820
Slice:	A
Site Area (Ha):	0.62
Search Buffer (m):	100

Site Details

London Road Fire Station, London Road, MANCHESTER, M1

Landmark Information Group

Tel: 0844 844 9952
Fax: 0844 844 9951
Web: www.envirocheck.co.uk

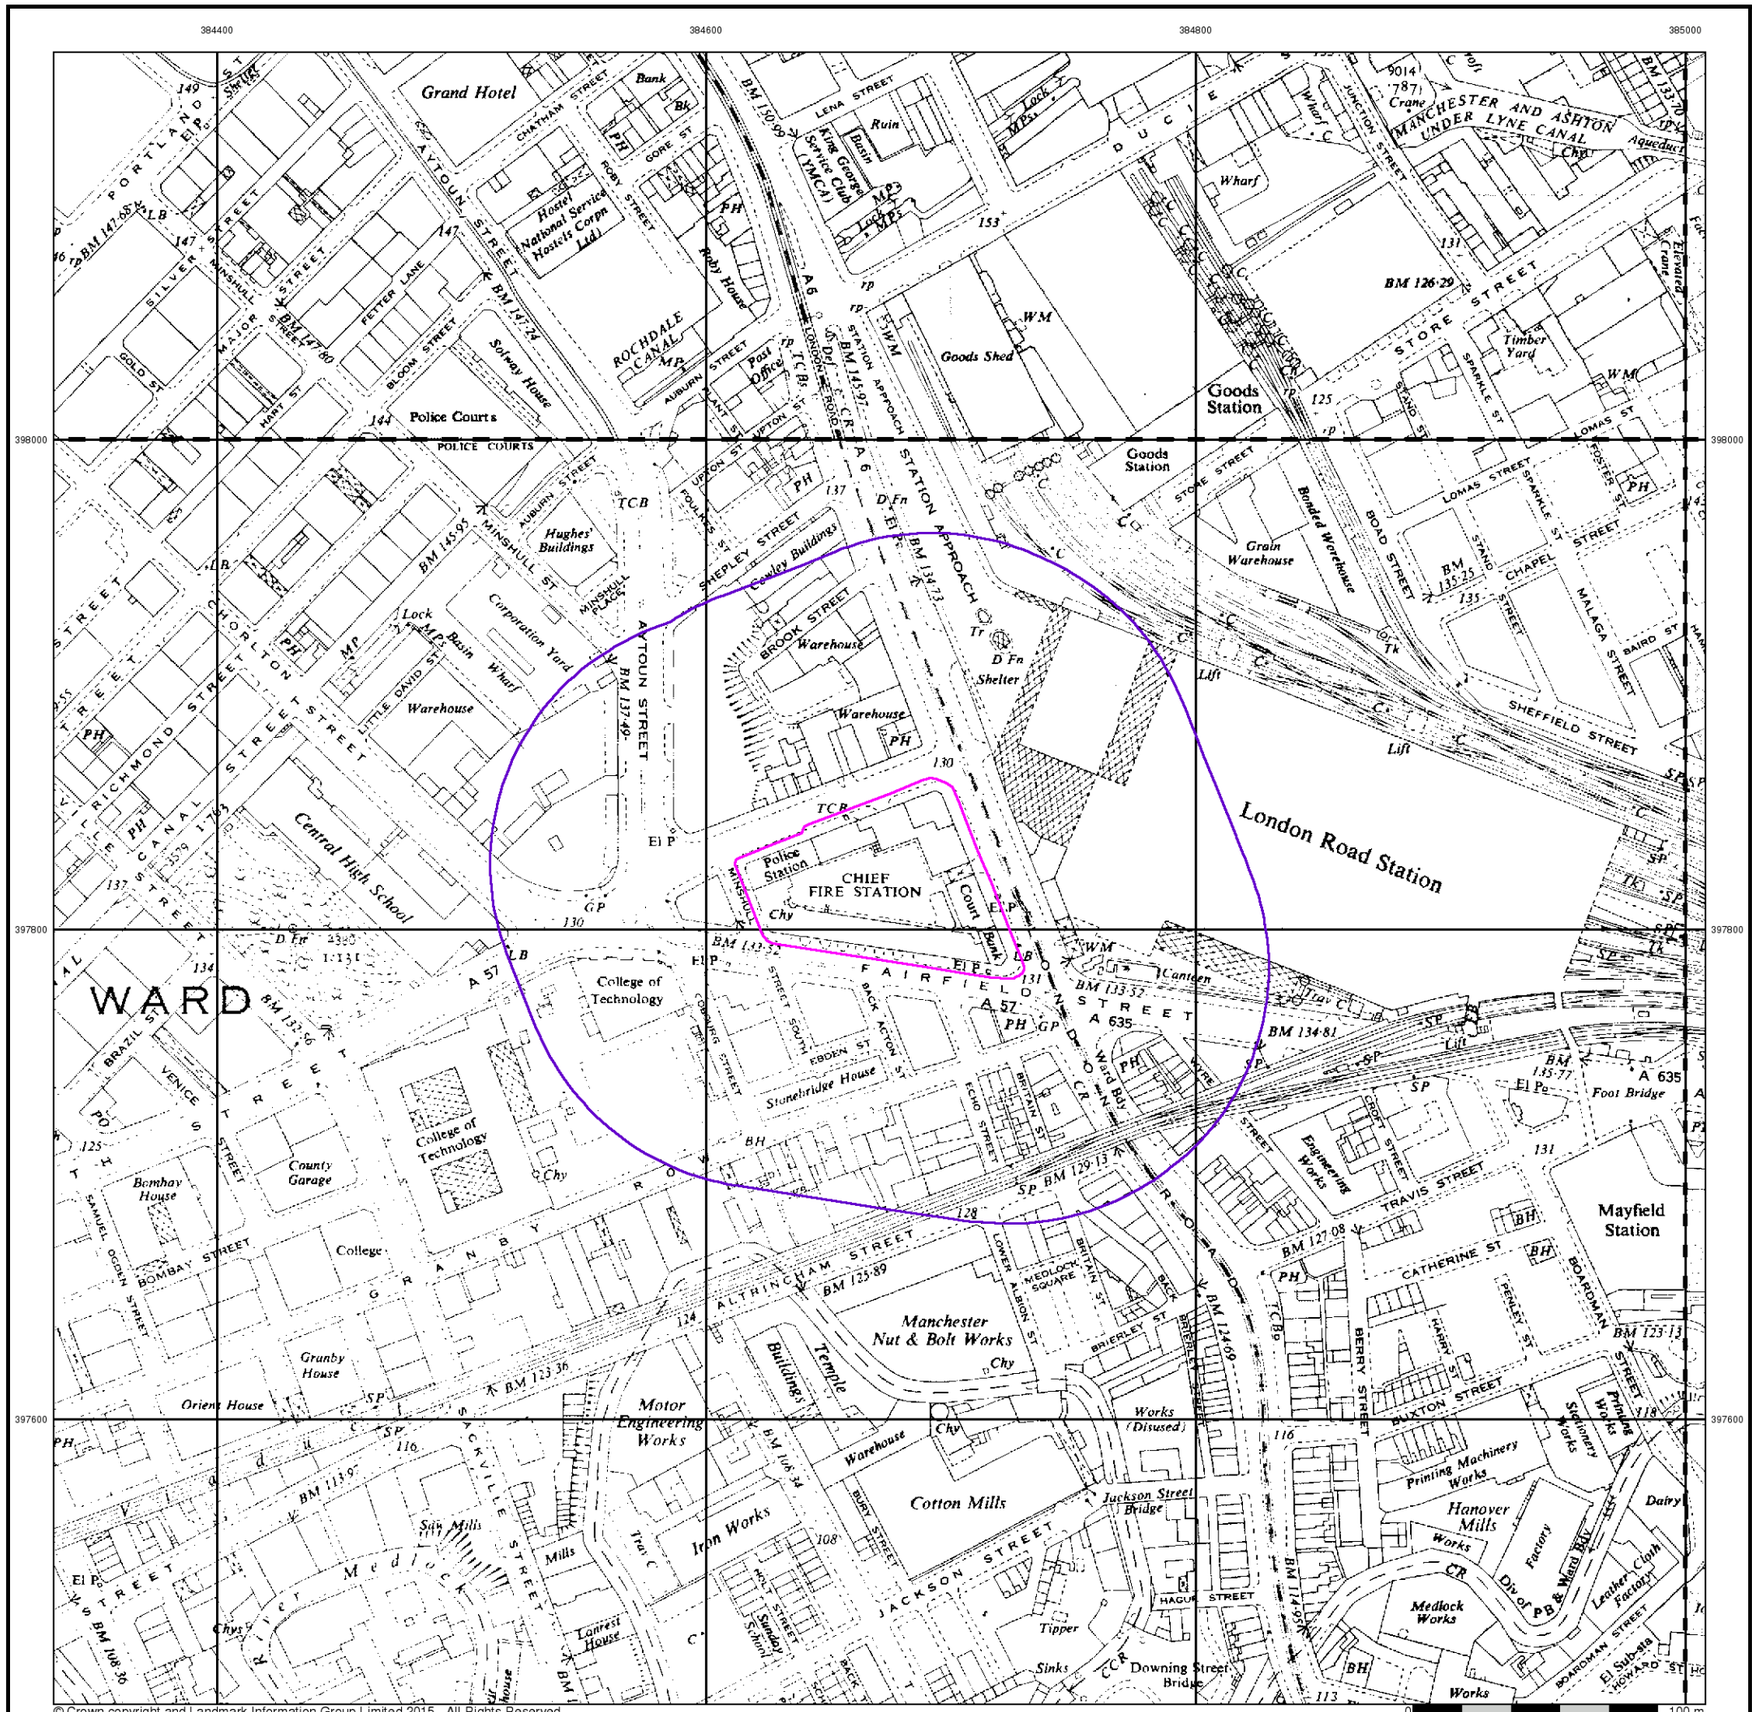

© Crown copyright and Landmark Information Group Limited 2015. All Rights Reserved.

curtins

Ordnance Survey Plan

Published 1950 - 1951


Source map scale - 1:2,500

The historical maps shown were reproduced from maps predominantly held at the scale adopted for England, Wales and Scotland in the 1840`s. In 1854 the 1:2,500 scale was adopted for mapping urban areas and by 1896 it covered the whole of what were considered to be the cultivated parts of Great Britain. The published date given below is often some years later than the surveyed date. Before 1938, all OS maps were based on the Cassini Projection, with independent surveys of a single county or group of counties, giving rise to significant inaccuracies in outlying areas.

Map Name(s) and Date(s)

SJ8498 1951 1:2,500	SJ8598 1951 1:2,500
SJ8497 1950 1:2,500	SJ8597 1950 1:2,500

Historical Map - Segment A13

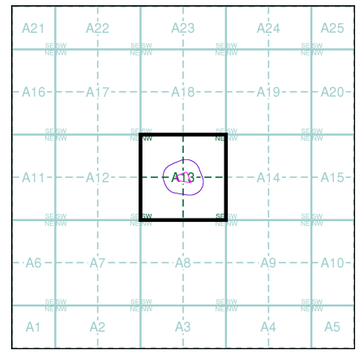


Order Details

Order Number:	84805317_1_1
Customer Ref:	B060270.001
National Grid Reference:	384670, 397820
Slice:	A
Site Area (Ha):	0.62
Search Buffer (m):	100

Site Details

London Road Fire Station, London Road, MANCHESTER, M1

Landmark Information Group
Tel: 0844 844 9952
Fax: 0844 844 9951
Web: www.envirocheck.co.uk

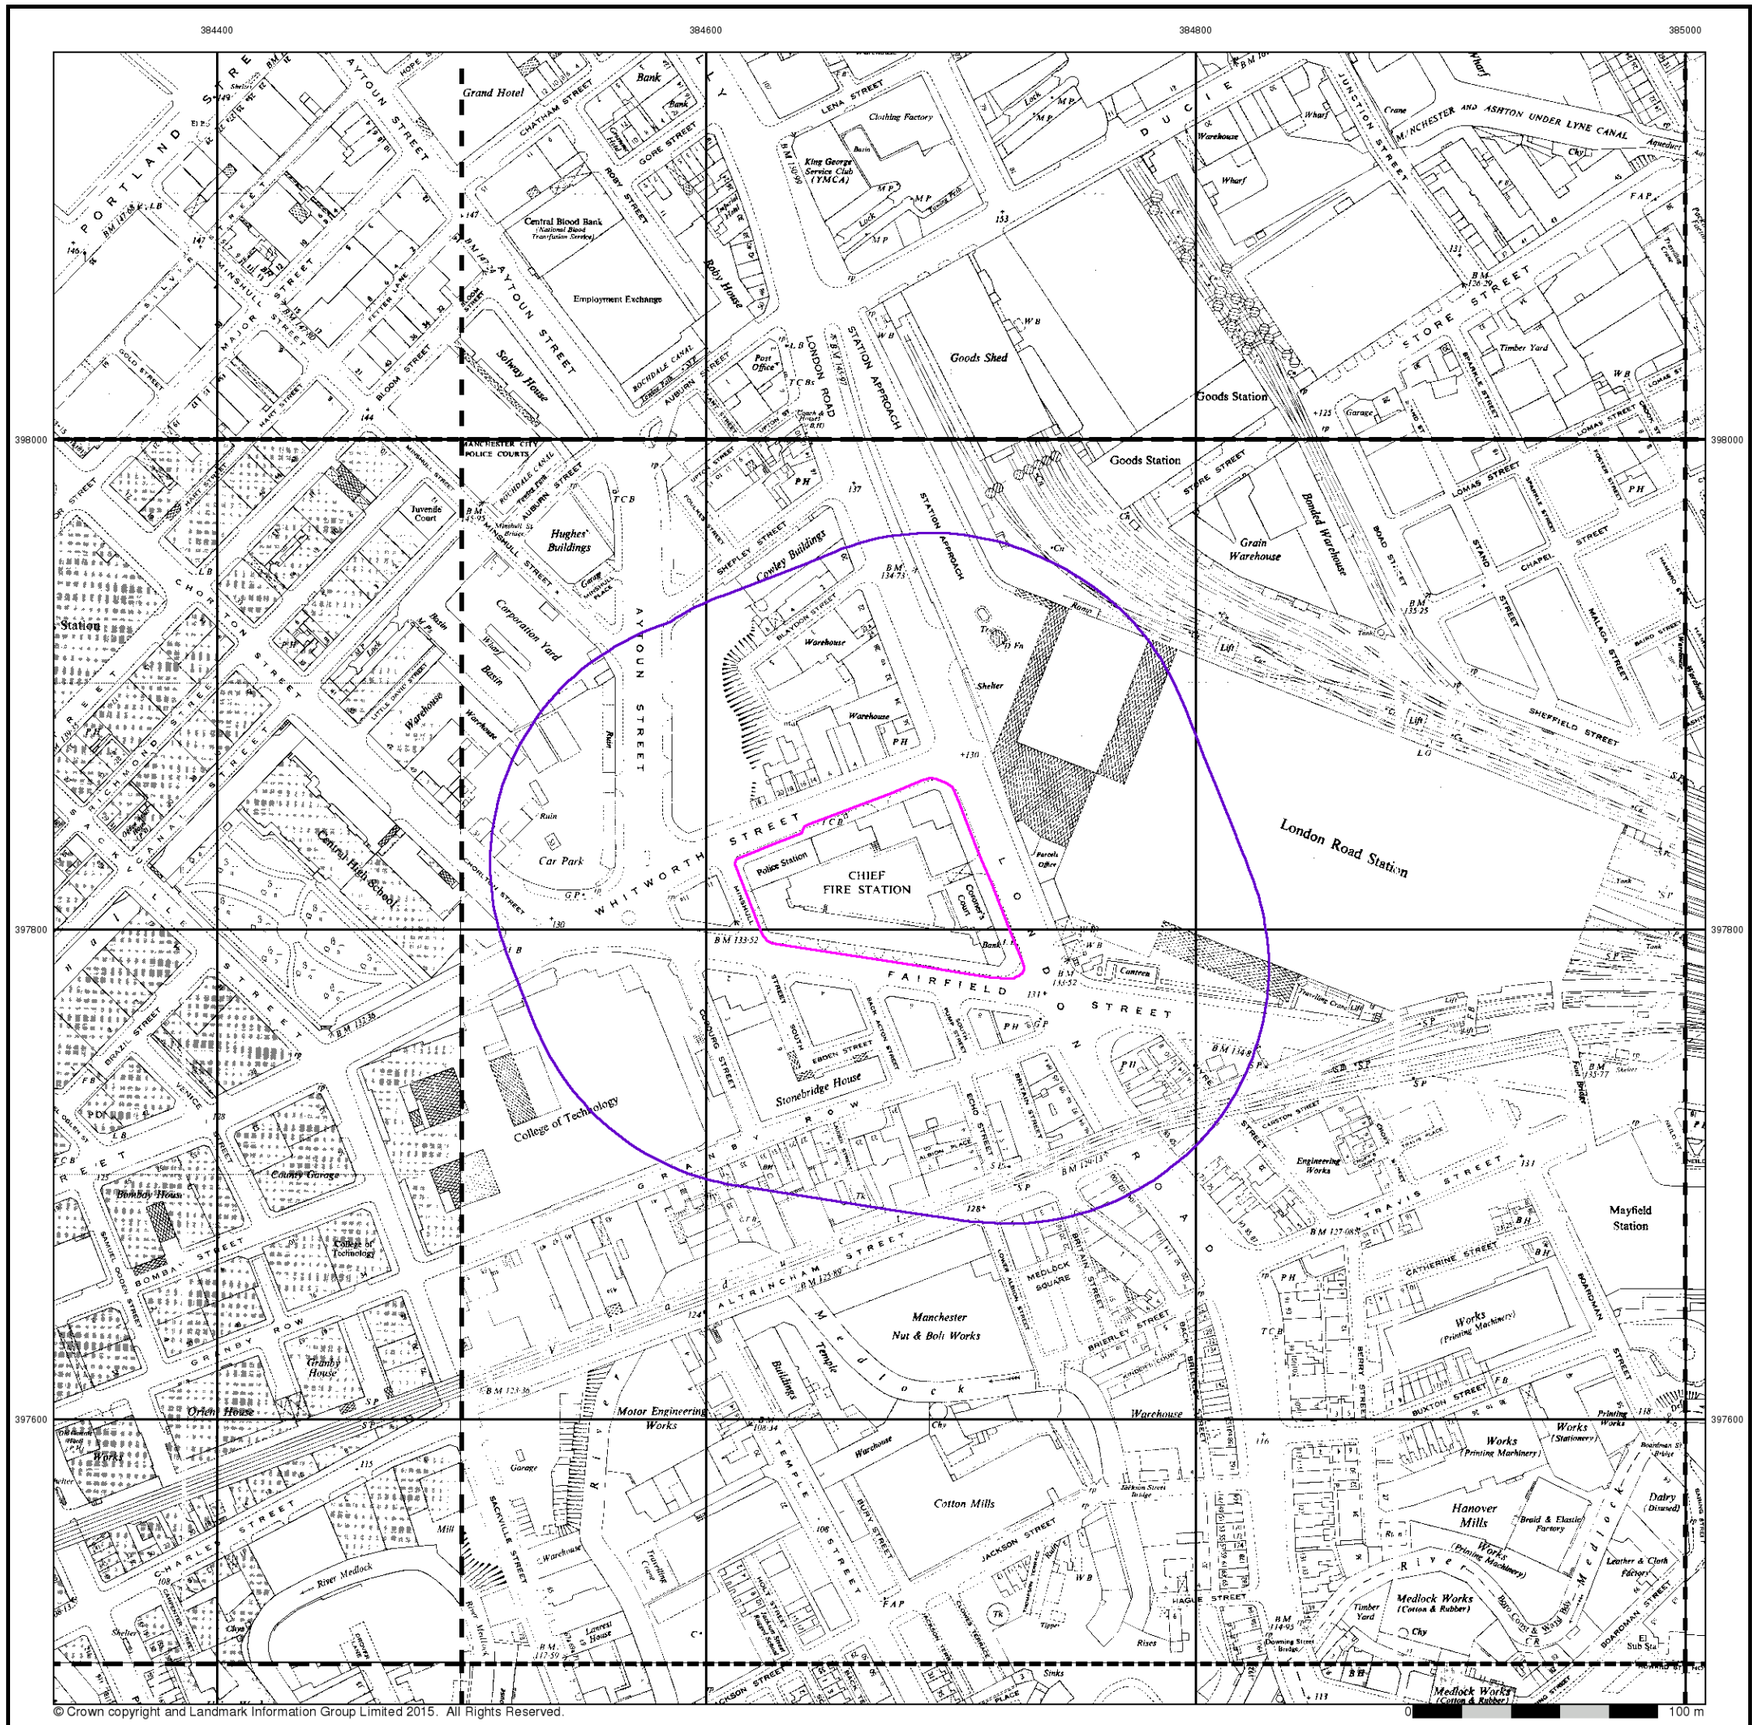

© Crown copyright and Landmark Information Group Limited 2015. All Rights Reserved.

curtins


Ordnance Survey Plan

Published 1951 - 1964


Source map scale - 1:1,250

The historical maps shown were reproduced from maps predominantly held at the scale adopted for England, Wales and Scotland in the 1840`s. In 1854 the 1:2,500 scale was adopted for mapping urban areas and by 1896 it covered the whole of what were considered to be the cultivated parts of Great Britain. The published date given below is often some years later than the surveyed date. Before 1938, all OS maps were based on the Cassini Projection, with independent surveys of a single county or group of counties, giving rise to significant inaccuracies in outlying areas.

Map Name(s) and Date(s)

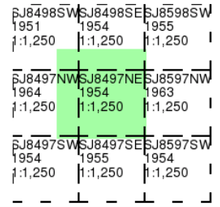

Historical Map - Segment A13

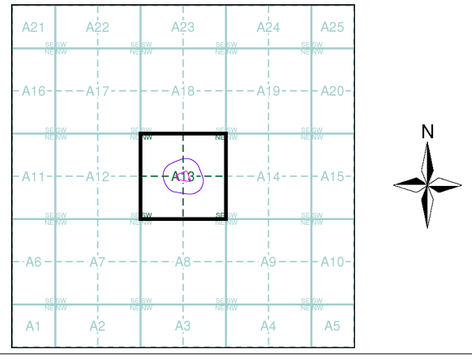

Order Details


Order Number:	84805317_1_1
Customer Ref:	B060270.001
National Grid Reference:	384670, 397820
Slice:	A
Site Area (Ha):	0.62
Search Buffer (m):	100


Site Details

London Road Fire Station, London Road, MANCHESTER, M1

Landmark Information Group

Tel: 0844 844 9952
Fax: 0844 844 9951
Web: www.envirocheck.co.uk

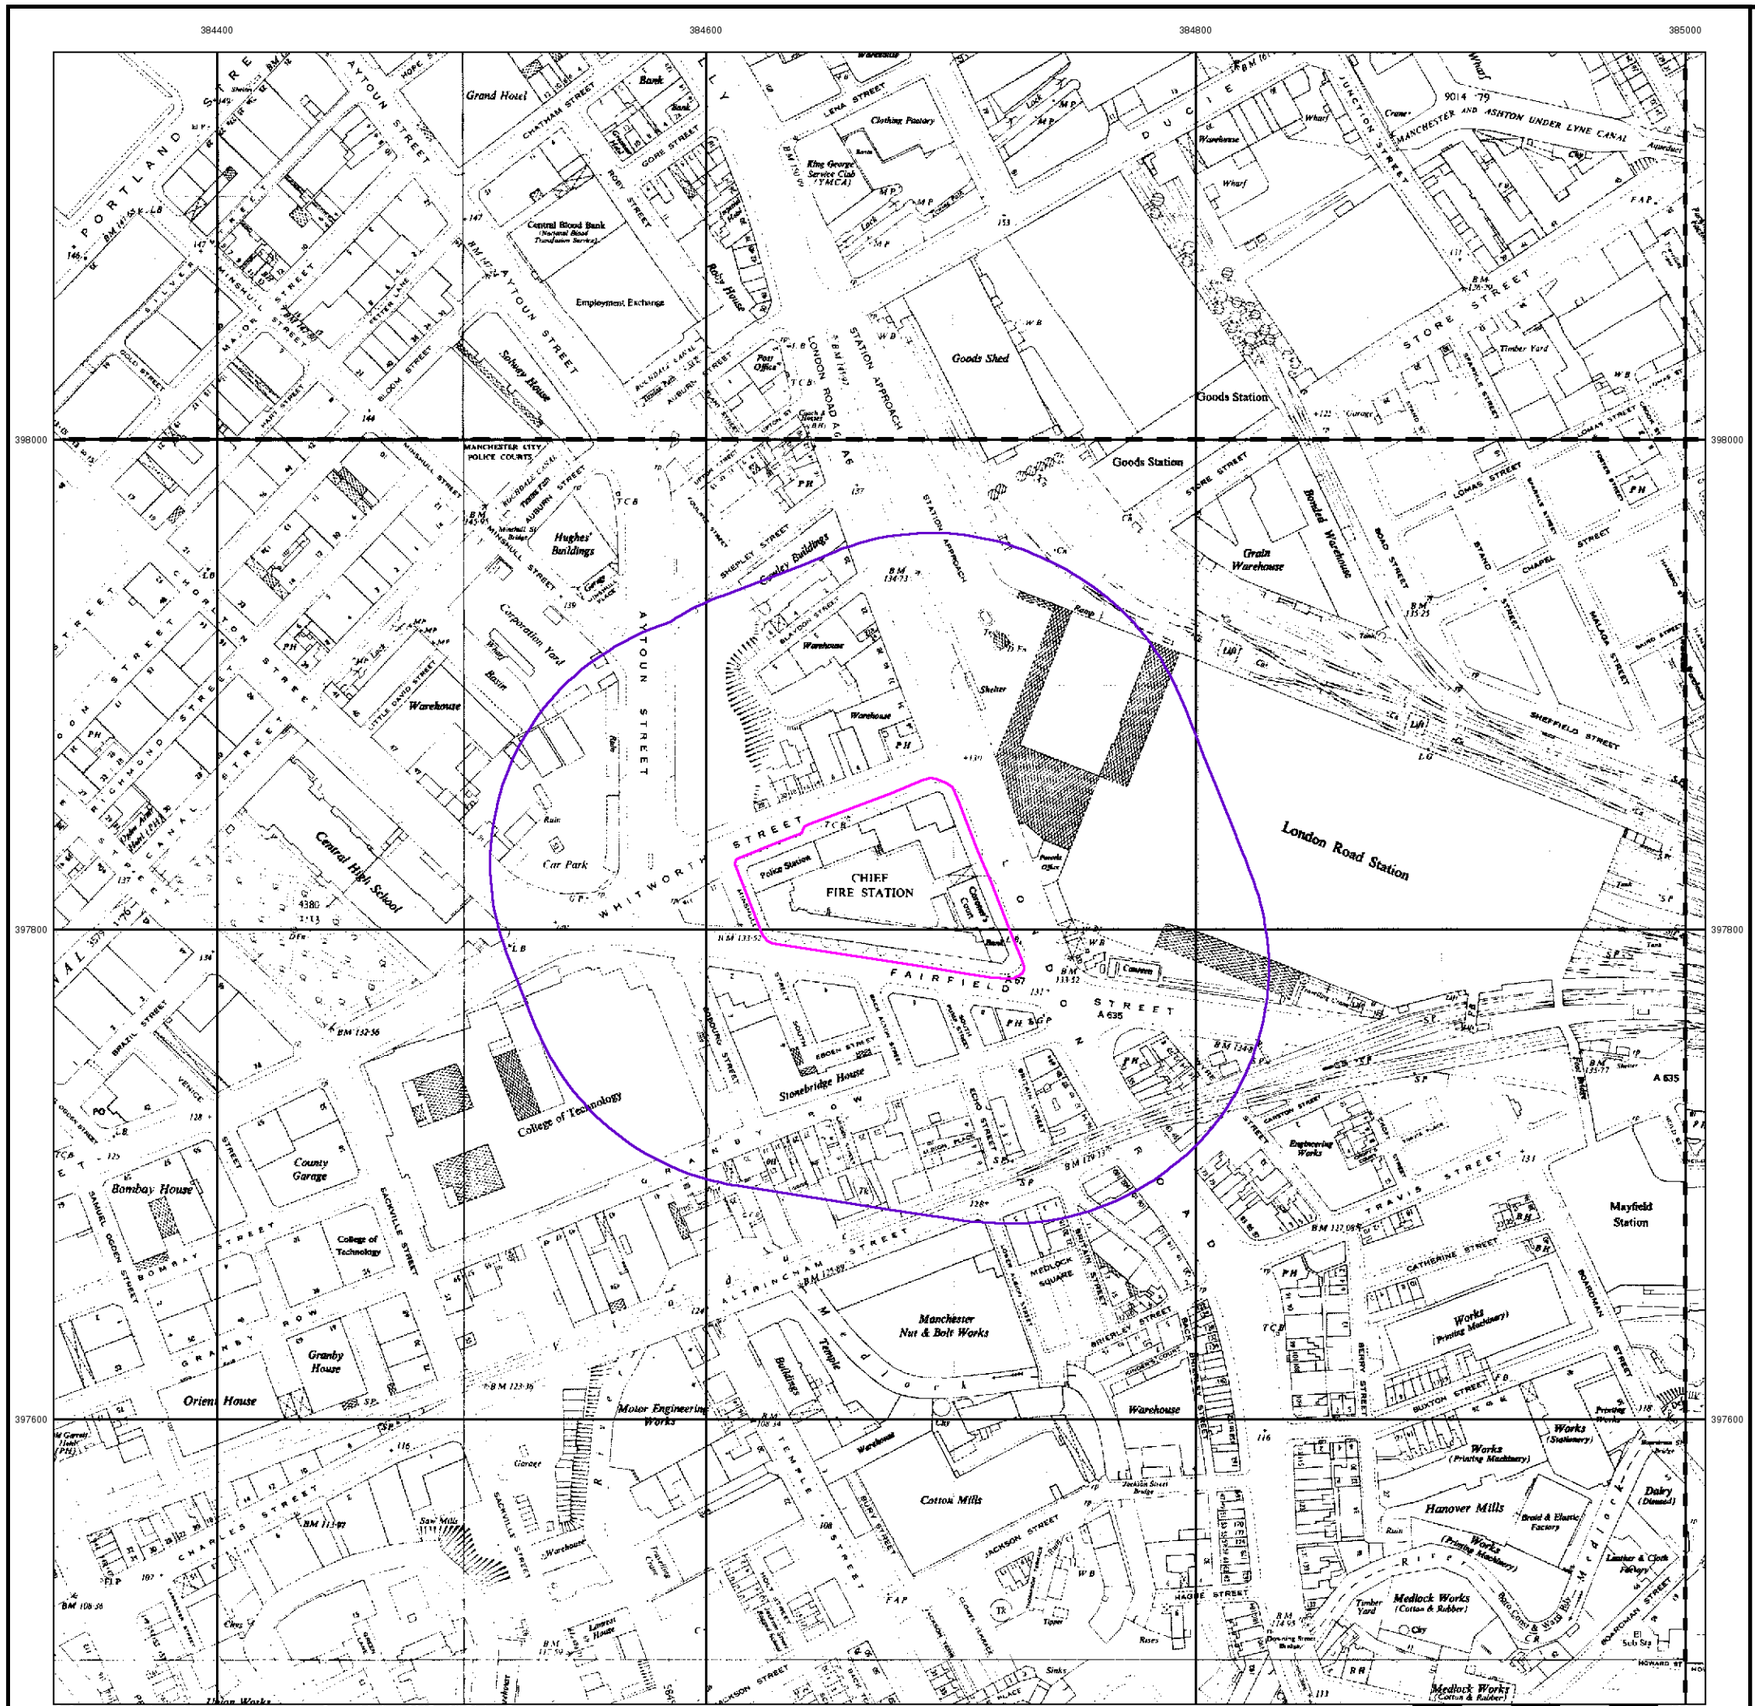
384400
384600
384800
385000
398000
397800
397600
Grand Hotel
Bank
Central Blood Bank
Employment Exchange
Ross House
Goods Shed
Goods Station
Clothing Factory
King George's Service Club (YMCA)
Timber Yard
Grain Warehouse
Bonded Warehouse
Hughes' Buildings
Crawley Buildings
Corporation Yard
Warehouse
Car Park
Shelter
Ruin
Police Station
CHIEF FIRE STATION
London Road Station
Mayfield Station
Central High School
College of Technology
Stonebridge House
County Garage
Bombay House
Granby House
Orient House
Manchester Nut & Bolt Works
Motor Engineering Works
Cotton Mills
Hanover Mills
Medlock Works (Cotton & Rubber)
Works (Printing Machinery)
Works (Stationery)
Dairy (Dismdl)
Braid & Elastic Factory
Leather & Cloth Factory
Engineering Works
Saw Mills
Temple
Buildings
Tanyard
Tannery
Dye Works
Union Works
MANCHESTER CITY POLICE COURTS
Post Office
Stock Yard
Coal Yard
Timber Yard
Goods Station
Canal Basin
Wharf
Crane
Junction
Lock
Weir
Culvert
Aqueduct
Tunnel
Cutting
Embankment
Quay
Slip Way
Pier
Jetty
Pumping Station
Sub Sta
Gas Works
Chimney
Tank
Reservoir
Sluice
Boundary Stone
Milestone
Pillar Box
Telephone
Fire Station
Police Station
Public Library
Museum
Church
Chapel
Cemetery
Graveyard
Mosque
Synagogue
Public Building
Public House
Hotel
Club
Cinema
Theatre
Bridge
Level Crossing
Railway
Tramway
Road
Footpath
Path
Steps
Subway

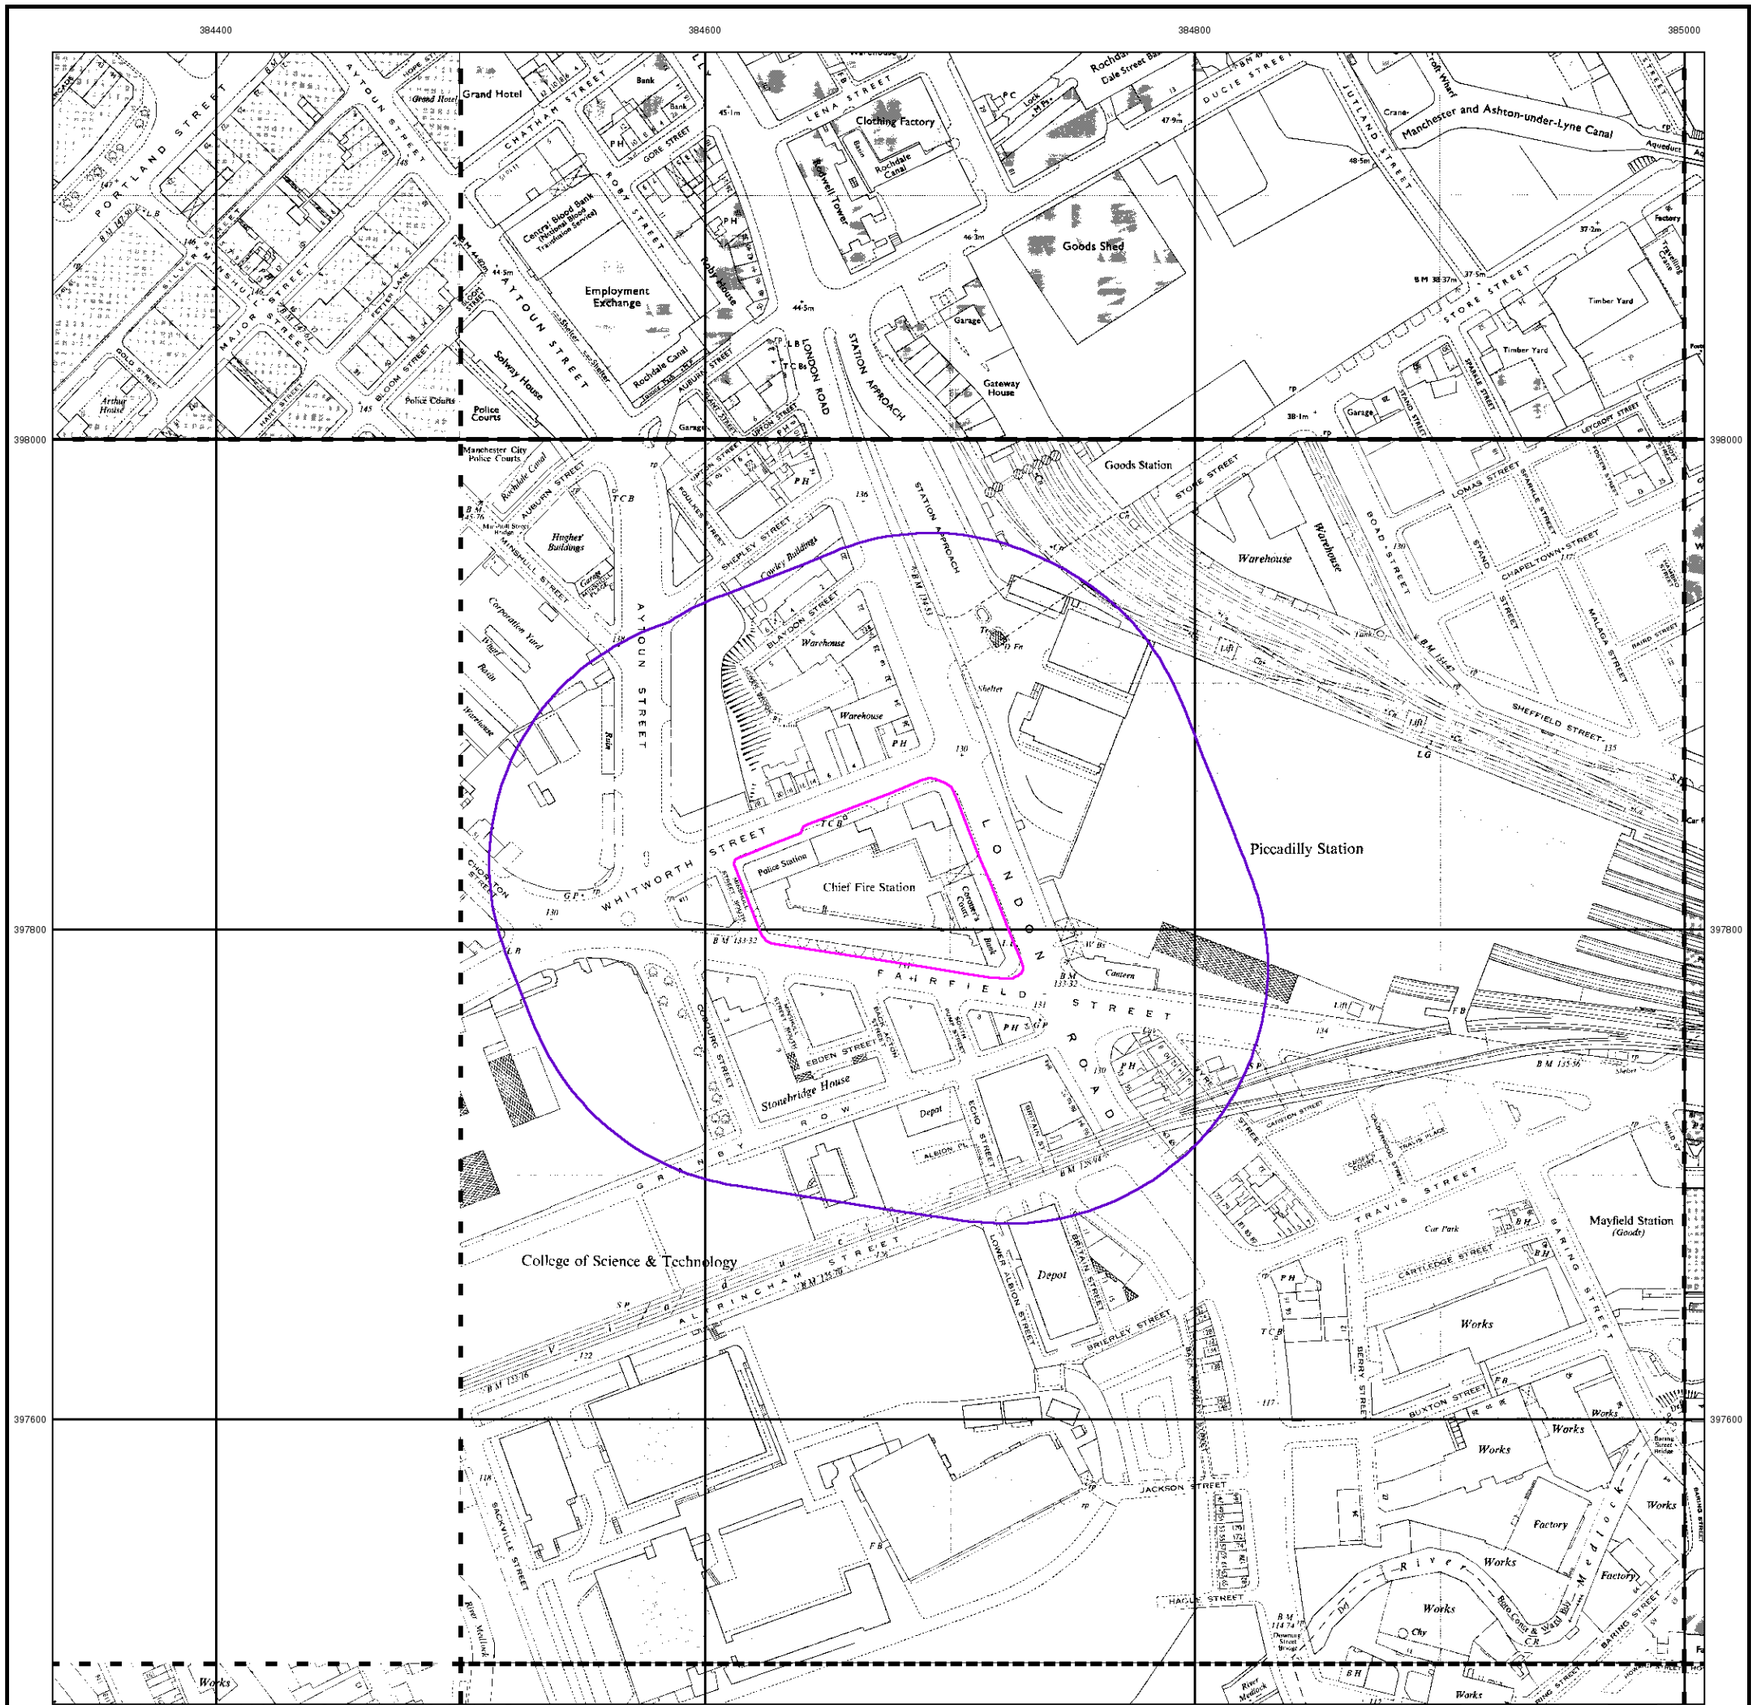

© Crown copyright and Landmark Information Group Limited 2015. All Rights Reserved.

curtins


Ordnance Survey Plan

Published 1960 - 1981


Source map scale - 1:1,250

The historical maps shown were reproduced from maps predominantly held at the scale adopted for England, Wales and Scotland in the 1840`s. In 1854 the 1:2,500 scale was adopted for mapping urban areas and by 1896 it covered the whole of what were considered to be the cultivated parts of Great Britain. The published date given below is often some years later than the surveyed date. Before 1938, all OS maps were based on the Cassini Projection, with independent surveys of a single county or group of counties, giving rise to significant inaccuracies in outlying areas.

Map Name(s) and Date(s)

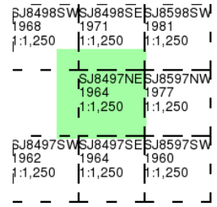

Historical Map - Segment A13

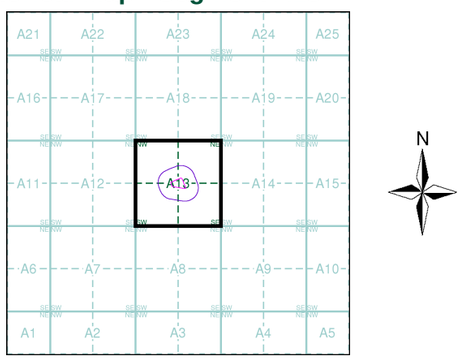

Order Details


Order Number:	84805317_1_1
Customer Ref:	B060270.001
National Grid Reference:	384670, 397820
Slice:	A
Site Area (Ha):	0.62
Search Buffer (m):	100

Site Details

London Road Fire Station, London Road, MANCHESTER, M1

Landmark Information Group

Tel: 0844 844 9952
Fax: 0844 844 9951
Web: www.envirocheck.co.uk

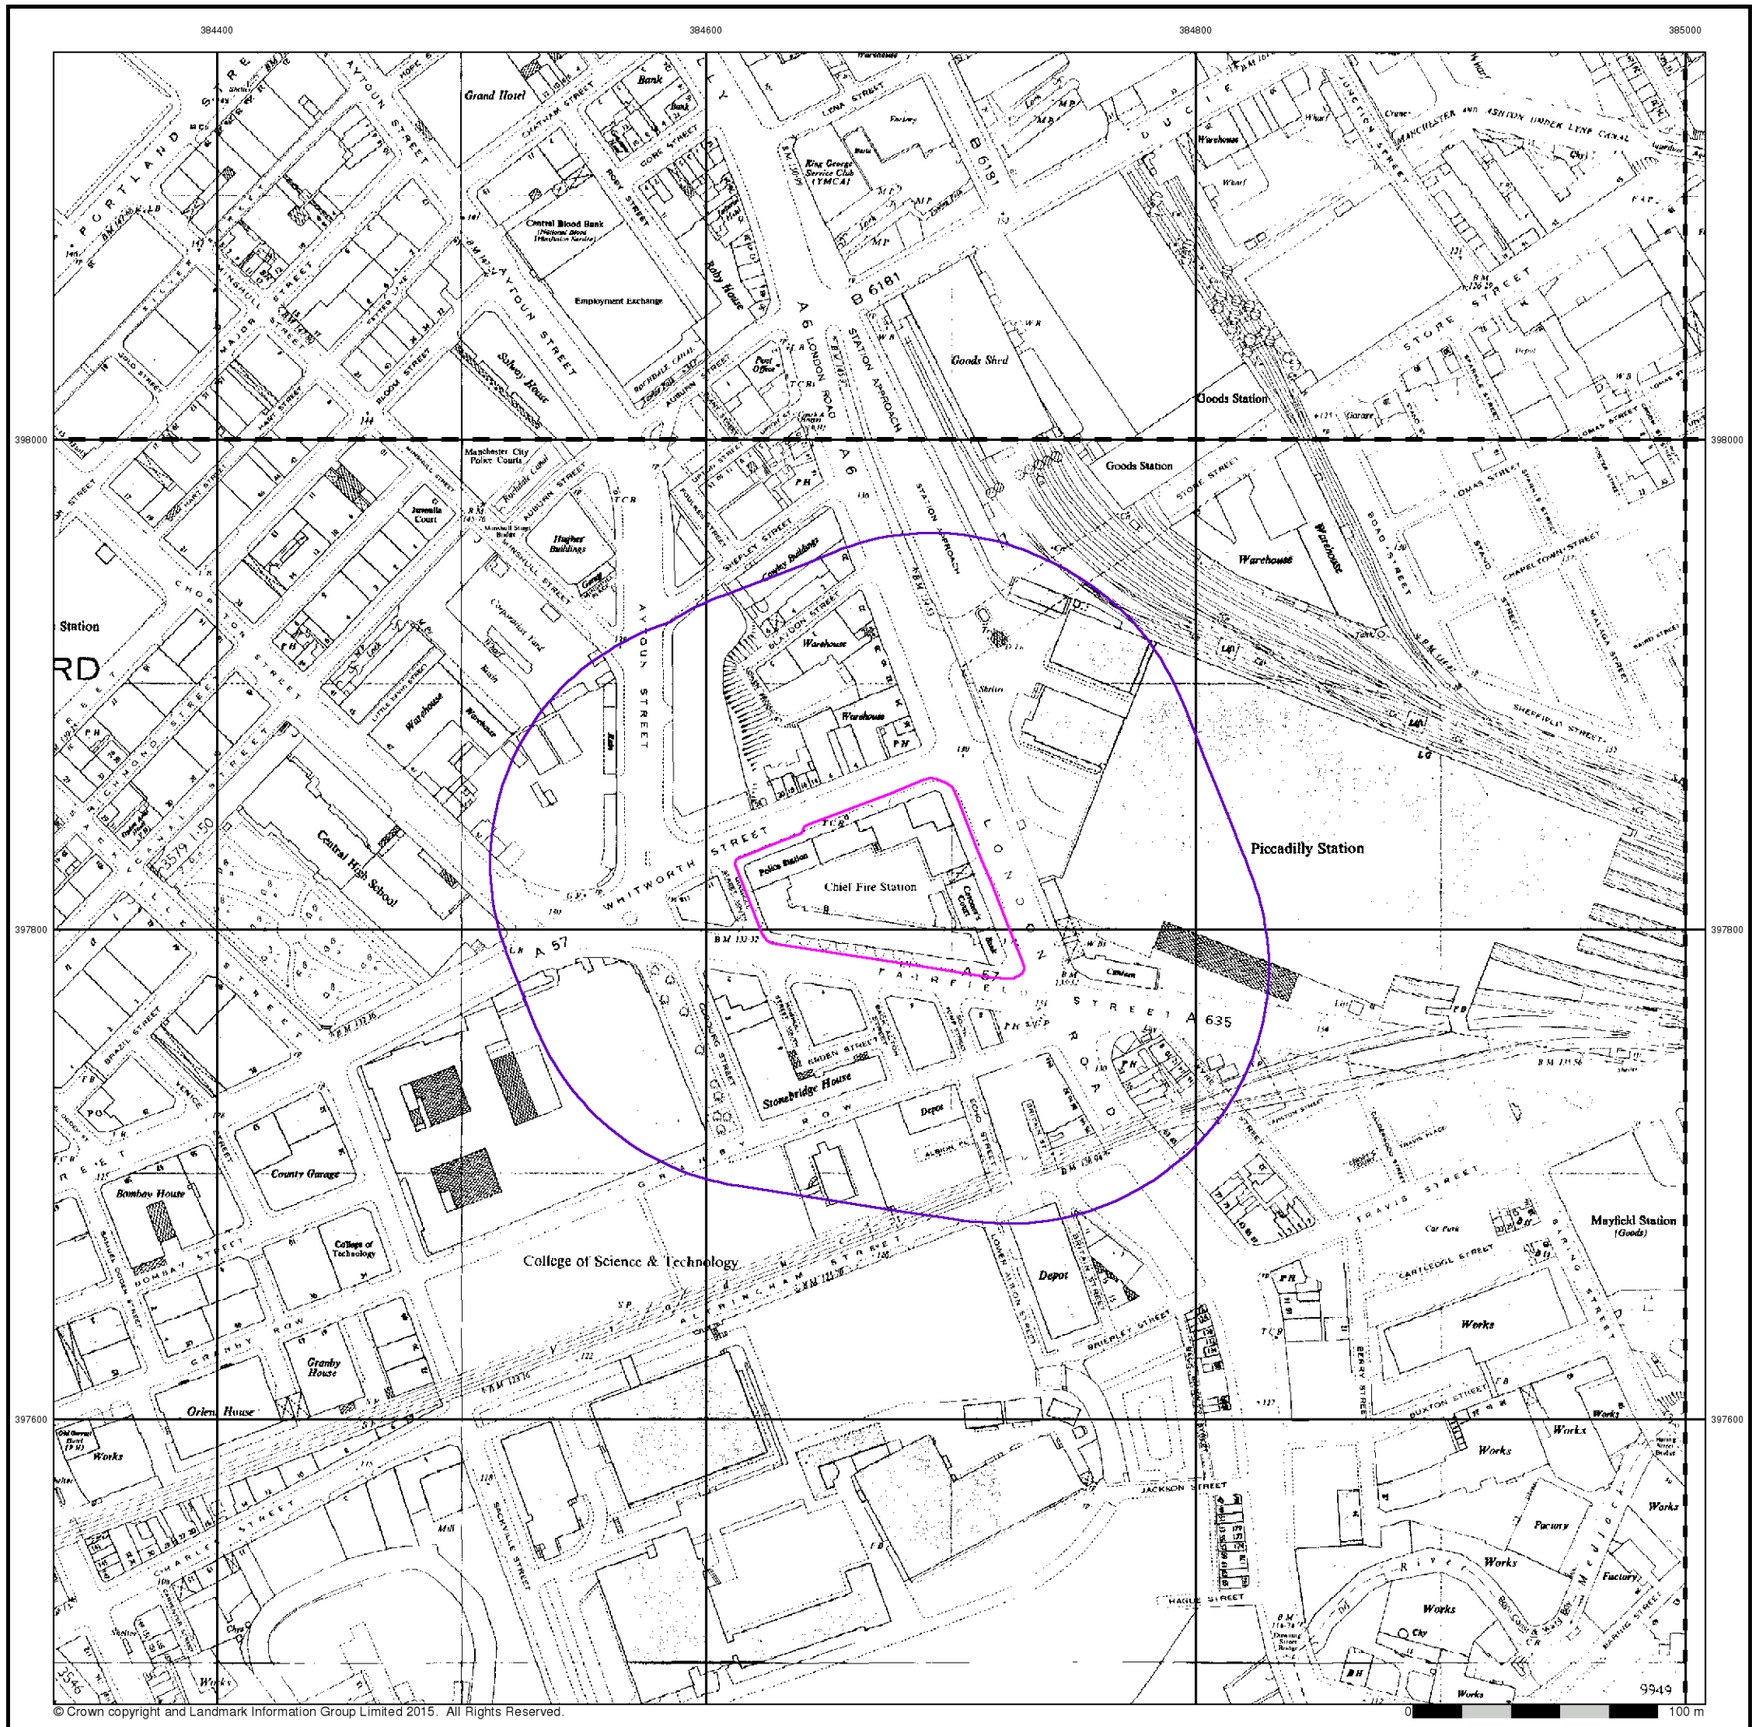

curtins

Ordnance Survey Plan

Published 1965

Source map scale - 1:2,500

The historical maps shown were reproduced from maps predominantly held at the scale adopted for England, Wales and Scotland in the 1840`s. In 1854 the 1:2,500 scale was adopted for mapping urban areas and by 1896 it covered the whole of what were considered to be the cultivated parts of Great Britain. The published date given below is often some years later than the surveyed date. Before 1938, all OS maps were based on the Cassini Projection, with independent surveys of a single county or group of counties, giving rise to significant inaccuracies in outlying areas.


Map Name(s) and Date(s)

SJ8498 1965 1:2,500

SJ8598 1965 1:2,500

SJ8497 1965 1:2,500

Historical Map - Segment A13

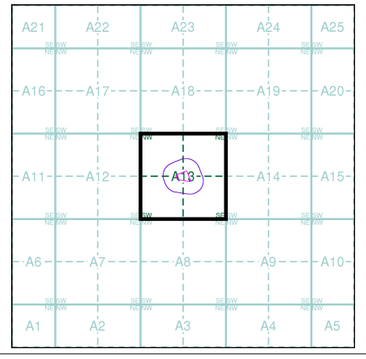

Order Details


Order Number:	84805317_1_1
Customer Ref:	B060270.001
National Grid Reference:	384670, 397820
Slice:	A
Site Area (Ha):	0.62
Search Buffer (m):	100

Site Details

London Road Fire Station, London Road, MANCHESTER, M1

Landmark Information Group

Tel: 0844 844 9952
Fax: 0844 844 9951
Web: www.envirocheck.co.uk

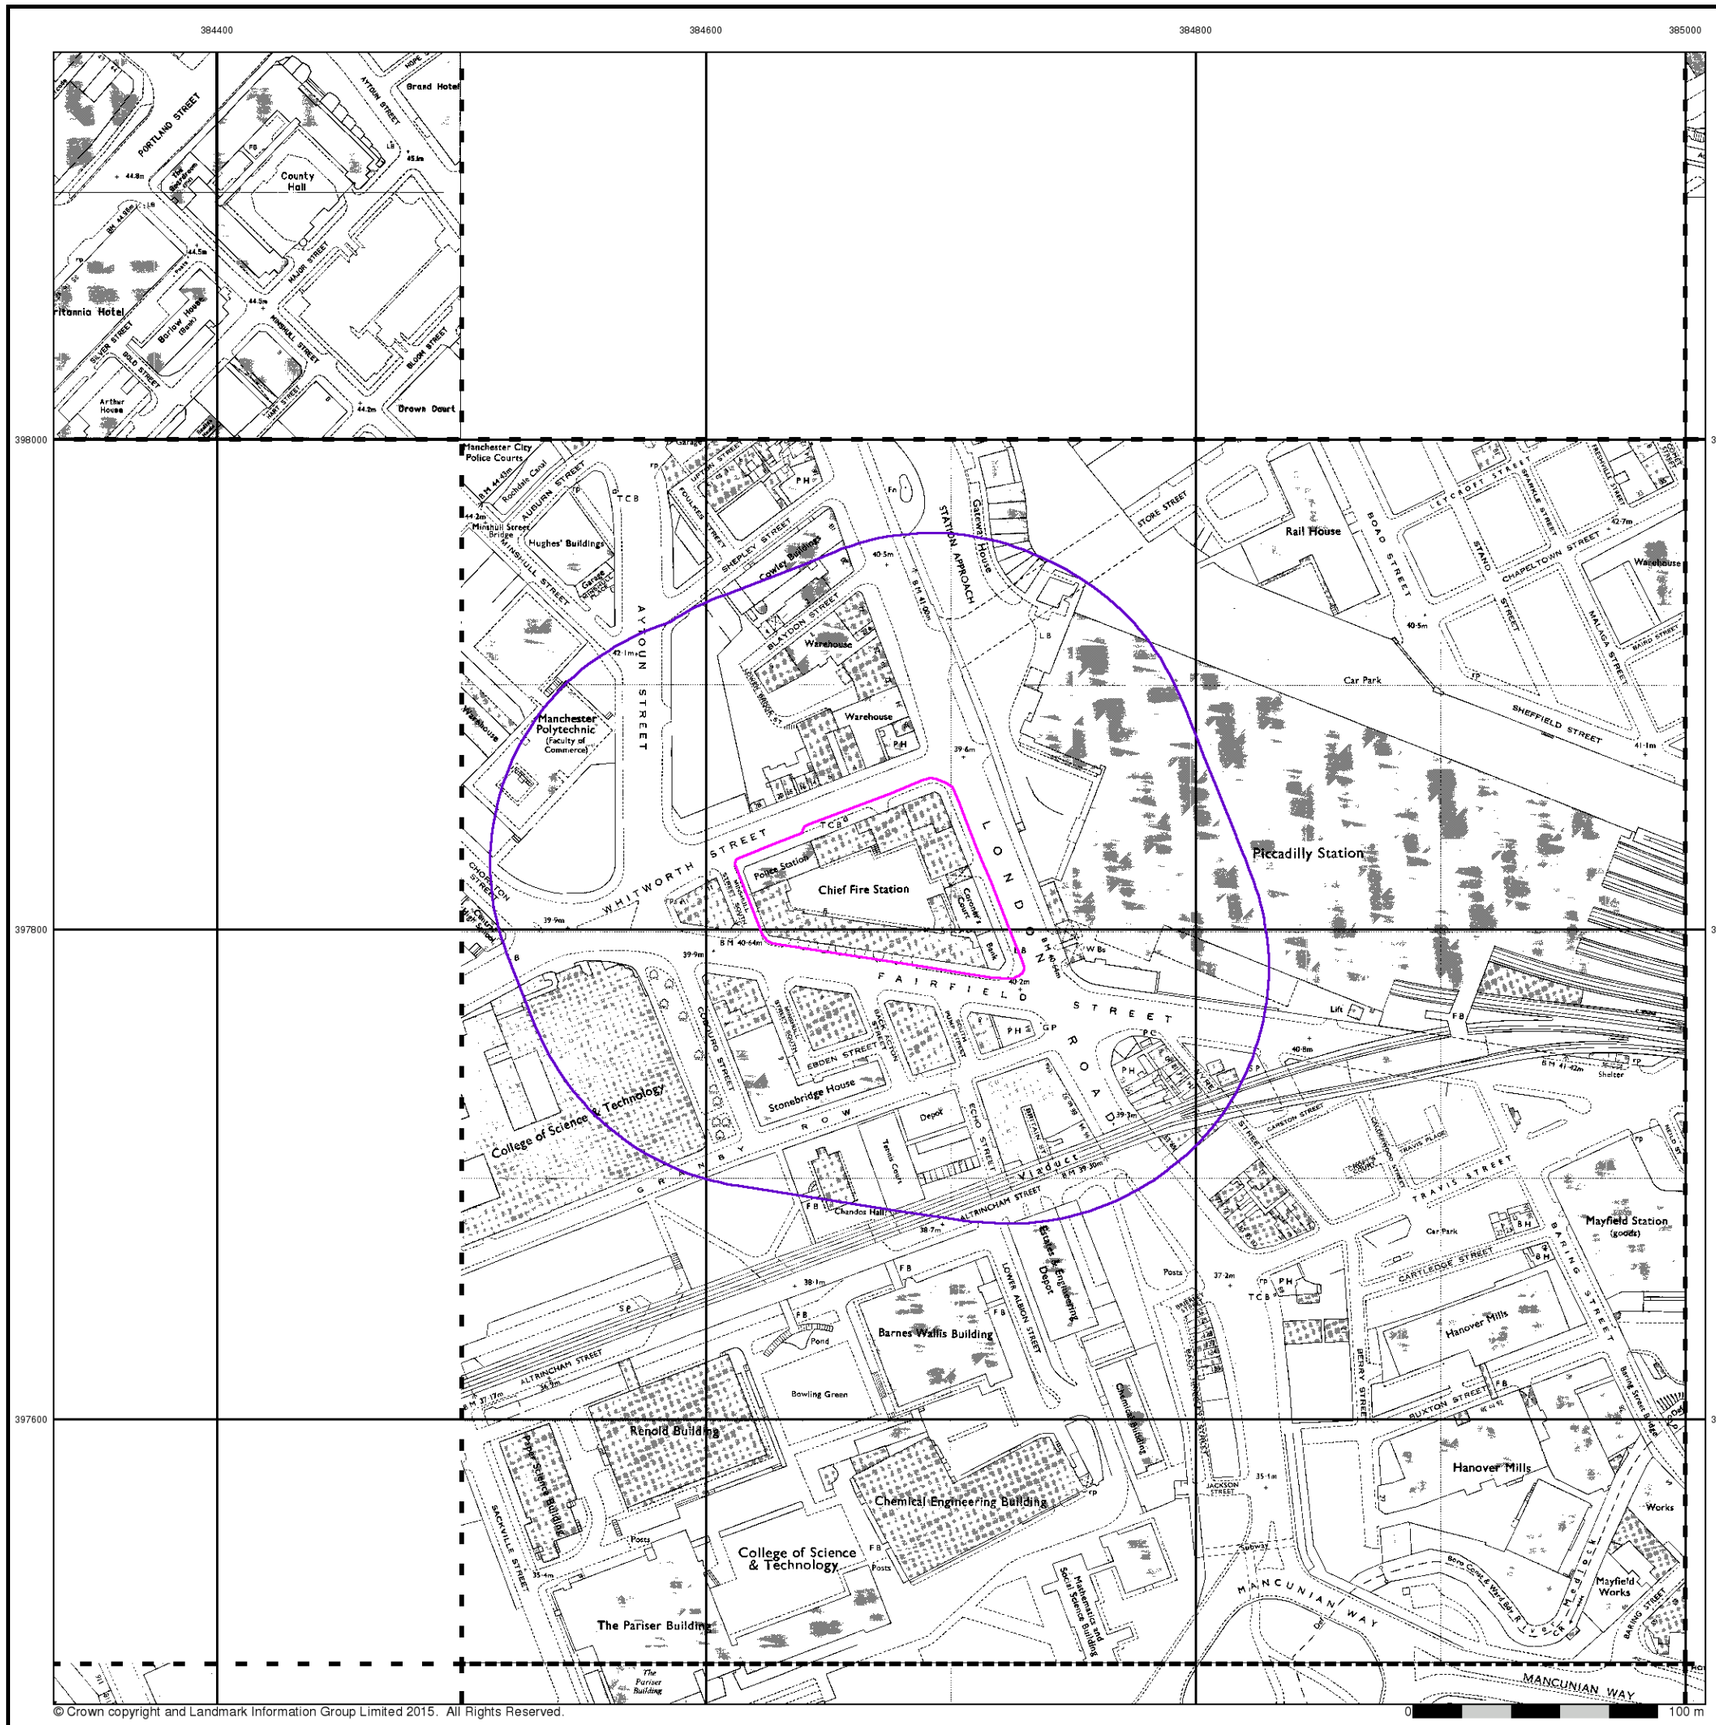

© Crown copyright and Landmark Information Group Limited 2015. All Rights Reserved.

curtins


Ordnance Survey Plan

Published 1969 - 1989


Source map scale - 1:1,250

The historical maps shown were reproduced from maps predominantly held at the scale adopted for England, Wales and Scotland in the 1840`s. In 1854 the 1:2,500 scale was adopted for mapping urban areas and by 1896 it covered the whole of what were considered to be the cultivated parts of Great Britain. The published date given below is often some years later than the surveyed date. Before 1938, all OS maps were based on the Cassini Projection, with independent surveys of a single county or group of counties, giving rise to significant inaccuracies in outlying areas.

Map Name(s) and Date(s)

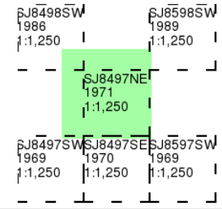

Historical Map - Segment A13

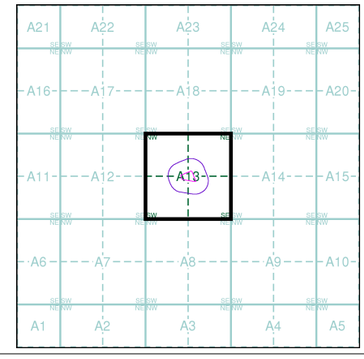


Order Details

Order Number:	84805317_1_1
Customer Ref:	B060270.001
National Grid Reference:	384670, 397820
Slice:	A
Site Area (Ha):	0.62
Search Buffer (m):	100

Site Details

London Road Fire Station, London Road, MANCHESTER, M1

Landmark Information Group
Tel: 0844 844 9952
Fax: 0844 844 9951
Web: www.envirocheck.co.uk

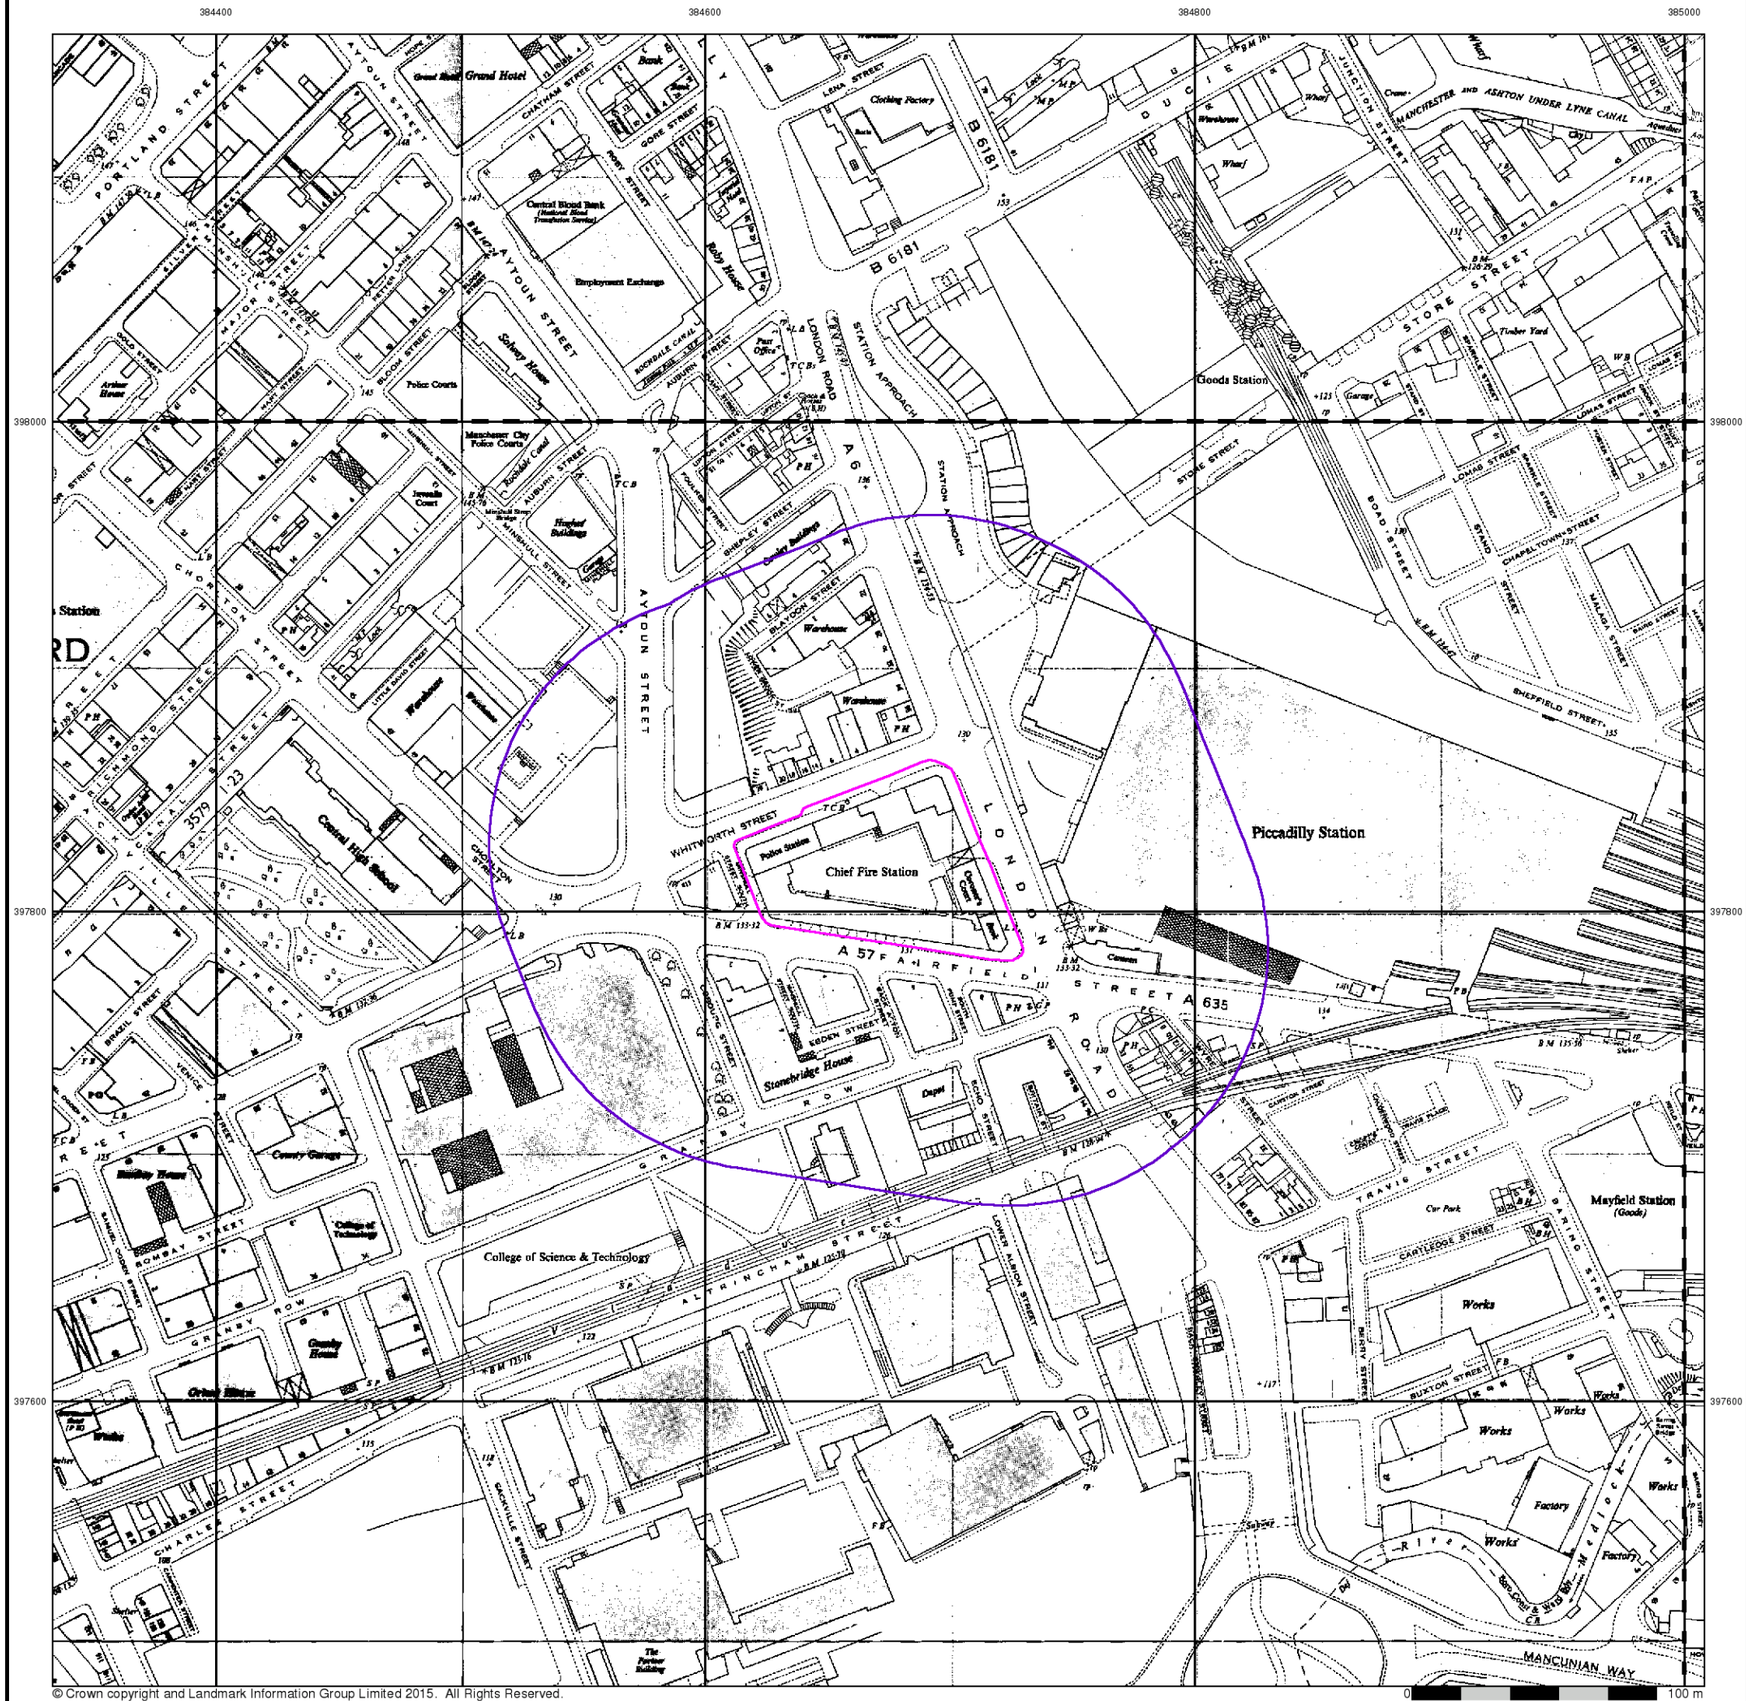

Ordnance Survey Plan

Published 1969 - 1970


Source map scale - 1:2,500

The historical maps shown were reproduced from maps predominantly held at the scale adopted for England, Wales and Scotland in the 1840`s. In 1854 the 1:2,500 scale was adopted for mapping urban areas and by 1896 it covered the whole of what were considered to be the cultivated parts of Great Britain. The published date given below is often some years later than the surveyed date. Before 1938, all OS maps were based on the Cassini Projection, with independent surveys of a single county or group of counties, giving rise to significant inaccuracies in outlying areas.

Map Name(s) and Date(s)

SJ8498 1969 1:2,500	SJ8598 1969 1:2,500
SJ8497 1970 1:2,500	SJ8597 1970 1:2,500

Historical Map - Segment A13

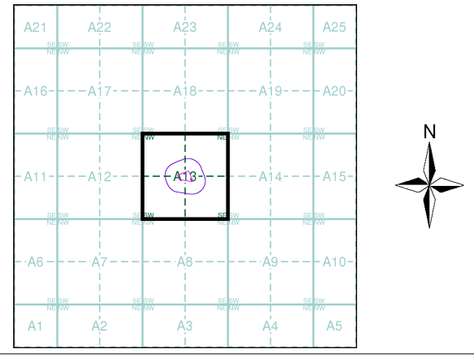


Order Details

Order Number:	84805317_1_1
Customer Ref:	B060270.001
National Grid Reference:	384670, 397820
Slice:	A
Site Area (Ha):	0.62
Search Buffer (m):	100

Site Details

London Road Fire Station, London Road, MANCHESTER, M1

Landmark Information Group
Tel: 0844 844 9952
Fax: 0844 844 9951
Web: www.envirocheck.co.uk

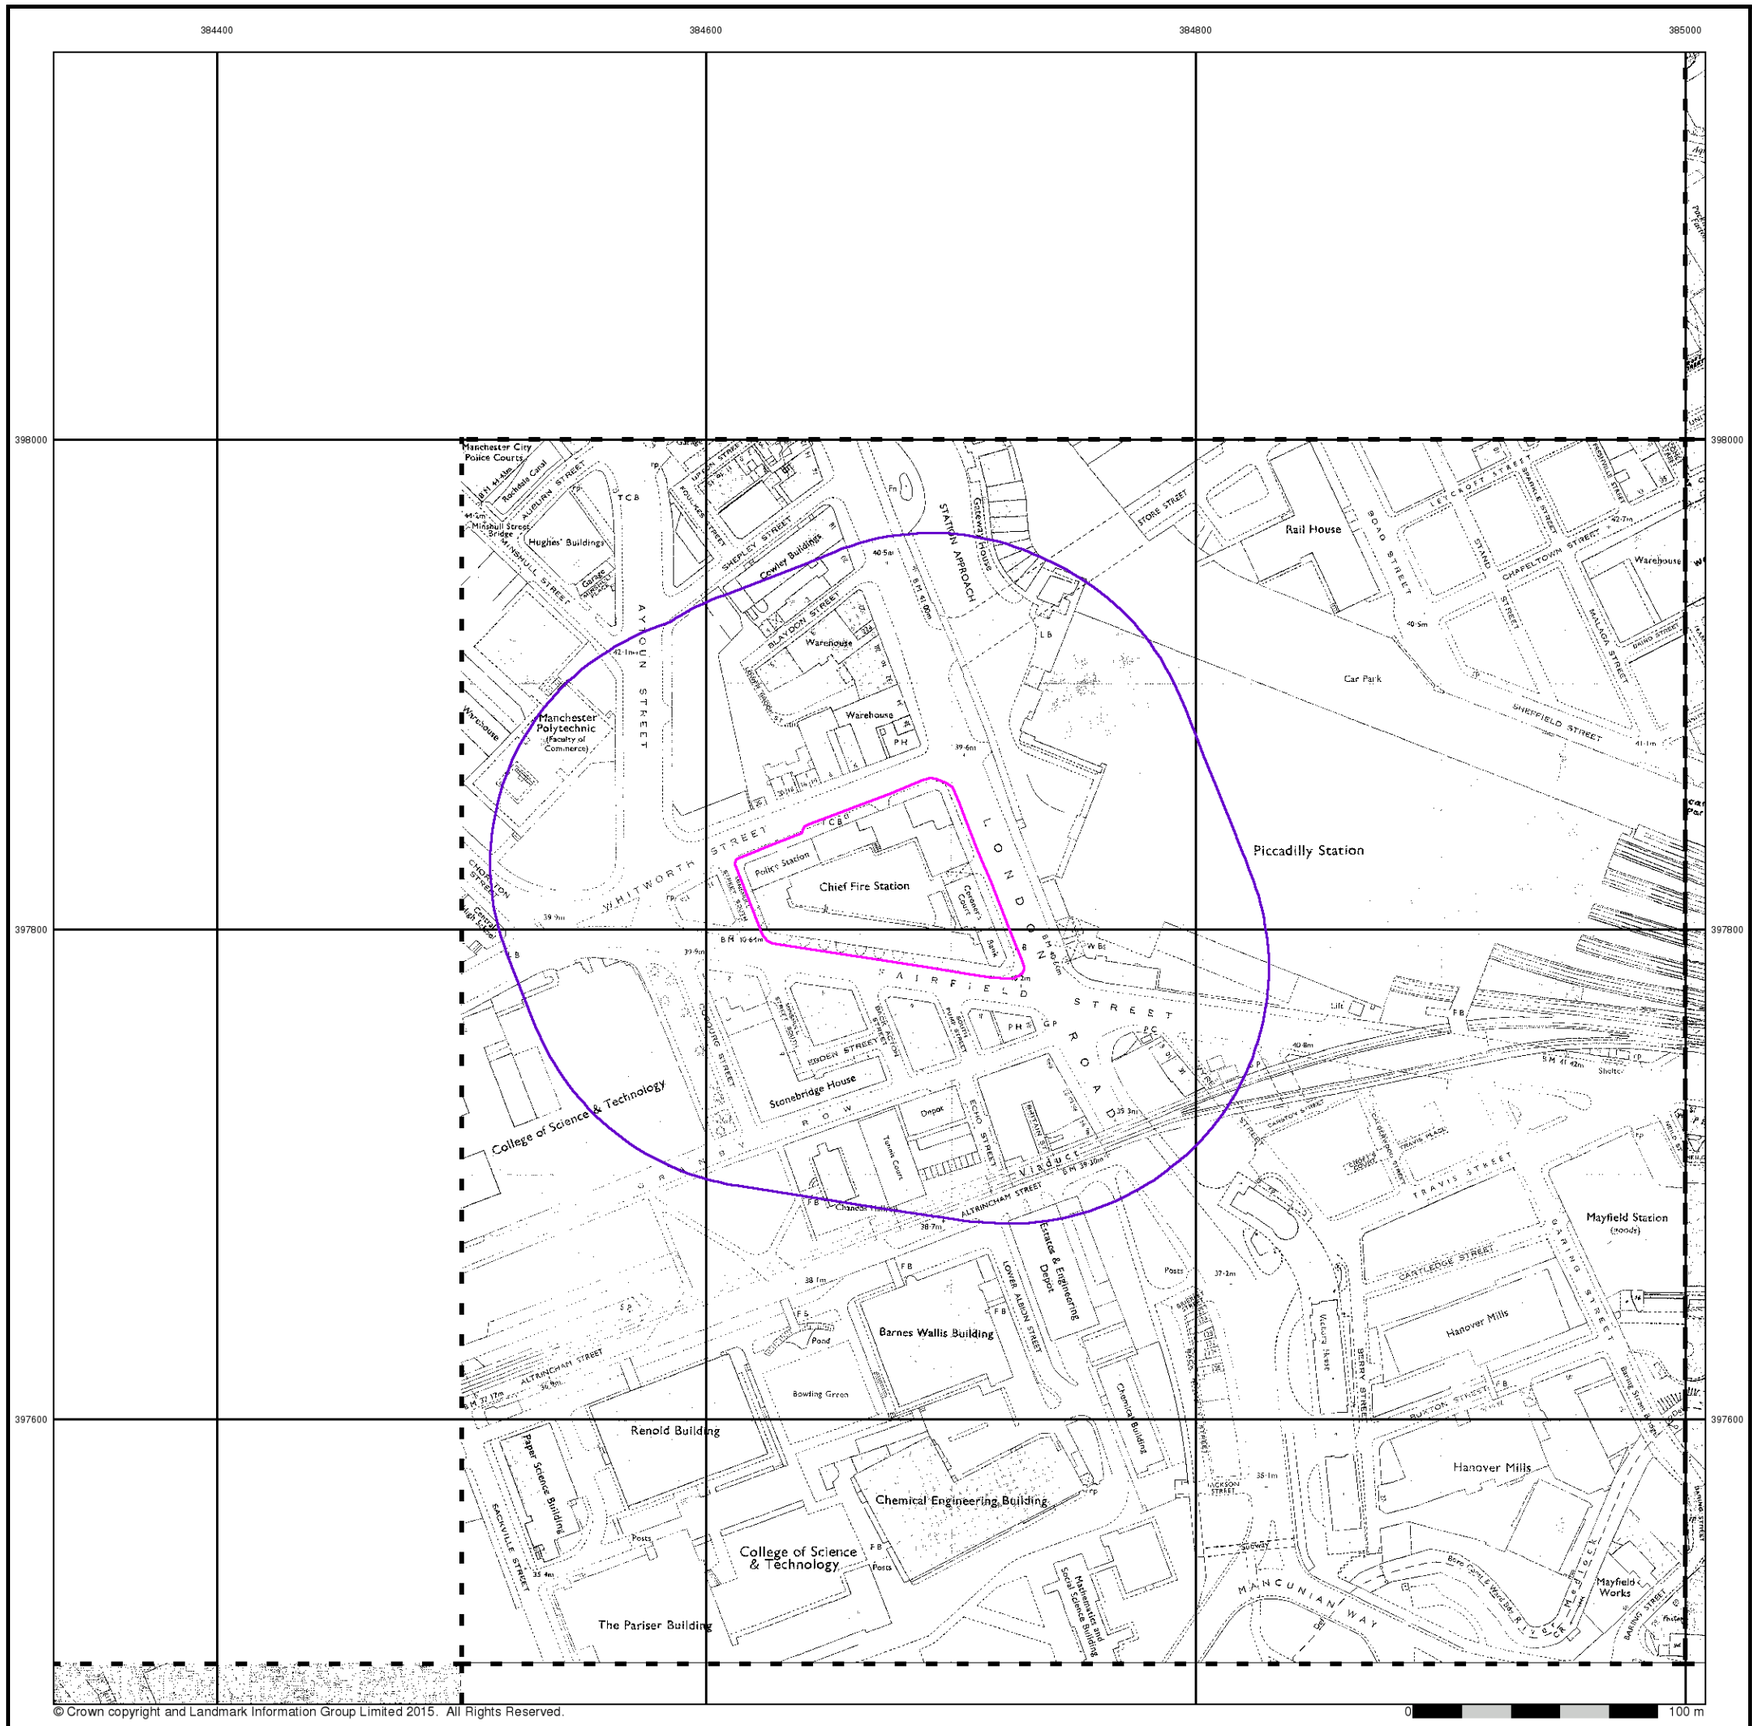

© Crown copyright and Landmark Information Group Limited 2015. All Rights Reserved.

curtins

Supply of Unpublished Survey Information

Published 1974 - 1976


Source map scale - 1:1,250

SUSI maps (Supply of Unpublished Survey Information) were produced between 1972 and 1977, mainly for internal use at Ordnance Survey. These were more of a `work-in-progress' plan as they showed updates of individual areas on a map. These maps were unpublished, and they do not represent a single moment in time. They were produced at both 1:2,500 and 1:1,250 scales.

Map Name(s) and Date(s)



Historical Map - Segment A13

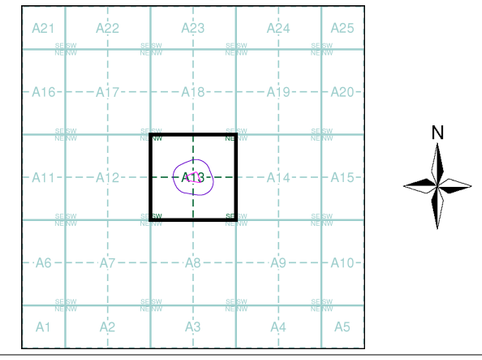


Order Details


Order Number:	84805317_1_1
Customer Ref:	B060270.001
National Grid Reference:	384670, 397820
Slice:	A
Site Area (Ha):	0.62
Search Buffer (m):	100

Site Details

London Road Fire Station, London Road, MANCHESTER, M1

Landmark Information Group
Tel: 0844 844 9952
Fax: 0844 844 9951
Web: www.envirocheck.co.uk

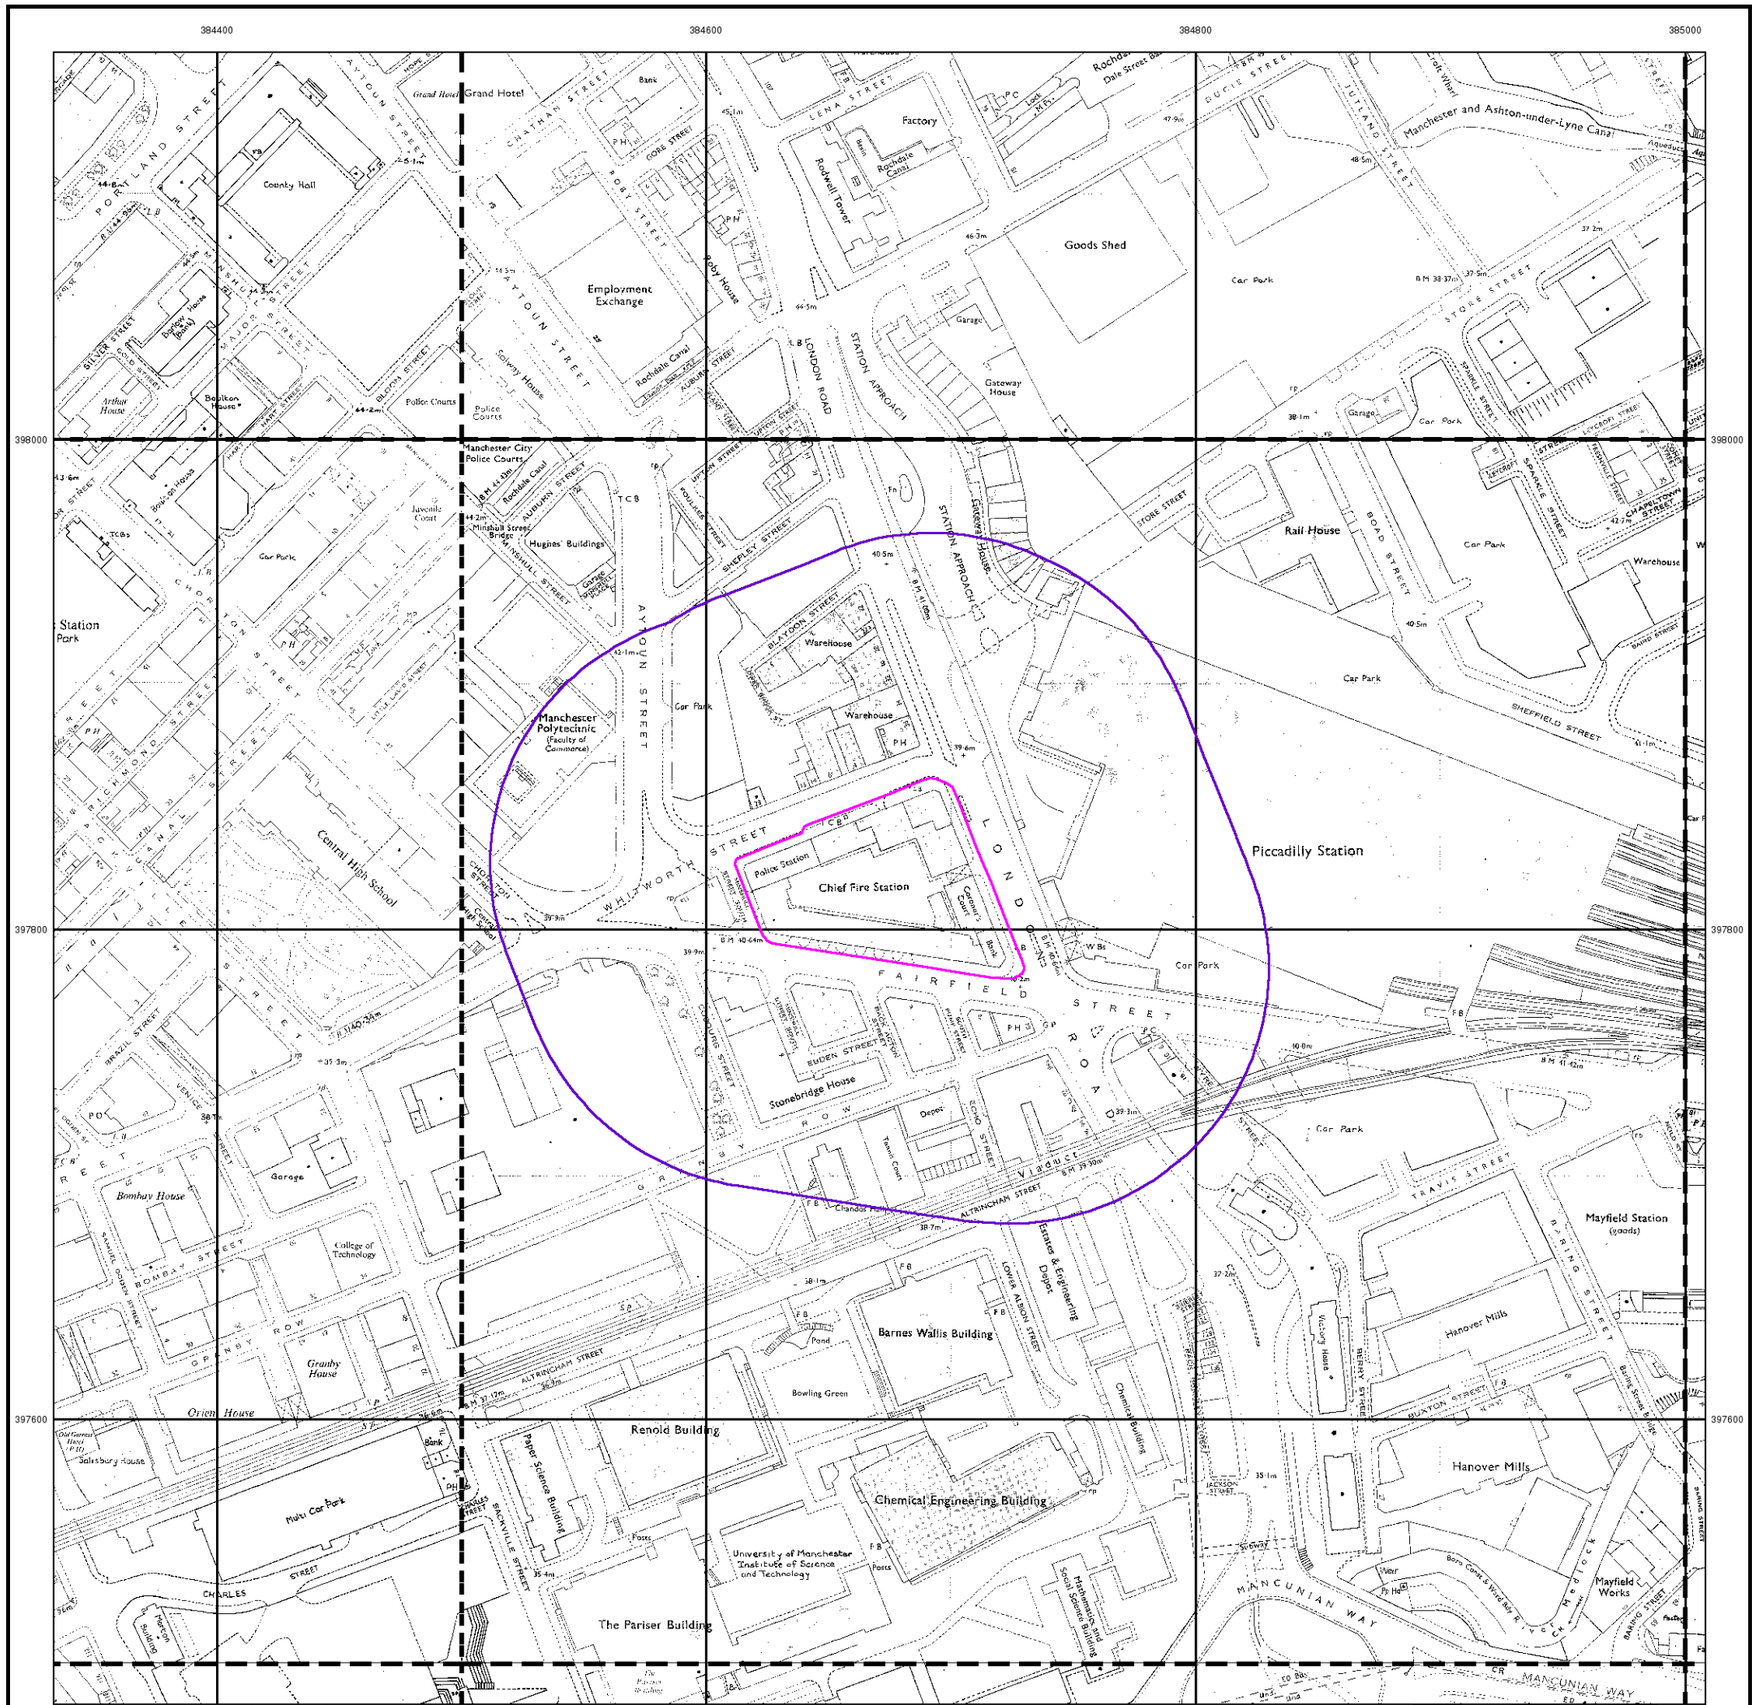
384400
384600
384800
385000
398000
397800
397600
Grand Hotel
County Hall
Employment Exchange
Police Courts
Manchester City Police Courts
Goods Shed
Factory
Rochdale Canal
Rochdale Canal Warehouse
Rochdale Canal Warehouse (Date Street Basin)
Rodwell Tower
Toby House
Selwyn House
Gateway House
Garage
Car Park
Rail House
Warehouse
Station Park
Juvenile Court
Hughes' Buildings
Manchester Polytechnic (Faculty of Commerce)
Police Station
Chief Fire Station
Piccadilly Station
Mayfield Station (goods)
Stonebridge House
Depot
Tennis Court
Bombay House
College of Technology
Granby House
Orien House
Salisbury House
Multi Car Park
Renold Building
Paper Science Building
Chemical Engineering Building
University of Manchester Institute of Science and Technology
The Pariser Building
Barnes Wallis Building
Estates & Engineering Depot
Chemical Buildings
Hanover Mills
Victory House
Mayfield Works
Manchester and Ashton-under-Lyne Canal
Central High School
Chandos Place
Bank
PH
Tcbs
Minshull Street Bridge
Aytoun Street
London Road
Station Approach
Shefley Street
Store Street
Sheffield Street
Fairfield Street
Mancunian Way
Whitworth Street
Charles Street
Brazil Street
Bombay Street
Altrincham Street
Travis Street
Baring Street
Jutland Street
Lena Street
Ducie Street
Major Street
Portland Street
Silver Street
Gore Street
Auburn Street
Minshull Street
Chatham Street
Aytoun Street
Blayson Street
Warehouse
Garage
Car Park
Warehouse
Warehouse
Warehouse

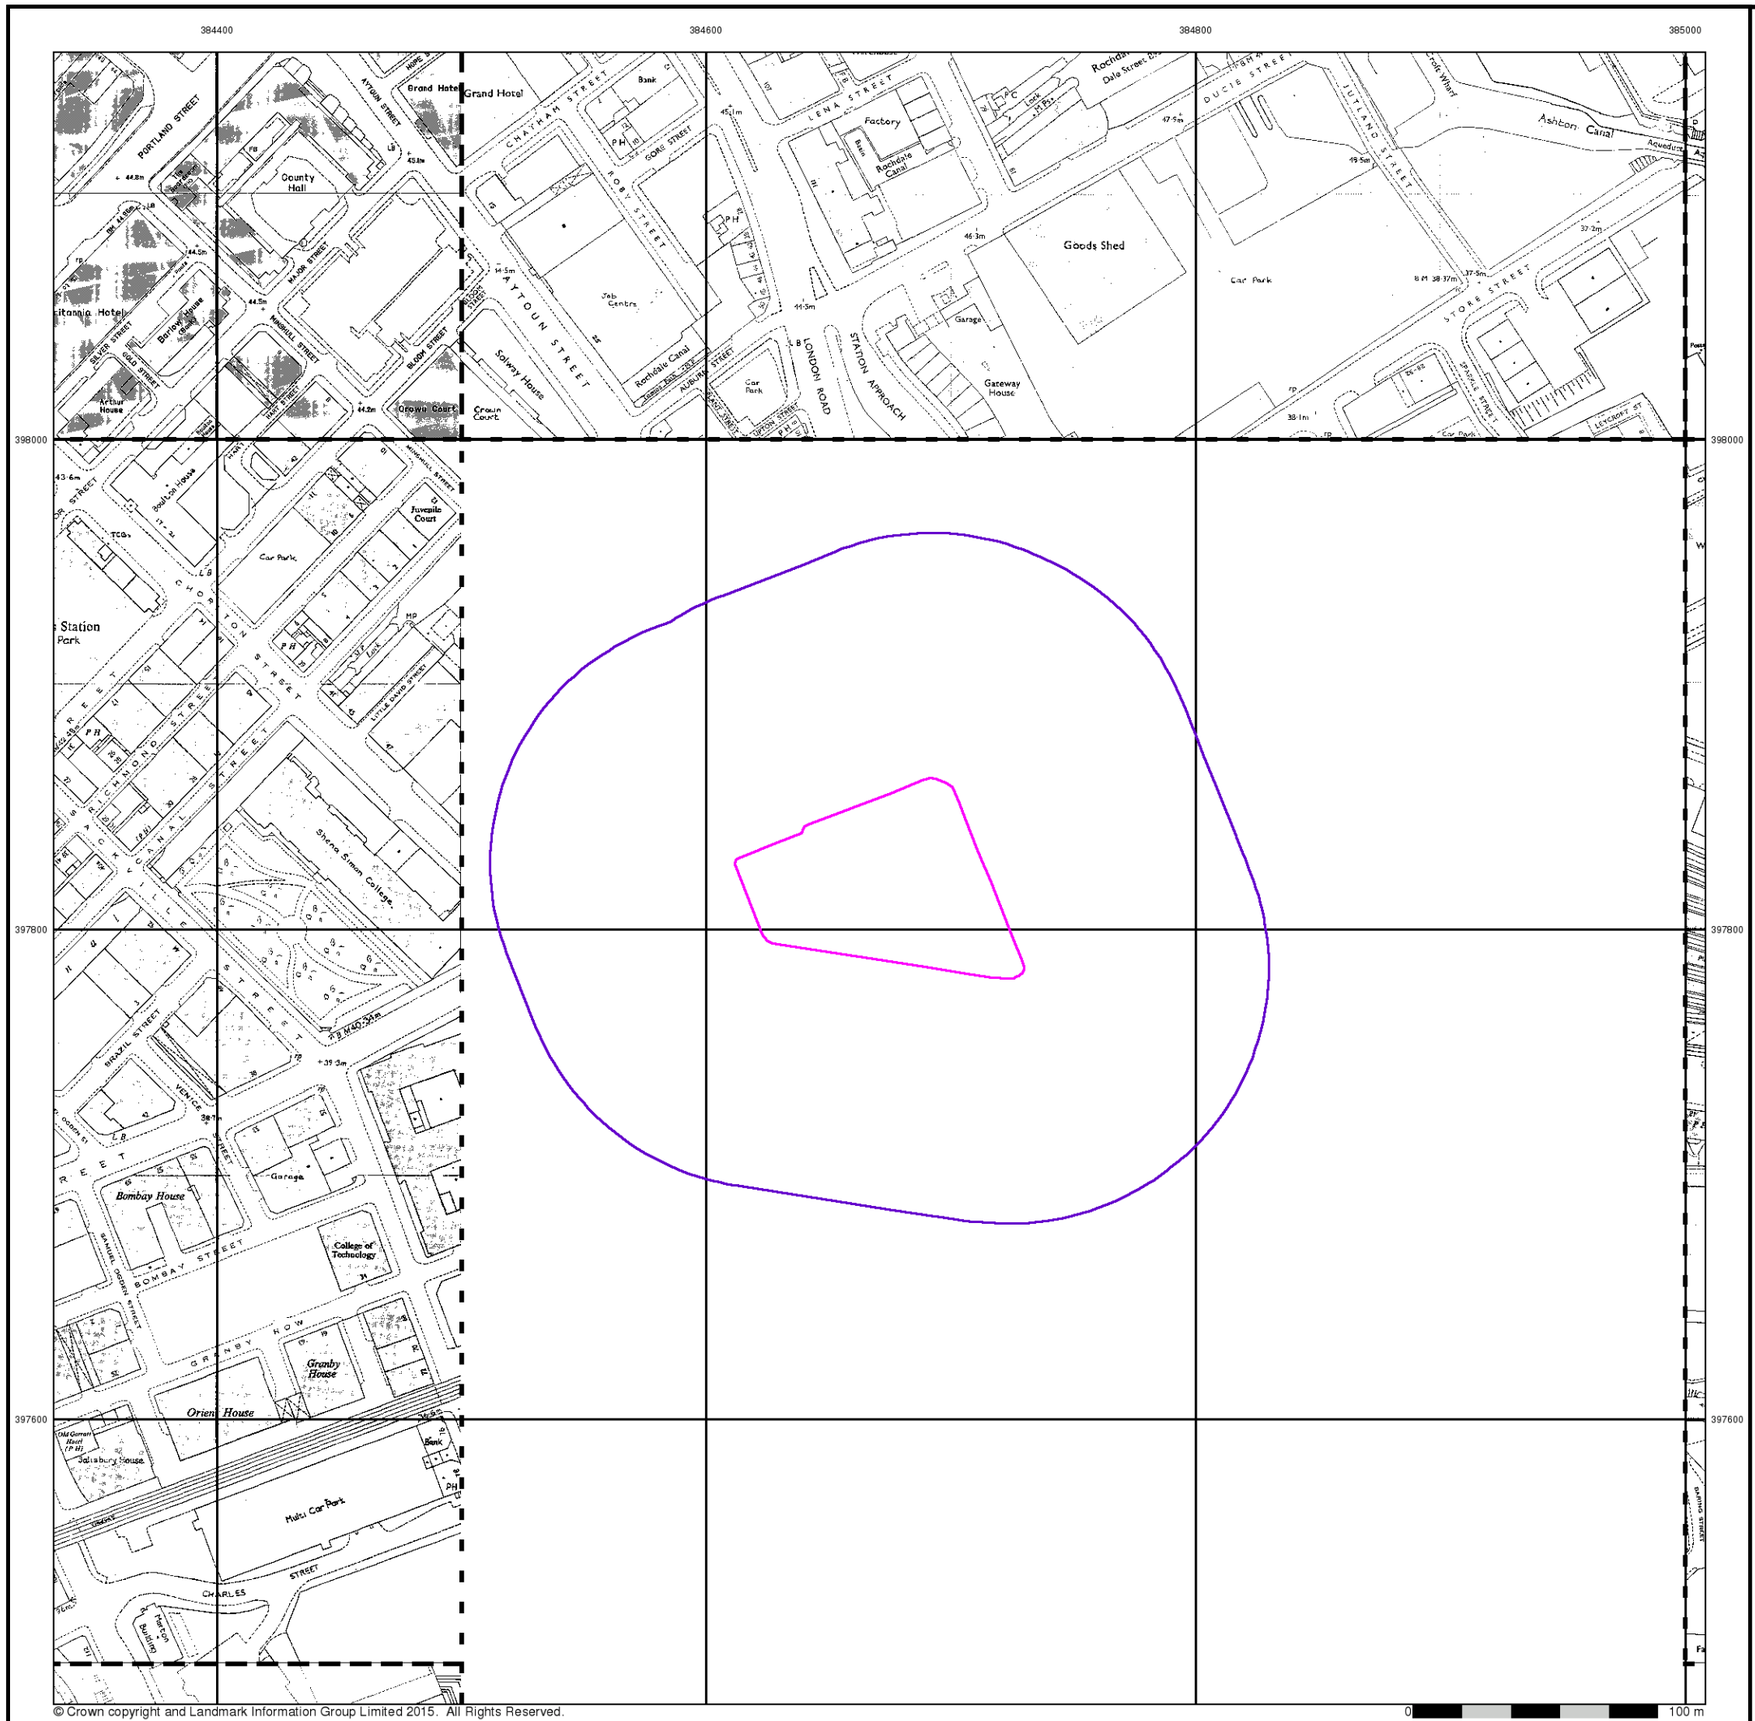

© Crown copyright and Landmark Information Group Limited 2015. All Rights Reserved.

curtins


Additional SIMs

Published 1985 - 1991


Source map scale - 1:1,250

The SIM cards (Ordnance Survey's `Survey of Information on Microfilm') are further, minor editions of mapping which were produced and published in between the main editions as an area was updated. They date from 1947 to 1994, and contain detailed information on buildings, roads and land-use. These maps were produced at both 1:2,500 and 1:1,250 scales.

Map Name(s) and Date(s)

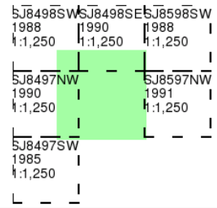

Historical Map - Segment A13

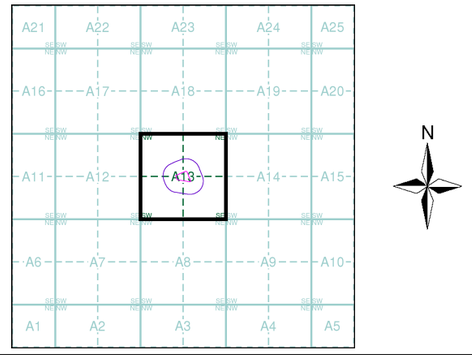

Order Details


Order Number:	84805317_1_1
Customer Ref:	B060270.001
National Grid Reference:	384670, 397820
Slice:	A
Site Area (Ha):	0.62
Search Buffer (m):	100

Site Details

London Road Fire Station, London Road, MANCHESTER, M1

Landmark Information Group

Tel: 0844 844 9952
Fax: 0844 844 9951
Web: www.envirocheck.co.uk

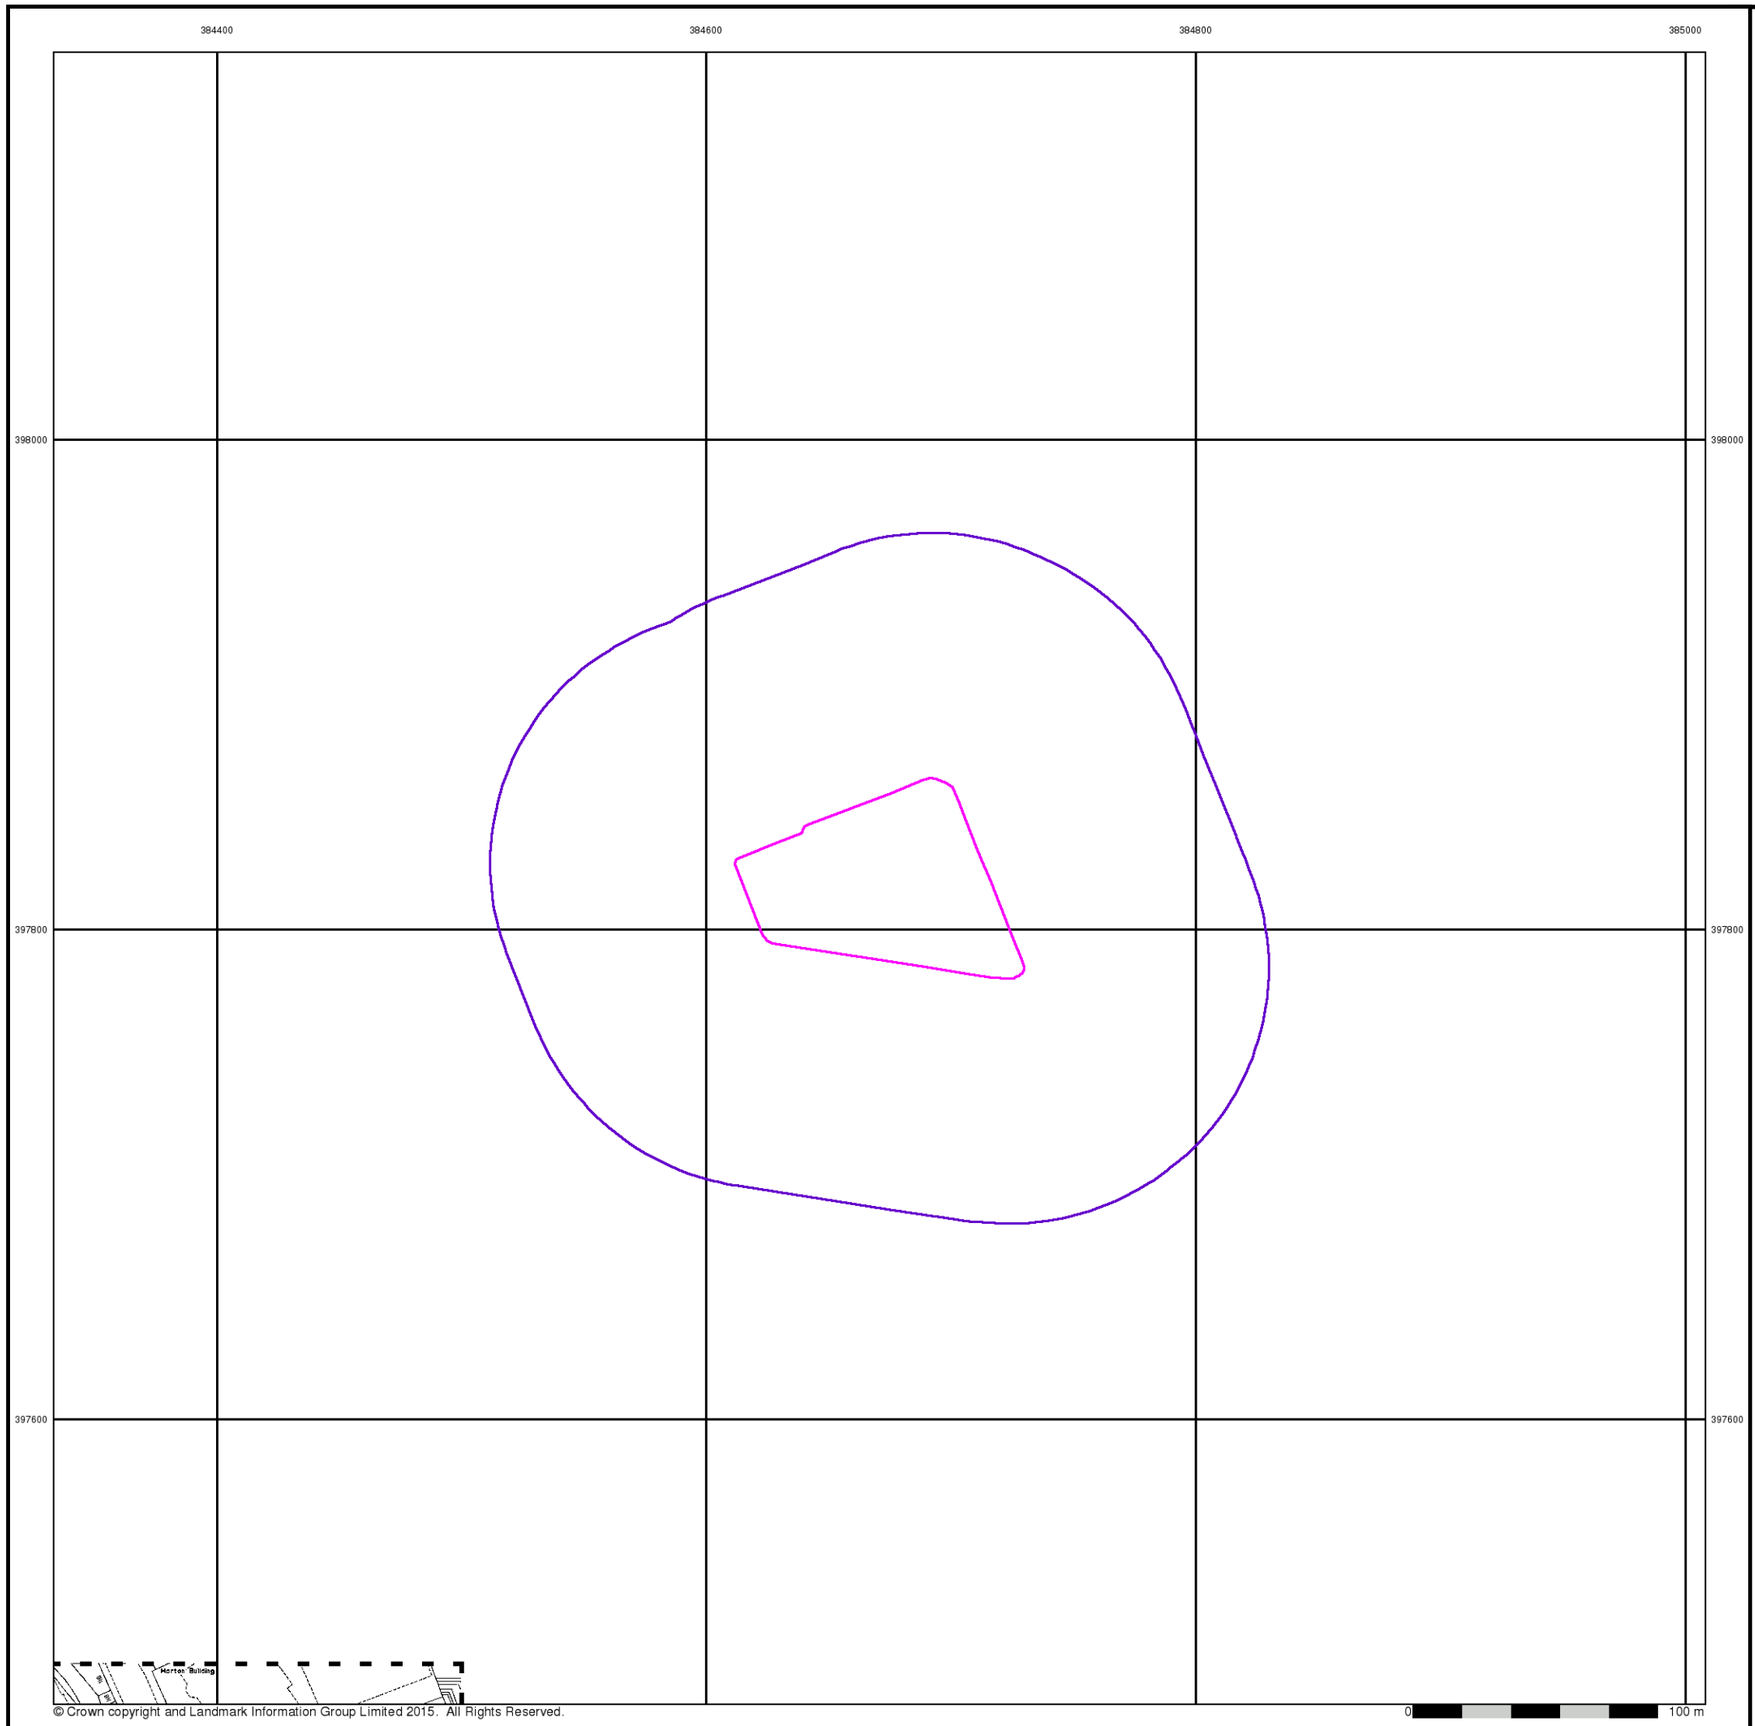

© Crown copyright and Landmark Information Group Limited 2015. All Rights Reserved.

curtins


Ordnance Survey Plan

Published 1987


Source map scale - 1:1,250

The historical maps shown were reproduced from maps predominantly held at the scale adopted for England, Wales and Scotland in the 1840`s. In 1854 the 1:2,500 scale was adopted for mapping urban areas and by 1896 it covered the whole of what were considered to be the cultivated parts of Great Britain. The published date given below is often some years later than the surveyed date. Before 1938, all OS maps were based on the Cassini Projection, with independent surveys of a single county or group of counties, giving rise to significant inaccuracies in outlying areas.

Map Name(s) and Date(s)

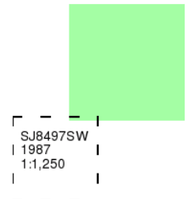

Historical Map - Segment A13

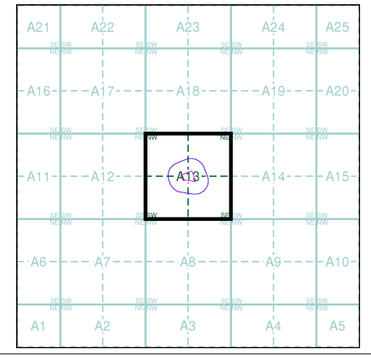

Order Details


Order Number:	84805317_1_1
Customer Ref:	B060270.001
National Grid Reference:	384670, 397820
Slice:	A
Site Area (Ha):	0.62
Search Buffer (m):	100

Site Details

London Road Fire Station, London Road, MANCHESTER, M1

Landmark Information Group

Tel: 0844 844 9952
Fax: 0844 844 9951
Web: www.envirocheck.co.uk

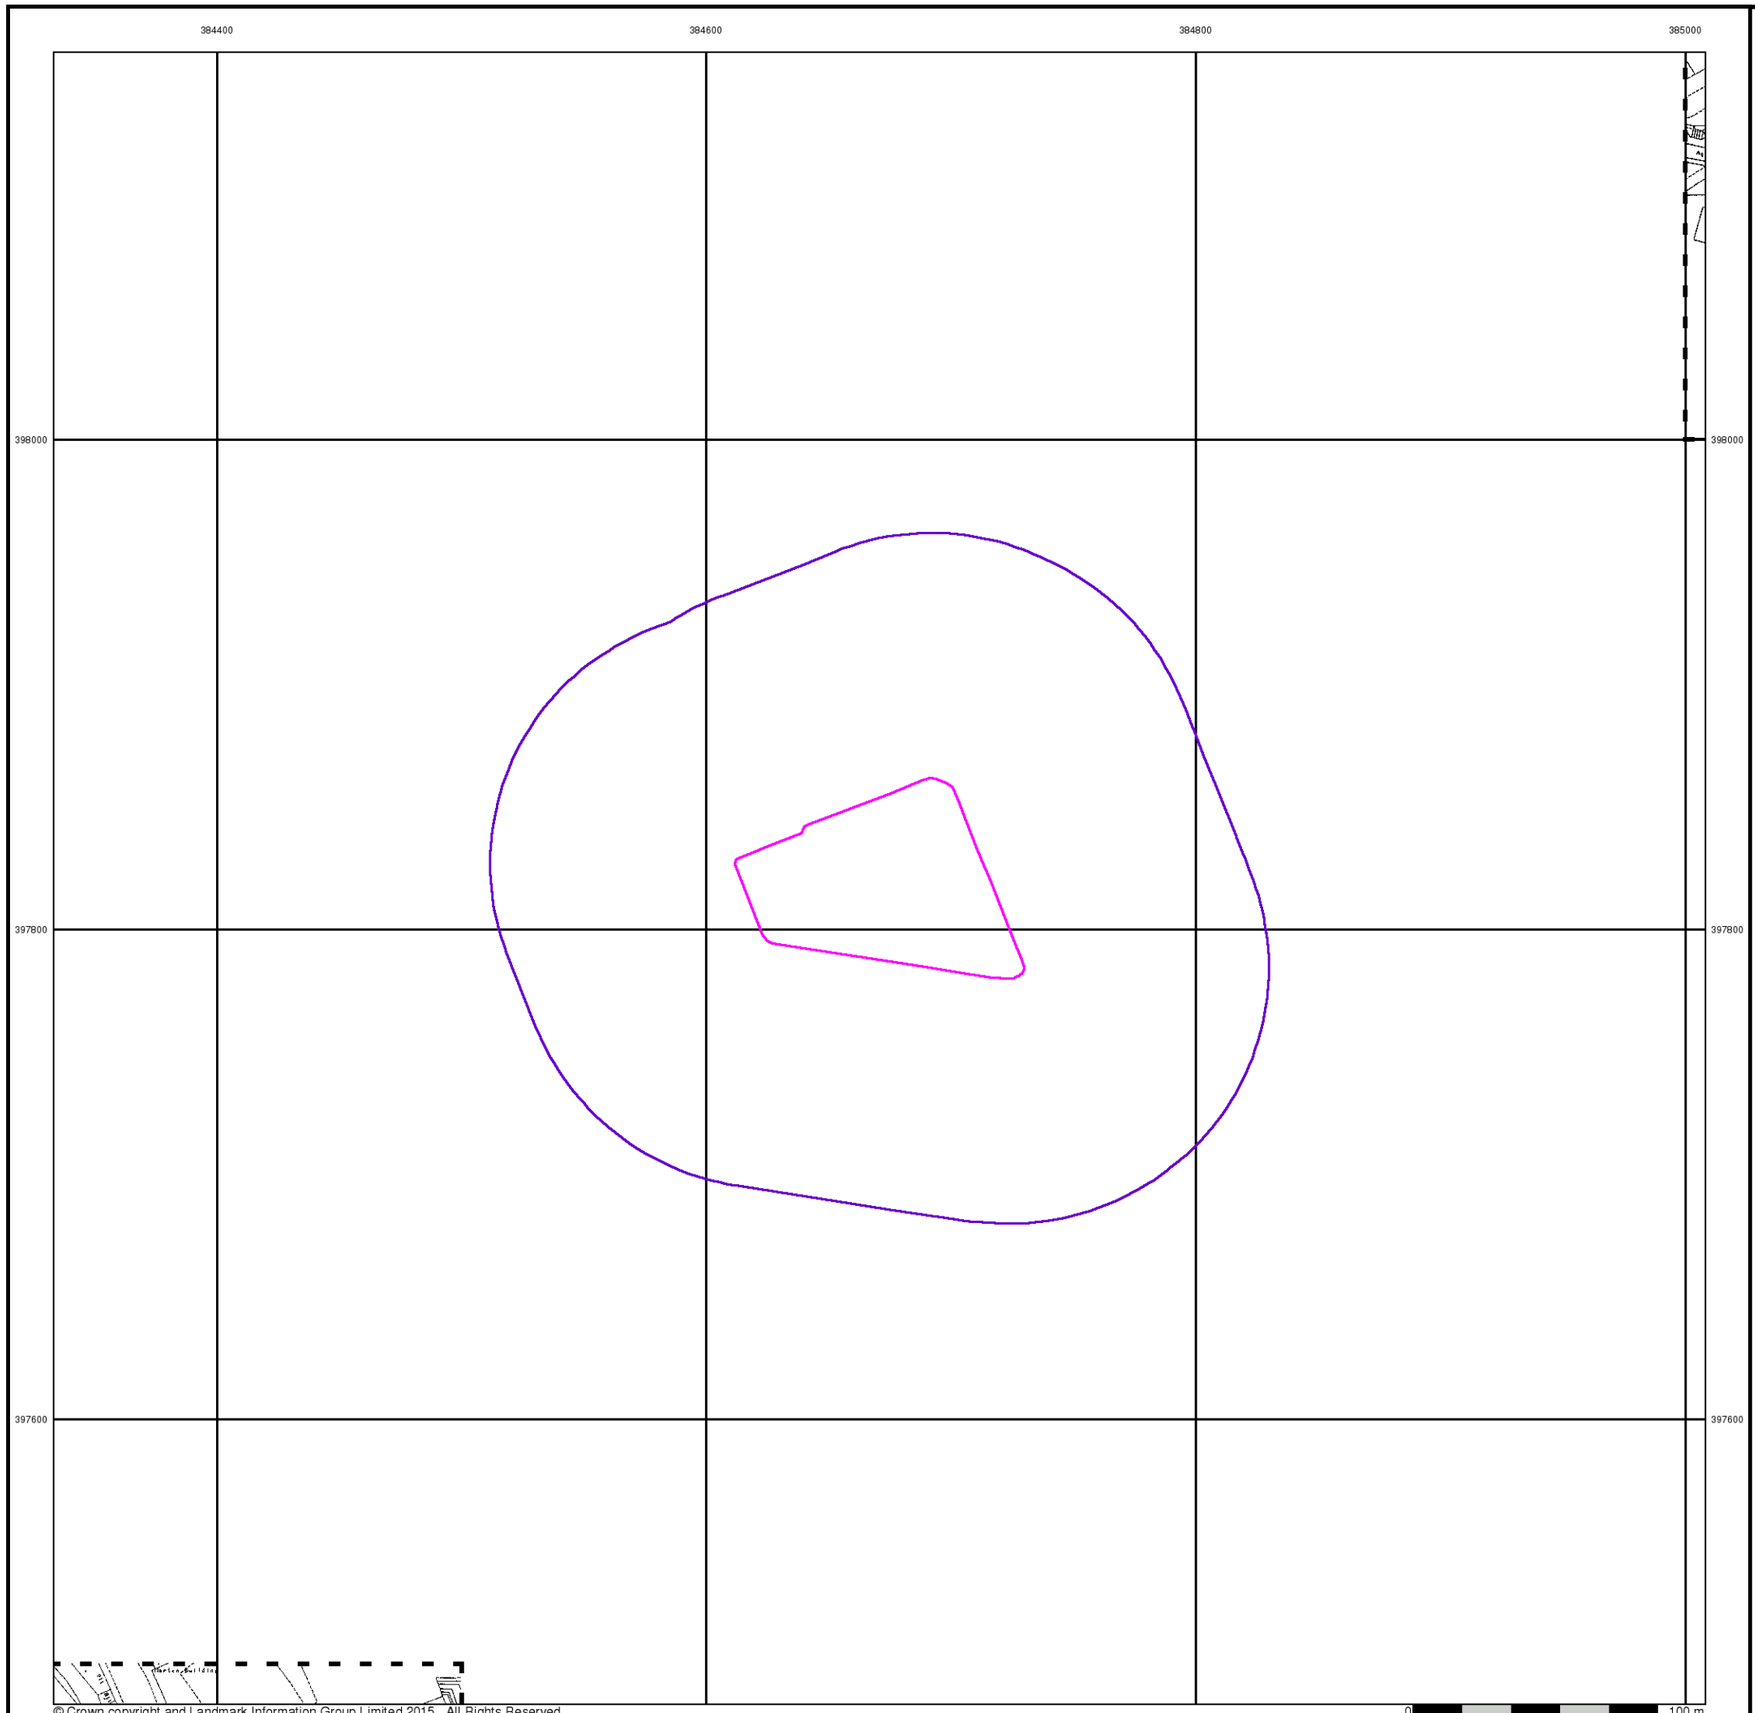

© Crown copyright and Landmark Information Group Limited 2015. All Rights Reserved.

0 100 m

curtins


Additional SIMs

Published 1990 - 1991


Source map scale - 1:1,250

The SIM cards (Ordnance Survey's `Survey of Information on Microfilm') are further, minor editions of mapping which were produced and published in between the main editions as an area was updated. They date from 1947 to 1994, and contain detailed information on buildings, roads and land-use. These maps were produced at both 1:2,500 and 1:1,250 scales.

Map Name(s) and Date(s)

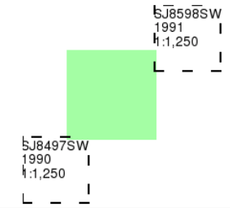

Historical Map - Segment A13

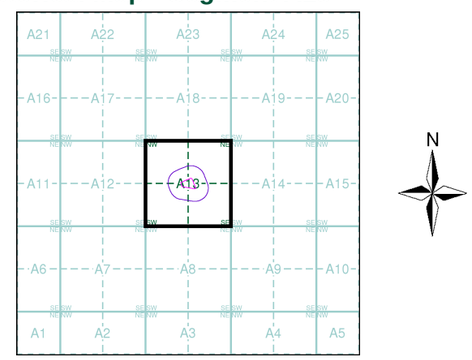


Order Details


Order Number:	84805317_1_1
Customer Ref:	B060270.001
National Grid Reference:	384670, 397820
Slice:	A
Site Area (Ha):	0.62
Search Buffer (m):	100

Site Details

London Road Fire Station, London Road, MANCHESTER, M1

Landmark Information Group
Tel: 0844 844 9952
Fax: 0844 844 9951
Web: www.envirocheck.co.uk

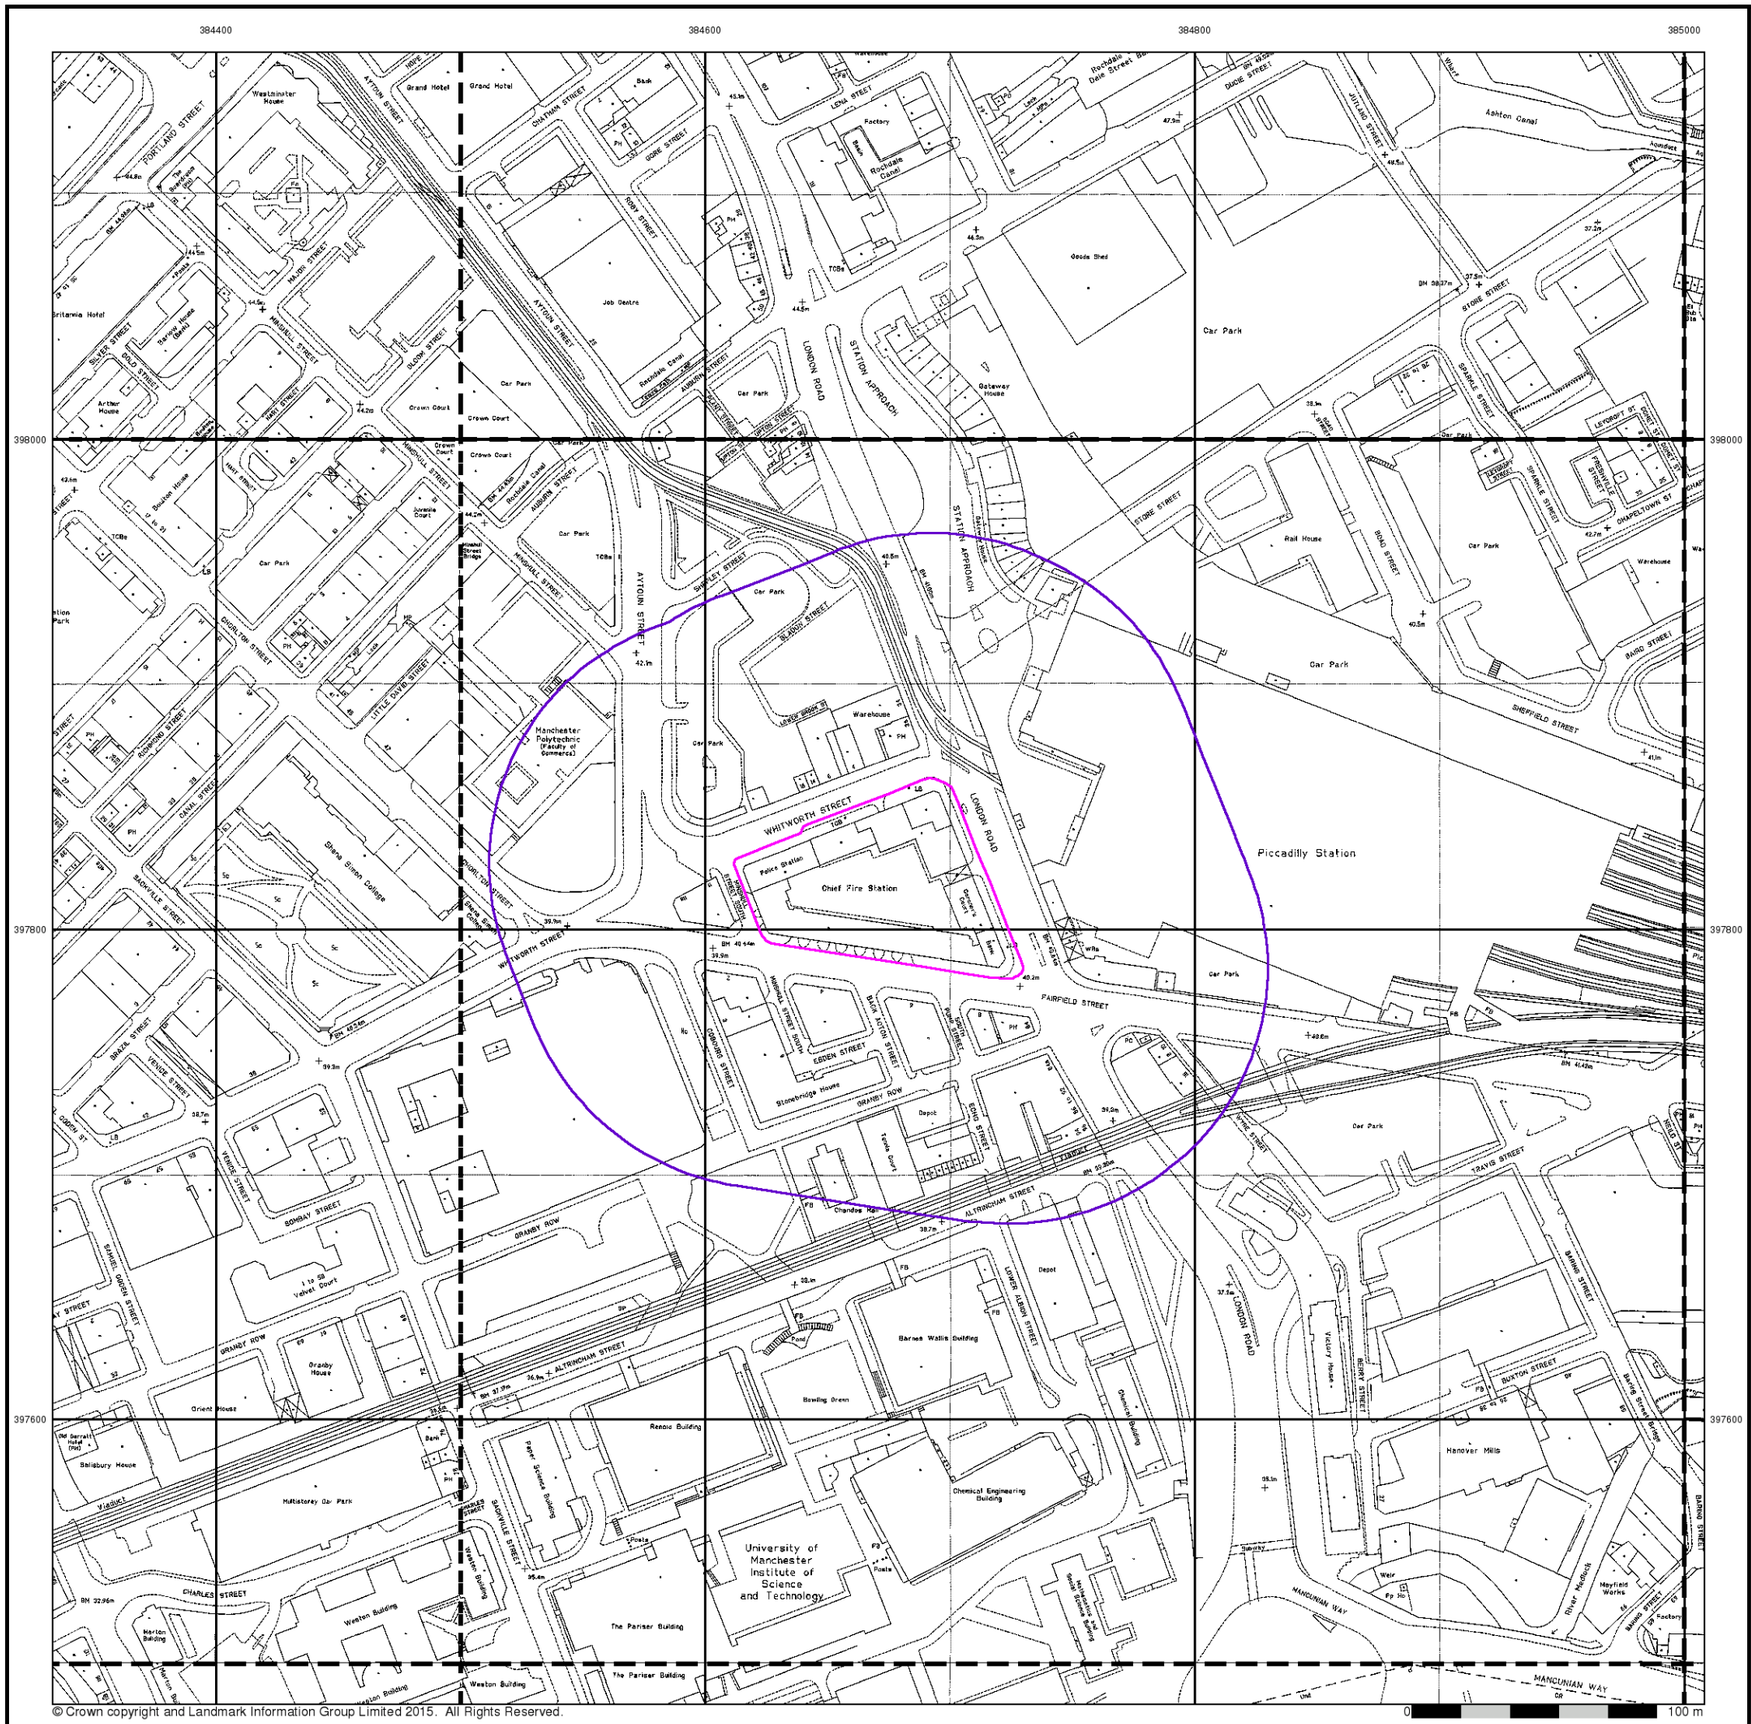
384400
384600
384800
385000
398000
397800
397600
Piccadilly Station
Manchester Polytechnic (Faculty of Commerce)
University of Manchester Institute of Science and Technology
Chief Fire Station
Police Station
Job Centre
Gas Holder
Gateway House
Rail House
Warehouse
Car Park
Multistorey Car Park
Bowling Green
Barnes Wallis Building
Renold Building
Chemical Engineering Building
Paper Sciences Building
Stanley Grove
Stanley Street
Whitworth Street
Fairfield Street
Granby Row
Altrincham Street
Store Street
Sheffield Street
London Road
Station Approach
Aytoun Street
Mancunian Way
Piccadilly
Oxford Road
Princess Street
Portland Street
Dale Street
Ashton Canal
Rochdale Canal
Hanover Mills
Velvet Court
Granby House
Orient House
Salisbury House
Stonebridge House
Weston Building
The Pariser Building
Sackville Street
Charles Street
Mayfield Works
Britannia Hotel
Grand Hotel
Westminster House
Arthur House
Crown Court
Bloom House
Shena Simon College
Depot
Tennis Court
Velvet Court
Factory
Goods Shed
Warehouse
Pub
Bank
Car Park
Multistorey Car Park
Bowling Green
Barnes Wallis Building
Renold Building
Chemical Engineering Building
Paper Sciences Building
Stanley Grove
Stanley Street
Whitworth Street
Fairfield Street
Granby Row
Altrincham Street
Store Street
Sheffield Street
London Road
Station Approach
Aytoun Street
Mancunian Way
Piccadilly
Oxford Road
Princess Street
Portland Street
Dale Street
Ashton Canal
Rochdale Canal
Hanover Mills
Velvet Court
Granby House
Orient House
Salisbury House
Stonebridge House
Weston Building
The Pariser Building
Sackville Street
Charles Street
Mayfield Works
Britannia Hotel
Grand Hotel
Westminster House
Arthur House
Crown Court
Bloom House
Shena Simon College
Depot
Tennis

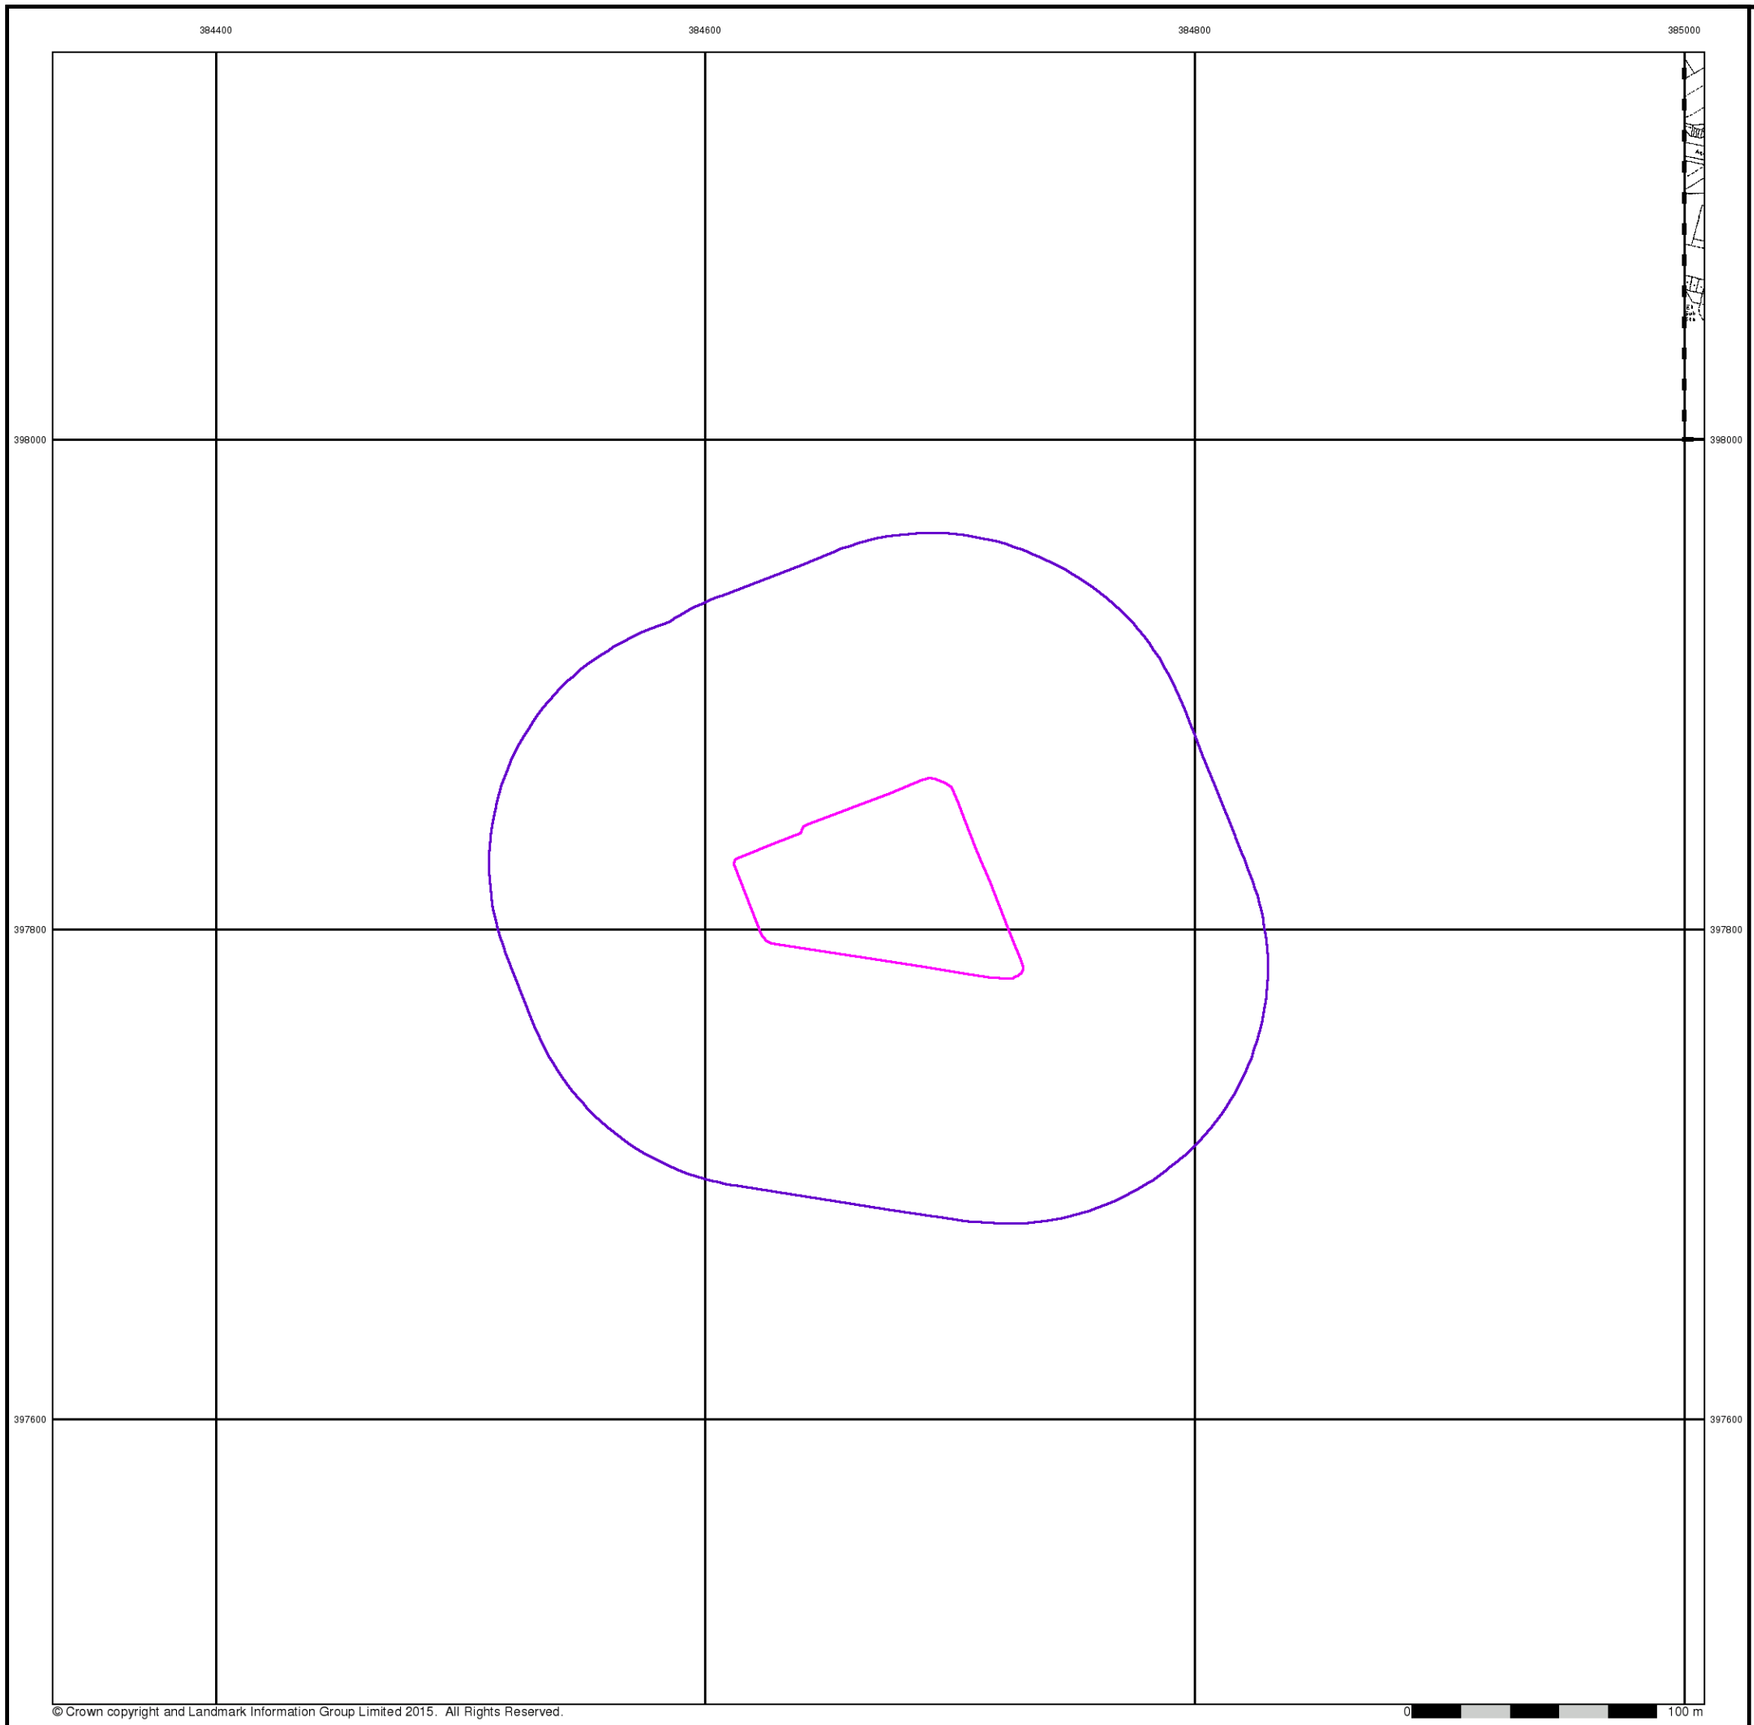

© Crown copyright and Landmark Information Group Limited 2015. All Rights Reserved.

curtins


Additional SIMs

Published 1992


Source map scale - 1:1,250

The SIM cards (Ordnance Survey's `Survey of Information on Microfilm') are further, minor editions of mapping which were produced and published in between the main editions as an area was updated. They date from 1947 to 1994, and contain detailed information on buildings, roads and land-use. These maps were produced at both 1:2,500 and 1:1,250 scales.

Map Name(s) and Date(s)

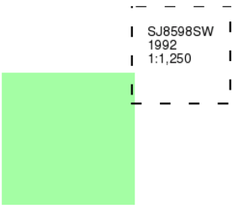

Historical Map - Segment A13

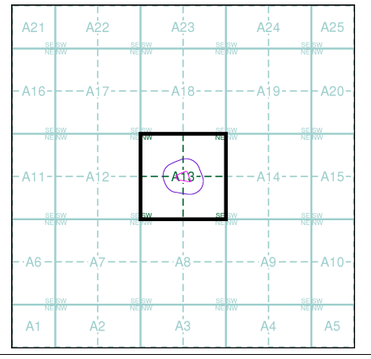

Order Details


Order Number:	84805317_1_1
Customer Ref:	B060270.001
National Grid Reference:	384670, 397820
Slice:	A
Site Area (Ha):	0.62
Search Buffer (m):	100


Site Details

London Road Fire Station, London Road, MANCHESTER, M1

Landmark Information Group

Tel: 0844 844 9952
Fax: 0844 844 9951
Web: www.envirocheck.co.uk

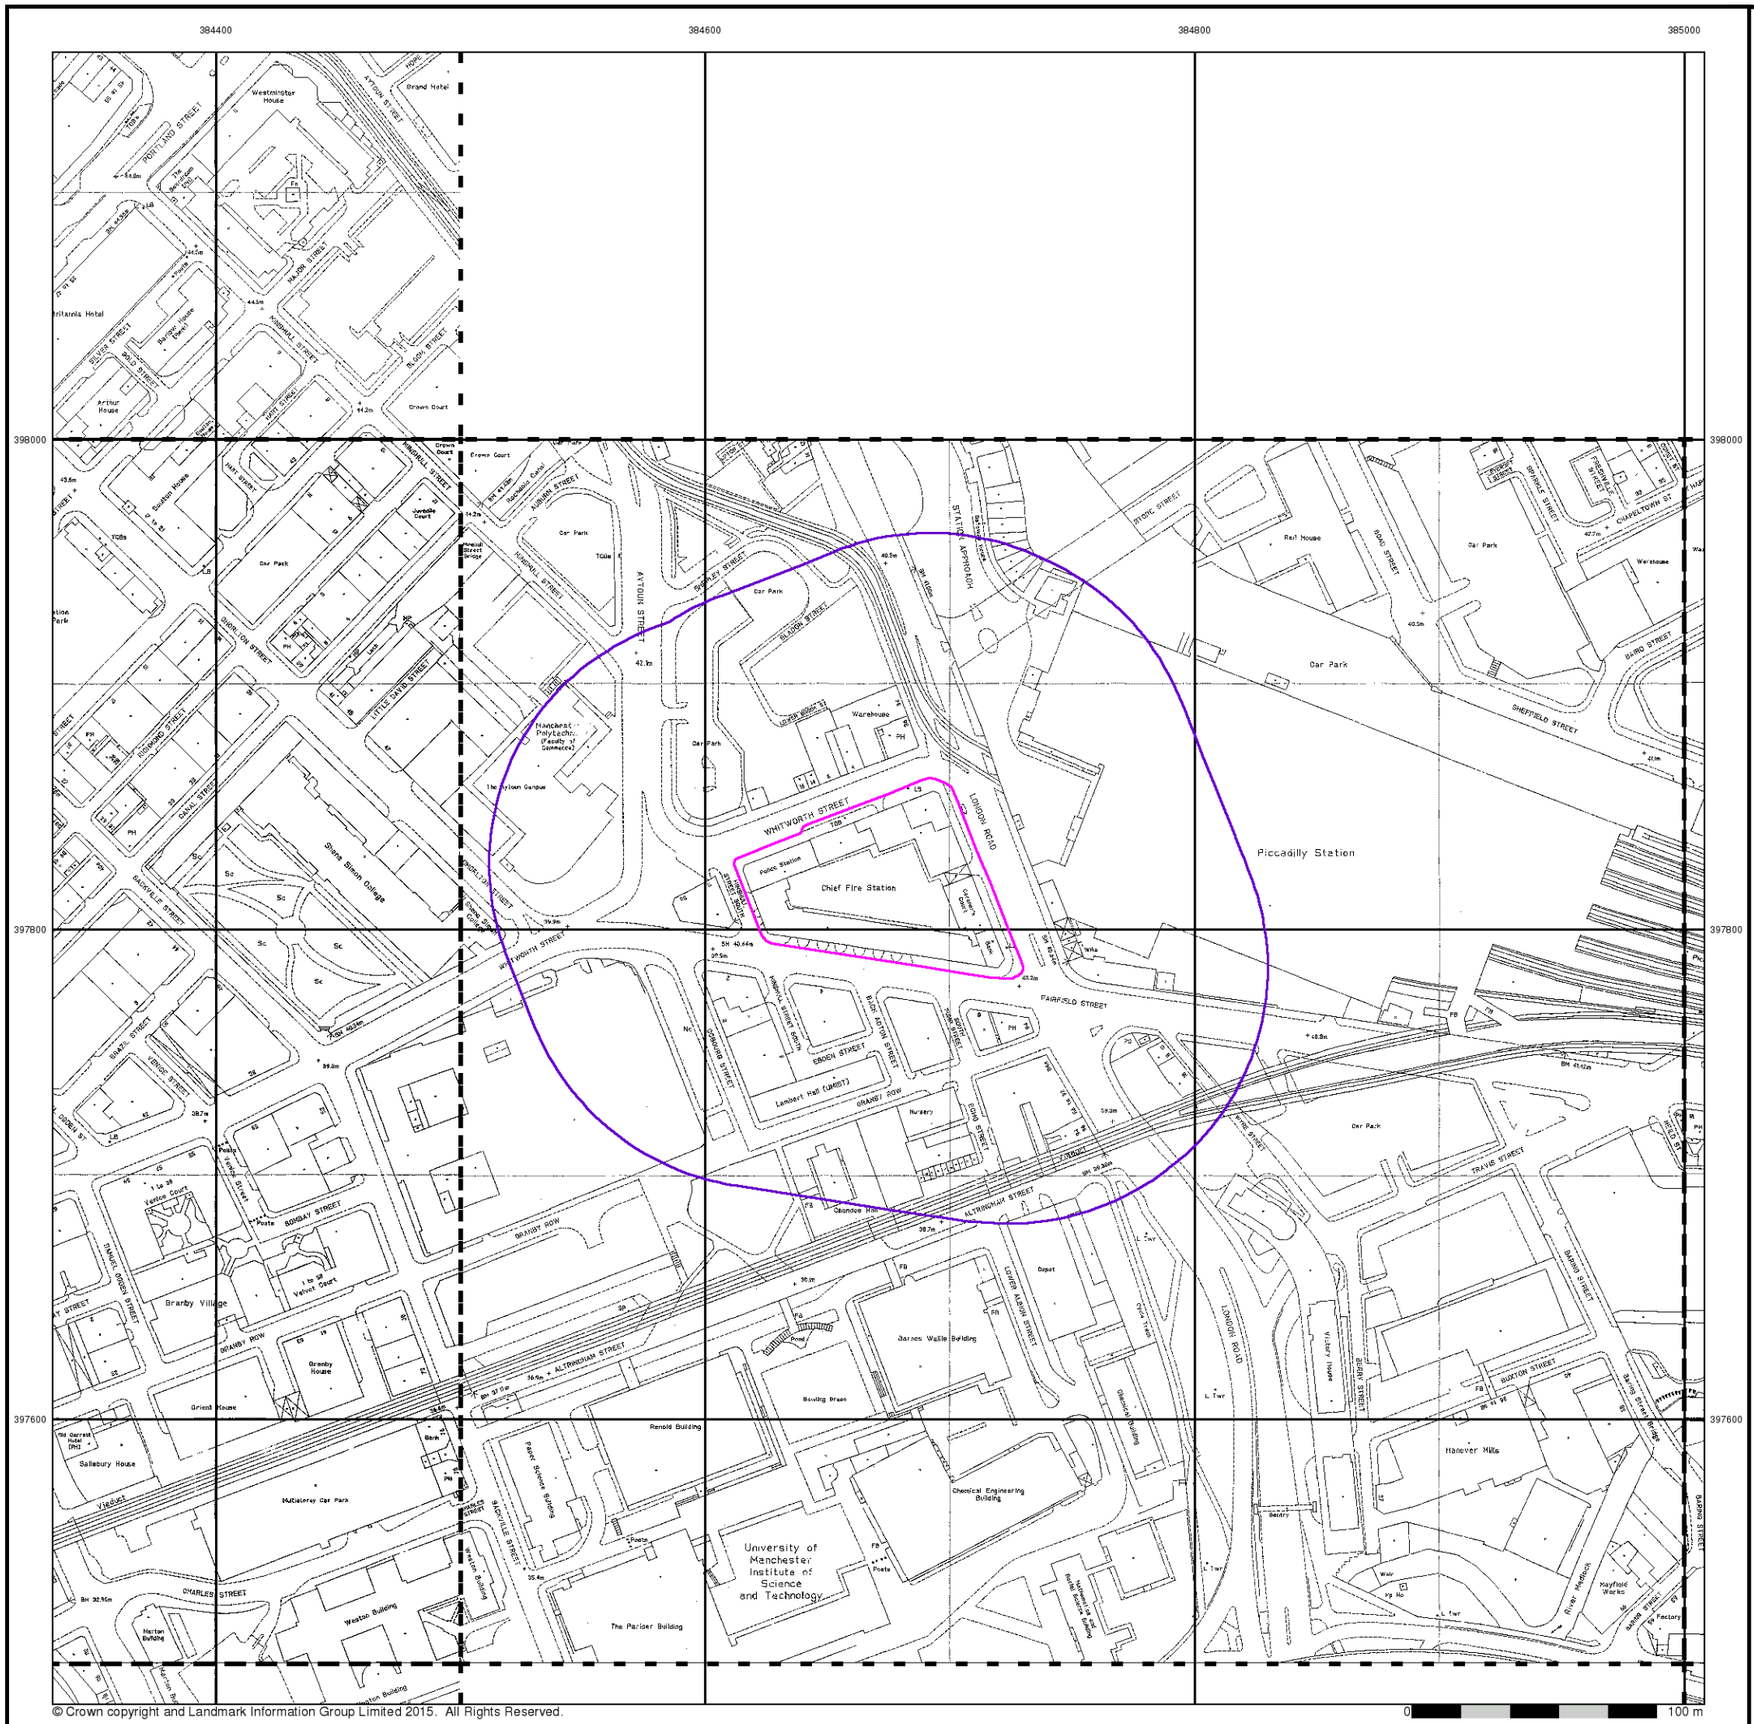
384400
384600
384800
385000
398000
397800
397600
Piccadilly Station
Chief Fire Station
University of Manchester Institute of Science and Technology
Granby Village
Sackville Park
Manchester Metropolitan University
Whitworth Street
Fairfield Street
Altrincham Street
Granby Row
Sackville Street
Charles Street
London Road
Ashton Street
Princess Street
Oxford Road
Portland Street
Major Street
Aytoun Street
Brand Hotel
Britannia Hotel
Arthur House
Westminster House
Grosvenor Court
Car Park
Warehouse
Depot
Hanover Mills
Mayfield Works
Salisbury House
Orient House
Granby House
Velvet Court
Renold Building
Chemical Engineering Building
Barnes Wallis Building
The Parlour Building
Mathematics Tower
Pariser Building
Roscoe Building
Stopford Building
Ellen Wilkinson Building
Kelvin Building
Alan Gilbert Building
Simon Building
Sackville Street Building
Precinct Centre
Manchester Metropolitan University (Faculty of Commerce)
Lambert Hall (UMIST)
Nursery
Bowling Green
Multistorey Car Park
Police Station
Fire Station
Rest House
Warehouse
Sheffield Street
Bird Street
Barnes Street
Travis Street
Norton Street
Parker Street
Lower Ormond Street
Ormond Street
Princess Street
Chapeltown St
Spring Gardens
Bloom Street
Ebden Street
Granby Row
Whitworth Street West
Whitworth Street East
Lower Ormond Street
Lower Mosley Street
Mosley Street
Auburn Street
Marshall Street
Little Lever Street
Richmond Street
Canal Street
Dickinson Street
Princess Street
Bombay Street
Travis Street
Norton Street
Barnes Street
Parker Street
Sackville Street
Charles Street
Granby Row
Altrincham Street
Fairfield Street
Whitworth Street
Aytoun Street
London Road
Oxford Road
Portland Street
Major Street
Marshall Street
Bloom Street
Princess Street
Spring Gardens
Sheffield Street
Bird Street
Barnes Street
Travis Street
Norton

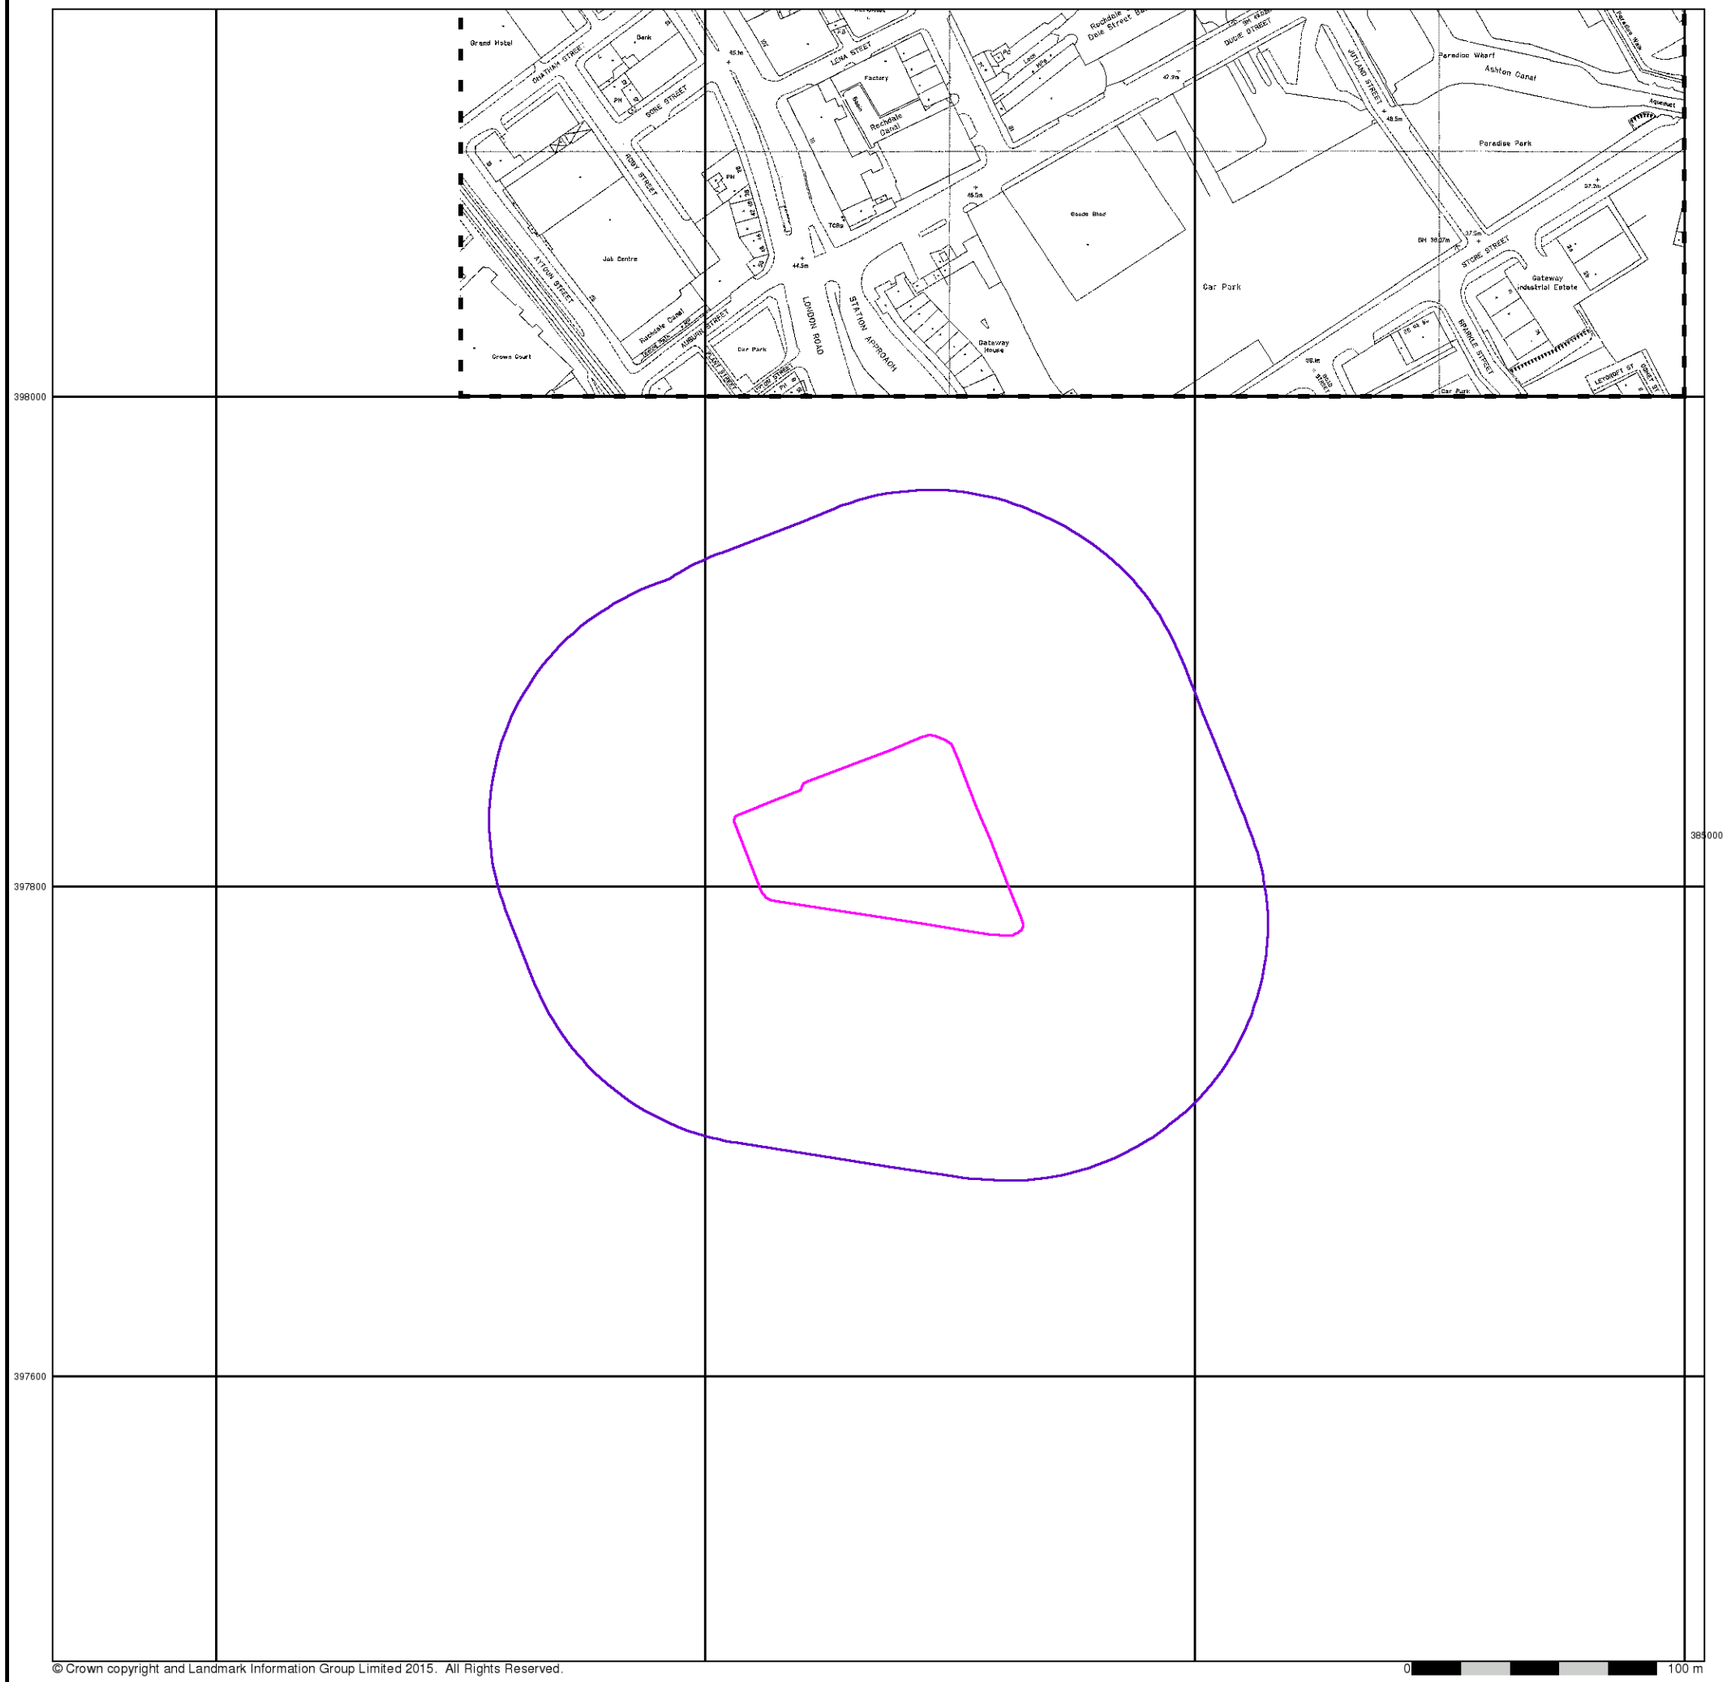

© Crown copyright and Landmark Information Group Limited 2015. All Rights Reserved.

curtins


Large-Scale National Grid Data

Published 1996


Source map scale - 1:1,250

'Large Scale National Grid Data' superseded SIM cards (Ordnance Survey's 'Survey of Information on Microfilm') in 1992, and continued to be produced until 1999. These maps were the fore-runners of digital mapping and so provide detailed information on houses and roads, but tend to show less topographic features such as vegetation. These maps were produced at both 1:2,500 and 1:1,250 scales.

Map Name(s) and Date(s)

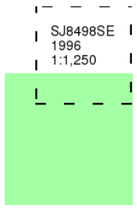

Historical Map - Segment A13

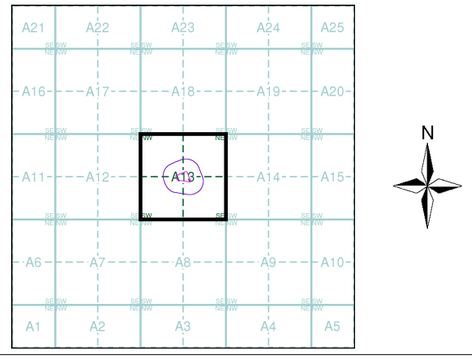

Order Details

Order Number:	84805317_1_1
Customer Ref:	B060270.001
National Grid Reference:	384670, 397820
Slice:	A
Site Area (Ha):	0.62
Search Buffer (m):	100

Site Details

London Road Fire Station, London Road, MANCHESTER, M1

Landmark Information Group

Tel: 0844 844 9952
Fax: 0844 844 9951
Web: www.envirocheck.co.uk



© Crown copyright and Landmark Information Group Limited 2015. All Rights Reserved.

curtins

Lancashire And Furness

Published 1851

Source map scale - 1:1,056

The 1:1056 scale of Ordnance Survey mapping was adopted from Ireland in 1848 and was used to survey towns with a population of over 4000, plus county towns of lesser population, in those counties mapped at the six-inch scale in 1841-55. The scale was the largest scale at which London was mapped by the Ordnance Survey and a 'skeleton' survey of the capital, showing little more than streets, street names, frontages and altitudes, was undertaken between 1848 and 1850. The majority of the 1:1056 surveys were later replaced by 1:500 surveys; although almost all the remainder were revised at this scale, sometimes more than once before 1895. The type of detail shown on the 1:1056 scale is broadly similar to that on 1:500; the apparent omission of minor details such as sewer access points and street lights may be as much a reflection of the generally earlier date of these plans, as of the specification of the map.


Please note: Due to the partial coverage of Historical Town Plans, it is possible that not all segments within an order will contain mapping. Only the segments that have Town Plan coverage will be generated.

Map Name(s) and Date(s)

000_00_029
1851
1:1,056

000_00_034
1851
1:1,056

Historical Town Plan - Segment A13

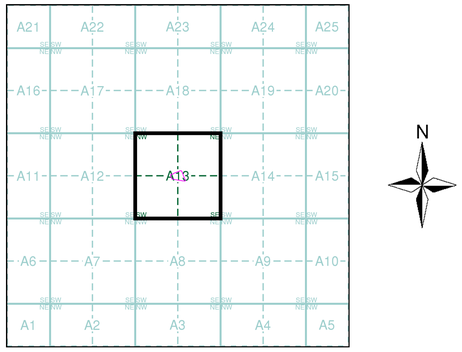

Order Details


Order Number:	84805317_1_1
Customer Ref:	B060270.001
National Grid Reference:	384670, 397820
Slice:	A
Site Area (Ha):	0.62
Search Buffer (m):	0

Site Details

London Road Fire Station, London Road, MANCHESTER, M1

Landmark Information Group

Tel: 0844 844 9952
Fax: 0844 844 9951
Web: www.envirocheck.co.uk

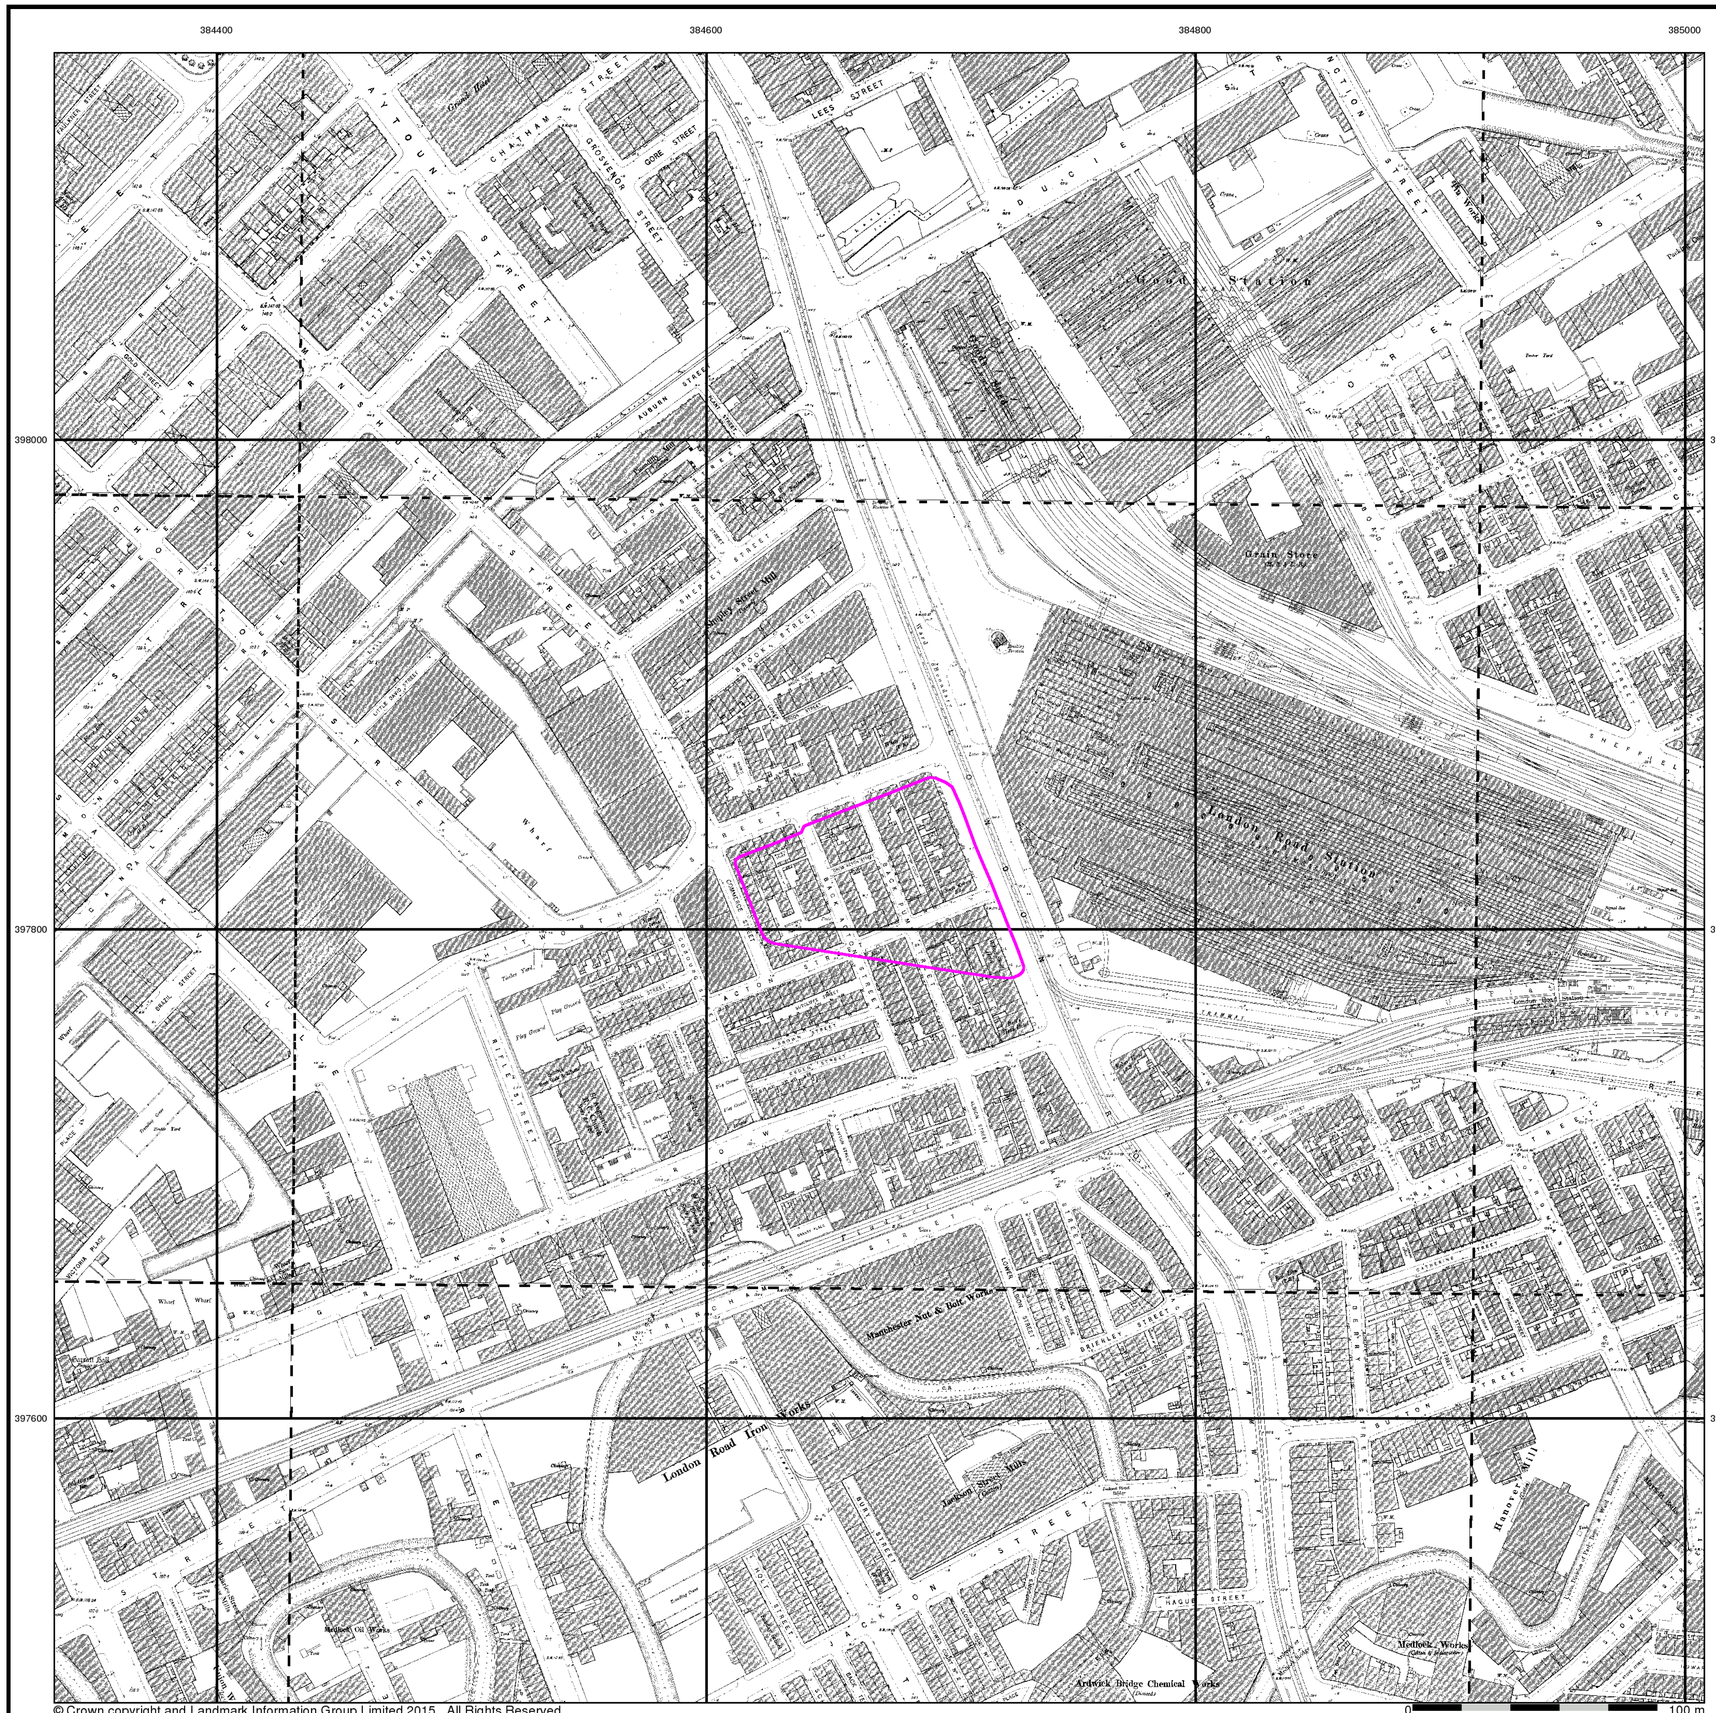
384400
384600
384800
385000
398000
397800
397600
Ayton Street
Chatham Street
Gore Street
Grosvenor Street
Auburn Street
Lees Street
Goods Station
Grain Store
Shudehill Yard
Shudehill Yard
Shudehill Yard

EXPLANATION OF SIGNS
USED ON
INSURANCE PLANS OF TOWNS & CITIES

CHAS. E. GOAD, LTD. CIVIL ENGINEERS — 56 CROUCH HILL LONDON N.4

ABBREVIATIONS

ASB.	ASBESTOS
CORR.	CORRUGATED IRON
D.I.D.	DOUBLE IRON DOORS
DRA.	DRAPERY
D.	DWELLING
ELECT.	ELECTRICIAN
(E.M.)	ELECTRIC MOTORS
(ENG.)	STEAM ENGINE
FURNR.	FURNITURE
GAR.	GARAGE
(G.E.)	GAS ENGINE
H.W.	HARDWARE
I.COLS.	IRON COLUMNS OR STEEL STANCHIONS
JWLY.	JEWELLERY
M.CL.	METAL CLAD
M.W.	MANCHESTER WAREHOUSE
m.l.	MATCH (OR WOOD) LINED
OIL	OIL & COLOR
(O.E.)	OIL ENGINE
P.H.	PUBLIC HOUSE
S.	SHOP
S.I.D.	SINGLE IRON DOORS
S.I.S.	SINGLE IRON SHUTTERS
TAI.	TAILORS
TENS.	TENEMENTS
W.G.	WIRED GLASS
W.N.	WIRE NETTING OVER GLASS

COLORS

- BRICK, STONE OR CONCRETE
- WOOD
- AREAS CLEARED DUE TO ENEMY ACTION
- SKYLIGHTS ON 1 & 2 STORY BUILDINGS
- SKYLIGHTS ON HIGHER BUILDINGS
- METAL BUILDINGS
- TIMBER PILED OR STACKED

WALLS

- PARTY WALL 2 STORIES OR OVER, A PROBABLE FIRE CUT OFF
- ENTIRE WALL, BUT DOUBTFUL AS FIRE CUT OFF
- IMP. DEFECTIVE WALL — IMPERFECT
- WALL ABOVE, IRON COLS: UNDER
- WALL SOME FLOORS ONLY (OR WOOD OR PLASTER PARTITION)
- ABOVE ROOF 6' TO 1'-6'
- —— Dº —— 1'-6" TO 2'-6"
- m.l. MATCH OR WOOD LINED
- WOOD CLAD WITH CORRUGATED IRON

OPENINGS

- PASSAGE UNDER
- ON ALL FLOORS
- SOME FLOORS ONLY
- ALL FLOORS (PROTECTED)
- ALL FLOORS (SOME PROTECTED)
- SOME FLOORS ONLY (PROTECTED)
- ALL FLOORS (SOME PROTECTED)
- ALL FLOORS (PROTECTED)
- SOME FLOORS ONLY (PROTECTED)
- WOOD LOADING DOOR
- IRON LOADING DOOR

Unprotected — Single Iron Doors — Double Iron Doors

WINDOWS

- ON ALL OR MOST FLOORS
- MORE THAN USUAL
- OVERLOOKING
- NEARLY ALL GLASS
- OPENINGS THRO' & WINDOWS OVER ON SOME FLOORS ONLY
- PROTECTED BY WIRED GLASS
- PROTECTED BY SINGLE IRON SHUTTERS
- PROTECTED BY DOUBLE IRON SHUTTERS
- WINDOWS IN FRONT & REAR OF BUILDINGS UNDERSTOOD UNLESS OTHERWISE SHOWN

Unprotected

FLOORS

1.2.3.3½ &c. ON BUILDINGS ARE NUMBER OF STORIES ABOVE GROUND (3½=3 FLOORS & ATTIC)

2&2B MEANS 2 STORIES & 2 BASEMENTS BASE & SUB-BASEMENT

SKYLIGHTS

- ^ LESS THAN 50 SQUARE FEET (SAY 10'x5', OR 7'x7')
- ^ OPENINGS THROUGH 2 FLOORS UNDER (EACH STROKE DENOTES AN OPENING.)
- WITH WELL HOLE THROUGH 3 FLOORS
- LANT. LANTERN LIGHT, SIDES ONLY GLASS, OR VENT OR RAISED VENTILATOR

} OVER 50 Sq. Ft. TO SCALE

HOISTS & LIFTS

- H OPEN
- H OPEN (WOOD FLAPS TO FLOORS)
- H ENCLOSED WOOD OR PLASTER
- H OPEN TO STREET
- H ENCLOSED BRICK OR FIRE RESISTING WIRED GLASS DOORS

IRON DOORS SHOWN AS EXPLAINED UNDER "OPENINGS"

ROOFS

ASB	ASBESTOS
C	CONCRETE
CORR	CORRUGATED IRON
⌐	METAL
P	PATENT (FELT &c)
O	SLATE
T	TILE

PROFILES

WITH NORTH LIGHTS


SUNDRIES

- STEAM BOILERS
- BOILER SET IN BRICK
- FACTORY CHIMNEYS
- *(ENG.)* STEAM ENGINE
- OVERHANGING WOOD CORNICE
- FIRE ALARM BOX
- —— Dº —— ON KEY PLAN
- HYDRANT
- H HYDRAULIC HYDRANT
- PRIVATE HYDRANT OR STAND PIPE
- D DOUBLE HYDRANT
- S SALT WATER HYDRANT
- SPRINKLER OR AUTO ALARM BELL

REFERENCE NUMBERS

- NUMBERS PARALLEL WITH STREET ARE EXISTING STREET Nºs
- WHERE TWO SETS OF STREET Nºs IN SAME BLOCK COINCIDE, ADDITIONAL ARBITRARY Nºs ARE GIVEN TO ONE SET (500 & UPWARDS)
- WHERE BUILDINGS TO WHICH THEY APPLIED ARE DEMOLISHED, STREET & ARBITRARY Nºs ARE SHOWN & CROSSED THROUGH ON REVISION
- —48'— ARE STREET WIDTHS.
- (37') ARE HEIGHTS OF GROUND ABOVE ORDNANCE DATUM
- HEIGHT IN FEET OF ADJOINING BUILDINGS WHERE STORIES DIFFER IN HEIGHT
- SIZES OF WATER MAINS SUPPLYING HYDRANTS


COPYRIGHT 1926

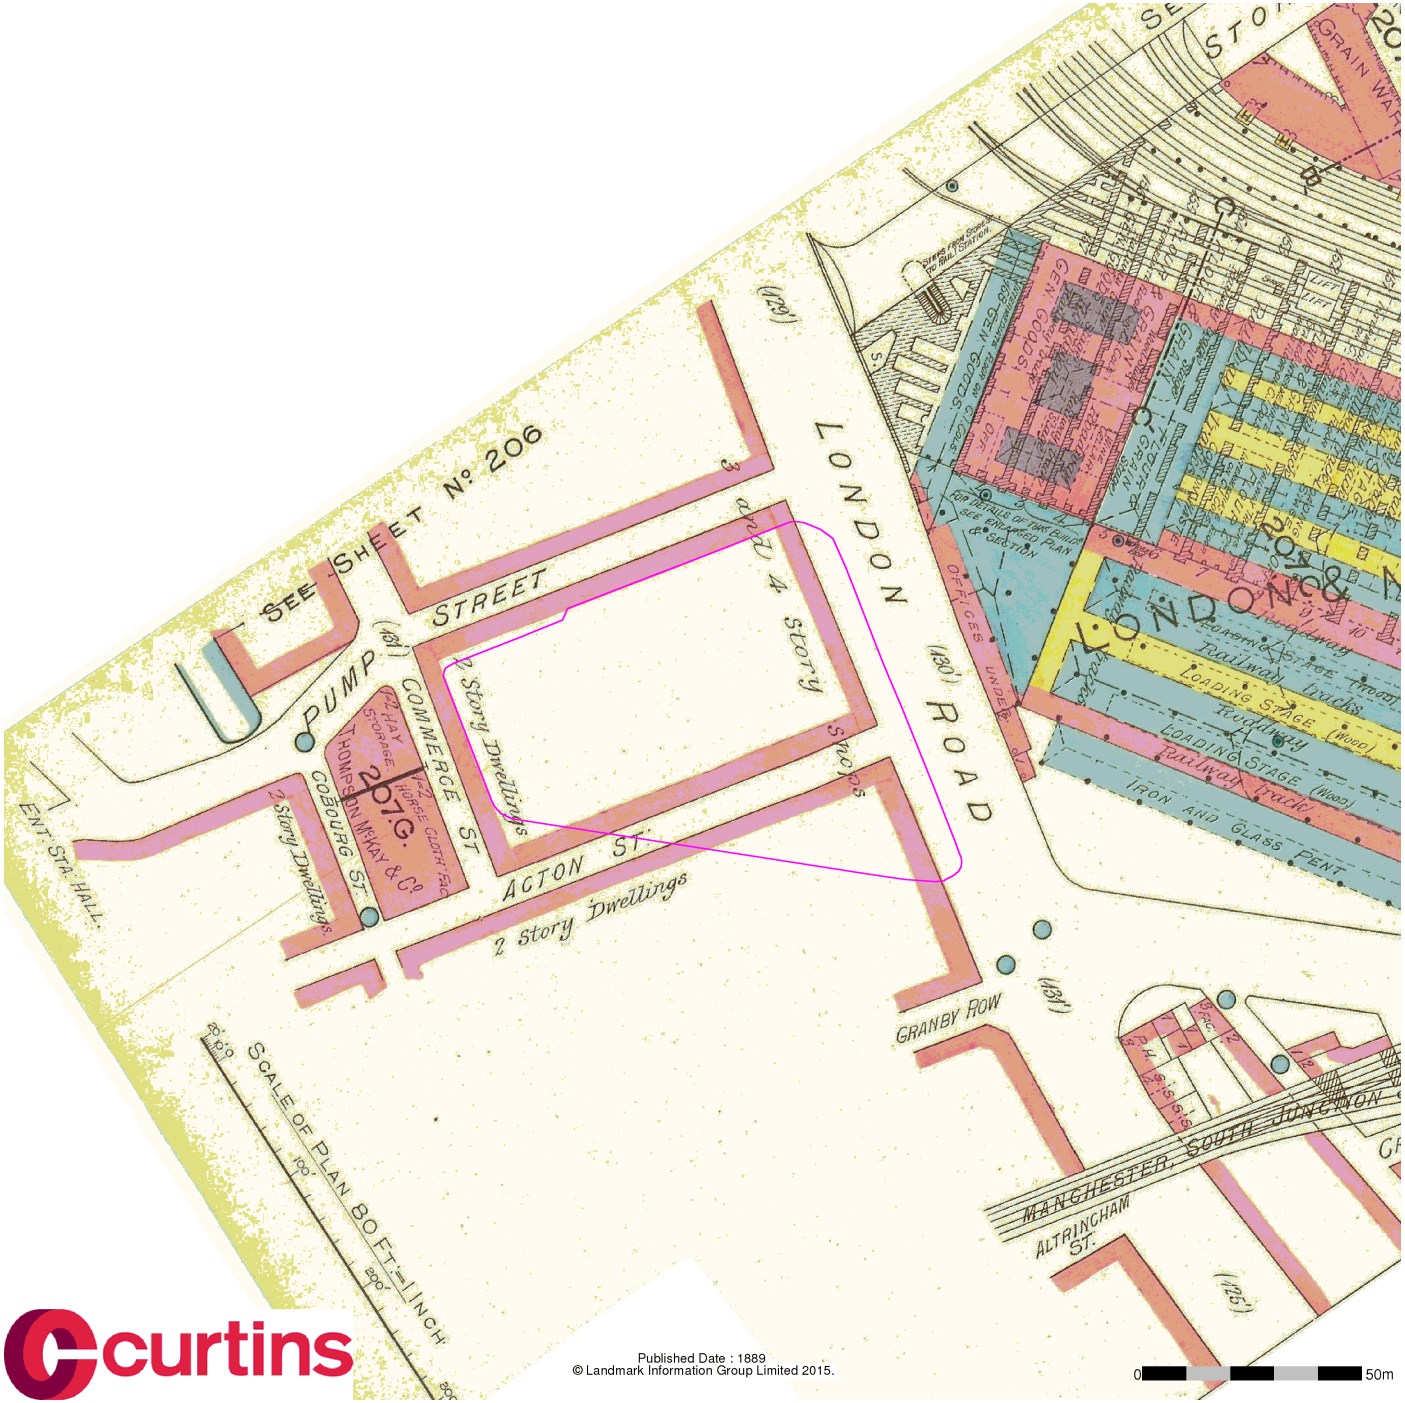

curtins

Published Date : 1889
© Landmark Information Group Limited 2015.

0 50m

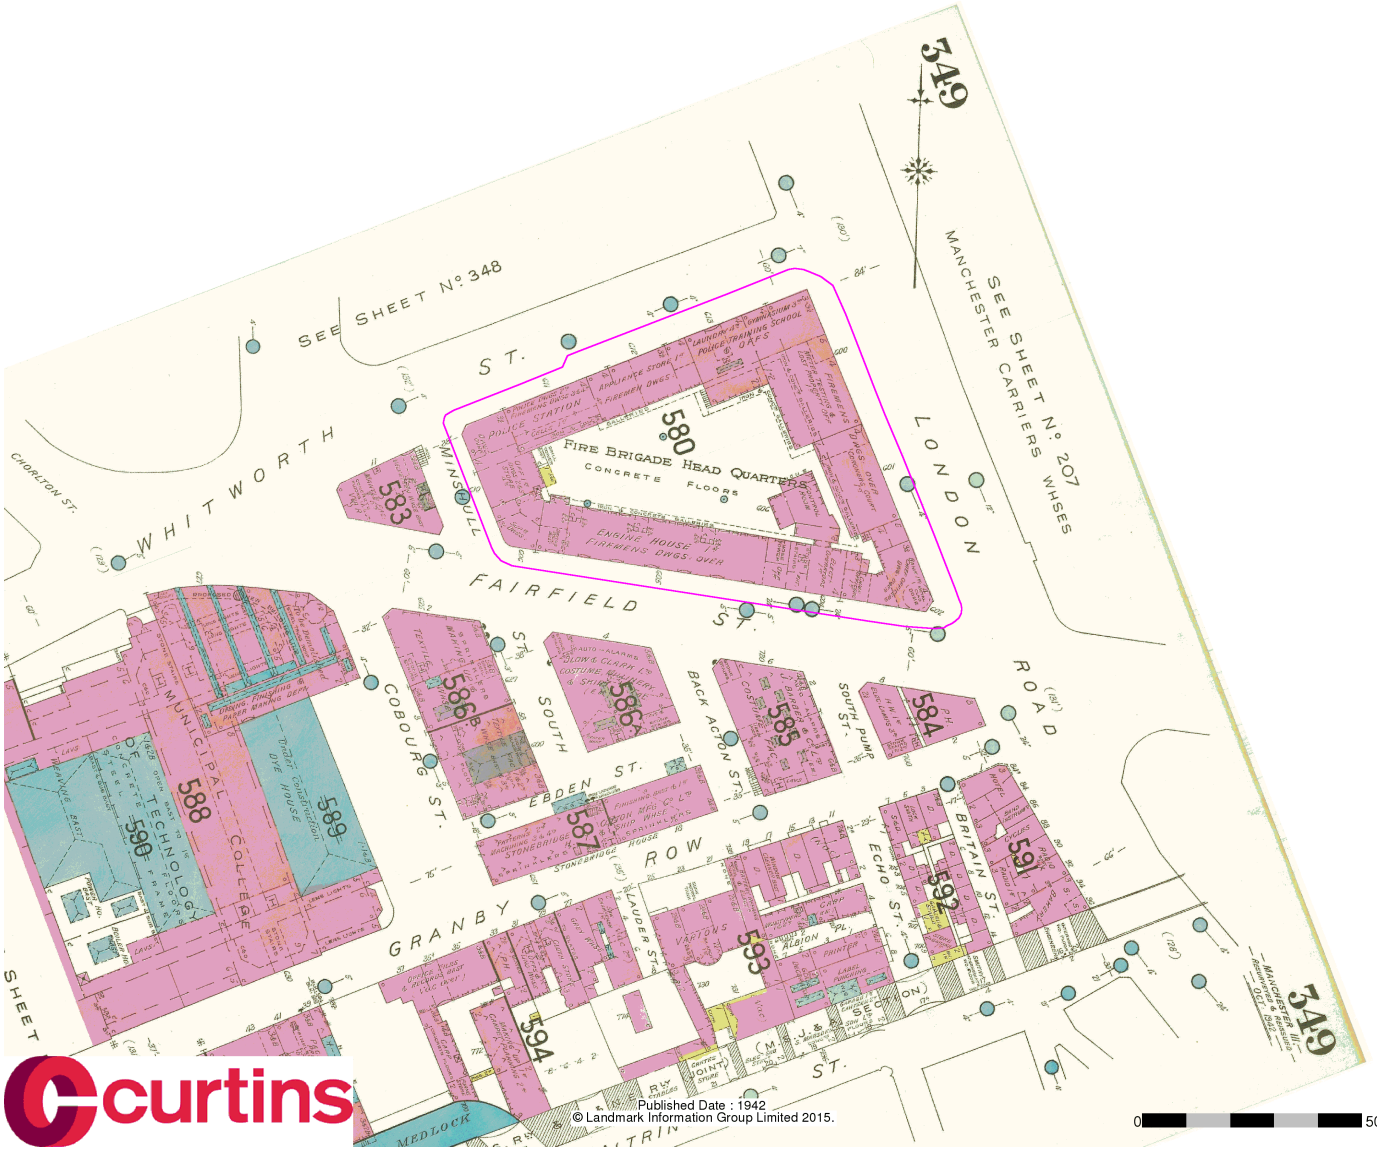


curtins

Published Date : 1942

© Landmark Information Group Limited 2015.

0 50m


SEE SHEET No. 348
WHITWORTH ST.
CHORLTON ST.
MINSHULL
FAIRFIELD ST.
FIRE BRIGADE HEAD QUARTERS
CONCRETE FLOORS
ENGINE HOUSE FIREMENS DNGS OVER
580
583
LONDON ROAD
SEE SHEET No. 207 MANCHESTER CARRIERS WHSES
349
586
586A
585
584
PH
SOUTH ST.
SOUTH PUMP ST.
BACK ACTON ST.
EBDEN ST
COBOURG ST.
587
STONEBRIDGE HOUSE
ROW
CANARY
ECHO ST
591
592
SCIENCE
TECHNOLOGY
588
588A
589
DYE HOUSE
COLLEGE
593
MIDLAND
ST.
Published Date : 1962
© Landmark Information Group Limited 2015.
0
50m

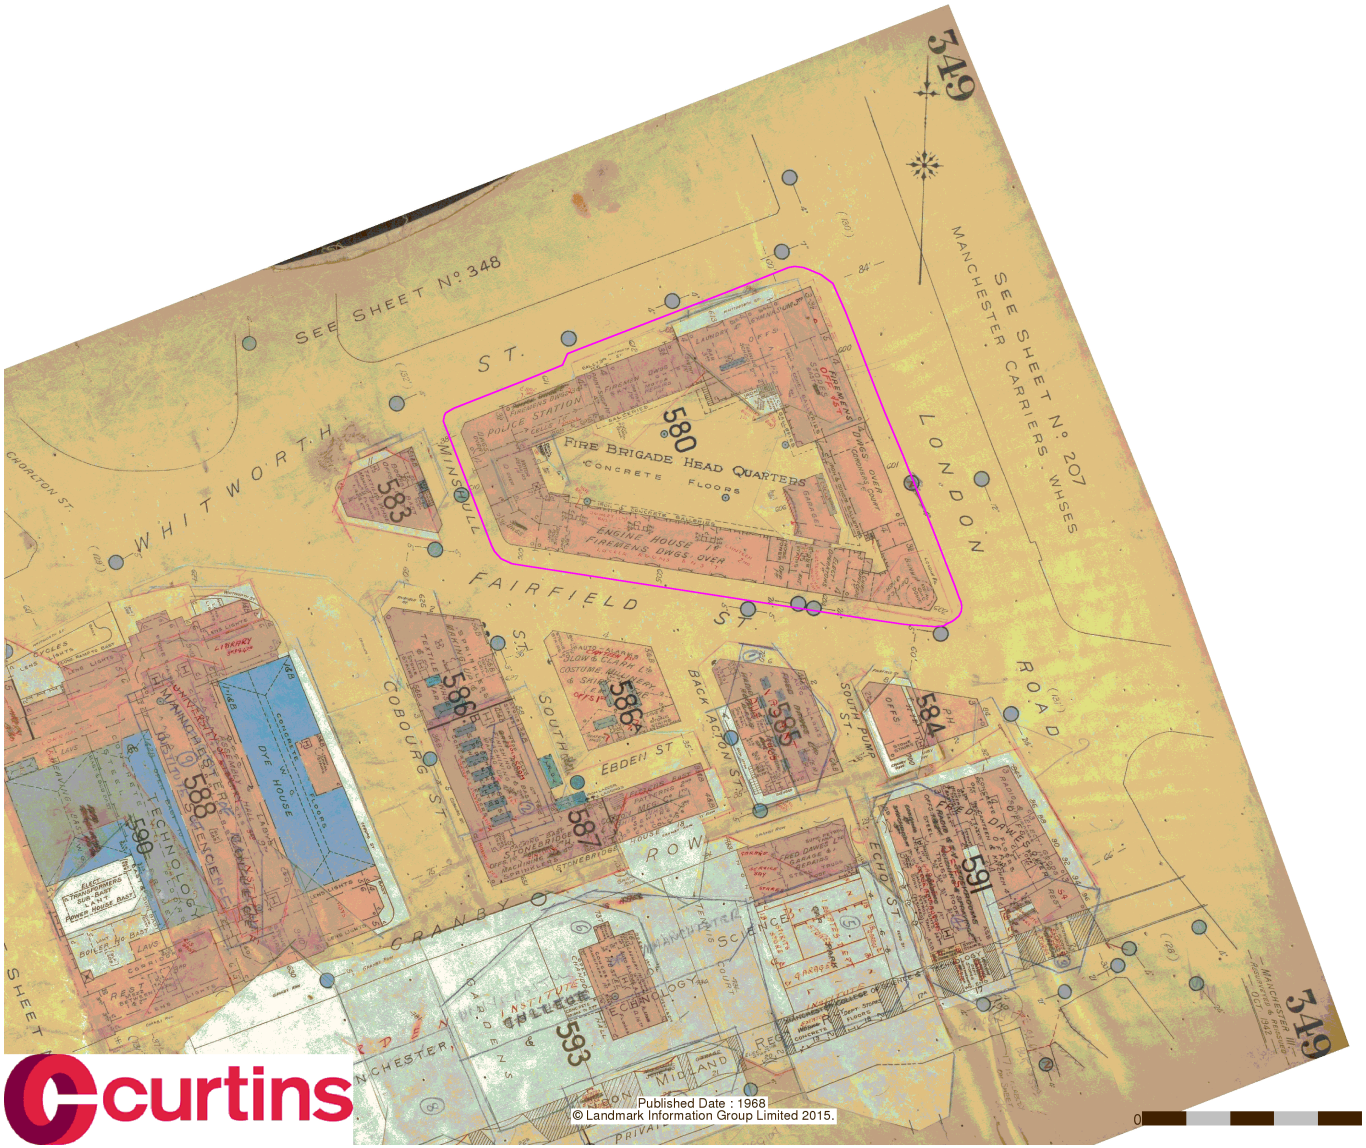
SEE SHEET No 348
WHITWORTH ST.
MINSHULL
FAIRFIELD ST
LONDON ROAD
SEE SHEET No 207
MANCHESTER CARRIERS - WHSES
FIRE BRIGADE HEAD QUARTERS
CONCRETE FLOORS
ENGINE HOUSE
FIREMENS DRGS. OVER
POLICE STATION
580
583
586
586A
585
584
587
588
590
591
593
COBOURG ST
SOUTH ST
EBDEN ST
BACK ACTON ST
ECHO ST
CRANBY ROW
DYE HOUSE
TECHNOLOGY
MIDLAND
549
549
Published Date : 1968
© Landmark Information Group Limited 2015.
0
50m

Appendix A4 – Qualitative Risk Assessment Rationale

The aim of the qualitative risk assessment (QRA) is to establish connecting links between a hazardous source to a potential receptor via an exposure pathway.

The QRA corresponds with the total site area.

Risk assessment is the process of collating known information on a hazard or set of hazards in order to estimate actual or potential risk to receptors. The receptor may be humans, a water resource, a sensitive local ecosystem or future construction materials. Receptors can be connected to the hazardous source by one or several exposure pathways such as direct contact for example. Risks are generally managed by isolating the receptor or intercepting the exposure pathway or by isolating or removing the hazard.

Without the three essential components of a source, pathway and receptor there can be no risk. Therefore the presence of hazard on a site does not necessarily mean there is a risk.

By considering where a viable pathway exists which connects a source with a receptor the risk assessment identifies where potential pollutant linkage (PPL) exists. If there is no pollutant linkage there is no risk and only where a pollutant linkage is established does the risk assessment consider the level of risk.

The risk assessment considers the likelihood of a particular event taking place (accounting for the presence of the hazard and receptor and the integrity of the exposure pathway) in conjunction with the severity of the potential consequence (accounting for the potential severity of the hazard and the sensitivity of the receptor).

In the risk assessment the consequence of the hazard has been classified as severe or medium or mild or minor and the probability (likelihood) of the circumstances actually occurring classified as high likelihood or likely or low likelihood or unlikely.

The consequences and probabilities are subsequently cross-correlated to give a qualitative estimation of the risk using Department of the Environment risk classifications as detailed in the table below and as referenced in CIRIA C552.

		Consequence			
		Severe	**Medium**	**Mild**	**Minor**
Probability (Likelihood)	**High Likelihood**	Very High Risk	High Risk	Moderate Risk	Negligible Risk
	Likely	High Risk	Moderate Risk	Moderate/Low Risk	Negligible Risk
	Low Likelihood	Moderate Risk	Moderate/Low Risk	Low Risk	Negligible Risk
	Unlikely	Moderate/Low Risk	Low Risk	Negligible Risk	Negligible Risk

 | Copyright © 2016 Curtins Consulting Ltd

In accordance with DoE guidance, the following categorisation of **consequence** has been developed.

Classification	Definition	Examples
Severe	Short-term (acute) risk to human health likely to result in "significant harm" as defined by the Environment Protection Act 1990, Part IIA. Short-term risk of pollution of sensitive water resource. Catastrophic damage to buildings/property. A short-term risk to a particular ecosystem or organisation forming part of such ecosystem.	High concentrations of cyanide on the surface of an informal recreation area. Major spillage of contaminants from site into controlled water. Explosion, causing building collapse (can also equate to a short-term human health risk if buildings are occupied).
Medium	Chronic damage to Human Health. Pollution of sensitive water resources. A significant change in a particular ecosystem or organism forming part of such ecosystem.	Concentration of a contaminant from site exceeds the generic or site-specific assessment criteria. Leaching of contaminants from a site to a Principal or Secondary A aquifer. Death of a species within a designated nature reserve. Lesser toxic and asphyxiate effects
Mild	Pollution of non-sensitive water resources. Significant damage to crops, buildings, structures and services. Damage to sensitive buildings/structures/services or the environment.	Pollution of non-classified groundwater (inc. Secondary B aquifers). Damage to building rendering it unsafe to occupy (e.g. foundation damage resulting in instability).
Minor	Harm, although not necessarily significant harm, which may result in a financial loss or expenditure to resolve. Non-permanent health effects to human health (easily prevented by means such as personal protective clothing, etc). Easily repairable effects of damage to buildings, structures and services.	The presence of contaminants at such concentrations that protective equipment is required during site works. The loss of plants in a landscaping scheme. Discoloration of concrete.

 | Copyright © 2016 Curtins Consulting Ltd

In accordance with DoE guidance, the following categorisation of **probability** has been developed.

Classification	Definition
High Likelihood	There is a pollution linkage and an event that either appears very likely in the short term and almost inevitable over the long term or there is evidence at the receptor of harm or pollution.
Likely	There is a pollution linkage and all the elements are present and in the right place, which means that it is probable that an event will occur. Circumstances are such that an event is not inevitable, but possible in the short term and likely over the long term.
Low Likelihood	There is a pollution linkage and circumstances are possible under which an event could occur. However, it is by no means certain that even over a longer period such event would take place, and is less likely in the shorter term.
Unlikely	There is a pollution linkage but circumstances are such that it is improbable that an event would occur even in the very long term.

In accordance with DoE guidance, the following categorisation of **risk** has been developed.

Classification	Definition
Very High Risk	There is a *high probability* that *severe harm* could arise to a designated receptor from an identified hazard at the site without appropriate further action.
High Risk	*Harm* is *likely to arise* to a designated receptor from an identified hazard at the site without appropriate further action.
Moderate Risk	*It is possible* that without appropriate further action *harm could arise* to a designated receptor. It is relatively *unlikely* that any such harm would be *severe,* and if any harm were to occur it is *more likely* that such harm would be *relatively mild.*
Low Risk	*It is possible* that *harm could arise* to a designated receptor from an identified hazard. It is *likely* that, at worst, if any harm was realised any effects would be *mild.*
Negligible Risk	The presence of an identified hazard does not give rise to the potential to cause harm to a designated receptor.

The term 'risk' in this instance refers to the risk that the source, pathway, receptor linkage for a given source of contamination is complete. It does not refer to immediate risk to individuals or features present on the site from potential contaminants and is intended to be used as a tool to assess the necessity of further investigation.

 | Copyright © 2016 Curtins Consulting Ltd

Our Locations

Birmingham
2 The Wharf
Bridge Street
Birmingham B1 2JS
T. 0121 643 4694
birmingham@curtins.com

Bristol
3/8 Redcliffe Parade West
Bristol
BS1 6SP
T. 0117 925 2825
bristol@curtins.com

Cardiff
3 Cwrt-y-Parc
Earlswood Road
Cardiff
CF14 5GH
T. 029 2068 0900
cardiff@curtins.com

Douglas
Varley House
29-31 Duke Street
Douglas Isle of Man
IM1 2AZ
T. 01624 624 585
douglas@curtins.com

Edinburgh
35 Manor Place
Edinburgh
EH3 7EB
T. 0131 225 2175
edinburgh@curtins.com

Kendal
28 Lower Street
Kendal
Cumbria LA9 4DH
T. 01539 724 823
kendal@curtins.com

Leeds
Rose Wharf
78-80 East Street
Leeds LS9 8EE
T. 0113 274 8509
leeds@curtins.com

Liverpool
Curtin House
Columbus Quay
Riverside Drive
Liverpool L3 4DB
T. 0151 726 2000
liverpool@curtins.com

London
Units 5/6
40 Compton Street
London
EC1V 0BD
T. 020 73242240
london@curtins.com

Manchester
Merchant Exchange
17-19 Whitworth Street West
Manchester M1 5WG
T. 0161 236 2394
manchester@curtins.com

Nottingham
56 The Ropewalk
Nottingham
NG1 5DW
T. 0115 941 5551
nottingham@curtins.com

Registered in England and Wales number: 2054159
Registered office: Curtin House, Columbus Quay, Riverside Drive, Liverpool L3 4DB