iD GeoEnvironmental Limited

**Head Office**
Dane Mill Business Centre,
Broadhurst Lane, Congleton
CW12 1LA
t: 01565 755557
www.id-geo.co.uk

# PRELIMINARY GEOENVIRONMENTAL APPRAISAL

**of land occupied by**

**THE EQUITABLE BUILDING, 7–9, ST. ANN STREET, MANCHESTER**

**Prepared for**

**PH Property Holdings Ltd.**

**Report No. 5346-G-R001-1**

**Date: December 2024**

## Executive Summary

The site (property) is located at 7-9, St. Ann Street, Manchester City Centre (NGR 383750, 398400). The site occupies an area of 0.1 hectares and is currently occupied entirely by a multi-story building with commercial businesses operating on the ground floor.

IDG were commissioned by PH Property Holdings Ltd to provide a preliminary geoenvironmental appraisal of the site. It is understood that consideration is being made to convert the 2nd and 3rd floors into residential flats, with alteration works to the basement, ground floor and 1st floor to facilitate services and access. The proposed floor layouts are provided by JB+CO Architects and Designers.

IDG's investigation included a review of available desk study information.

A summary of salient geoenvironmental issues is provided in the table below.

| **Issue** | **Remarks** |
|---|---|
| Location | 7-9, St Ann Street, Manchester City Centre |
| Former to present uses | Offices and several commercial businesses. |
| Anticipated Ground Conditions | Glaciofluvial sand and gravel beneath the western area of the site. No superficial deposits beneath the central and eastern portions of the site. Underlain by Sandstone of the Chester Formation. |
| Mining & Quarrying | There are no recorded quarries within the vicinity of the site.<br>The site does not lie within the Cheshire Subsidence Compensation District.<br>The site does lie within a Coal Mine Reporting Area but not within a development high risk area.<br>The Coal Authority states that the property is not within a surface area that could be affected by any recorded underground coal mining. |
| Hazardous Gas | There are no known or suspected areas of landfill recorded within the vicinity of the site.<br>The Coal Authority states that there is no record of mine gas emission requiring action. |
| Radon | The property is not location in a Radon Affected Area. |
| Anticipated Contamination | Potential for asbestos-containing materials within the interior of the building, as it's construction cycle pre-dates the year 2000. |
| Flooding | The site is depicted within an area with limited potential for groundwater flooding to occur. |

At this stage, the anticipated significant abnormals relating to geoenvironmental issues at the site are:

- An asbestos survey of the building is recommended.

*This brief summary should not be assumed to represent a complete account of all the potential geo-environmental issues that may exist at the site. As such it is strongly recommended that the report be read in its entirety.*

# TABLE OF CONTENTS

**1 INTRODUCTION ..... 6**

1.1 THE COMMISSION AND BRIEF ..... 6
1.2 REPORT FORMAT AND LIMITATIONS ..... 6

**2 SITE DESCRIPTION AND THE PROPOSED DEVELOPMENT ..... 6**

2.1 GENERAL ..... 6
2.2 SITE OPERATIONS ..... 7
2.3 THE PROPOSED DEVELOPMENT ..... 7

**3 SITE HISTORY ..... 7**

3.1 HISTORICAL OS MAPS ..... 7
3.2 HISTORICAL BUILDING PLANS ..... 8

**4 GEOLOGY AND MINING ..... 8**

4.1 GEOLOGY ..... 8
4.2 BGS BOREHOLE RECORDS ..... 9
4.3 BGS GEOSURE NATURAL GROUND STABILITY HAZARD DATASETS ..... 9
4.4 SALT ..... 9
4.5 COAL MINING ..... 9

**5 ENVIRONMENTAL SETTING ..... 10**

5.1 GENERAL ..... 10
5.2 HYDROGEOLOGY ..... 10
5.3 HYDROLOGY ..... 10
5.4 POLLUTION INCIDENTS ..... 10
5.5 RISK OF FLOODING FROM RIVERS AND SEA ..... 11
5.6 SUSCEPTIBILITY TO GROUNDWATER FLOODING ..... 11
5.7 RADON ..... 11
5.8 LANDFILLS ..... 11
5.9 CURRENT LAND USES AND CONTEMPORARY TRADE DIRECTORY ENTRIES ..... 11
5.10 DANGEROUS OR HAZARDOUS SITES ..... 11
5.11 SENSITIVE LAND USES ..... 11

**6 PRELIMINARY CONCEPTUAL SITE MODEL ..... 11**

6.1 GENERAL ..... 11
6.2 LAND CONTAMINATION - PART IIA ..... 12

**7 CONCLUSIONS AND RECOMMENDATIONS ..... 13**

7.1 GENERAL ..... 13
7.2 CONTAMINATION ..... 13
7.3 HAZARDOUS GAS ..... 13
7.4 MINING AND QUARRYING ..... 13
7.5 FLOODING ..... 14
7.6 FURTHER RECOMMENDATIONS ..... 14

# APPENDICES

## Appendix A - Drawings

| Drawing No. | Title |
|---|---|
| 5346-G-D001 | Site Location Plan |
| 1572-AL(05)2110 | Proposed Floor Plans – Basement - dated November 2024 by JB+CO Architects + Designers |
| 1572-AL(05)2120 | Proposed Floor Plans – Ground Floor - dated November 2024 by JB+CO Architects + Designers |
| 1572-AL(05)2130 | Proposed Floor Plans – 1st Floor - dated November 2024 by JB+CO Architects + Designers |
| 1572-AL(05)2140 | Proposed Floor Plans – 2nd Floor - dated November 2024 by JB+CO Architects + Designers |
| 1572-AL(05)2150 | Proposed Floor Plans – 3rd Floor - dated November 2024 by JB+CO Architects + Designers |
| 1572-AL(05)2160 | Proposed Floor Plans – 4th Floor - dated November 2024 by JB+CO Architects + Designers |
| 1572-AL(05)2170 | Proposed Floor Plans –Roof - dated November 2024 by JB+CO Architects + Designers |

## Appendix B - Historical OS Plans

## Appendix C - Search Responses

| From | To | Date | Content |
|---|---|---|---|
| Landmark | IDG | 22nd July 2024 | Environmental Search Response |
| Coal Authority | IDG | 22nd July 2024 | Coal Mining Report |

## Appendix D - Commission

## Appendix E - General Notes

| | |
|---|---|
| 01 | Environmental Setting |

# REVISION HISTORY

| From | Date | Comments |
|---|---|---|
| 5346-G-R001 | July 2024 | Original Report |
| 5346-G-R001-1 | December 2024 | Updated to incorporate revised layout plans |

**FOREWORD (Preliminary Geoenvironmental Investigation Report)**

This report has been prepared for the sole use and reliance of the Client named on page 1 and cannot be relied upon by any other parties without the express written authorisation of ID Geoenvironmental Limited (IDG). Any unauthorized third party relies on this report at their own risk and the authors owe them no duty of care.

The report should be read in its entirety, including all associated drawings and appendices. IDG cannot be held responsible for any misinterpretations arising from the use of extracts that are taken out of context. However, it should be noted that in order to keep the number of sheets of paper in the hard copy to a minimum, some information (e.g. laboratory test certificates) is only included within the "electronic", PDF Report.

The findings and opinions conveyed in any Desk Study section of the report (including review of any third party reports) are based on information obtained from the sources listed, which IDG understands are reliable. All reasonable skill, care and diligence have been applied in examining the information obtained. However, IDG accept no responsibility for inaccuracies in the data supplied or for opinions based on any such inaccurate data.

Where the report refers to the potential presence of invasive weeds such as Japanese Knotweed, or the presence of asbestos containing materials, it should be noted that the observations are for information only and should be verified by a suitably qualified expert.

IDG reserve the right to amend their conclusions and recommendations in the light of further information that may become available.

**PRELIMINARY GEOENVIRONMENTAL INVESTIGATION**

**of land occupied by**

**THE EQUITABLE BUILDING, 7-9 ST. ANN STREET, MANCHESTER**

# 1 INTRODUCTION

## 1.1 The Commission and Brief

1.1.1 ID Geoenvironmental Limited (IDG), have been commissioned by PH Property Holdings Ltd to provide a geoenvironmental appraisal of land occupied by the Equitable Building, 7-9, St Ann Street, Manchester, hereafter referred to as 'the site'.

1.1.2 The agreed scope of works included:

- An assessment of the environmental setting and land use history of the site and adjacent area from published geological and topographic maps and environmental database sources.
- Obtaining a mining report from the Coal Authority.
- Identification of potential receptors and derivation of a site conceptual model.

1.1.3 Correspondence regarding IDG's appointment, including the brief for this investigation, is provided in Appendix D.

1.1.4 It is understood that consideration is being given to a residential redevelopment of the site as described in Section 2 below.

1.1.5 The principal objective of this preliminary phase of investigation is to identify geoenvironmental issues affecting the site.

## 1.2 Report Format and Limitations

1.2.1 Standard definitions, procedures and guidance necessary for assessment of the environmental setting of the site are provided within Appendix E.

1.2.2 This Preliminary Investigation comprised an inspection of historical and geological maps and information provided by the Landmark Information Group and The Coal Authority.

1.2.3 General notes and limitations relevant to all IDG preliminary investigations are described in the Foreword and should be read in conjunction with this report. The text of the report draws specific attention to any modification to these procedures and to any other special techniques employed.

# 2 SITE DESCRIPTION AND THE PROPOSED DEVELOPMENT

## 2.1 General

2.1.1 The site location is shown on Drawing No. 5346-G-D001 presented in Appendix A. Site details are summarised in the following table.

**Summary of Site Location Details**

| | |
|---|---|
| **Location** | 7-9, St Ann Street, Manchester City Centre |
| **Current Access** | Off Barton Square Road |
| **NGR** | 383750, 398400 |
| **Approximate Area** | 0.1 ha |
| **Known services** | No service information provided at this stage |
| **Surrounding land uses** | The surrounding land is utilised by multiple commercial properties.<br>Saint Ann's Church is present to the South East |

## 2.2 Site Operations

2.2.1 The site is occupied by a four-storey commercial building with associated courtyard and basement.

2.2.2 The ground floor is currently utilised by multiple commercial retail businesses.

## 2.3 The Proposed Development

2.3.1 It is understood that consideration is being given to convert the 2nd and 3rd floors into residential flats, with alteration works to the basement, ground floor and 1st floor to facilitate services and access. The updated proposed floor plan layouts (Drg. References 1572-AL(05)2110 to 1572-AL(05)2170) provided by JB+CO Architects and Designers dated November 2024 are presented within Appendix A.

# 3 SITE HISTORY

## 3.1 Historical OS Maps

3.1.1 In order to investigate the development history and previous land uses at the site and immediate surrounding land, site centred extracts from Ordnance Survey (OS) plans dating back to 1848 were examined. These plans are presented in Appendix B.

3.1.2 The following table provides a summary of the salient points relating to the history of the site. Significant former uses/operations are highlighted in bold text for ease of reference.

**Summary of Site History**

| Date(s) | Site | Surrounding Land |
|---|---|---|
| 1848 – 1851 | The site is depicted to comprise multiple adjoined buildings/ properties. | St. Ann Street is depicted immediately adjacent to the site's southern boundary with buildings and St. Anne's Church beyond.<br>Barton Square Road is depicted immediately adjacent to the site's western boundary with buildings beyond.<br>An attached building is depicted to the north.<br>St. Ann's Square is depicted immediately adjacent to the site's eastern boundary with buildings beyond.<br>The River Irwell is depicted ~200m NW of the site. |
| 1891 – 1896 | No significant change. | Tram lines are depicted ~30m W of the site.<br>An **Old Quarry** is depicted ~195m N of the site.<br>The **Guardian Printing Works** is depicted ~205m NW of the site.<br>**Clowes Street Works (Iron)** is depicted ~215m NW of the site.<br>**Lancashire Veneer Saw Mills** is depicted ~220m NW of the site.<br>**City's Printing Works and Albert Packing House** are depicted ~220m SW of the site.<br>An **Engineering Works**, **Electric Portable Battery Works** and a **Sugar Refinery**, all with associated chimneys are depicted ~235m NW of the site.<br>The **Eagle Foundry (Iron)** is depicted ~245m NW of the site.<br>An **Engineering Works** is depicted ~255m NW of the site.<br>A **Timber Yard** is depicted ~260m NW of the site.<br>A train station is depicted ~390m N of the site. |
| 1908 – 1909 | No significant change. | Three **Printing Works** are depicted ~150m NE and ~260m NW and ~280m S of the site.<br>The **Old Quarry** ~195m N of the site is depicted as the Temperance Hotel.<br>The **Guardian Printing Works** ~205m NW of the site is no-longer depicted. |

| | | |
|---|---|---|
| | | **City's Printings Works** and **Albert Packing House** ~220m SW of the site are no-longer depicted.<br>The **Engineering Works**, **Electric Portable Battery Works** and **Sugar Refinery** ~235m NW of the site are no-longer depicted.<br>The **Timber Yard** ~260m NW of the site is no-longer depicted.<br>The train station ~390m N of the site is depicted as the Exchange Station. |
| 1923 | No significant change. | A **Finishing Works** is depicted ~250m NW of the site. |
| 1931 – 1938 | No significant change. | The tram line ~30m W is no-longer depicted. |
| 1948 – 1954 | The building is depicted as a **Ruin**. | An **Electric Sub-Station** is depicted ~20m NE of the site.<br>A **garage** is depicted ~150m W of the site. |
| 1955 – 1958 | The site contains a large building footprint and is depicted as being split into multiple properties (assumed to be multiple commercial properties as per current use/footprint) | No significant change. |
| 1962 – 1972 | No significant change. | The Exchange Station ~390m N of the site is depicted as dis-used. |
| 1975 | No significant change. | No significant change. |
| 1979 – 1984 | No significant change. | The **garage** ~150m W of the site, is depicted as a car park.<br>Two **Electric Sub-Stations** are depicted ~120m and ~190m SW of the site. |
| 1985 - 1987 | No significant change. | The Exchange Station~390m N is depicted as a car Park. |
| 1993 – 1994 | No significant change. | No significant change. |
| 1995 – 1999 | No significant change. | No significant change. |
| 2000 – 2006 | No significant change. | No significant change. |
| 2024 | No significant change. | No significant change. |

3.1.3 It is noted that the site is depicted as a 'Ruin' on 1948 plans, along with numerous other sites in the vicinity. It is considered that this is representative of significant bomb damage sustained to the site and wider city centre area during World War II.

## 3.2 Historical Building Plans

3.2.1 Historical Building Plans dating back to 1917 demonstrate that the building has be occupied by offices and/or commercial businesses up to the present day. These plans are presented in Appendix B.

3.2.2 The plans also demonstrate that the building underwent re-construction of the central and northern sections between 1951 and 1962.

# 4 GEOLOGY AND MINING

## 4.1 Geology

4.1.1 The published 1:50,000 scale geological map (BGS Sheet 85) depicts the far western side of the site to be underlain by superficial deposits comprising Glaciofluvial sand and gravel. Superficial deposits are shown to be absent beneath the central and eastern portions of the site.

4.1.2 In addition, the BGS Sheet 85 depicts the site to be within or close proximity to the approximate margin of a superficial deposit filled buried channel or valley.

4.1.3 The bedrock beneath the site comprises Sandstone of the Chester Formation.

4.1.4 Published 1:50,000 scale geological plans depict an inferred fault approximately 17m southwest of the site striking NW-SE with an unknown displacement.

## 4.2 BGS Borehole Records

4.2.1 Records have been obtained from BGS for the exploratory holes shown in the following table.

**BGS Borehole Records**

| BGS reference | Date | Location | Final depth m | Summary of strata encountered |
|---|---|---|---|---|
| SJ89NW1453 | 1979 | 31m W of site | 12.0 | 0.0 – 0.1m TARMAC<br>0.1 – 0.4m CONCRETE<br>0.4 – 1.3m MADE GROUND: Grey/black ash, brick and rubble fill<br>1.3 – 2.2m MADE GROUND: Soft to firm mixed grey/black/brown silty clay with patches of ash and brick rubble<br>2.2 – 7.1m Medium dense to dense grey/brown slightly silty SAND & GRAVEL with cobbles and occasional thin bands of clay<br>7.1 – 7.8m Very stiff dark grey/brown silty CLAY<br>7.8 – 10.0m Dense grey/brown slightly silty SAND & GRAVEL<br>10.0 – 12.0m Very dense weakly cemented brownish red silty fine to medium grained SANDSTONE. |
| SJ89NW63 | Not supplied | 44m NW of site | 14.02 | 0.0 – 3.66m MADE GROUND<br>3.66 – 7.01m SAND, GRAVEL & MARL<br>7.01 – 14.02m SANDSTONE |
| SJ89NW1452 | 1979 | 55m NW of site | 12.0 | 0.0 – 0.1m TARMAC<br>0.1 – 0.28m COBBLESTONE<br>0.28 – 0.5m HARDCORE<br>0.5 – 1.4m MADE GROUND: Moderately compacted silty sand, gravel and clay with fragments of brick<br>1.4 – 3.5m Medium dense grey/brown silty SAND & GRAVEL with occasional Cobbles<br>3.5 – 6.75m Dense grey/brown clayey SAND & GRAVEL with cobbles<br>6.75 – 7.7m Dense brownish red silty fine to medium grained SAND<br>7.7 – 10.5m Very dense weakly cemented brownish red silty fine to medium grained SANDSTONE<br>10.5 – 12.0m Very dense/hard partially cemented brownish red SANDSTONE |

## 4.3 BGS GeoSure Natural Ground Stability Hazard Datasets

4.3.1 Information from BGS relating to potential ground stability hazards is summarised in the following table.

**Ground Stability Hazards**

| Hazard | Hazard rating | Estimated Distance from Site |
|---|---|---|
| Potential for shrinking or swelling clay ground stability hazards | No Hazard | On-site |
| Potential for landslide stability hazards | Very Low | On-site |
| Potential for ground dissolution stability hazards | No Hazard | On-site |
| Potential for compressible ground stability hazards | No Hazard | On-site |
| Potential for collapsible ground stability hazards | Very Low | On-site |
| Potential for running sand ground stability hazards | Low | On-site |

## 4.4 Salt

4.4.1 The site does not lie within the Cheshire Brine Subsidence Compensation District.

## 4.5 Coal Mining

4.5.1 The site lies within a Coal Mine Reporting Area but is not within a development high risk area.

4.5.2 The Coal Authority CON29M Coal Mining Report Ref. 51003438747001 dated 22nd July 2024 is presented in Appendix C and states the following:

4.5.3 The property is not within a surface area that could be affected by any recorded underground coal

mining.

4.5.4 The property is not in an area where the Coal Authority has received an application for, and is currently considering whether to grant a licence to remove or work coal by underground methods.

4.5.5 There are no recorded coal mine entries known to the Coal Authority within or within 20m, of the boundary of the property.

4.5.6 The Coal Authority is not aware of any damage due to geological faults or other lines of weakness that have been affected by coal mining.

4.5.7 The property is not within the boundary of an opencast site from which coal has been removed by opencast methods.

4.5.8 The Coal Authority has not received a damage notice or claim for the subject property, or any property within 50m of the enquiry boundary since 31st October 1994.

4.5.9 The Coal Authority has no record of a mine gas emission requiring action.

4.5.10 The property has not been subject to remedial works, by or on behalf of the Coal Authority, under its Emergency Surface Hazard Call Out procedures.

# 5 ENVIRONMENTAL SETTING

## 5.1 General

5.1.1 Notes describing how the site's environmental setting has been assessed are included in Appendix E. Environmental information obtained from Landmark Information Group (Landmark) is presented in Appendix C. A summary of relevant information is provided below.

## 5.2 Hydrogeology

5.2.1 The Landmark Envirocheck report states that:

- The superficial deposits beneath the site are classified as a Secondary A Aquifer.
- The bedrock beneath the site is classified as a Principal Aquifer.
- The combined Groundwater Vulnerability is classified as Secondary Superficial Aquifer – Low Vulnerability.
- There are no groundwater abstraction licenses within or within 200m of the site. The closest licence is 289m north of the site and is held by British Telecommunications Plc.
- The site does not lie within a Source Protection Zone.

## 5.3 Hydrology

5.3.1 The Landmark Envirocheck report states that:

- The nearest named water course is the River Irwell 190m northwest of the site, and is designated with a GQA Grade of River Quality E.
- There are no surface water abstraction licenses within or within 200m of the site.
- The closest license is 757m SE of the site involving water from the canal and is held by North Western Electricity Board.

## 5.4 Pollution Incidents

5.4.1 No significant pollution incidents have been recorded within the vicinity of the site.

5.4.2 The closest incident occurred on the 26th of May 1992 approximately 163m northwest of the site involving a miscellaneous pollutant in proximity to the River Irwell. This event was classified as a Category 3 – Minor incident.

## 5.5 Risk of Flooding from Rivers and Sea

5.5.1 The site does not lie within an area depicted on EA Flood Zone maps to be at risk of flooding from rivers or the sea.

## 5.6 Susceptibility to Groundwater Flooding

5.6.1 BGS state that there are BGS groundwater flooding susceptibility areas within 50m of the subject site, relating to superficial deposits flooding. The highest susceptibility is Limited Potential for groundwater flooding to occur.

## 5.7 Radon

5.7.1 The property *is not located* in a Radon Affected Area, as less than 1% of properties are above the Action Level. Building Control Regulations do not require radon protection measures to be installed.

## 5.8 Landfills

5.8.1 There are no known or suspected areas of landfill recorded in the vicinity of the site.

5.8.2 The OS historical maps depict an old quarry approximately 195m north of site between 1891 and 1908. This is not considered to be a potential source of hazardous ground gas due to the relative small size of the quarry and the time elapsed since being infilled.

## 5.9 Current Land Uses and Contemporary Trade Directory Entries

5.9.1 Several commercial businesses currently occupy the ground floor of the building present onsite.

5.9.2 An electrical sub-station lies approximately 20m northeast of the site.

## 5.10 Dangerous or Hazardous Sites

5.10.1 There are no COMAH or NIHHS recorded sites within the vicinity of the site.

## 5.11 Sensitive Land Uses

5.11.1 No Sensitive Land Uses have been identified within the vicinity of the site.

# 6 PRELIMINARY CONCEPTUAL SITE MODEL

## 6.1 General

6.1.1 Based on the data presented in the preceding sections of this report, a Preliminary Conceptual Site Model has been determined as outlined below.

***Potential contamination sources***

6.1.2 The historical plans depict the site to have been fully occupied by a building since 1848 to the present day, with a brief period between 1848 and 1955 where the northern portion of the building is depicted as a ruin. In addition, the historical building plans demonstrate that the building has only been occupied by offices and commercial retail businesses, which is considered unlikely to have given rise to significant contamination. Minor localised contamination may have taken place during the cycle of construction, partial demolition and alteration of the building.

6.1.3 Asbestos containing materials are potentially present within the interior of the building as the construction cycle pre-dates the year 2000.

6.1.4 No sources of hazardous ground gas have been identified, therefore, there is no significant risk from hazardous ground gas.

***Human receptors***

6.1.5 Following the proposed redevelopment, human receptors will include residents within the new properties and workers & the general public on the ground floor and in neighbouring properties.

6.1.6 Transient risks to construction workers from handling contaminated soils are normally addressed by the adoption of appropriate health and safety measures during the construction works, and therefore these receptors are not considered further. Similarly, risks to residents in neighbouring properties due to airborne dust or vapours during redevelopment works should be addressed by the adoption of suitable measures.

***Controlled water receptors***

6.1.7 The superficial deposits beneath the site are classified as a Secondary A Aquifer. The underlying rocks are classified as a Principal Aquifer. The site does not lie within a Source Protection Zone.

6.1.8 The nearest surface watercourse is the River Irwell, with a low quality designation of GQA Grade E, which flows in a southerly direction, approximately 190m beyond the site's western boundary.

6.1.9 Based on the above, the site's environmental setting has been assessed as low to moderate sensitivity.

***Preliminary Conceptual Site Model***

**Summary of Potential Pollutant Linkages**

| Potential Contamination Source | Receptors | Plausible Pathways | Evidence / Site Features |
|---|---|---|---|
| Potential for Asbestos containing materials within the building | Human Health (end-users of converted residential properties, construction workers) | Inhalation of dust containing asbestos fibres | e.g. Construction, partial demolition and alteration cycle of the building pre-dating the year 2000. |

## 6.2 Land Contamination - Part IIA

6.2.1 Local Authorities have responsibilities with respect to contaminated land in the context both of Part IIA of the Environmental Protection Act 1990, and the Town and Country Planning Act 1990.

6.2.2 The contaminated land regime in Part IIA of the Environmental Protection Act 1990 was introduced specifically to address the historical legacy of land contamination. It applies where there is unacceptable risk, assessed on the basis of the current use and the relevant circumstances of the land. It is not directed to assessing risks in relation to a future use of the land that would require a specific grant of planning permission. This is primarily a task for the planning system, which aims to control development and land use in the future.

***National Planning Policy Framework 2019***

6.2.3 This site is being considered for redevelopment and therefore potential contamination issues have to be considered to ensure compliance with the Town & Country Planning Act 1990 and the National Planning Policy Framework 2019 (NPPF).

6.2.4 In accordance with Paragraph 178 of the NPPF 2019, the local Planning Authority should also ensure that:

- a site is suitable for its proposed use taking account of ground conditions and any risks arising from land instability and contamination. This includes risks arising from natural hazards or former activities such as mining, and any proposals for mitigation including land remediation (as well as potential impacts on the natural environment arising from that remediation);
- after remediation, as a minimum, land should not be capable of being determined as contaminated land under Part IIA of the Environmental Protection Act 1990; and
- adequate site investigation information, prepared by a competent person, is available to

inform these assessments.

6.2.5 Paragraph 179 of the NPPF 2019 states, "where a site is affected by contamination or land stability issues, responsibility for securing a safe development rests with the developer and/or landowner".

6.2.6 Paragraph 180 states "planning policies and decisions should also ensure that new development is appropriate for its location taking into account the likely effects (including cumulative effects) of pollution on health, living conditions and the natural environment, as well as the potential sensitivity of the site or the wider area to impacts that could arise from the development".

***This Site***

6.2.7 The current use of the site is considered unlikely to have given rise to significant ground and groundwater contamination; however, the construction, partial demolition and alteration cycle may have resulted in localised contamination.

6.2.8 It is considered that the site should be suitable for the proposed use, subject to the comments made in Section 7.

# 7 CONCLUSIONS AND RECOMMENDATIONS

## 7.1 General

7.1.1 It is understood that consideration is being made to convert the 2nd and 3rd floors into residential flats, with alteration works to the basement, ground floor and 1st floor to facilitate services and access.

7.1.2 The main issues considered in this report, and in particular in Sections 3 and 4, are based on a review of historical data and available information. The report provides an assessment of geoenvironmental issues and implications for the current and proposed use of the site, together with issues associated with residential redevelopment of the site.

## 7.2 Contamination

7.2.1 The site has been occupied by a building and used as offices and/or commercial retail businesses since 1848. This is considered unlikely to have given rise to significant contamination. Minor localised contamination may have arisen from the construction, partial demolition and alteration cycle of the building.

7.2.2 Asbestos containing materials are potentially present within the building as the construction cycle pre-dates the year 2000.

## 7.3 Hazardous Gas

7.3.1 The property *is not located* in a Radon Affected Area, as less than 1% of properties are above the Action Level. Building Control Regulations do not require radon protection measures to be installed.

7.3.2 There are no known or suspected areas of landfill recorded within the vicinity of the site.

7.3.3 The Coal Authority states that there is no record of a mine gas emission requiring action.

## 7.4 Mining and Quarrying

7.4.1 There are no recorded quarries within the vicinity of the site.

7.4.2 The site does not lie within the Cheshire Subsidence Compensation District.

7.4.3 The site does lie within a Coal Mine Reporting Area but not within a development high risk area.

7.4.4 The Coal Authority states that the property is not within a surface area that could be affected by

any recorded underground coal mining.

## 7.5 Flooding


7.5.1 BGS state that there are BGS groundwater flooding susceptibility areas within 50m of the subject site, relating to superficial deposits flooding. The highest susceptibility is Limited potential for groundwater flooding to occur.

## 7.6 Further Recommendations

7.6.1 An asbestos survey of the building is recommended.

7.6.2 It is unlikely that the proposed redevelopment to residential use will require any ground intrusion. We would note however that should any ground intrusion be proposed, given the site's history of likely bomb damage during WWII, a UXO survey would be prudent.

Appendix A

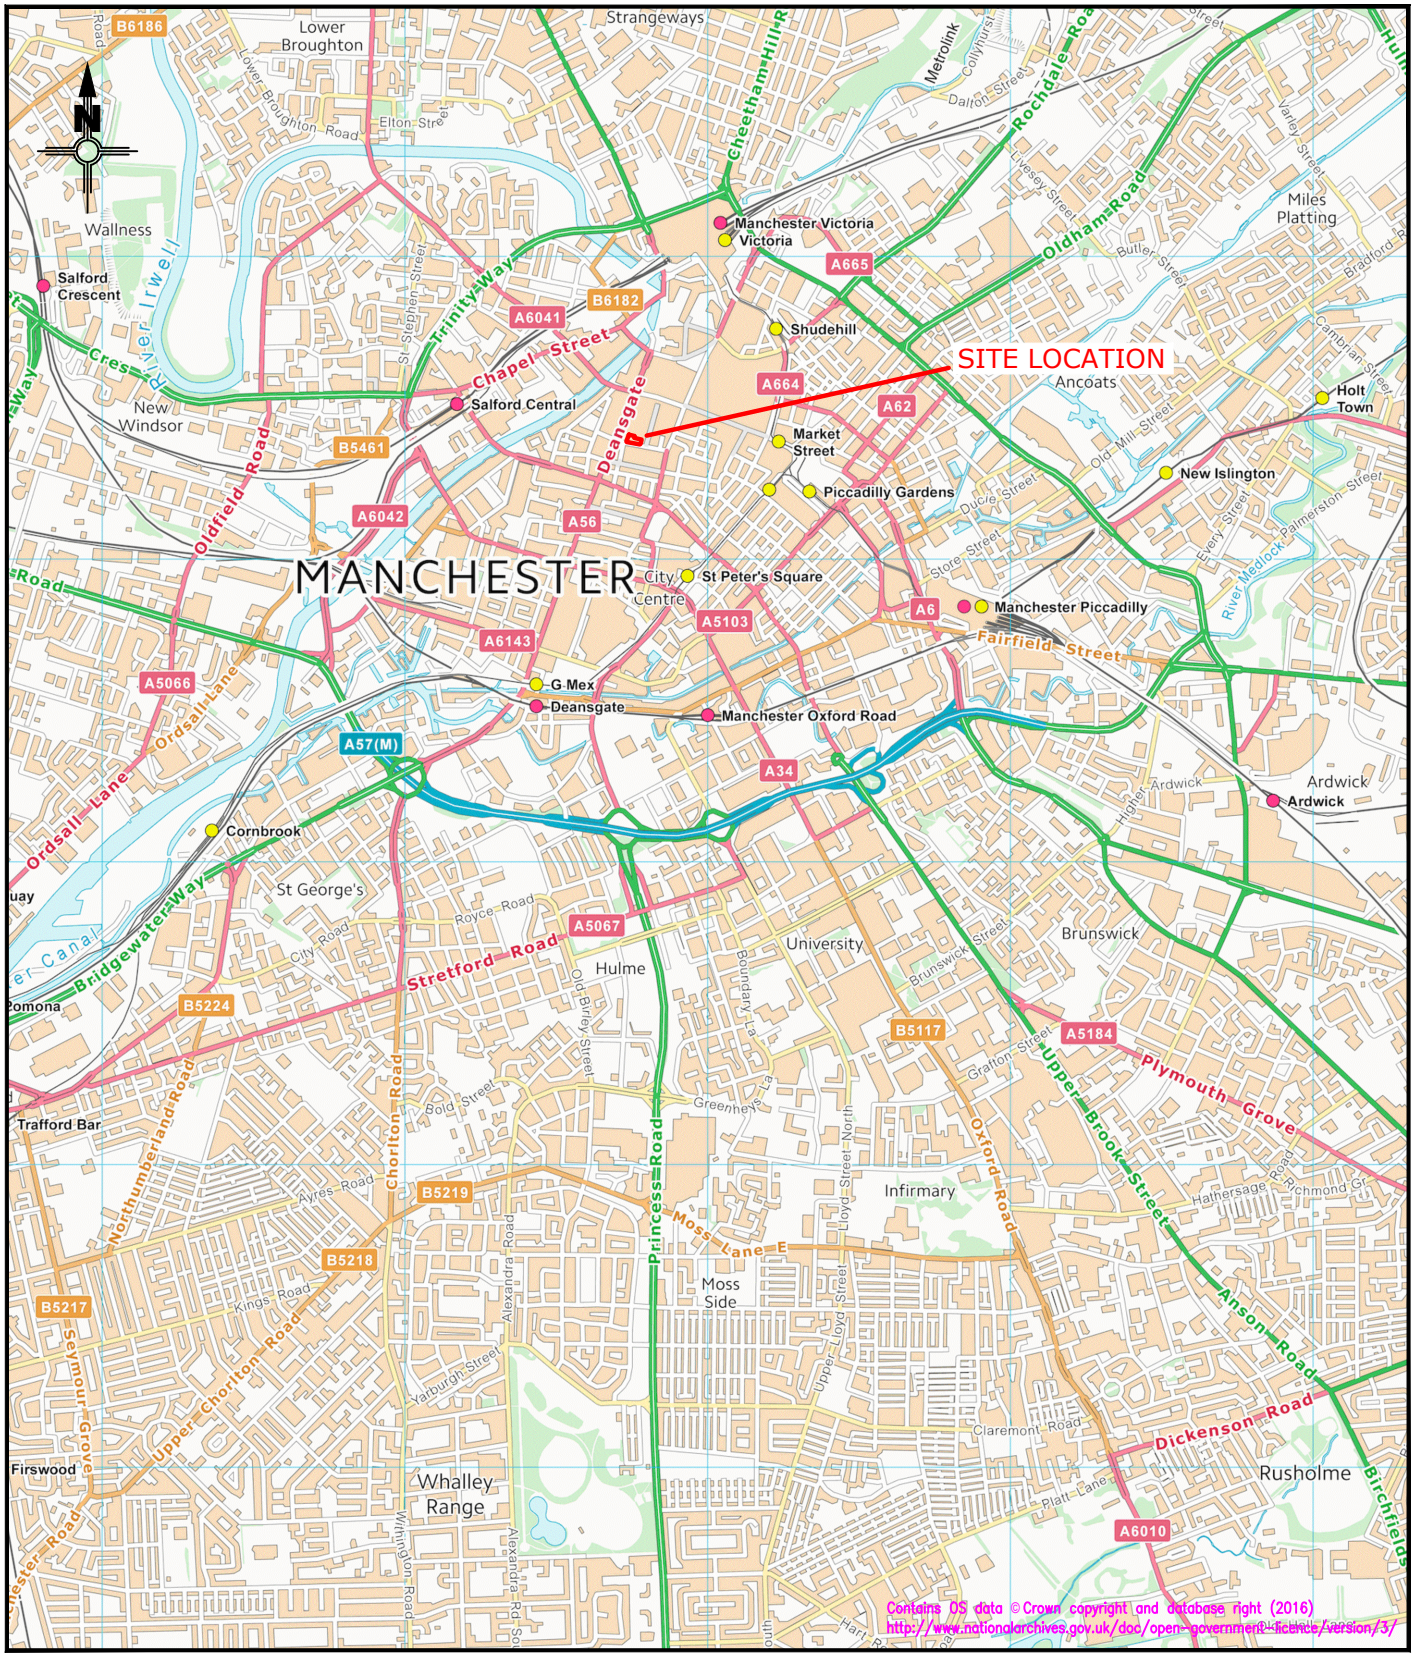



iD GeoEnvironmental Limited
www.id-geo.co.uk
email; info@id-geo.co.uk
Dane Mill Business Centre,
Broadhurst Lane, Congleton,
Cheshire, CW12 1LA
Tel: 01565 755557
Fax: 01565 740263

| | |
|---|---|
| CLIENT | PH Properties Ltd. |
| JOB TITLE | Equitable Building, Manchester |
| DRAWING TITLE | Site Location Plan |

| DRAWN BY | SIGNATURE | DATE | STATUS |
|---|---|---|---|
| ES | | 24/07/2024 | |

| APPROVED | SIGNATURE | DATE | SCALE | DRG No. |
|---|---|---|---|---|
| LM | | 24/07/2024 | 1:25,000@A4 | 5346-G-D001 |

A4 border: 186 x 218

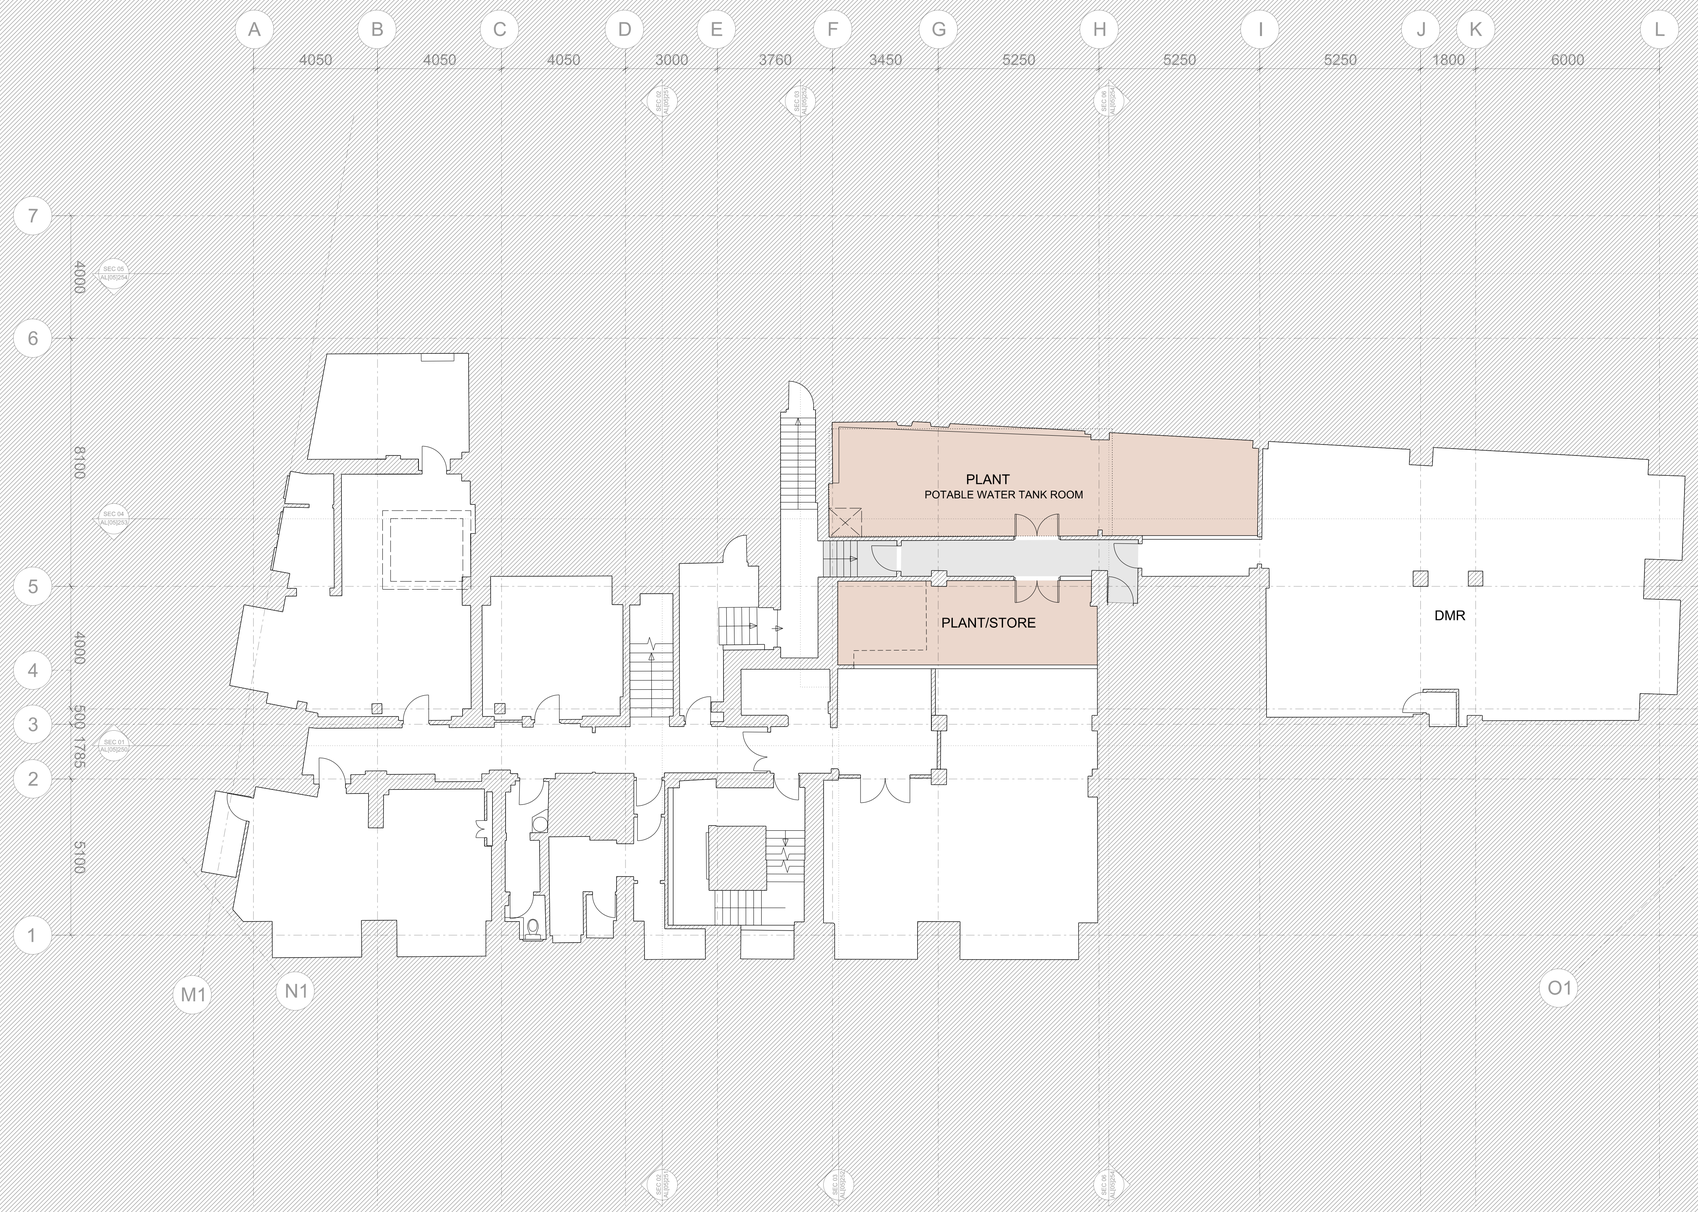


**KEY**

- 1 BED
- 2 BED
- 3 BED
- COMMERCIAL
- CIRCULATION
- BOH / PLANT

**NOTES / REVISION**

0 1 2 3 4 5 10 15

N

| | | | |
|---|---|---|---|
| PROJECT **EQUITABLE BUILDINGS, MANCHESTER** | SCALE 1:100@A1 1:200@A3 | DATE NOV 2024 | |
| CLIENT **PH PROPERTY HOLDINGS** | JOB No 1572 | DWG No AL[05]2110 | REV * |
| TITLE PROPOSED PLAN BASEMENT | ISSUE FOR PLANNING DOCUMENT | | |

JB+CO ARCHITECTS + DESIGNERS


Jeffrey Bell Architects
3 Cobourg Street
Manchester
M1 3GY

t +44 [0]161 228 0651
e studio@jeffreybellarchitects.co.uk

© JEFFREY BELL ARCHITECTS
the copy right in this drawing is vested in Jeffrey Bell Architects and no license or assignment of any kind has been, or is, granted to any third party whether by provision of copies or originals of the drawings or otherwise unless otherwise agreed in writing

DO NOT SCALE FROM THIS DRAWING
the contractor shall check and verify all dimensions on site and report any discrepancies in writing to Jeffrey Bell Architects before proceeding with the work

FOR ELECTRONIC DATA ISSUE
electronic data / drawings are issued as 'read only' and should not be interrogated for measurement, all dimensions and levels should be read only from those values stated in text on the drawing

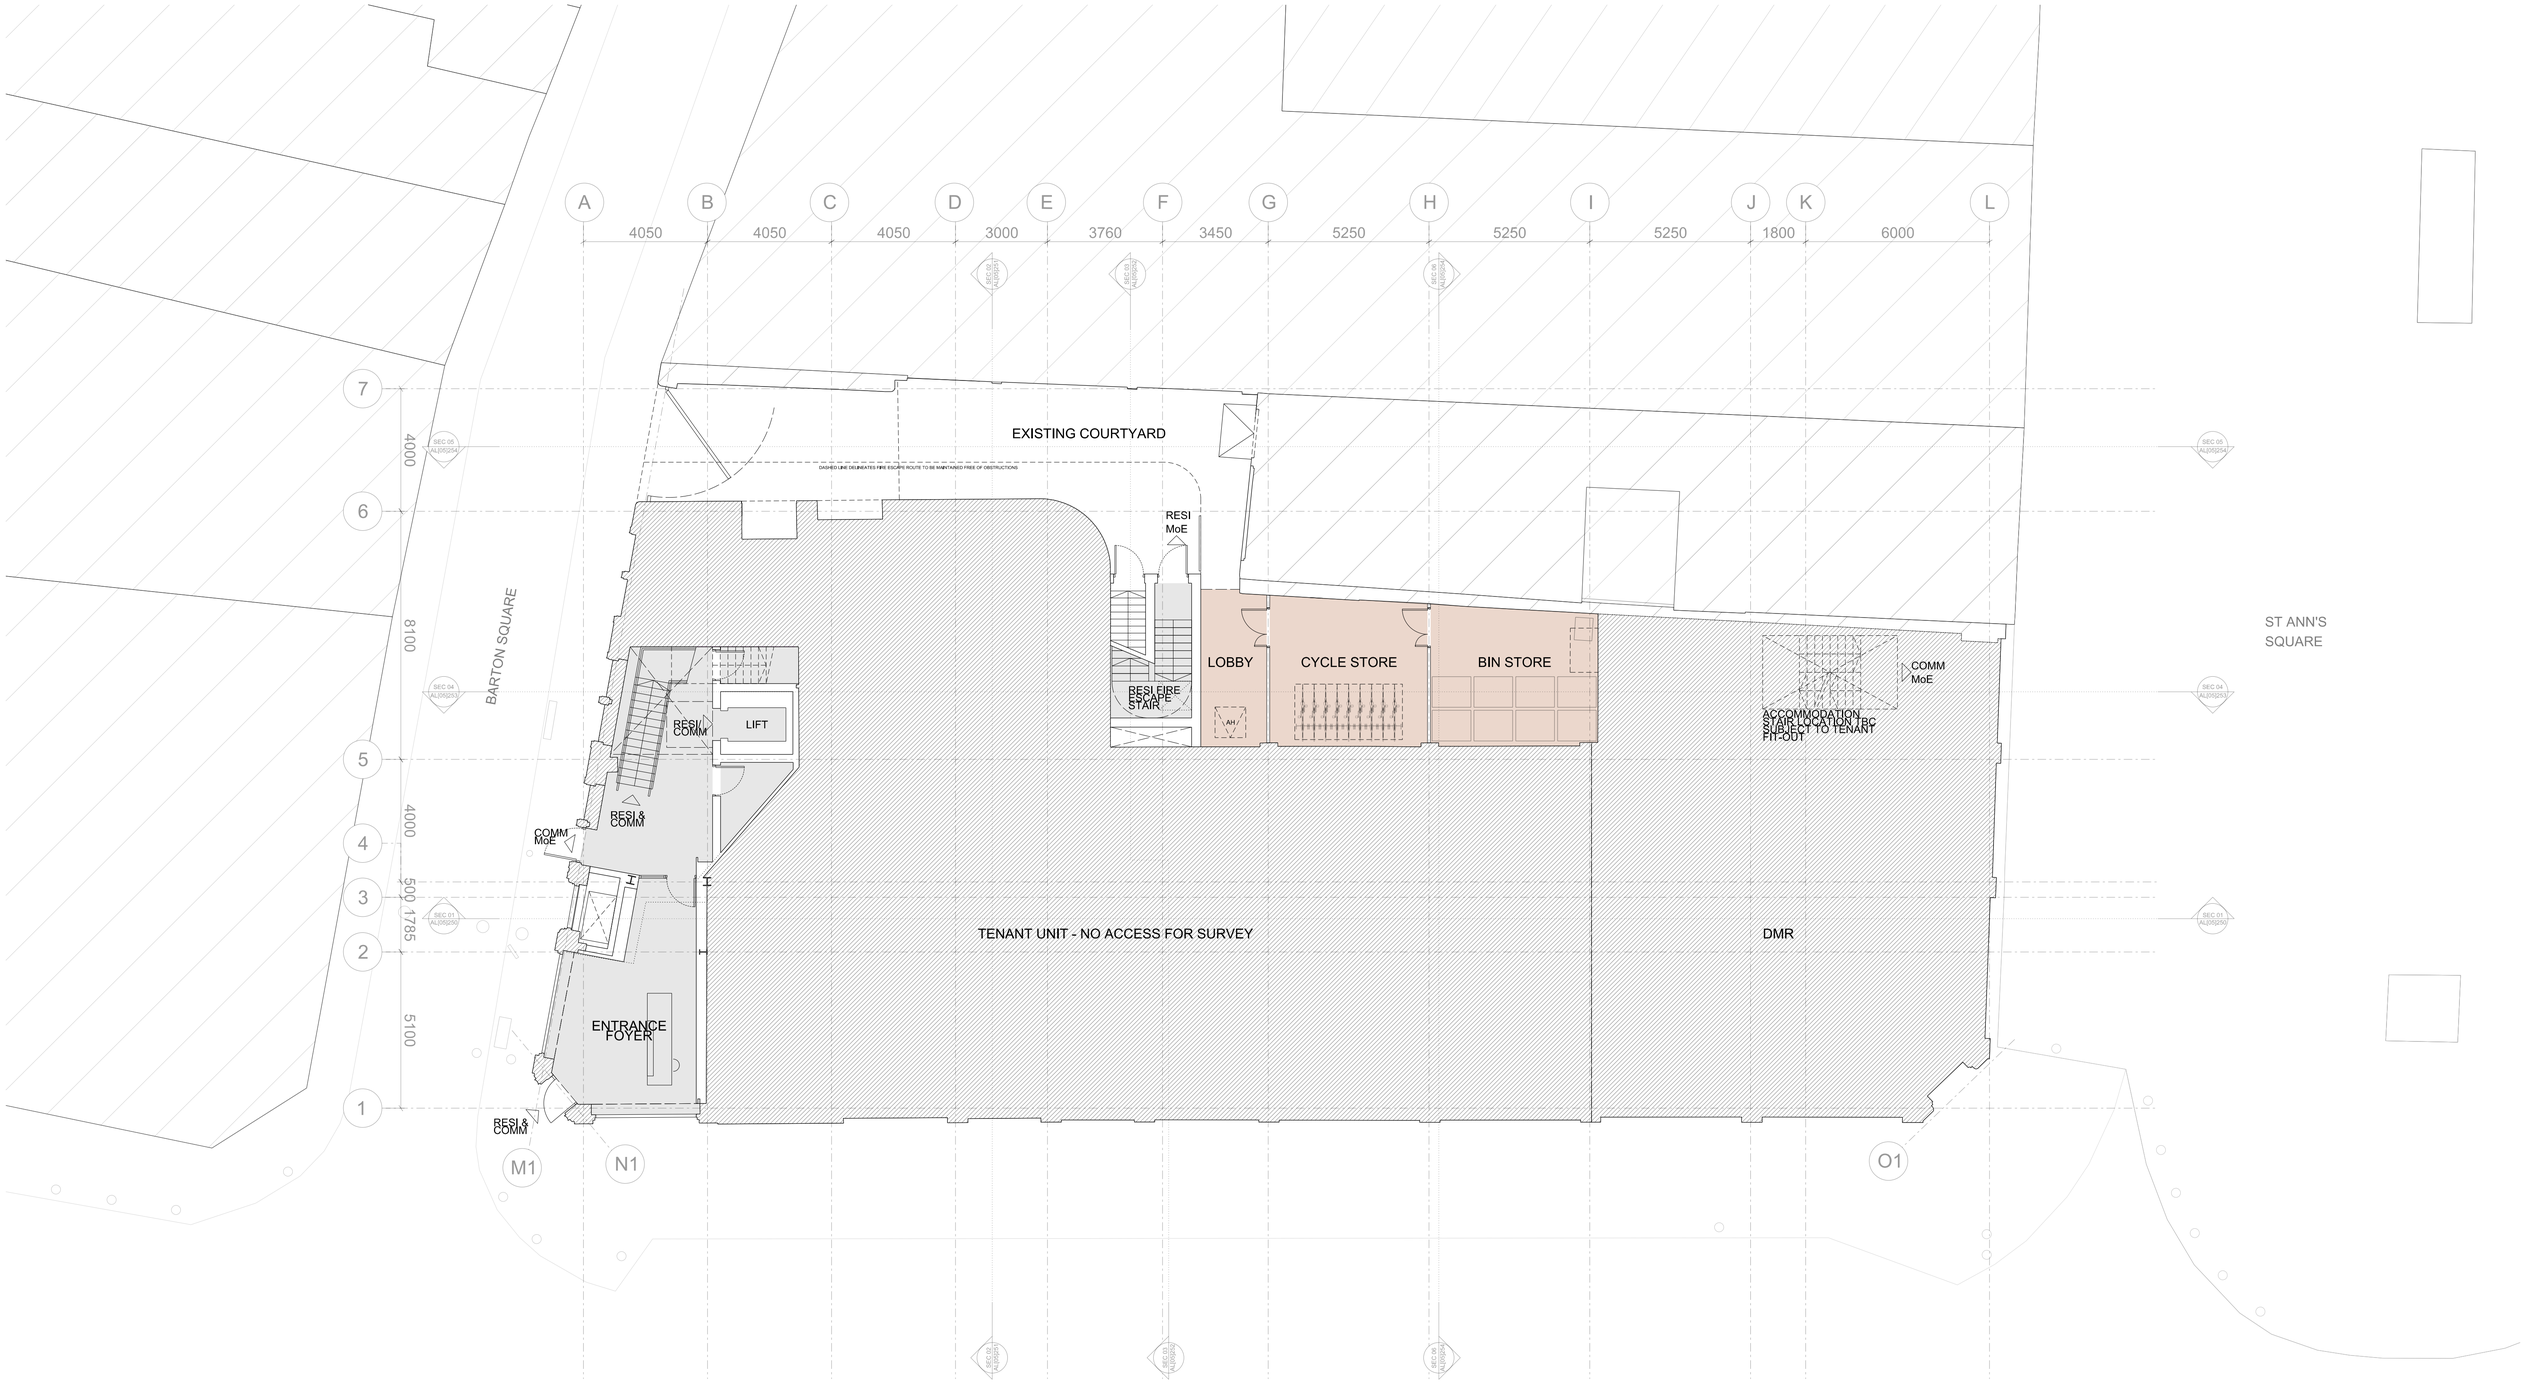


**KEY**

- 1 BED
- 2 BED
- 3 BED
- COMMERCIAL
- CIRCULATION
- BOH / PLANT

**NOTES / REVISION**

0 1 2 3 4 5 10 15

N

| | | | |
|---|---|---|---|
| PROJECT: **EQUITABLE BUILDINGS, MANCHESTER** | SCALE: 1:100@A1 1:200@A3 | DATE: NOV 2024 | |
| CLIENT: **PH PROPERTY HOLDINGS** | JOB No: 1572 | DWG No: AL[05]2120 | REV: * |
| TITLE: PROPOSED PLAN GROUND FLOOR | ISSUE FOR: PLANNING DOCUMENT | | |

JB+CO ARCHITECTS + DESIGNERS


Jeffrey Bell Architects
3 Cobourg Street
Manchester
M1 3GY

t +44 [0]161 228 0651
e studio@jeffreybellarchitects.co.uk

© JEFFREY BELL ARCHITECTS
the copy right in this drawing is vested in Jeffrey Bell Architects and no license or assignment of any kind has been, or is, granted to any third party whether by provision of copies or originals of the drawings or otherwise unless otherwise agreed in writing

DO NOT SCALE FROM THIS DRAWING
the contractor shall check and verify all dimensions on site and report any discrepancies in writing to Jeffrey Bell Architects before proceeding with the work

FOR ELECTRONIC DATA ISSUE
electronic data / drawings are issued as 'read only' and should not be interrogated for measurement. all dimensions and levels should be read only from those values stated in text on the drawing

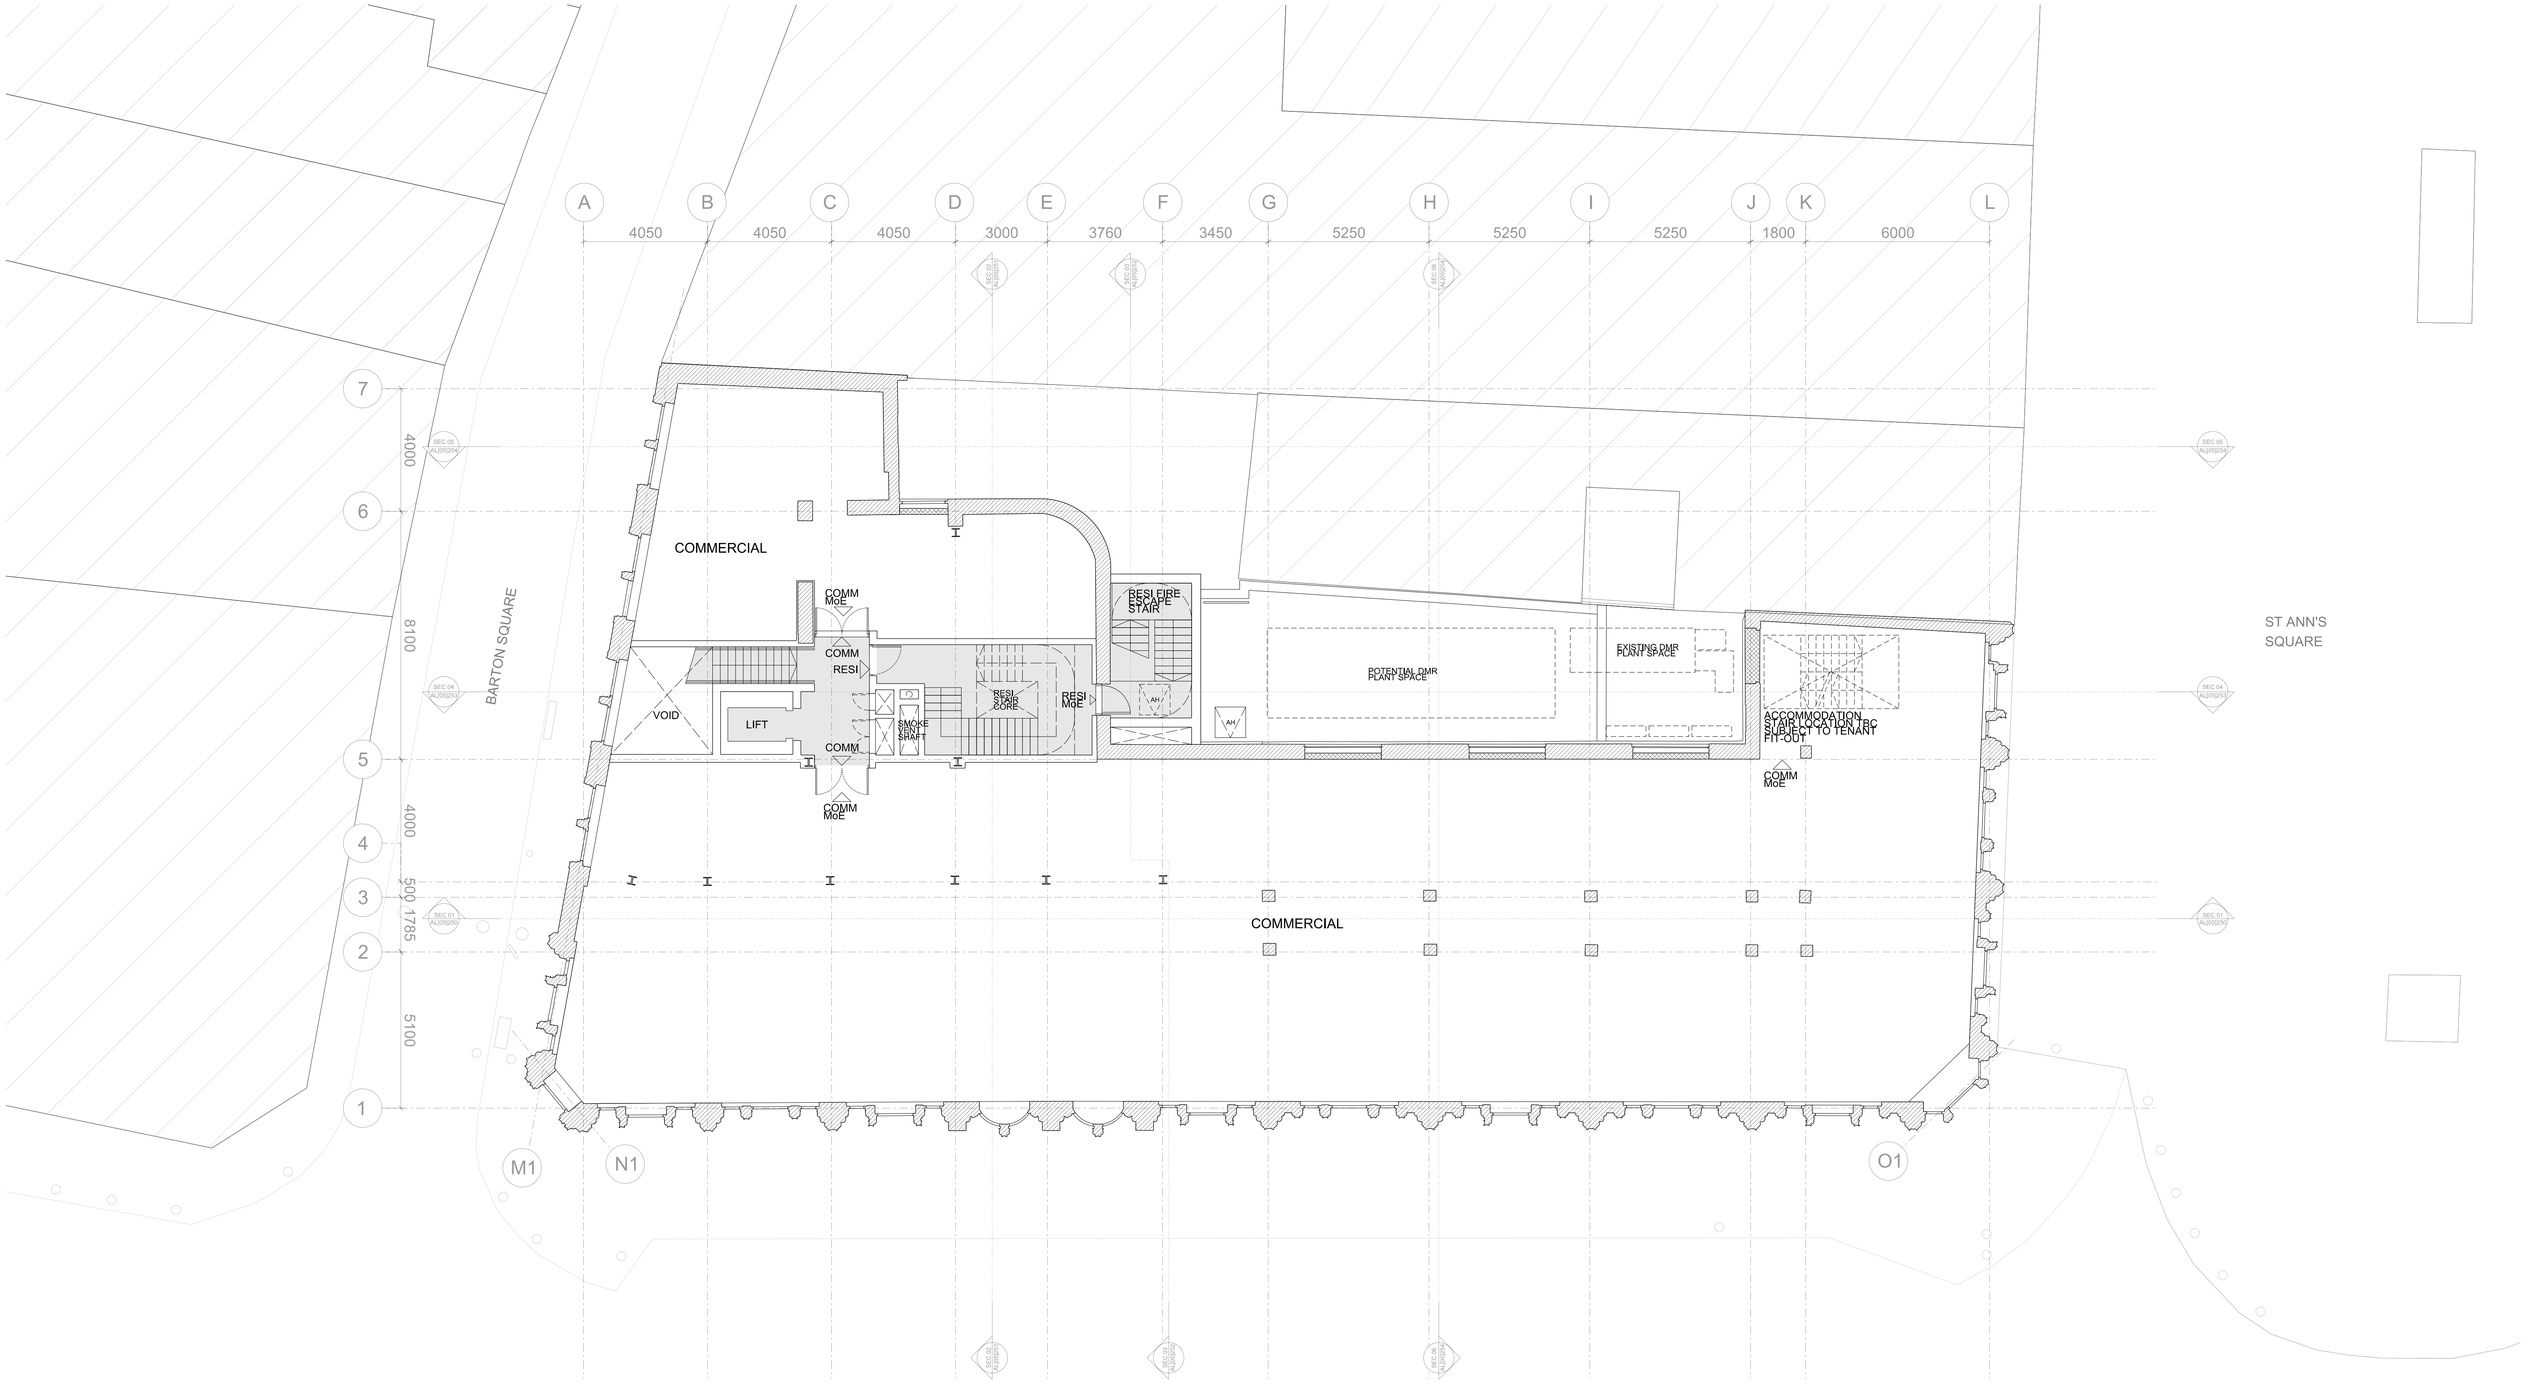


**KEY**

- 1 BED
- 2 BED
- 3 BED
- COMMERCIAL
- CIRCULATION
- BOH / PLANT

**NOTES / REVISION**

0 1 2 3 4 5 10 15

N

JB+CO ARCHITECTS + DESIGNERS

| | | | |
|---|---|---|---|
| PROJECT **EQUITABLE BUILDINGS, MANCHESTER** | SCALE 1:100@A1 1:200@A3 | DATE NOV 2024 | |
| CLIENT **PH PROPERTY HOLDINGS** | JOB No 1572 | DWG No AL[05]2130 | REV * |
| TITLE PROPOSED PLAN FIRST FLOOR | ISSUE FOR PLANNING DOCUMENT | | |


Jeffrey Bell Architects
3 Cobourg Street
Manchester
M1 3GY

t +44 [0]161 228 0651
e studio@jeffreybellarchitects.co.uk

© JEFFREY BELL ARCHITECTS
the copy right in this drawing is vested in Jeffrey Bell Architects and no license or assignment of any kind has been, or is, granted to any third party whether by provision of copies or originals of the drawings or otherwise unless otherwise agreed in writing

DO NOT SCALE FROM THIS DRAWING
the contractor shall check and verify all dimensions on site and report any discrepancies in writing to Jeffrey Bell Architects before proceeding with the work

FOR ELECTRONIC DATA ISSUE
electronic data / drawings are issued as 'read only' and should not be interrogated for measurement. all dimensions and levels should be read only from those values stated in text on the drawing

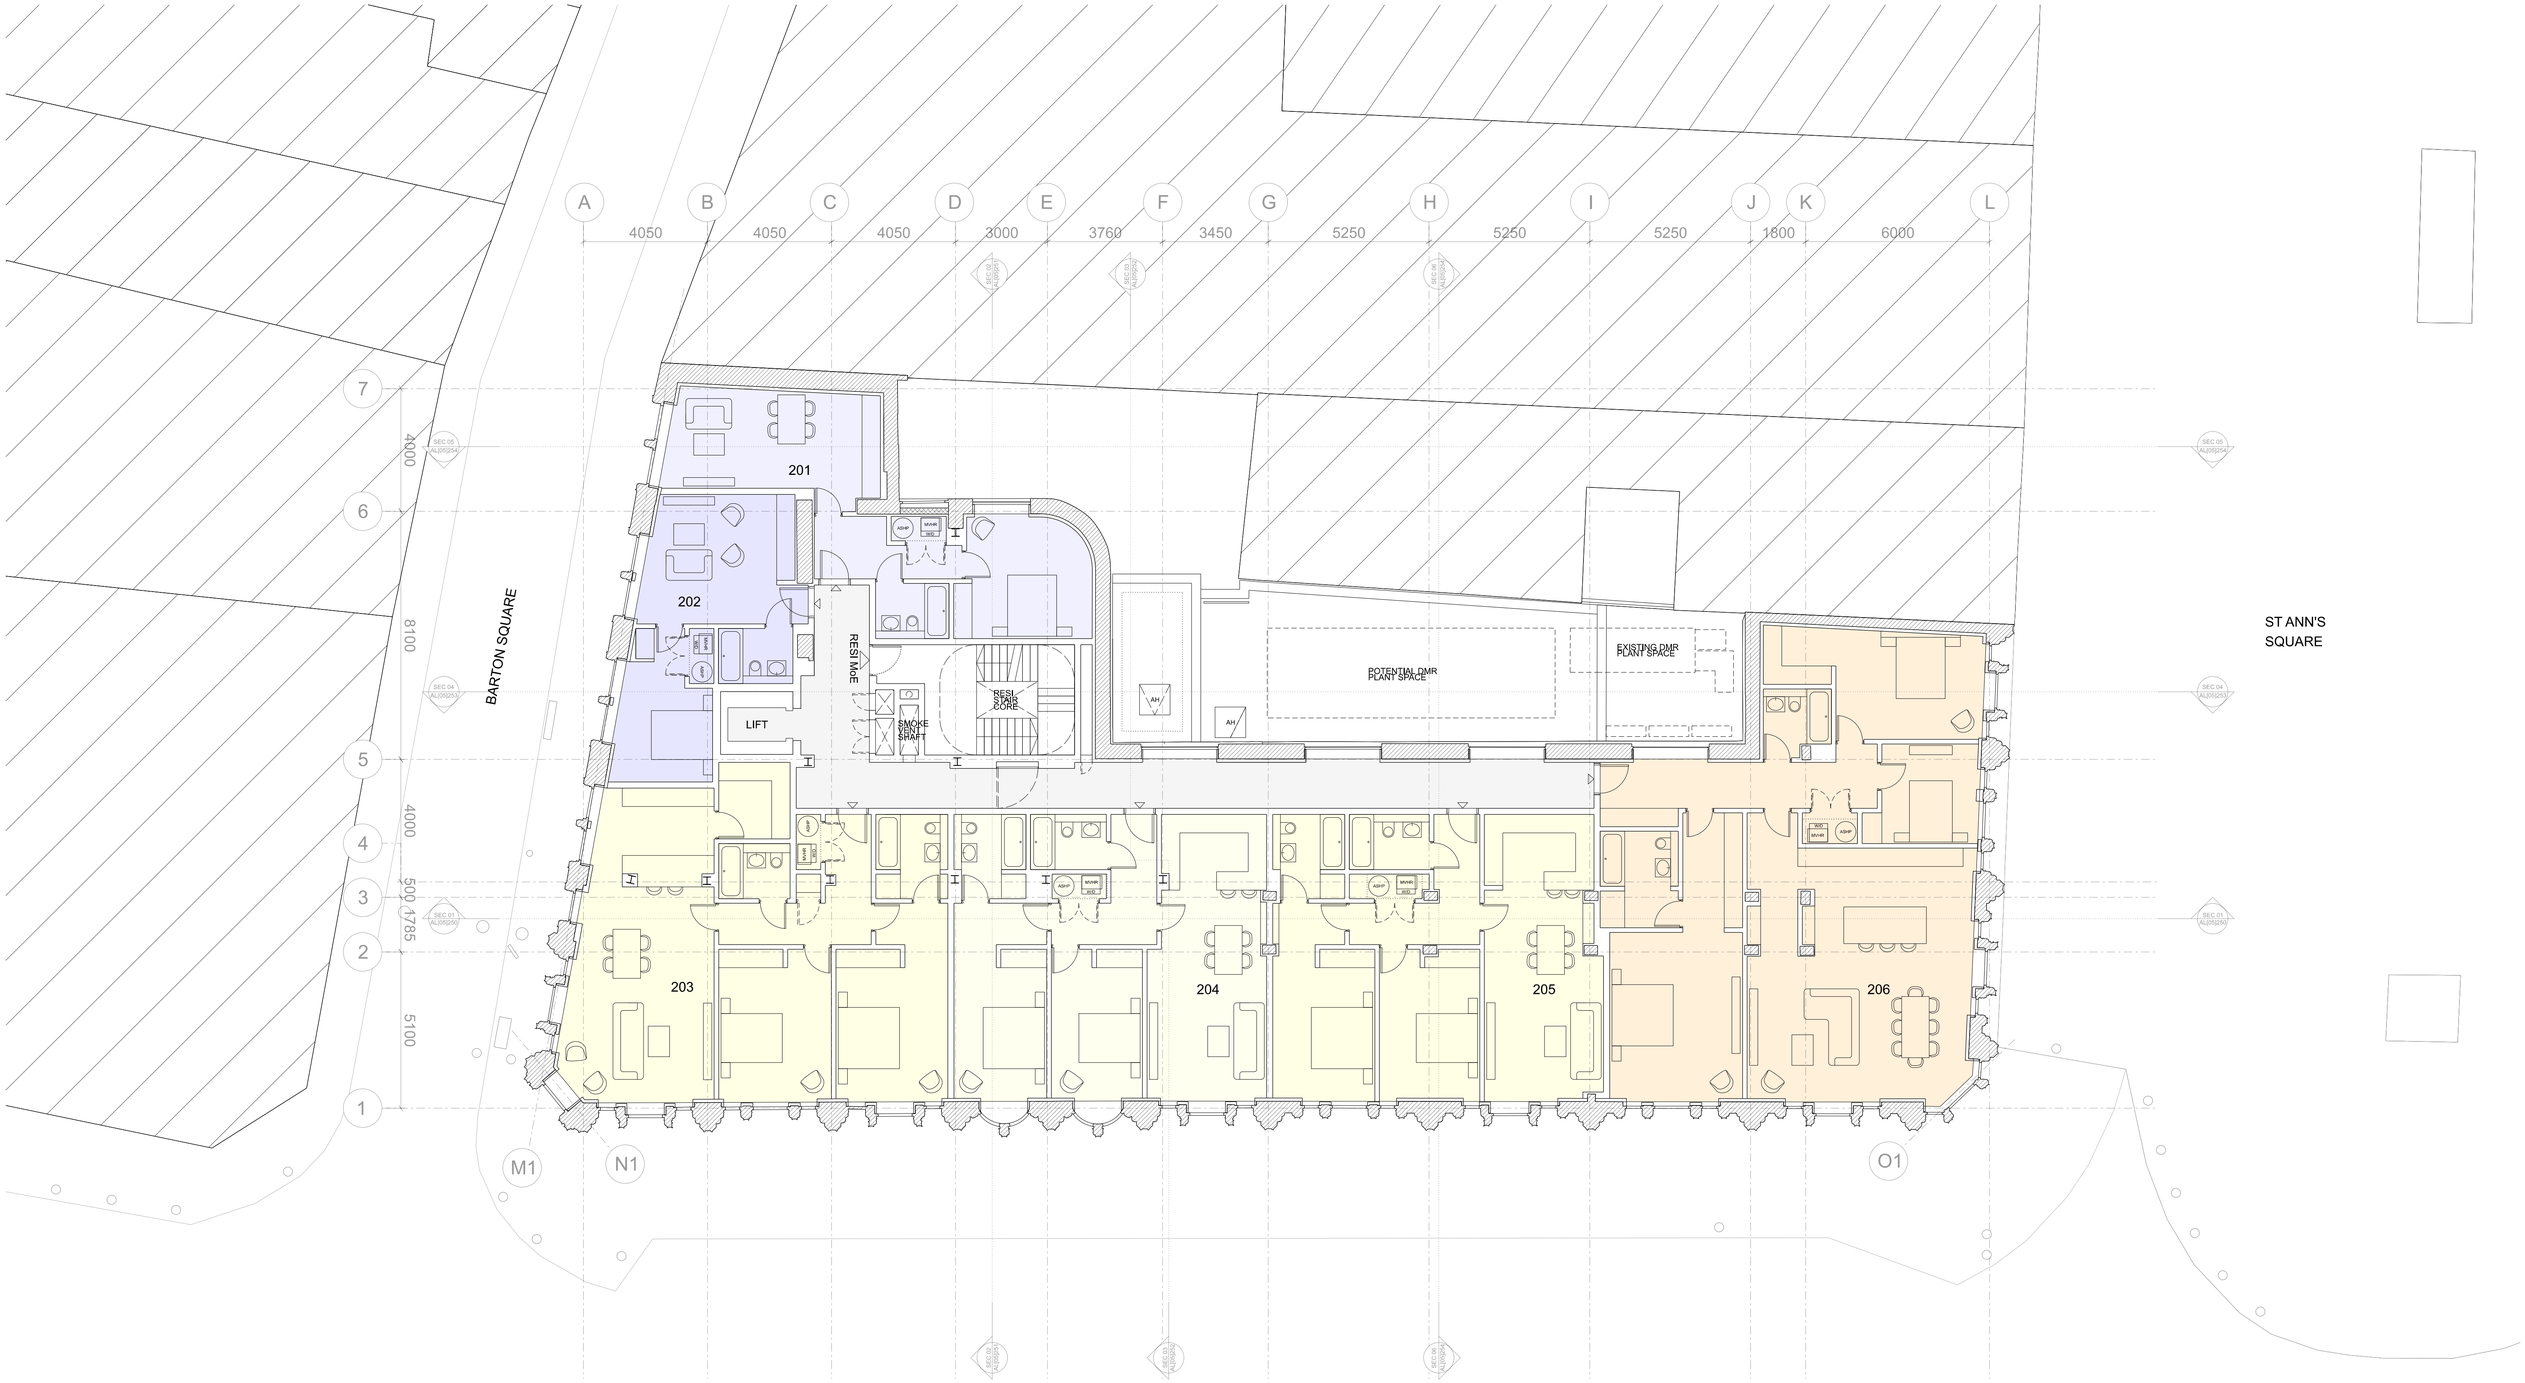


**KEY**

- 1 BED
- 2 BED
- 3 BED
- COMMERCIAL
- CIRCULATION
- BOH / PLANT

**NOTES / REVISION**

REV A - 21/11/2024 - APARTMENT LAYOUTS UPDATED

0 1 2 3 4 5 10 15

N

**PROJECT**
**EQUITABLE BUILDINGS, MANCHESTER**

**SCALE**
1:100@A1
1:200@A3

**DATE**
NOV 2024

**CLIENT**
**PH PROPERTY HOLDINGS**

**JOB No**
1572

**DWG No**
AL[05]2140

**REV**
**A**

**TITLE**
PROPOSED PLAN
SECOND FLOOR

**ISSUE FOR**
PLANNING DOCUMENT

JB+CO ARCHITECTS + DESIGNERS


Jeffrey Bell Architects
3 Cobourg Street
Manchester
M1 3GY

t +44 [0]161 228 0651
e studio@jeffreybellarchitects.co.uk

© JEFFREY BELL ARCHITECTS
the copy right in this drawing is vested in Jeffrey Bell Architects and no license or assignment of any kind has been, or is, granted to any third party whether by provision of copies or originals of the drawings or otherwise unless otherwise agreed in writing

DO NOT SCALE FROM THIS DRAWING
the contractor shall check and verify all dimensions on site and report any discrepancies in writing to Jeffrey Bell Architects before proceeding with the work

FOR ELECTRONIC DATA ISSUE
electronic data / drawings are issued as 'read only' and should not be interrogated for measurement. all dimensions and levels should be read only from those values stated in text on the drawing

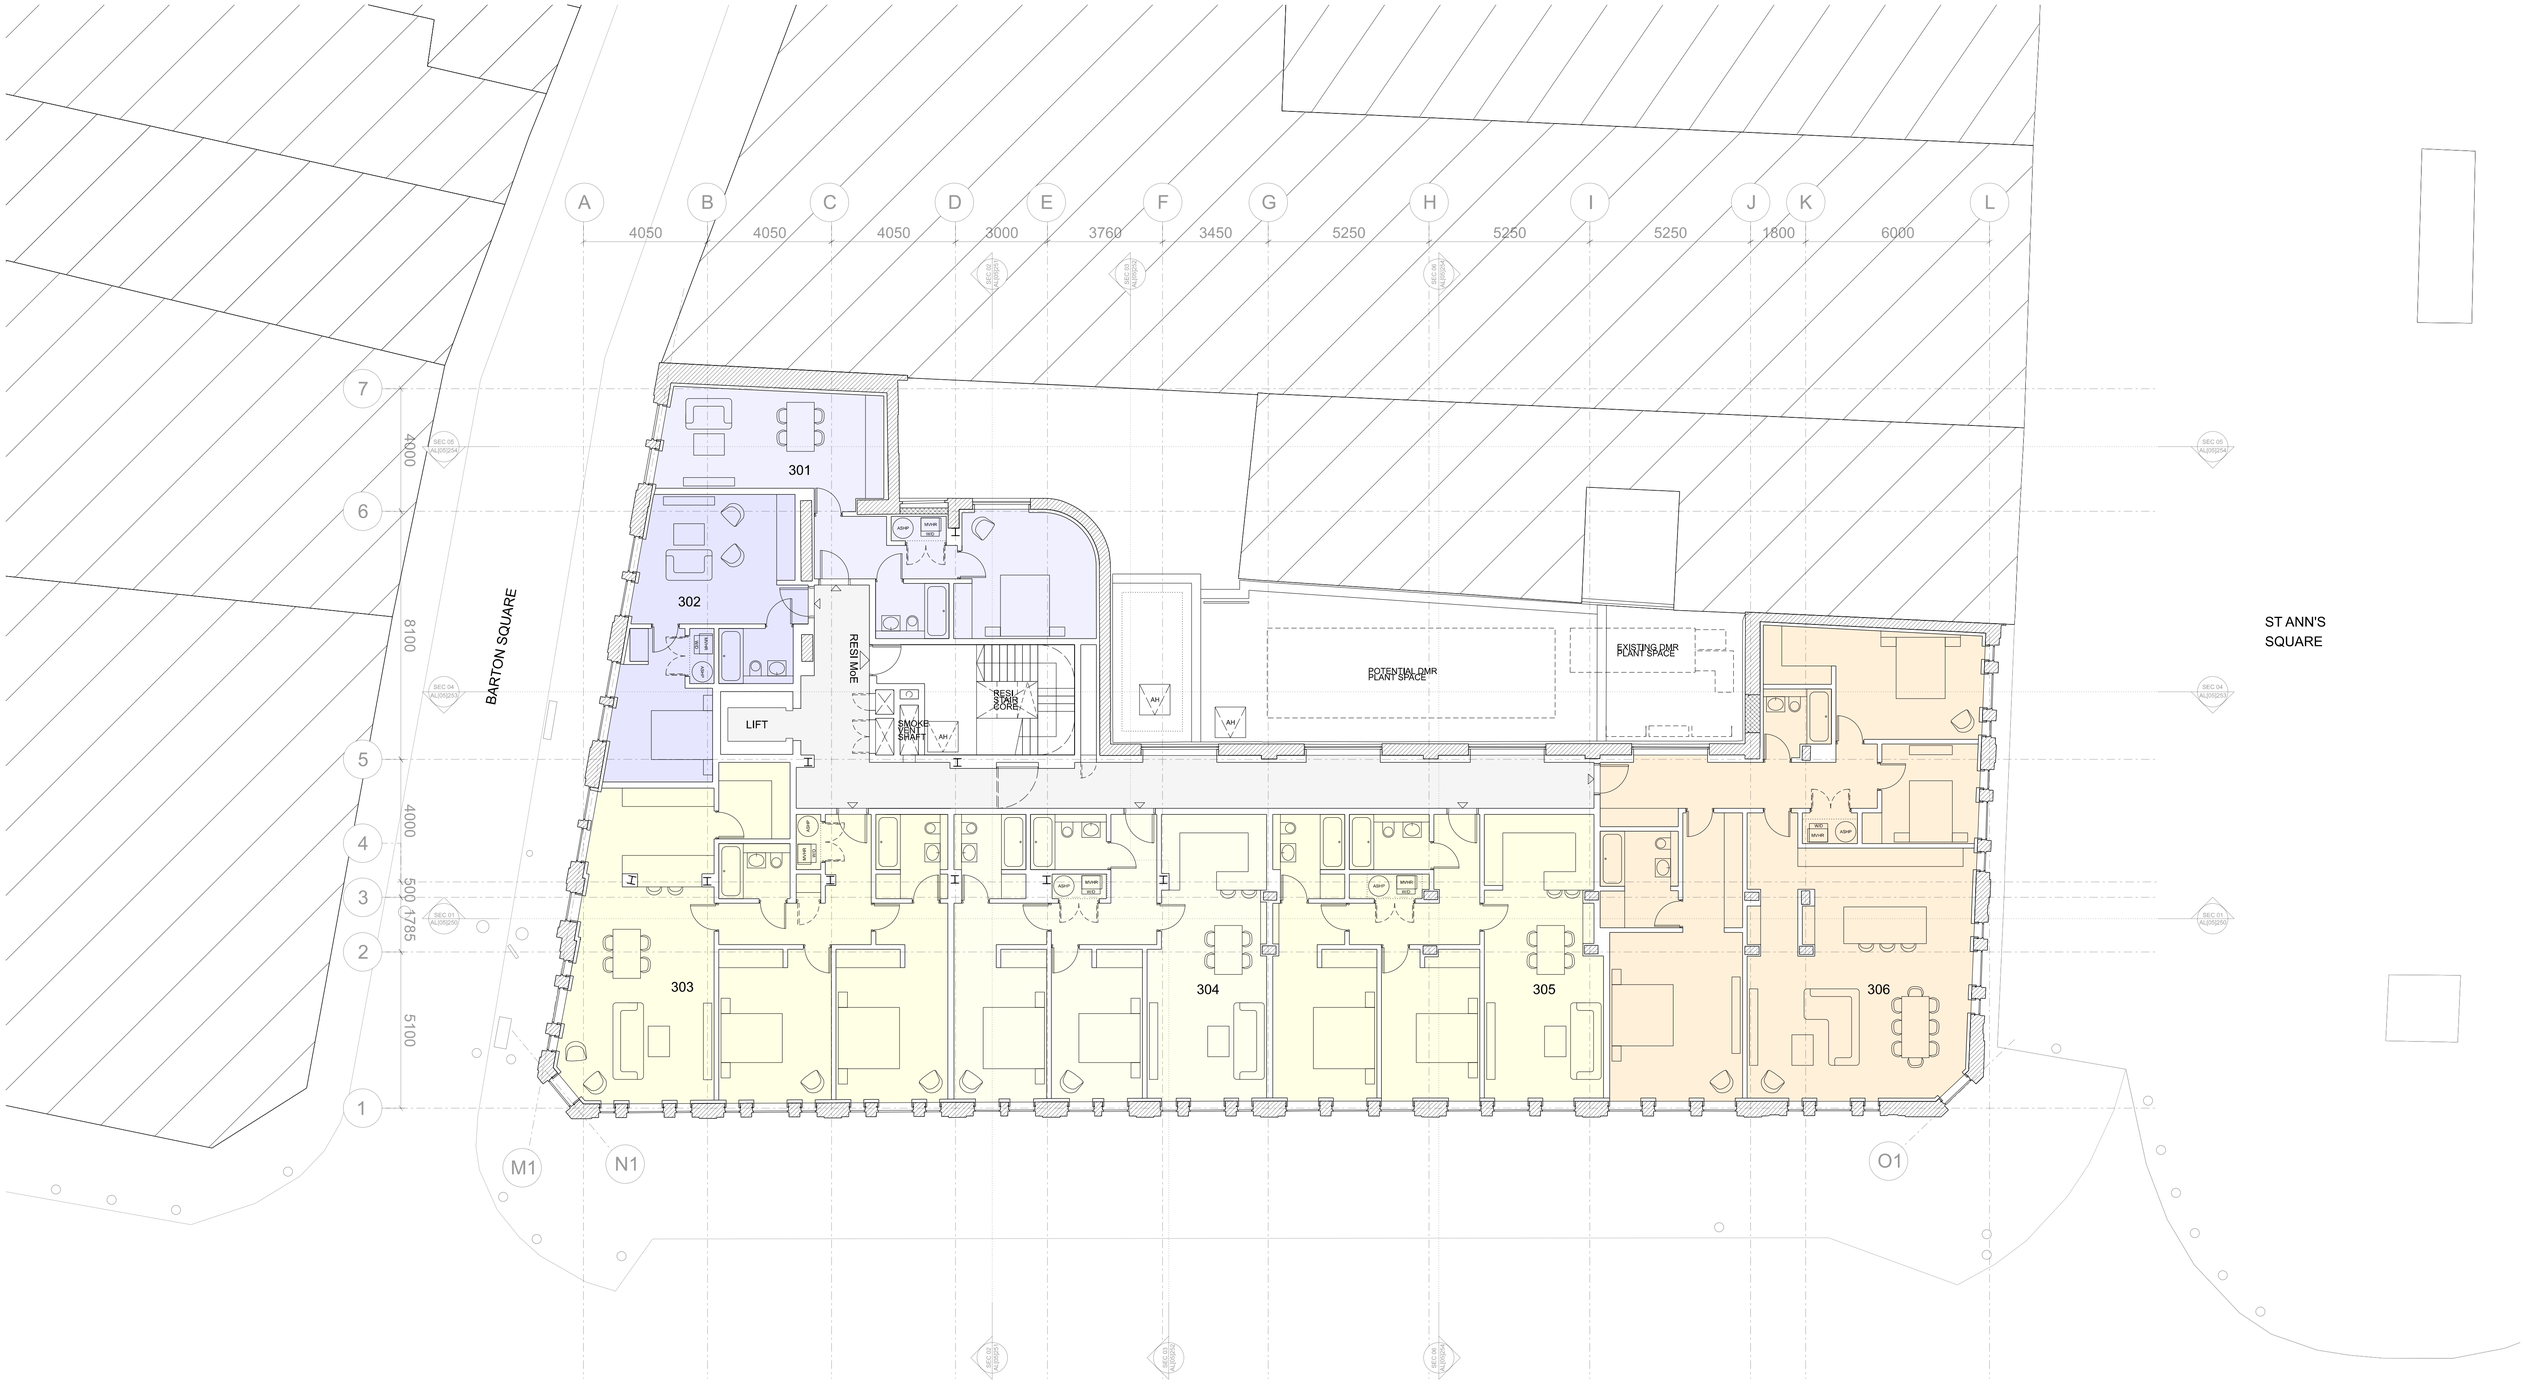


**KEY**

- 1 BED
- 2 BED
- 3 BED
- COMMERCIAL
- CIRCULATION
- BOH / PLANT

**NOTES / REVISION**

REV A - 21/11/2024 - APARTMENT LAYOUTS UPDATED

0 1 2 3 4 5 10 15

N

**PROJECT**
**EQUITABLE BUILDINGS, MANCHESTER**

**SCALE**
1:100@A1
1:200@A3

**DATE**
NOV 2024

**CLIENT**
**PH PROPERTY HOLDINGS**

**JOB No**
1572

**DWG No**
AL[05]2150

**REV**
**A**

**TITLE**
PROPOSED PLAN
THIRD FLOOR

**ISSUE FOR**
PLANNING DOCUMENT

JB+CO ARCHITECTS + DESIGNERS


Jeffrey Bell Architects
3 Cobourg Street
Manchester
M1 3GY

t +44 [0]161 228 0651
e studio@jeffreybellarchitects.co.uk

© JEFFREY BELL ARCHITECTS
the copy right in this drawing is vested in Jeffrey Bell Architects and no license or assignment of any kind has been, or is, granted to any third party whether by provision of copies or originals of the drawings or otherwise unless otherwise agreed in writing

DO NOT SCALE FROM THIS DRAWING
the contractor shall check and verify all dimensions on site and report any discrepancies in writing to Jeffrey Bell Architects before proceeding with the work

FOR ELECTRONIC DATA ISSUE
electronic data / drawings are issued as 'read only' and should not be interrogated for measurement. all dimensions and levels should be read only from those values stated in text on the drawing

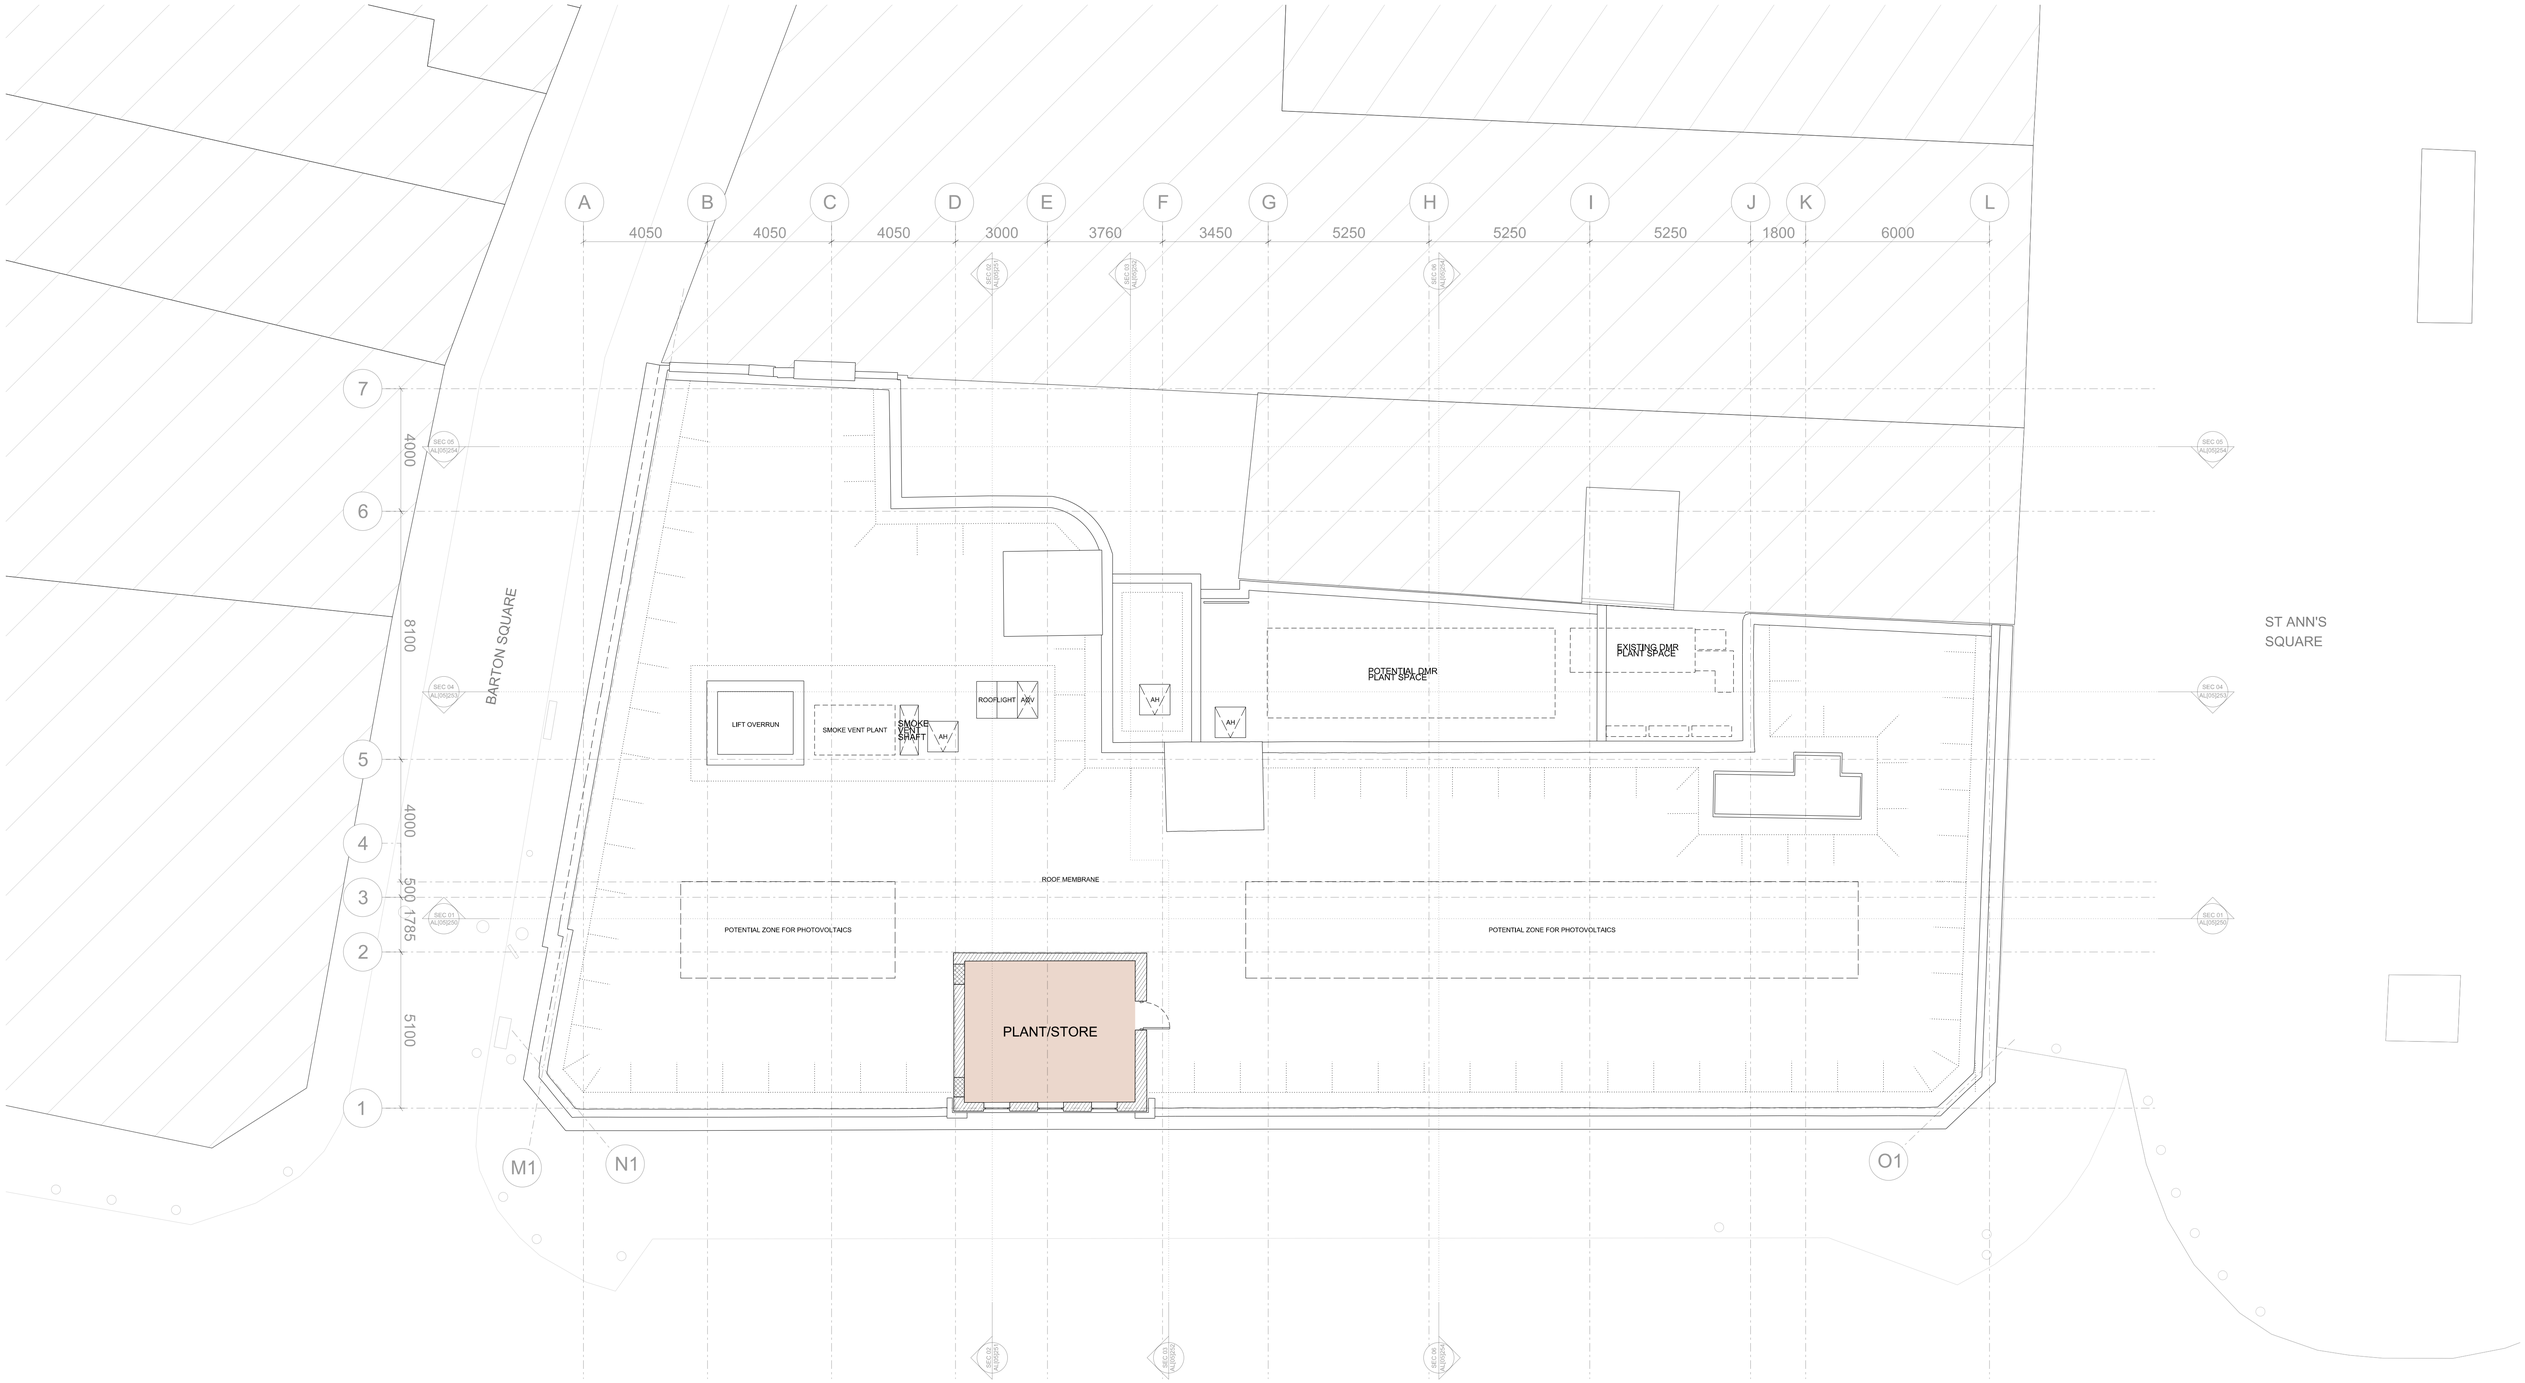


**KEY**

- 1 BED
- 2 BED
- 3 BED
- COMMERCIAL
- CIRCULATION
- BOH / PLANT

**NOTES / REVISION**

0 1 2 3 4 5 10 15

N

**PROJECT**
**EQUITABLE BUILDINGS, MANCHESTER**

**SCALE**
1:100@A1
1:200@A3

**DATE**
NOV 2024

**CLIENT**
**PH PROPERTY HOLDINGS**

**JOB No**
1572

**DWG No**
AL[05]2160

**REV**
*

**TITLE**
PROPOSED PLAN
FOURTH FLOOR

**ISSUE FOR**
PLANNING DOCUMENT

JB+CO ARCHITECTS + DESIGNERS


Jeffrey Bell Architects
3 Cobourg Street
Manchester
M1 3GY

t +44 [0]161 228 0651
e studio@jeffreybellarchitects.co.uk

© JEFFREY BELL ARCHITECTS
the copy right in this drawing is vested in Jeffrey Bell Architects and no license or assignment of any kind has been, or is, granted to any third party whether by provision of copies or orlginals of the drawings or otherwise unless otherwise agreed in writting

DO NOT SCALE FROM THIS DRAWING
the contractor shall check and verify all dimensions on site and report any discrepancies in writting to Jeffrey Bell Architects before proceeding with the work

FOR ELECTRONIC DATA ISSUE
electronic data / drawings are issued as 'read only' and should not be interrogated for measurement. all dimensions and levels should be read only from those values stated in text on the drawing

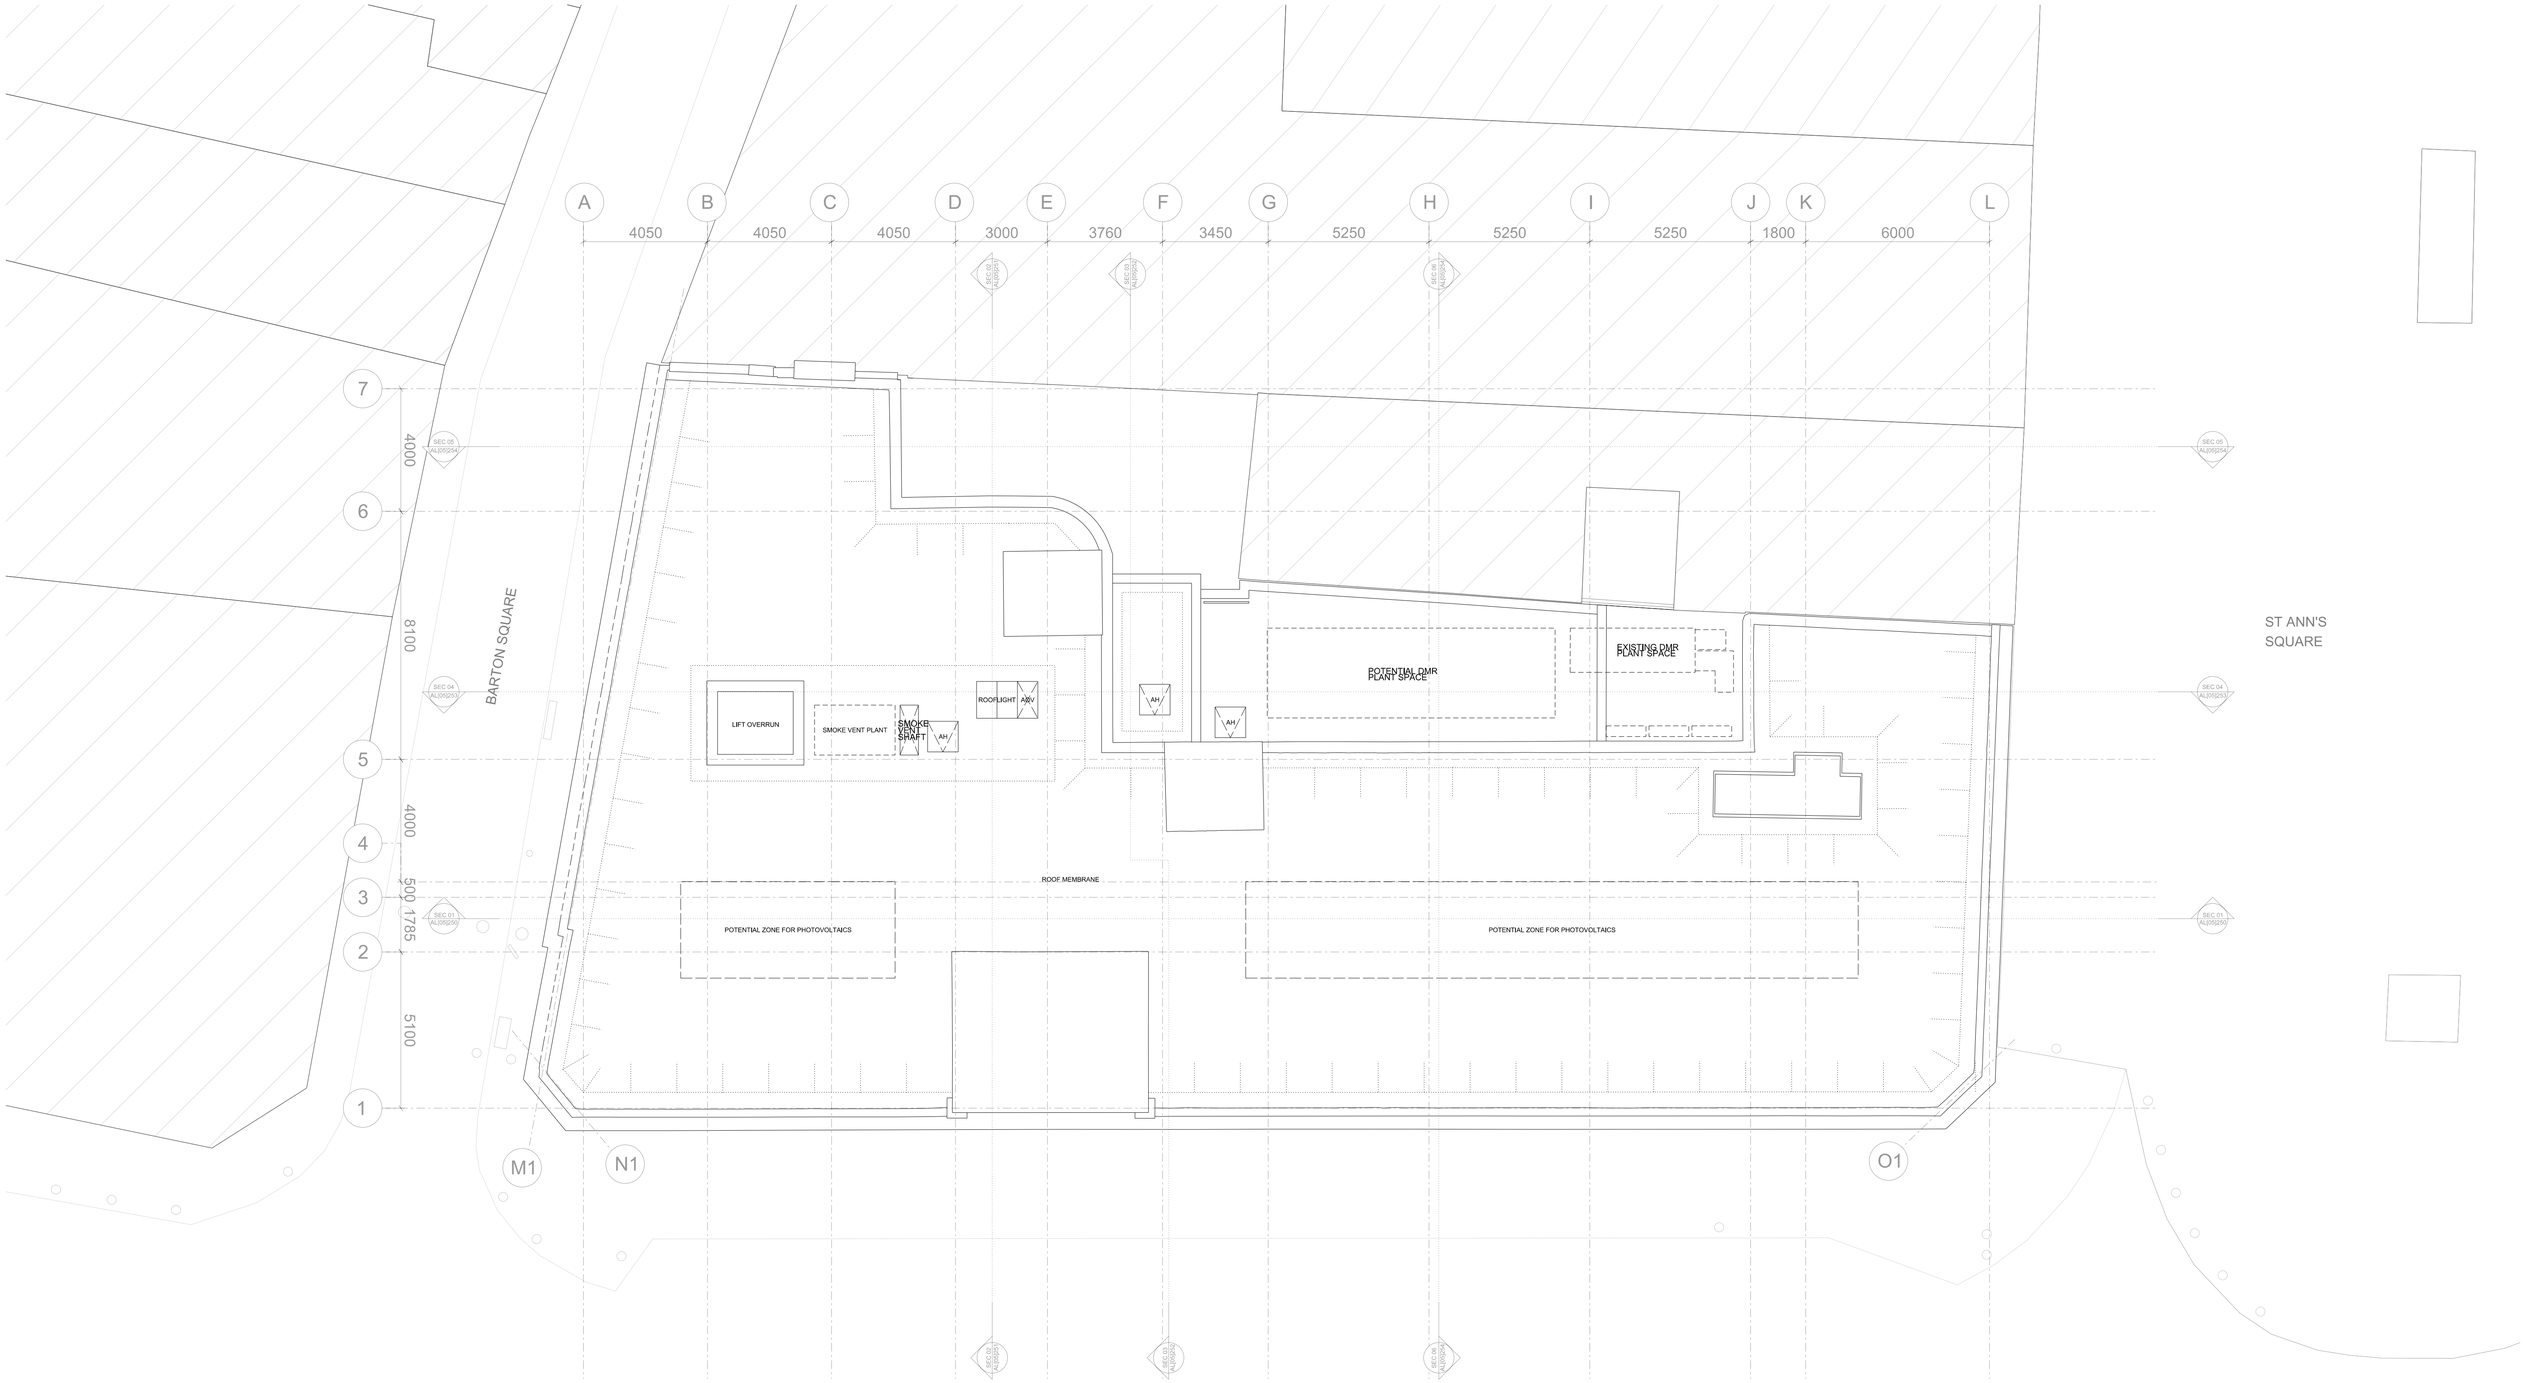


**KEY**

- 1 BED
- 2 BED
- 3 BED
- COMMERCIAL
- CIRCULATION
- BOH / PLANT

**NOTES / REVISION**

0 1 2 3 4 5 10 15

N

| | | | |
|---|---|---|---|
| PROJECT **EQUITABLE BUILDINGS, MANCHESTER** | SCALE 1:100@A1 1:200@A3 | DATE NOV 2024 | |
| CLIENT **PH PROPERTY HOLDINGS** | JOB No 1572 | DWG No AL[05]2170 | REV * |
| TITLE PROPOSED PLAN ROOF | ISSUE FOR PLANNING DOCUMENT | | |

JB+CO ARCHITECTS + DESIGNERS

Jeffrey Bell Architects
3 Cobourg Street
Manchester
M1 3GY

t +44 [0]161 228 0651
e studio@jeffreybellarchitects.co.uk

© JEFFREY BELL ARCHITECTS
the copy right in this drawing is vested in Jeffrey Bell Architects and no license or assignment of any kind has been, or is, granted to any third party whether by provision of copies or originals of the drawings or otherwise unless otherwise agreed in writing

DO NOT SCALE FROM THIS DRAWING
the contractor shall check and verify all dimensions on site and report any discrepancies in writing to Jeffrey Bell Architects before proceeding with the work

FOR ELECTRONIC DATA ISSUE
electronic data / drawings are issued as 'read only' and should not be interrogated for measurement. all dimensions and levels should be read only from those values stated in text on the drawing

Appendix B

# Historical Mapping Legends

## Ordnance Survey County Series 1:10,560

Gravel Pit
Sand Pit
Other Pits
Quarry
Shingle
Orchard
Osiers
Reeds
Marsh
Mixed Wood
Deciduous
Brushwood
Fir
Furze
Rough Pasture
Arrow denotes flow of water
Trigonometrical Station
Site of Antiquities
Bench Mark
Pump, Guide Post, Signal Post
Well, Spring, Boundary Post
·285 Surface Level
Sketched Contour
Instrumental Contour
Main Roads
Fenced
Un-Fenced
Minor Roads
Fenced
Un-Fenced
Sunken Road
Raised Road
Road over Railway
Railway over River
Railway over Road
Level Crossing
Road over River or Canal
Road over Stream
Road over Stream
County Boundary (Geographical)
County & Civil Parish Boundary
Administrative County & Civil Parish Boundary
Co. Boro. Bdy. County Borough Boundary (England)
Co. Burgh Bdy. County Burgh Boundary (Scotland)
R.D. Bdy. Rural District Boundary
Civil Parish Boundary

## Ordnance Survey Plan 1:10,000

Chalk Pit, Clay Pit or Quarry
Gravel Pit
Sand Pit
Disused Pit or Quarry
Refuse or Slag Heap
Lake, Loch or Pond
Dunes
Boulders
Coniferous Trees
Non-Coniferous Trees
Orchard
Scrub
Coppice
Bracken
Heath
Rough Grassland
Marsh
Reeds
Saltings
Building
Direction of Flow of Water
Shingle
Sand
Glasshouse
Pylon
Pylon
Electricity Transmission Line
Sloping Masonry
Cutting
Embankment
Standard Gauge Multiple Track
Road Under
Road Over
Level Crossing
Foot Bridge
Standard Gauge Single Track
Siding, Tramway or Mineral Line
Narrow Gauge
Geographical County
Administrative County, County Borough or County of City
Municipal Borough, Urban or Rural District, Burgh or District Council
Borough, Burgh or County Constituency
Shown only when not coincident with other boundaries
Civil Parish
Shown alternately when coincidence of boundaries occurs

| | | | |
|---|---|---|---|
| BP, BS | Boundary Post or Stone | Pol Sta | Police Station |
| Ch | Church | PO | Post Office |
| CH | Club House | PC | Public Convenience |
| F E Sta | Fire Engine Station | PH | Public House |
| FB | Foot Bridge | SB | Signal Box |
| Fn | Fountain | Spr | Spring |
| GP | Guide Post | TCB | Telephone Call Box |
| MP | Mile Post | TCP | Telephone Call Post |
| MS | Mile Stone | W | Well |

## 1:10,000 Raster Mapping


Gravel Pit
Refuse tip or slag heap
Rock
Rock (scattered)
Boulders
Boulders (scattered)
Shingle
Mud
Sand
Sand Pit
Slopes
Top of cliff
General detail
Underground detail
Overhead detail
Narrow gauge railway
Multi-track railway
Single track railway
County boundary (England only)
Civil, parish or community boundary
District, Unitary, Metropolitan, London Borough boundary
Constituency boundary
Area of wooded vegetation
Non-coniferous trees
Non-coniferous trees (scattered)
Coniferous trees
Coniferous trees (scattered)
Positioned tree
Orchard
Coppice or Osiers
Rough Grassland
Heath
Scrub
Marsh, Salt Marsh or Reeds
Water feature
Flow arrows
MHW(S) Mean high water (springs)
MLW(S) Mean low water (springs)
Telephone line (where shown)
Electricity transmission line (with poles)
BM 123.45 m Bench mark (where shown)
Triangulation station
Point feature (e.g. Guide Post or Mile Stone)
Pylon, flare stack or lighting tower
Site of (antiquity)
Glasshouse
General Building
Important Building

iGeo

## Historical Mapping & Photography included:

| Mapping Type | Scale | Date | Pg |
|---|---|---|---|
| Lancashire And Furness | 1:10,560 | 1848 | 3 |
| Cheshire | 1:10,560 | 1882 | 4 |
| Lancashire And Furness | 1:10,560 | 1894 - 1896 | 5 |
| Lancashire And Furness | 1:10,560 | 1909 | 6 |
| Lancashire And Furness | 1:10,560 | 1923 | 7 |
| Lancashire And Furness | 1:10,560 | 1931 - 1933 | 8 |
| Lancashire And Furness | 1:10,560 | 1938 | 9 |
| Ordnance Survey Plan | 1:10,000 | 1956 | 10 |
| Ordnance Survey Plan | 1:10,000 | 1968 | 11 |
| Ordnance Survey Plan | 1:10,000 | 1972 | 12 |
| Manchester | 1:25,000 | 1975 | 13 |
| Ordnance Survey Plan | 1:10,000 | 1980 - 1981 | 14 |
| Ordnance Survey Plan | 1:10,000 | 1985 - 1987 | 15 |
| Ordnance Survey Plan | 1:10,000 | 1989 | 16 |
| Ordnance Survey Plan | 1:10,000 | 1993 - 1994 | 17 |
| 10K Raster Mapping | 1:10,000 | 1999 | 18 |
| 10K Raster Mapping | 1:10,000 | 2006 | 19 |
| VectorMap Local | 1:10,000 | 2024 | 20 |

## Historical Map - Slice A

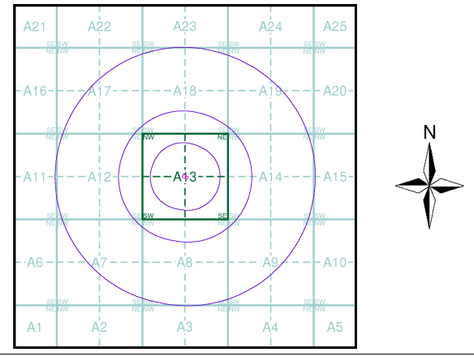


## Order Details

| | |
|---|---|
| Order Number: | 353493473_1_1 |
| Customer Ref: | 5346 |
| National Grid Reference: | 383750, 398400 |
| Slice: | A |
| Site Area (Ha): | 0.1 |
| Search Buffer (m): | 1000 |

## Site Details

Equitable Building, 28 St. Anns Square, MANCHESTER, M2 7JB


Landmark INFORMATION GROUP
Tel: 0844 844 9952
Fax: 0844 844 9951
Web: www.envirocheck.co.uk

# Russian Military Mapping Legends

## 1:5,000 and 1:10,000 mapping

a. Not drawn to scale b. Drawn to scale

- Government and Administrative Buildings
- Military and Industrial Buildings
- Military and Communication Areas
- Subway Entrance
- Fireproof Building
- Prominent Fireproof Building
- Non-fireproof Building
- Non-fireproof Building (non-dwelling)
- Factory, mill, and flour mill, with chimneys
- Factory, mill, and flour mill, without chimneys
- Power Station, drawn to scale
- Hydroelectric Power Station
- Radio Station, drawn to scale
- Telephone Station, drawn to scale
- Abandoned Open-pit Mine or Quarry
- Open-pit Salt Mine
- Pit
- Oil Deposit or Well
- Oil Seepage
- Tailings Pile
- Fuel Storage Tanks
- Natural Gas Tank
- Bench Mark
- Drill Hole
- Burial Mound
- Triangulation Point on Burial Mound
- Single-track Railroad
- Double-track Railroad and Station Building
- Coniferous Forest
- Deciduous Forest
- Mixed Forest
- Lawns
- Citrus Orchard
- Wet Ground
- Scattered Vegetation

243,8 — Values for prominent elevations

186.0 — Numbers for spot elevations, depth soundings, contour lines, etc.

0,2 — Velocity of the current, width of river bed, depth of river

Fractional terms: length and capacity of bridges; depth of fords and condition of the river bottom; height of forest and the diameter of trees

### Russian Alphabet (For reference and phonetic interpretation of map text)

| | | | |
|---|---|---|---|
| А а (A) | З з (Z) | П п (P) | Ч ч (CH) |
| Б б (B) | И и (I) | Р р (R) | Ш ш (SH) |
| В в (V) | Й й (Y) | С с (S) | Щ щ (SHCH) |
| Г г (G) | К к (K) | Т т (T) | ъ (–) |
| Д д (D) | Л л (L) | У у (U) | ы (Y) |
| Е е (E) | М м (M) | Ф ф (F) | ь (') |
| Ё ё (YO) | Н н (N) | Х х (KH) | Э э (E) |
| Ж ж (ZH) | О о (O) | Ц ц (TS) | Ю ю (YU or IU) |
| | | | Я я (YA or IA) |

## 1:25,000 mapping

a. Not drawn to scale b. Drawn to scale

- Government and Administrative Buildings
- Military and Industrial Buildings
- Military and Communication Areas
- Subway Entrance
- Partly Demolished Buildings
- Demolished Buildings
- Built-Up Area with Fireproof Buildings Predominant
- Built-Up Area with Non-Fireproof Buildings Predominant
- Individual Fireproof Building
- Prominent Industrial Building
- Individual Dwelling, Fireproof
- Ruins of an Individual Dwelling
- Factory or Mill Chimney
- Factory or Mill with Chimney
- Factory or Mill without Chimney
- Mine or Open Pit Mine
- Operating Shaft or Mine
- Non-Operating Shaft or Mine
- Salt Mine
- Tailings Pile
- Pit
- Stone Quarry
- Gas Pump or Service Station
- Fuel Storage or Natural Gas Tank
- Oil or Natural Gas Derrick
- Small Hydroelectric Power Station
- Power Station
- Transformer Station
- Cemetery
- Burial Mound (height in metres)
- Triangulation Point on Burial Mound
- Triangulation Point
- Bench Mark
- Bench Mark (monumented)
- Telegraph Office
- Telephone Station
- Radio Station
- Radio Tower
- Airfield or Seaplane Base
- Landing Strip
- Main Highway
- Highway under Construction
- Improved Dirt Road (former truck road)
- Double-track Railroad with First Class Station
- Dismantled Railroad
- Railroad Under Construction
- Shore Embankment
- River or Ditch with Embankment
- Direction and velocity of current
- Well
- Water Reservoir or Rain Water Pit
- Spring
- Isobath with value
- Heavy (Index) Contour Line
- Contour Line and Value
- Half Contour Line
- Spot Elevation Value
- Coniferous
- Deciduous
- Mixed
- Scrub

## Key to Numbers on Mapping

### SJ89_Manchester


| No. | Description |
|---|---|
| 1 | Airfield/Airport |
| 6 | Railway Station |
| 62 | Factory (Gas) |
| 66 | Factory (Gas) |
| 93 | Factory (Metal Works) |
| 168 | Post Office |
| 169 | Post Office |
| 197 | Railway Station |

iGeo

## Historical Mapping & Photography included:

| Mapping Type | Scale | Date | Pg |
|---|---|---|---|
| Lancashire And Furness | 1:10,560 | 1848 | 3 |
| Cheshire | 1:10,560 | 1882 | 4 |
| Lancashire And Furness | 1:10,560 | 1894 - 1896 | 5 |
| Lancashire And Furness | 1:10,560 | 1909 | 6 |
| Lancashire And Furness | 1:10,560 | 1923 | 7 |
| Lancashire And Furness | 1:10,560 | 1931 - 1933 | 8 |
| Lancashire And Furness | 1:10,560 | 1938 | 9 |
| Ordnance Survey Plan | 1:10,000 | 1956 | 10 |
| Ordnance Survey Plan | 1:10,000 | 1968 | 11 |
| Ordnance Survey Plan | 1:10,000 | 1972 | 12 |
| Manchester | 1:25,000 | 1975 | 13 |
| Ordnance Survey Plan | 1:10,000 | 1980 - 1981 | 14 |
| Ordnance Survey Plan | 1:10,000 | 1985 - 1987 | 15 |
| Ordnance Survey Plan | 1:10,000 | 1989 | 16 |
| Ordnance Survey Plan | 1:10,000 | 1993 - 1994 | 17 |
| 10K Raster Mapping | 1:10,000 | 1999 | 18 |
| 10K Raster Mapping | 1:10,000 | 2006 | 19 |
| VectorMap Local | 1:10,000 | 2024 | 20 |

## Russian Map - Slice A

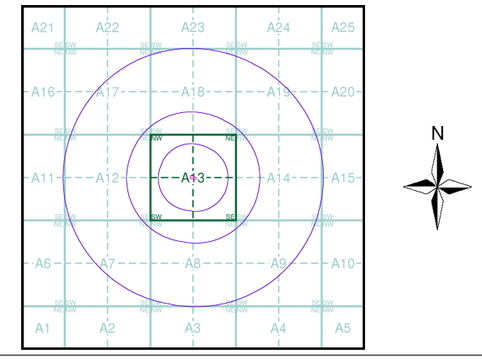


## Order Details


| | |
|---|---|
| Order Number: | 353493473_1_1 |
| Customer Ref: | 5346 |
| National Grid Reference: | 383750, 398400 |
| Slice: | A |
| Site Area (Ha): | 0.1 |
| Search Buffer (m): | 1000 |

## Site Details

Equitable Building, 28 St. Anns Square, MANCHESTER, M2 7JB


Landmark INFORMATION GROUP

Tel: 0844 844 9952
Fax: 0844 844 9951
Web: www.envirocheck.co.uk

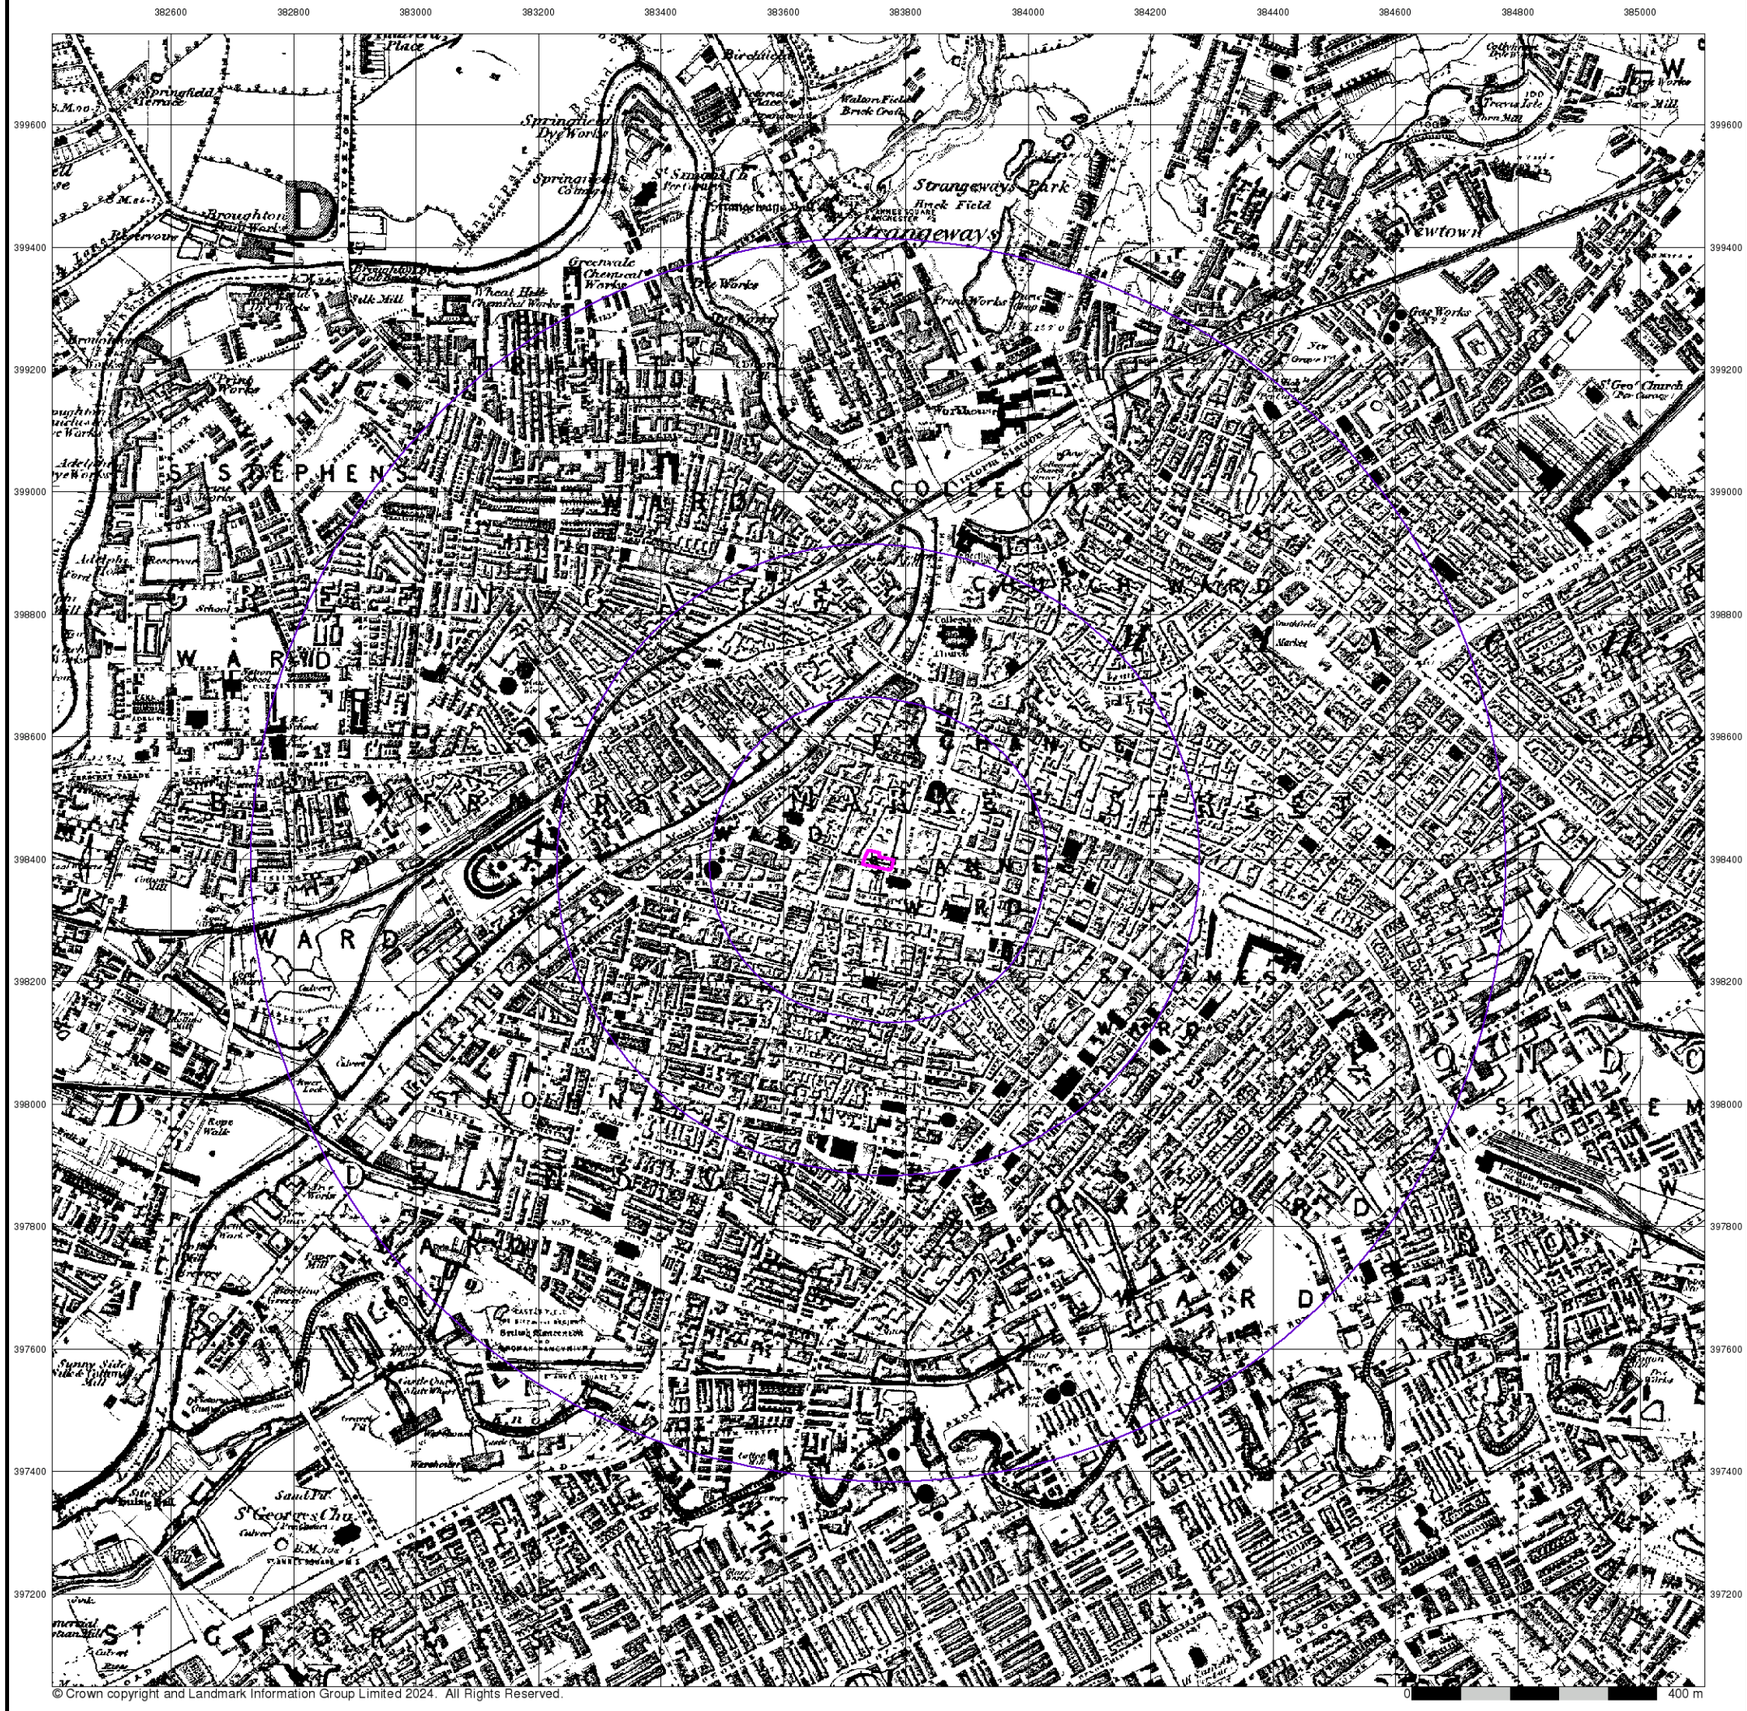



# Lancashire And Furness

## Published 1848


## Source map scale - 1:10,560

The historical maps shown were reproduced from maps predominantly held at the scale adopted for England, Wales and Scotland in the 1840`s. In 1854 the 1:2,500 scale was adopted for mapping urban areas; these maps were used to update the 1:10,560 maps. The published date given therefore is often some years later than the surveyed date. Before 1938, all OS maps were based on the Cassini Projection, with independent surveys of a single county or group of counties, giving rise to significant inaccuracies in outlying areas. In the late 1940`s, a Provisional Edition was produced, which updated the 1:10,560 mapping from a number of sources. The maps appear unfinished - with all military camps and other strategic sites removed. These maps were initially overprinted with the National Grid. In 1970, the first 1:10,000 maps were produced using the Transverse Mercator Projection. The revision process continued until recently, with new editions appearing every 10 years or so for urban areas.

## Map Name(s) and Date(s)

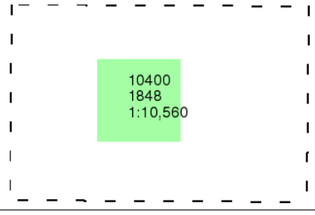


## Historical Map - Slice A

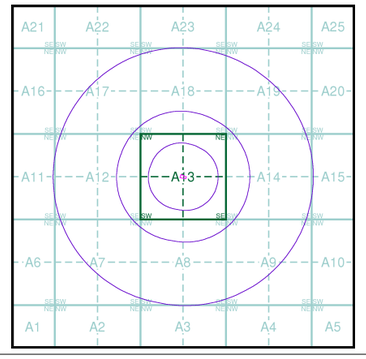



## Order Details

| | |
|---|---|
| Order Number: | 353493473_1_1 |
| Customer Ref: | 5346 |
| National Grid Reference: | 383750, 398400 |
| Slice: | A |
| Site Area (Ha): | 0.1 |
| Search Buffer (m): | 1000 |

## Site Details

Equitable Building, 28 St. Anns Square, MANCHESTER, M2 7JB

Landmark INFORMATION GROUP
Tel: 0844 844 9952
Fax: 0844 844 9951
Web: www.envirocheck.co.uk

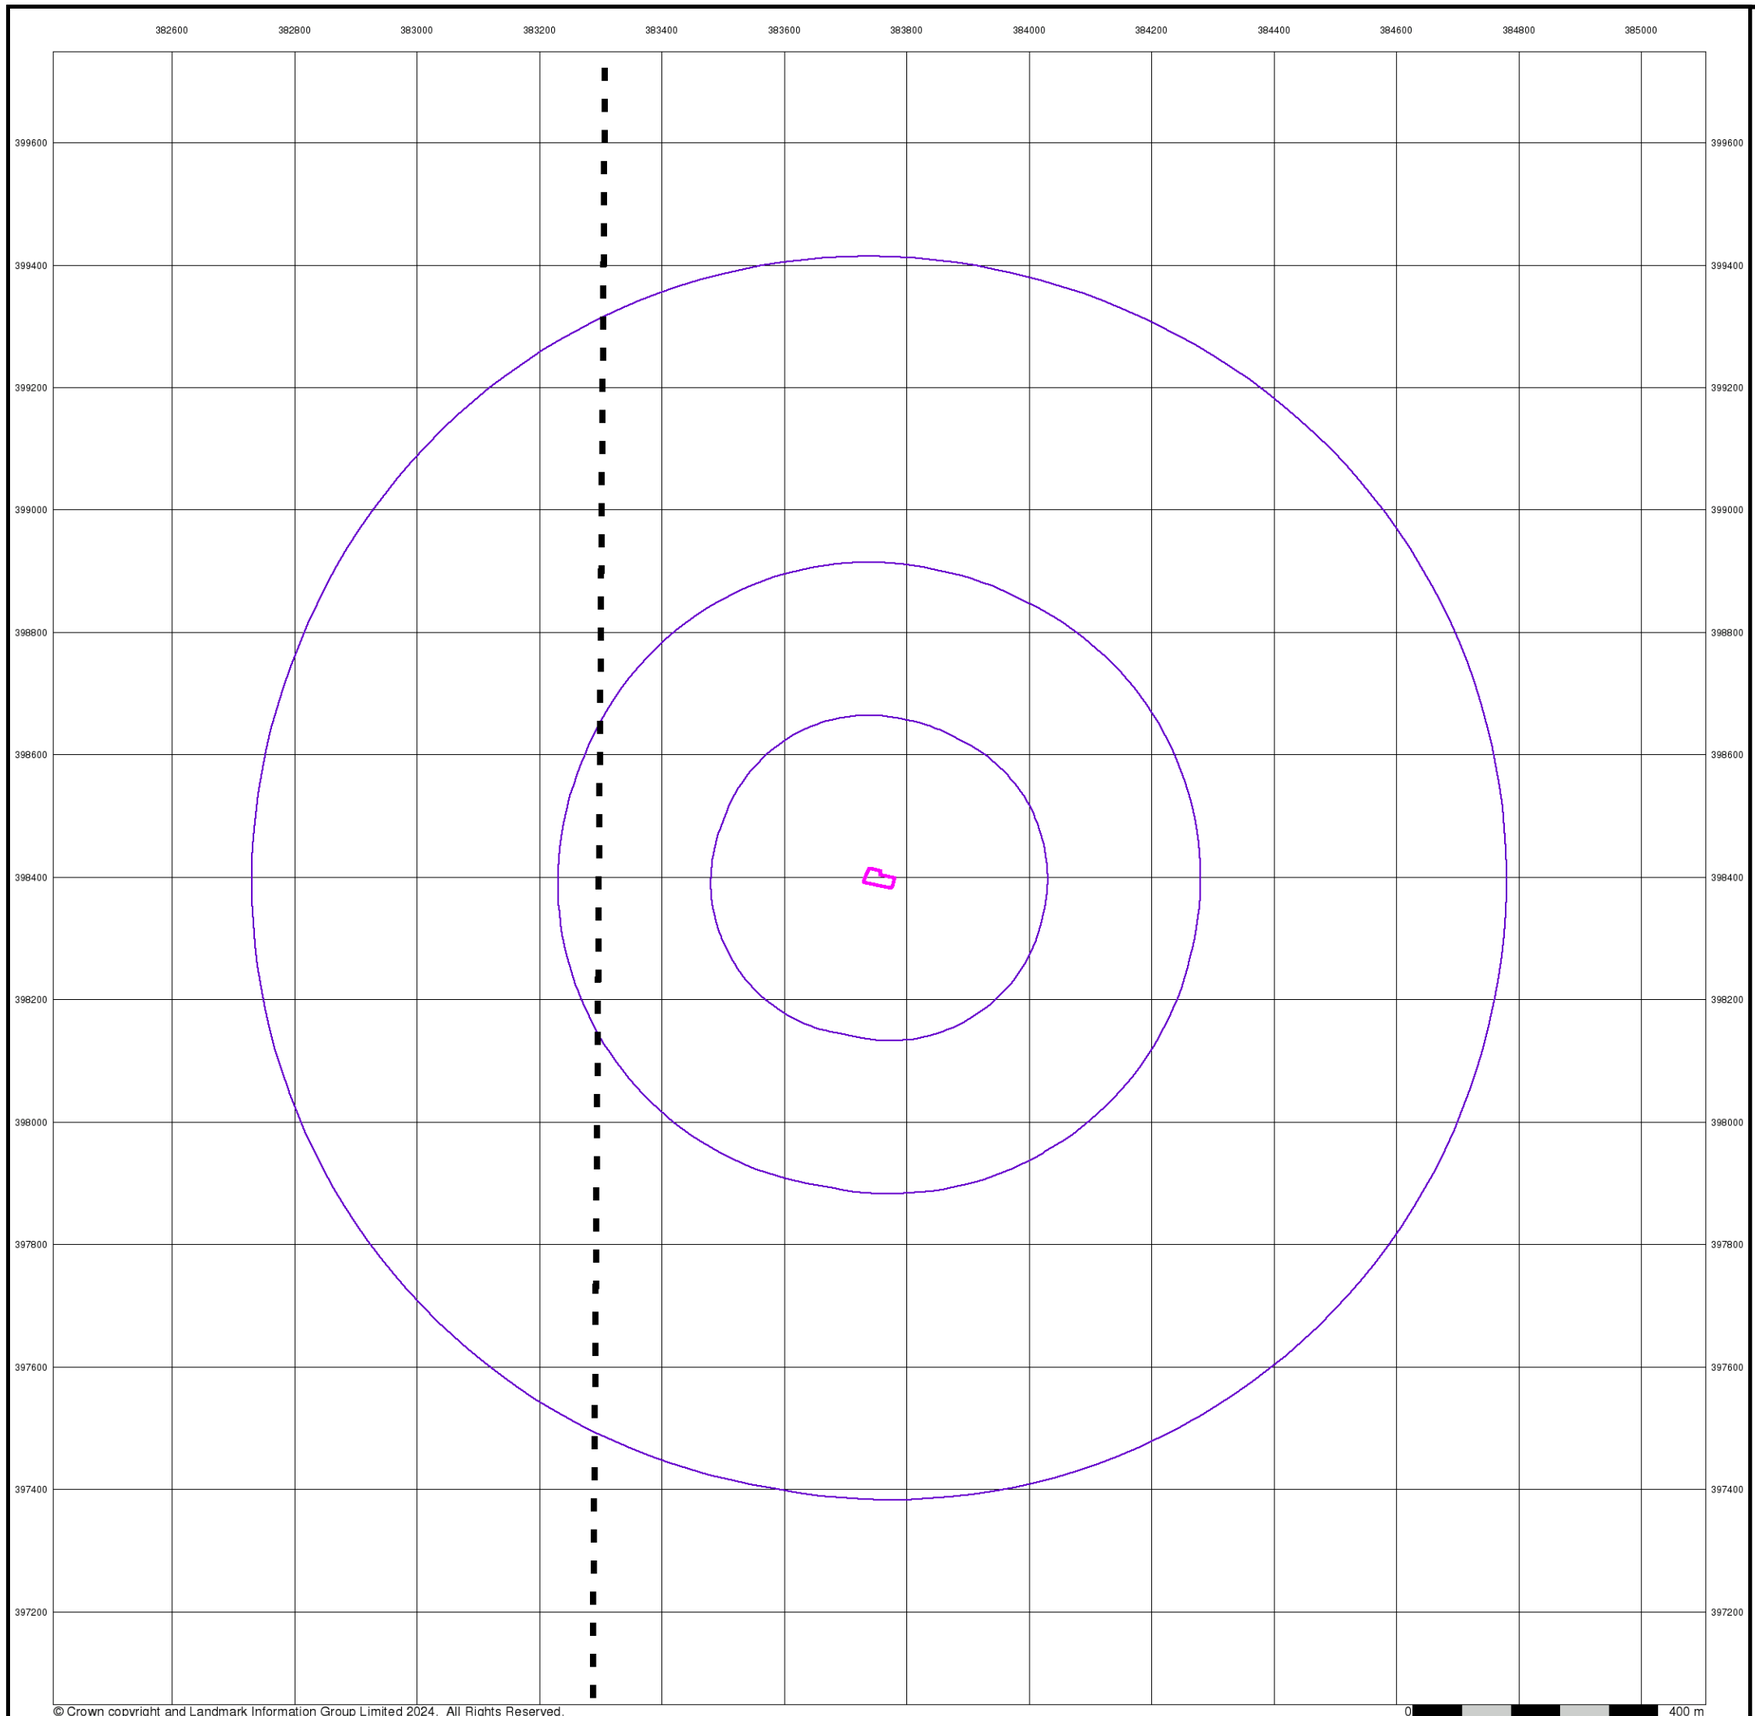


© Crown copyright and Landmark Information Group Limited 2024. All Rights Reserved.

iGeo


## Cheshire

## Published 1882


## Source map scale - 1:10,560

The historical maps shown were reproduced from maps predominantly held at the scale adopted for England, Wales and Scotland in the 1840`s. In 1854 the 1:2,500 scale was adopted for mapping urban areas; these maps were used to update the 1:10,560 maps. The published date given therefore is often some years later than the surveyed date. Before 1938, all OS maps were based on the Cassini Projection, with independent surveys of a single county or group of counties, giving rise to significant inaccuracies in outlying areas. In the late 1940`s, a Provisional Edition was produced, which updated the 1:10,560 mapping from a number of sources. The maps appear unfinished - with all military camps and other strategic sites removed. These maps were initially overprinted with the National Grid. In 1970, the first 1:10,000 maps were produced using the Transverse Mercator Projection. The revision process continued until recently, with new editions appearing every 10 years or so for urban areas.

## Map Name(s) and Date(s)

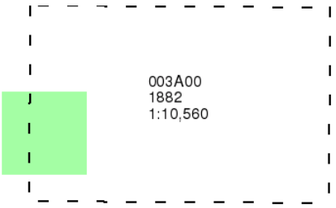


## Historical Map - Slice A

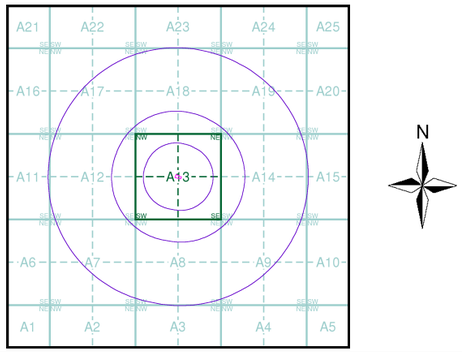


## Order Details


| | |
|---|---|
| Order Number: | 353493473_1_1 |
| Customer Ref: | 5346 |
| National Grid Reference: | 383750, 398400 |
| Slice: | A |
| Site Area (Ha): | 0.1 |
| Search Buffer (m): | 1000 |

## Site Details

Equitable Building, 28 St. Anns Square, MANCHESTER, M2 7JB

Landmark INFORMATION GROUP

Tel: 0844 844 9952
Fax: 0844 844 9951
Web: www.envirocheck.co.uk

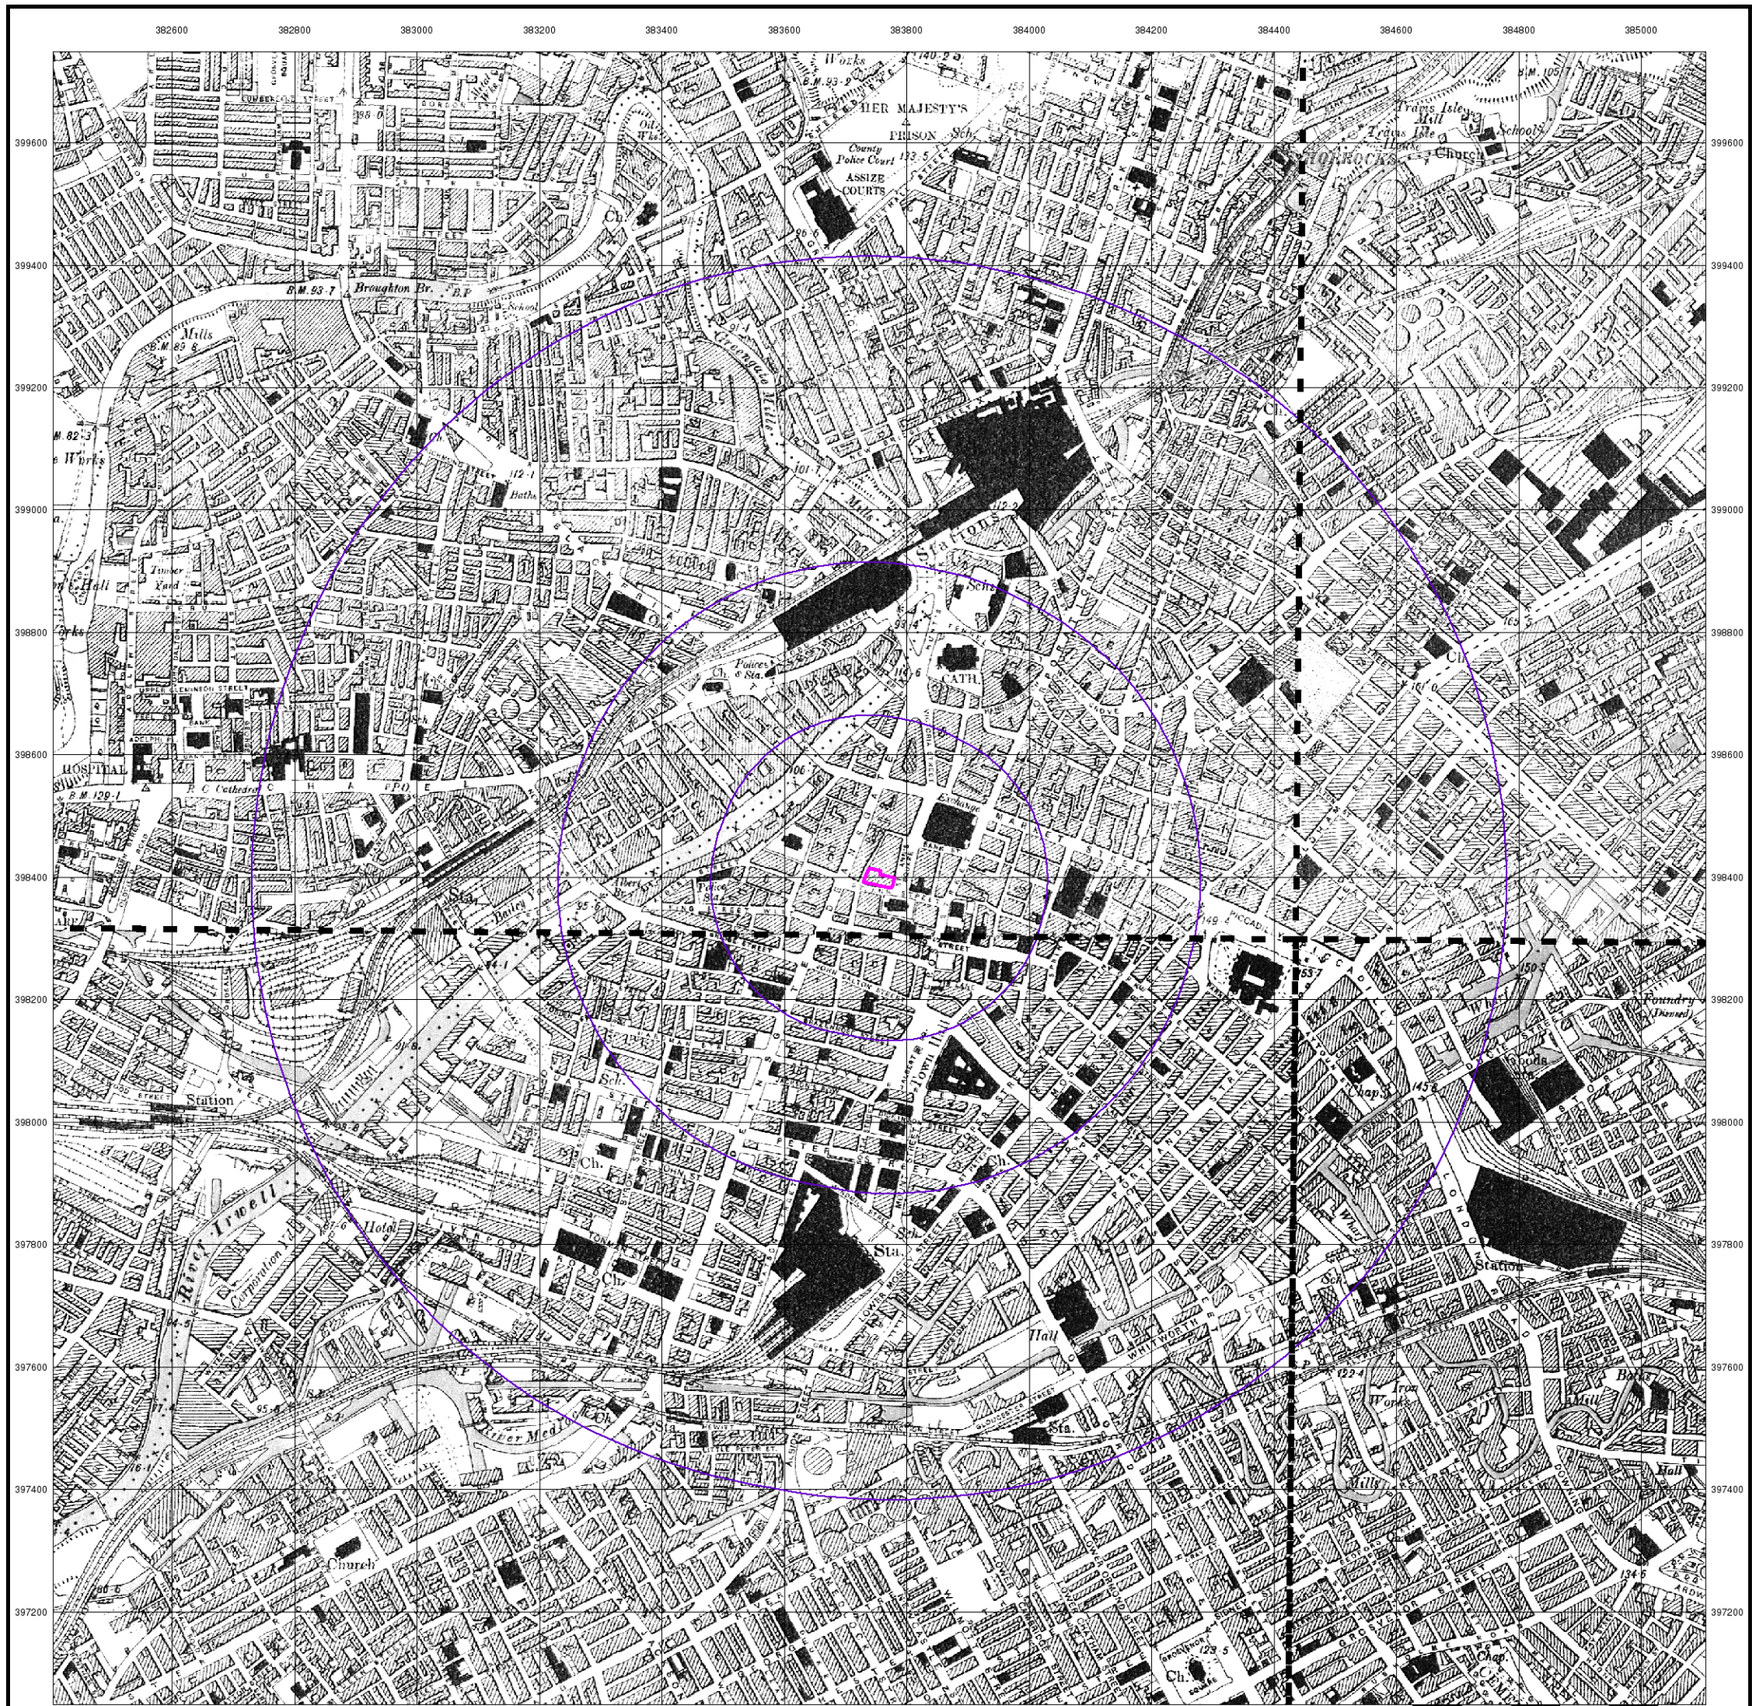


© Crown copyright and Landmark Information Group Limited 2024. All Rights Reserved.

0 400 m

iGeo


## Lancashire And Furness

## Published 1894 - 1896


## Source map scale - 1:10,560

The historical maps shown were reproduced from maps predominantly held at the scale adopted for England, Wales and Scotland in the 1840`s. In 1854 the 1:2,500 scale was adopted for mapping urban areas; these maps were used to update the 1:10,560 maps. The published date given therefore is often some years later than the surveyed date. Before 1938, all OS maps were based on the Cassini Projection, with independent surveys of a single county or group of counties, giving rise to significant inaccuracies in outlying areas. In the late 1940`s, a Provisional Edition was produced, which updated the 1:10,560 mapping from a number of sources. The maps appear unfinished - with all military camps and other strategic sites removed. These maps were initially overprinted with the National Grid. In 1970, the first 1:10,000 maps were produced using the Transverse Mercator Projection. The revision process continued until recently, with new editions appearing every 10 years or so for urban areas.

## Map Name(s) and Date(s)

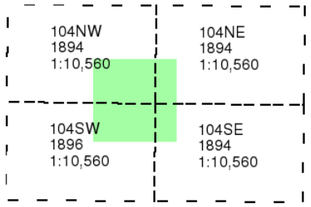


## Historical Map - Slice A

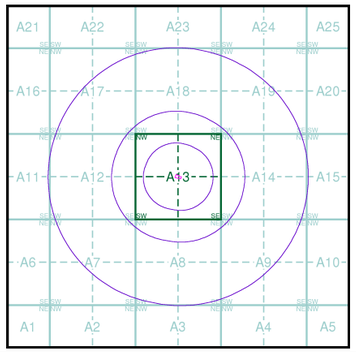


## Order Details


| | |
|---|---|
| Order Number: | 353493473_1_1 |
| Customer Ref: | 5346 |
| National Grid Reference: | 383750, 398400 |
| Slice: | A |
| Site Area (Ha): | 0.1 |
| Search Buffer (m): | 1000 |

## Site Details

Equitable Building, 28 St. Anns Square, MANCHESTER, M2 7JB

Landmark INFORMATION GROUP

Tel: 0844 844 9952
Fax: 0844 844 9951
Web: www.envirocheck.co.uk

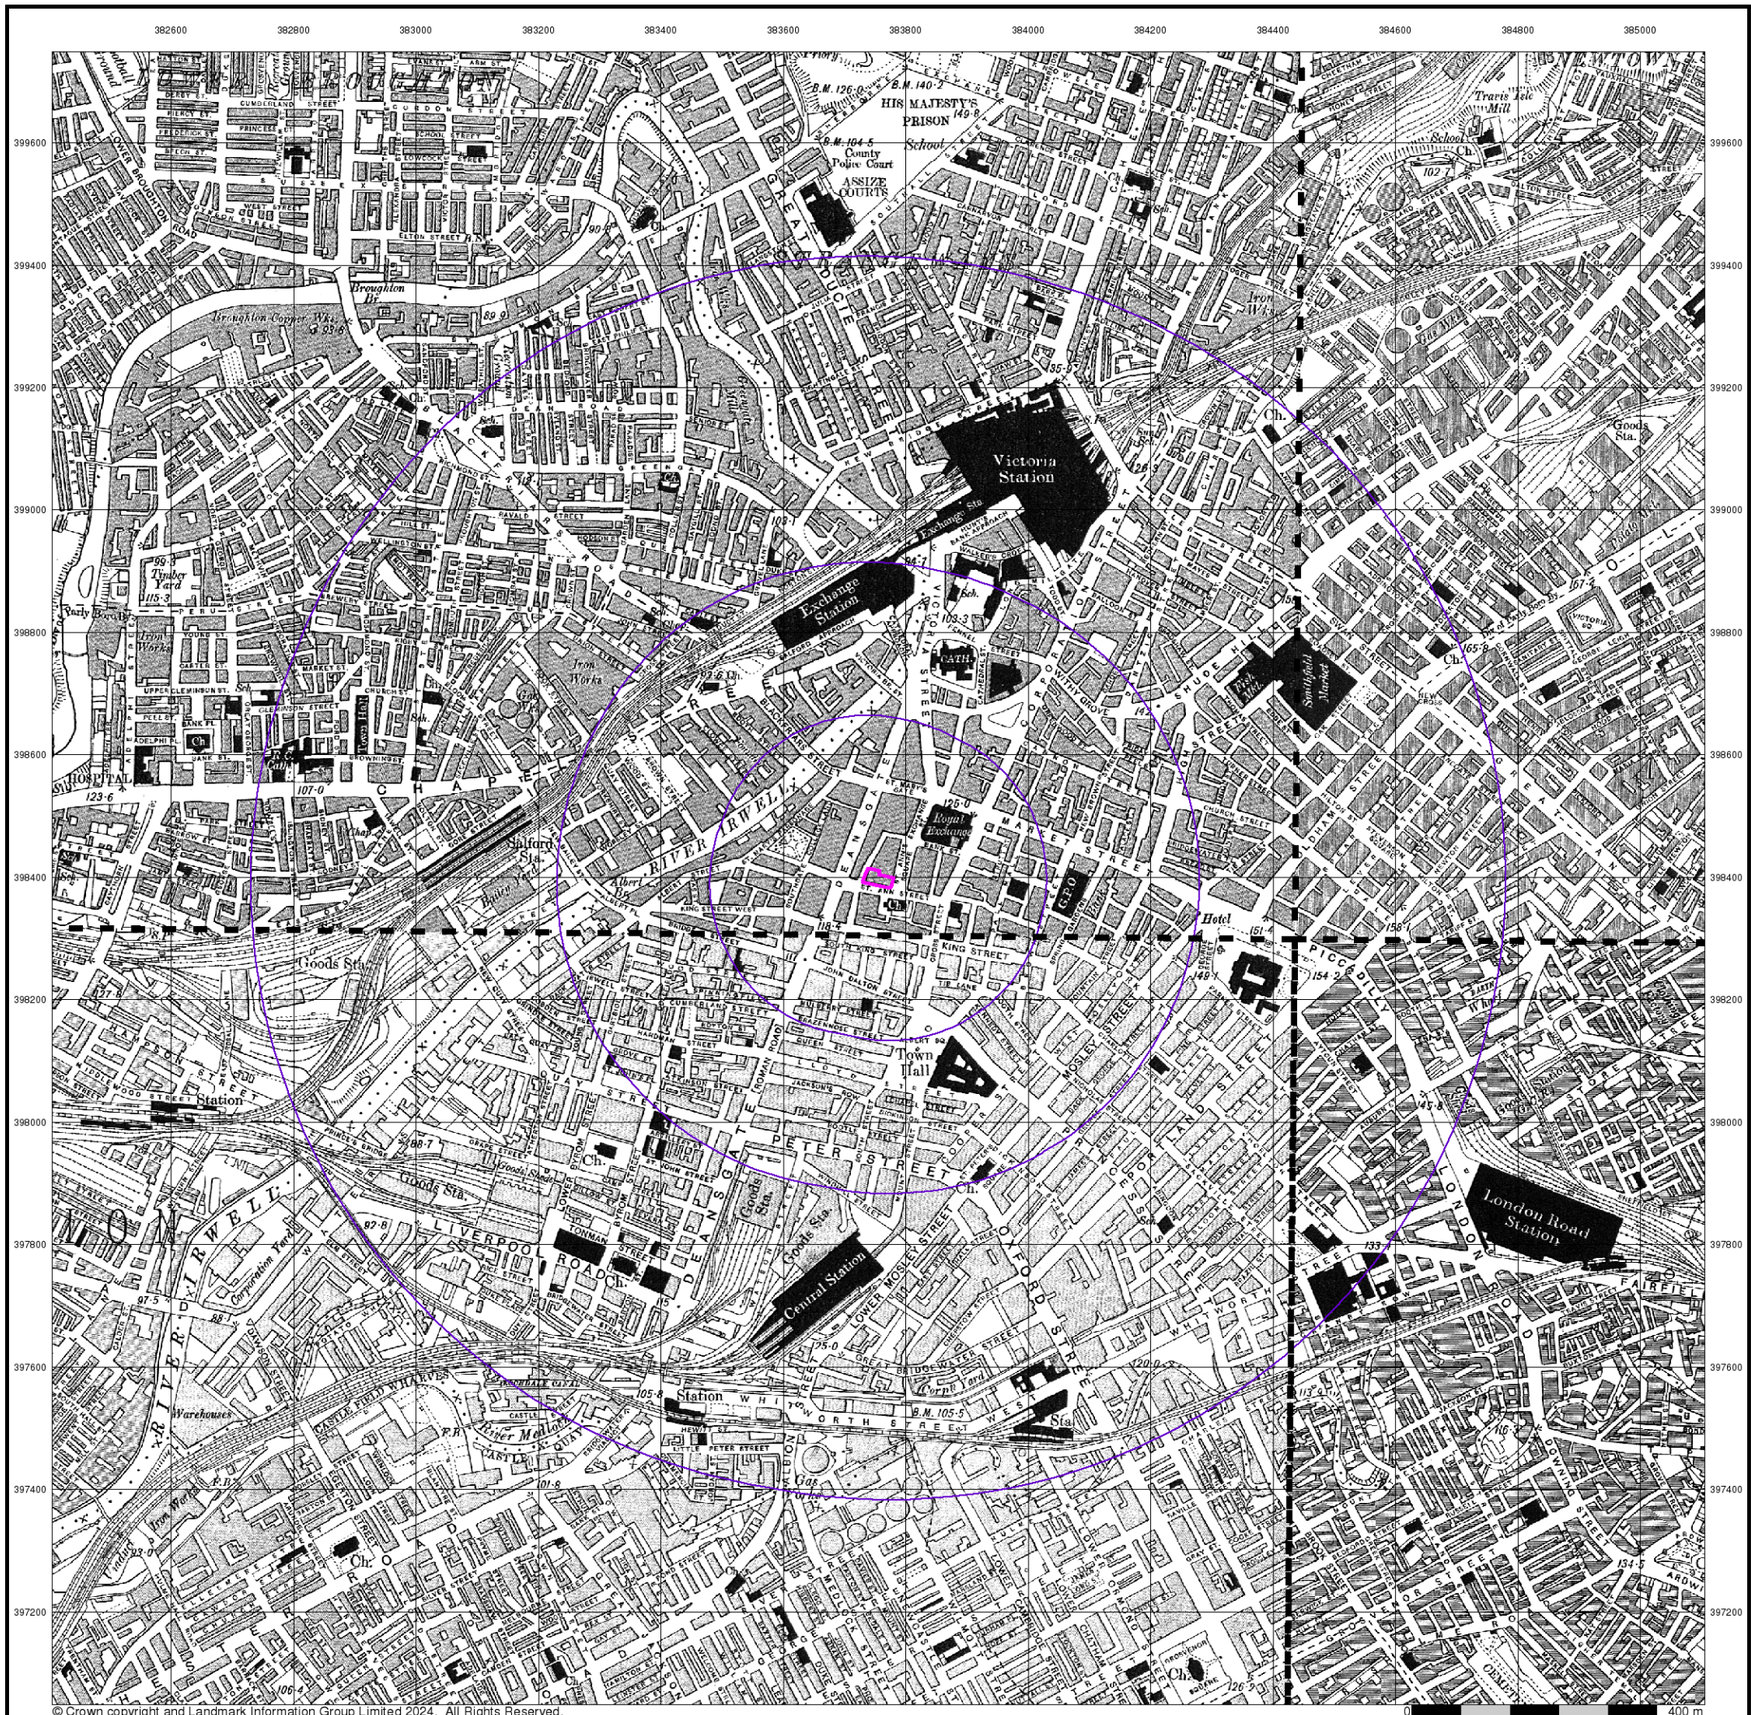


© Crown copyright and Landmark Information Group Limited 2024. All Rights Reserved.

iGeo


## Lancashire And Furness

## Published 1909


## Source map scale - 1:10,560

The historical maps shown were reproduced from maps predominantly held at the scale adopted for England, Wales and Scotland in the 1840`s. In 1854 the 1:2,500 scale was adopted for mapping urban areas; these maps were used to update the 1:10,560 maps. The published date given therefore is often some years later than the surveyed date. Before 1938, all OS maps were based on the Cassini Projection, with independent surveys of a single county or group of counties, giving rise to significant inaccuracies in outlying areas. In the late 1940`s, a Provisional Edition was produced, which updated the 1:10,560 mapping from a number of sources. The maps appear unfinished - with all military camps and other strategic sites removed. These maps were initially overprinted with the National Grid. In 1970, the first 1:10,000 maps were produced using the Transverse Mercator Projection. The revision process continued until recently, with new editions appearing every 10 years or so for urban areas.

## Map Name(s) and Date(s)

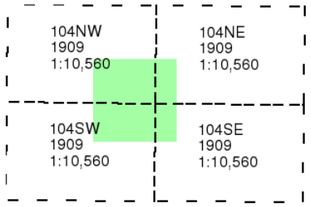


## Historical Map - Slice A

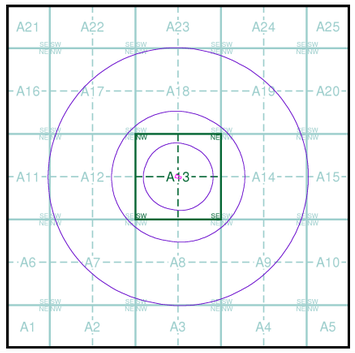


## Order Details


| | |
|---|---|
| Order Number: | 353493473_1_1 |
| Customer Ref: | 5346 |
| National Grid Reference: | 383750, 398400 |
| Slice: | A |
| Site Area (Ha): | 0.1 |
| Search Buffer (m): | 1000 |

## Site Details

Equitable Building, 28 St. Anns Square, MANCHESTER, M2 7JB

Landmark INFORMATION GROUP

Tel: 0844 844 9952
Fax: 0844 844 9951
Web: www.envirocheck.co.uk

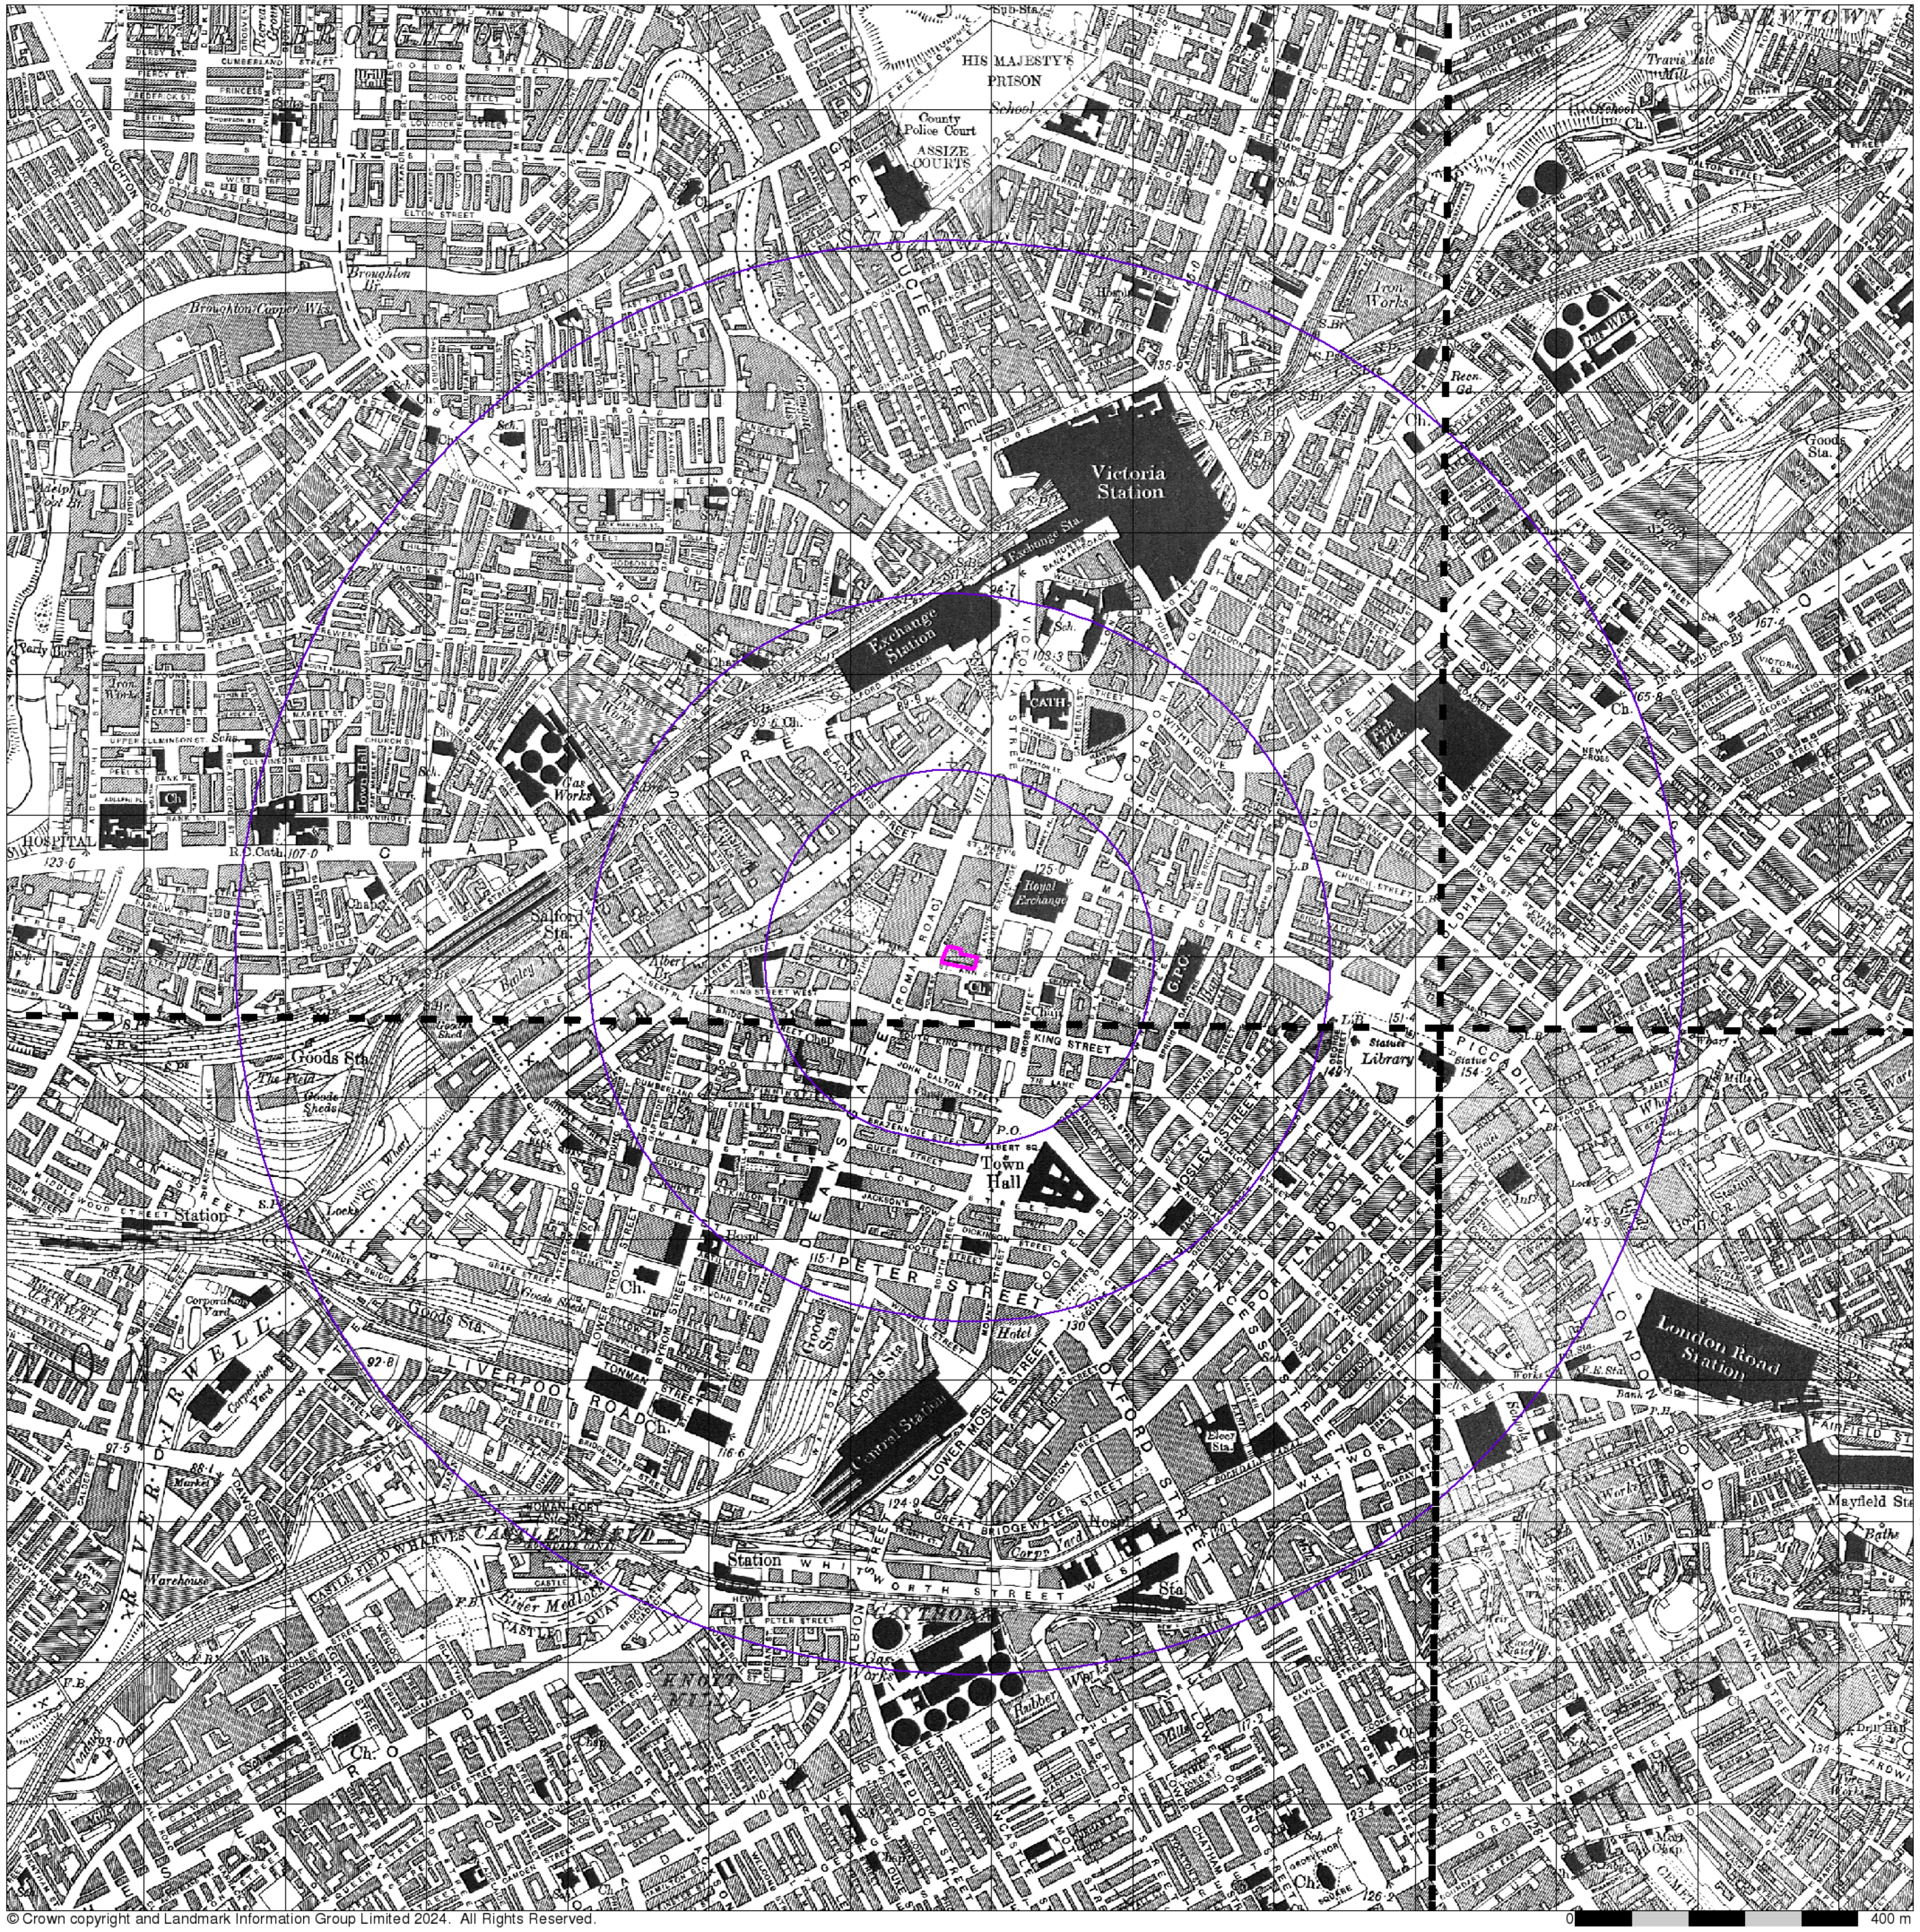

© Crown copyright and Landmark Information Group Limited 2024. All Rights Reserved.


# Lancashire And Furness

## Published 1923


## Source map scale - 1:10,560

The historical maps shown were reproduced from maps predominantly held at the scale adopted for England, Wales and Scotland in the 1840`s. In 1854 the 1:2,500 scale was adopted for mapping urban areas; these maps were used to update the 1:10,560 maps. The published date given therefore is often some years later than the surveyed date. Before 1938, all OS maps were based on the Cassini Projection, with independent surveys of a single county or group of counties, giving rise to significant inaccuracies in outlying areas. In the late 1940`s, a Provisional Edition was produced, which updated the 1:10,560 mapping from a number of sources. The maps appear unfinished - with all military camps and other strategic sites removed. These maps were initially overprinted with the National Grid. In 1970, the first 1:10,000 maps were produced using the Transverse Mercator Projection. The revision process continued until recently, with new editions appearing every 10 years or so for urban areas.

## Map Name(s) and Date(s)

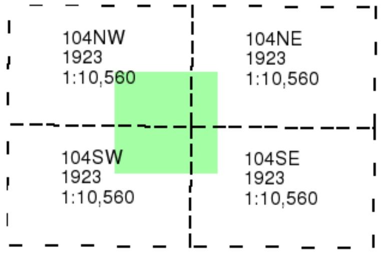


## Historical Map - Slice A

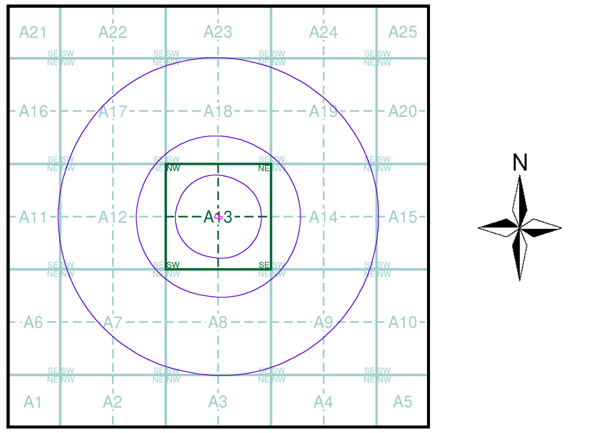



## Order Details

Order Number: 353493473_1_1
Customer Ref: 5346
National Grid Reference: 383750, 398400
Slice: A
Site Area (Ha): 0.1
Search Buffer (m): 1000

## Site Details

Equitable Building, 28 St. Anns Square, MANCHESTER, M2 7JB

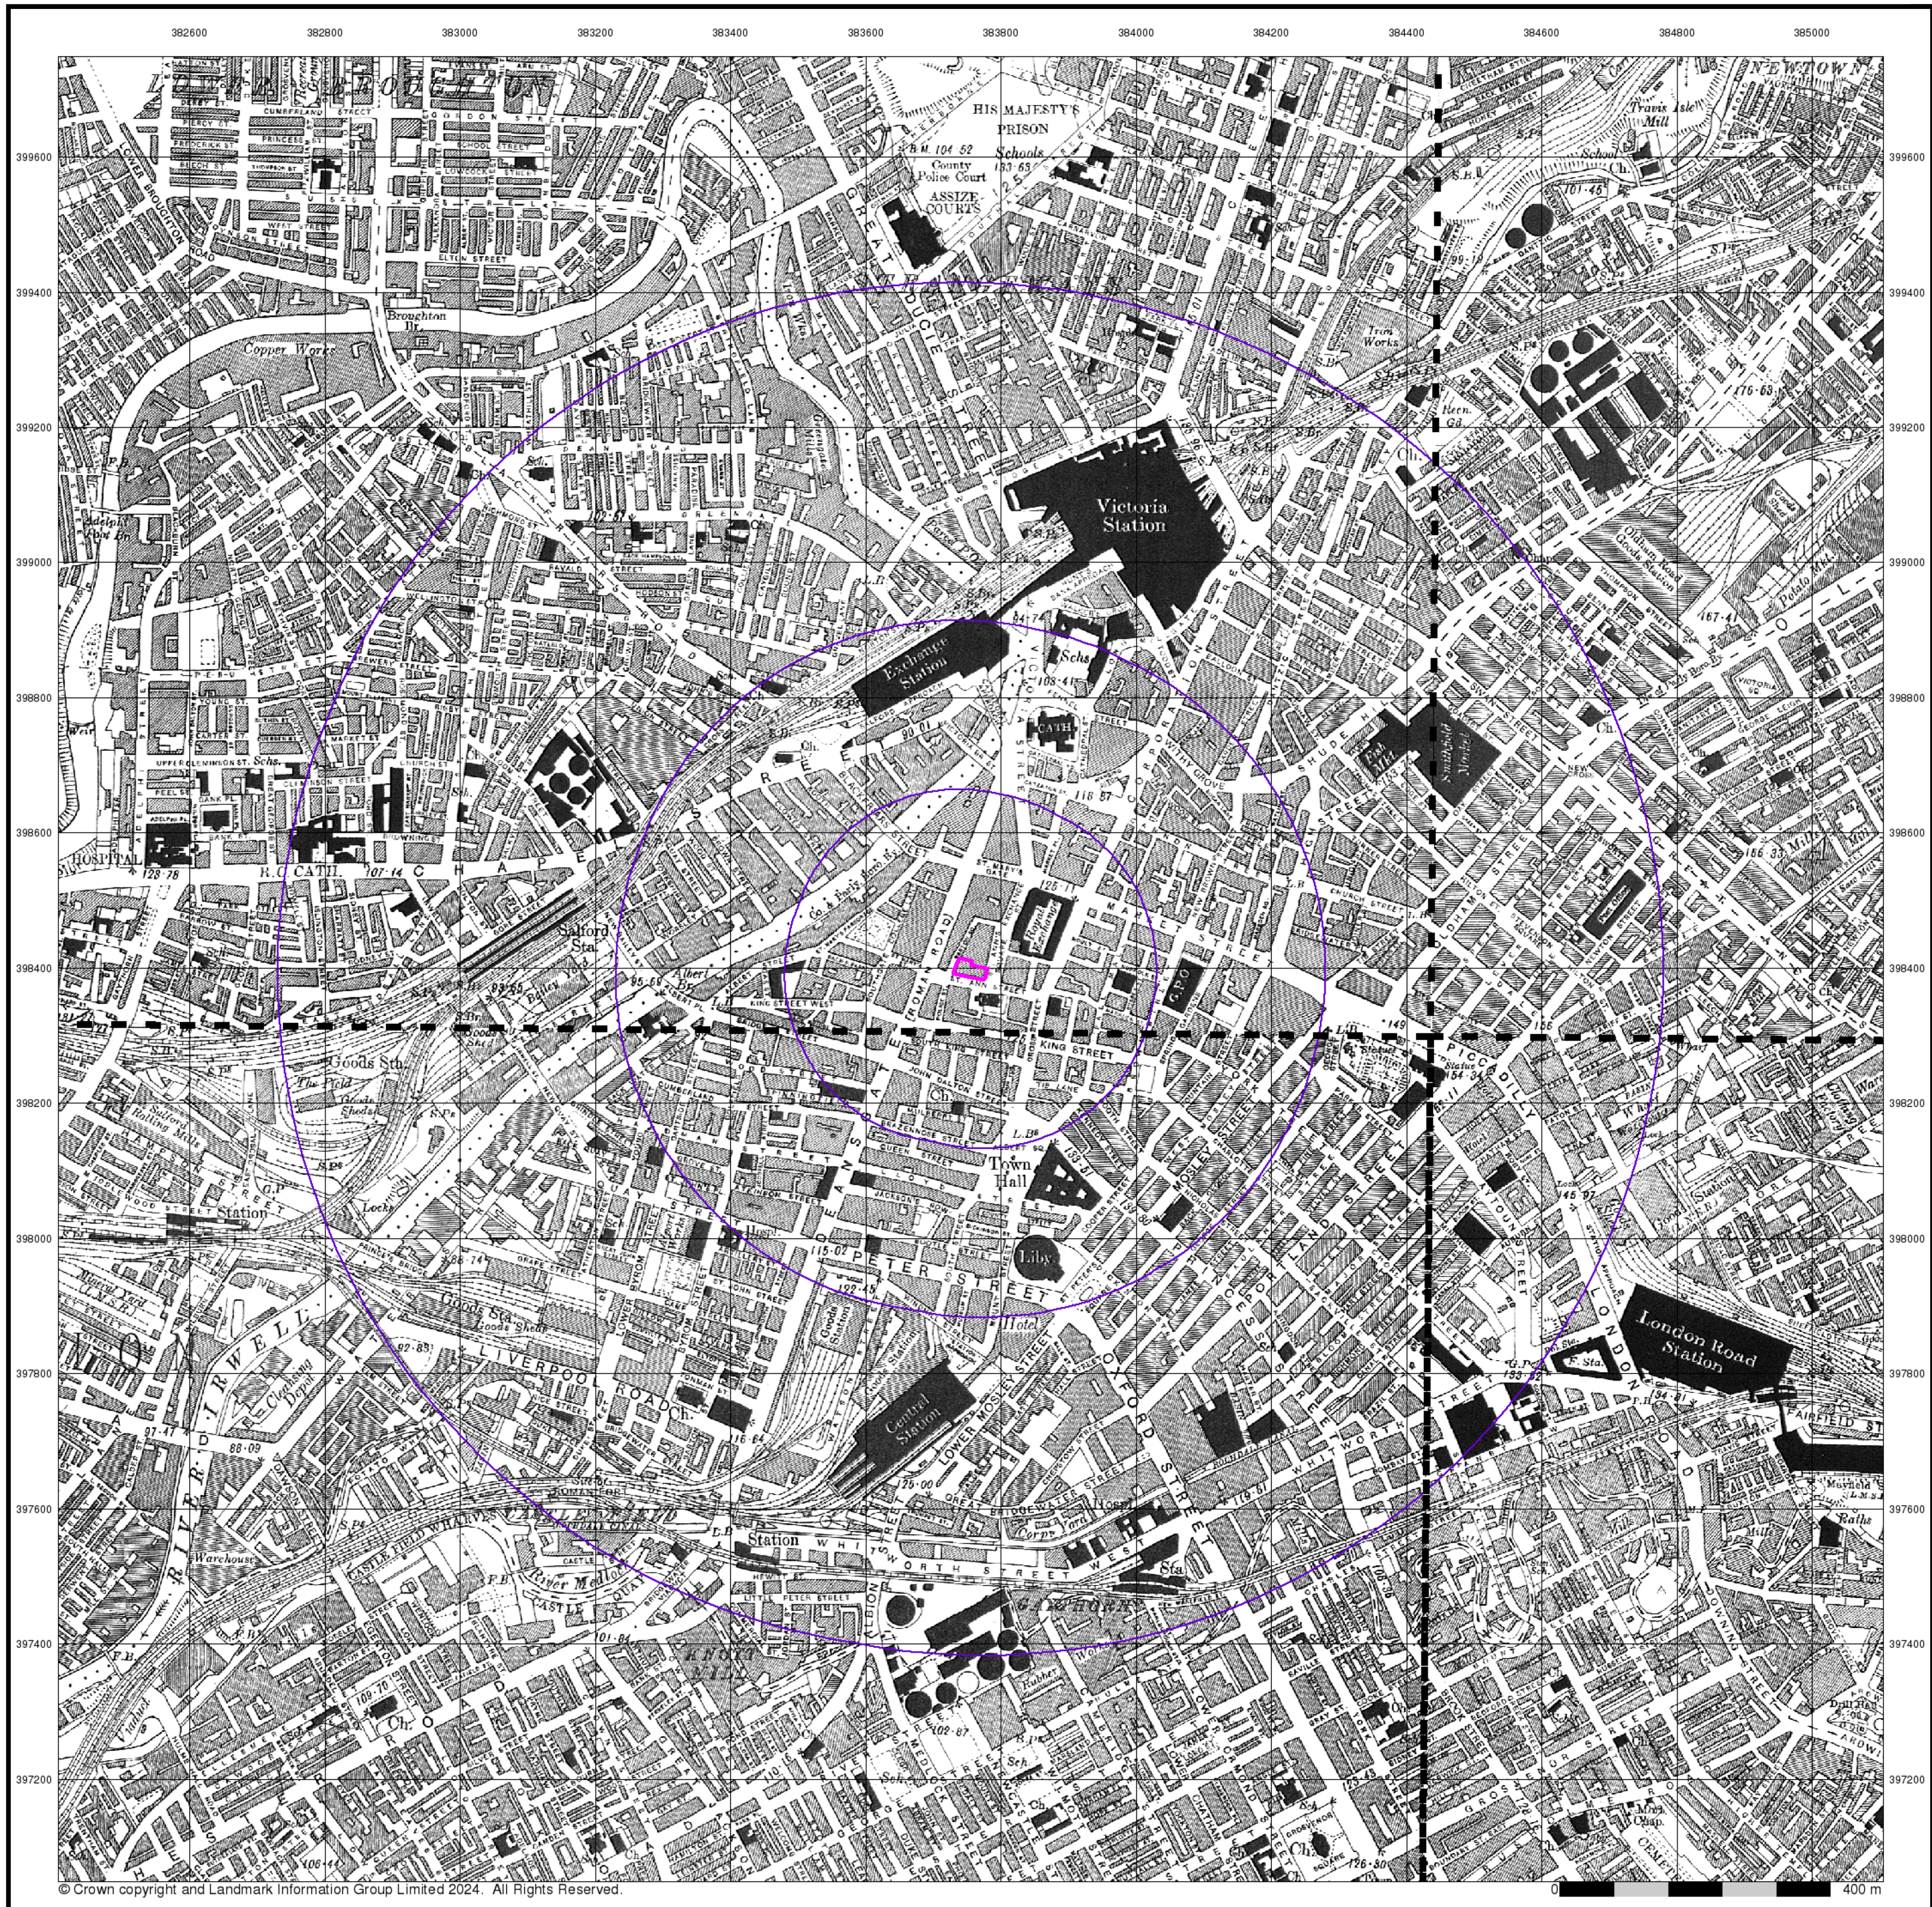


© Crown copyright and Landmark Information Group Limited 2024. All Rights Reserved.


# Lancashire And Furness

## Published 1931 - 1933


## Source map scale - 1:10,560

The historical maps shown were reproduced from maps predominantly held at the scale adopted for England, Wales and Scotland in the 1840`s. In 1854 the 1:2,500 scale was adopted for mapping urban areas; these maps were used to update the 1:10,560 maps. The published date given therefore is often some years later than the surveyed date. Before 1938, all OS maps were based on the Cassini Projection, with independent surveys of a single county or group of counties, giving rise to significant inaccuracies in outlying areas. In the late 1940`s, a Provisional Edition was produced, which updated the 1:10,560 mapping from a number of sources. The maps appear unfinished - with all military camps and other strategic sites removed. These maps were initially overprinted with the National Grid. In 1970, the first 1:10,000 maps were produced using the Transverse Mercator Projection. The revision process continued until recently, with new editions appearing every 10 years or so for urban areas.

## Map Name(s) and Date(s)

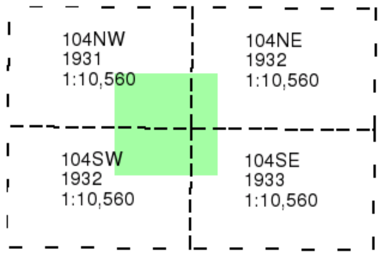


## Historical Map - Slice A

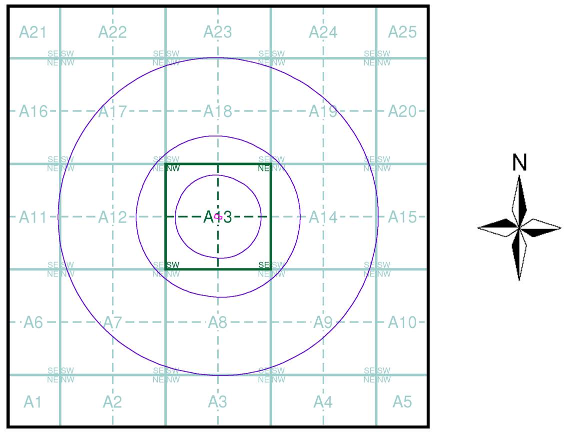



## Order Details

Order Number: 353493473_1_1
Customer Ref: 5346
National Grid Reference: 383750, 398400
Slice: A
Site Area (Ha): 0.1
Search Buffer (m): 1000

## Site Details

Equitable Building, 28 St. Anns Square, MANCHESTER, M2 7JB

Tel: 0844 844 9952
Fax: 0844 844 9951
Web: www.envirocheck.co.uk

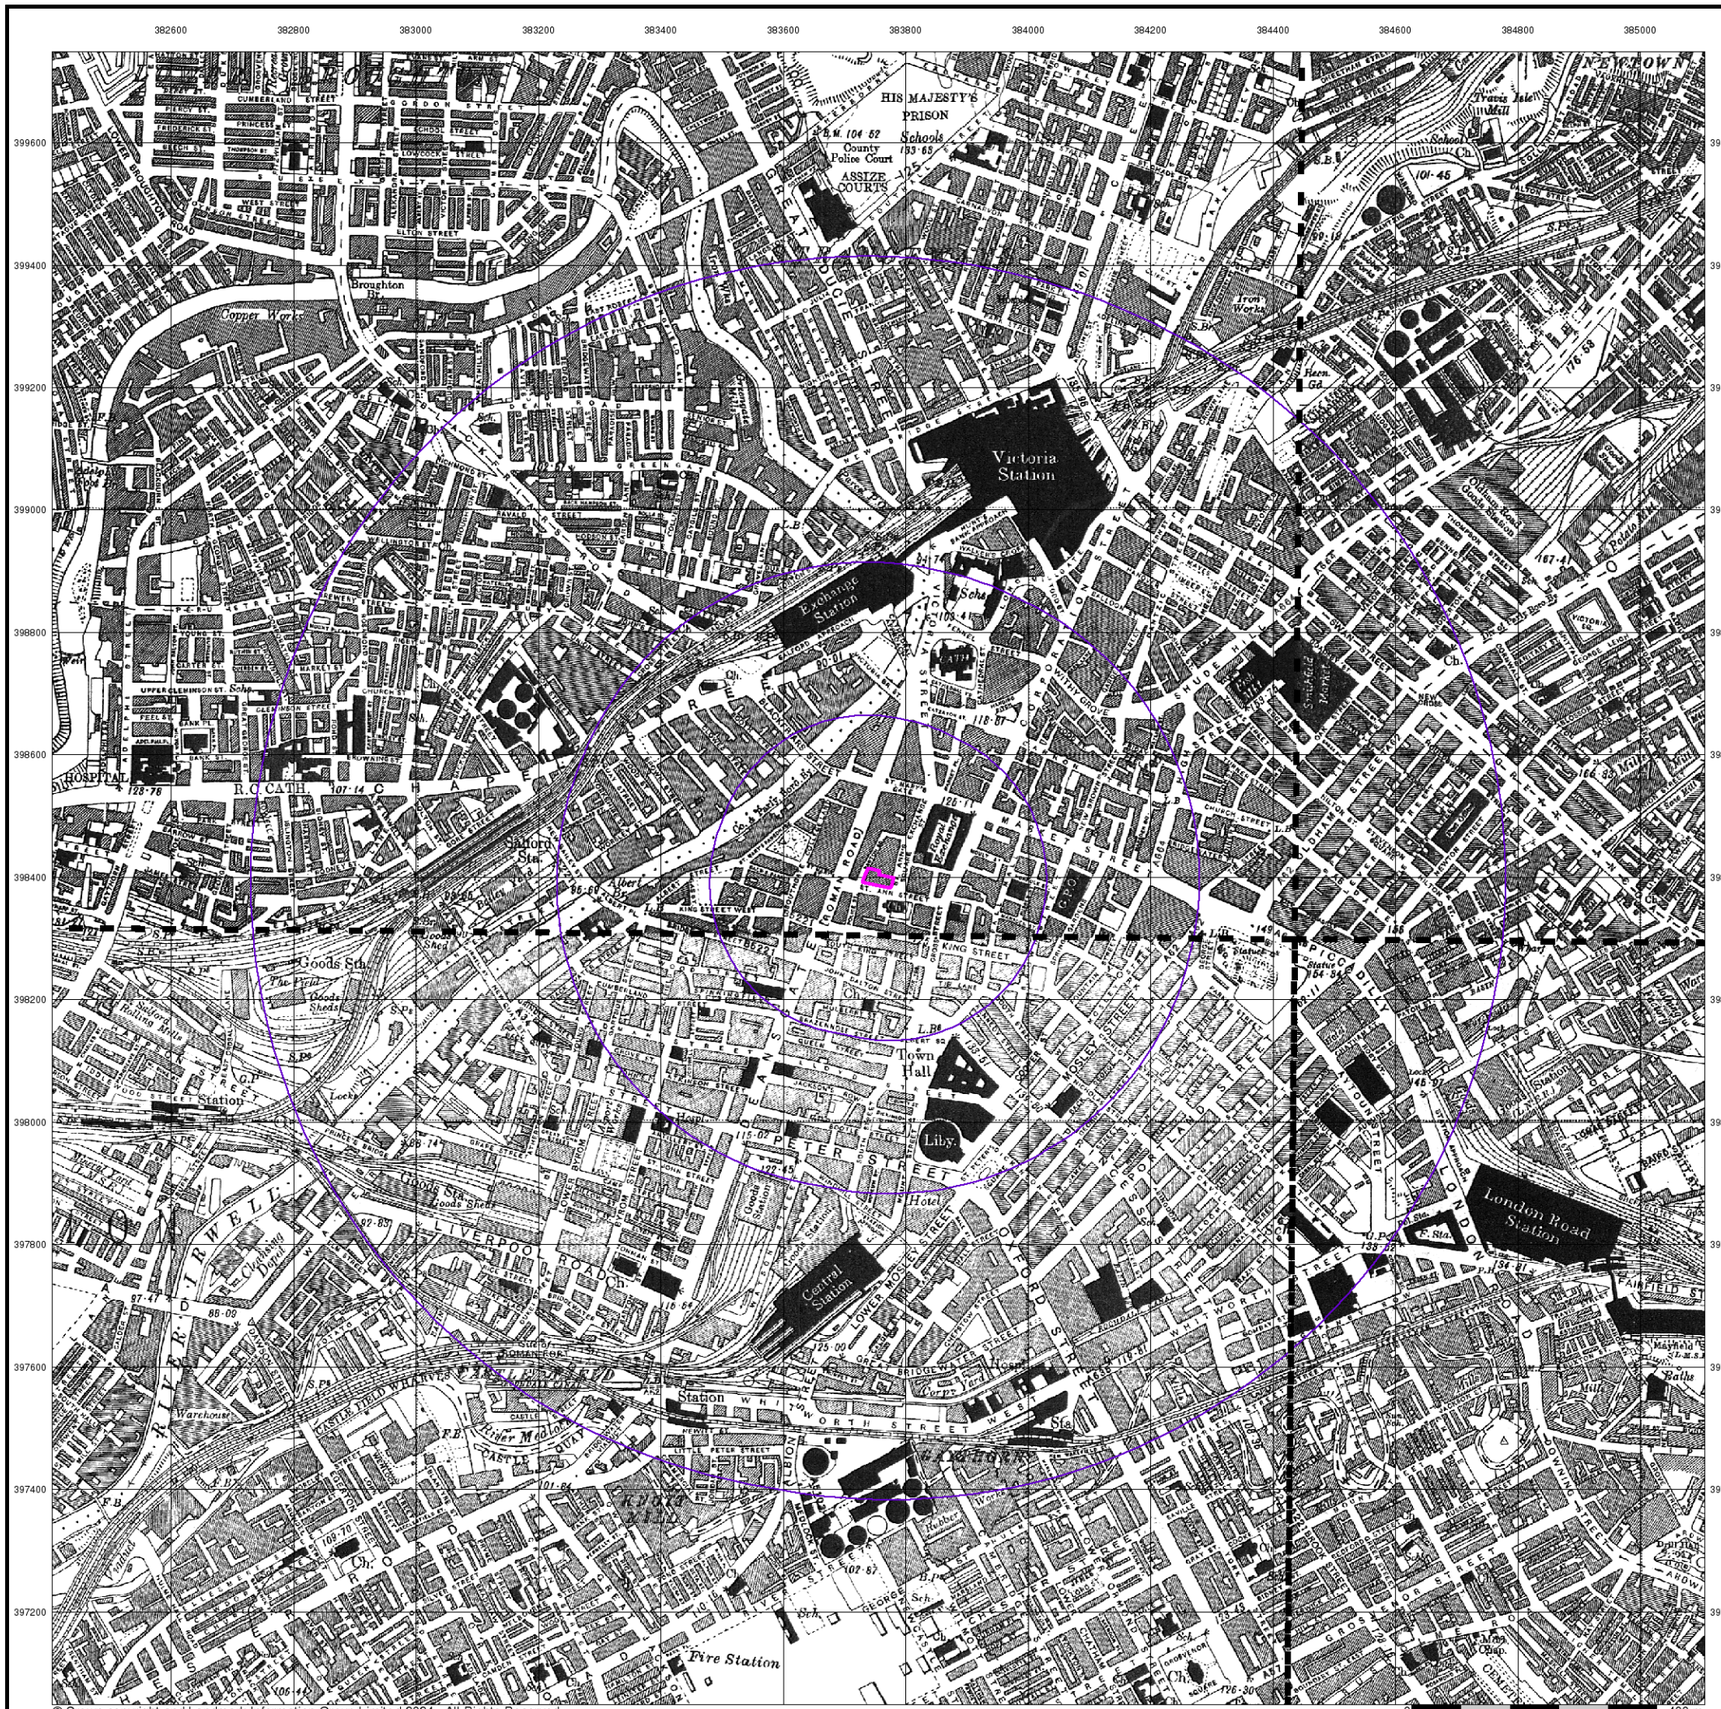


iGeo


## Lancashire And Furness

## Published 1938


## Source map scale - 1:10,560

The historical maps shown were reproduced from maps predominantly held at the scale adopted for England, Wales and Scotland in the 1840`s. In 1854 the 1:2,500 scale was adopted for mapping urban areas; these maps were used to update the 1:10,560 maps. The published date given therefore is often some years later than the surveyed date. Before 1938, all OS maps were based on the Cassini Projection, with independent surveys of a single county or group of counties, giving rise to significant inaccuracies in outlying areas. In the late 1940`s, a Provisional Edition was produced, which updated the 1:10,560 mapping from a number of sources. The maps appear unfinished - with all military camps and other strategic sites removed. These maps were initially overprinted with the National Grid. In 1970, the first 1:10,000 maps were produced using the Transverse Mercator Projection. The revision process continued until recently, with new editions appearing every 10 years or so for urban areas.

## Map Name(s) and Date(s)

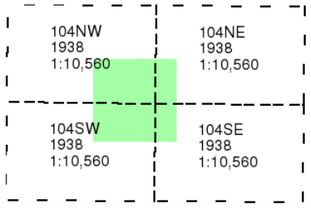


## Historical Map - Slice A

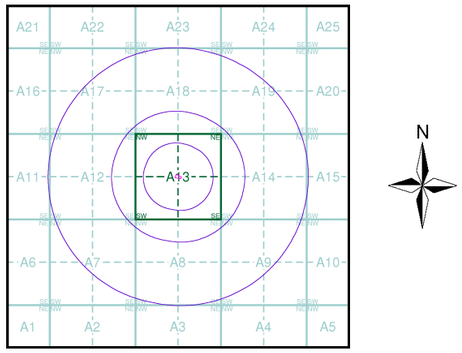



## Order Details

| | |
|---|---|
| Order Number: | 353493473_1_1 |
| Customer Ref: | 5346 |
| National Grid Reference: | 383750, 398400 |
| Slice: | A |
| Site Area (Ha): | 0.1 |
| Search Buffer (m): | 1000 |

## Site Details

Equitable Building, 28 St. Anns Square, MANCHESTER, M2 7JB

Landmark INFORMATION GROUP
Tel: 0844 844 9952
Fax: 0844 844 9951
Web: www.envirocheck.co.uk

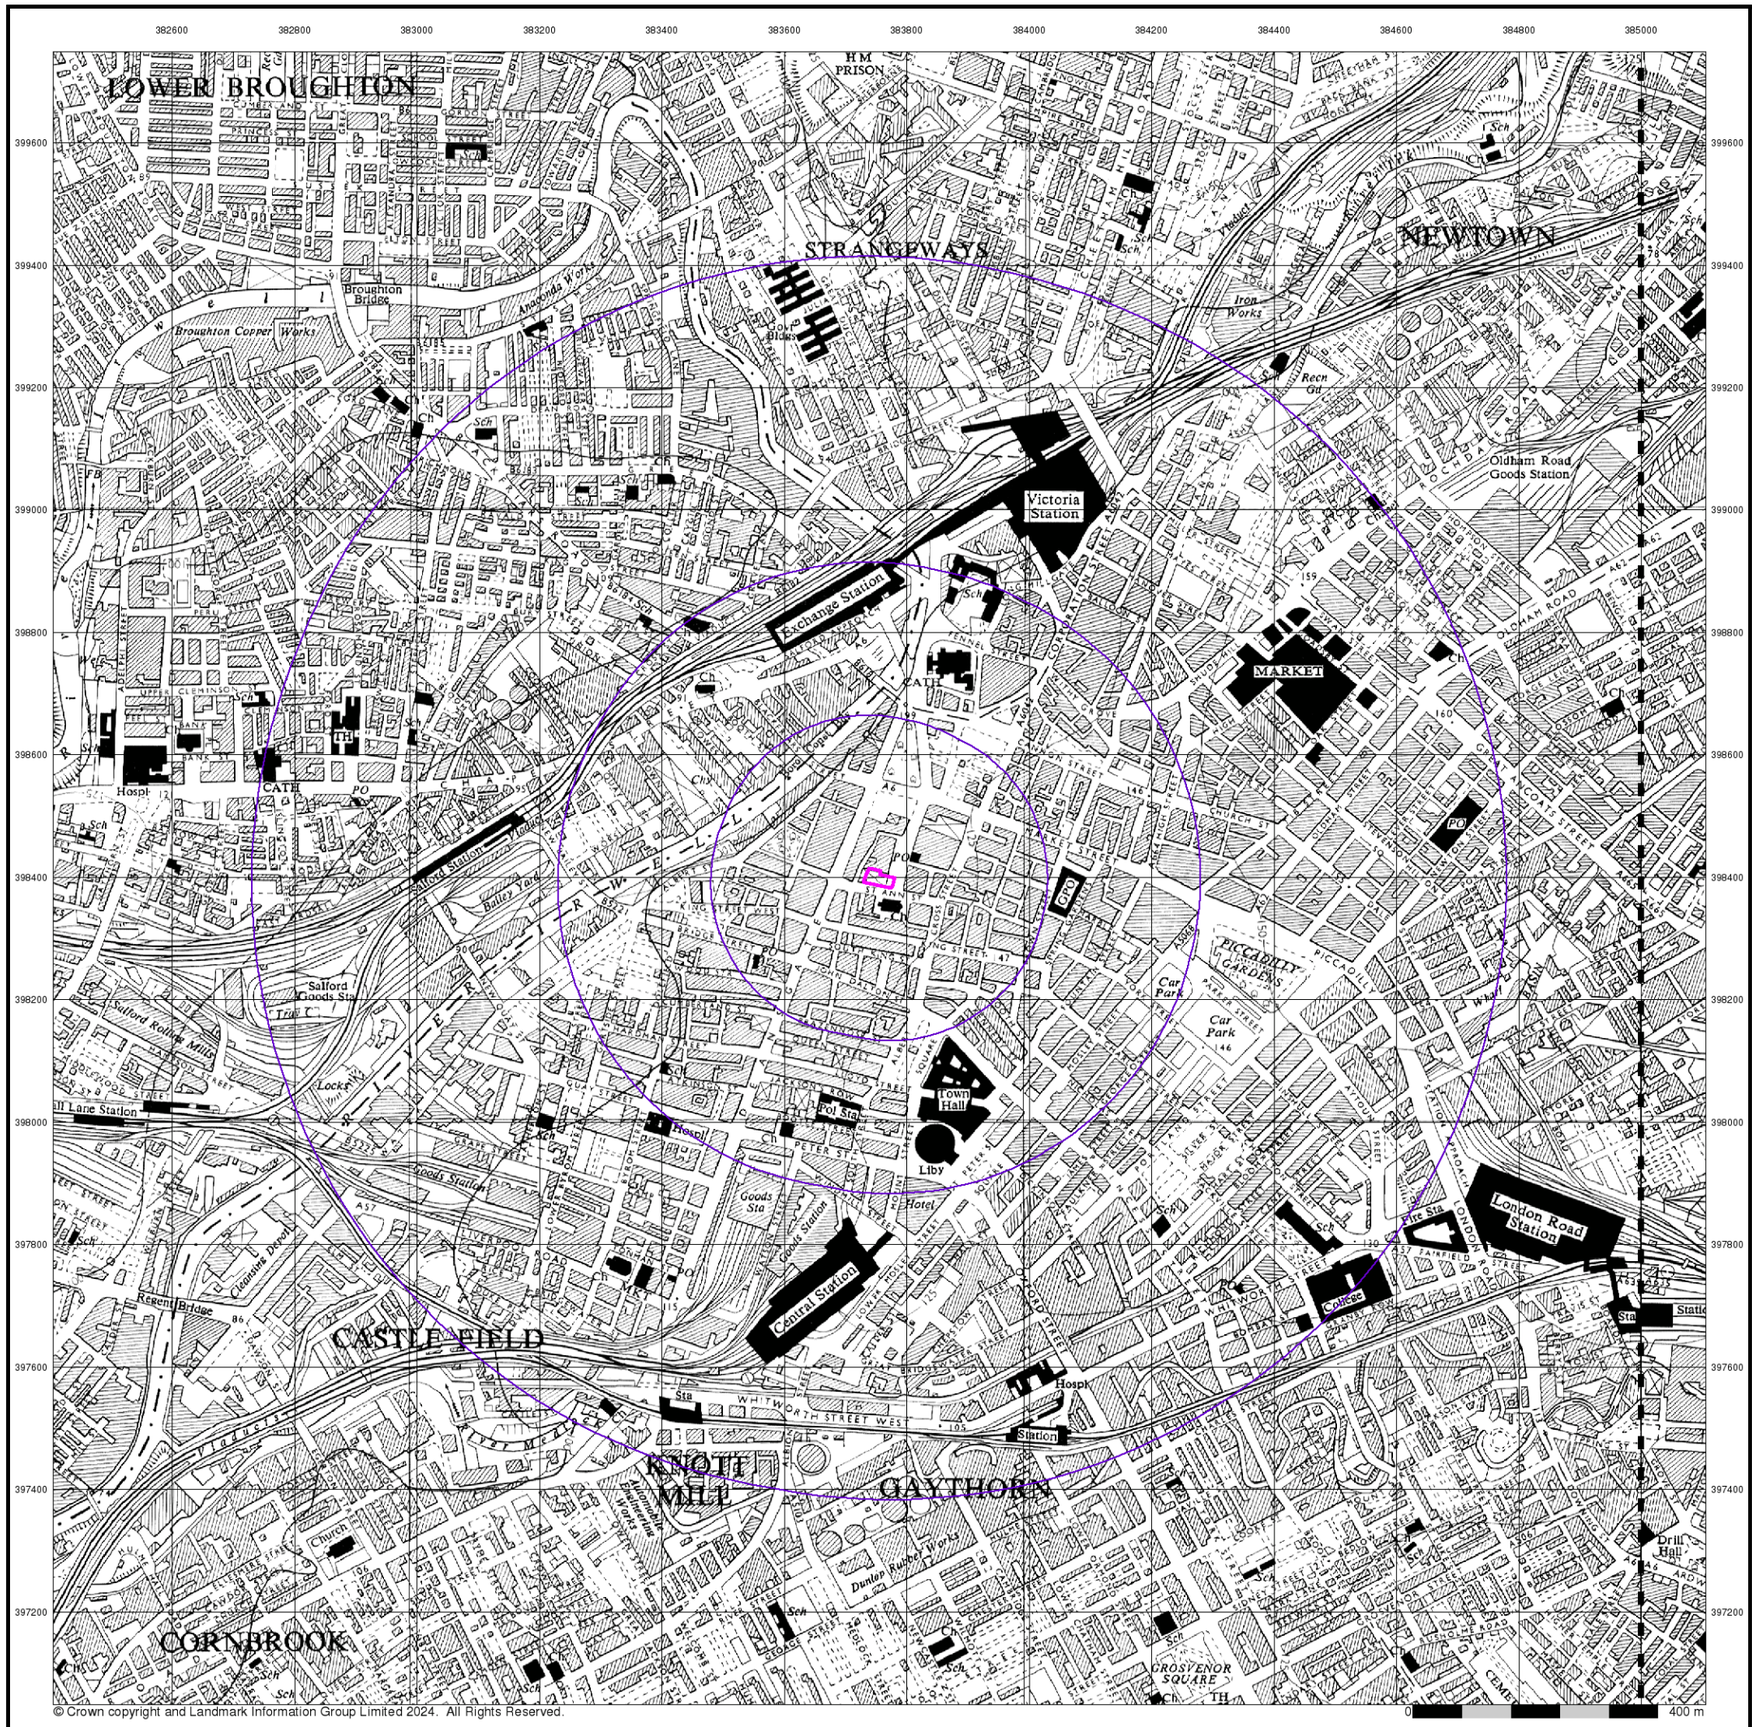


© Crown copyright and Landmark Information Group Limited 2024. All Rights Reserved.

iGeo


## Ordnance Survey Plan

## Published 1956


## Source map scale - 1:10,000

The historical maps shown were reproduced from maps predominantly held at the scale adopted for England, Wales and Scotland in the 1840`s. In 1854 the 1:2,500 scale was adopted for mapping urban areas; these maps were used to update the 1:10,560 maps. The published date given therefore is often some years later than the surveyed date. Before 1938, all OS maps were based on the Cassini Projection, with independent surveys of a single county or group of counties, giving rise to significant inaccuracies in outlying areas. In the late 1940`s, a Provisional Edition was produced, which updated the 1:10,560 mapping from a number of sources. The maps appear unfinished - with all military camps and other strategic sites removed. These maps were initially overprinted with the National Grid. In 1970, the first 1:10,000 maps were produced using the Transverse Mercator Projection. The revision process continued until recently, with new editions appearing every 10 years or so for urban areas.

## Map Name(s) and Date(s)

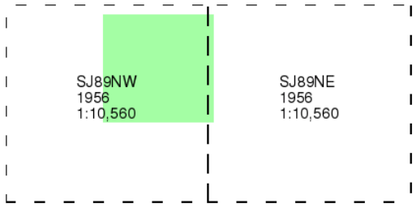


## Historical Map - Slice A

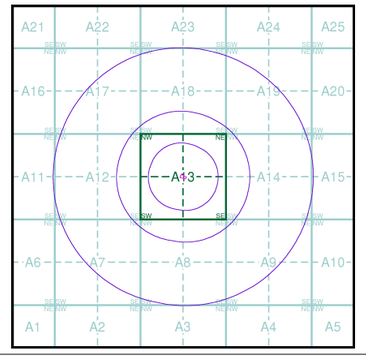


## Order Details


| | |
|---|---|
| Order Number: | 353493473_1_1 |
| Customer Ref: | 5346 |
| National Grid Reference: | 383750, 398400 |
| Slice: | A |
| Site Area (Ha): | 0.1 |
| Search Buffer (m): | 1000 |

## Site Details

Equitable Building, 28 St. Anns Square, MANCHESTER, M2 7JB

Landmark INFORMATION GROUP

Tel: 0844 844 9952
Fax: 0844 844 9951
Web: www.envirocheck.co.uk

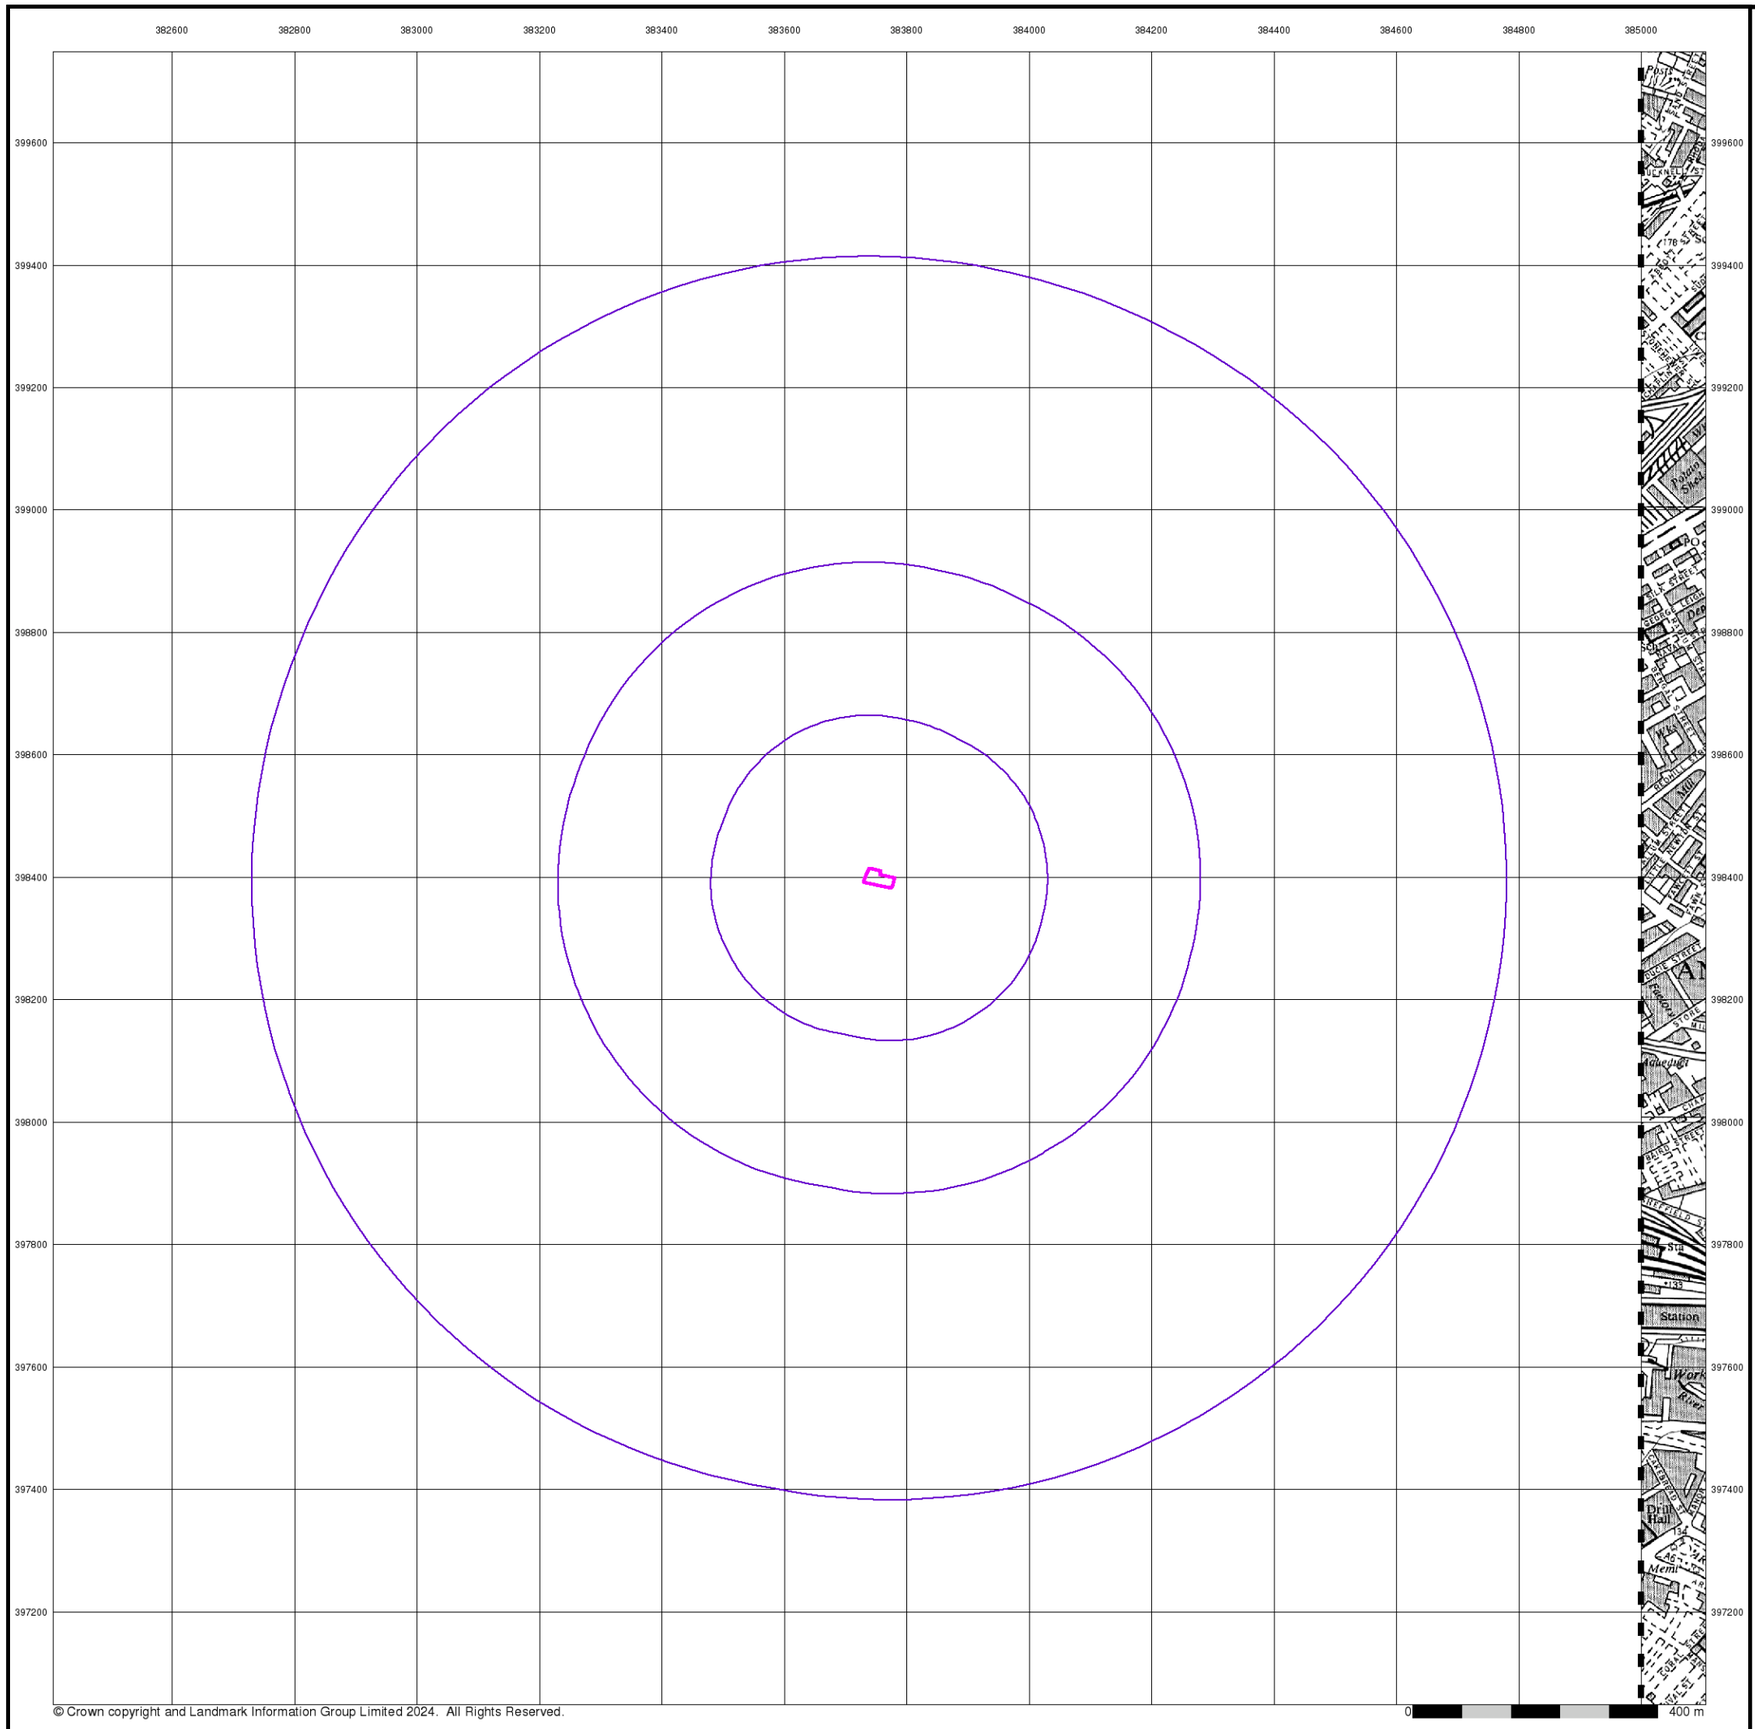


© Crown copyright and Landmark Information Group Limited 2024. All Rights Reserved.

iGeo


## Ordnance Survey Plan

## Published 1968


## Source map scale - 1:10,000

The historical maps shown were reproduced from maps predominantly held at the scale adopted for England, Wales and Scotland in the 1840`s. In 1854 the 1:2,500 scale was adopted for mapping urban areas; these maps were used to update the 1:10,560 maps. The published date given therefore is often some years later than the surveyed date. Before 1938, all OS maps were based on the Cassini Projection, with independent surveys of a single county or group of counties, giving rise to significant inaccuracies in outlying areas. In the late 1940`s, a Provisional Edition was produced, which updated the 1:10,560 mapping from a number of sources. The maps appear unfinished - with all military camps and other strategic sites removed. These maps were initially overprinted with the National Grid. In 1970, the first 1:10,000 maps were produced using the Transverse Mercator Projection. The revision process continued until recently, with new editions appearing every 10 years or so for urban areas.

## Map Name(s) and Date(s)

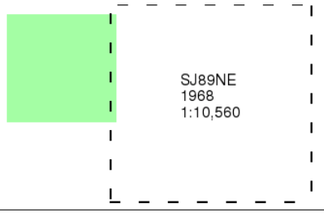


## Historical Map - Slice A

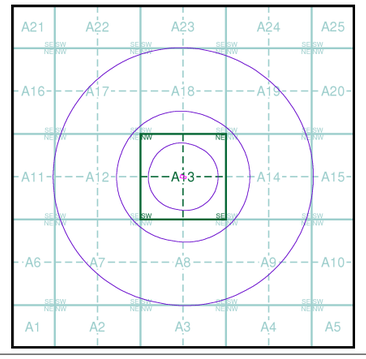


## Order Details


| | |
|---|---|
| Order Number: | 353493473_1_1 |
| Customer Ref: | 5346 |
| National Grid Reference: | 383750, 398400 |
| Slice: | A |
| Site Area (Ha): | 0.1 |
| Search Buffer (m): | 1000 |

## Site Details

Equitable Building, 28 St. Anns Square, MANCHESTER, M2 7JB

Landmark INFORMATION GROUP

Tel: 0844 844 9952
Fax: 0844 844 9951
Web: www.envirocheck.co.uk

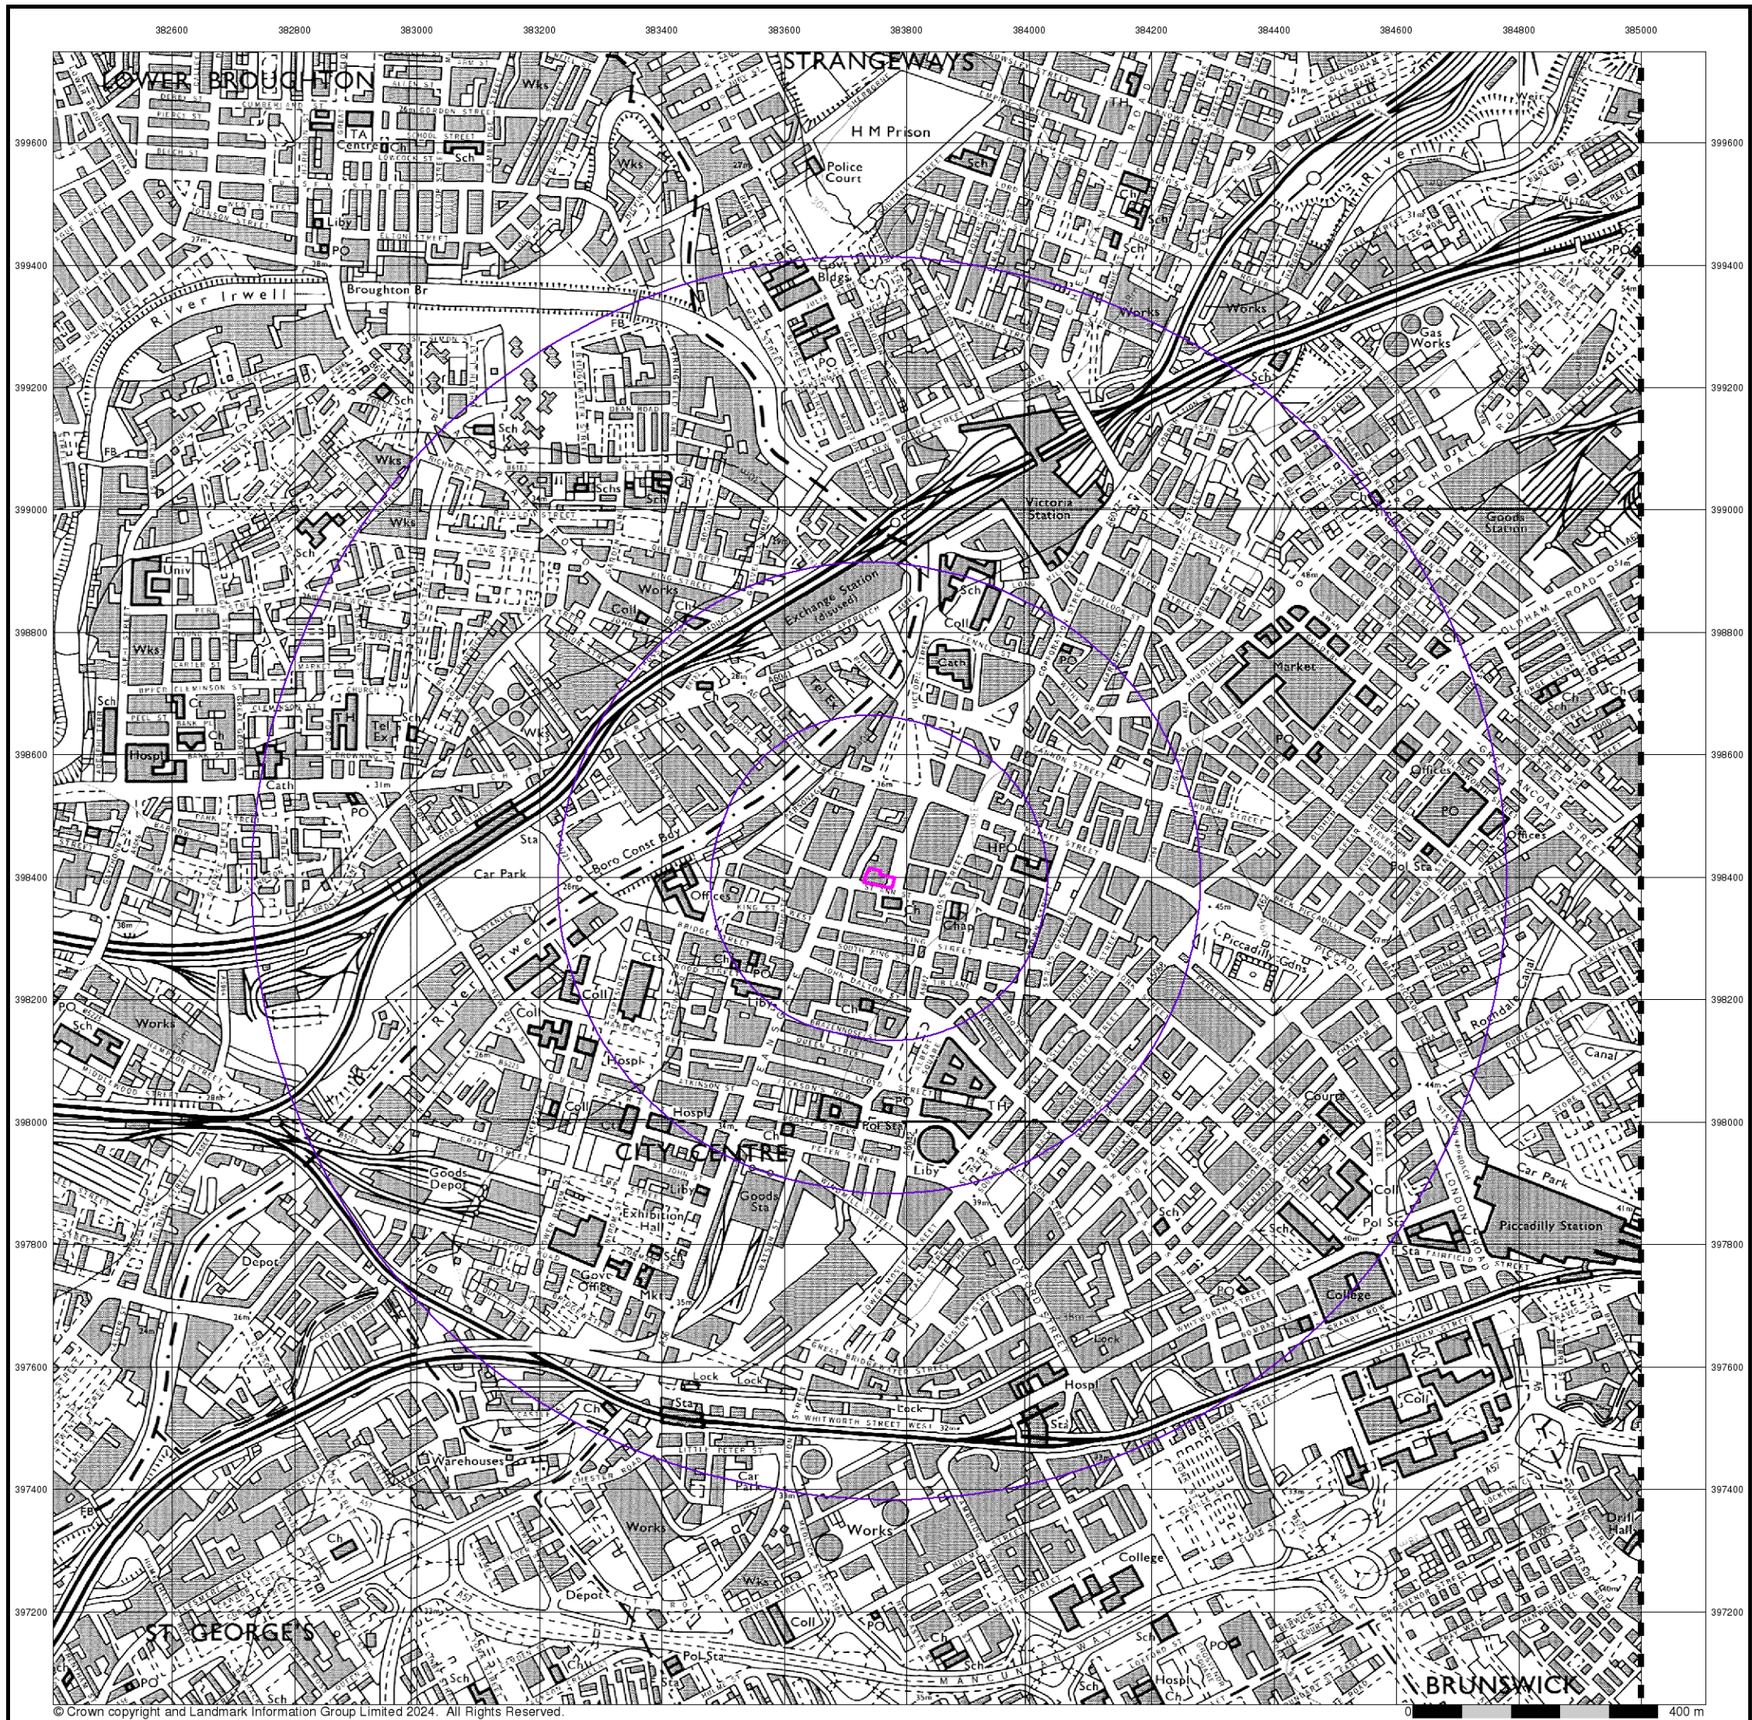


© Crown copyright and Landmark Information Group Limited 2024. All Rights Reserved.

iGeo


## Ordnance Survey Plan

### Published 1972


### Source map scale - 1:10,000

The historical maps shown were reproduced from maps predominantly held at the scale adopted for England, Wales and Scotland in the 1840`s. In 1854 the 1:2,500 scale was adopted for mapping urban areas; these maps were used to update the 1:10,560 maps. The published date given therefore is often some years later than the surveyed date. Before 1938, all OS maps were based on the Cassini Projection, with independent surveys of a single county or group of counties, giving rise to significant inaccuracies in outlying areas. In the late 1940`s, a Provisional Edition was produced, which updated the 1:10,560 mapping from a number of sources. The maps appear unfinished - with all military camps and other strategic sites removed. These maps were initially overprinted with the National Grid. In 1970, the first 1:10,000 maps were produced using the Transverse Mercator Projection. The revision process continued until recently, with new editions appearing every 10 years or so for urban areas.

## Map Name(s) and Date(s)

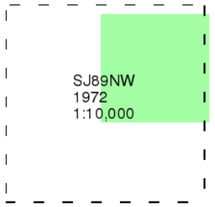


## Historical Map - Slice A

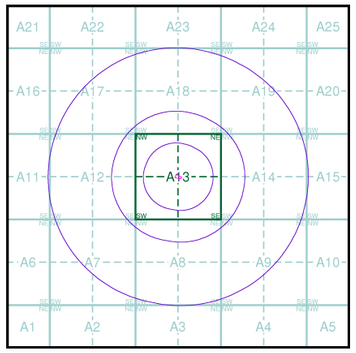


## Order Details

| | |
|---|---|
| Order Number: | 353493473_1_1 |
| Customer Ref: | 5346 |
| National Grid Reference: | 383750, 398400 |
| Slice: | A |
| Site Area (Ha): | 0.1 |
| Search Buffer (m): | 1000 |

## Site Details

Equitable Building, 28 St. Anns Square, MANCHESTER, M2 7JB

Landmark INFORMATION GROUP
Tel: 0844 844 9952
Fax: 0844 844 9951
Web: www.envirocheck.co.uk




© Copyright Landmark Information Group Ltd. All Rights Reserved.

iGeo


## Manchester

## Published 1975


## Source map scale - 1:25,000

These maps were produced by the Russian military during the Cold War between 1950 and 1997, and cover 103 towns and cities throughout the U.K. The maps are produced at 1:25,000, 1:10,000 and 1:5,000 scale, and show detailed land use, with colour-coded areas for development, green areas, and non-developed areas. Buildings are coloured black and important building uses (such as hospitals, post offices, factories etc.) are numbered, with a numbered key describing their use.
They were produced by the Russians for the benefit of navigation, as well as strategic military sites and transport hubs, for use if they were to have invaded the U.K. The detailed information provided indicates that the areas were surveyed using land-based personnel, on the ground, in the cities that are mapped.

## Map Name(s) and Date(s)

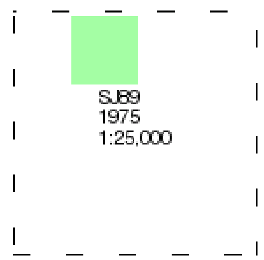


## Russian Map - Slice A

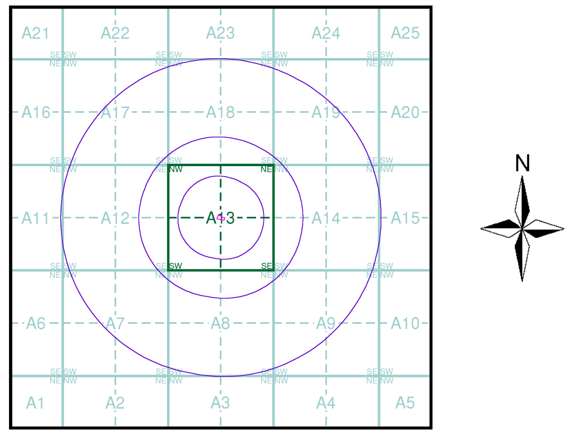



## Order Details

| | |
|---|---|
| Order Number: | 353493473_1_1 |
| Customer Ref: | 5346 |
| National Grid Reference: | 383750, 398400 |
| Slice: | A |
| Site Area (Ha): | 0.1 |
| Search Buffer (m): | 1000 |

## Site Details

Equitable Building, 28 St. Anns Square, MANCHESTER, M2 7JB

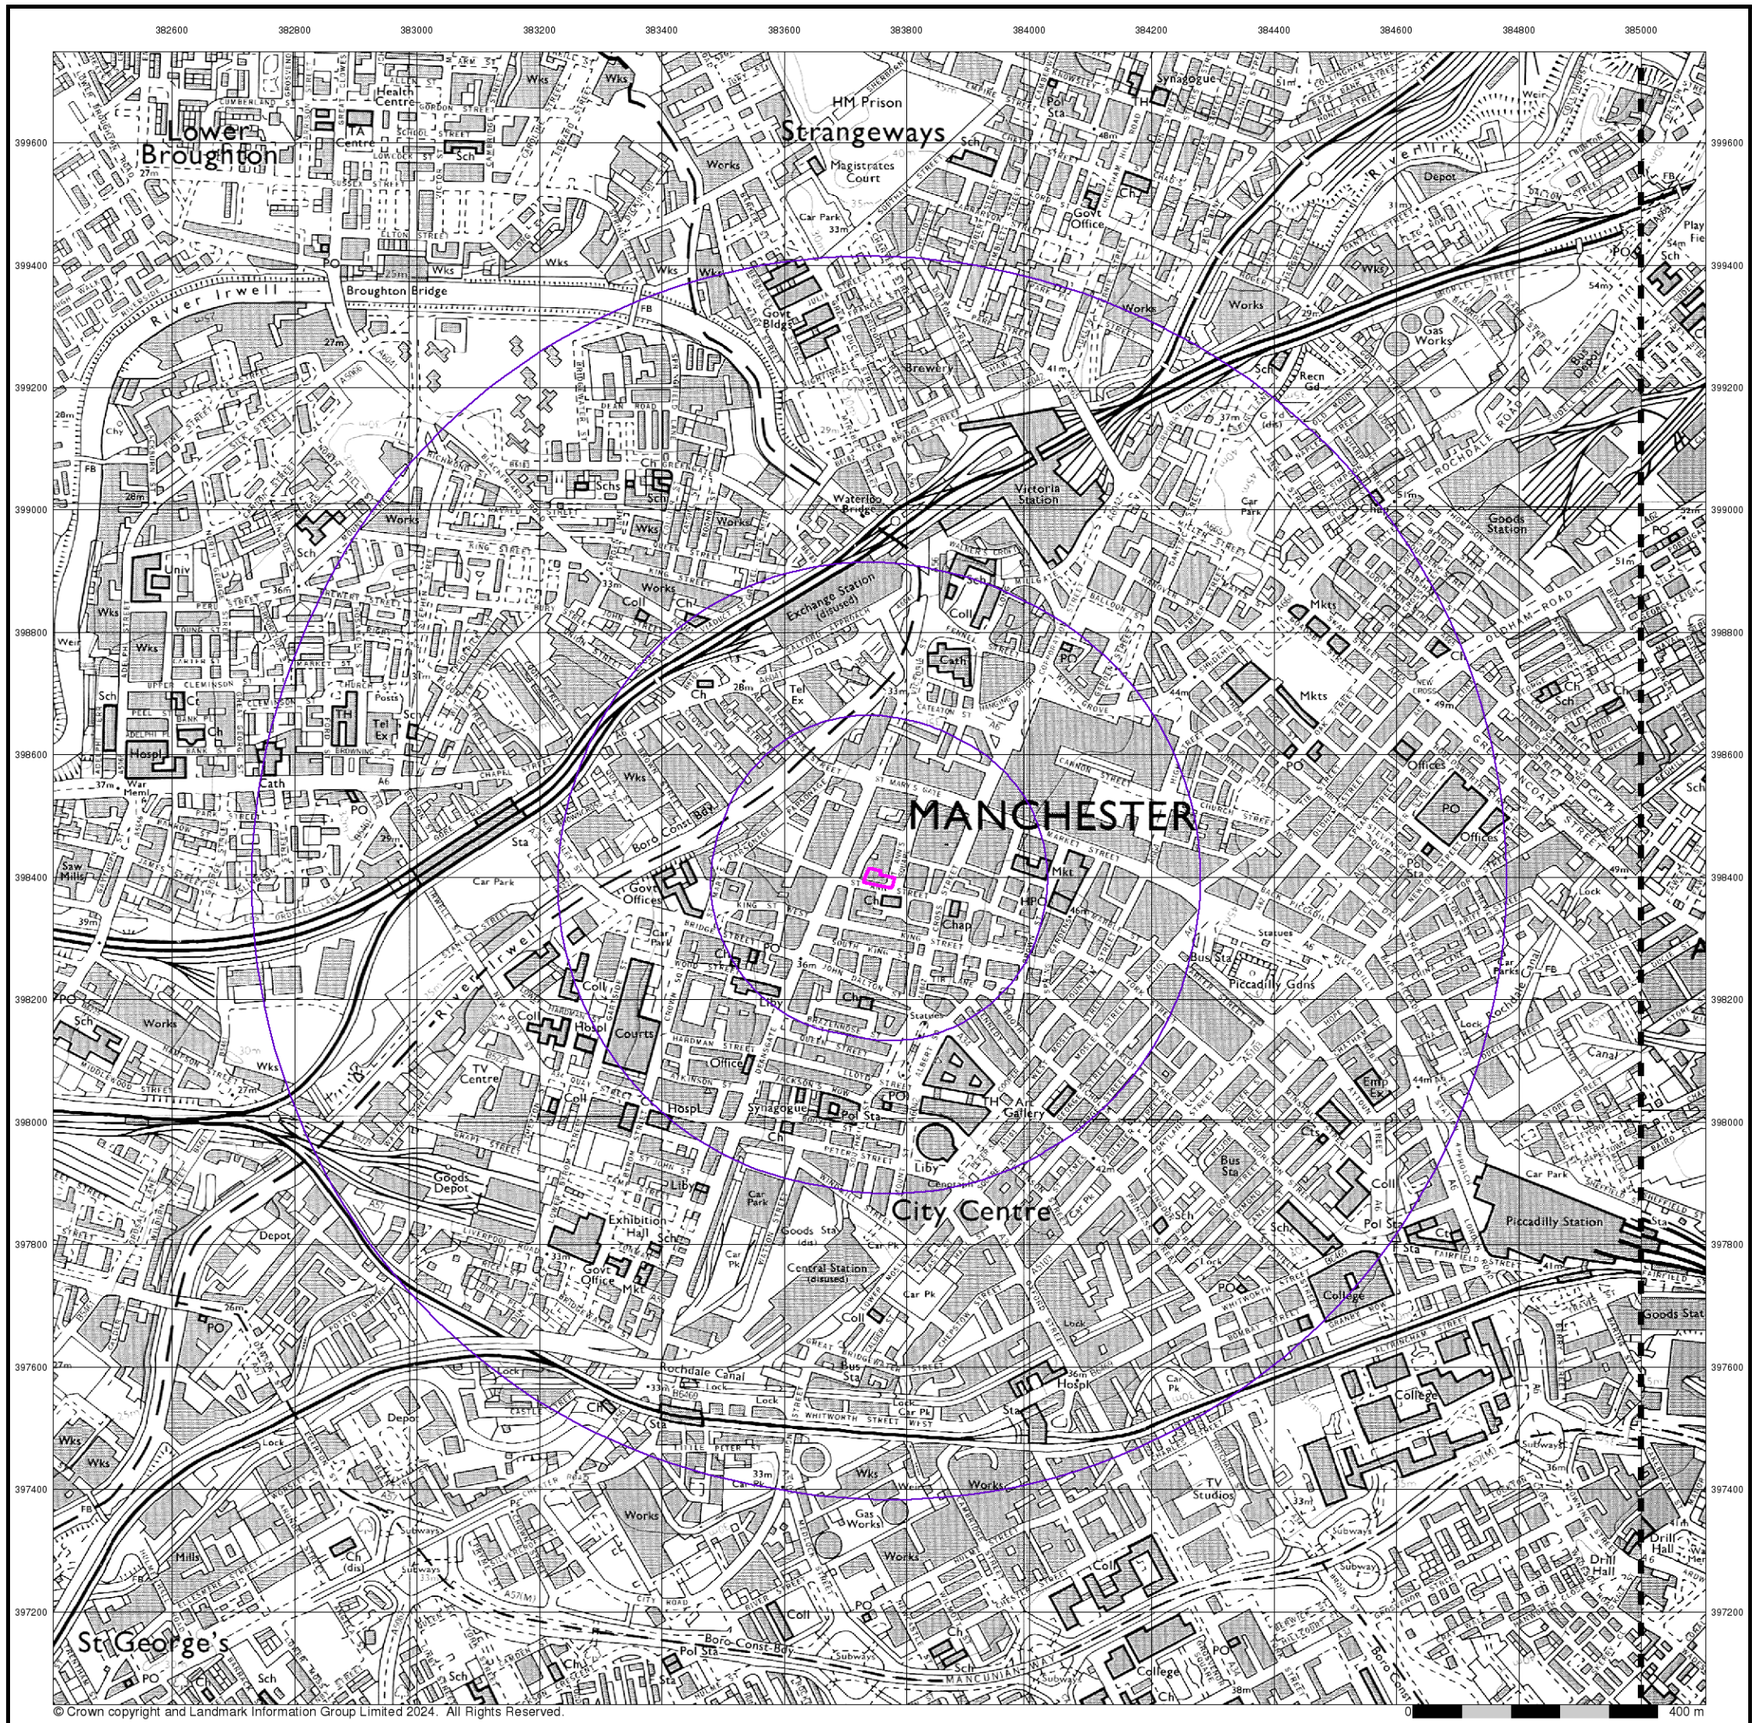


iGeo


## Ordnance Survey Plan

**Published 1980 - 1981**


**Source map scale - 1:10,000**

The historical maps shown were reproduced from maps predominantly held at the scale adopted for England, Wales and Scotland in the 1840`s. In 1854 the 1:2,500 scale was adopted for mapping urban areas; these maps were used to update the 1:10,560 maps. The published date given therefore is often some years later than the surveyed date. Before 1938, all OS maps were based on the Cassini Projection, with independent surveys of a single county or group of counties, giving rise to significant inaccuracies in outlying areas. In the late 1940`s, a Provisional Edition was produced, which updated the 1:10,560 mapping from a number of sources. The maps appear unfinished - with all military camps and other strategic sites removed. These maps were initially overprinted with the National Grid. In 1970, the first 1:10,000 maps were produced using the Transverse Mercator Projection. The revision process continued until recently, with new editions appearing every 10 years or so for urban areas.

## Map Name(s) and Date(s)

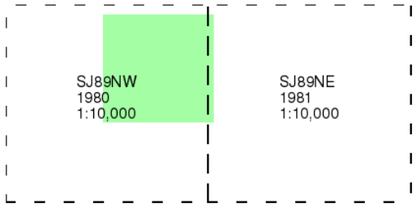


## Historical Map - Slice A

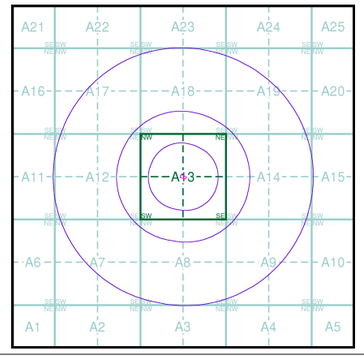


## Order Details


| | |
|---|---|
| Order Number: | 353493473_1_1 |
| Customer Ref: | 5346 |
| National Grid Reference: | 383750, 398400 |
| Slice: | A |
| Site Area (Ha): | 0.1 |
| Search Buffer (m): | 1000 |

## Site Details

Equitable Building, 28 St. Anns Square, MANCHESTER, M2 7JB


Landmark INFORMATION GROUP

Tel: 0844 844 9952
Fax: 0844 844 9951
Web: www.envirocheck.co.uk

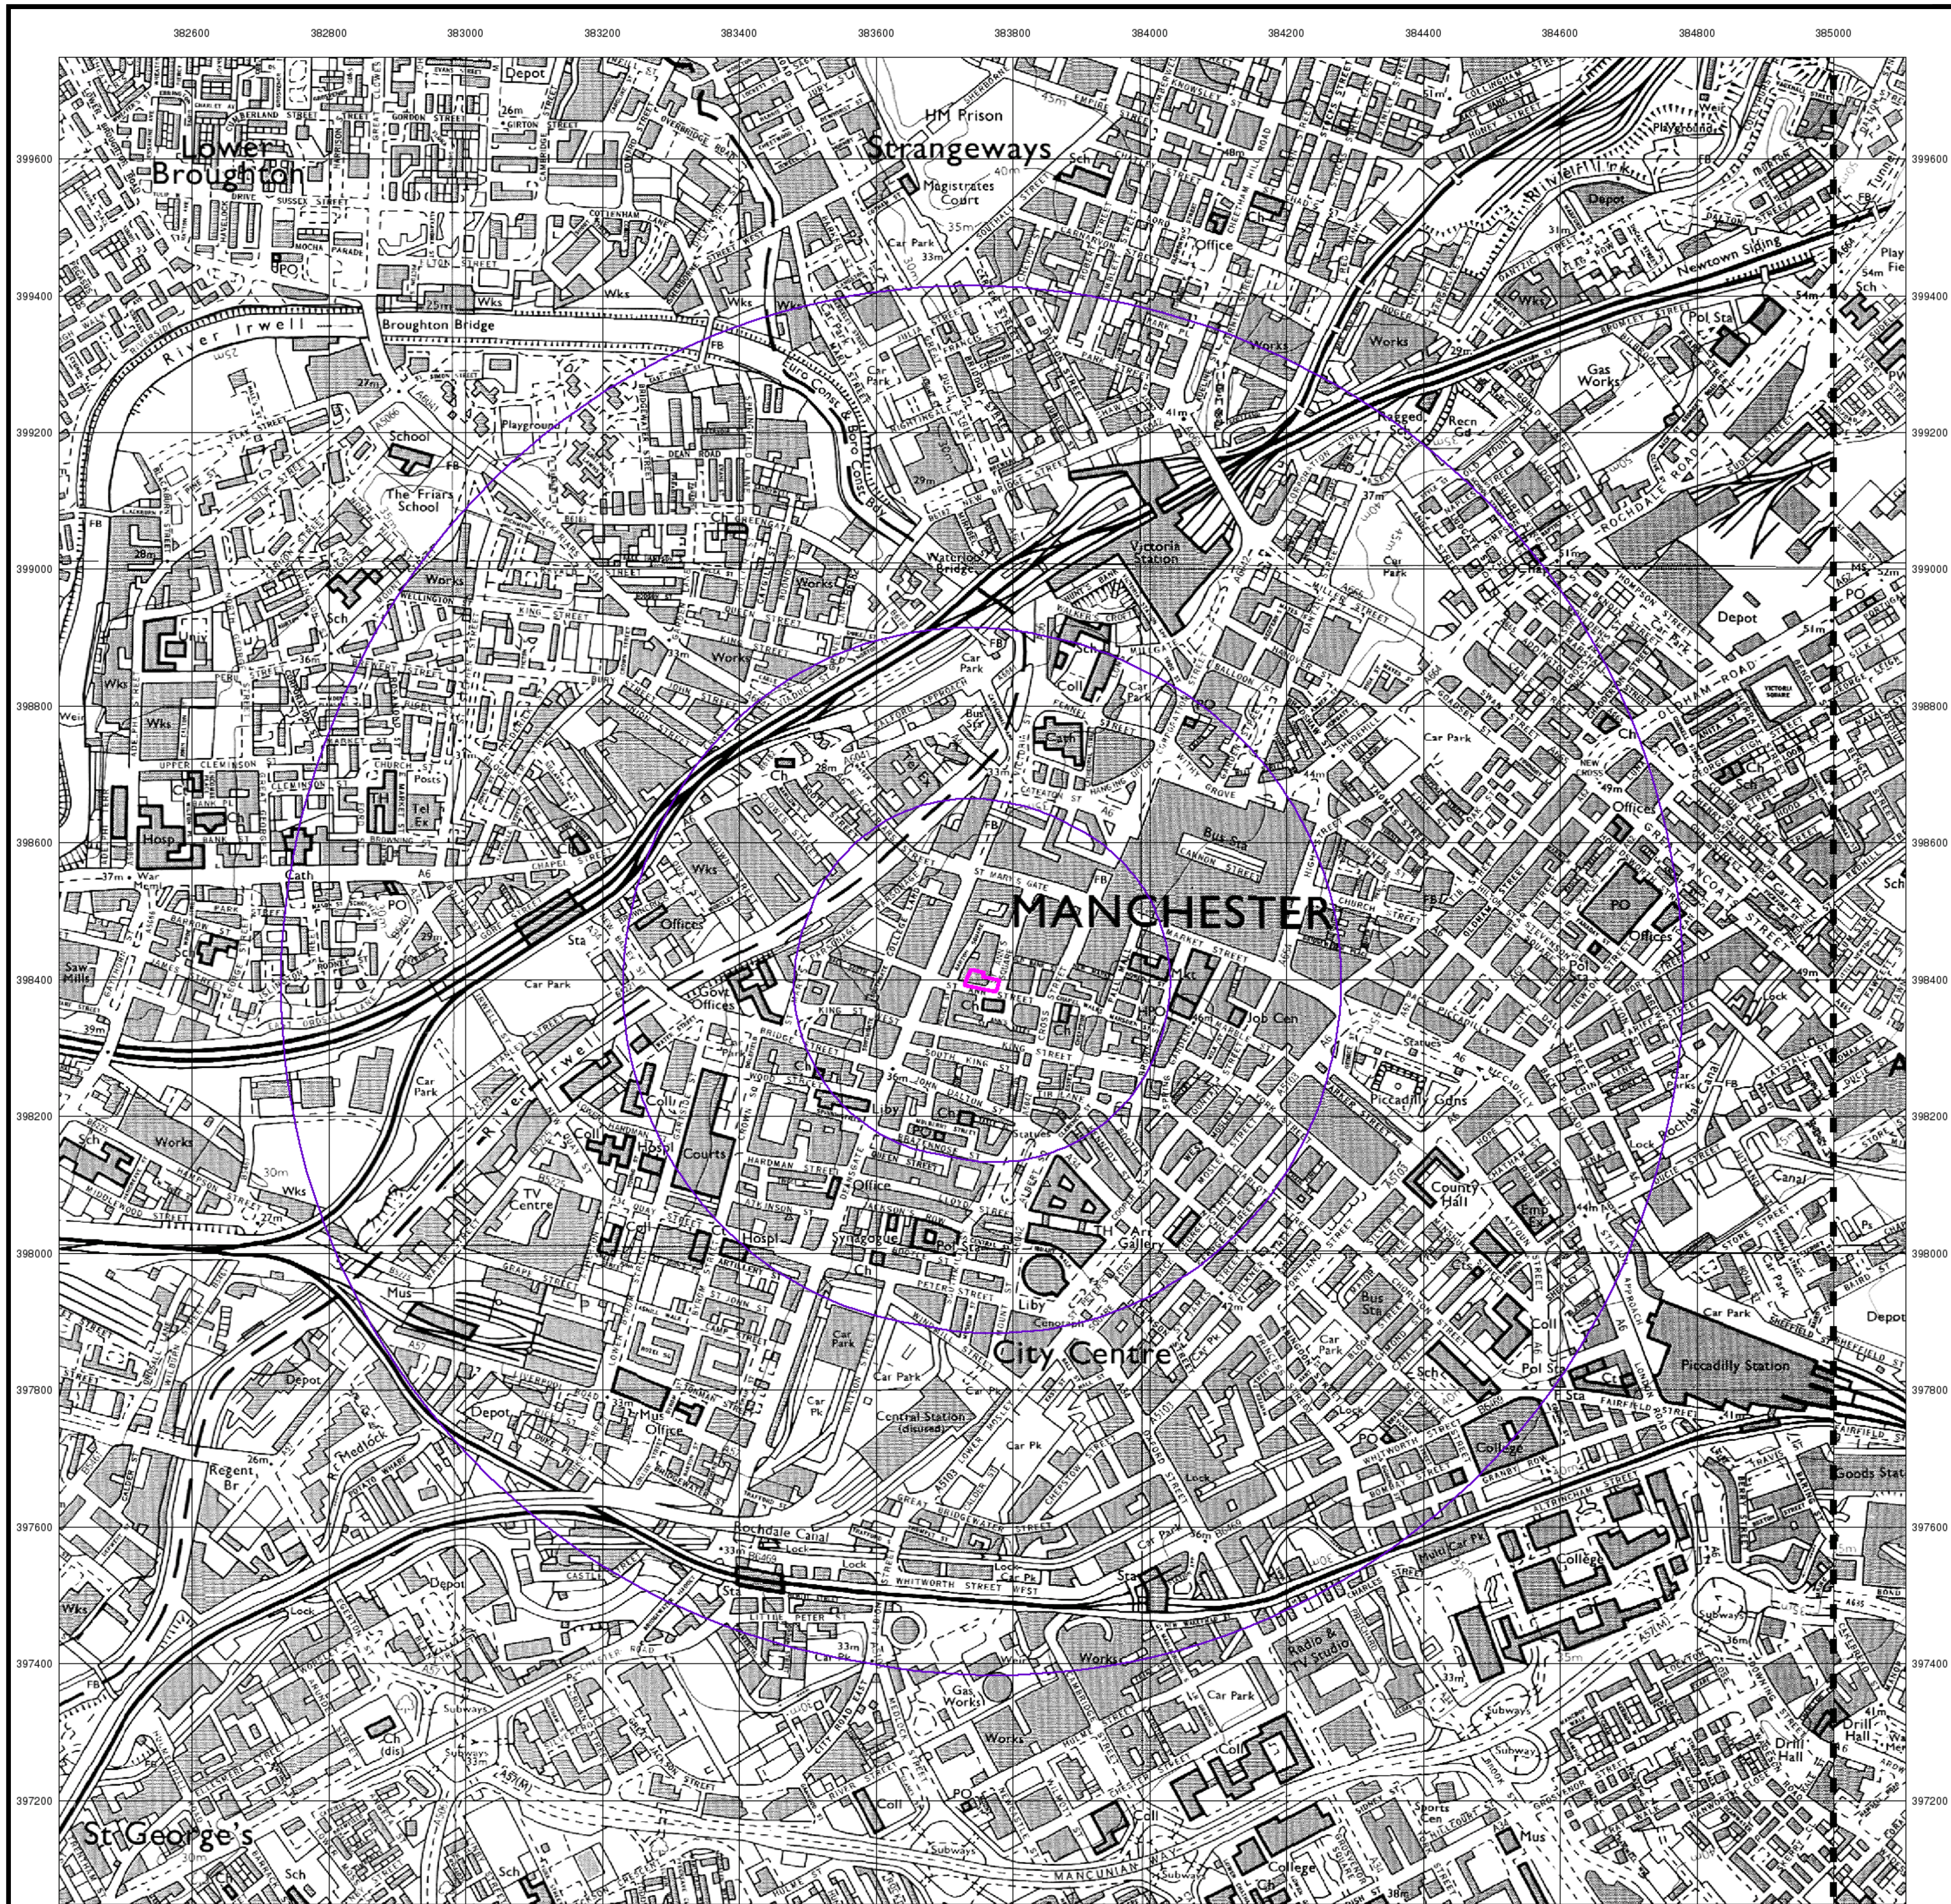

© Crown copyright and Landmark Information Group Limited 2024. All Rights Reserved.


## Ordnance Survey Plan

## Published 1985 - 1987


## Source map scale - 1:10,000

The historical maps shown were reproduced from maps predominantly held at the scale adopted for England, Wales and Scotland in the 1840`s. In 1854 the 1:2,500 scale was adopted for mapping urban areas; these maps were used to update the 1:10,560 maps. The published date given therefore is often some years later than the surveyed date. Before 1938, all OS maps were based on the Cassini Projection, with independent surveys of a single county or group of counties, giving rise to significant inaccuracies in outlying areas. In the late 1940`s, a Provisional Edition was produced, which updated the 1:10,560 mapping from a number of sources. The maps appear unfinished - with all military camps and other strategic sites removed. These maps were initially overprinted with the National Grid. In 1970, the first 1:10,000 maps were produced using the Transverse Mercator Projection. The revision process continued until recently, with new editions appearing every 10 years or so for urban areas.

## Map Name(s) and Date(s)

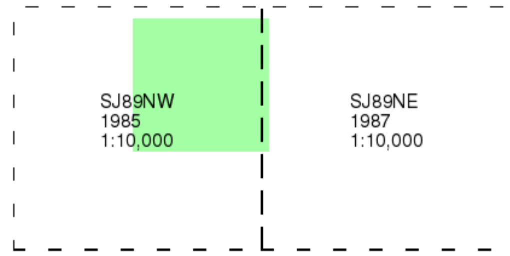


## Historical Map - Slice A

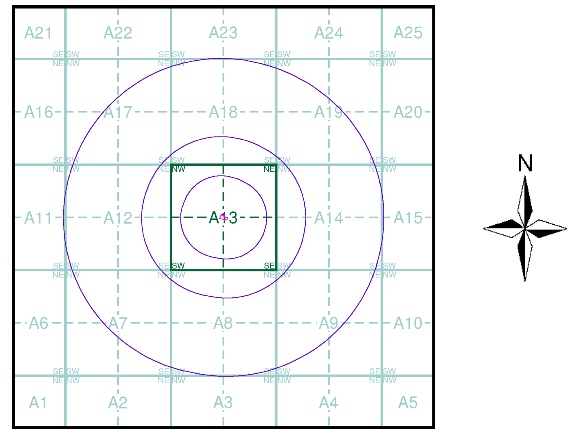



## Order Details

Order Number: 353493473_1_1
Customer Ref: 5346
National Grid Reference: 383750, 398400
Slice: A
Site Area (Ha): 0.1
Search Buffer (m): 1000

## Site Details

Equitable Building, 28 St. Anns Square, MANCHESTER, M2 7JB

Landmark INFORMATION GROUP
Tel: 0844 844 9952
Fax: 0844 844 9951
Web: www.envirocheck.co.uk

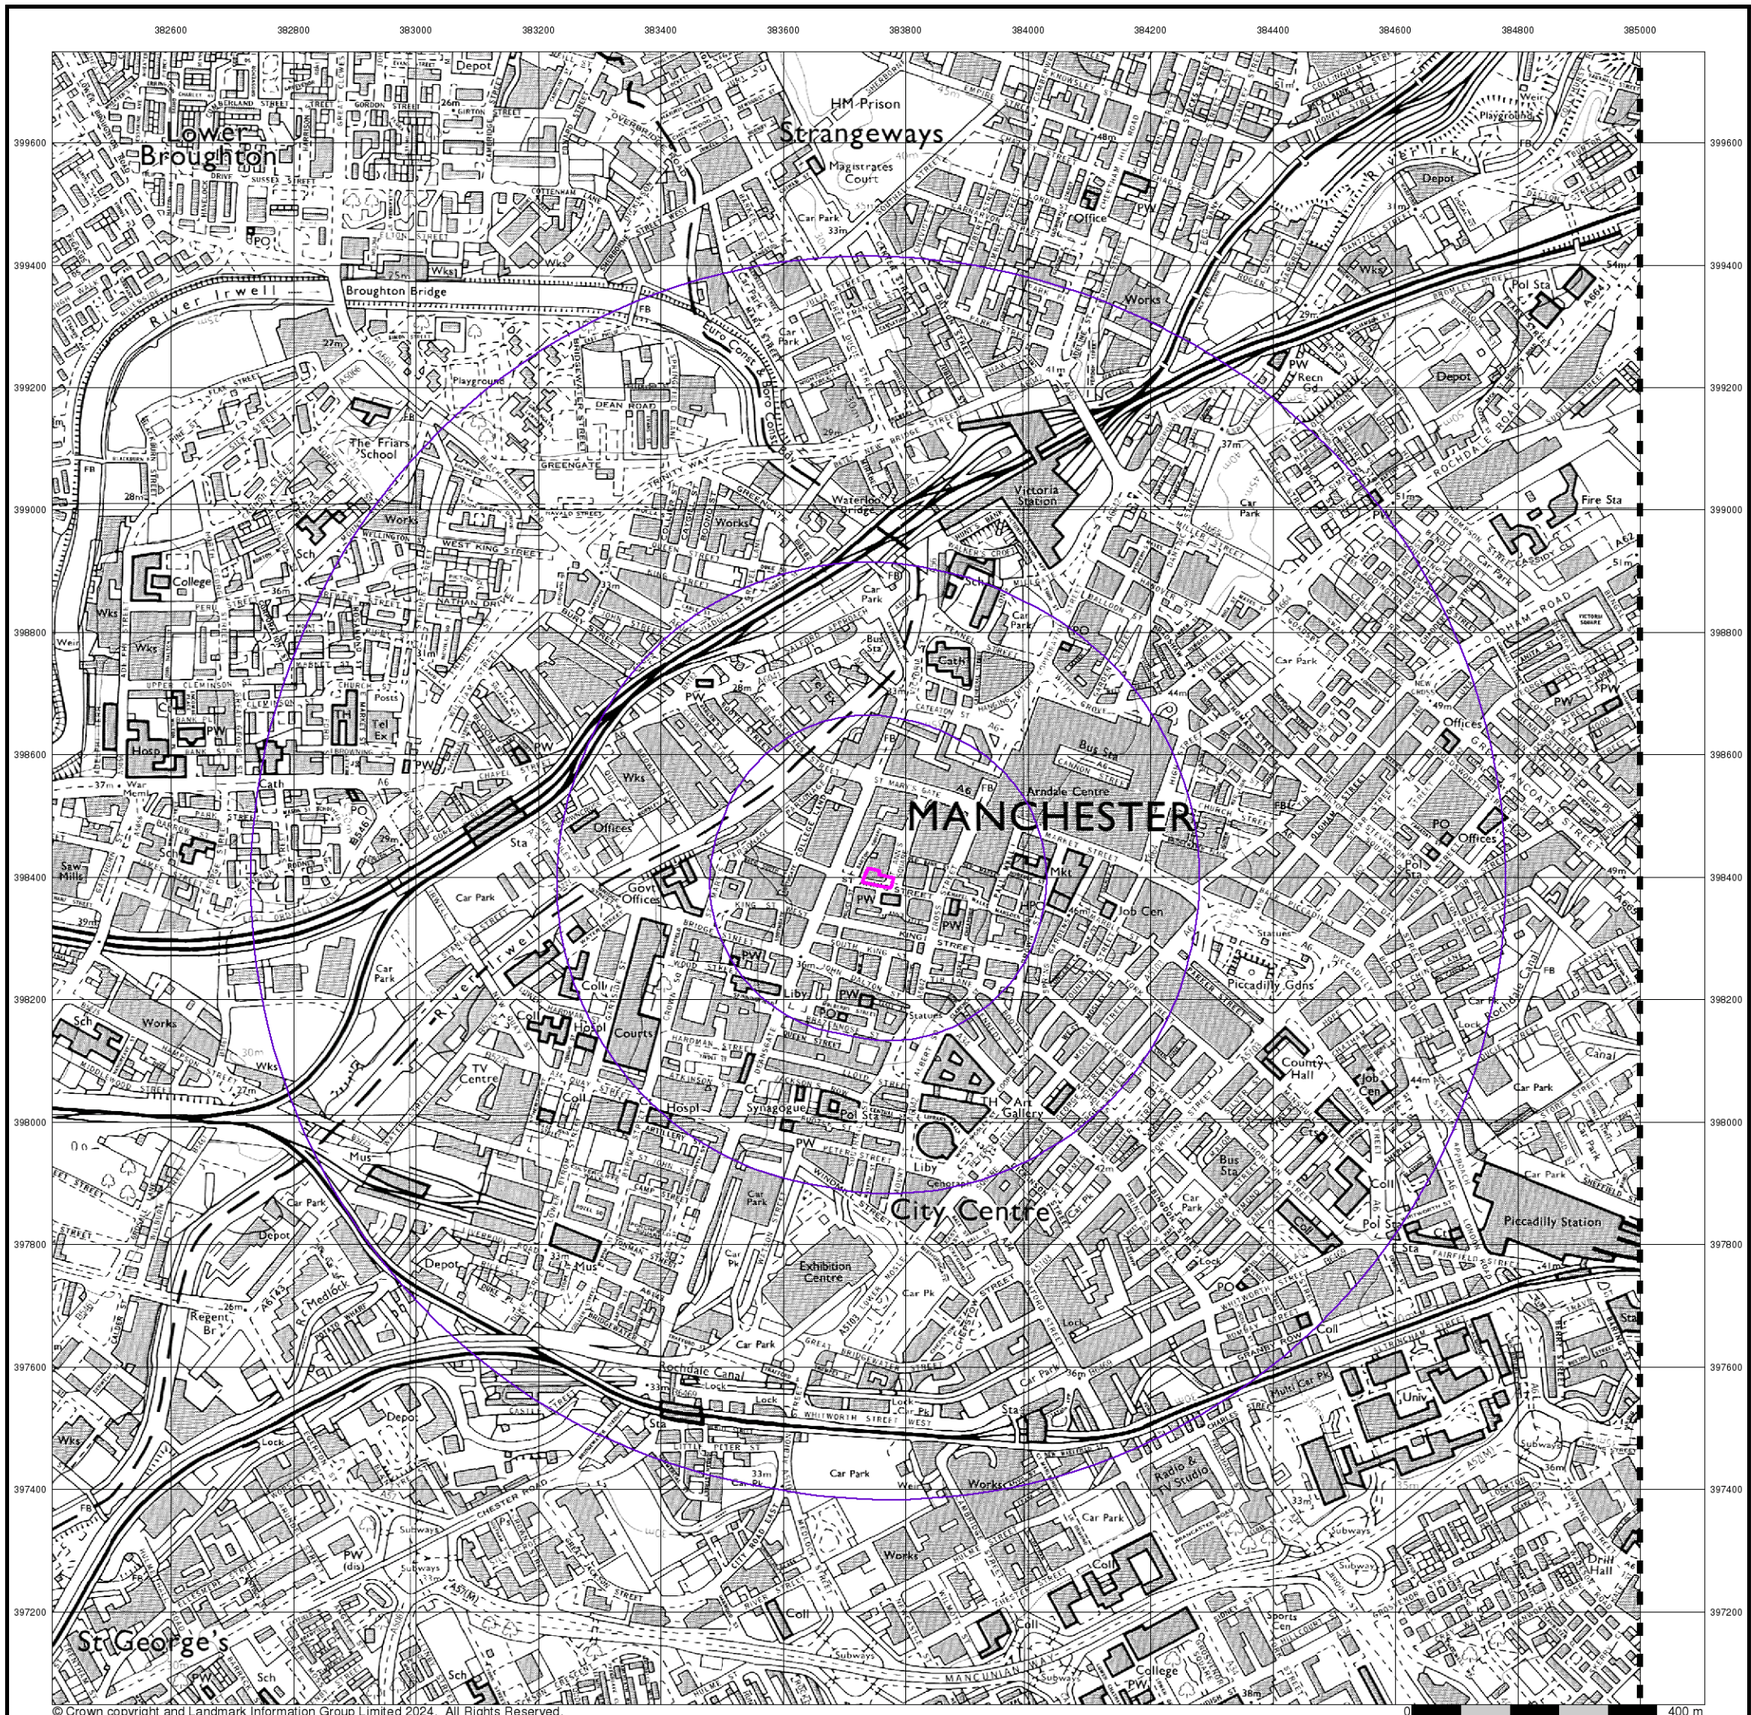


© Crown copyright and Landmark Information Group Limited 2024. All Rights Reserved.

iGeo


## Ordnance Survey Plan

## Published 1989


## Source map scale - 1:10,000

The historical maps shown were reproduced from maps predominantly held at the scale adopted for England, Wales and Scotland in the 1840`s. In 1854 the 1:2,500 scale was adopted for mapping urban areas; these maps were used to update the 1:10,560 maps. The published date given therefore is often some years later than the surveyed date. Before 1938, all OS maps were based on the Cassini Projection, with independent surveys of a single county or group of counties, giving rise to significant inaccuracies in outlying areas. In the late 1940`s, a Provisional Edition was produced, which updated the 1:10,560 mapping from a number of sources. The maps appear unfinished - with all military camps and other strategic sites removed. These maps were initially overprinted with the National Grid. In 1970, the first 1:10,000 maps were produced using the Transverse Mercator Projection. The revision process continued until recently, with new editions appearing every 10 years or so for urban areas.

## Map Name(s) and Date(s)

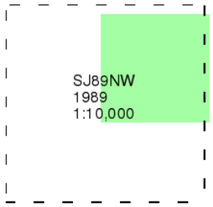


## Historical Map - Slice A

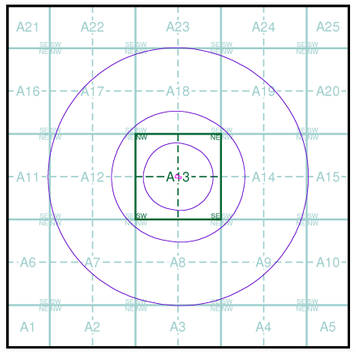


## Order Details


| | |
|---|---|
| Order Number: | 353493473_1_1 |
| Customer Ref: | 5346 |
| National Grid Reference: | 383750, 398400 |
| Slice: | A |
| Site Area (Ha): | 0.1 |
| Search Buffer (m): | 1000 |

## Site Details

Equitable Building, 28 St. Anns Square, MANCHESTER, M2 7JB

Landmark INFORMATION GROUP

Tel: 0844 844 9952
Fax: 0844 844 9951
Web: www.envirocheck.co.uk

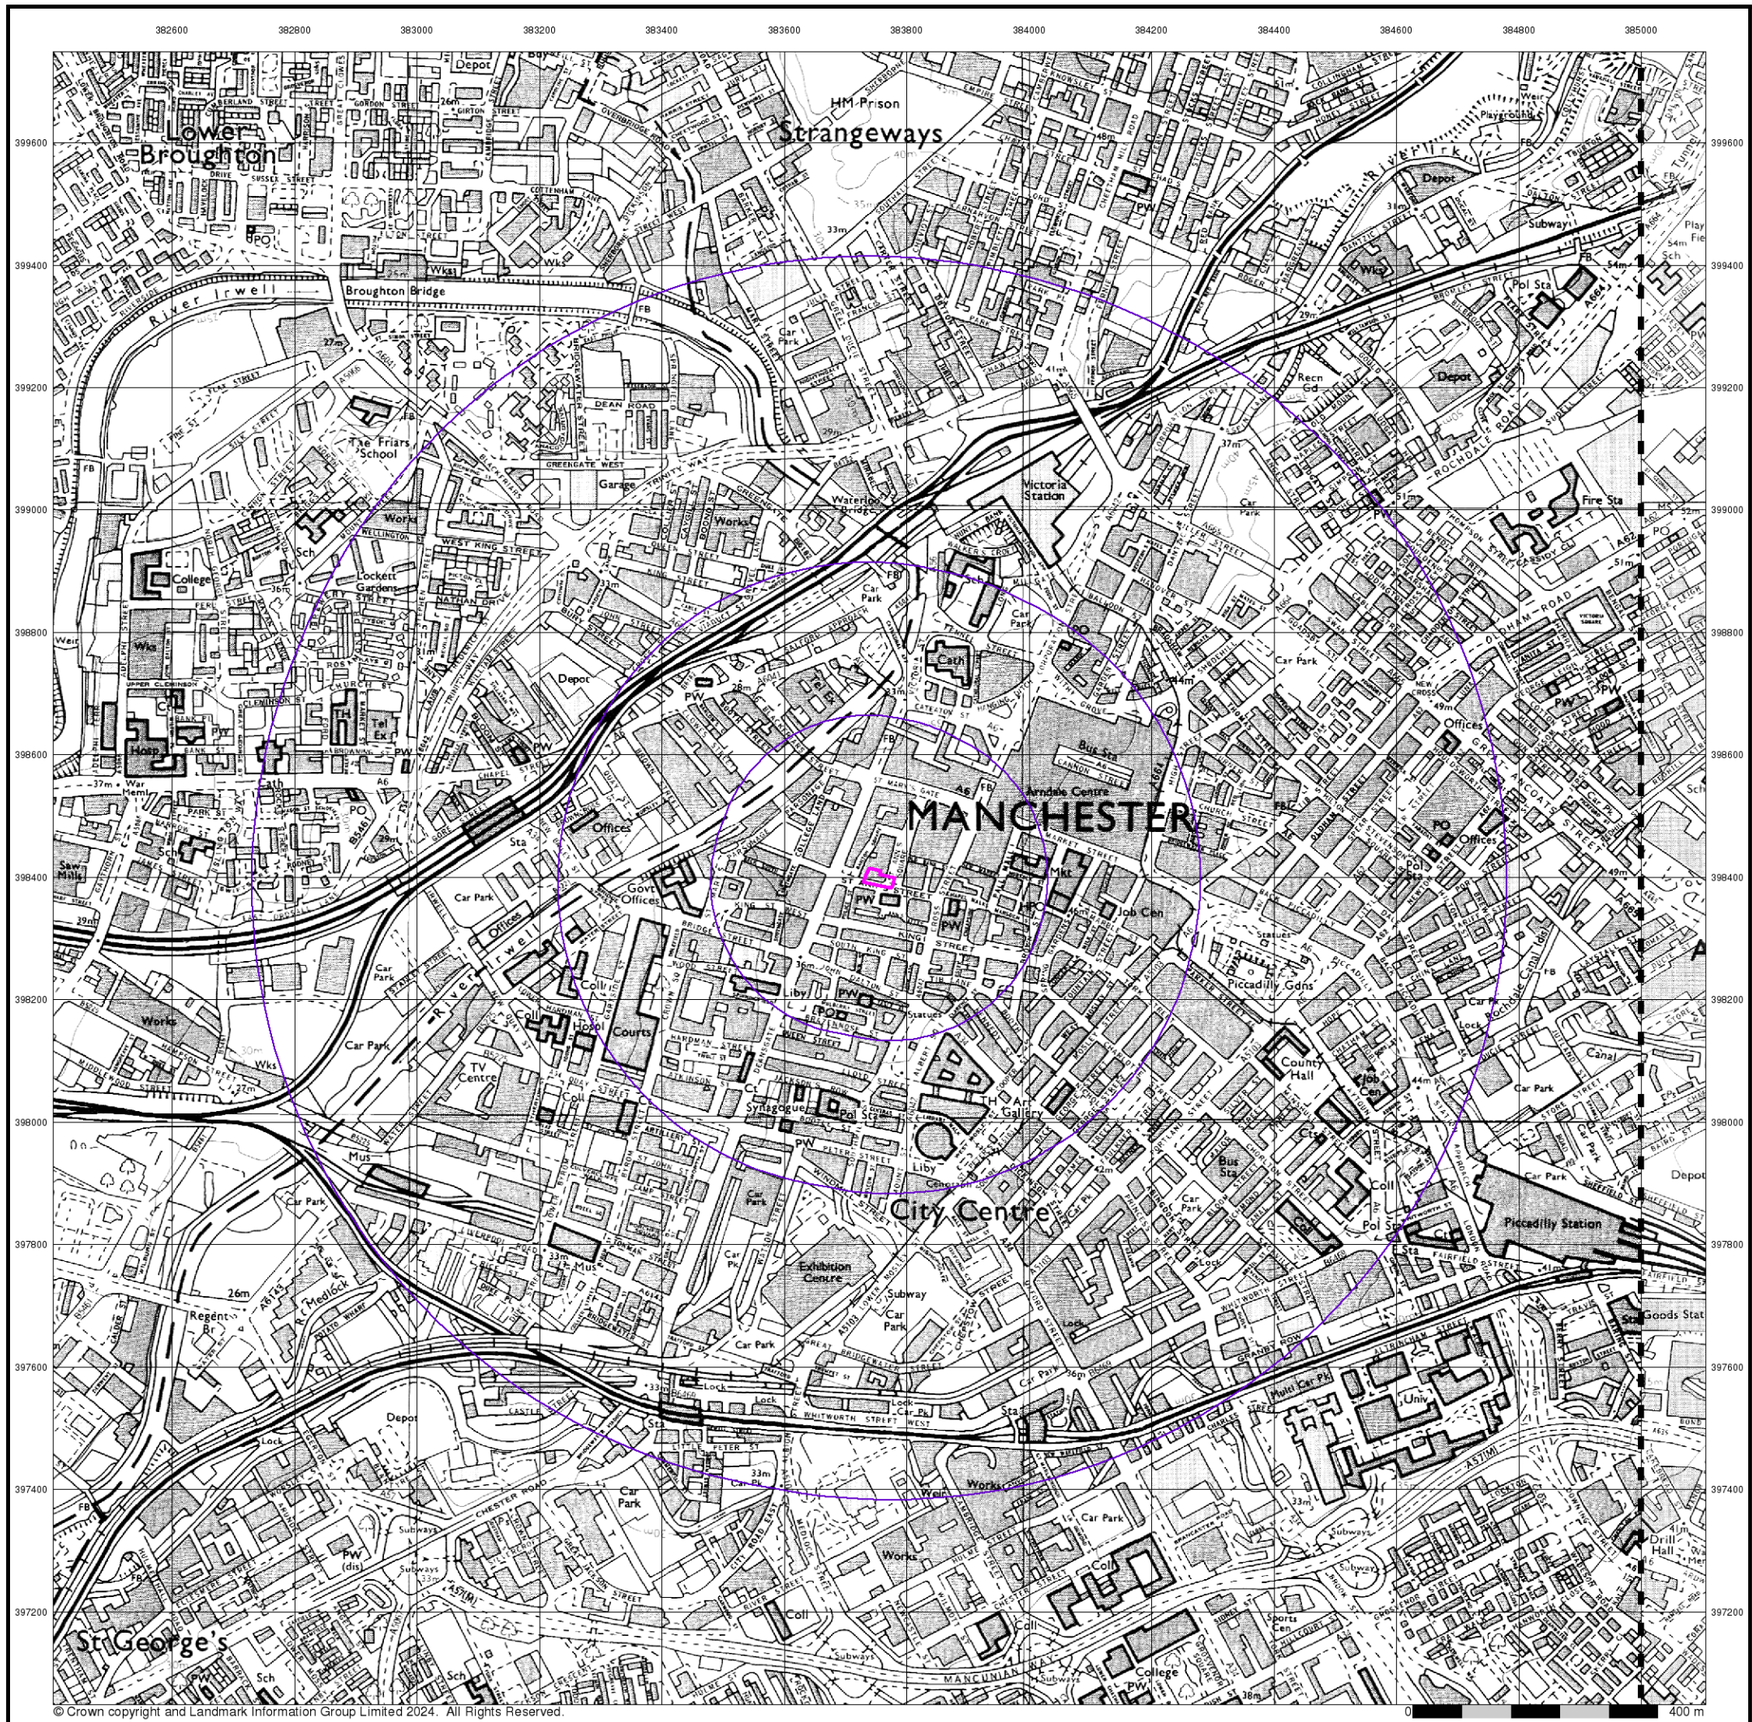


© Crown copyright and Landmark Information Group Limited 2024. All Rights Reserved.

iGeo


## Ordnance Survey Plan

### Published 1993 - 1994


### Source map scale - 1:10,000

The historical maps shown were reproduced from maps predominantly held at the scale adopted for England, Wales and Scotland in the 1840`s. In 1854 the 1:2,500 scale was adopted for mapping urban areas; these maps were used to update the 1:10,560 maps. The published date given therefore is often some years later than the surveyed date. Before 1938, all OS maps were based on the Cassini Projection, with independent surveys of a single county or group of counties, giving rise to significant inaccuracies in outlying areas. In the late 1940`s, a Provisional Edition was produced, which updated the 1:10,560 mapping from a number of sources. The maps appear unfinished - with all military camps and other strategic sites removed. These maps were initially overprinted with the National Grid. In 1970, the first 1:10,000 maps were produced using the Transverse Mercator Projection. The revision process continued until recently, with new editions appearing every 10 years or so for urban areas.

## Map Name(s) and Date(s)

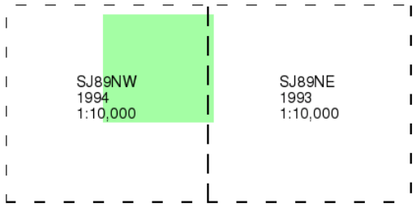


## Historical Map - Slice A

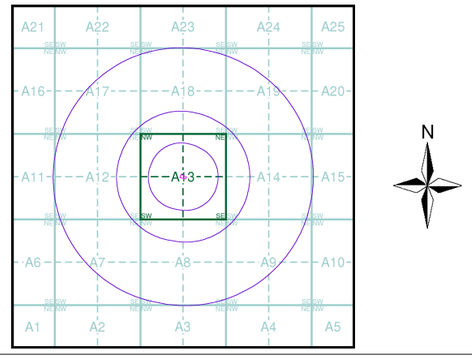


## Order Details


| | |
|---|---|
| Order Number: | 353493473_1_1 |
| Customer Ref: | 5346 |
| National Grid Reference: | 383750, 398400 |
| Slice: | A |
| Site Area (Ha): | 0.1 |
| Search Buffer (m): | 1000 |

## Site Details

Equitable Building, 28 St. Anns Square, MANCHESTER, M2 7JB

Landmark INFORMATION GROUP

Tel: 0844 844 9952
Fax: 0844 844 9951
Web: www.envirocheck.co.uk

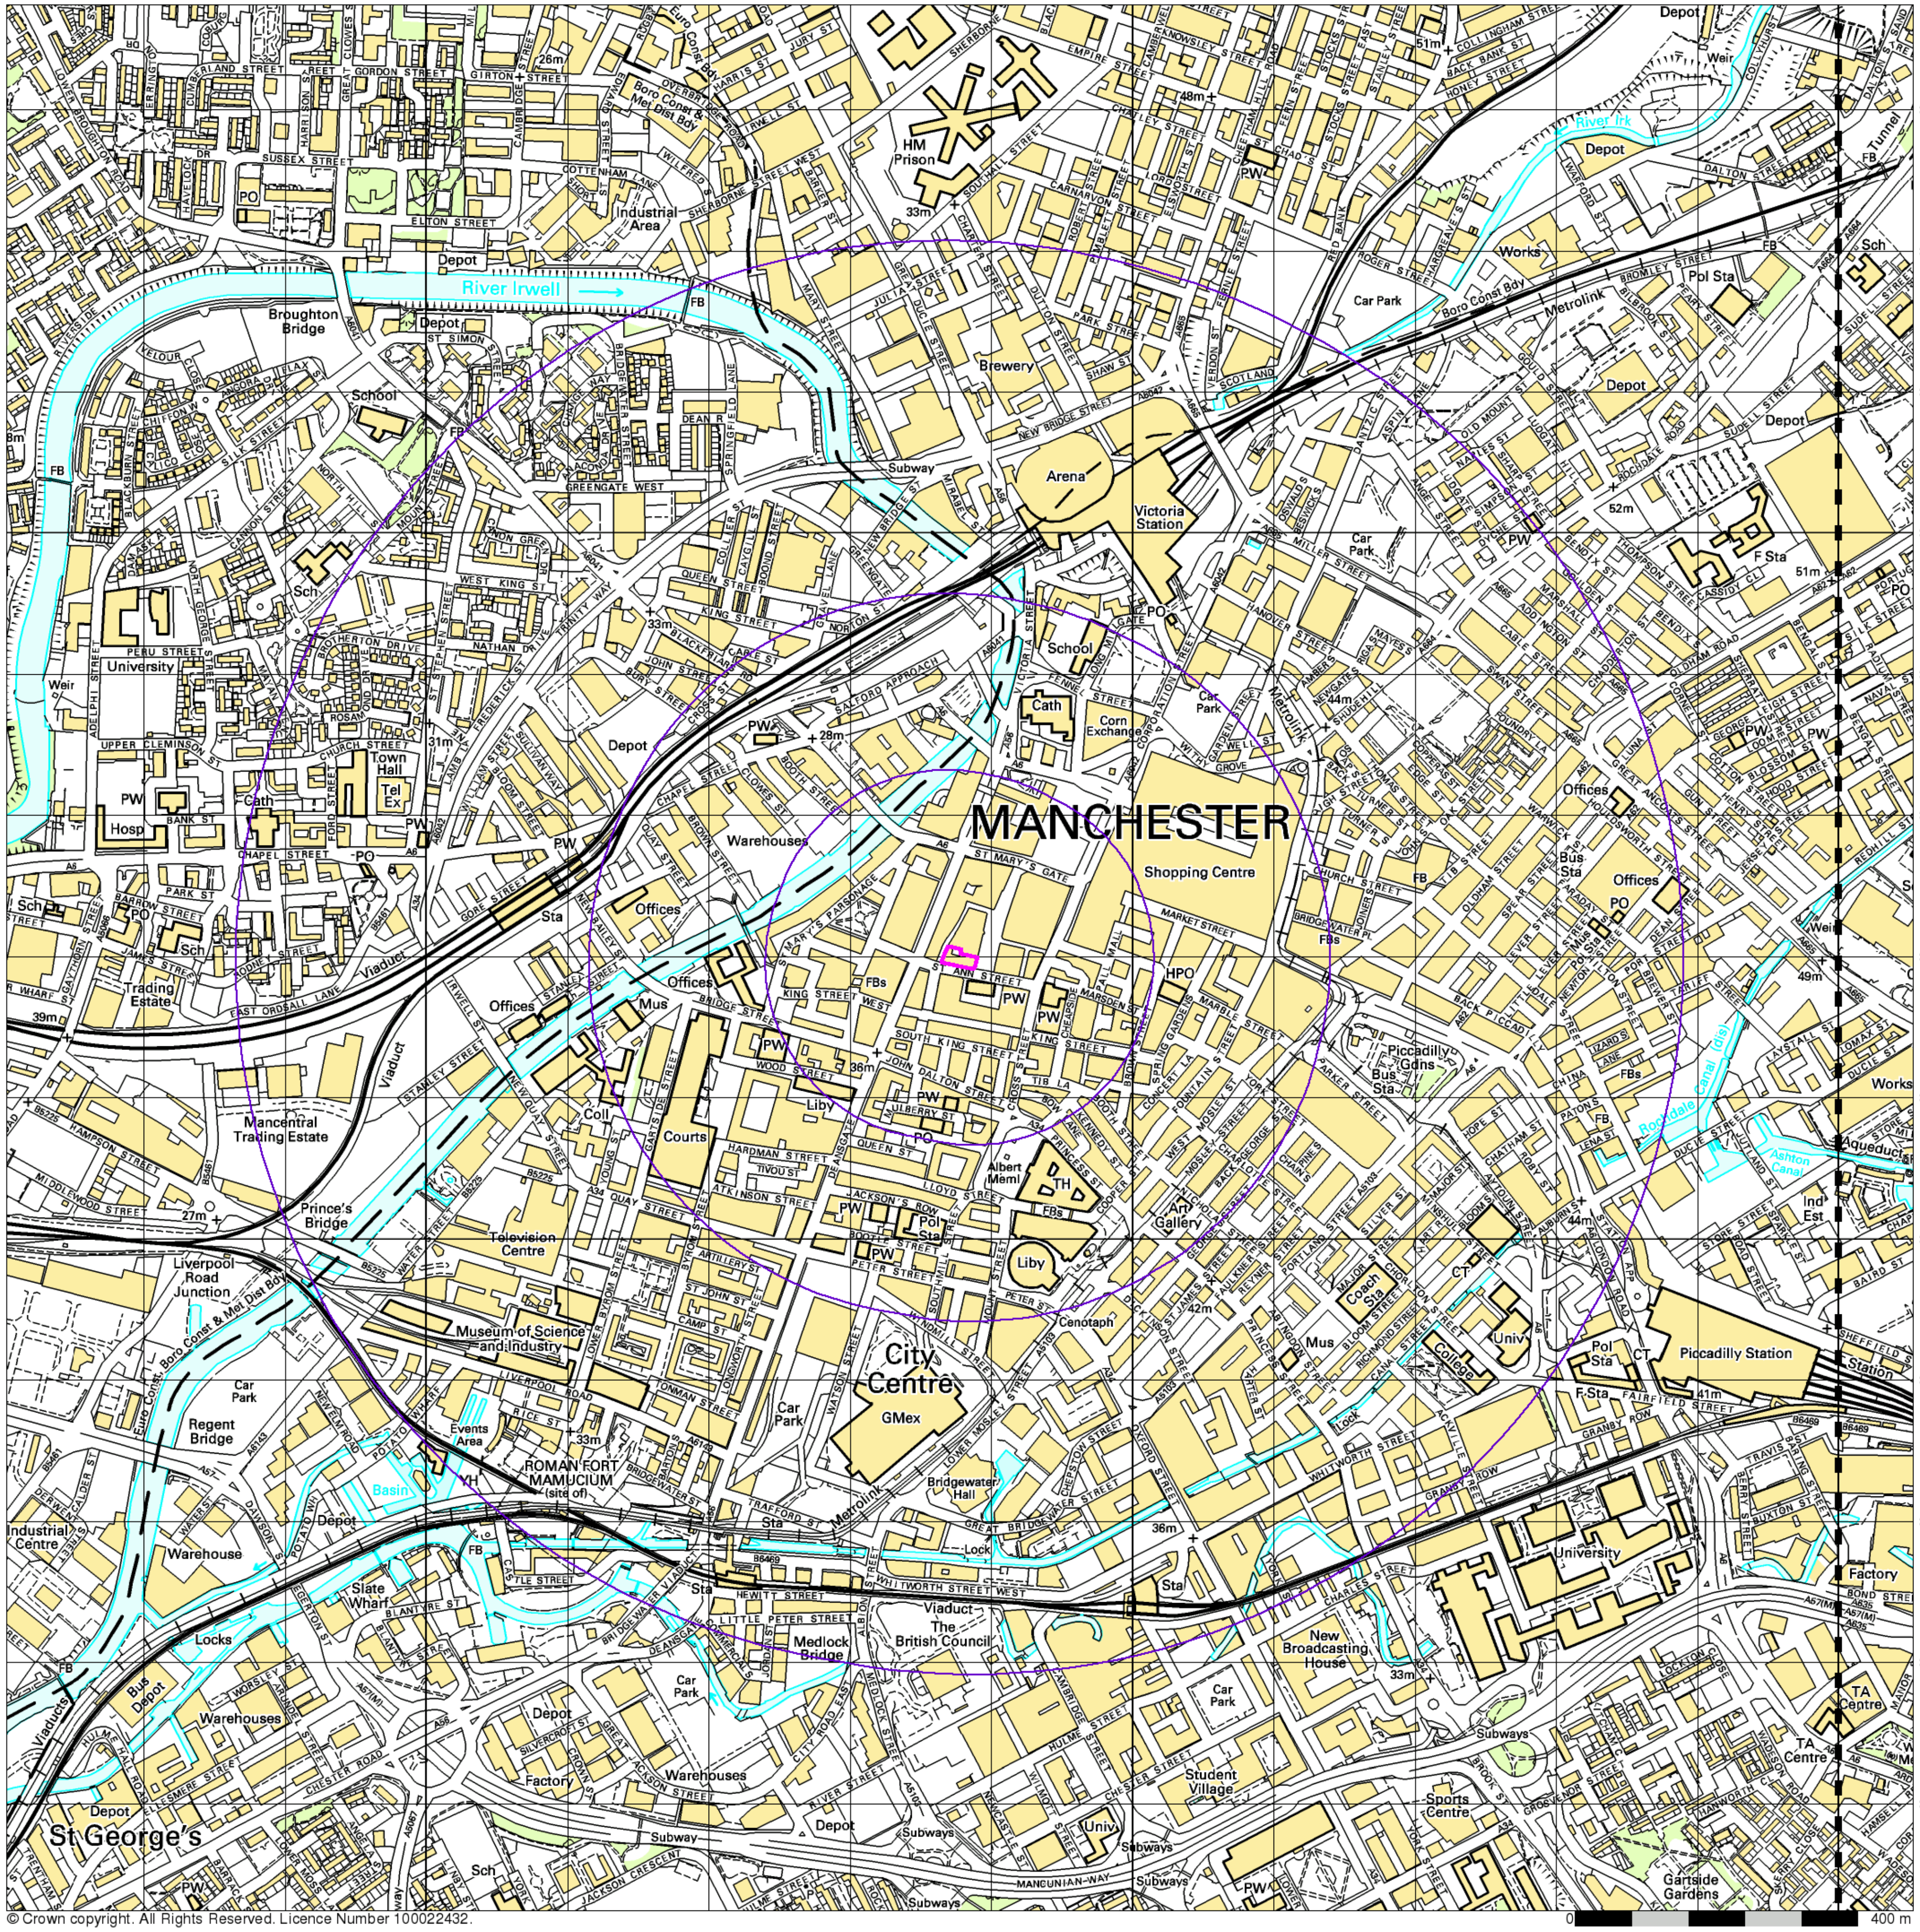


© Crown copyright. All Rights Reserved. Licence Number 100022432.

iGeo


## 10k Raster Mapping

## Published 1999


## Source map scale - 1:10,000

The historical maps shown were produced from the Ordnance Survey`s 1:10,000 colour raster mapping. These maps are derived from Landplan which replaced the old 1:10,000 maps originally published in 1970. The data is highly detailed showing buildings, fences and field boundaries as well as all roads, tracks and paths. Road names are also included together with the relevant road number and classification. Boundary information depiction includes county, unitary authority, district, civil parish and constituency.

## Map Name(s) and Date(s)

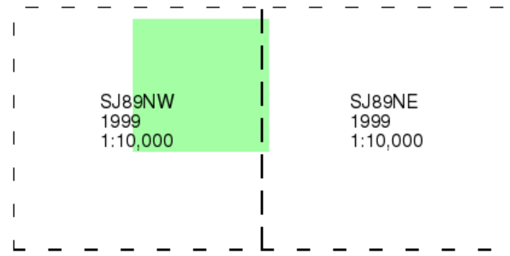


## Historical Map - Slice A

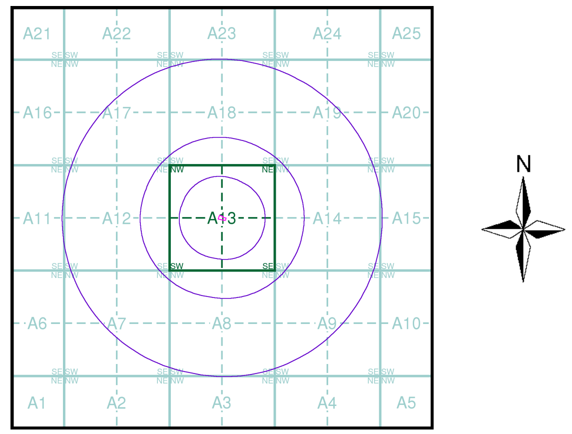


## Order Details


Order Number: 353493473_1_1
Customer Ref: 5346
National Grid Reference: 383750, 398400
Slice: A
Site Area (Ha): 0.1
Search Buffer (m): 1000

## Site Details

Equitable Building, 28 St. Anns Square, MANCHESTER, M2 7JB

Landmark INFORMATION GROUP

Tel: 0844 844 9952
Fax: 0844 844 9951
Web: www.envirocheck.co.uk

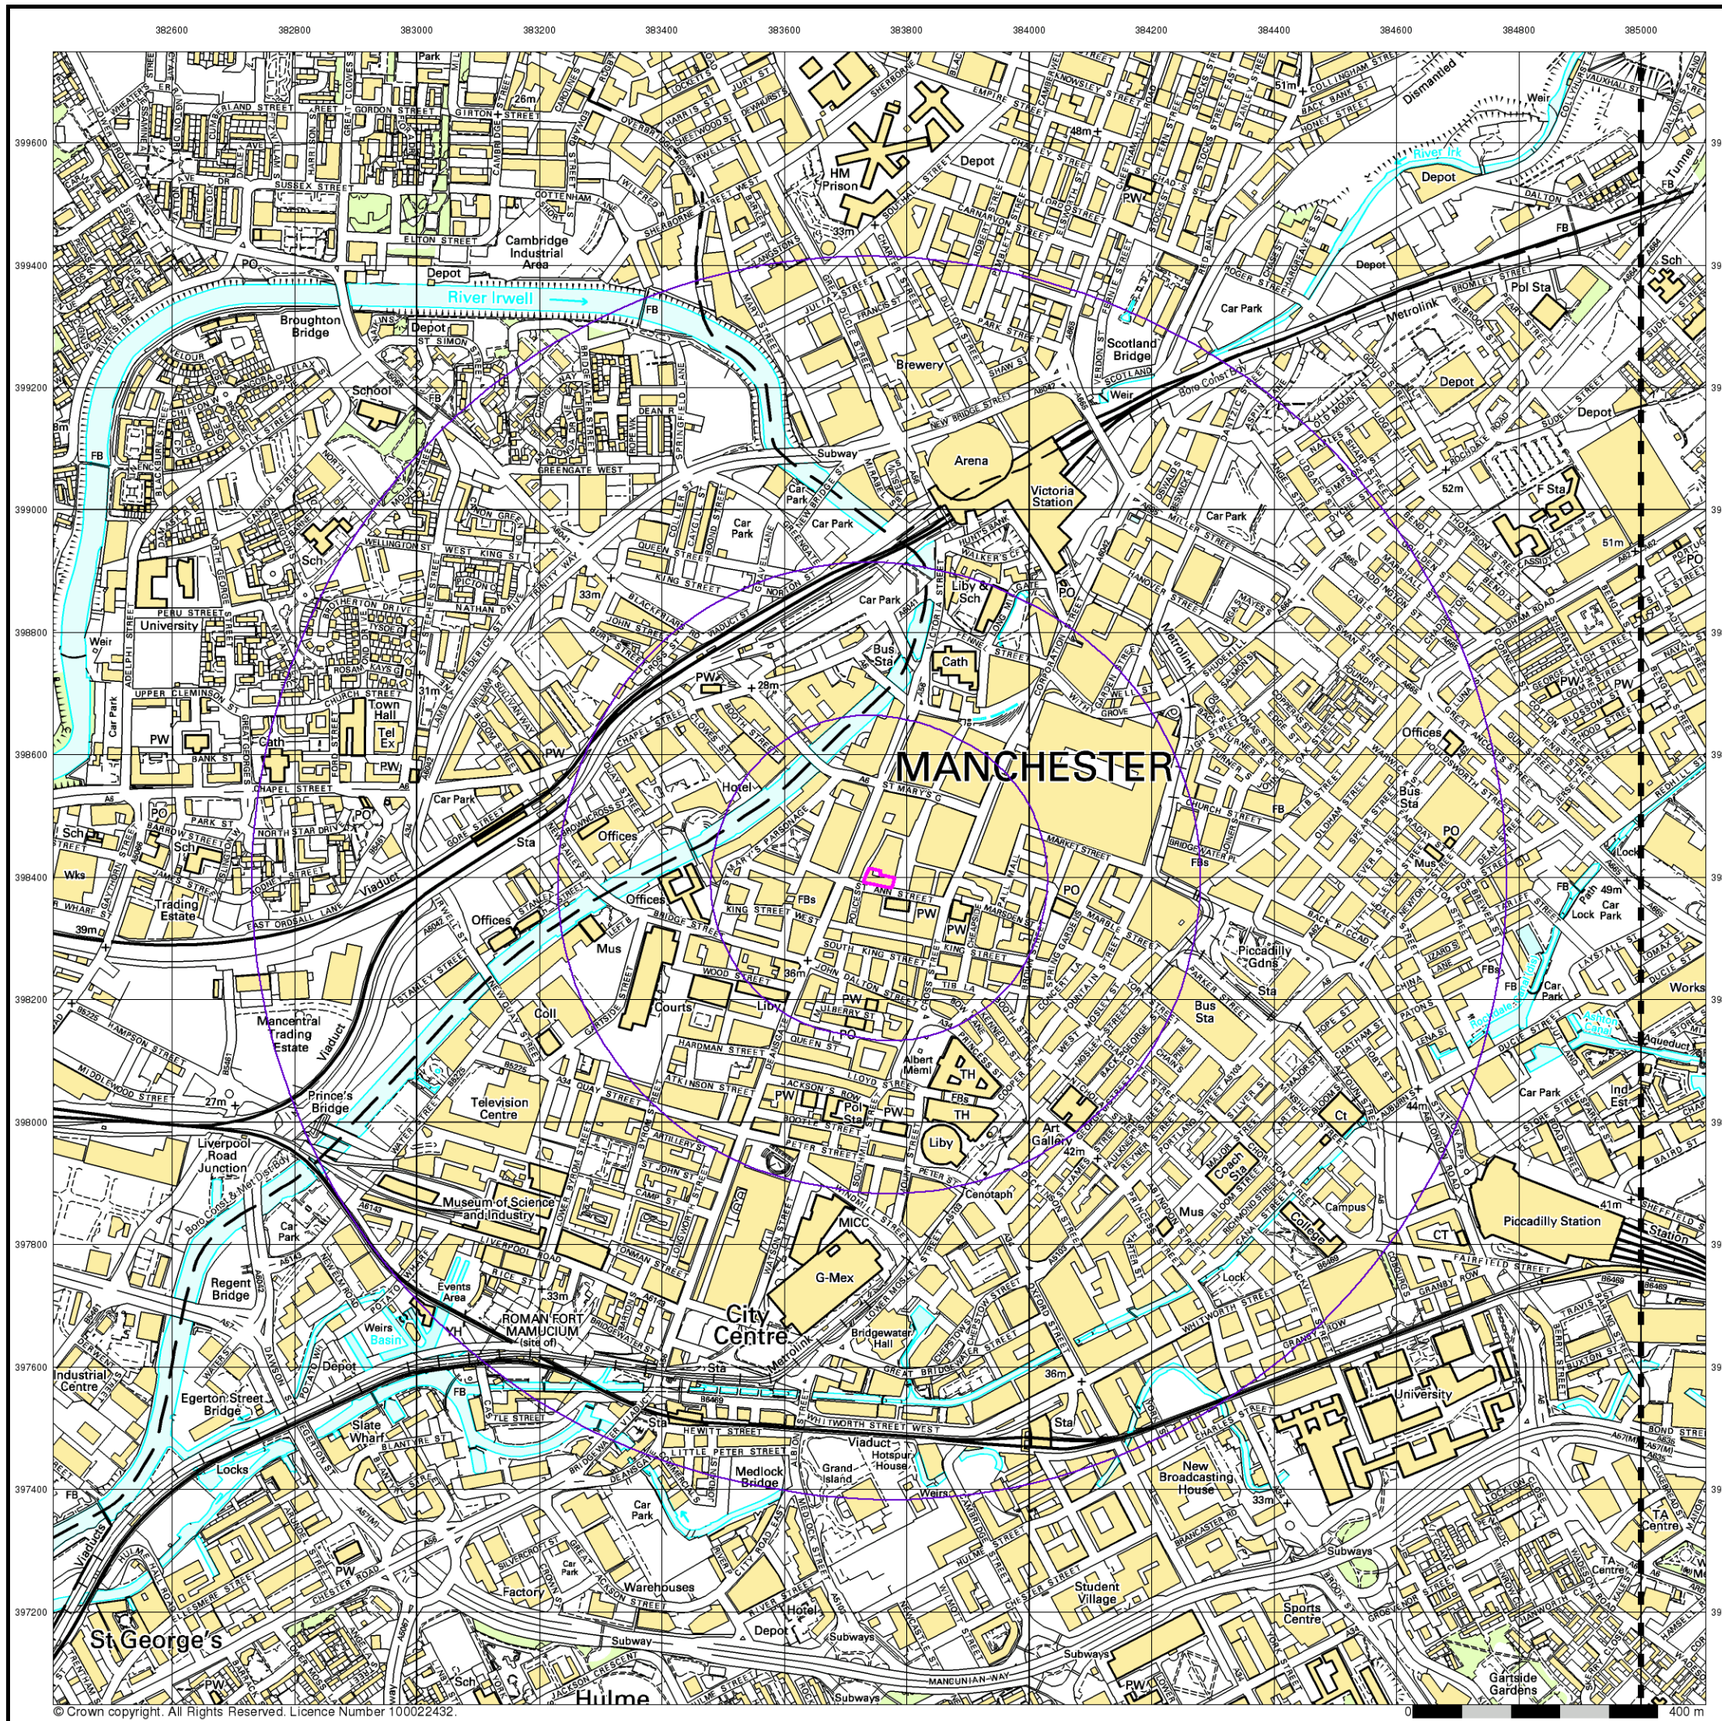

© Crown copyright. All Rights Reserved. Licence Number 100022432.

iGeo


## 10k Raster Mapping

## Published 2006


## Source map scale - 1:10,000

The historical maps shown were produced from the Ordnance Survey`s 1:10,000 colour raster mapping. These maps are derived from Landplan which replaced the old 1:10,000 maps originally published in 1970. The data is highly detailed showing buildings, fences and field boundaries as well as all roads, tracks and paths. Road names are also included together with the relevant road number and classification. Boundary information depiction includes county, unitary authority, district, civil parish and constituency.

## Map Name(s) and Date(s)

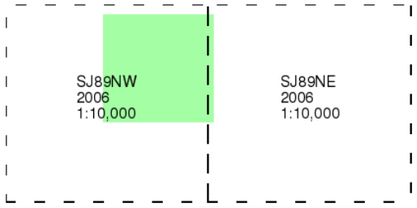


## Historical Map - Slice A

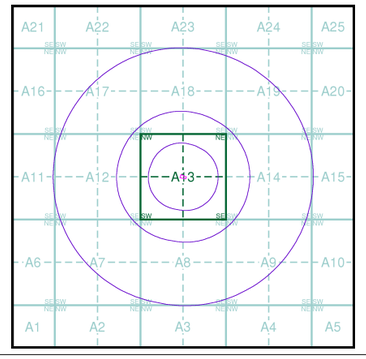


## Order Details

| | |
|---|---|
| Order Number: | 353493473_1_1 |
| Customer Ref: | 5346 |
| National Grid Reference: | 383750, 398400 |
| Slice: | A |
| Site Area (Ha): | 0.1 |
| Search Buffer (m): | 1000 |

## Site Details

Equitable Building, 28 St. Anns Square, MANCHESTER, M2 7JB

Landmark INFORMATION GROUP

Tel: 0844 844 9952
Fax: 0844 844 9951
Web: www.envirocheck.co.uk




iGeo


## VectorMap Local

## Published 2024


## Source map scale - 1:10,000

VectorMap Local (Raster) is Ordnance Survey's highest detailed 'backdrop' mapping product. These maps are produced from OS's VectorMap Local, a simple vector dataset at a nominal scale of 1:10,000, covering the whole of Great Britain, that has been designed for creating graphical mapping. OS VectorMap Local is derived from large-scale information surveyed at 1:1250 scale (covering major towns and cities),1:2500 scale (smaller towns, villages and developed rural areas), and 1:10 000 scale (mountain, moorland and river estuary areas).

## Map Name(s) and Date(s)

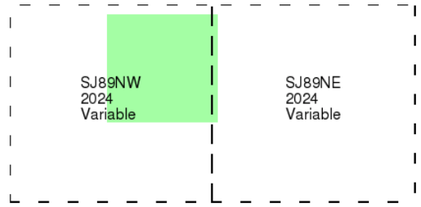


## Historical Map - Slice A

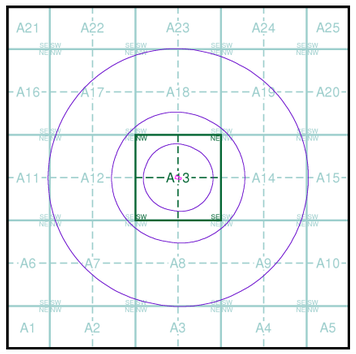


## Order Details


| | |
|---|---|
| Order Number: | 353493473_1_1 |
| Customer Ref: | 5346 |
| National Grid Reference: | 383750, 398400 |
| Slice: | A |
| Site Area (Ha): | 0.1 |
| Search Buffer (m): | 1000 |

## Site Details

Equitable Building, 28 St. Anns Square, MANCHESTER, M2 7JB

Landmark INFORMATION GROUP

Tel: 0844 844 9952
Fax: 0844 844 9951
Web: www.envirocheck.co.uk

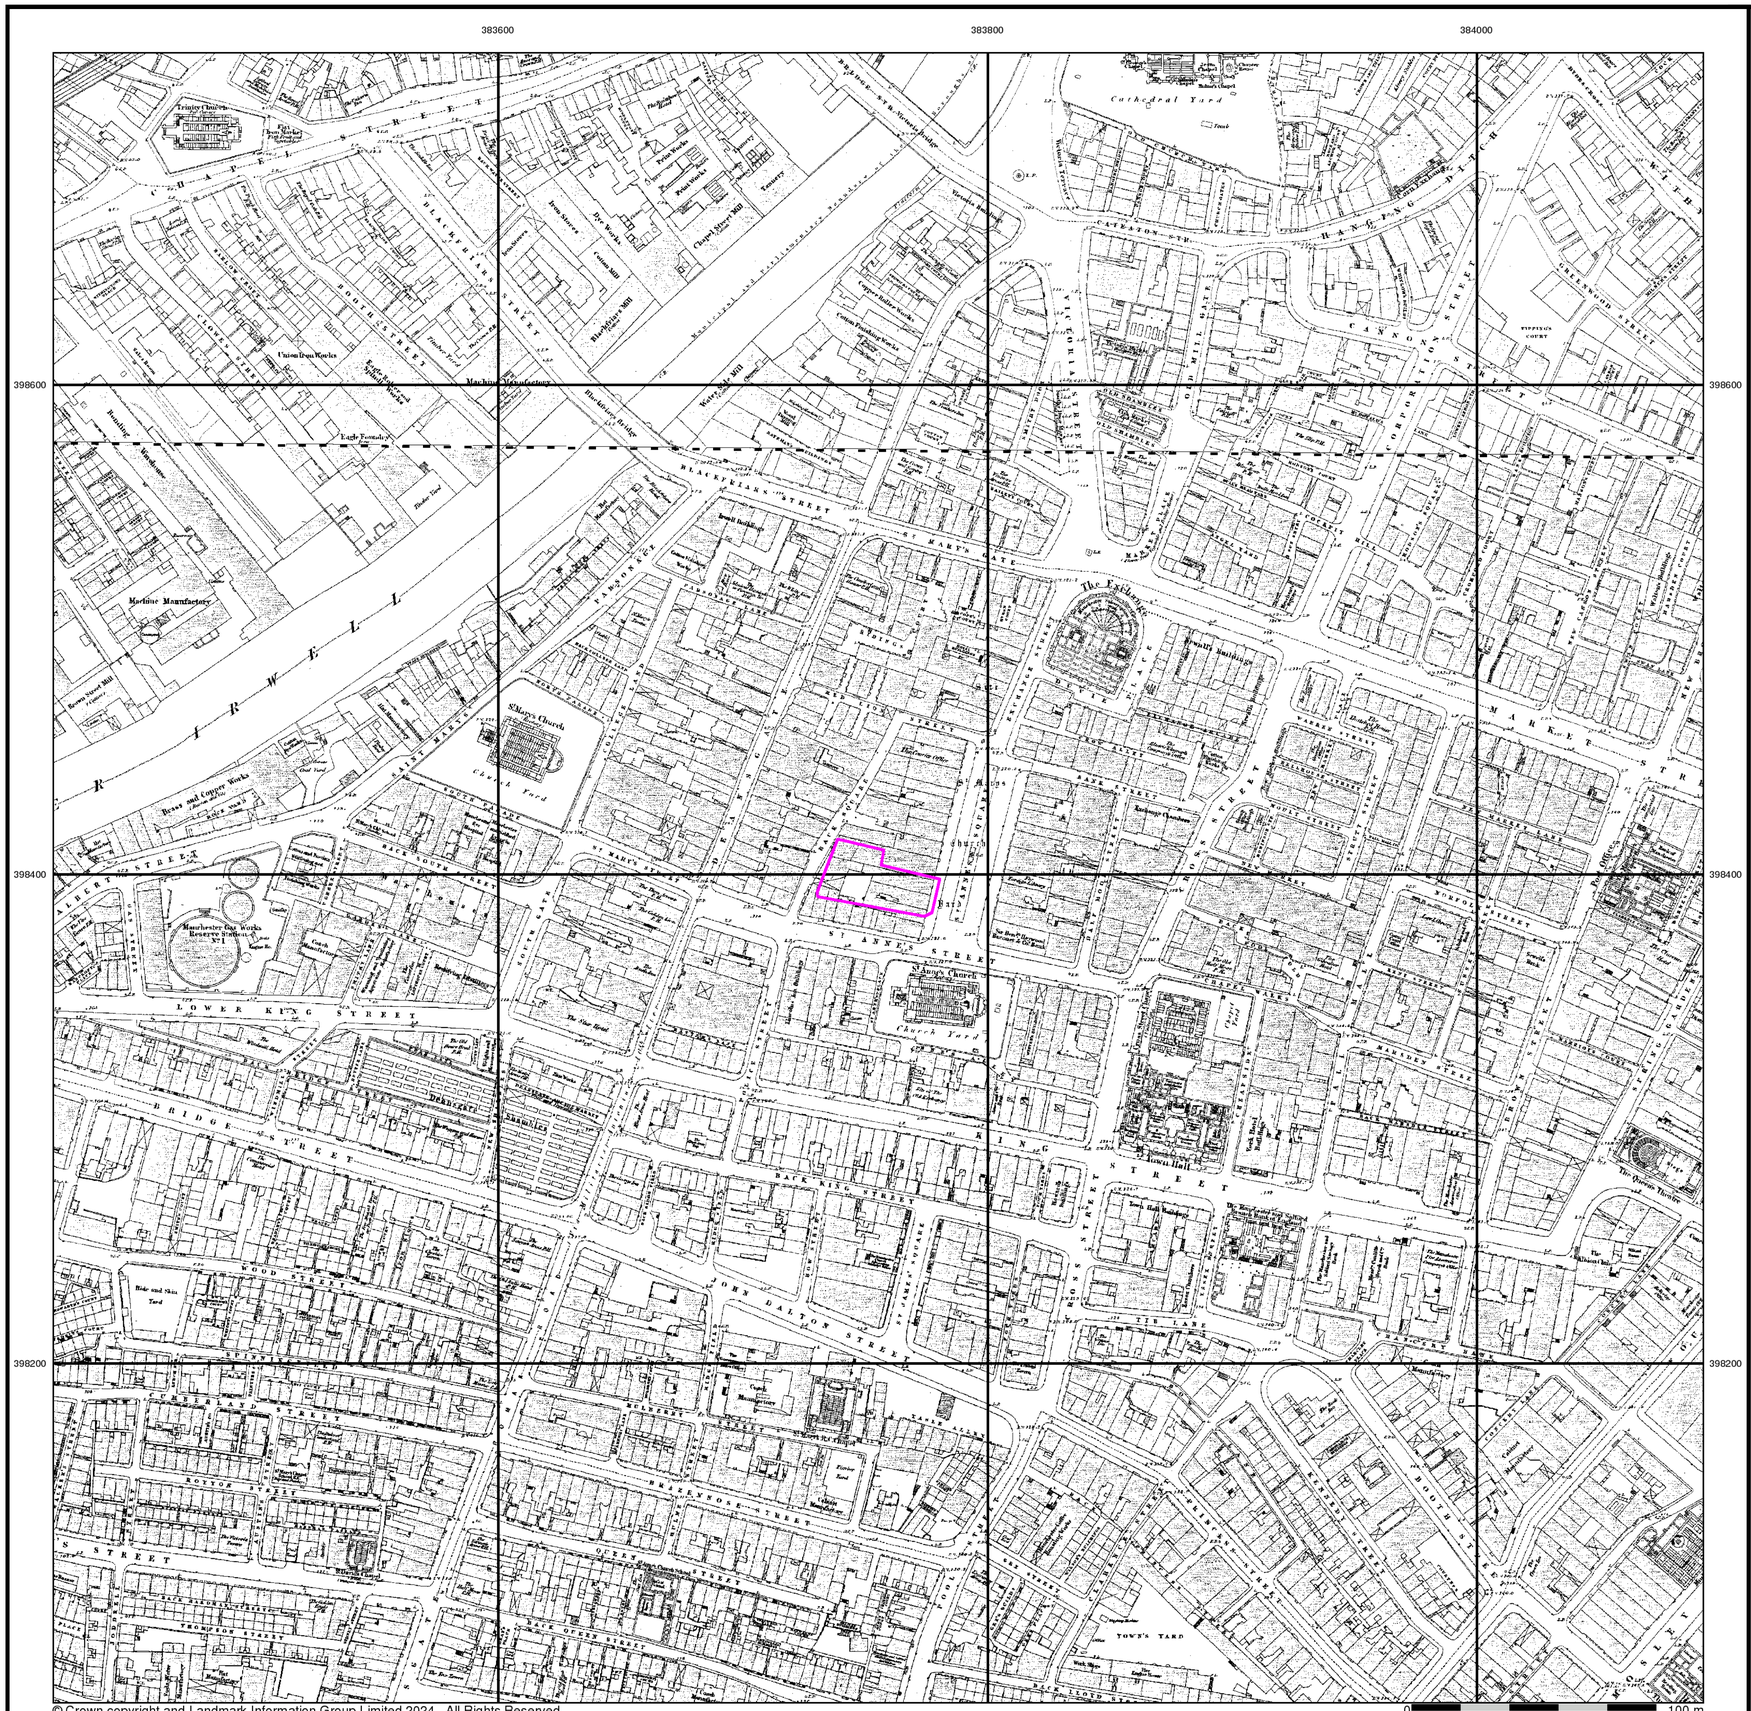


© Crown copyright and Landmark Information Group Limited 2024. All Rights Reserved.

iGeo

## Lancashire And Furness


## Published 1850 - 1851

## Source map scale - 1:1,056


The 1:1056 scale of Ordnance Survey mapping was adopted from Ireland in 1848 and was used to survey towns with a population of over 4000, plus county towns of lesser population, in those counties mapped at the six-inch scale in 1841-55. The scale was the largest scale at which London was mapped by the Ordnance Survey and a 'skeleton' survey of the capital, showing little more than streets, street names, frontages and altitudes, was undertaken between 1848 and 1850. The majority of the 1:1056 surveys were later replaced by 1:500 surveys; although almost all the remainder were revised at this scale, sometimes more than once before 1895. The type of detail shown on the 1:1056 scale is broadly similar to that on 1:500; the apparent omission of minor details such as sewer access points and street lights may be as much a reflection of the generally earlier date of these plans, as of the specification of the map.

Please note: Due to the partial coverage of Historical Town Plans, it is possible that not all segments within an order will contain mapping. Only the segments that have Town Plan coverage will be generated.

## Map Name(s) and Date(s)

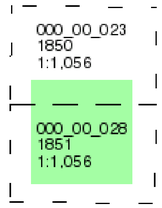


## Historical Town Plan - Segment A13

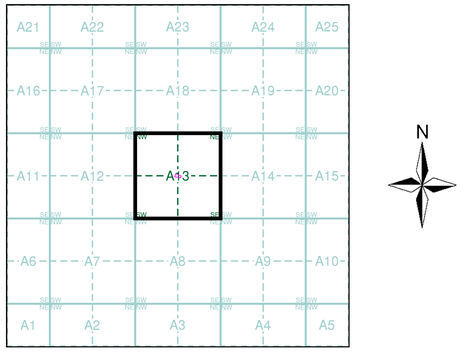


## Order Details

| | |
|---|---|
| Order Number: | 353493473_1_1 |
| Customer Ref: | 5346 |
| National Grid Reference: | 383750, 398400 |
| Slice: | A |
| Site Area (Ha): | 0.1 |
| Search Buffer (m): | 0 |

## Site Details


Equitable Building, 28 St. Anns Square, MANCHESTER, M2 7JB

Landmark INFORMATION GROUP

Tel: 0844 844 9952
Fax: 0844 844 9951
Web: www.envirocheck.co.uk

383600 383800 384000

398600 398400 398200

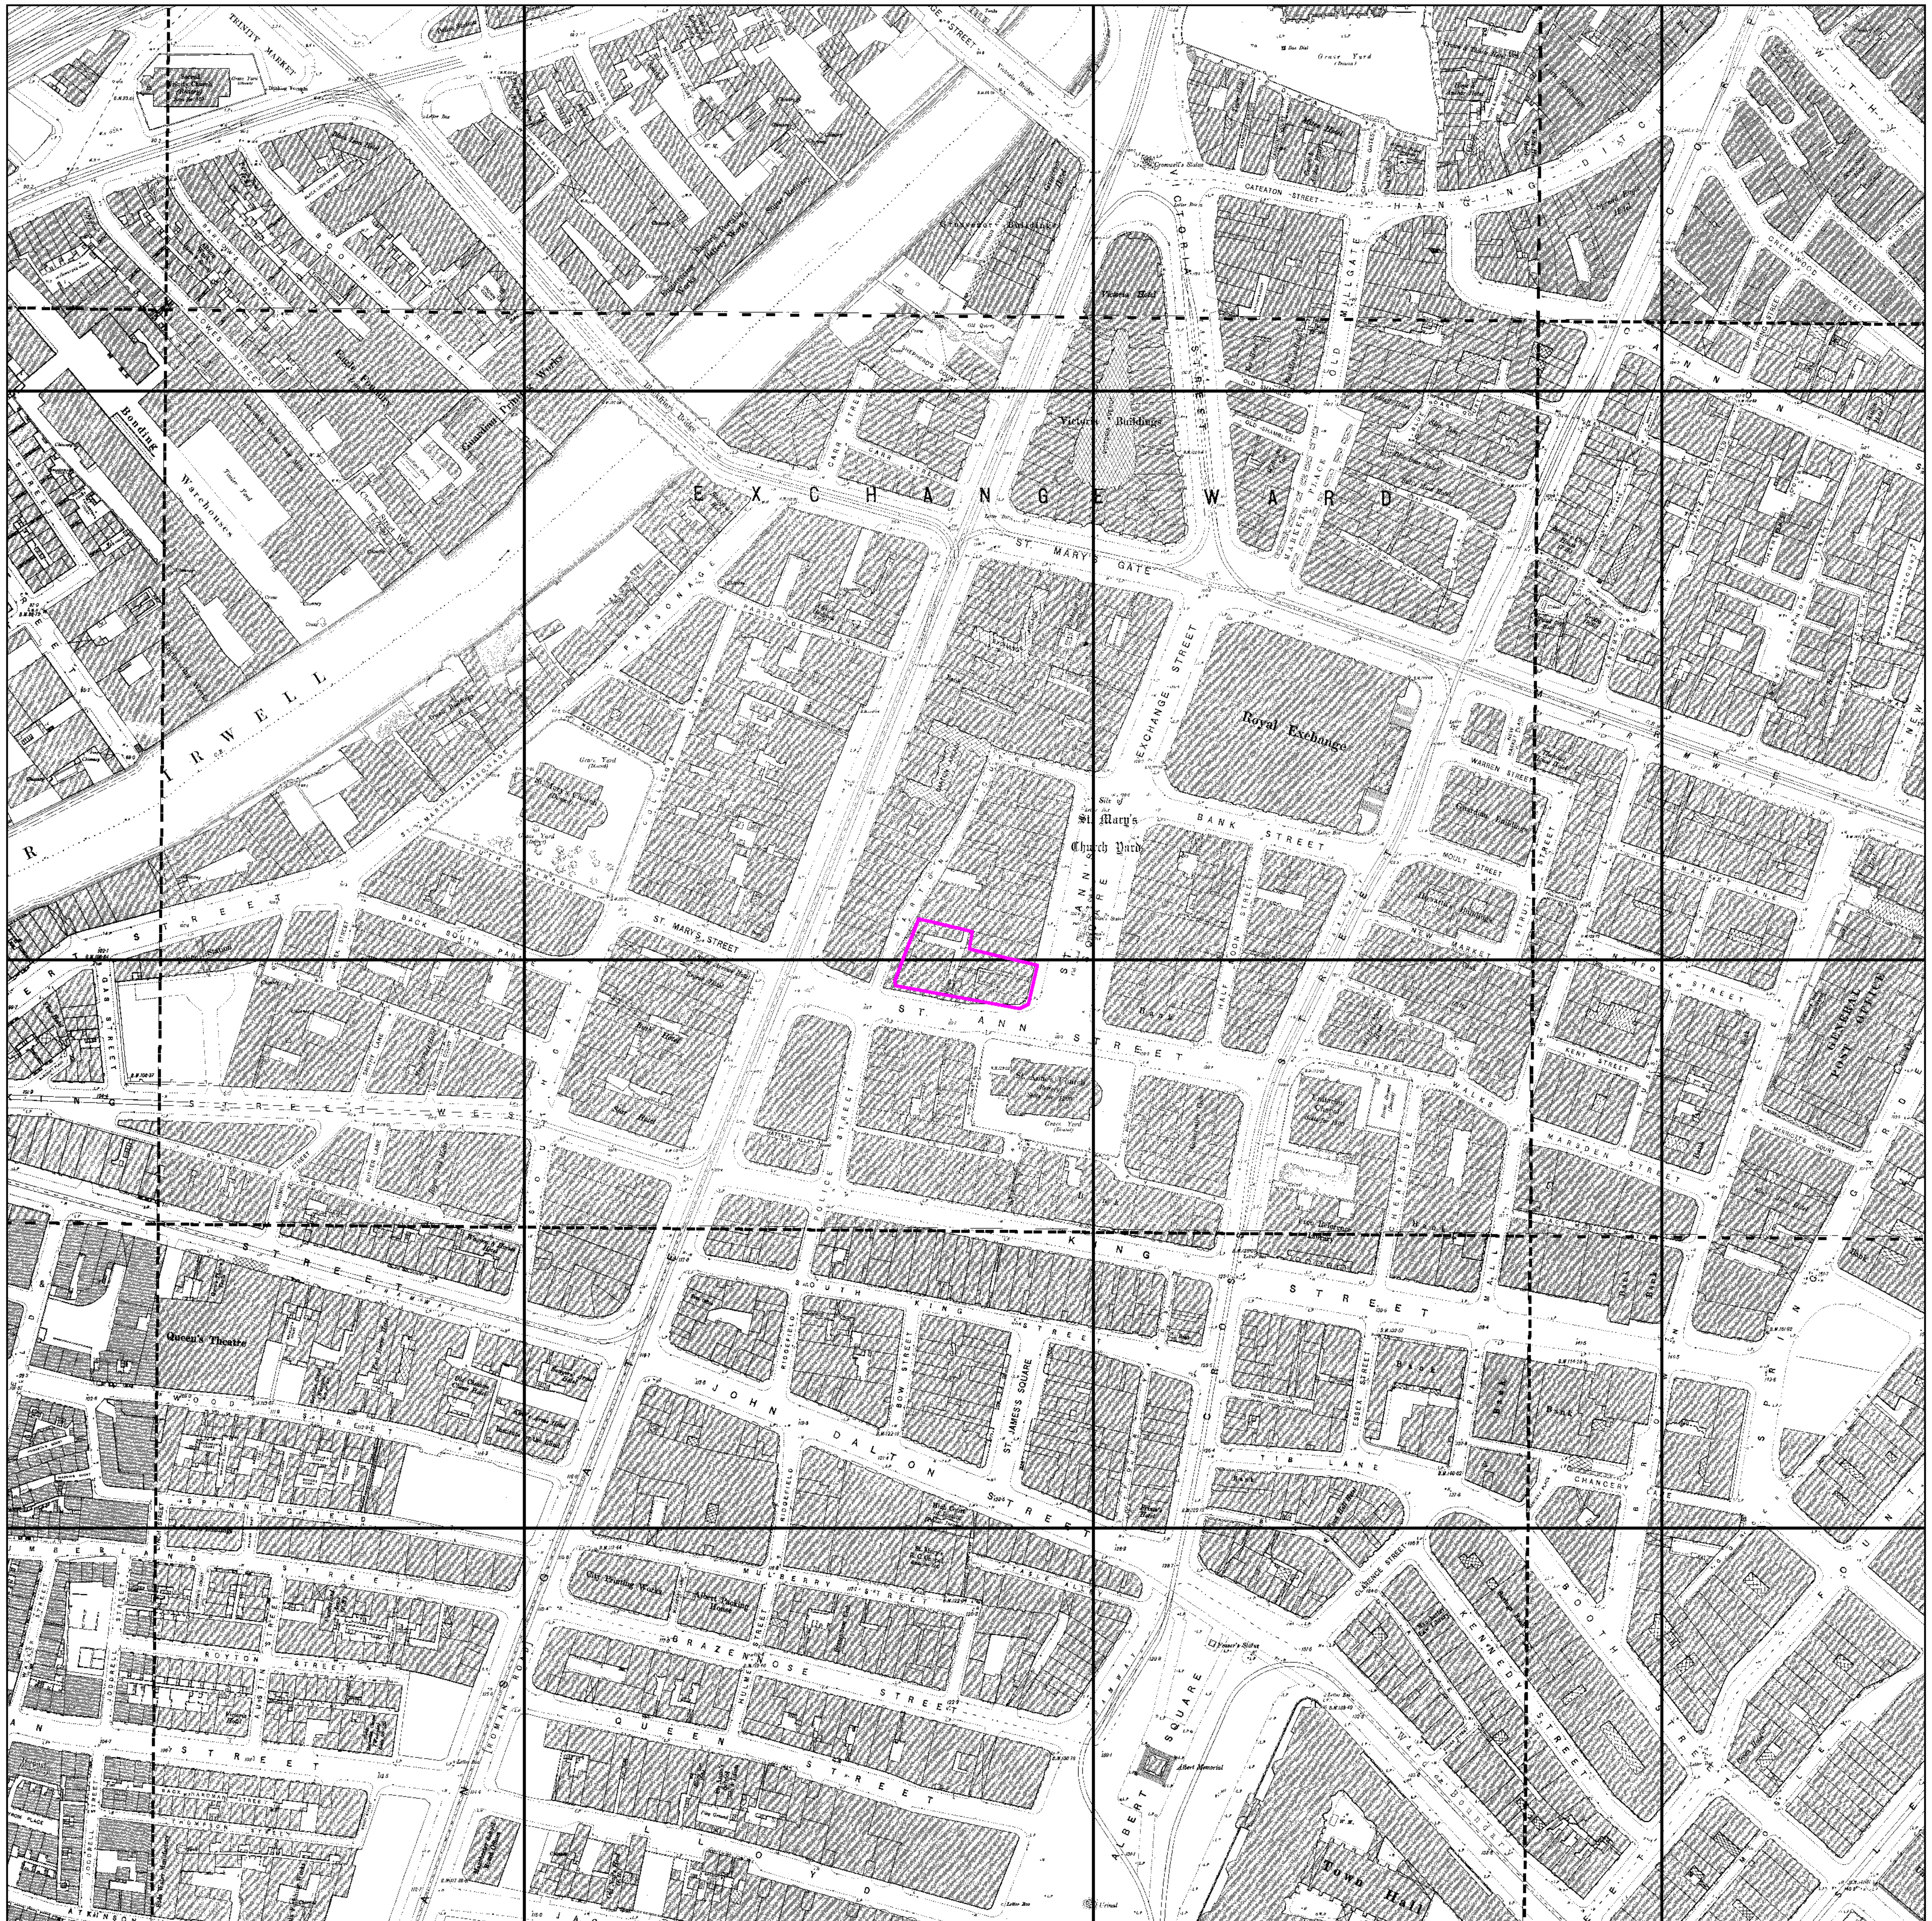


© Crown copyright and Landmark Information Group Limited 2024. All Rights Reserved.

0 100 m

# Lancashire And Furness

## Published 1891

## Source map scale - 1:500


The 1:500 scale Ordnance Survey mapping was introduced in 1855 as a replacement for the 1:528 scale and to compliment the 1:2500 scale that had been implemented in 1853. By 1895, the 1:500 scale covered most towns over a population of about 4000 at the time of survey, although very few towns were mapped more than once at this scale, and none have been since 1910. The 1:500 scale gives particular emphasis to such features as lamp posts, man holes, arched passages and minor building projections. Also often featured are divisions between tenements, interior ground floor layouts of public buildings, and on earlier plans, the functions of the various parts of larger industrial premises are also indicated. Content of the plans does vary however, from one town to the next in terms of, for example, the completeness of railway tracks and the coverage of public buildings.

Please note: Due to the partial coverage of Historical Town Plans, it is possible that not all segments within an order will contain mapping. Only the segments that have Town Plan coverage will be generated.

## Map Name(s) and Date(s)

| | | |
|---|---|---|
| 104_06_018 1891 1:500 | 104_06_019 1891 1:500 | 104_06_020 1891 1:500 |
| 104_06_023 1891 1:500 | 104_06_024 1891 1:500 | 104_06_025 1891 1:500 |
| 104_10_003 1891 1:500 | 104_10_004 1891 1:500 | 104_10_005 1891 1:500 |

## Historical Town Plan - Segment A13

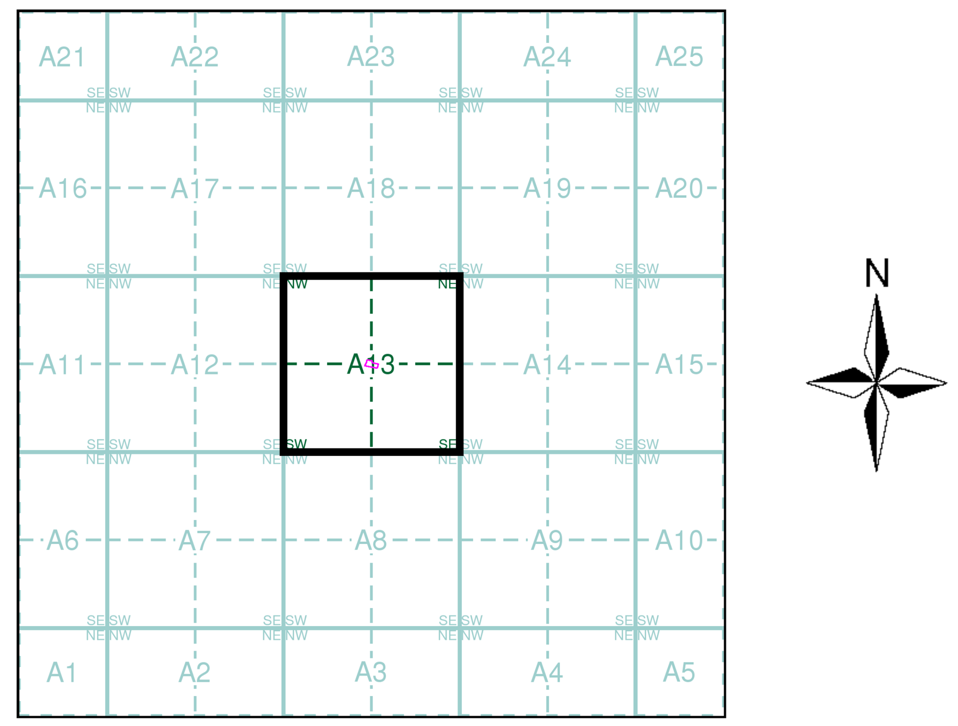


## Order Details

Order Number: 353493473_1_1
Customer Ref: 5346
National Grid Reference: 383750, 398400
Slice: A
Site Area (Ha): 0.1
Search Buffer (m): 0


## Site Details

Equitable Building, 28 St. Anns Square, MANCHESTER, M2 7JB

Tel: 0844 844 9952
Fax: 0844 844 9951
Web: www.envirocheck.co.uk

# Historical Mapping Legends

## Ordnance Survey County Series and Ordnance Survey Plan 1:2,500

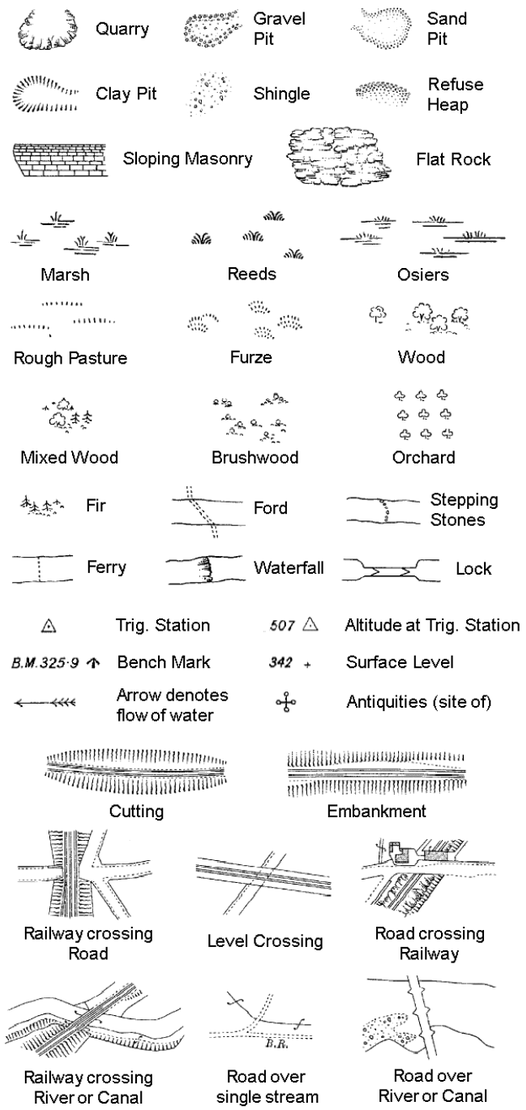


County Boundary (Geographical)

County & Civil Parish Boundary


Administrative County & Civil Parish Boundary

Co. Boro. Bdy. County Borough Boundary (England)

Co. Burgh Bdy. County Burgh Boundary (Scotland)

| | | | |
|---|---|---|---|
| B P B S | Boundary Post or Stone | P.C.B | Police Call Box |
| B.R. | Bridle Road | P | Pump |
| E.P | Electricity Pylon | S.P | Signal Post |
| F.B. | Foot Bridge | St. | Sluice |
| F.P. | Foot Path | Sp. | Spring |
| G.P | Guide Post or Board | T.C.B | Telephone Call Box |
| M.S | Mile Stone | Tr. | Trough |
| M.P M.R | Mooring Post or Ring | W | Well |

## Ordnance Survey Plan, Additional SIMs and Supply of Unpublished Survey Information 1:2,500 and 1:1,250

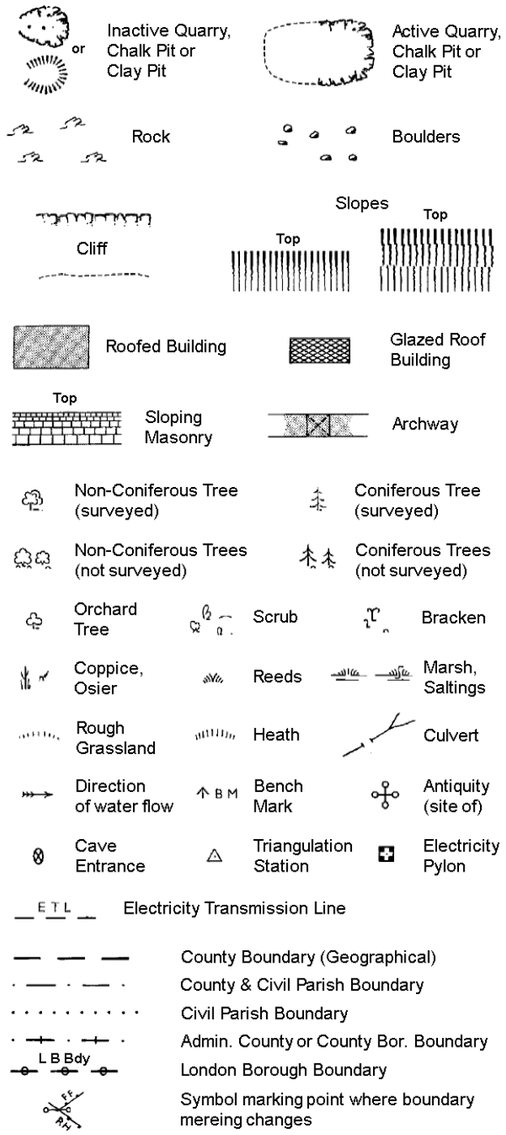


County Boundary (Geographical)

County & Civil Parish Boundary

Civil Parish Boundary


Admin. County or County Bor. Boundary

L B Bdy London Borough Boundary

Symbol marking point where boundary mereing changes

| | | | |
|---|---|---|---|
| BH | Beer House | P | Pillar, Pole or Post |
| BP, BS | Boundary Post or Stone | PO | Post Office |
| Cn, C | Capstan, Crane | PC | Public Convenience |
| Chy | Chimney | PH | Public House |
| D Fn | Drinking Fountain | Pp | Pump |
| El P | Electricity Pillar or Post | SB, S Br | Signal Box or Bridge |
| FAP | Fire Alarm Pillar | SP, SL | Signal Post or Light |
| FB | Foot Bridge | Spr | Spring |
| GP | Guide Post | Tk | Tank or Track |
| H | Hydrant or Hydraulic | TCB | Telephone Call Box |
| LC | Level Crossing | TCP | Telephone Call Post |
| MH | Manhole | Tr | Trough |
| MP | Mile Post or Mooring Post | Wr Pt, Wr T | Water Point, Water Tap |
| MS | Mile Stone | W | Well |
| NTL | Normal Tidal Limit | Wd Pp | Wind Pump |

## Large-Scale National Grid Data 1:2,500 and 1:1,250

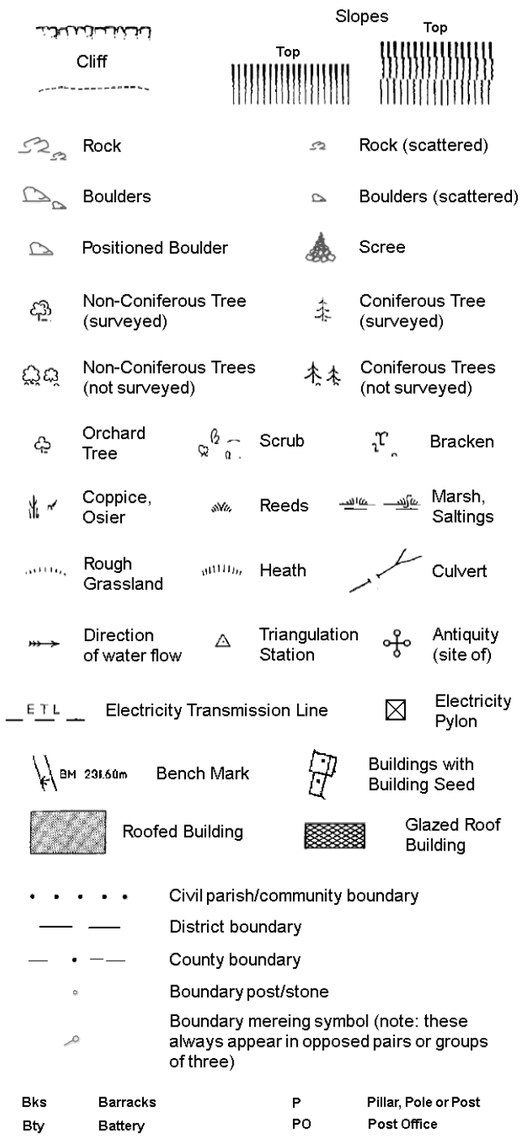


Civil parish/community boundary

District boundary

County boundary

Boundary post/stone

Boundary mereing symbol (note: these always appear in opposed pairs or groups of three)


| | | | |
|---|---|---|---|
| Bks | Barracks | P | Pillar, Pole or Post |
| Bty | Battery | PO | Post Office |
| Cemy | Cemetery | PC | Public Convenience |
| Chy | Chimney | Pp | Pump |
| Cis | Cistern | Ppg Sta | Pumping Station |
| Dismtd Rly | Dismantled Railway | PW | Place of Worship |
| El Gen Sta | Electricity Generating Station | Sewage Ppg Sta | Sewage Pumping Station |
| El P | Electricity Pole, Pillar | SB, S Br | Signal Box or Bridge |
| El Sub Sta | Electricity Sub Station | SP, SL | Signal Post or Light |
| FB | Filter Bed | Spr | Spring |
| Fn / D Fn | Fountain / Drinking Ftn. | Tk | Tank or Track |
| Gas Gov | Gas Valve Compound | Tr | Trough |
| GVC | Gas Governer | Wd Pp | Wind Pump |
| GP | Guide Post | Wr Pt, Wr T | Water Point, Water Tap |
| MH | Manhole | Wks | Works (building or area) |
| MP, MS | Mile Post or Mile Stone | W | Well |

iGeo

## Historical Mapping & Photography included:

| Mapping Type | Scale | Date | Pg |
|---|---|---|---|
| Lancashire And Furness | 1:2,500 | 1892 | 2 |
| Lancashire And Furness | 1:2,500 | 1908 | 3 |
| Lancashire And Furness | 1:2,500 | 1932 - 1933 | 4 |
| Ordnance Survey Plan | 1:1,250 | 1948 - 1949 | 5 |
| Ordnance Survey Plan | 1:2,500 | 1951 | 6 |
| Ordnance Survey Plan | 1:1,250 | 1951 - 1957 | 7 |
| Ordnance Survey Plan | 1:2,500 | 1955 - 1958 | 8 |
| Ordnance Survey Plan | 1:1,250 | 1962 - 1970 | 9 |
| Ordnance Survey Plan | 1:2,500 | 1963 - 1965 | 10 |
| Ordnance Survey Plan | 1:2,500 | 1969 - 1971 | 11 |
| Ordnance Survey Plan | 1:1,250 | 1973 - 1989 | 12 |
| Supply of Unpublished Survey Information | 1:1,250 | 1975 | 13 |
| Additional SIMs | 1:1,250 | 1979 - 1984 | 14 |
| Additional SIMs | 1:1,250 | 1985 - 1990 | 15 |
| Additional SIMs | 1:1,250 | 1988 | 16 |
| Additional SIMs | 1:1,250 | 1990 | 17 |
| Large-Scale National Grid Data | 1:1,250 | 1992 | 18 |
| Large-Scale National Grid Data | 1:1,250 | 1994 - 1995 | 19 |
| Large-Scale National Grid Data | 1:1,250 | 1995 | 20 |
| Large-Scale National Grid Data | 1:1,250 | 1996 | 21 |
| Large-Scale National Grid Data | 1:1,250 | 1996 | 22 |
| Historical Aerial Photography | 1:2,500 | 2000 | 23 |

## Historical Map - Segment A13

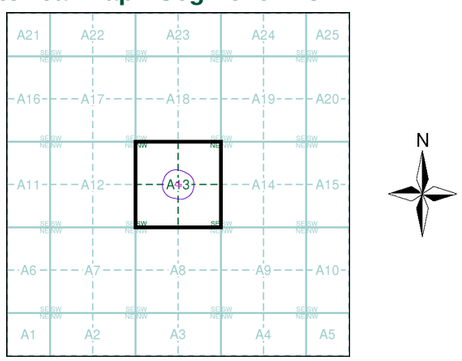


## Order Details

Order Number: 353493473_1_1
Customer Ref: 5346
National Grid Reference: 383750, 398400
Slice: A
Site Area (Ha): 0.1
Search Buffer (m): 100

## Site Details

Equitable Building, 28 St. Anns Square, MANCHESTER, M2 7JB


Landmark INFORMATION GROUP

Tel: 0844 844 9952
Fax: 0844 844 9951
Web: www.envirocheck.co.uk




iGeo


## Lancashire And Furness

## Published 1892


## Source map scale - 1:2,500

The historical maps shown were reproduced from maps predominantly held at the scale adopted for England, Wales and Scotland in the 1840`s. In 1854 the 1:2,500 scale was adopted for mapping urban areas and by 1896 it covered the whole of what were considered to be the cultivated parts of Great Britain. The published date given below is often some years later than the surveyed date. Before 1938, all OS maps were based on the Cassini Projection, with independent surveys of a single county or group of counties, giving rise to significant inaccuracies in outlying areas.

## Map Name(s) and Date(s)

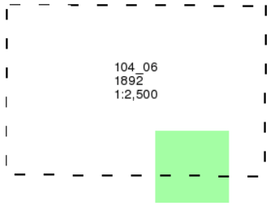


## Historical Map - Segment A13

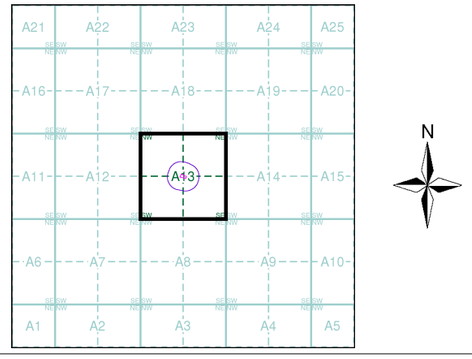



## Order Details

| | |
|---|---|
| Order Number: | 353493473_1_1 |
| Customer Ref: | 5346 |
| National Grid Reference: | 383750, 398400 |
| Slice: | A |
| Site Area (Ha): | 0.1 |
| Search Buffer (m): | 100 |

## Site Details

Equitable Building, 28 St. Anns Square, MANCHESTER, M2 7JB

Landmark INFORMATION GROUP
Tel: 0844 844 9952
Fax: 0844 844 9951
Web: www.envirocheck.co.uk

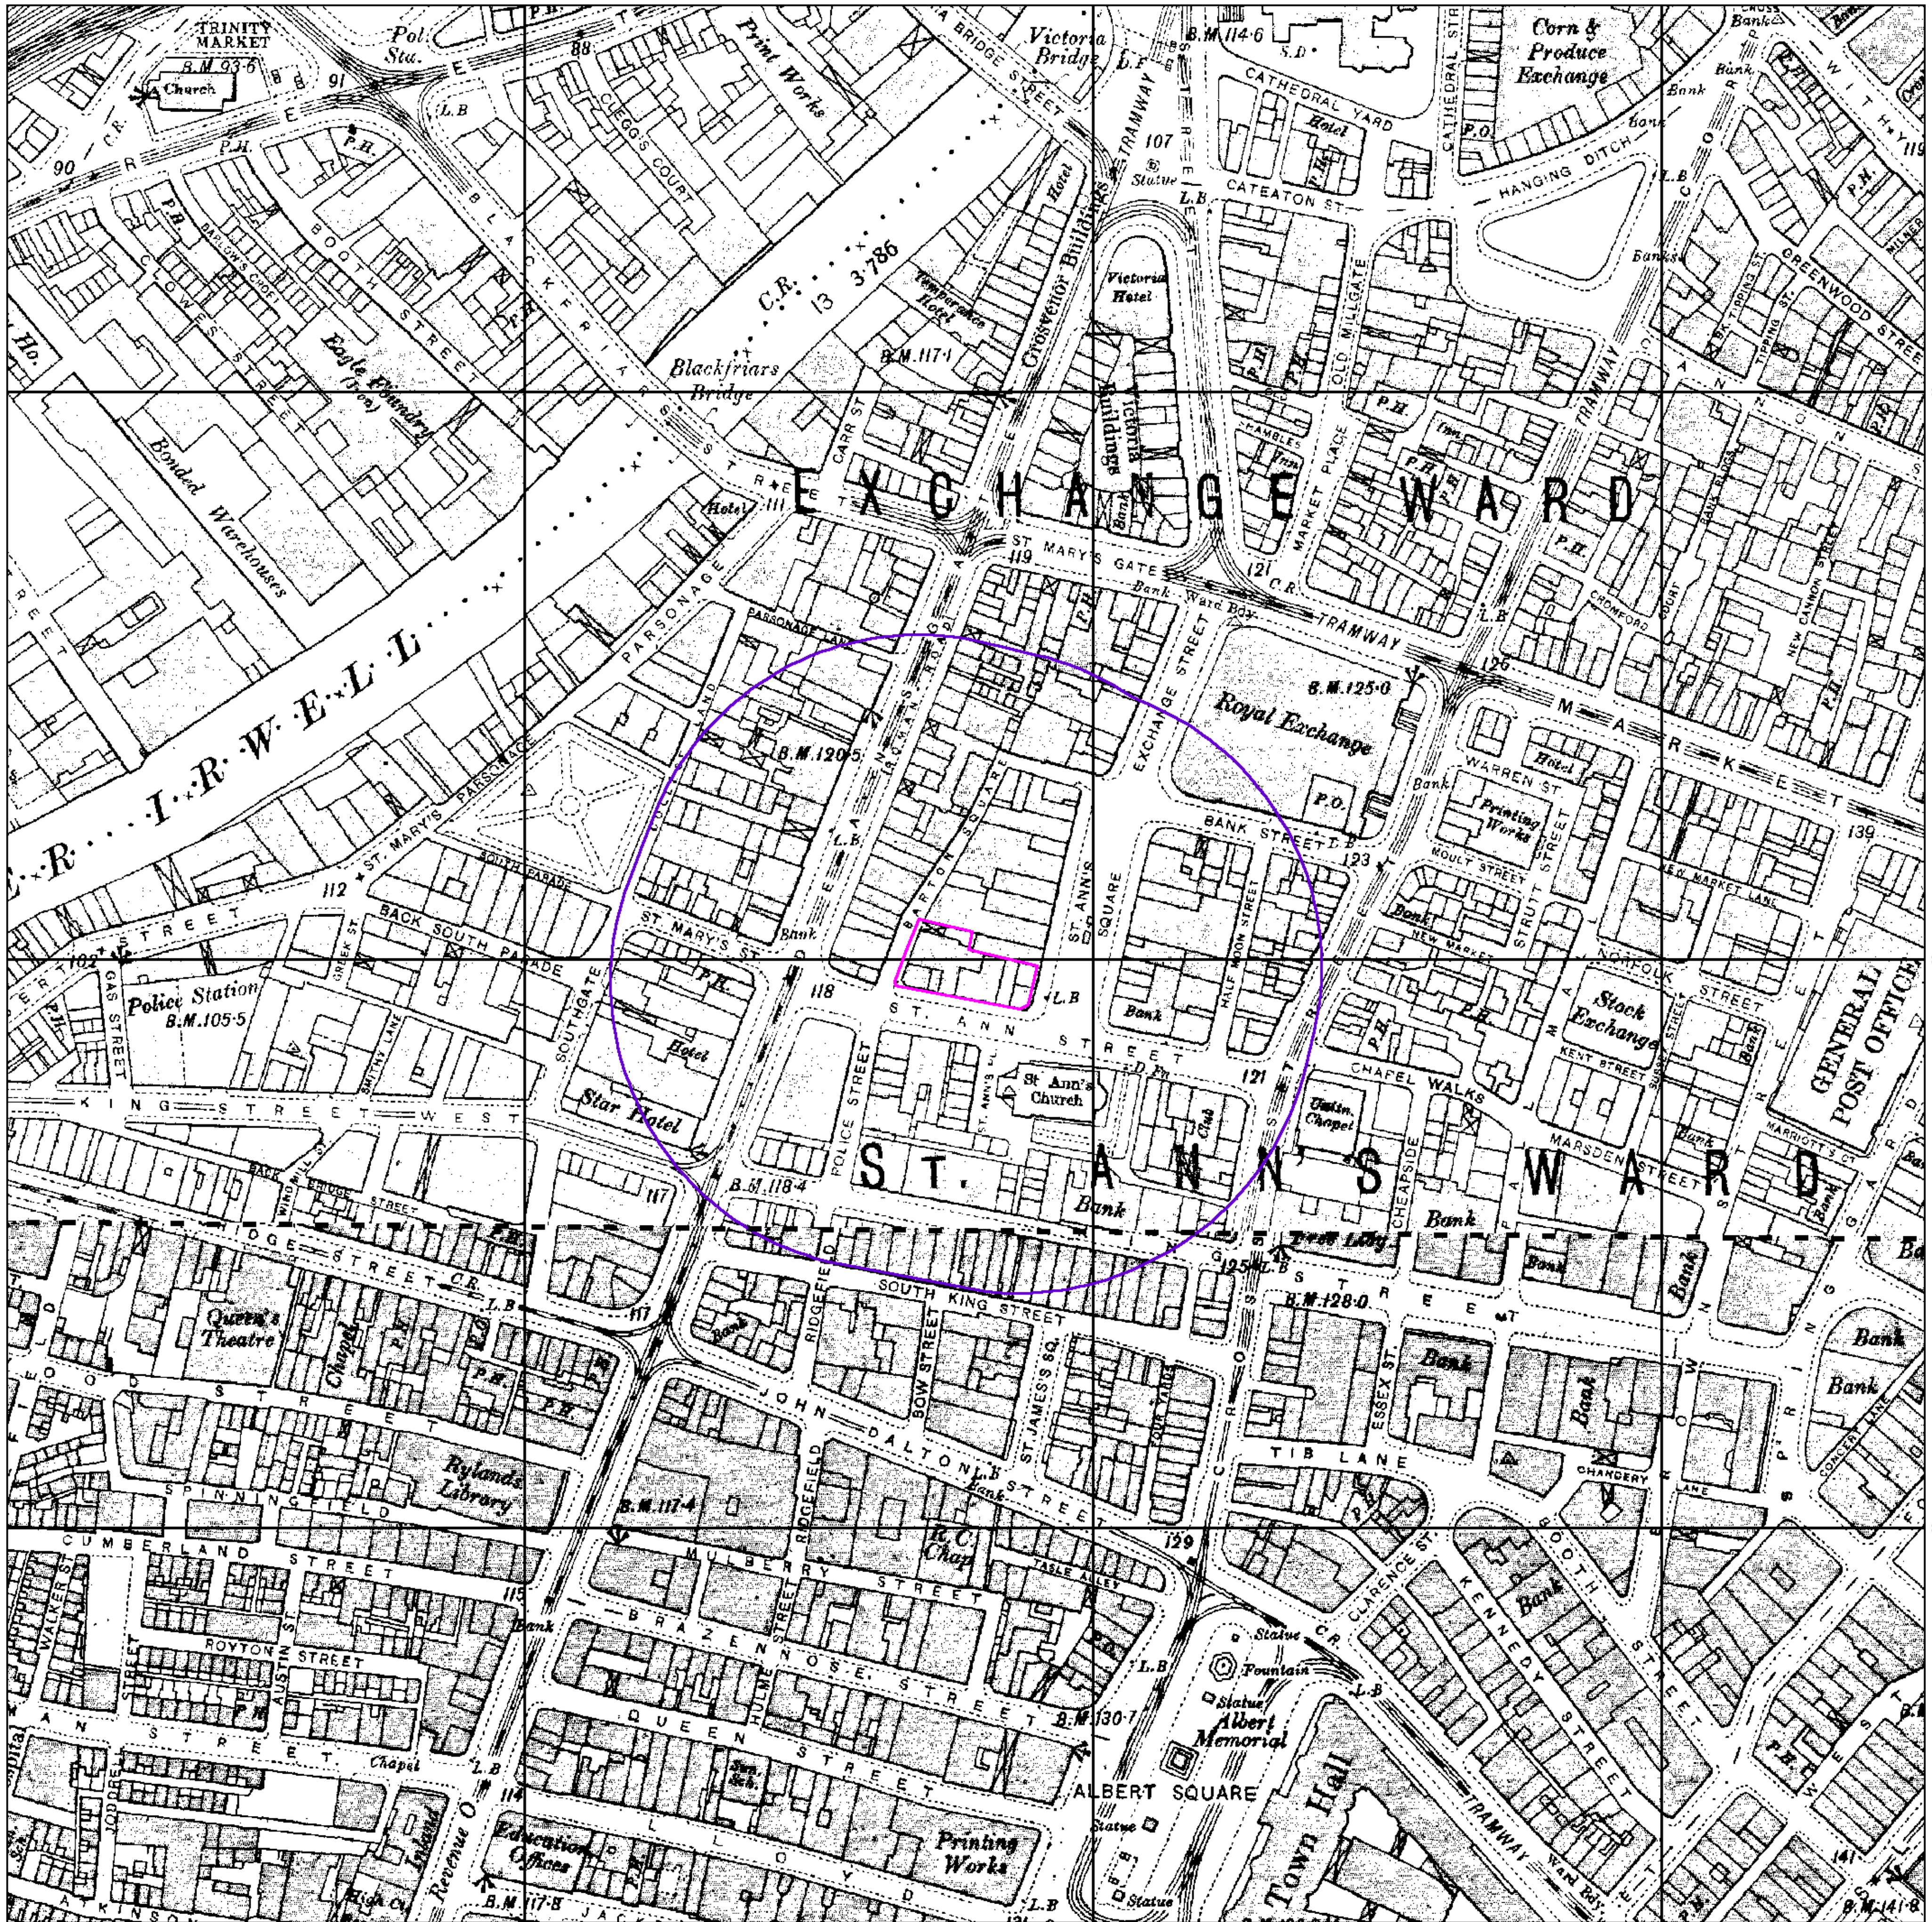


© Crown copyright and Landmark Information Group Limited 2024. All Rights Reserved.


## Lancashire And Furness

## Published 1908


## Source map scale - 1:2,500

The historical maps shown were reproduced from maps predominantly held at the scale adopted for England, Wales and Scotland in the 1840`s. In 1854 the 1:2,500 scale was adopted for mapping urban areas and by 1896 it covered the whole of what were considered to be the cultivated parts of Great Britain. The published date given below is often some years later than the surveyed date. Before 1938, all OS maps were based on the Cassini Projection, with independent surveys of a single county or group of counties, giving rise to significant inaccuracies in outlying areas.

## Map Name(s) and Date(s)

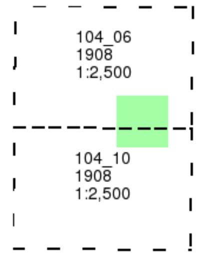


## Historical Map - Segment A13

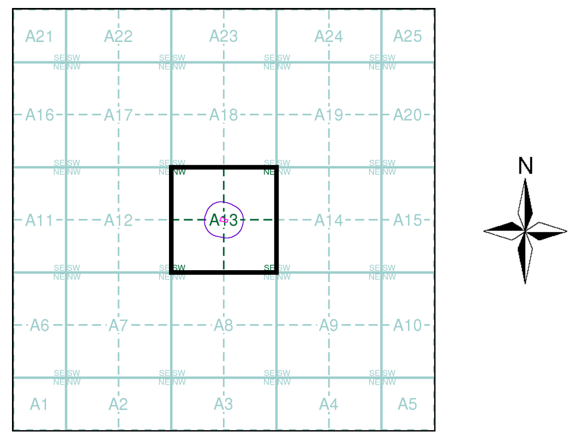



## Order Details

Order Number: 353493473_1_1
Customer Ref: 5346
National Grid Reference: 383750, 398400
Slice: A
Site Area (Ha): 0.1
Search Buffer (m): 100

## Site Details

Equitable Building, 28 St. Anns Square, MANCHESTER, M2 7JB

Tel: 0844 844 9952
Fax: 0844 844 9951
Web: www.envirocheck.co.uk

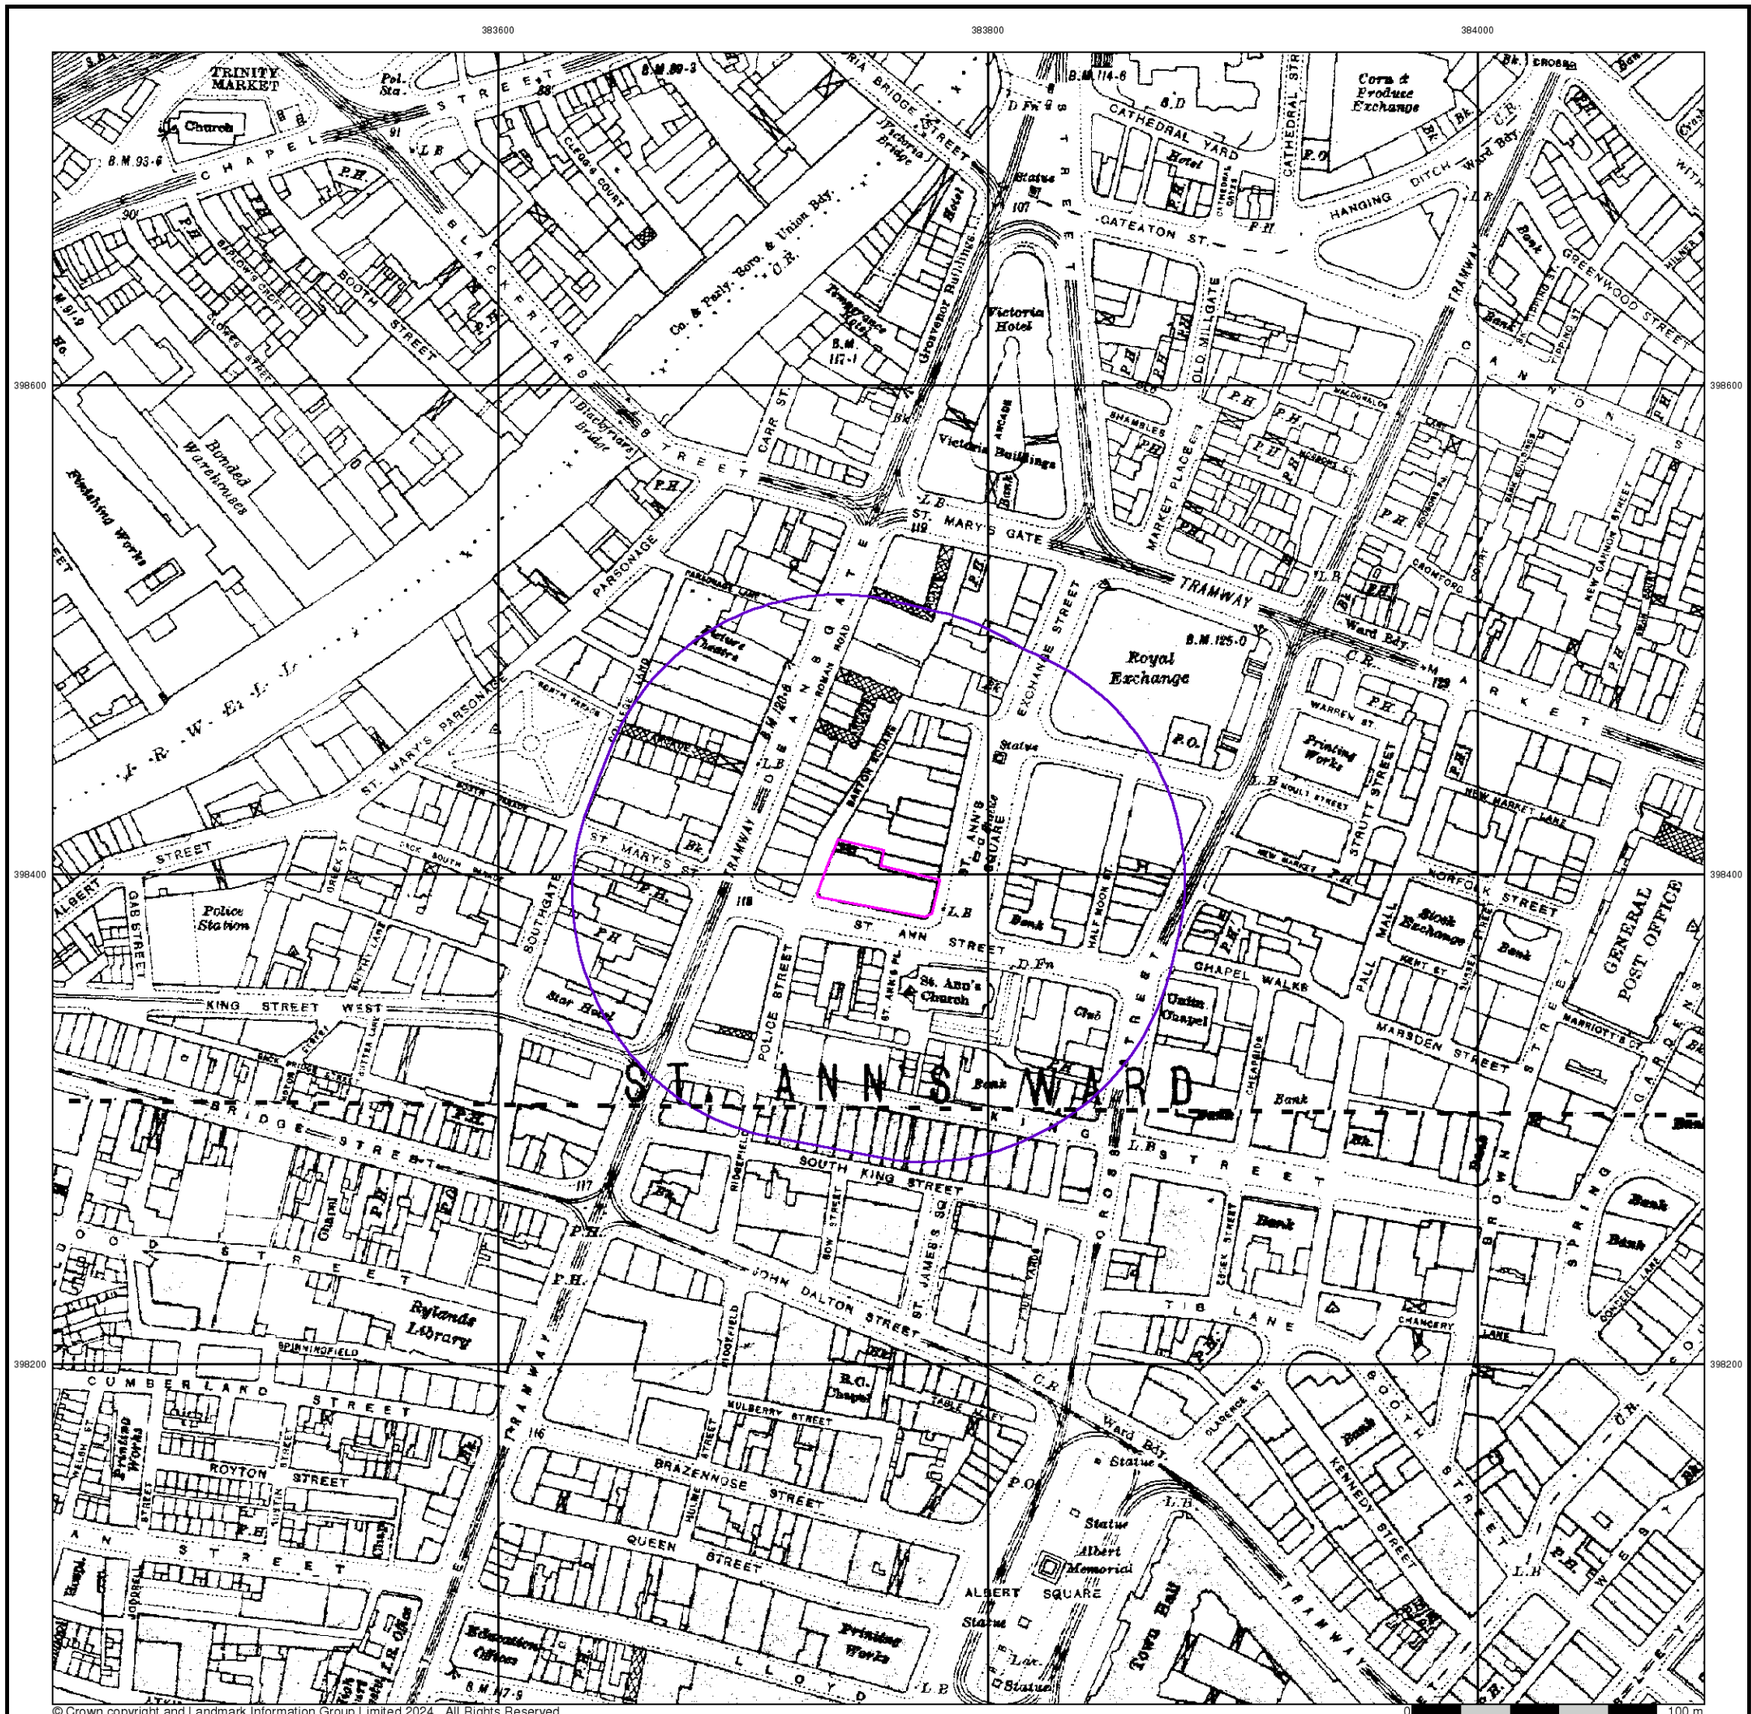


© Crown copyright and Landmark Information Group Limited 2024. All Rights Reserved.

iGeo


## Lancashire And Furness

### Published 1932 - 1933


### Source map scale - 1:2,500

The historical maps shown were reproduced from maps predominantly held at the scale adopted for England, Wales and Scotland in the 1840`s. In 1854 the 1:2,500 scale was adopted for mapping urban areas and by 1896 it covered the whole of what were considered to be the cultivated parts of Great Britain. The published date given below is often some years later than the surveyed date. Before 1938, all OS maps were based on the Cassini Projection, with independent surveys of a single county or group of counties, giving rise to significant inaccuracies in outlying areas.

## Map Name(s) and Date(s)

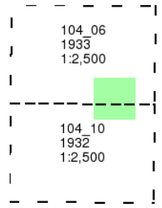


## Historical Map - Segment A13

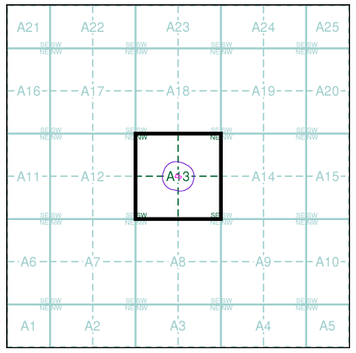



## Order Details

| | |
|---|---|
| Order Number: | 353493473_1_1 |
| Customer Ref: | 5346 |
| National Grid Reference: | 383750, 398400 |
| Slice: | A |
| Site Area (Ha): | 0.1 |
| Search Buffer (m): | 100 |

## Site Details

Equitable Building, 28 St. Anns Square, MANCHESTER, M2 7JB

Landmark INFORMATION GROUP
Tel: 0844 844 9952
Fax: 0844 844 9951
Web: www.envirocheck.co.uk

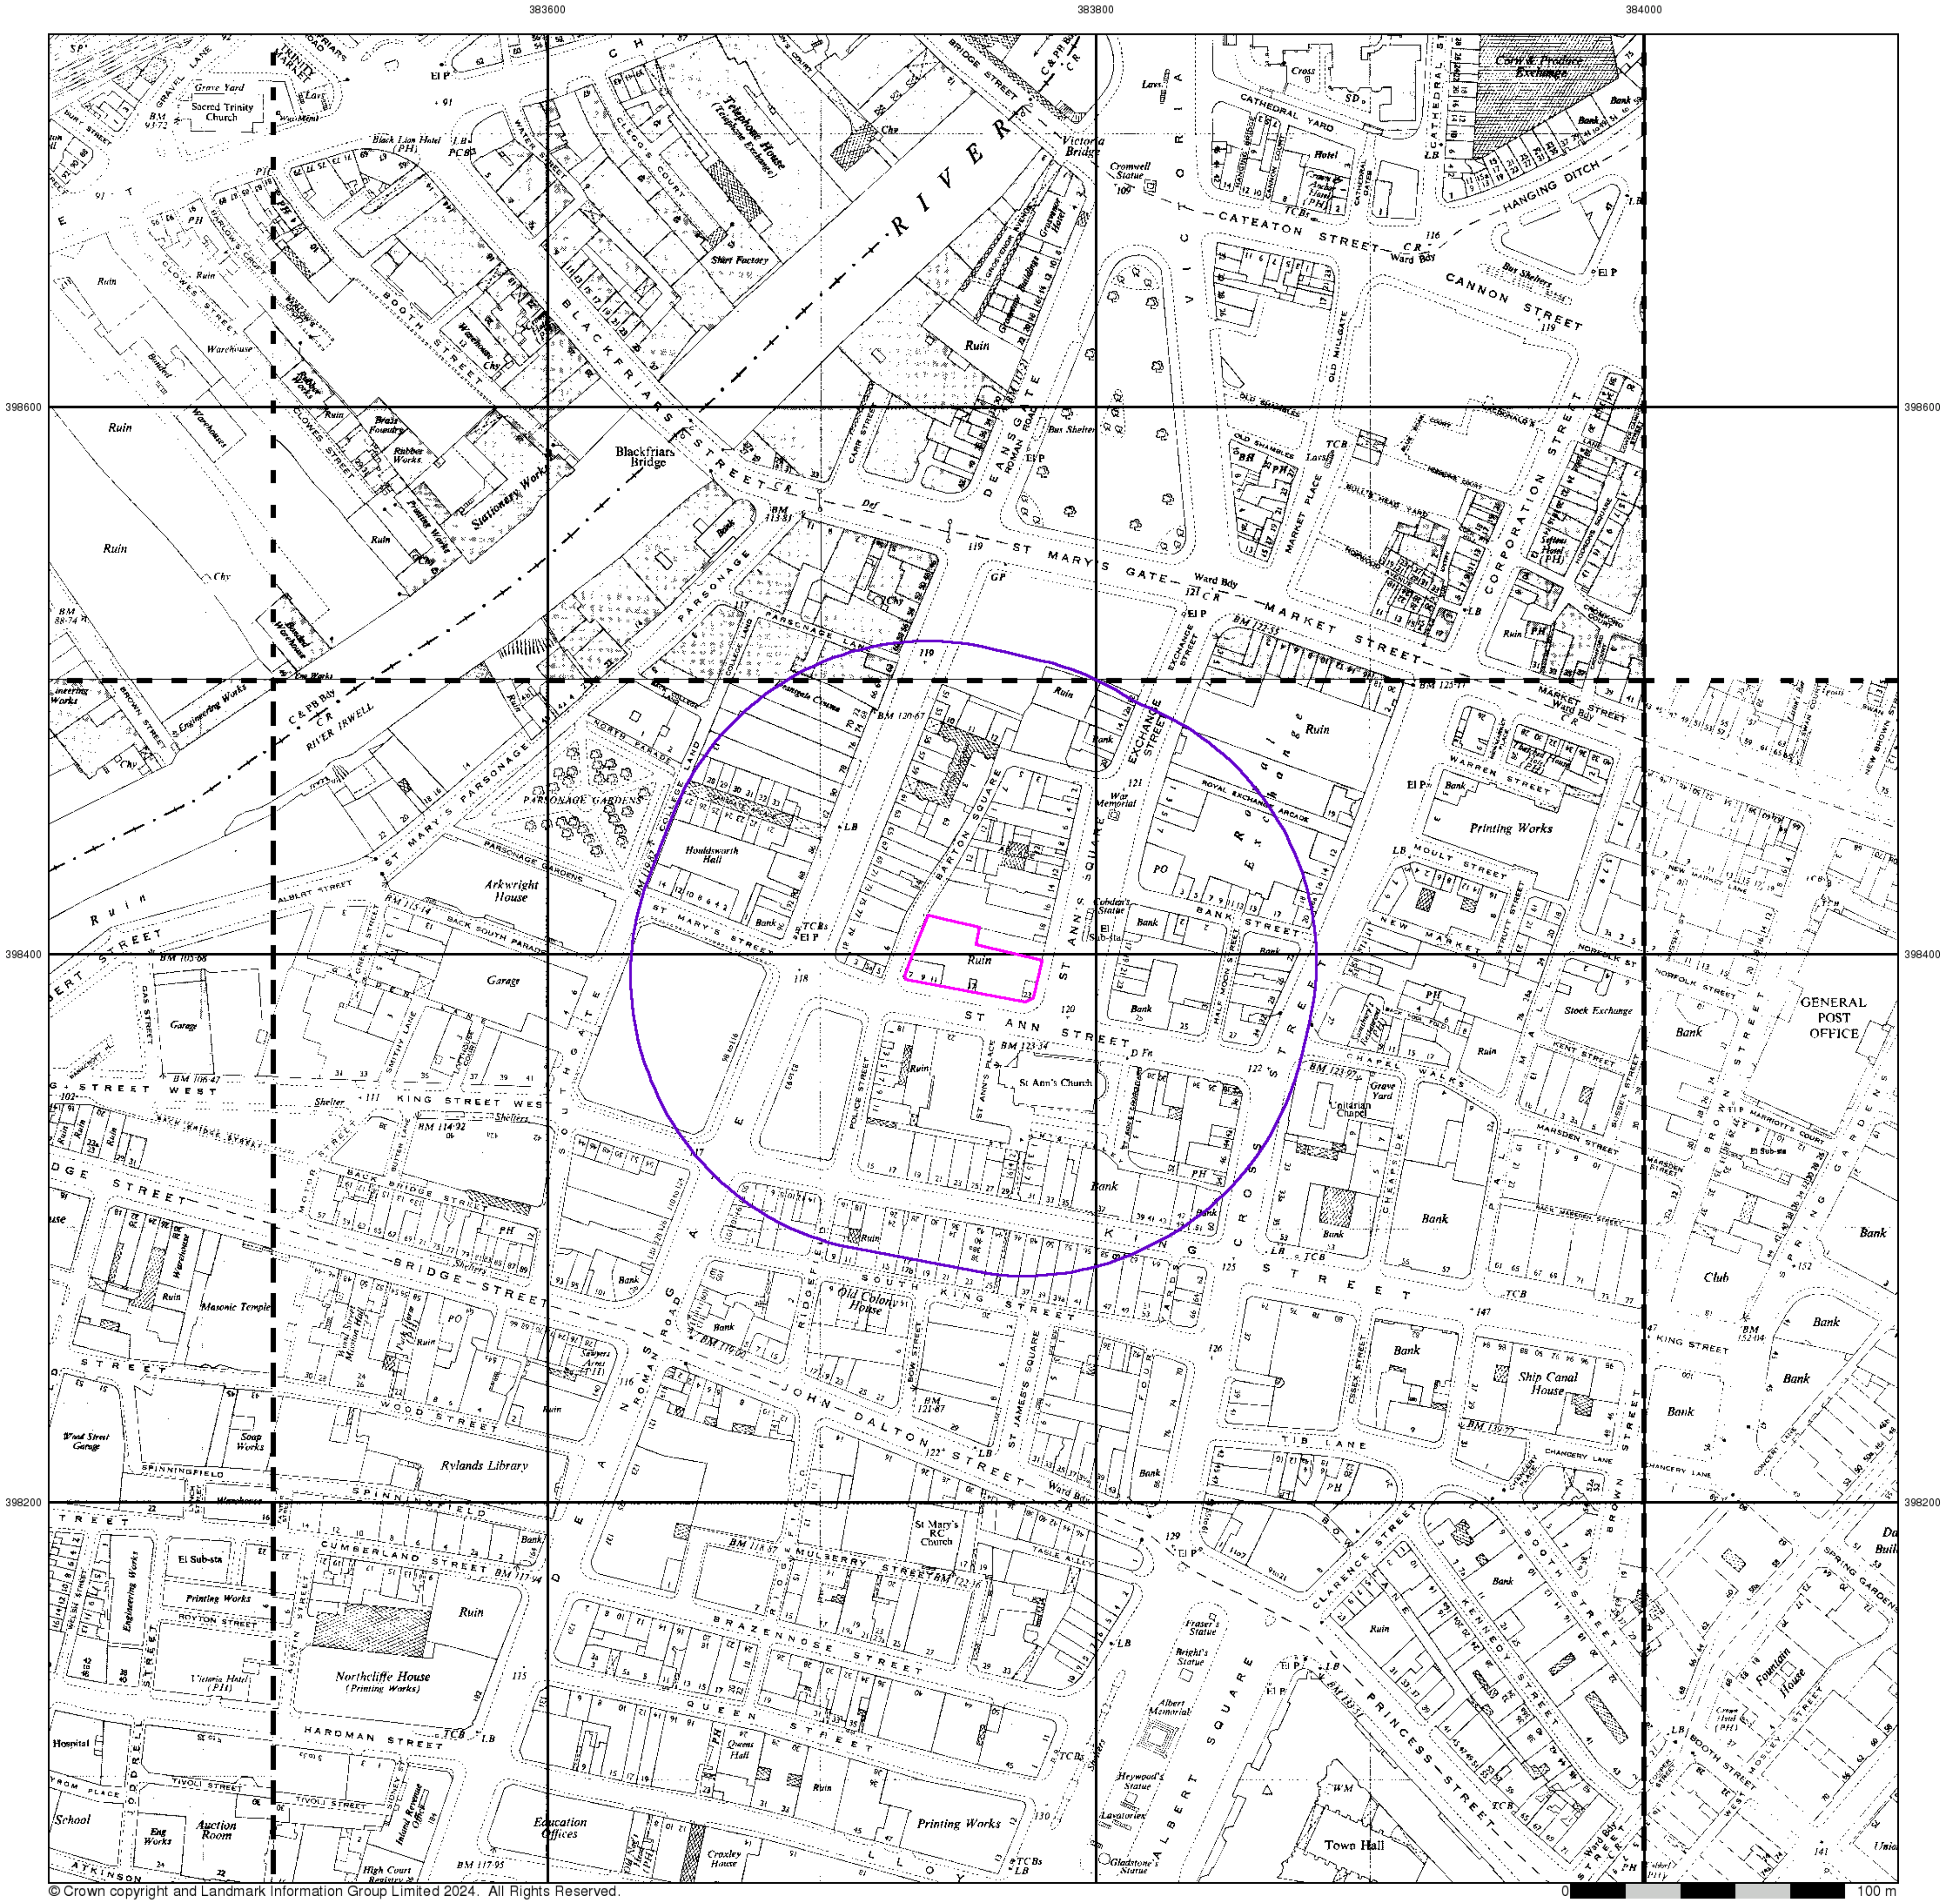






## Ordnance Survey Plan

## Published 1948 - 1949


## Source map scale - 1:1,250

The historical maps shown were reproduced from maps predominantly held at the scale adopted for England, Wales and Scotland in the 1840`s. In 1854 the 1:2,500 scale was adopted for mapping urban areas and by 1896 it covered the whole of what were considered to be the cultivated parts of Great Britain. The published date given below is often some years later than the surveyed date. Before 1938, all OS maps were based on the Cassini Projection, with independent surveys of a single county or group of counties, giving rise to significant inaccuracies in outlying areas.

## Map Name(s) and Date(s)

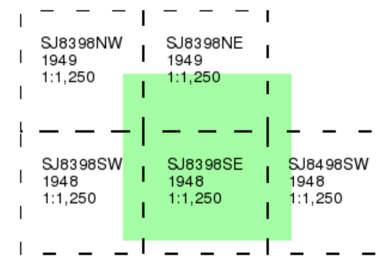


## Historical Map - Segment A13

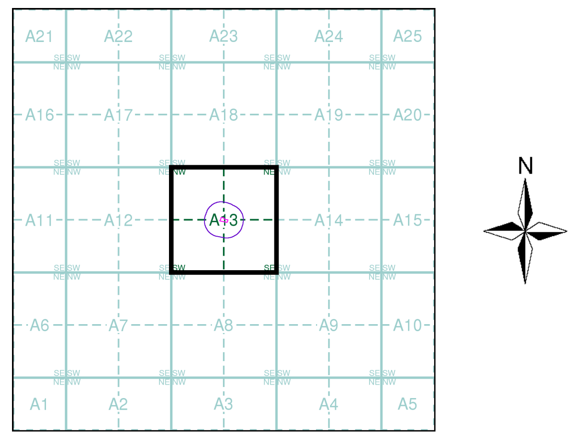



## Order Details

Order Number: 353493473_1_1
Customer Ref: 5346
National Grid Reference: 383750, 398400
Slice: A
Site Area (Ha): 0.1
Search Buffer (m): 100

## Site Details

Equitable Building, 28 St. Anns Square, MANCHESTER, M2 7JB

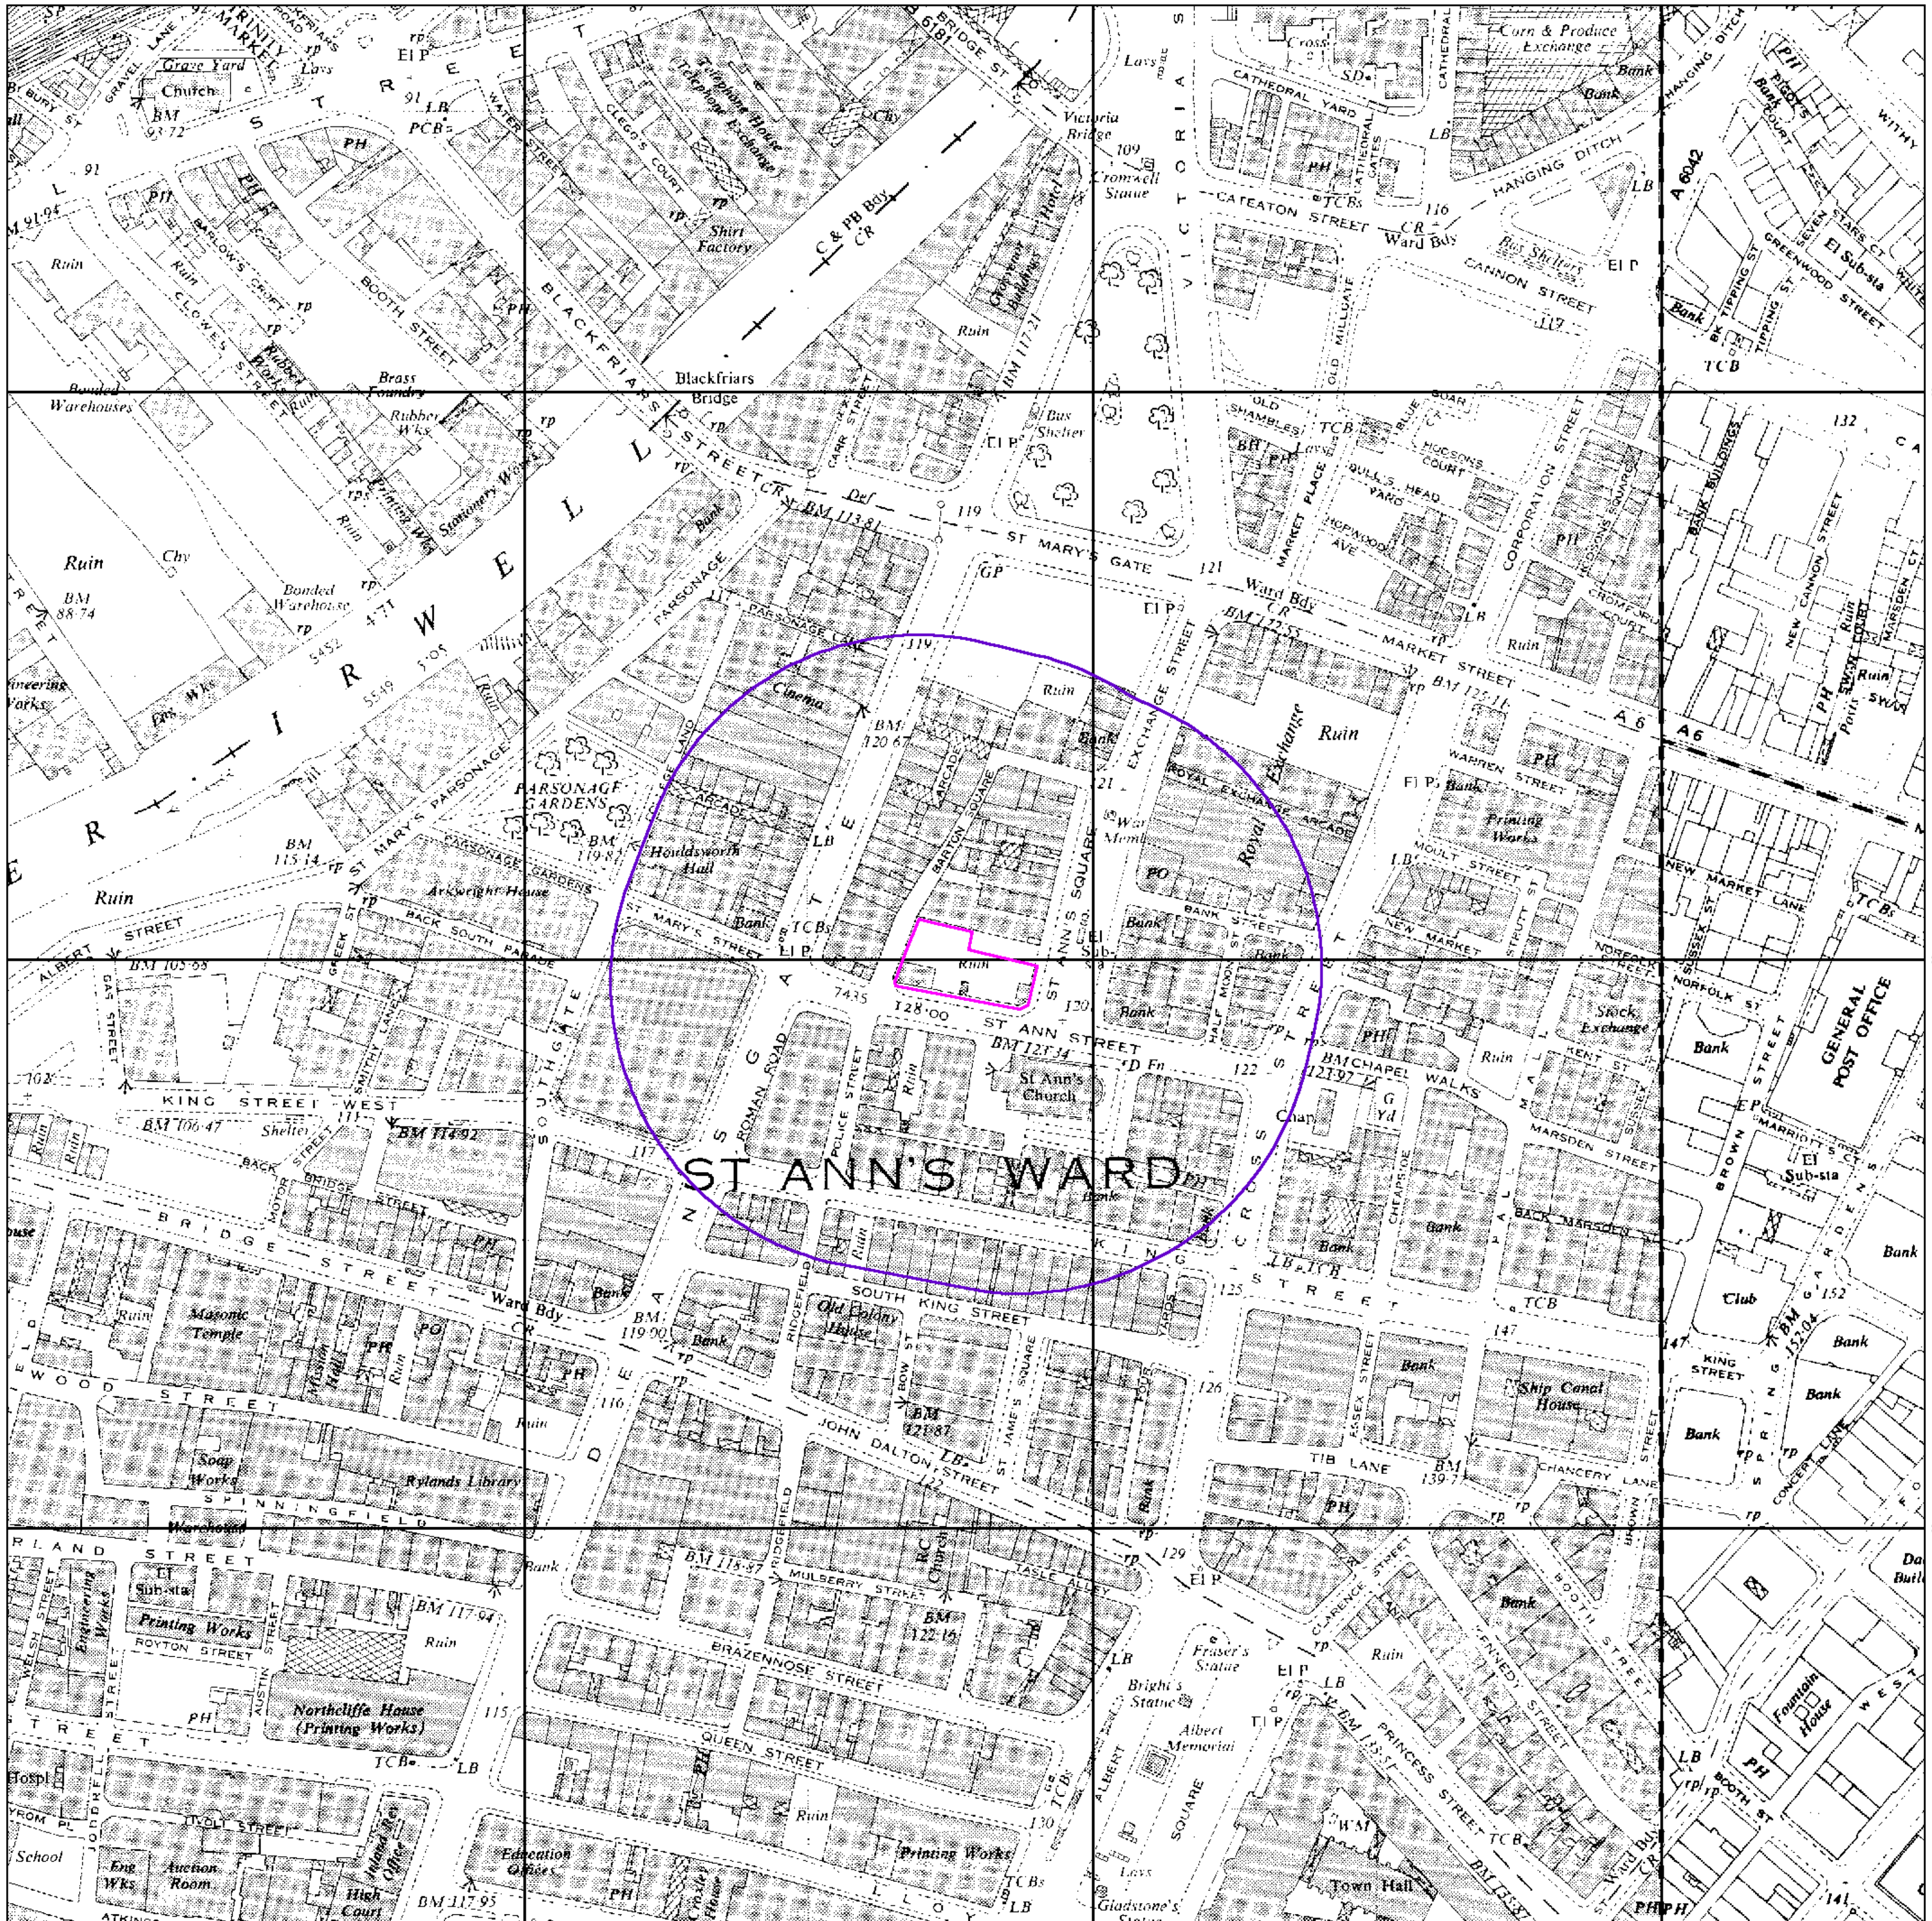


© Crown copyright and Landmark Information Group Limited 2024. All Rights Reserved.


# Ordnance Survey Plan

## Published 1951


## Source map scale - 1:2,500

The historical maps shown were reproduced from maps predominantly held at the scale adopted for England, Wales and Scotland in the 1840`s. In 1854 the 1:2,500 scale was adopted for mapping urban areas and by 1896 it covered the whole of what were considered to be the cultivated parts of Great Britain. The published date given below is often some years later than the surveyed date. Before 1938, all OS maps were based on the Cassini Projection, with independent surveys of a single county or group of counties, giving rise to significant inaccuracies in outlying areas.

## Map Name(s) and Date(s)

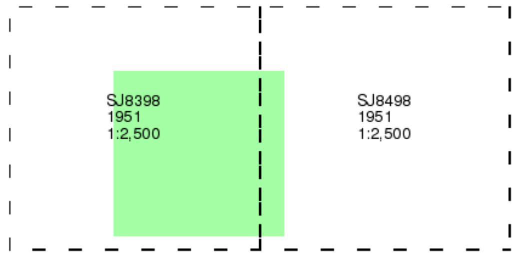


## Historical Map - Segment A13

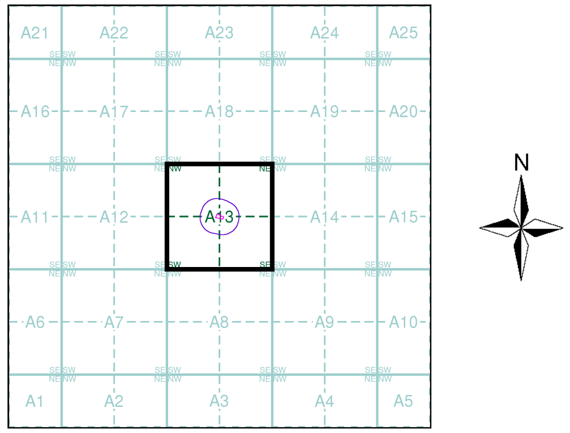


## Order Details


Order Number: 353493473_1_1
Customer Ref: 5346
National Grid Reference: 383750, 398400
Slice: A
Site Area (Ha): 0.1
Search Buffer (m): 100

## Site Details

Equitable Building, 28 St. Anns Square, MANCHESTER, M2 7JB

Landmark INFORMATION GROUP

Tel: 0844 844 9952
Fax: 0844 844 9951
Web: www.envirocheck.co.uk

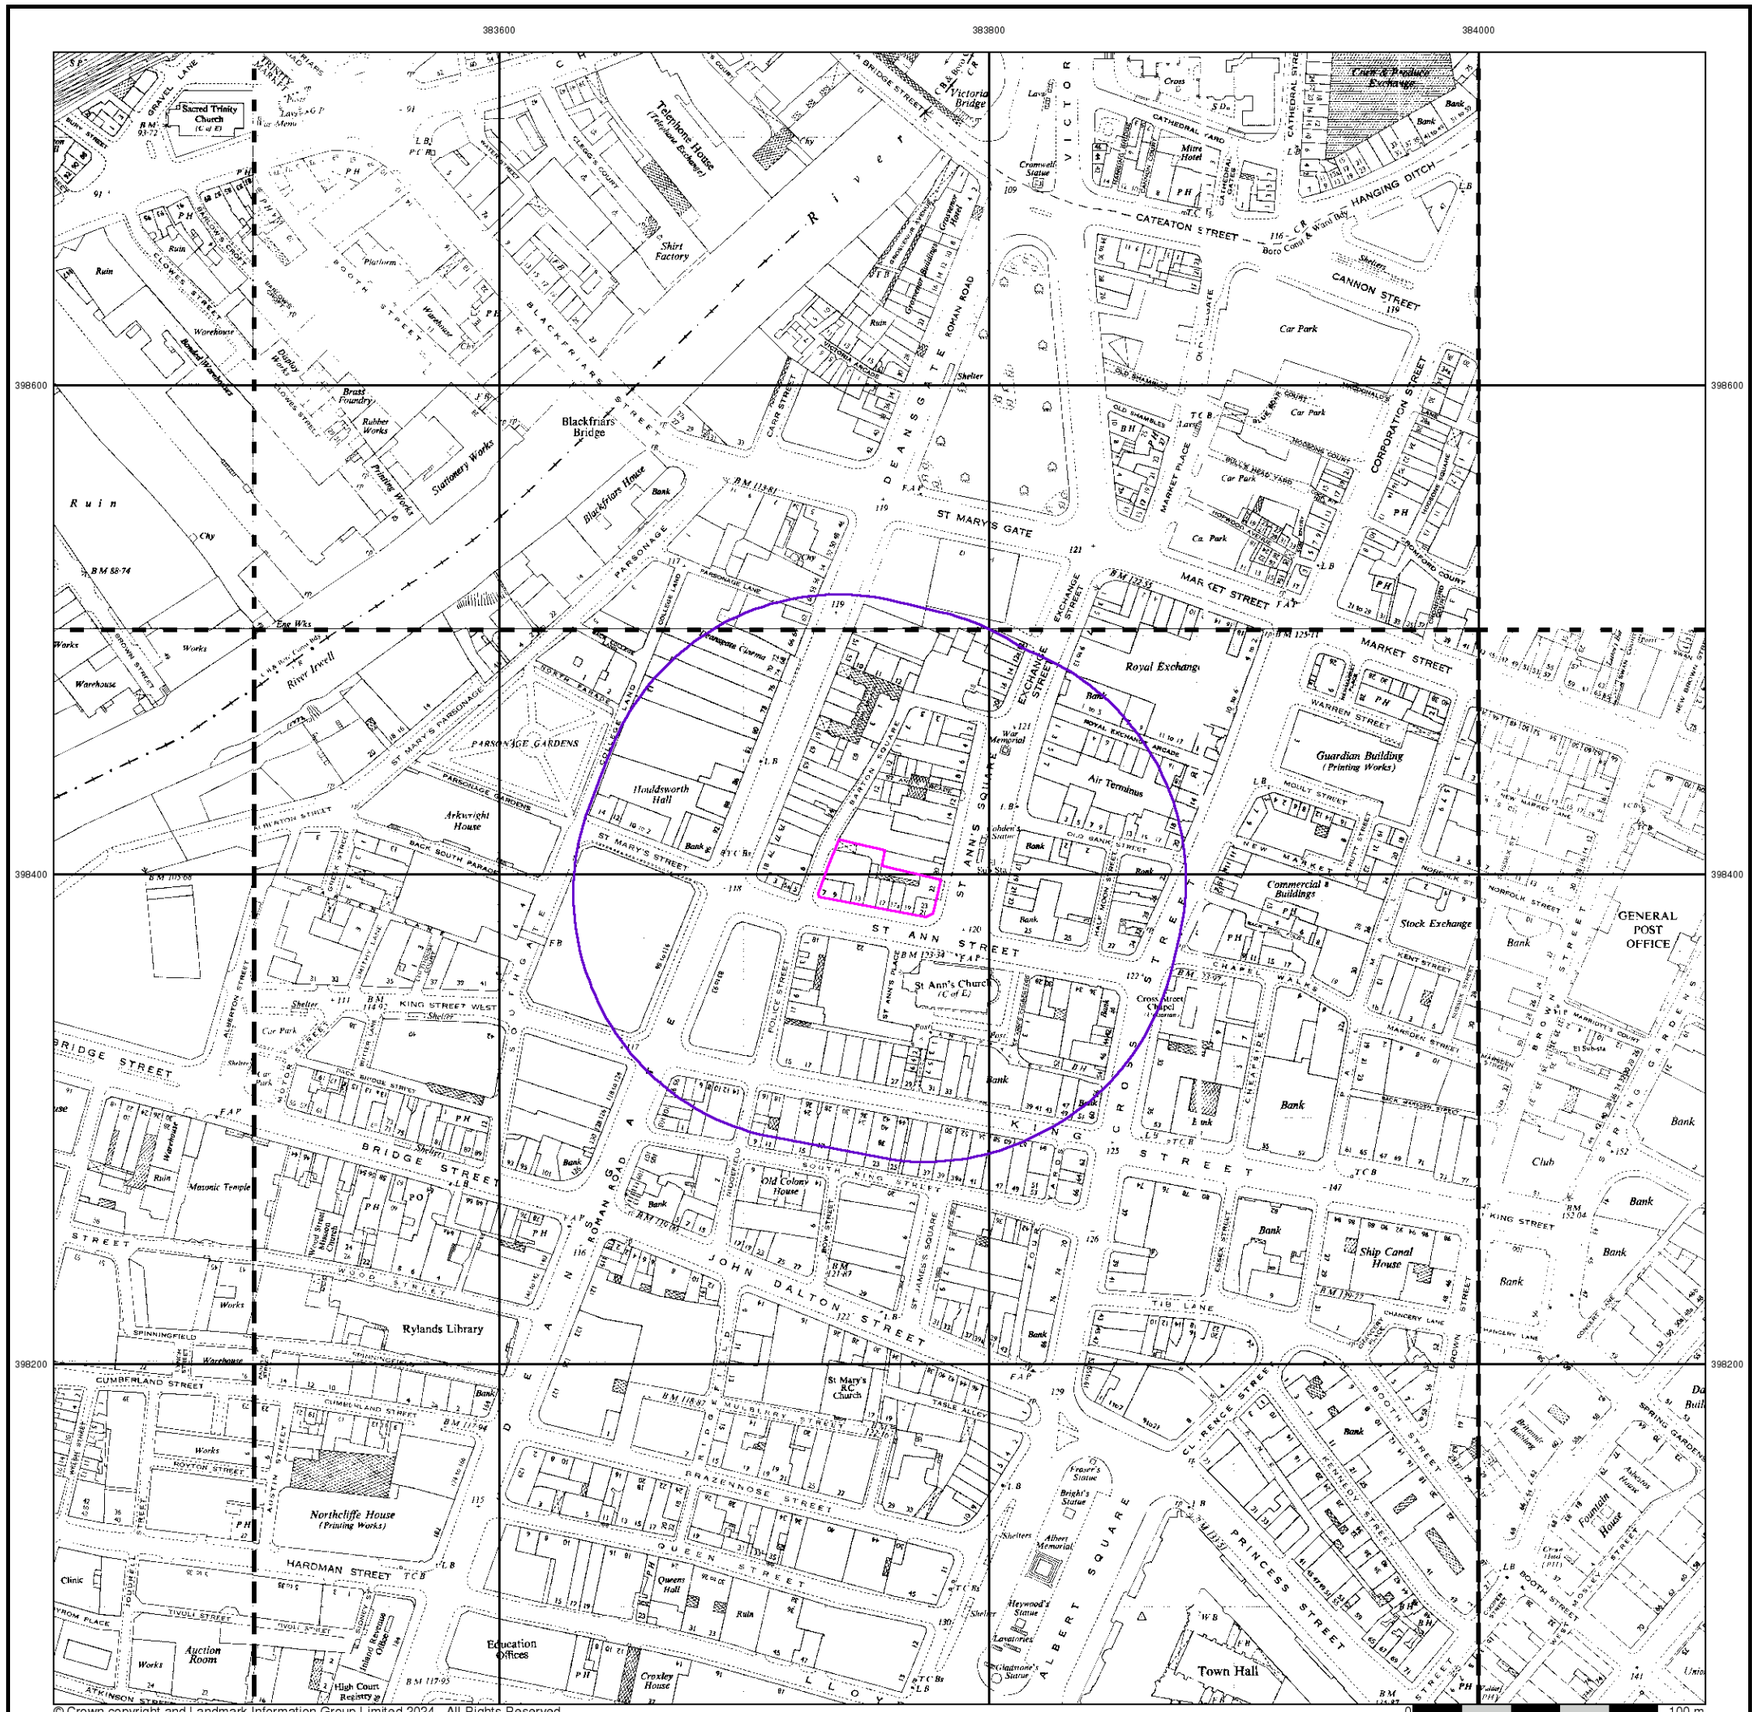


© Crown copyright and Landmark Information Group Limited 2024. All Rights Reserved.


# Ordnance Survey Plan

## Published 1951 - 1957


## Source map scale - 1:1,250

The historical maps shown were reproduced from maps predominantly held at the scale adopted for England, Wales and Scotland in the 1840`s. In 1854 the 1:2,500 scale was adopted for mapping urban areas and by 1896 it covered the whole of what were considered to be the cultivated parts of Great Britain. The published date given below is often some years later than the surveyed date. Before 1938, all OS maps were based on the Cassini Projection, with independent surveys of a single county or group of counties, giving rise to significant inaccuracies in outlying areas.

## Map Name(s) and Date(s)

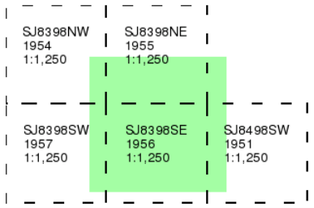


## Historical Map - Segment A13

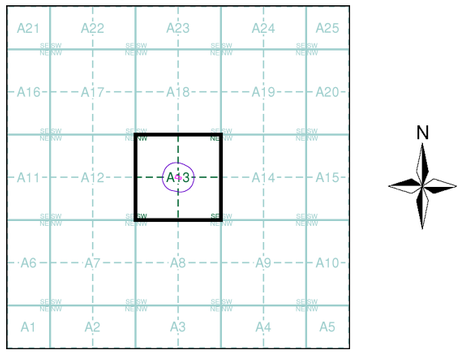



## Order Details

| | |
|---|---|
| Order Number: | 353493473_1_1 |
| Customer Ref: | 5346 |
| National Grid Reference: | 383750, 398400 |
| Slice: | A |
| Site Area (Ha): | 0.1 |
| Search Buffer (m): | 100 |

## Site Details

Equitable Building, 28 St. Anns Square, MANCHESTER, M2 7JB

Landmark INFORMATION GROUP
Tel: 0844 844 9952
Fax: 0844 844 9951
Web: www.envirocheck.co.uk

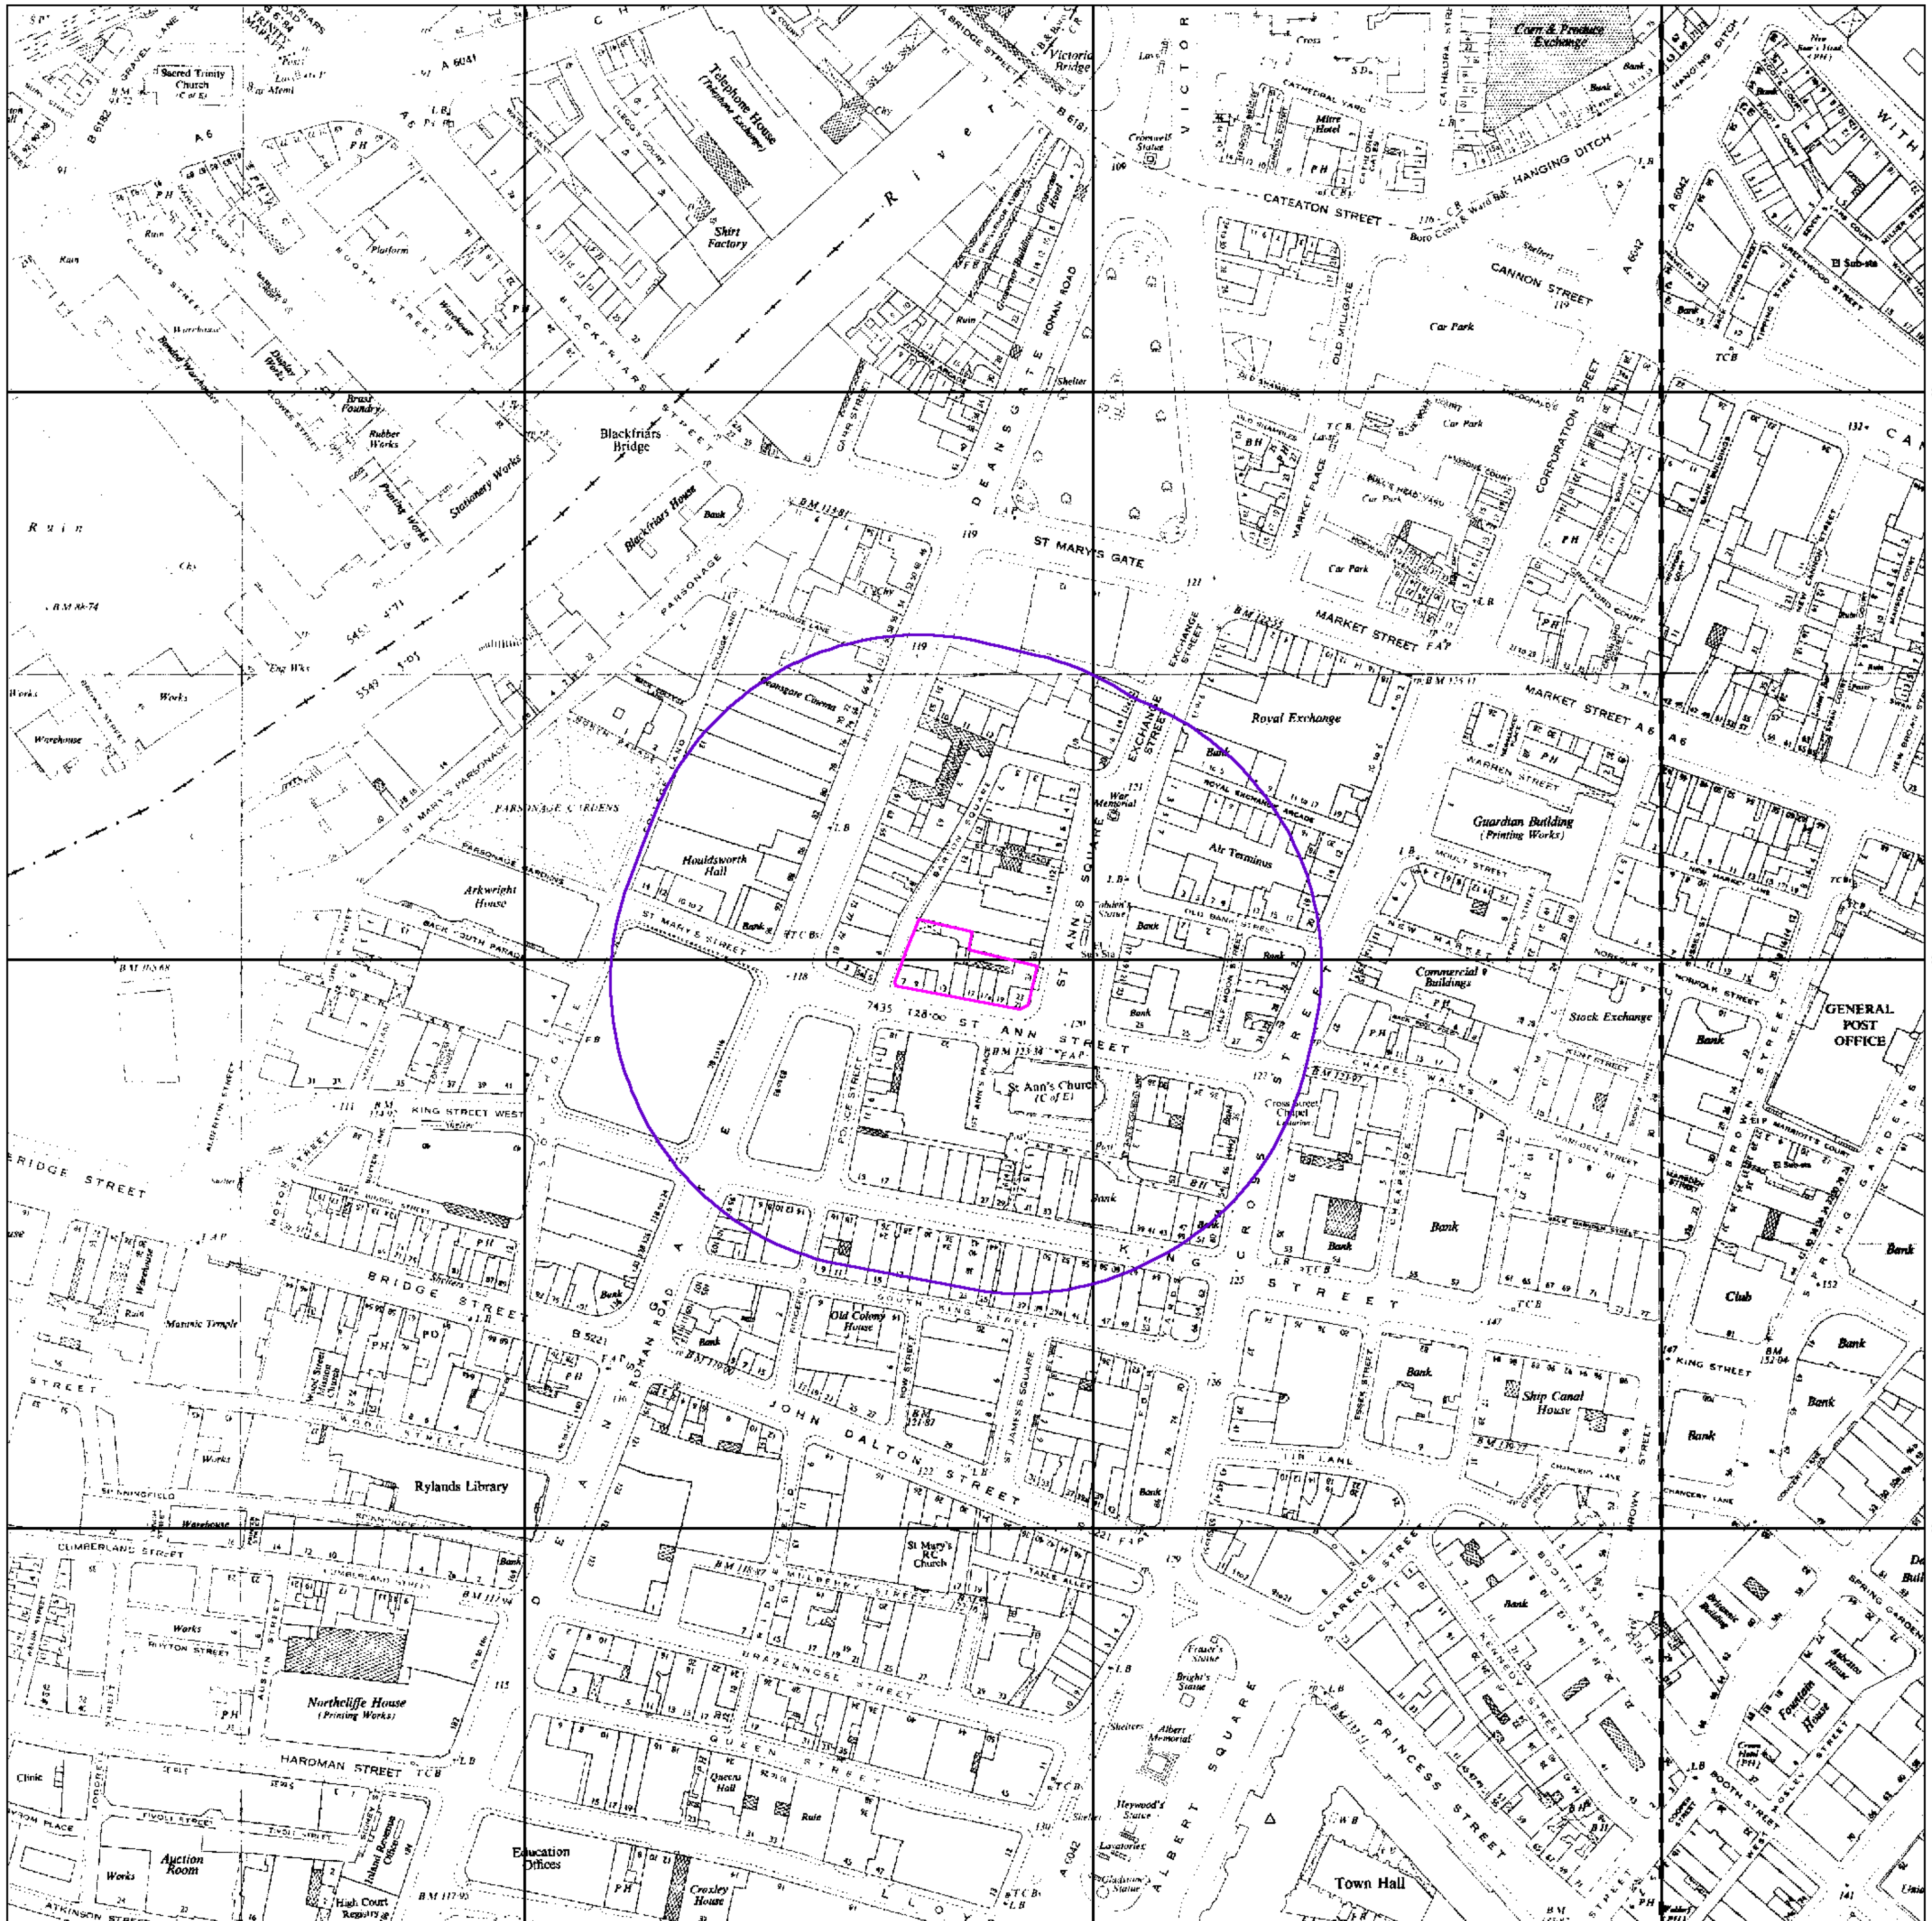

© Crown copyright and Landmark Information Group Limited 2024. All Rights Reserved.

0 100 m

# iGeo


## Ordnance Survey Plan

**Published 1955 - 1958**


**Source map scale - 1:2,500**

The historical maps shown were reproduced from maps predominantly held at the scale adopted for England, Wales and Scotland in the 1840`s. In 1854 the 1:2,500 scale was adopted for mapping urban areas and by 1896 it covered the whole of what were considered to be the cultivated parts of Great Britain. The published date given below is often some years later than the surveyed date. Before 1938, all OS maps were based on the Cassini Projection, with independent surveys of a single county or group of counties, giving rise to significant inaccuracies in outlying areas.

## Map Name(s) and Date(s)

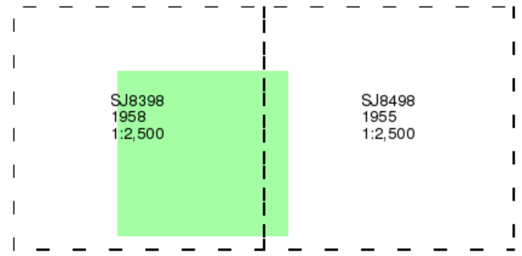


## Historical Map - Segment A13

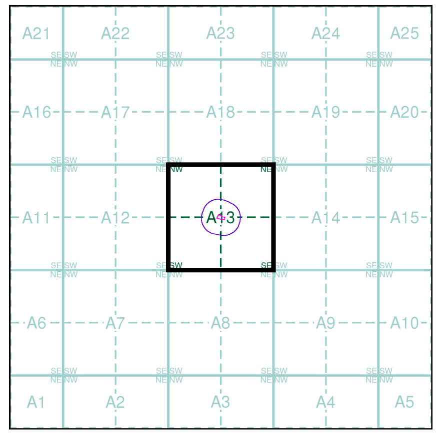


N

## Order Details


Order Number: 353493473_1_1
Customer Ref: 5346
National Grid Reference: 383750, 398400
Slice: A
Site Area (Ha): 0.1
Search Buffer (m): 100

## Site Details

Equitable Building, 28 St. Anns Square, MANCHESTER, M2 7JB

Landmark INFORMATION GROUP

Tel: 0844 844 9952
Fax: 0844 844 9951
Web: www.envirocheck.co.uk

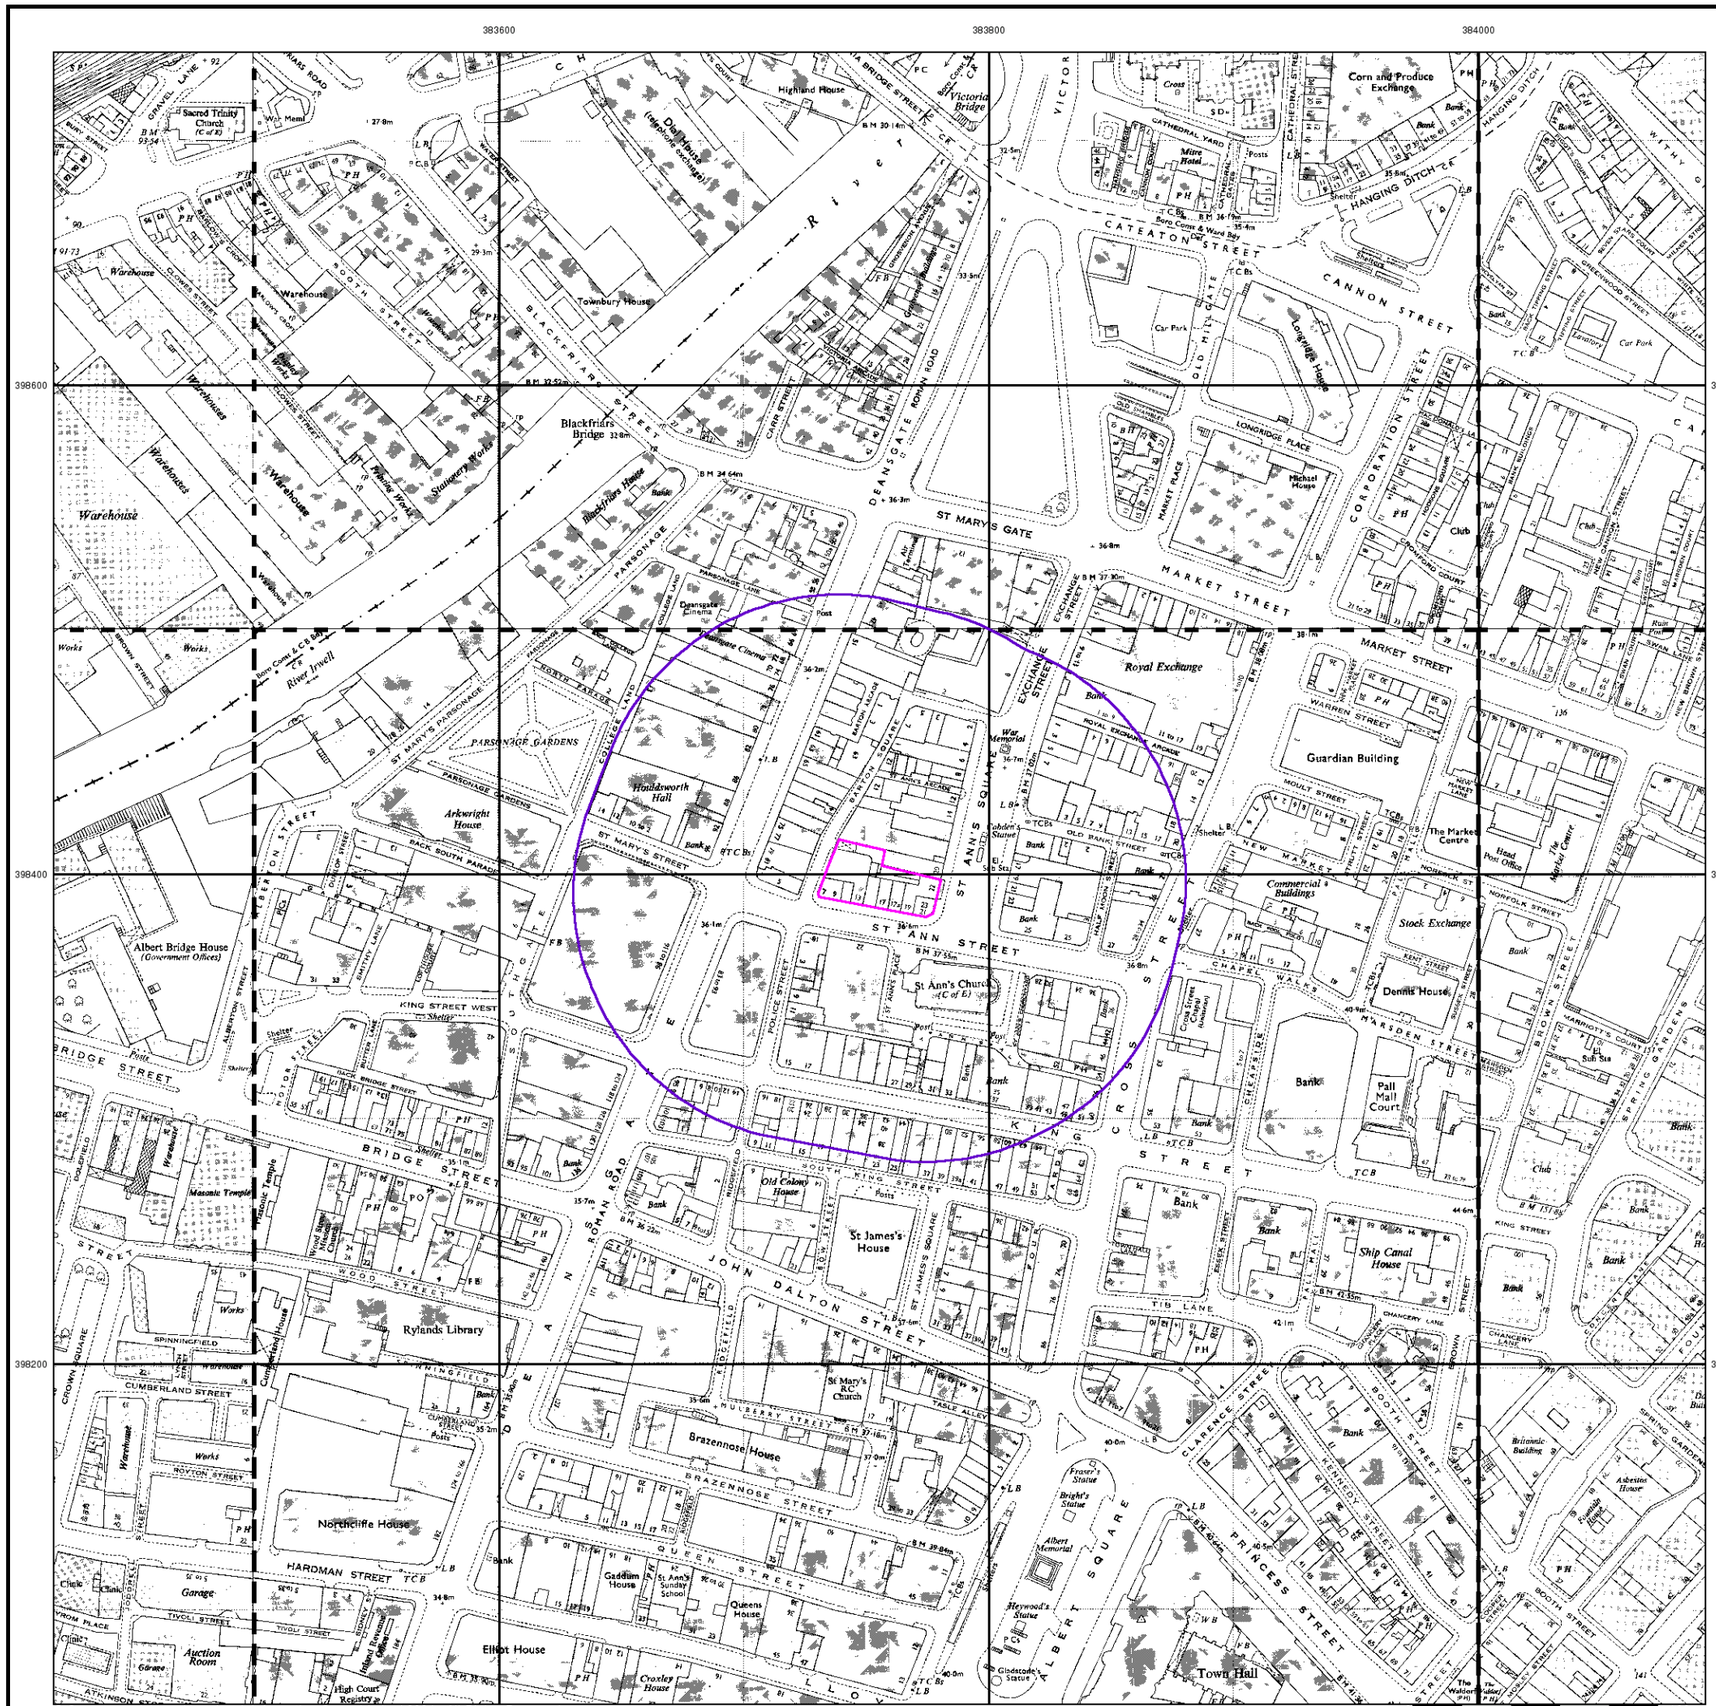


© Crown copyright and Landmark Information Group Limited 2024. All Rights Reserved.

iGeo


## Ordnance Survey Plan

## Published 1962 - 1970


## Source map scale - 1:1,250

The historical maps shown were reproduced from maps predominantly held at the scale adopted for England, Wales and Scotland in the 1840`s. In 1854 the 1:2,500 scale was adopted for mapping urban areas and by 1896 it covered the whole of what were considered to be the cultivated parts of Great Britain. The published date given below is often some years later than the surveyed date. Before 1938, all OS maps were based on the Cassini Projection, with independent surveys of a single county or group of counties, giving rise to significant inaccuracies in outlying areas.

## Map Name(s) and Date(s)

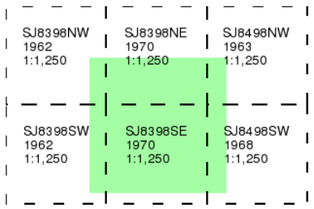


## Historical Map - Segment A13

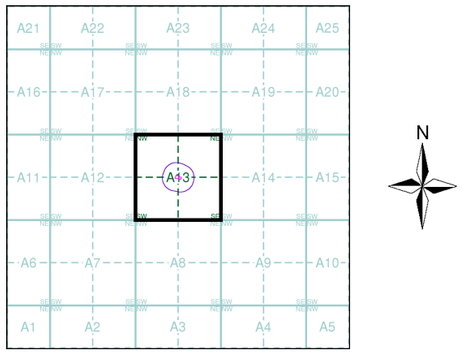



## Order Details

| | |
|---|---|
| Order Number: | 353493473_1_1 |
| Customer Ref: | 5346 |
| National Grid Reference: | 383750, 398400 |
| Slice: | A |
| Site Area (Ha): | 0.1 |
| Search Buffer (m): | 100 |

## Site Details

Equitable Building, 28 St. Anns Square, MANCHESTER, M2 7JB

Landmark INFORMATION GROUP
Tel: 0844 844 9952
Fax: 0844 844 9951
Web: www.envirocheck.co.uk

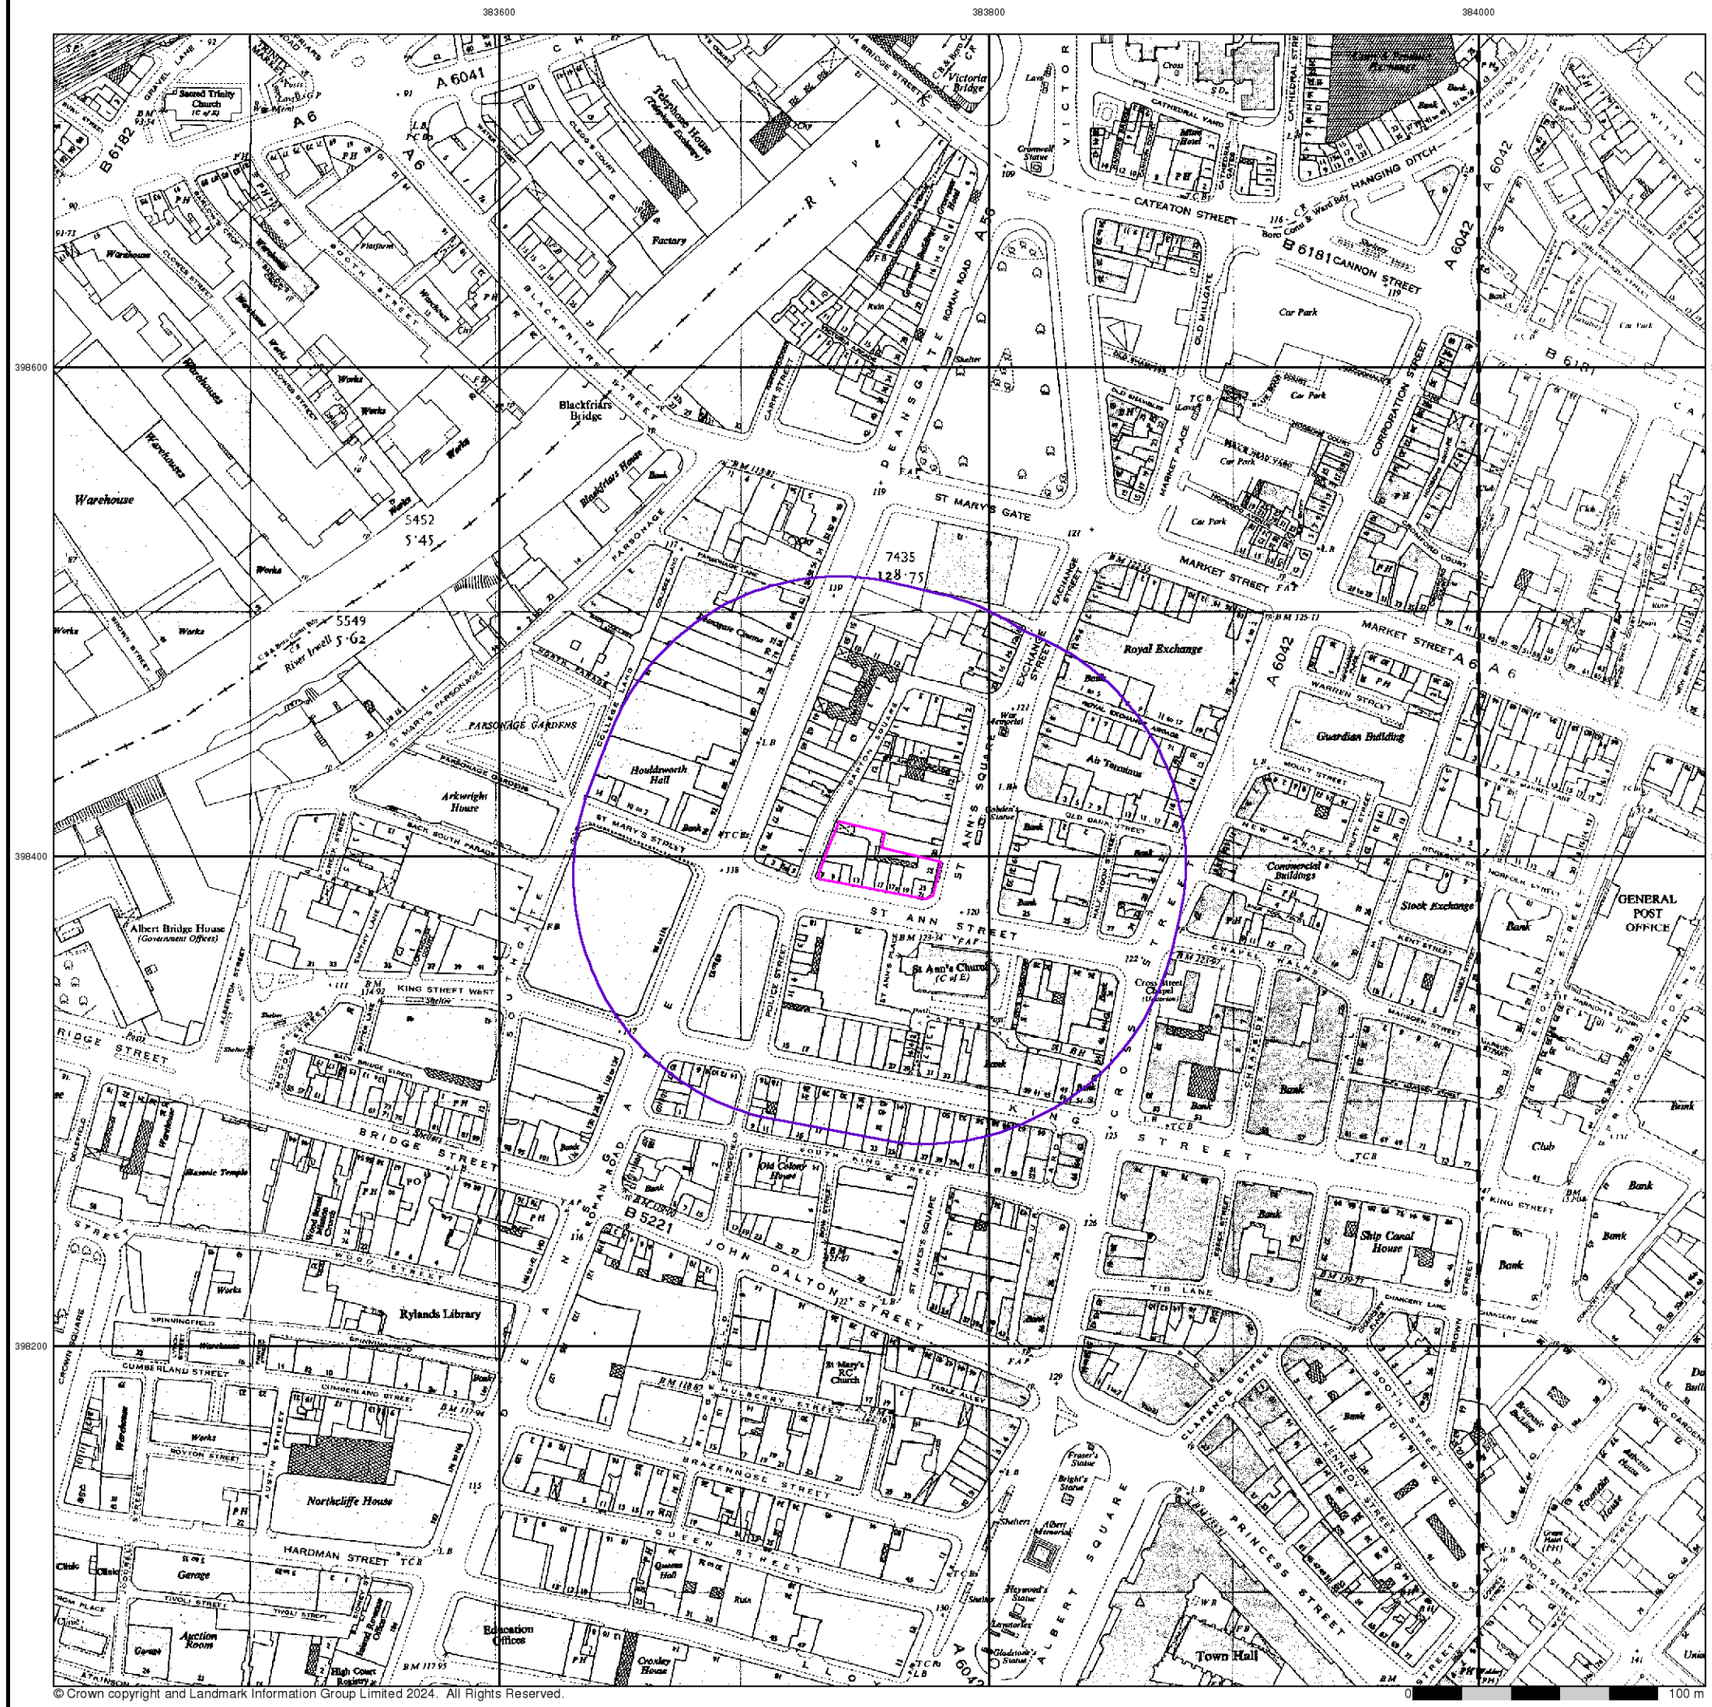


© Crown copyright and Landmark Information Group Limited 2024. All Rights Reserved.

iGeo


## Ordnance Survey Plan

**Published 1963 - 1965**


**Source map scale - 1:2,500**

The historical maps shown were reproduced from maps predominantly held at the scale adopted for England, Wales and Scotland in the 1840`s. In 1854 the 1:2,500 scale was adopted for mapping urban areas and by 1896 it covered the whole of what were considered to be the cultivated parts of Great Britain. The published date given below is often some years later than the surveyed date. Before 1938, all OS maps were based on the Cassini Projection, with independent surveys of a single county or group of counties, giving rise to significant inaccuracies in outlying areas.

## Map Name(s) and Date(s)

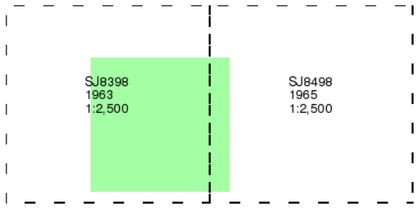


## Historical Map - Segment A13

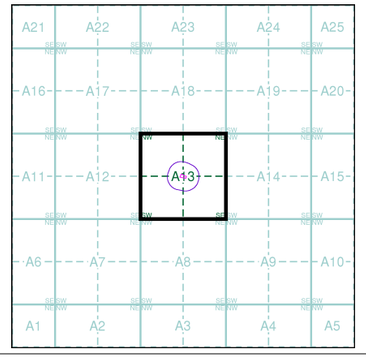


## Order Details


| | |
|---|---|
| Order Number: | 353493473_1_1 |
| Customer Ref: | 5346 |
| National Grid Reference: | 383750, 398400 |
| Slice: | A |
| Site Area (Ha): | 0.1 |
| Search Buffer (m): | 100 |

## Site Details

Equitable Building, 28 St. Anns Square, MANCHESTER, M2 7JB

Landmark INFORMATION GROUP

Tel: 0844 844 9952
Fax: 0844 844 9951
Web: www.envirocheck.co.uk

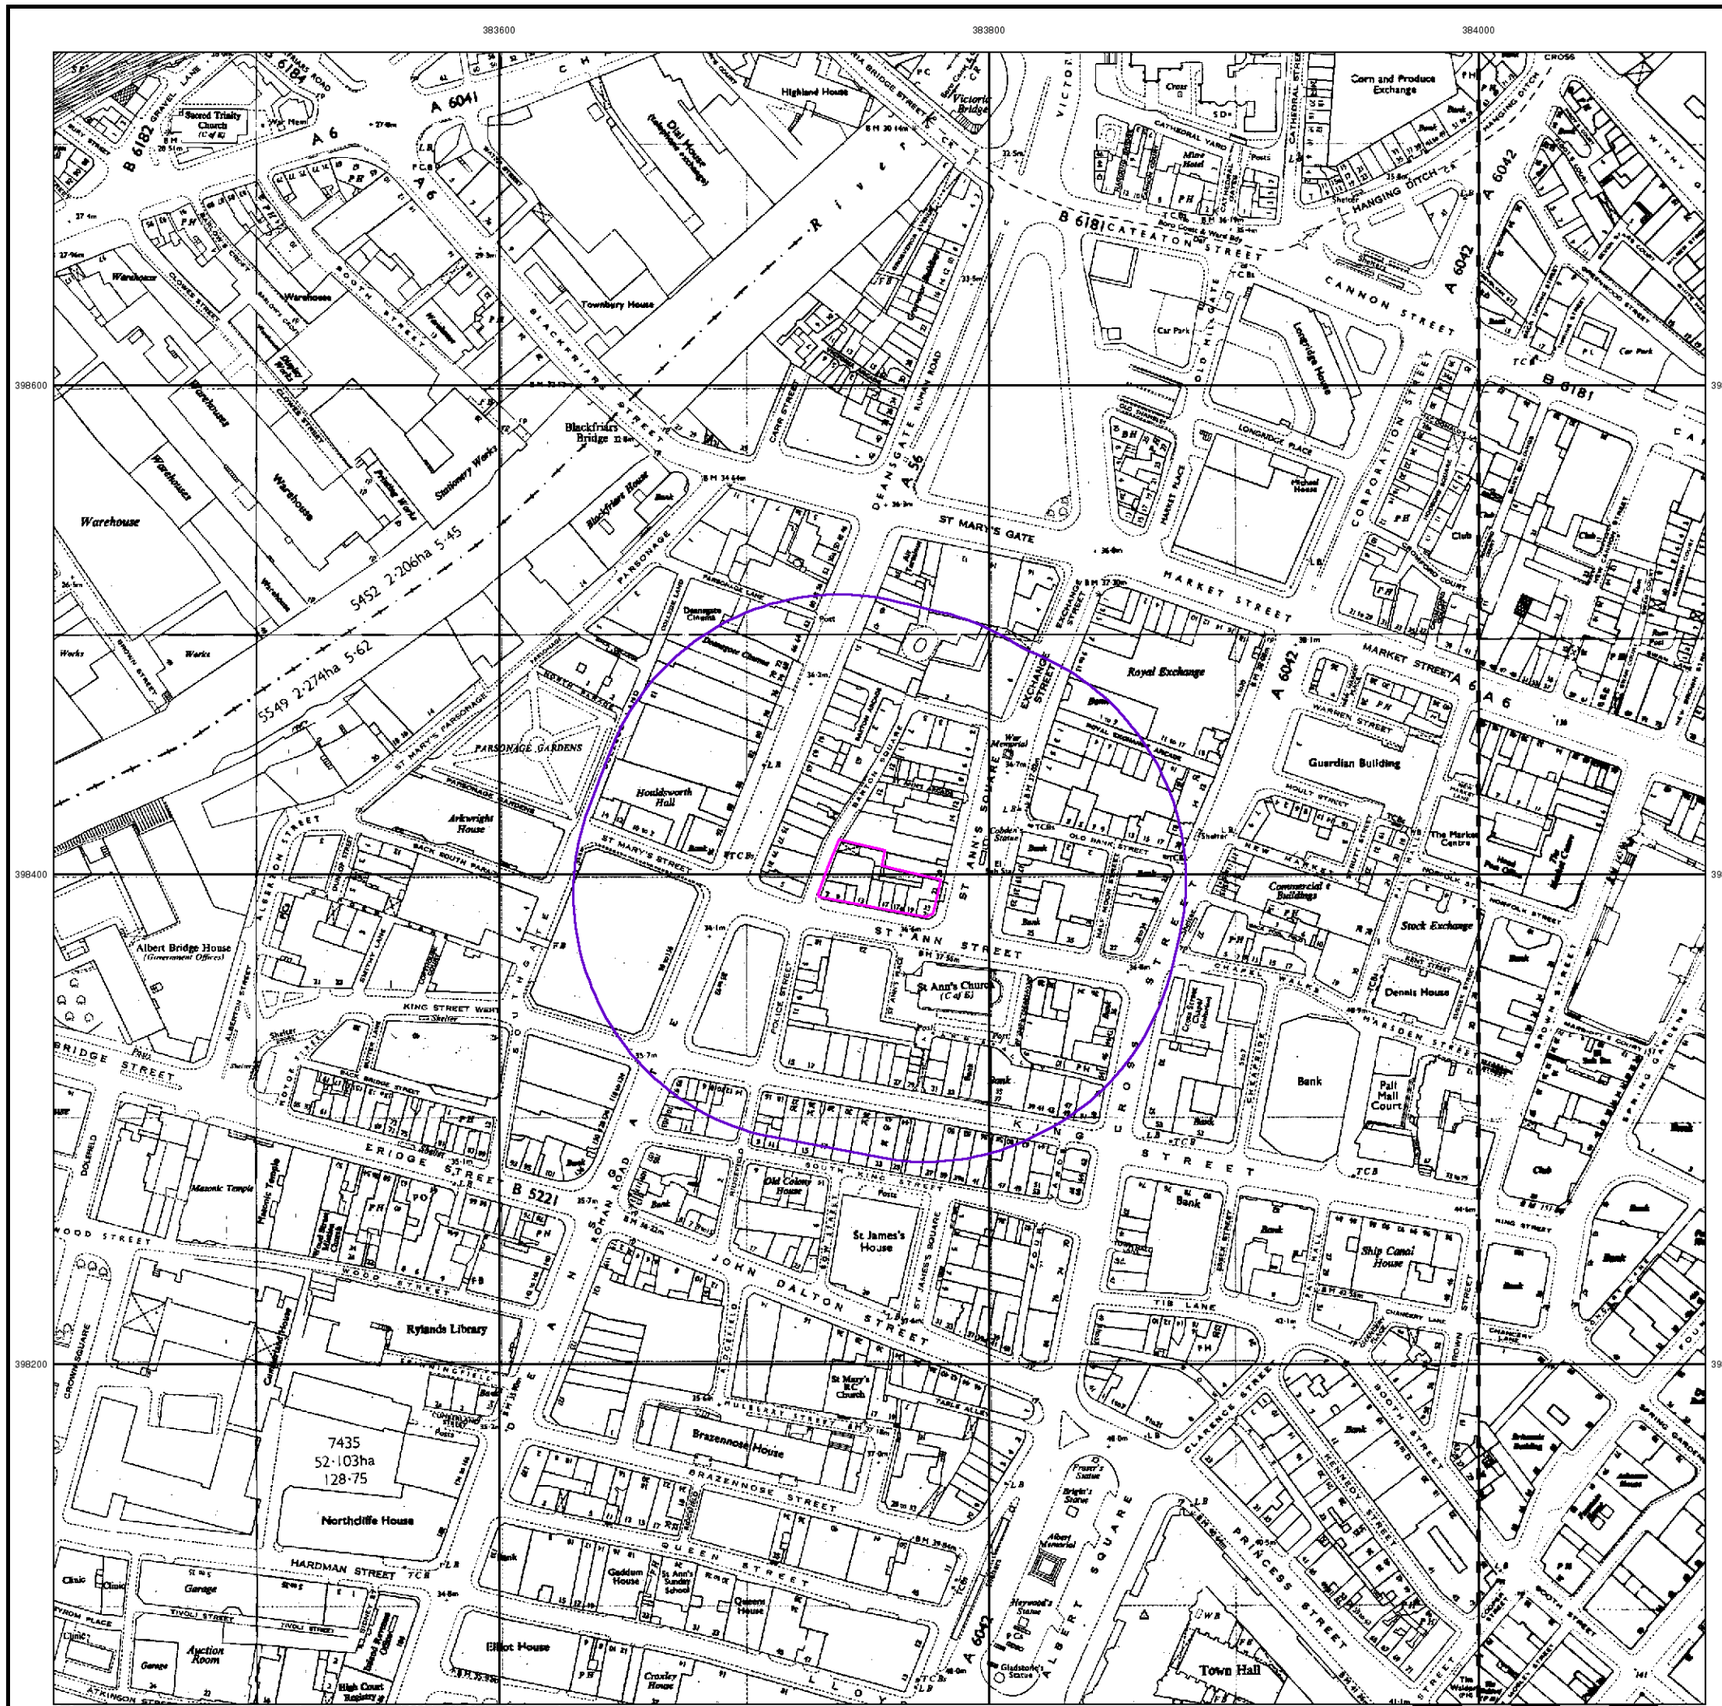


© Crown copyright and Landmark Information Group Limited 2024. All Rights Reserved.

iGeo


## Ordnance Survey Plan

**Published 1969 - 1971**


**Source map scale - 1:2,500**

The historical maps shown were reproduced from maps predominantly held at the scale adopted for England, Wales and Scotland in the 1840`s. In 1854 the 1:2,500 scale was adopted for mapping urban areas and by 1896 it covered the whole of what were considered to be the cultivated parts of Great Britain. The published date given below is often some years later than the surveyed date. Before 1938, all OS maps were based on the Cassini Projection, with independent surveys of a single county or group of counties, giving rise to significant inaccuracies in outlying areas.

## Map Name(s) and Date(s)

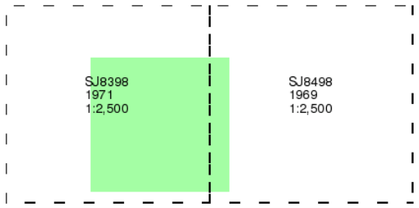


## Historical Map - Segment A13

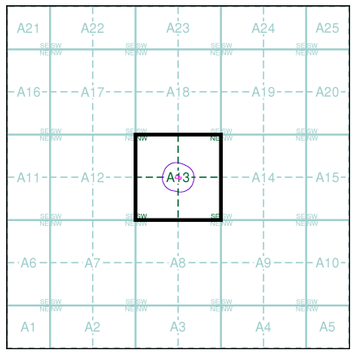



## Order Details

| | |
|---|---|
| Order Number: | 353493473_1_1 |
| Customer Ref: | 5346 |
| National Grid Reference: | 383750, 398400 |
| Slice: | A |
| Site Area (Ha): | 0.1 |
| Search Buffer (m): | 100 |

## Site Details

Equitable Building, 28 St. Anns Square, MANCHESTER, M2 7JB

Landmark INFORMATION GROUP
Tel: 0844 844 9952
Fax: 0844 844 9951
Web: www.envirocheck.co.uk

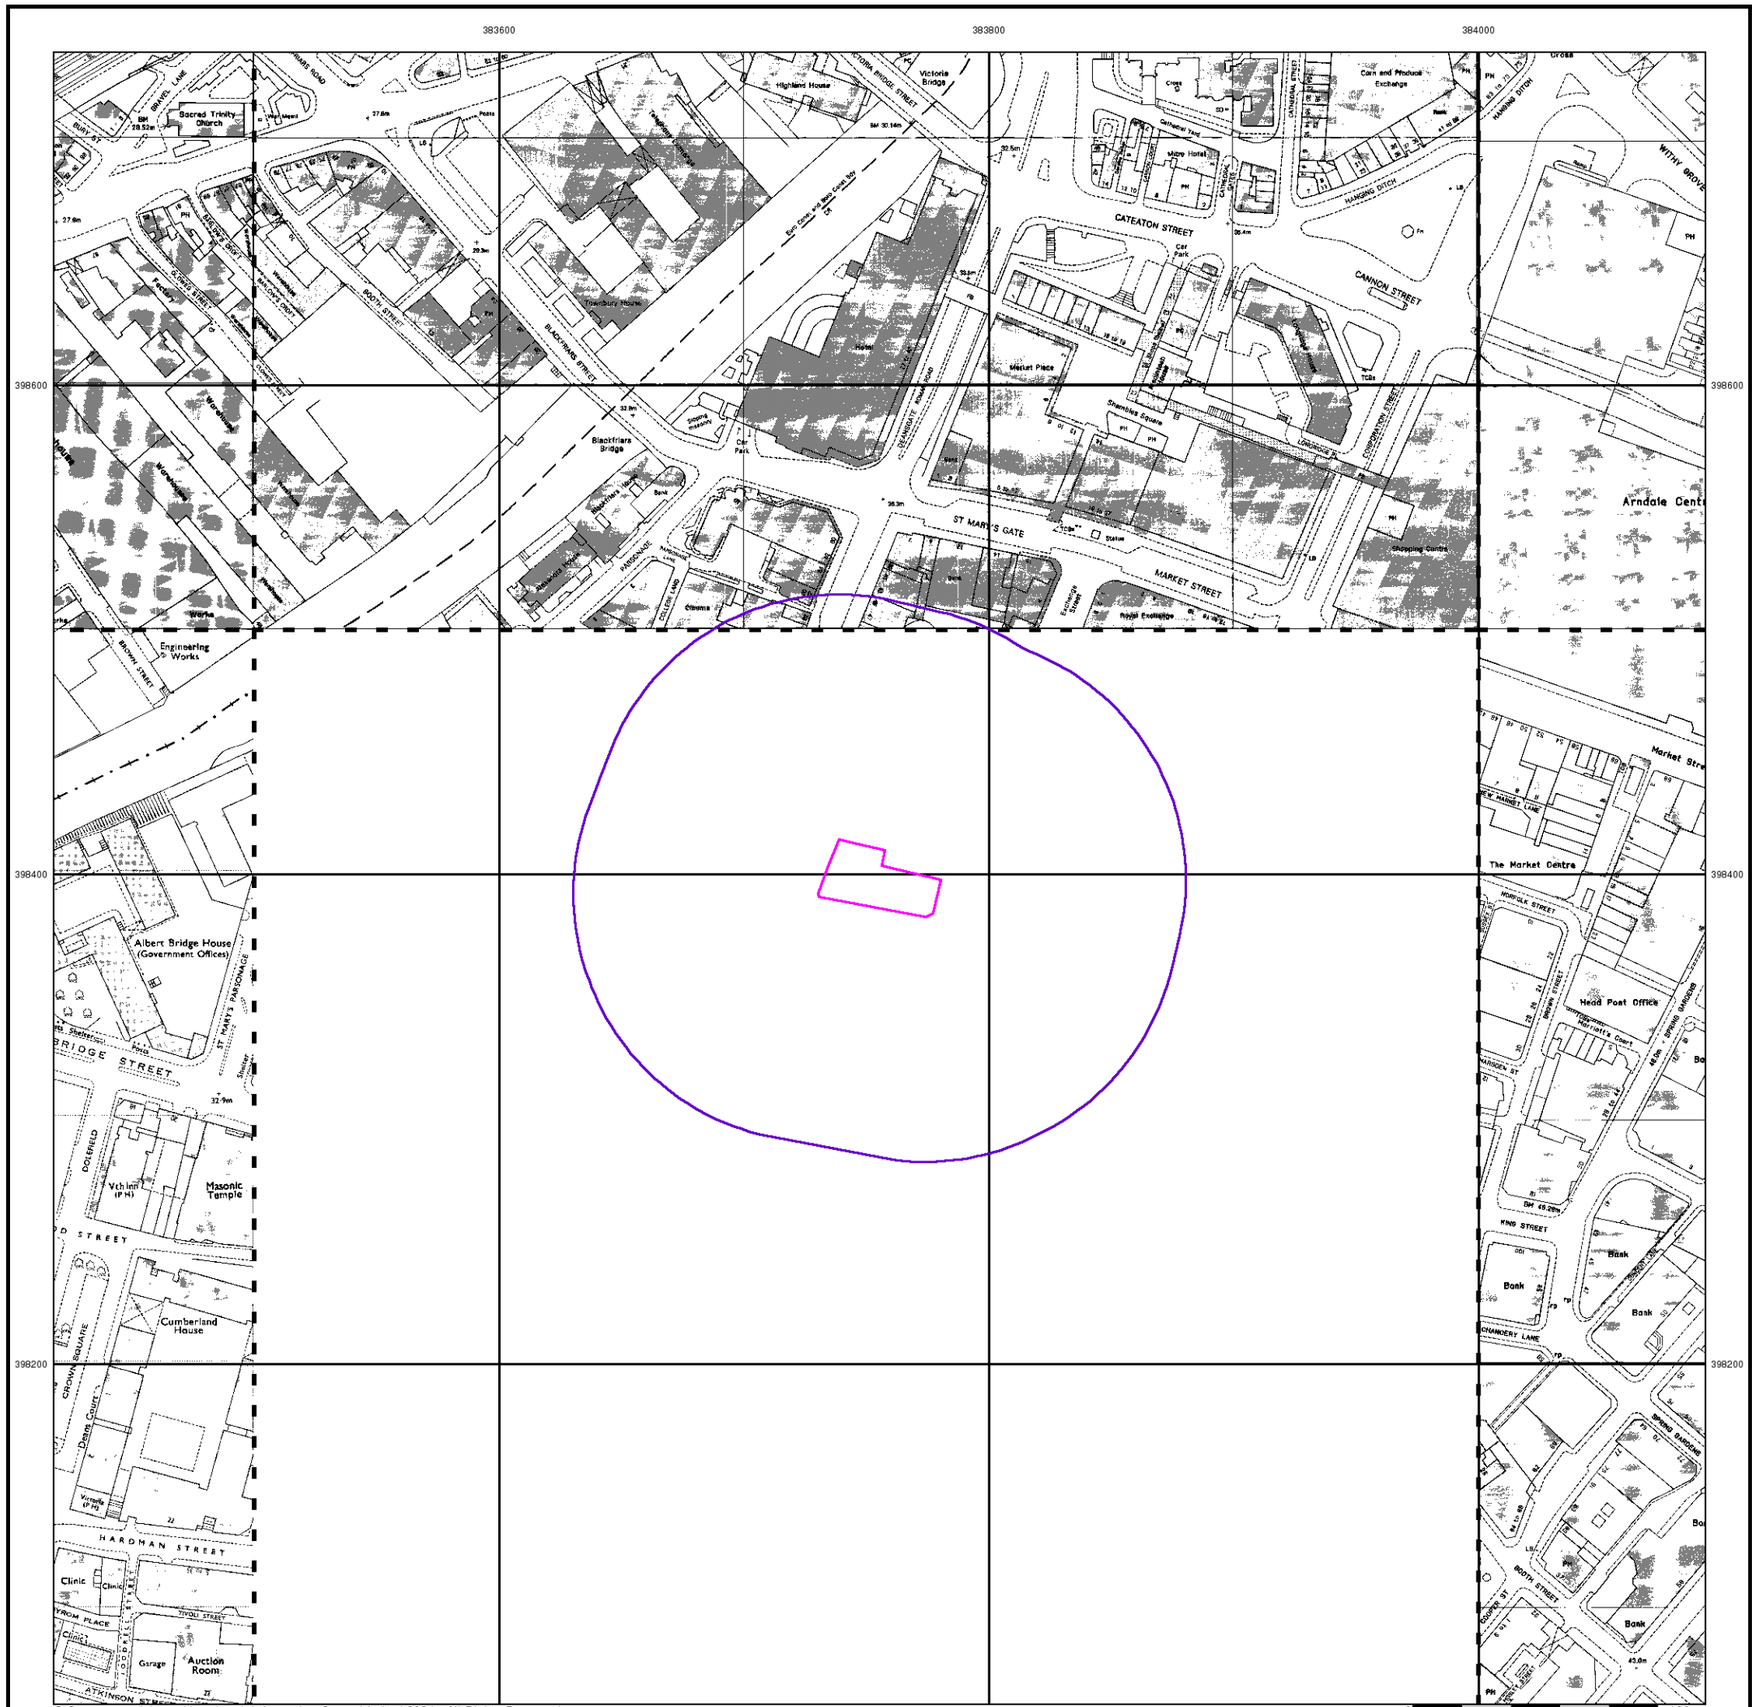


© Crown copyright and Landmark Information Group Limited 2024. All Rights Reserved.

iGeo


## Ordnance Survey Plan

**Published 1973 - 1989**


**Source map scale - 1:1,250**

The historical maps shown were reproduced from maps predominantly held at the scale adopted for England, Wales and Scotland in the 1840`s. In 1854 the 1:2,500 scale was adopted for mapping urban areas and by 1896 it covered the whole of what were considered to be the cultivated parts of Great Britain. The published date given below is often some years later than the surveyed date. Before 1938, all OS maps were based on the Cassini Projection, with independent surveys of a single county or group of counties, giving rise to significant inaccuracies in outlying areas.

## Map Name(s) and Date(s)

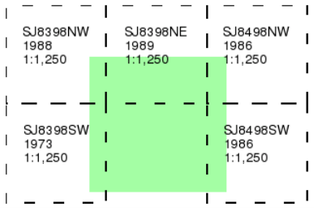


## Historical Map - Segment A13

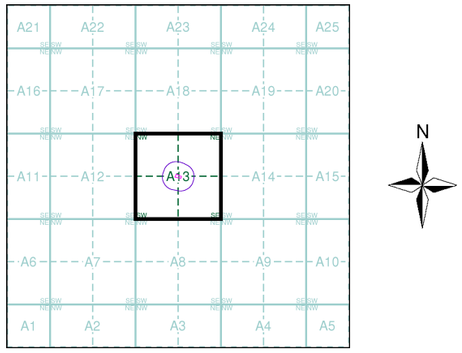


## Order Details


| | |
|---|---|
| Order Number: | 353493473_1_1 |
| Customer Ref: | 5346 |
| National Grid Reference: | 383750, 398400 |
| Slice: | A |
| Site Area (Ha): | 0.1 |
| Search Buffer (m): | 100 |

## Site Details

Equitable Building, 28 St. Anns Square, MANCHESTER, M2 7JB

Landmark INFORMATION GROUP

Tel: 0844 844 9952
Fax: 0844 844 9951
Web: www.envirocheck.co.uk

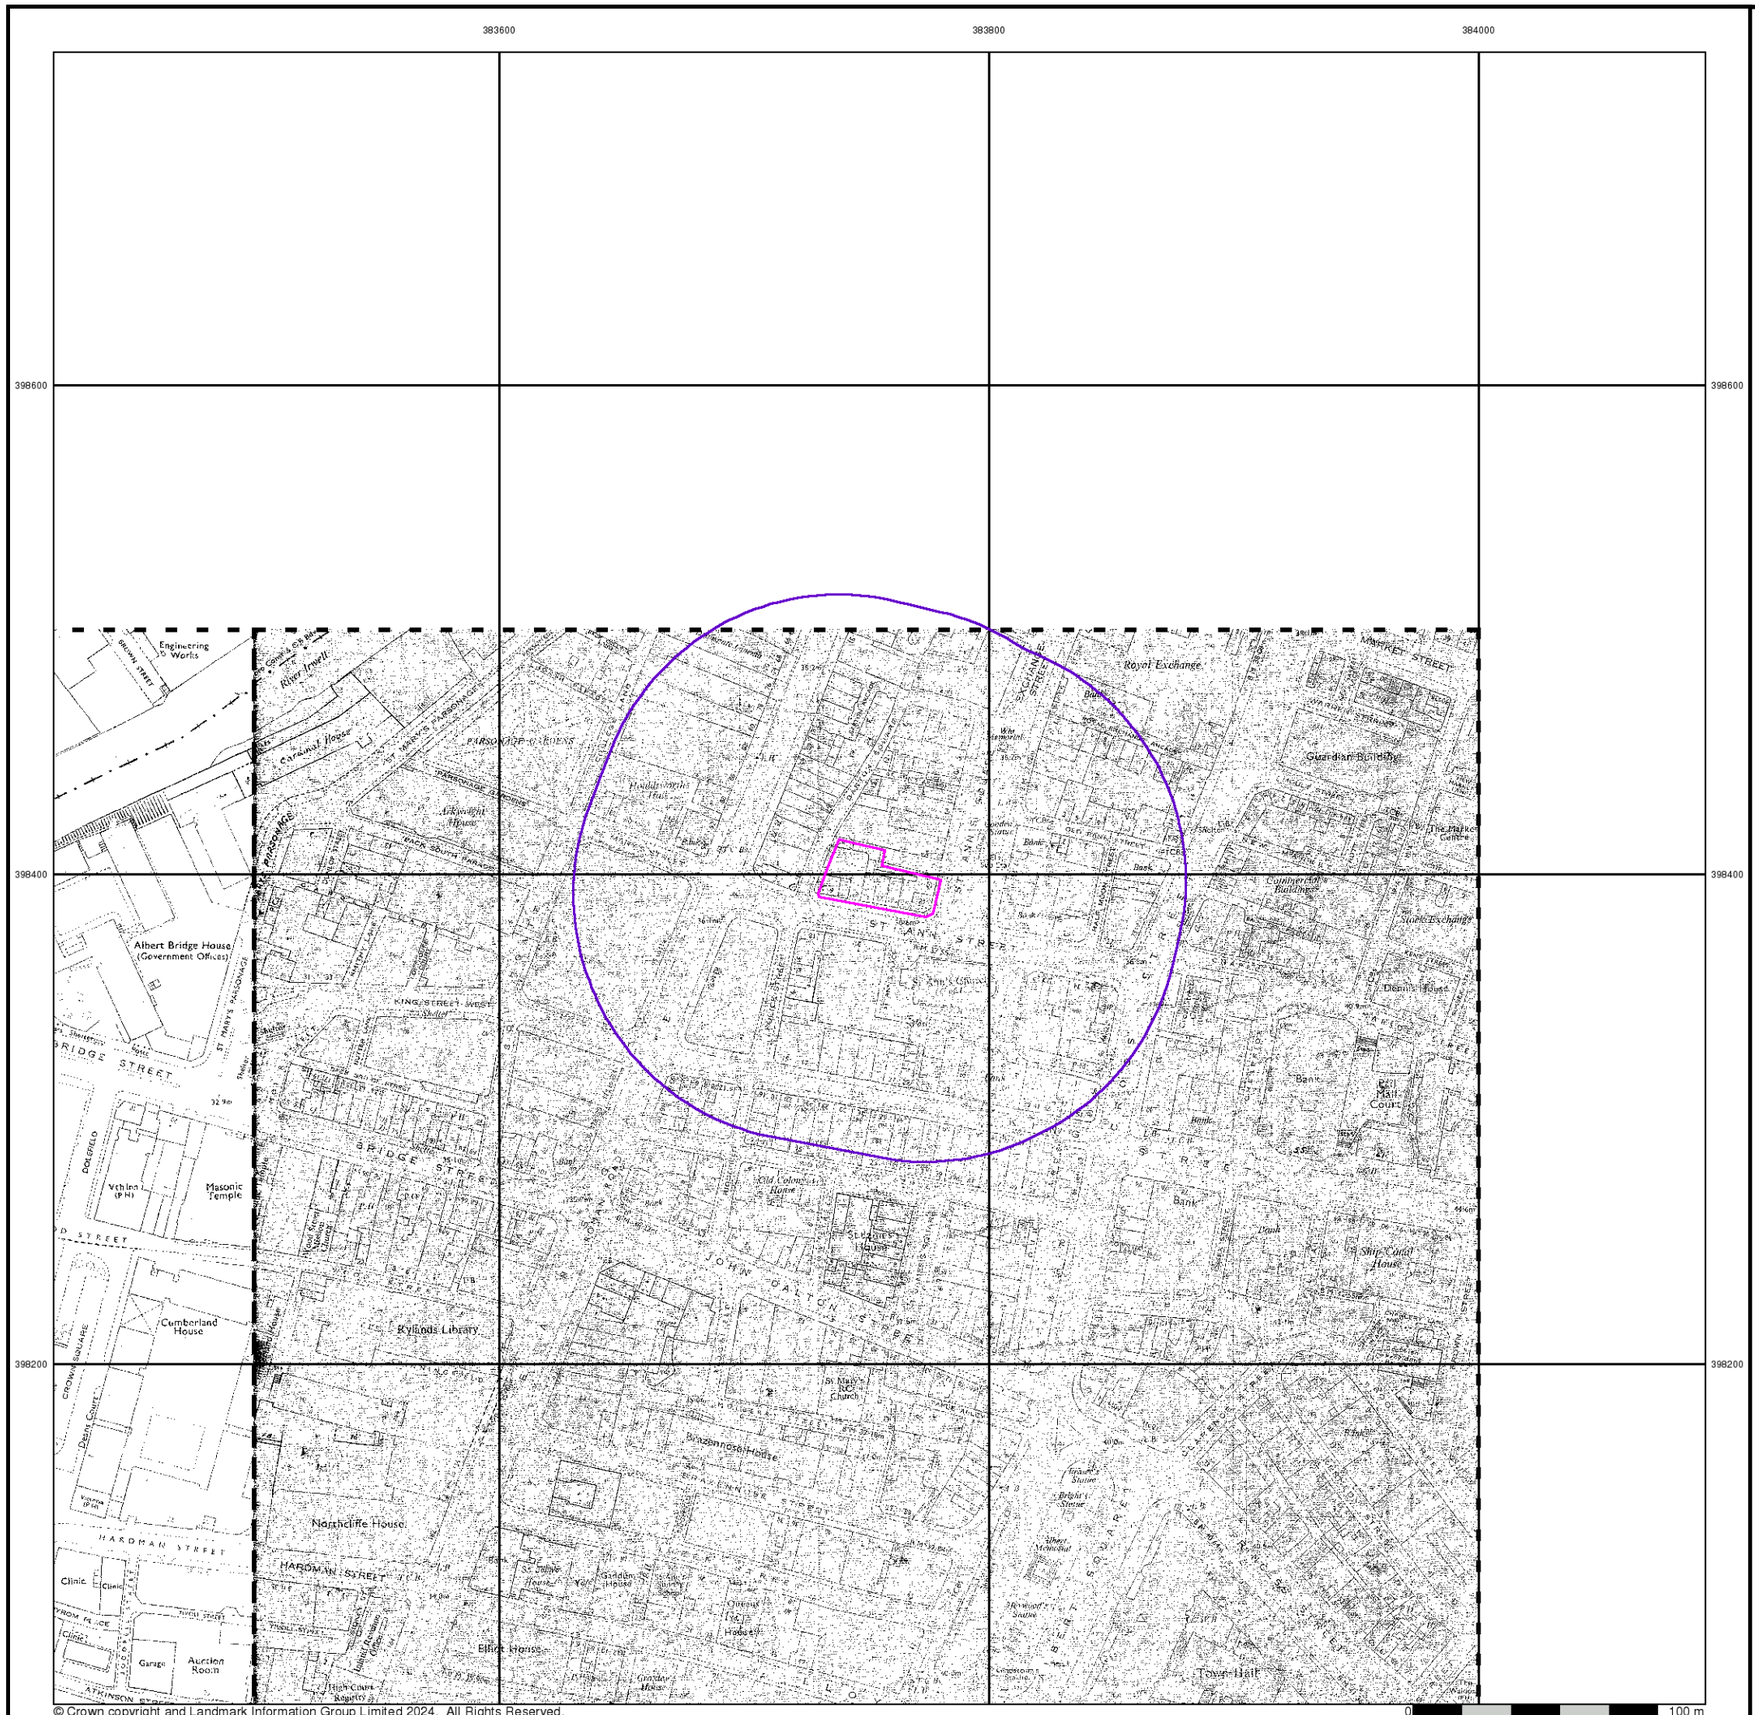


© Crown copyright and Landmark Information Group Limited 2024. All Rights Reserved.


# Supply of Unpublished Survey Information

## Published 1975


## Source map scale - 1:1,250

SUSI maps (Supply of Unpublished Survey Information) were produced between 1972 and 1977, mainly for internal use at Ordnance Survey. These were more of a `work-in-progress' plan as they showed updates of individual areas on a map. These maps were unpublished, and they do not represent a single moment in time. They were produced at both 1:2,500 and 1:1,250 scales.

## Map Name(s) and Date(s)

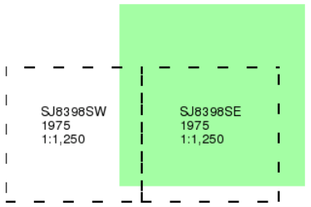


## Historical Map - Segment A13

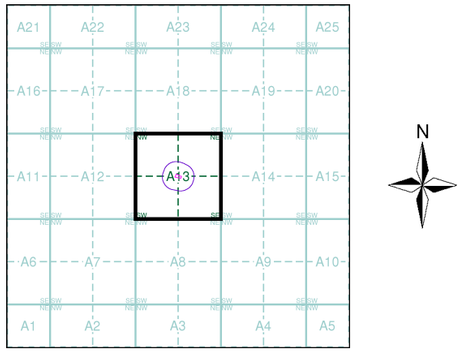



## Order Details

| | |
|---|---|
| Order Number: | 353493473_1_1 |
| Customer Ref: | 5346 |
| National Grid Reference: | 383750, 398400 |
| Slice: | A |
| Site Area (Ha): | 0.1 |
| Search Buffer (m): | 100 |

## Site Details

Equitable Building, 28 St. Anns Square, MANCHESTER, M2 7JB

Landmark INFORMATION GROUP
Tel: 0844 844 9952
Fax: 0844 844 9951
Web: www.envirocheck.co.uk

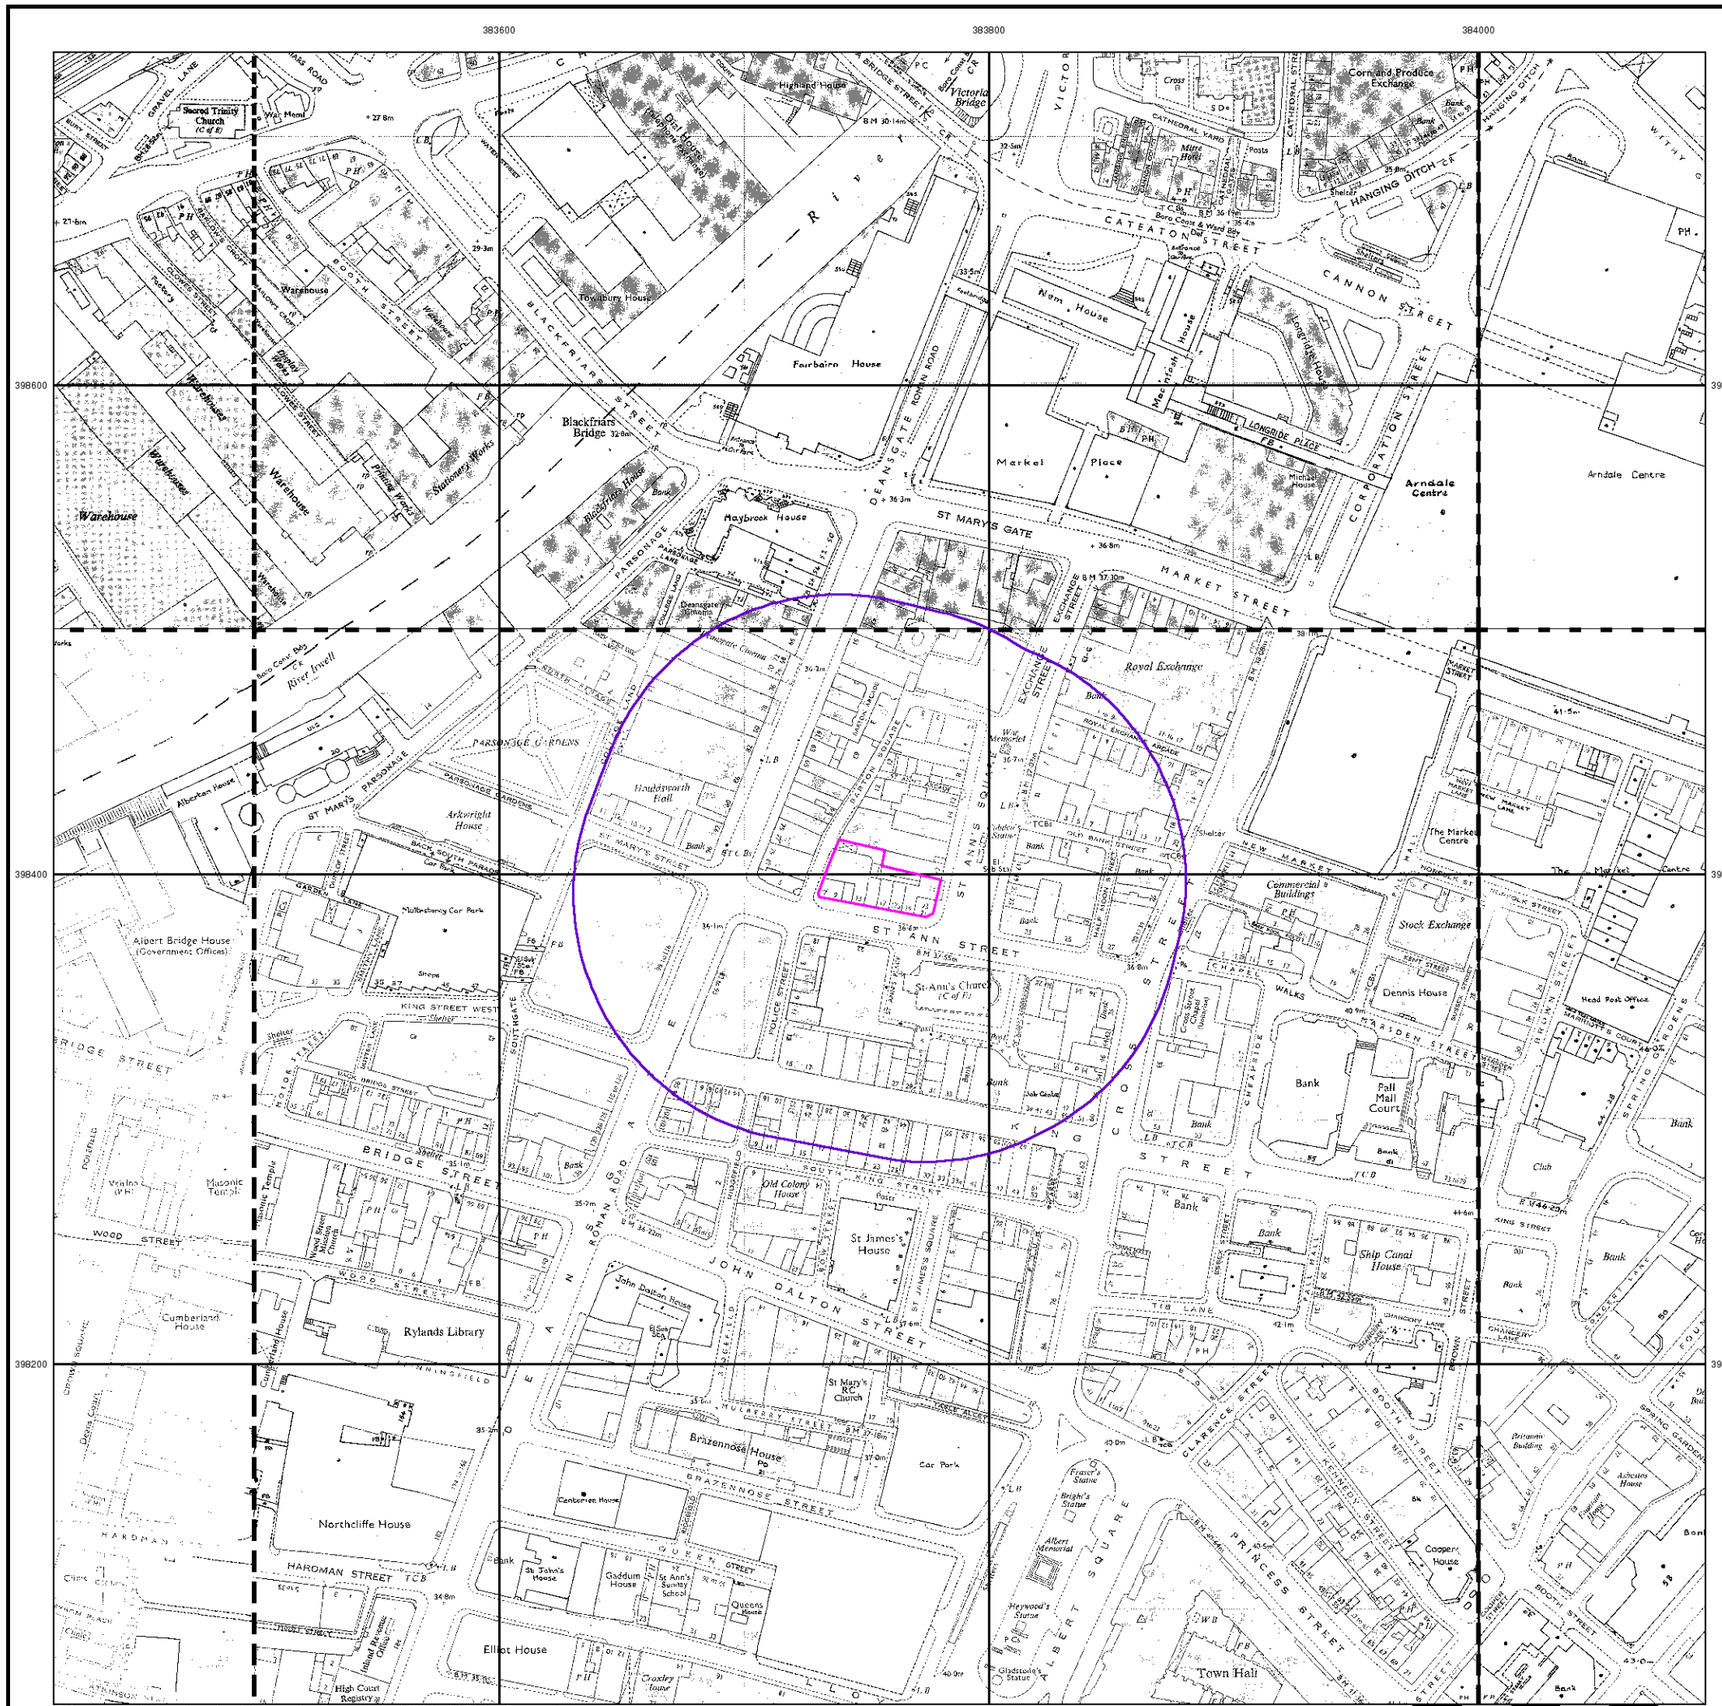


# Additional SIMs

## Published 1979 - 1984


## Source map scale - 1:1,250

The SIM cards (Ordnance Survey's `Survey of Information on Microfilm') are further, minor editions of mapping which were produced and published in between the main editions as an area was updated. They date from 1947 to 1994, and contain detailed information on buildings, roads and land-use. These maps were produced at both 1:2,500 and 1:1,250 scales.

## Map Name(s) and Date(s)

| | | |
|---|---|---|
| SJ8398NW 1980 1:1,250 | SJ8398NE 1979 1:1,250 | SJ8498NW 1980 1:1,250 |
| SJ8398SW 1984 1:1,250 | SJ8398SE 1980 1:1,250 | SJ8498SW 1980 1:1,250 |

## Historical Map - Segment A13

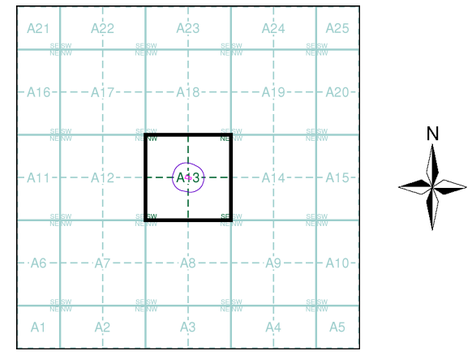



## Order Details

| | |
|---|---|
| Order Number: | 353493473_1_1 |
| Customer Ref: | 5346 |
| National Grid Reference: | 383750, 398400 |
| Slice: | A |
| Site Area (Ha): | 0.1 |
| Search Buffer (m): | 100 |

## Site Details

Equitable Building, 28 St. Anns Square, MANCHESTER, M2 7JB

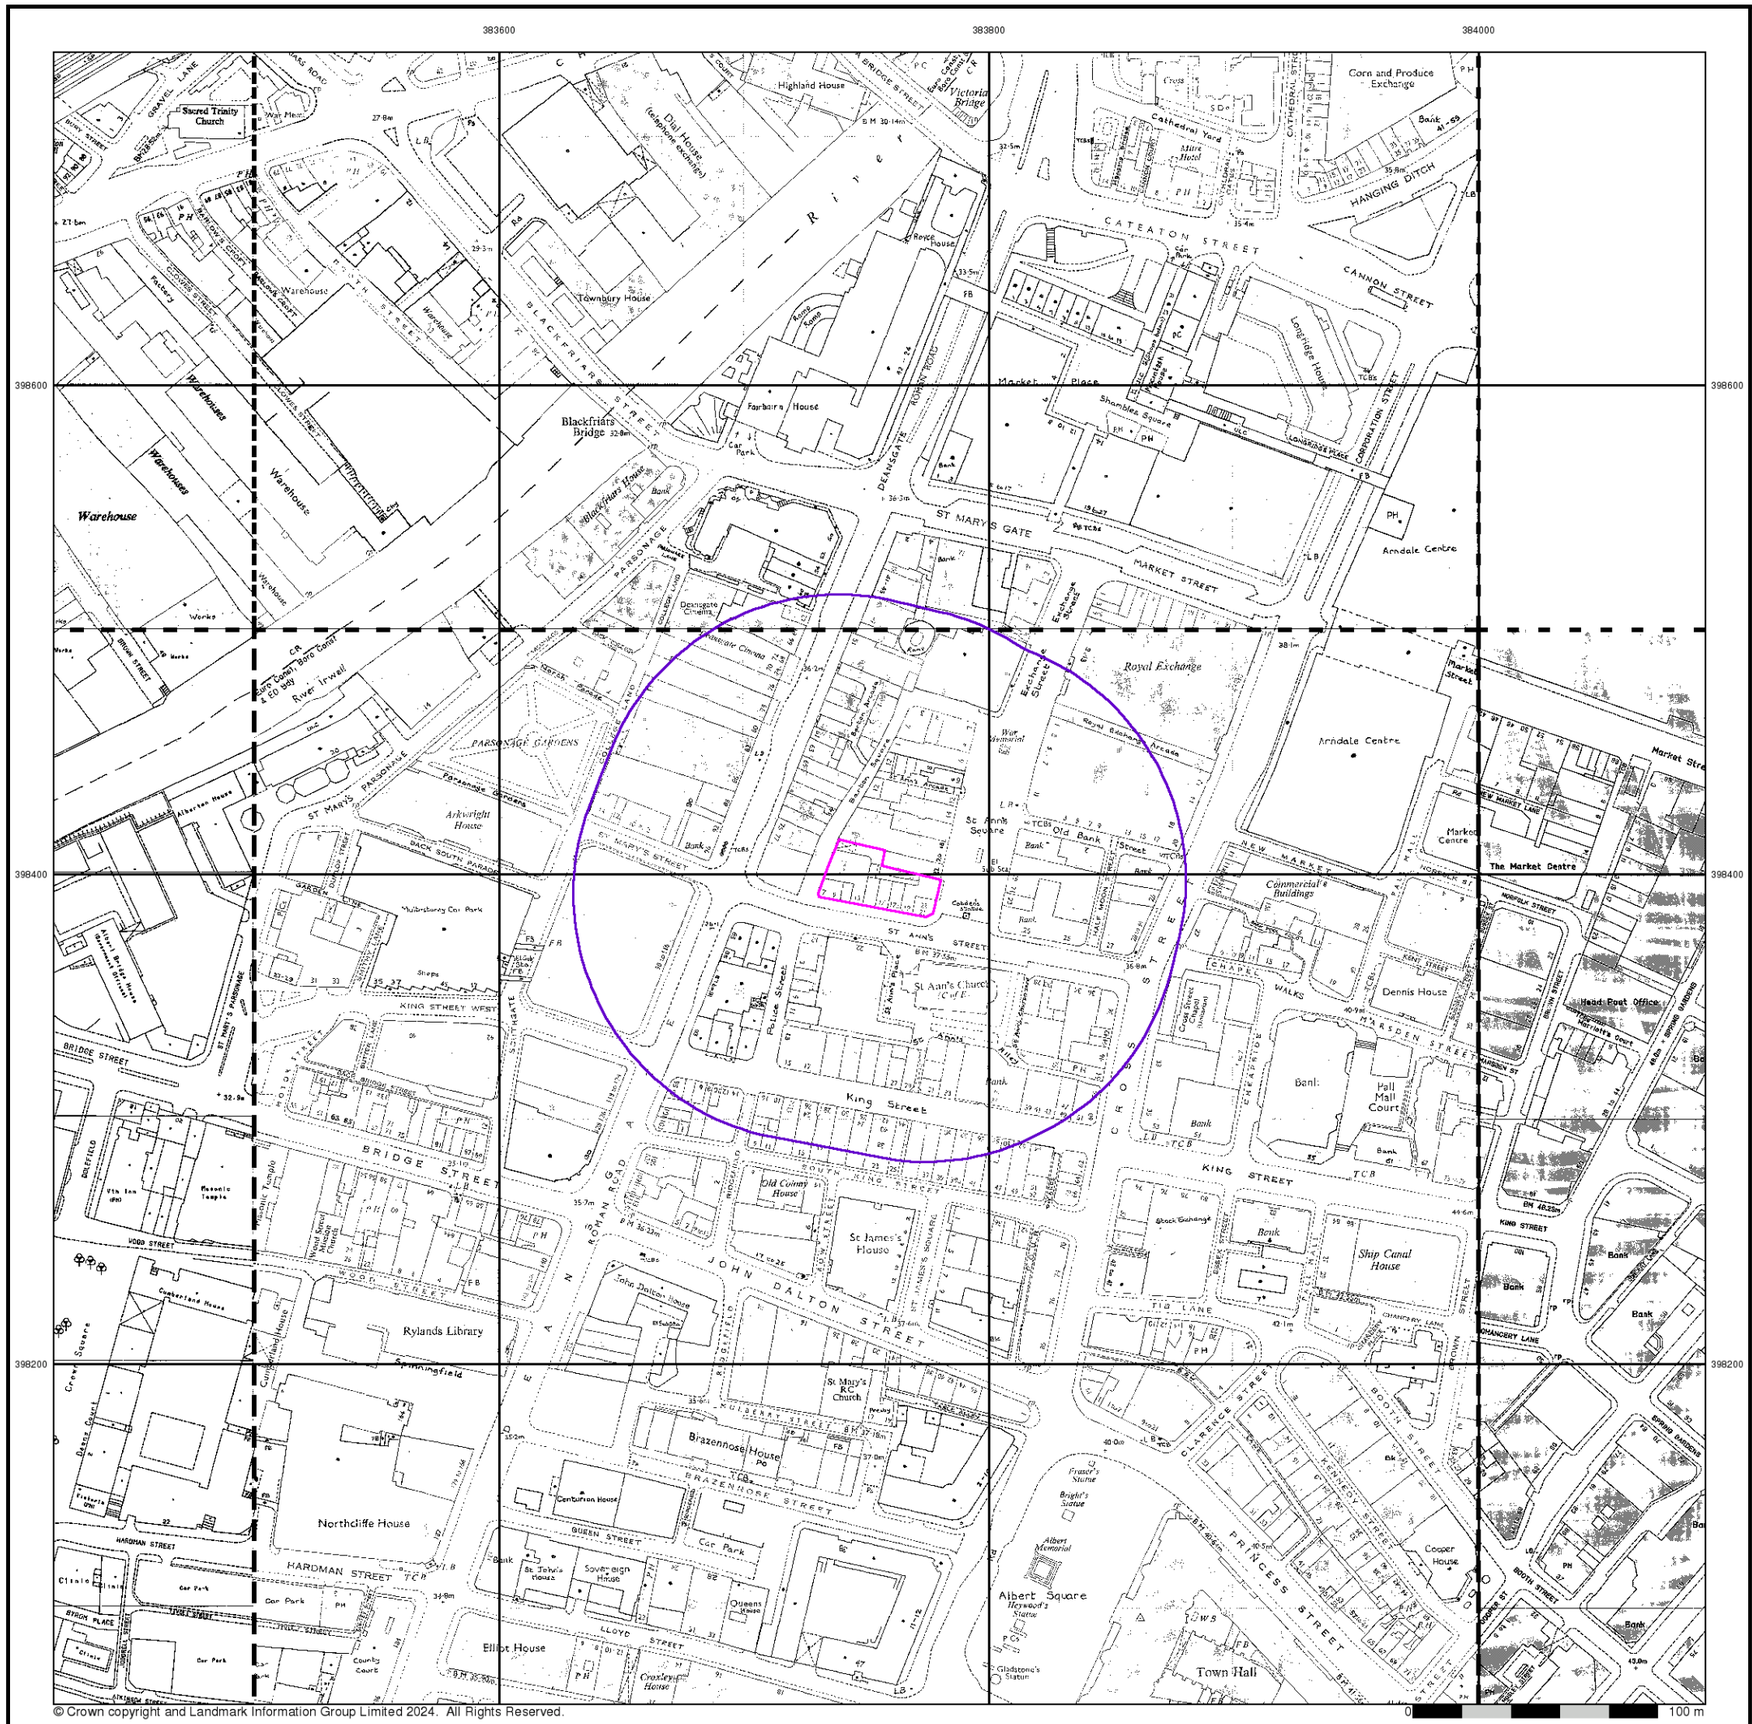


© Crown copyright and Landmark Information Group Limited 2024. All Rights Reserved.

iGeo


## Additional SIMs

**Published 1985 - 1990**


**Source map scale - 1:1,250**

The SIM cards (Ordnance Survey's `Survey of Information on Microfilm') are further, minor editions of mapping which were produced and published in between the main editions as an area was updated. They date from 1947 to 1994, and contain detailed information on buildings, roads and land-use. These maps were produced at both 1:2,500 and 1:1,250 scales.

## Map Name(s) and Date(s)

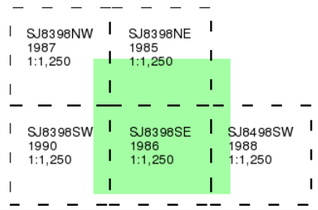


## Historical Map - Segment A13

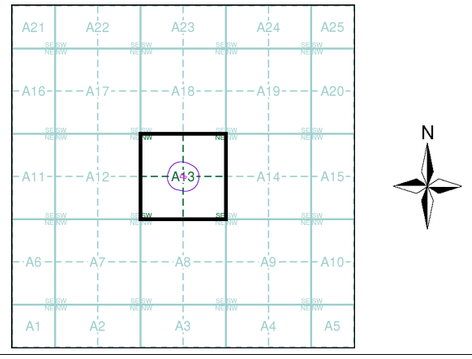


## Order Details


| | |
|---|---|
| Order Number: | 353493473_1_1 |
| Customer Ref: | 5346 |
| National Grid Reference: | 383750, 398400 |
| Slice: | A |
| Site Area (Ha): | 0.1 |
| Search Buffer (m): | 100 |

## Site Details

Equitable Building, 28 St. Anns Square, MANCHESTER, M2 7JB

Landmark INFORMATION GROUP

Tel: 0844 844 9952
Fax: 0844 844 9951
Web: www.envirocheck.co.uk

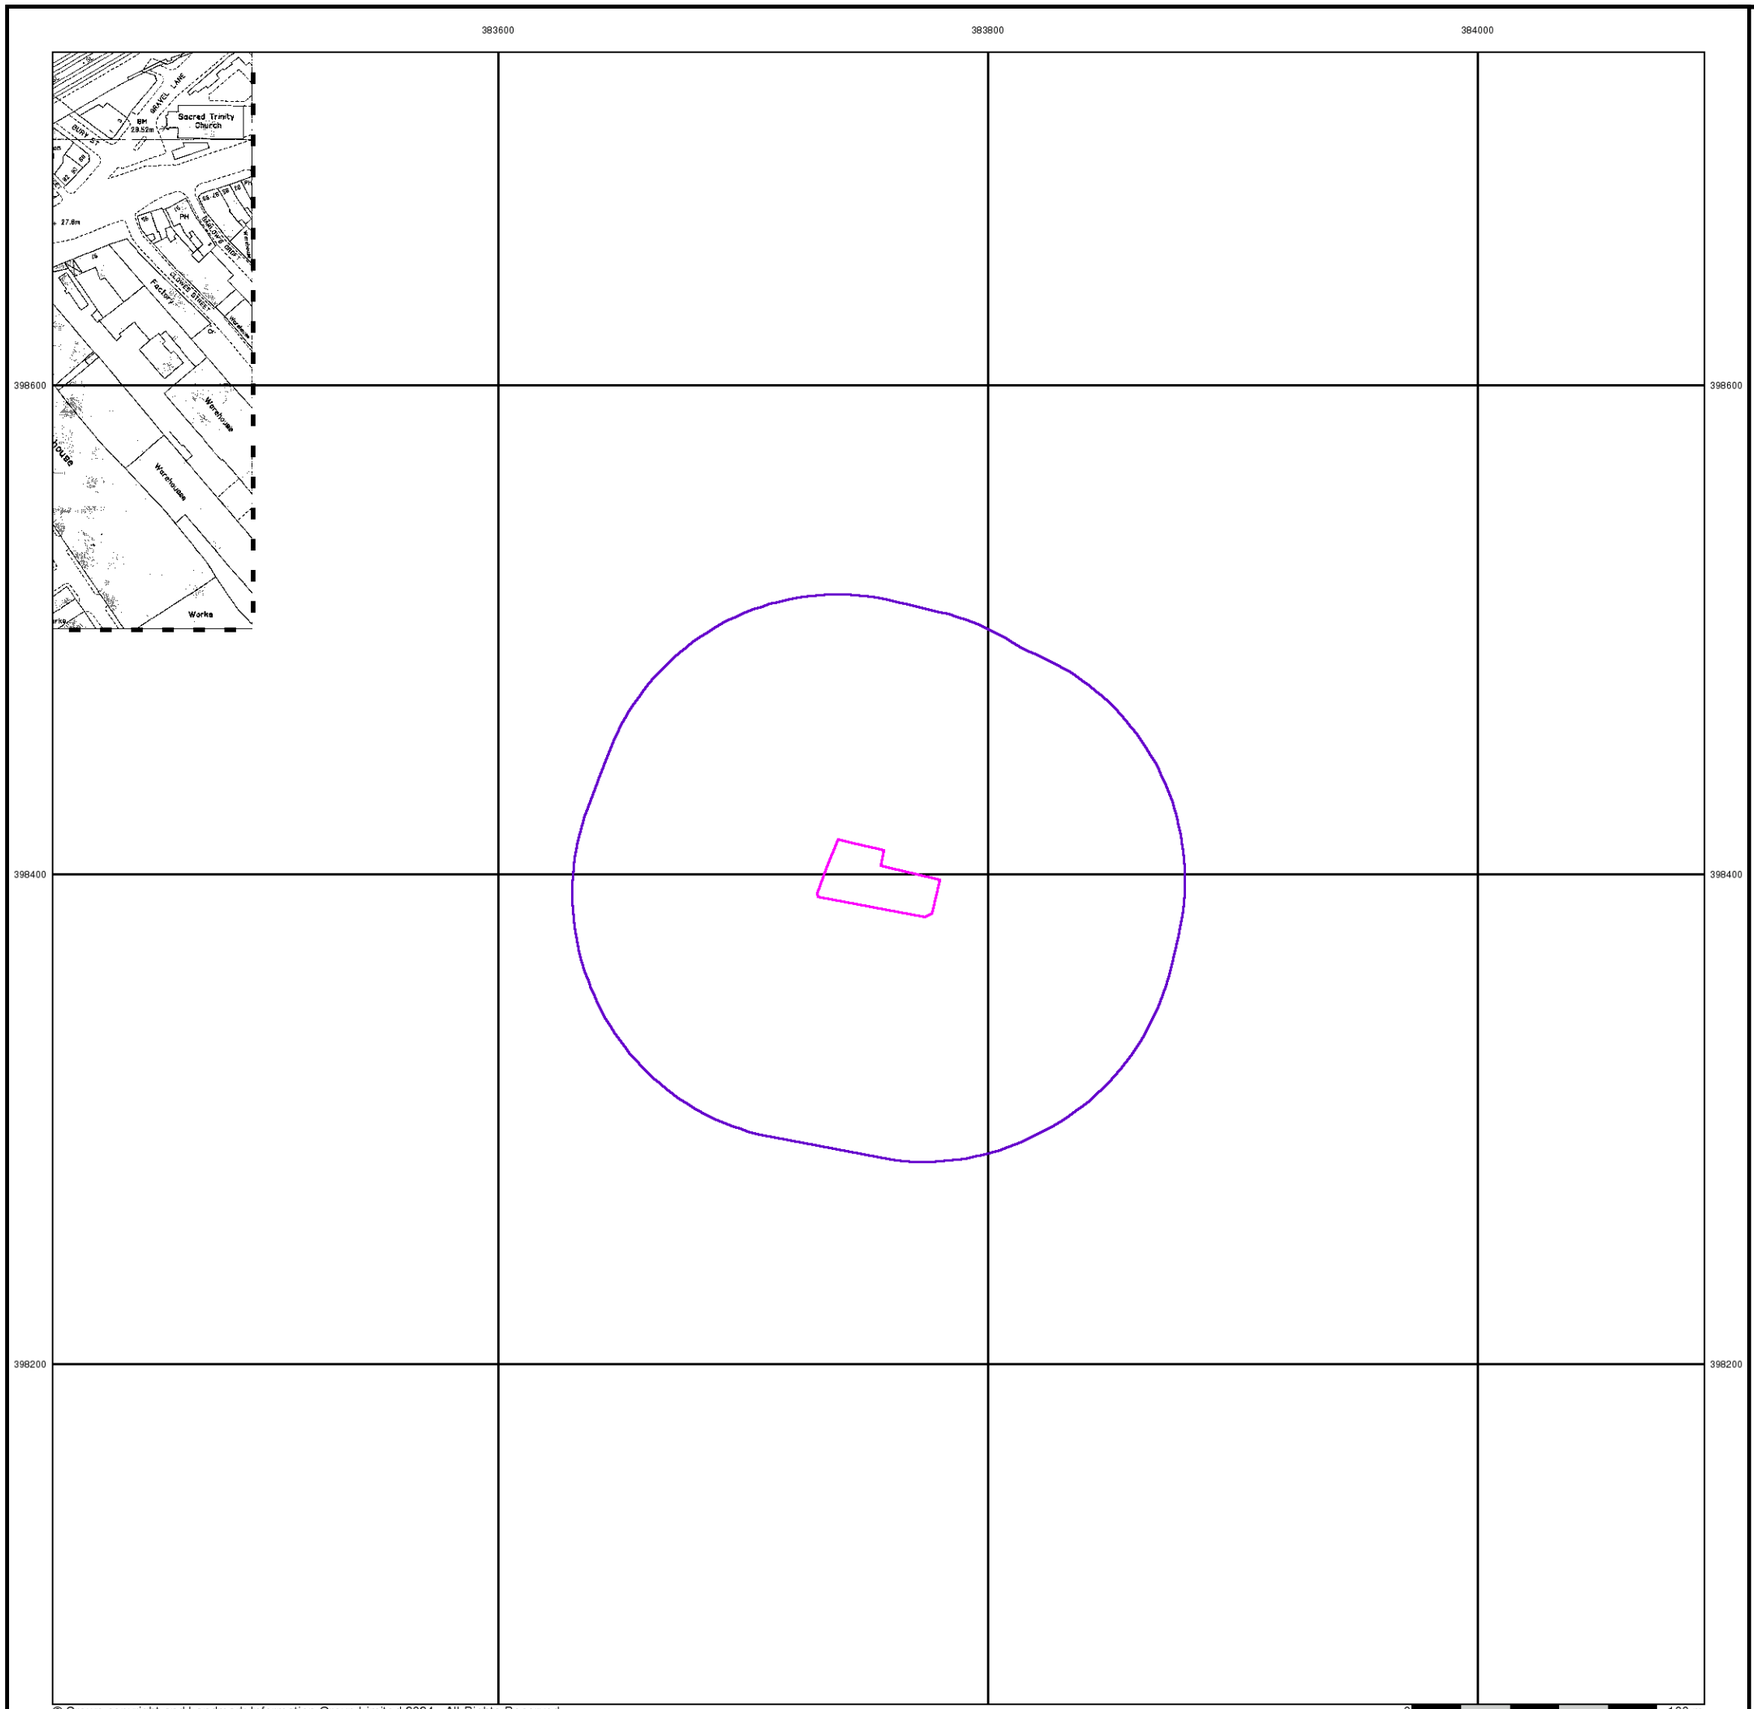



# Additional SIMs

## Published 1988


## Source map scale - 1:1,250

The SIM cards (Ordnance Survey's `Survey of Information on Microfilm') are further, minor editions of mapping which were produced and published in between the main editions as an area was updated. They date from 1947 to 1994, and contain detailed information on buildings, roads and land-use. These maps were produced at both 1:2,500 and 1:1,250 scales.

## Map Name(s) and Date(s)

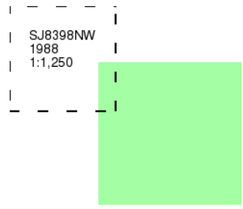


## Historical Map - Segment A13

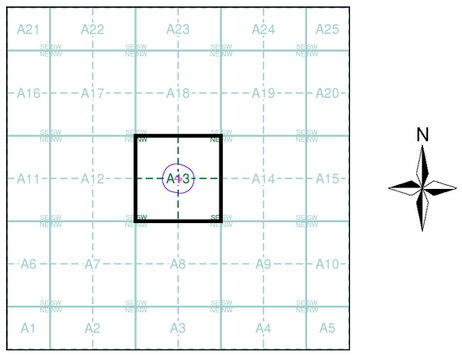



## Order Details

| | |
|---|---|
| Order Number: | 353493473_1_1 |
| Customer Ref: | 5346 |
| National Grid Reference: | 383750, 398400 |
| Slice: | A |
| Site Area (Ha): | 0.1 |
| Search Buffer (m): | 100 |

## Site Details

Equitable Building, 28 St. Anns Square, MANCHESTER, M2 7JB

Landmark INFORMATION GROUP
Tel: 0844 844 9952
Fax: 0844 844 9951
Web: www.envirocheck.co.uk

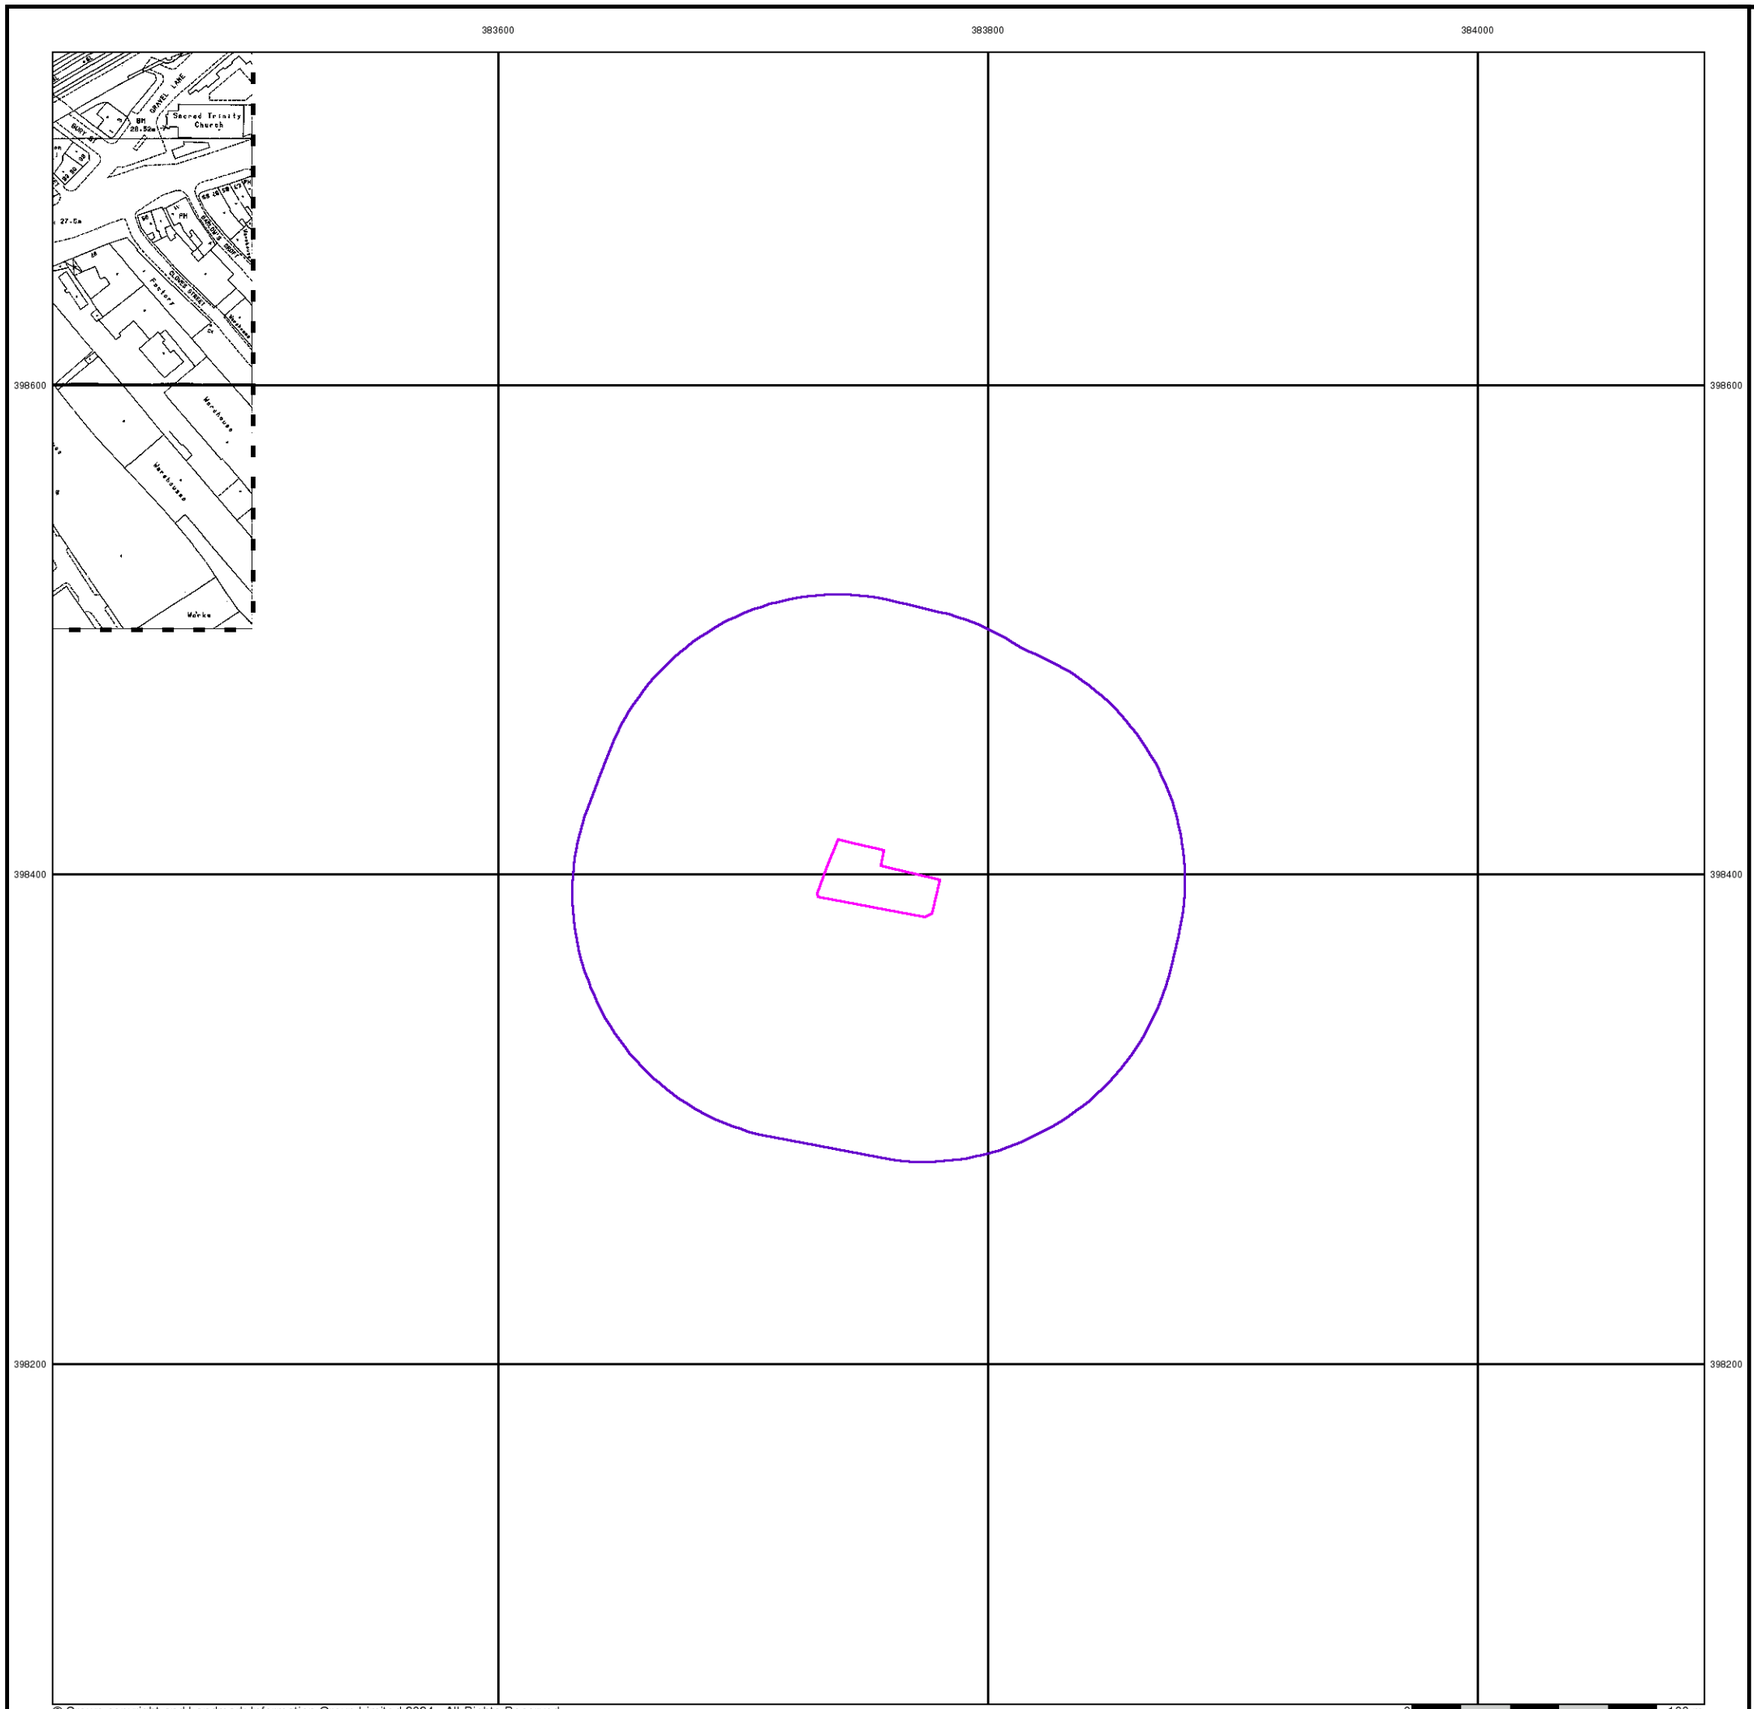


© Crown copyright and Landmark Information Group Limited 2024. All Rights Reserved.


# Additional SIMs

## Published 1990


## Source map scale - 1:1,250

The SIM cards (Ordnance Survey's `Survey of Information on Microfilm') are further, minor editions of mapping which were produced and published in between the main editions as an area was updated. They date from 1947 to 1994, and contain detailed information on buildings, roads and land-use. These maps were produced at both 1:2,500 and 1:1,250 scales.

## Map Name(s) and Date(s)

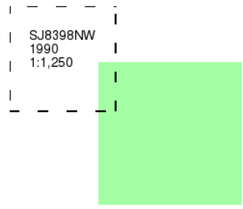


## Historical Map - Segment A13

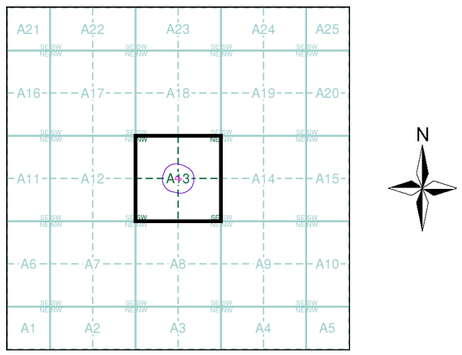



## Order Details

| | |
|---|---|
| Order Number: | 353493473_1_1 |
| Customer Ref: | 5346 |
| National Grid Reference: | 383750, 398400 |
| Slice: | A |
| Site Area (Ha): | 0.1 |
| Search Buffer (m): | 100 |

## Site Details

Equitable Building, 28 St. Anns Square, MANCHESTER, M2 7JB

Landmark INFORMATION GROUP
Tel: 0844 844 9952
Fax: 0844 844 9951
Web: www.envirocheck.co.uk

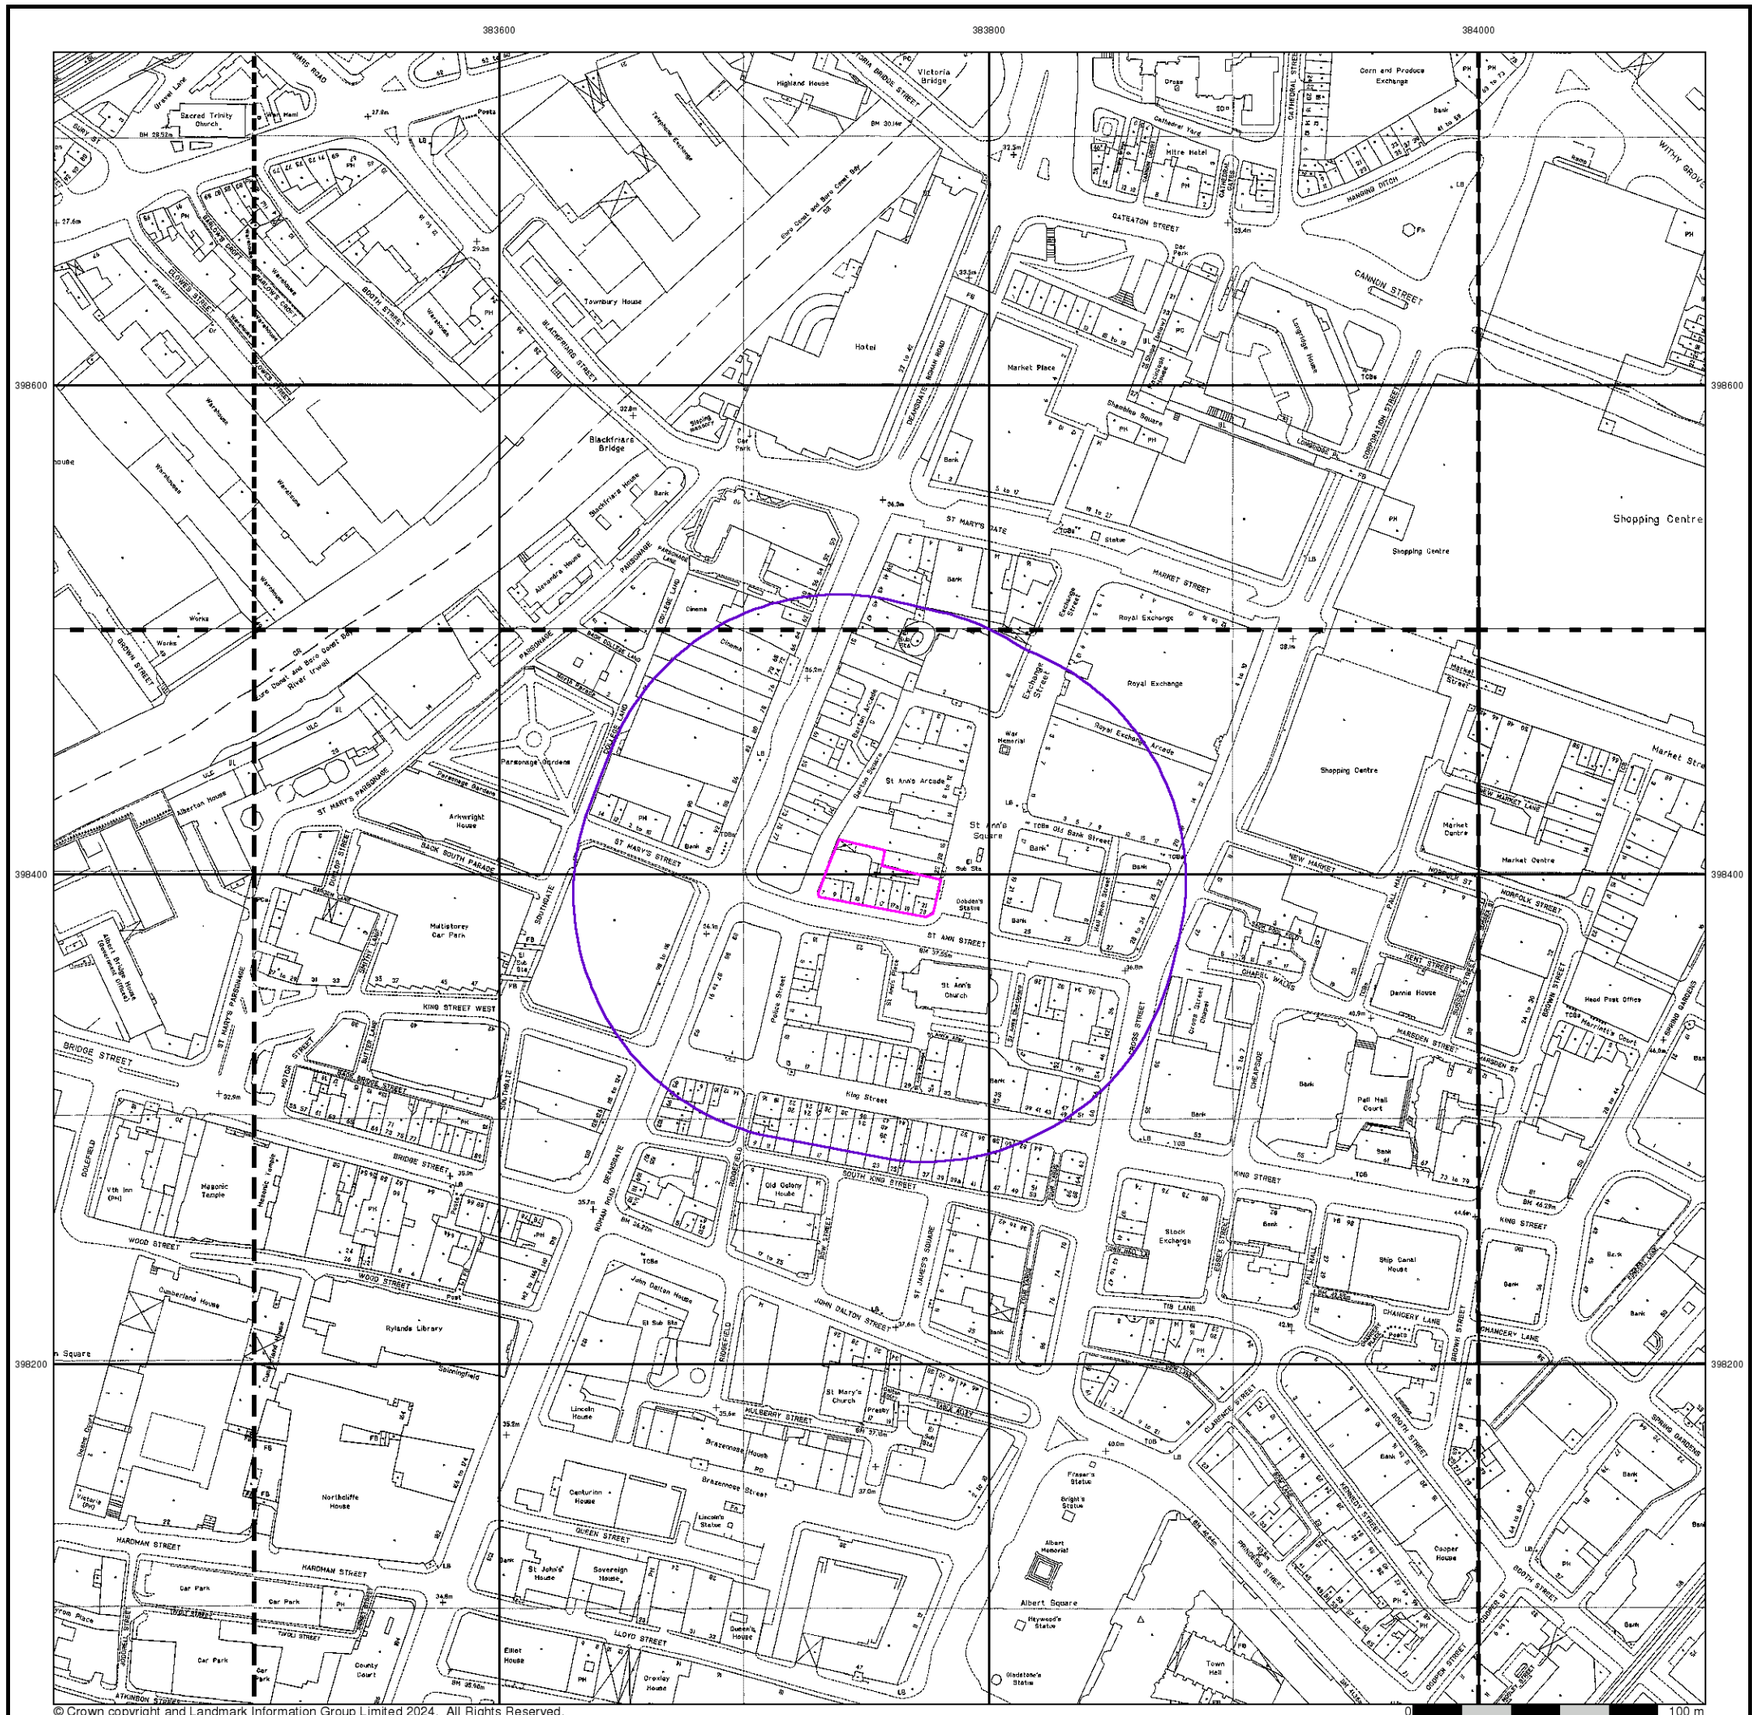


# Large-Scale National Grid Data

## Published 1992


## Source map scale - 1:1,250

'Large Scale National Grid Data' superseded SIM cards (Ordnance Survey's 'Survey of Information on Microfilm') in 1992, and continued to be produced until 1999. These maps were the fore-runners of digital mapping and so provide detailed information on houses and roads, but tend to show less topographic features such as vegetation. These maps were produced at both 1:2,500 and 1:1,250 scales.

## Map Name(s) and Date(s)

| | | |
|---|---|---|
| SJ8398NW 1992 1:1,250 | SJ8398NE 1992 1:1,250 | SJ8498NW 1992 1:1,250 |
| SJ8398SW 1992 1:1,250 | SJ8398SE 1992 1:1,250 | SJ8498SW 1992 1:1,250 |

## Historical Map - Segment A13

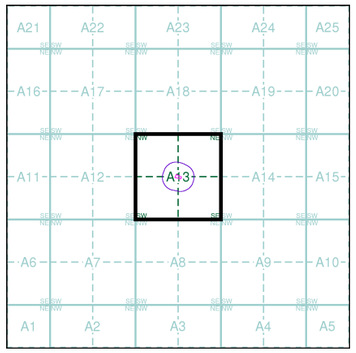



## Order Details

| | |
|---|---|
| Order Number: | 353493473_1_1 |
| Customer Ref: | 5346 |
| National Grid Reference: | 383750, 398400 |
| Slice: | A |
| Site Area (Ha): | 0.1 |
| Search Buffer (m): | 100 |

## Site Details

Equitable Building, 28 St. Anns Square, MANCHESTER, M2 7JB

Landmark INFORMATION GROUP
Tel: 0844 844 9952
Fax: 0844 844 9951
Web: www.envirocheck.co.uk

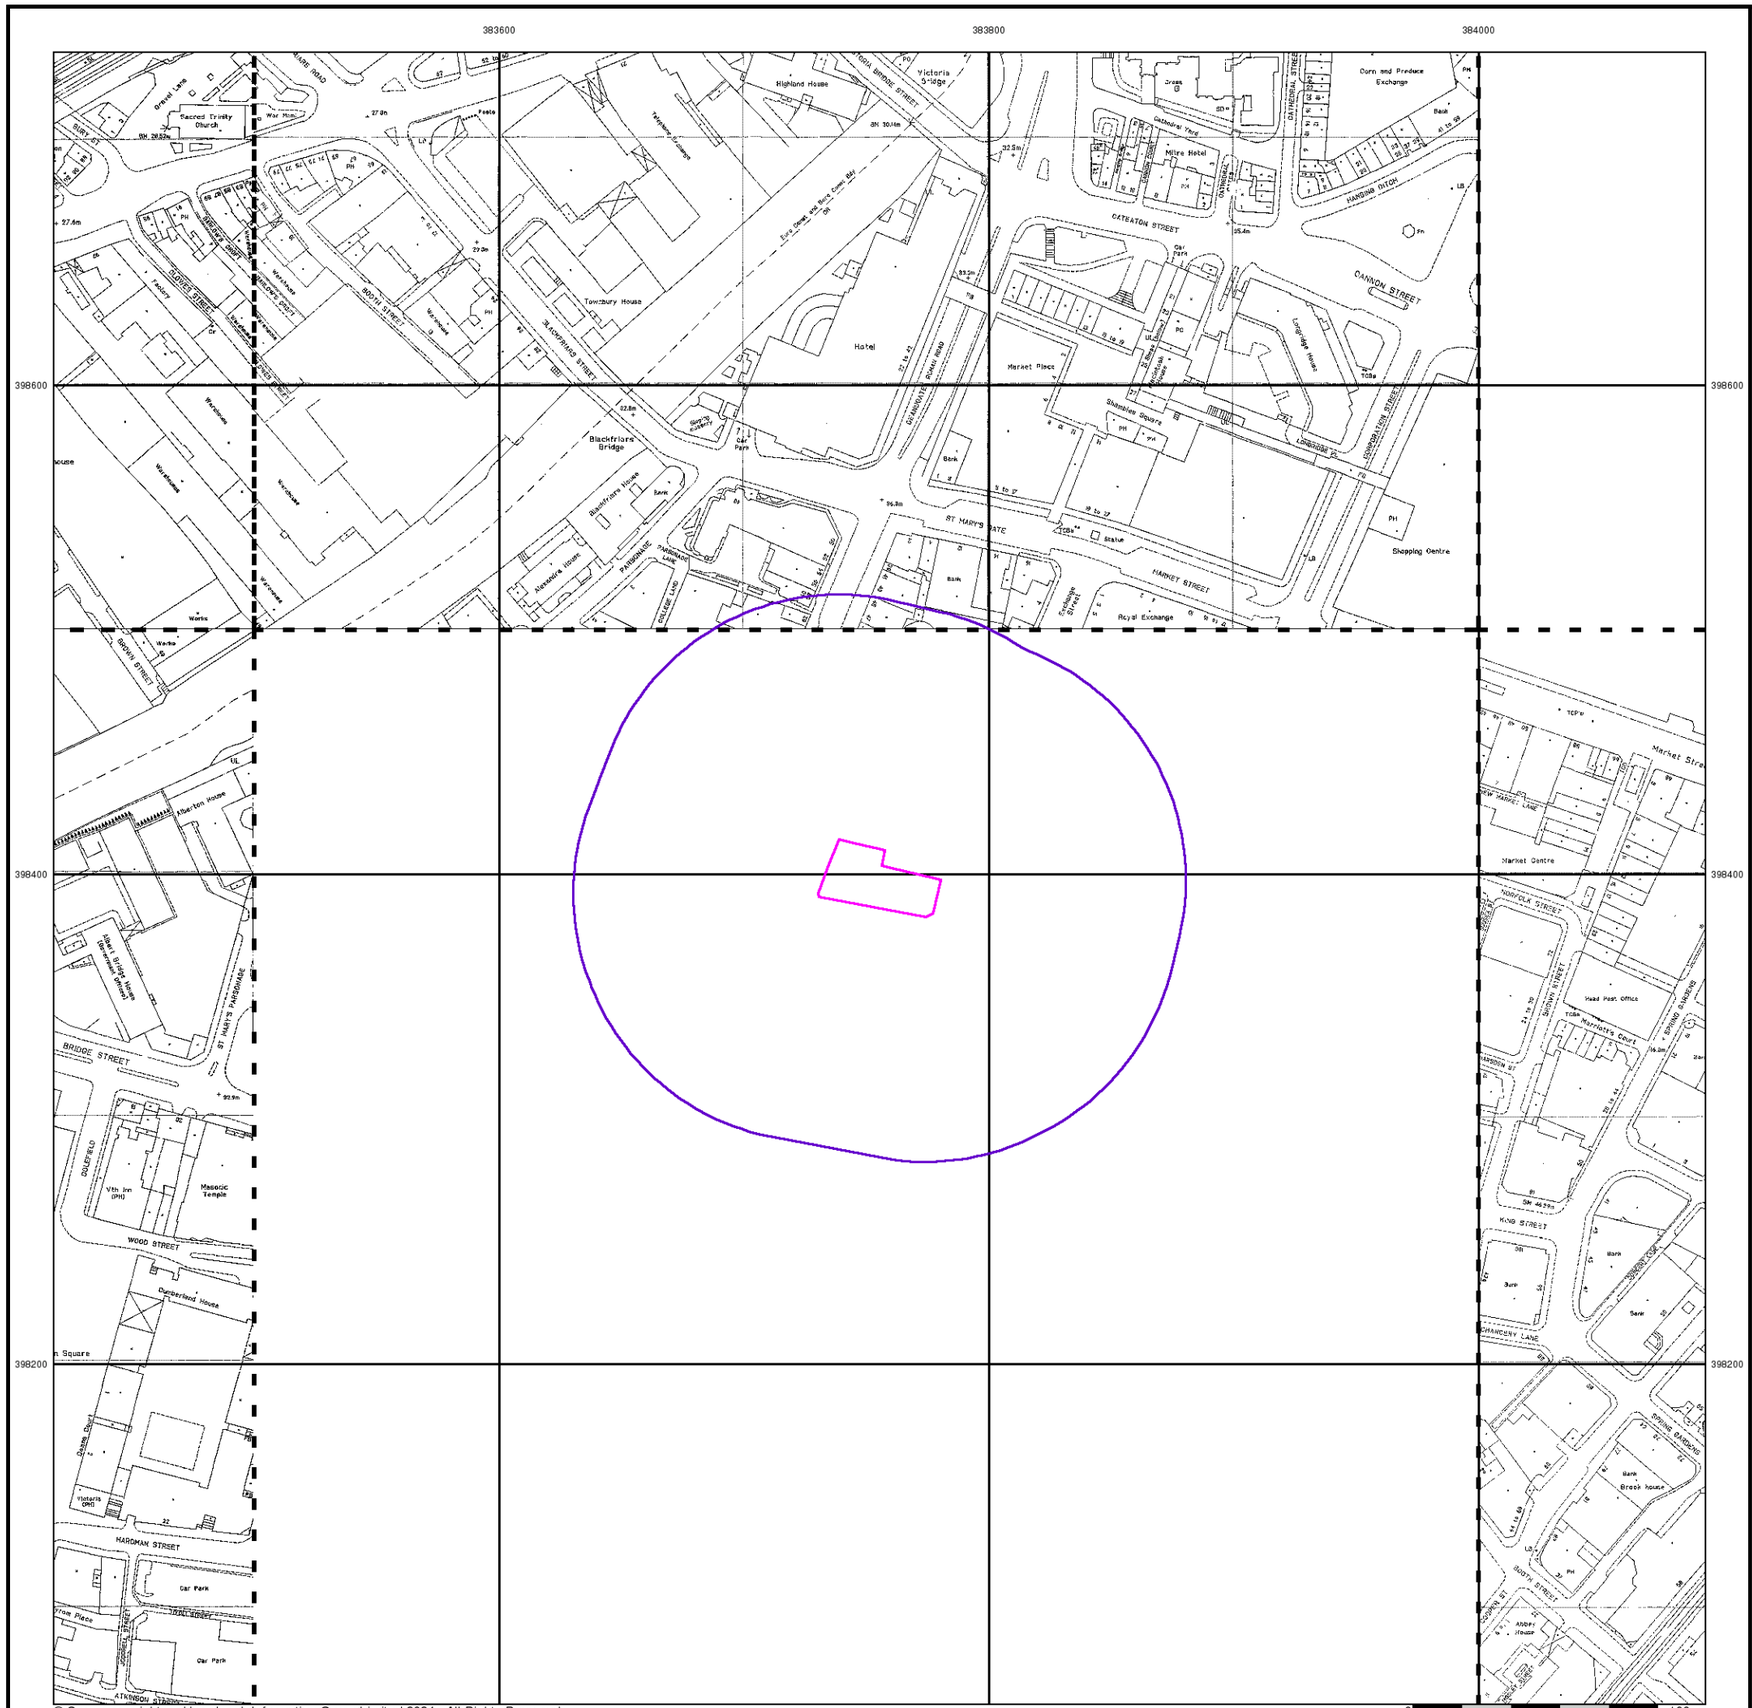


© Crown copyright and Landmark Information Group Limited 2024. All Rights Reserved.

iGeo


## Large-Scale National Grid Data

**Published 1994 - 1995**


**Source map scale - 1:1,250**

'Large Scale National Grid Data' superseded SIM cards (Ordnance Survey's 'Survey of Information on Microfilm') in 1992, and continued to be produced until 1999. These maps were the fore-runners of digital mapping and so provide detailed information on houses and roads, but tend to show less topographic features such as vegetation. These maps were produced at both 1:2,500 and 1:1,250 scales.

## Map Name(s) and Date(s)

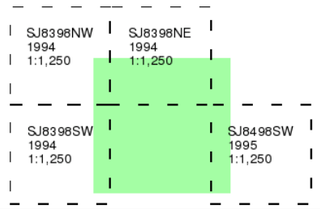


## Historical Map - Segment A13

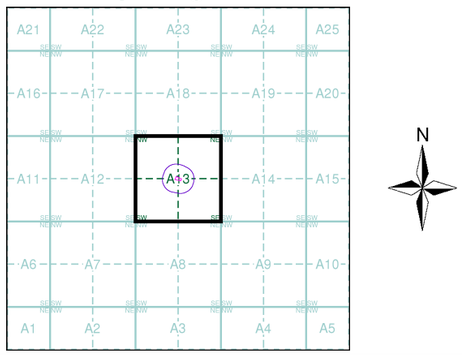


## Order Details


| | |
|---|---|
| Order Number: | 353493473_1_1 |
| Customer Ref: | 5346 |
| National Grid Reference: | 383750, 398400 |
| Slice: | A |
| Site Area (Ha): | 0.1 |
| Search Buffer (m): | 100 |

## Site Details

Equitable Building, 28 St. Anns Square, MANCHESTER, M2 7JB

Landmark INFORMATION GROUP

Tel: 0844 844 9952
Fax: 0844 844 9951
Web: www.envirocheck.co.uk

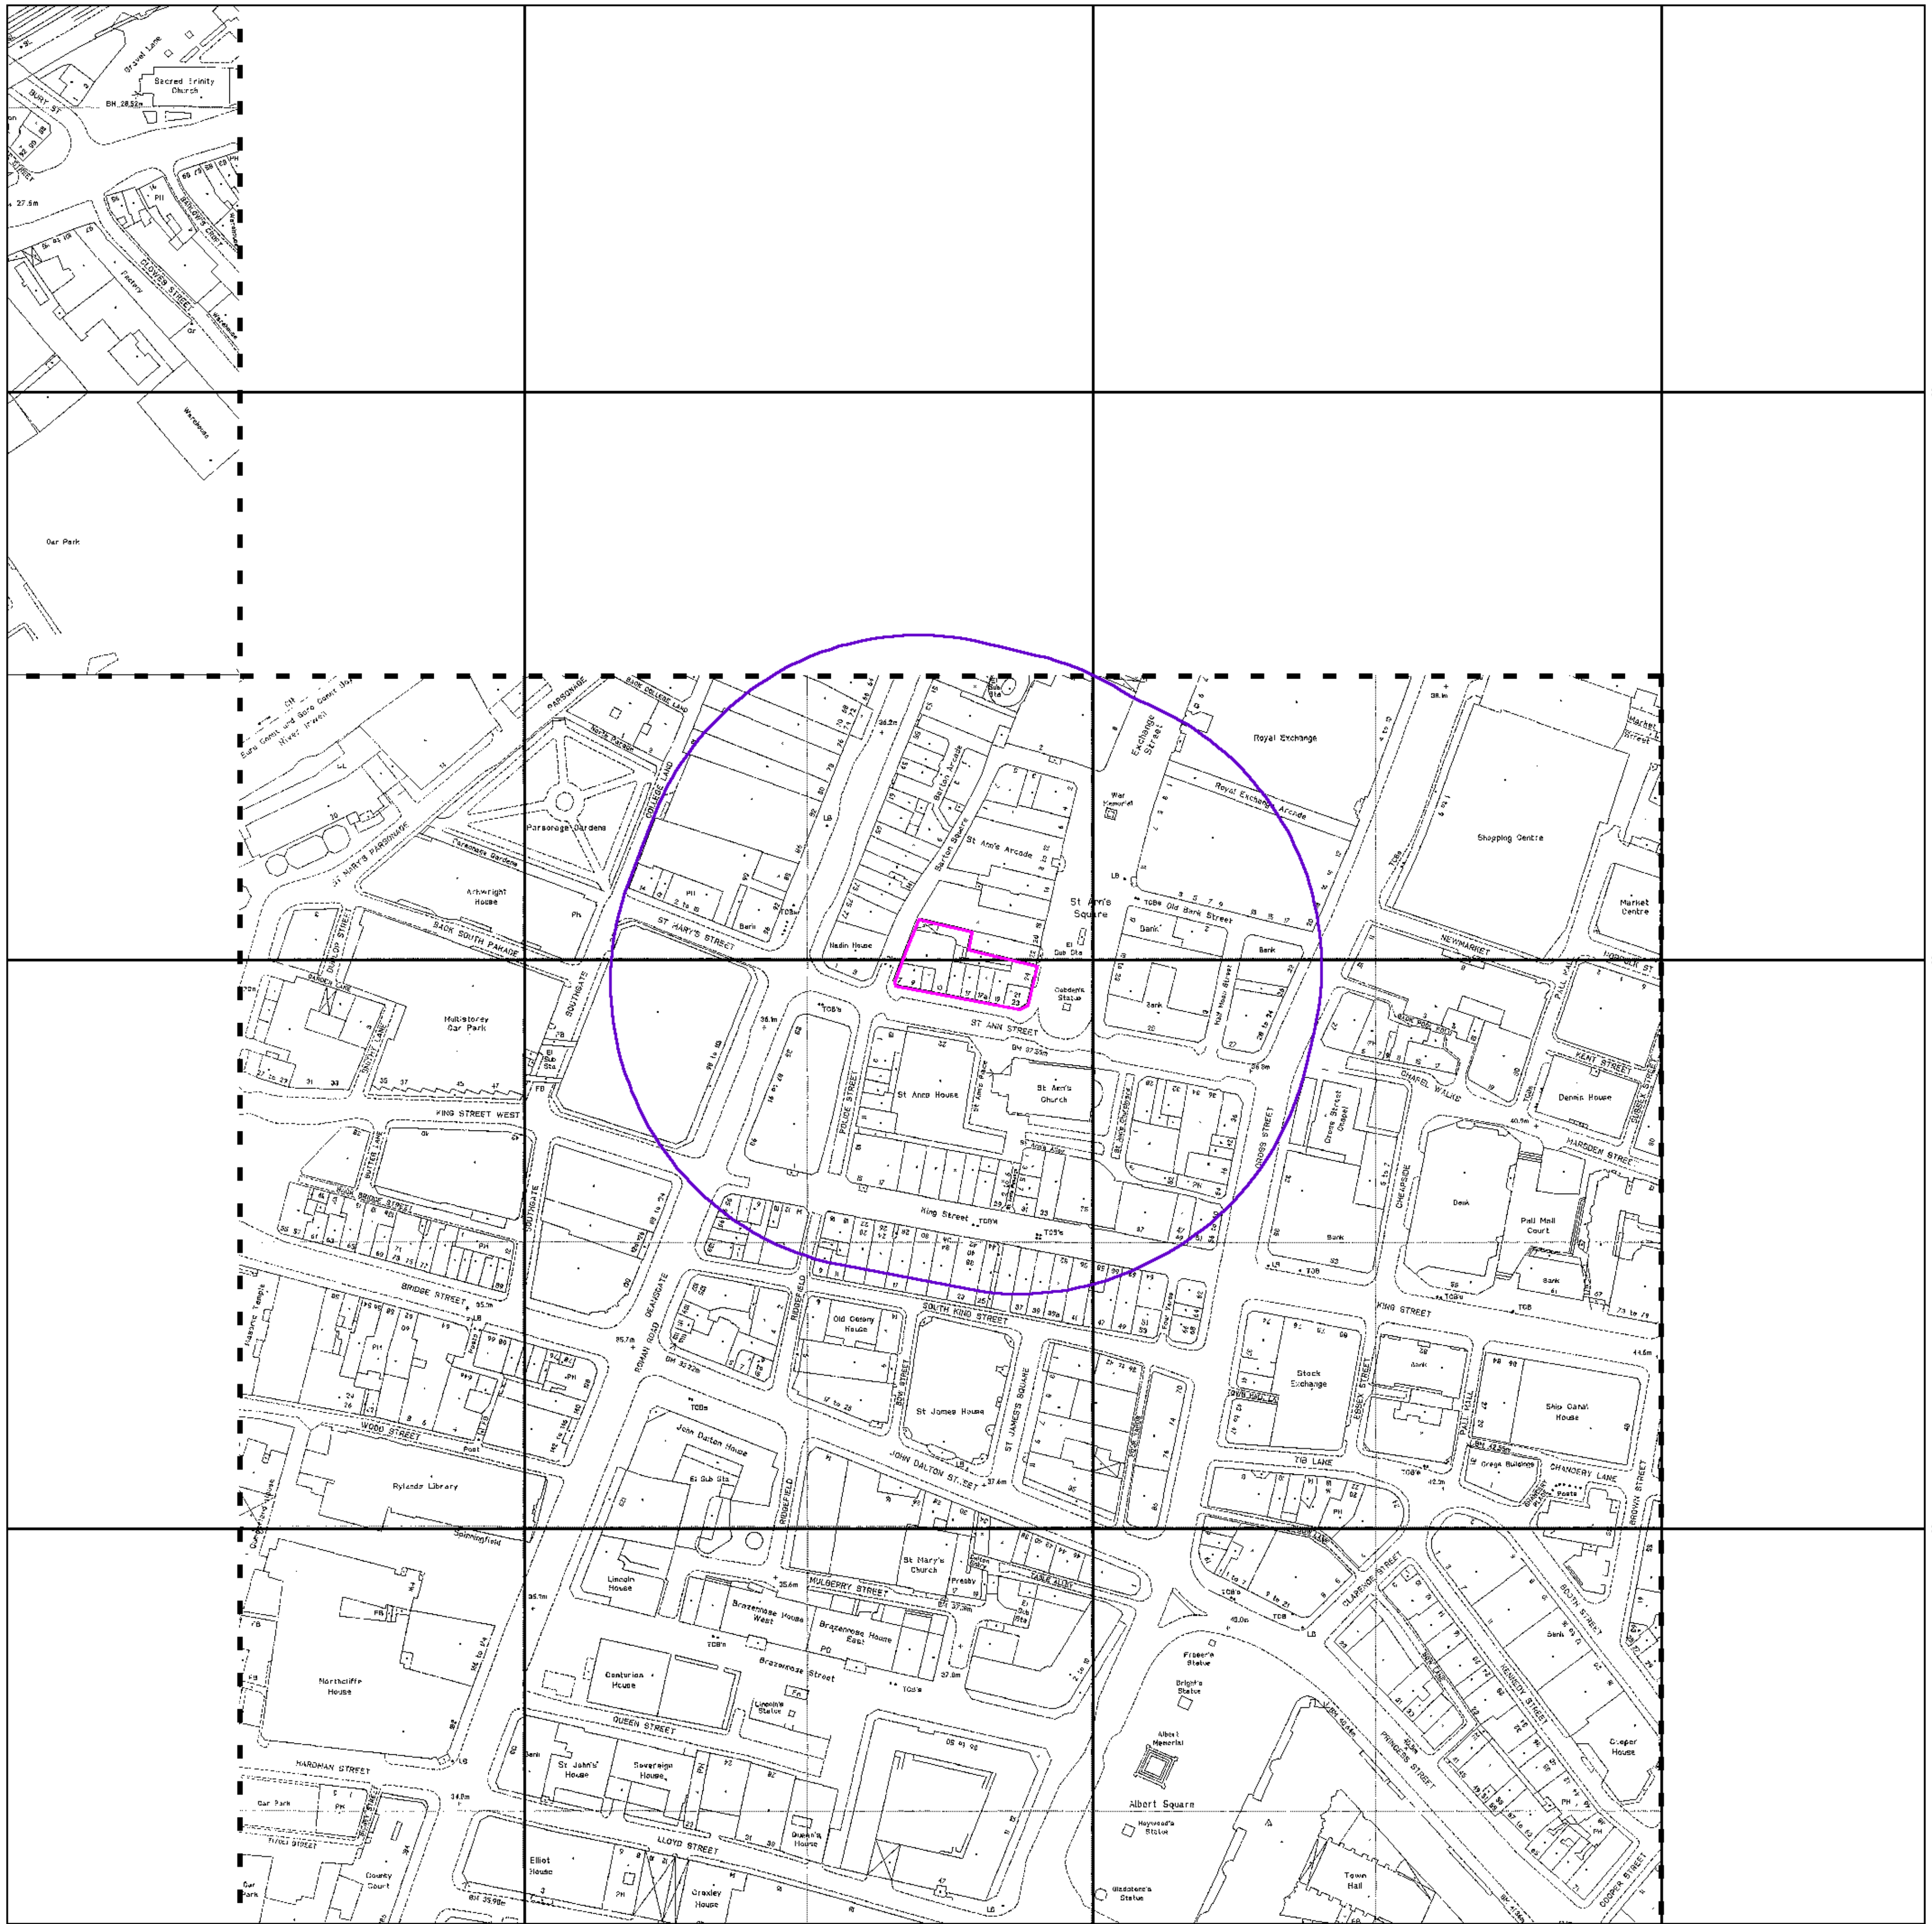


© Crown copyright and Landmark Information Group Limited 2024. All Rights Reserved.

iGeo


## Large-Scale National Grid Data

**Published 1995**


**Source map scale - 1:1,250**

'Large Scale National Grid Data' superseded SIM cards (Ordnance Survey's 'Survey of Information on Microfilm') in 1992, and continued to be produced until 1999. These maps were the fore-runners of digital mapping and so provide detailed information on houses and roads, but tend to show less topographic features such as vegetation. These maps were produced at both 1:2,500 and 1:1,250 scales.

## Map Name(s) and Date(s)

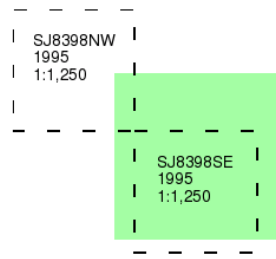


## Historical Map - Segment A13

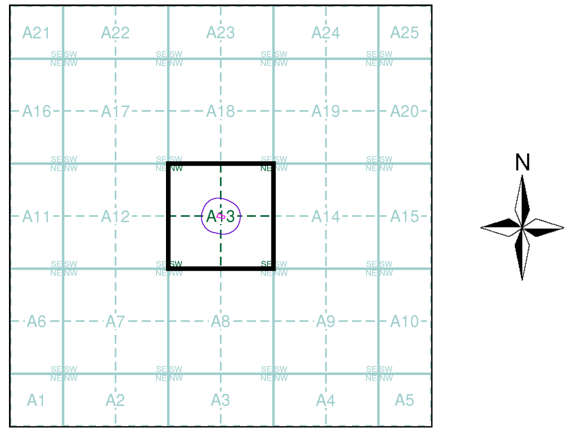


## Order Details


Order Number: 353493473_1_1
Customer Ref: 5346
National Grid Reference: 383750, 398400
Slice: A
Site Area (Ha): 0.1
Search Buffer (m): 100

## Site Details

Equitable Building, 28 St. Anns Square, MANCHESTER, M2 7JB

Landmark INFORMATION GROUP

Tel: 0844 844 9952
Fax: 0844 844 9951
Web: www.envirocheck.co.uk

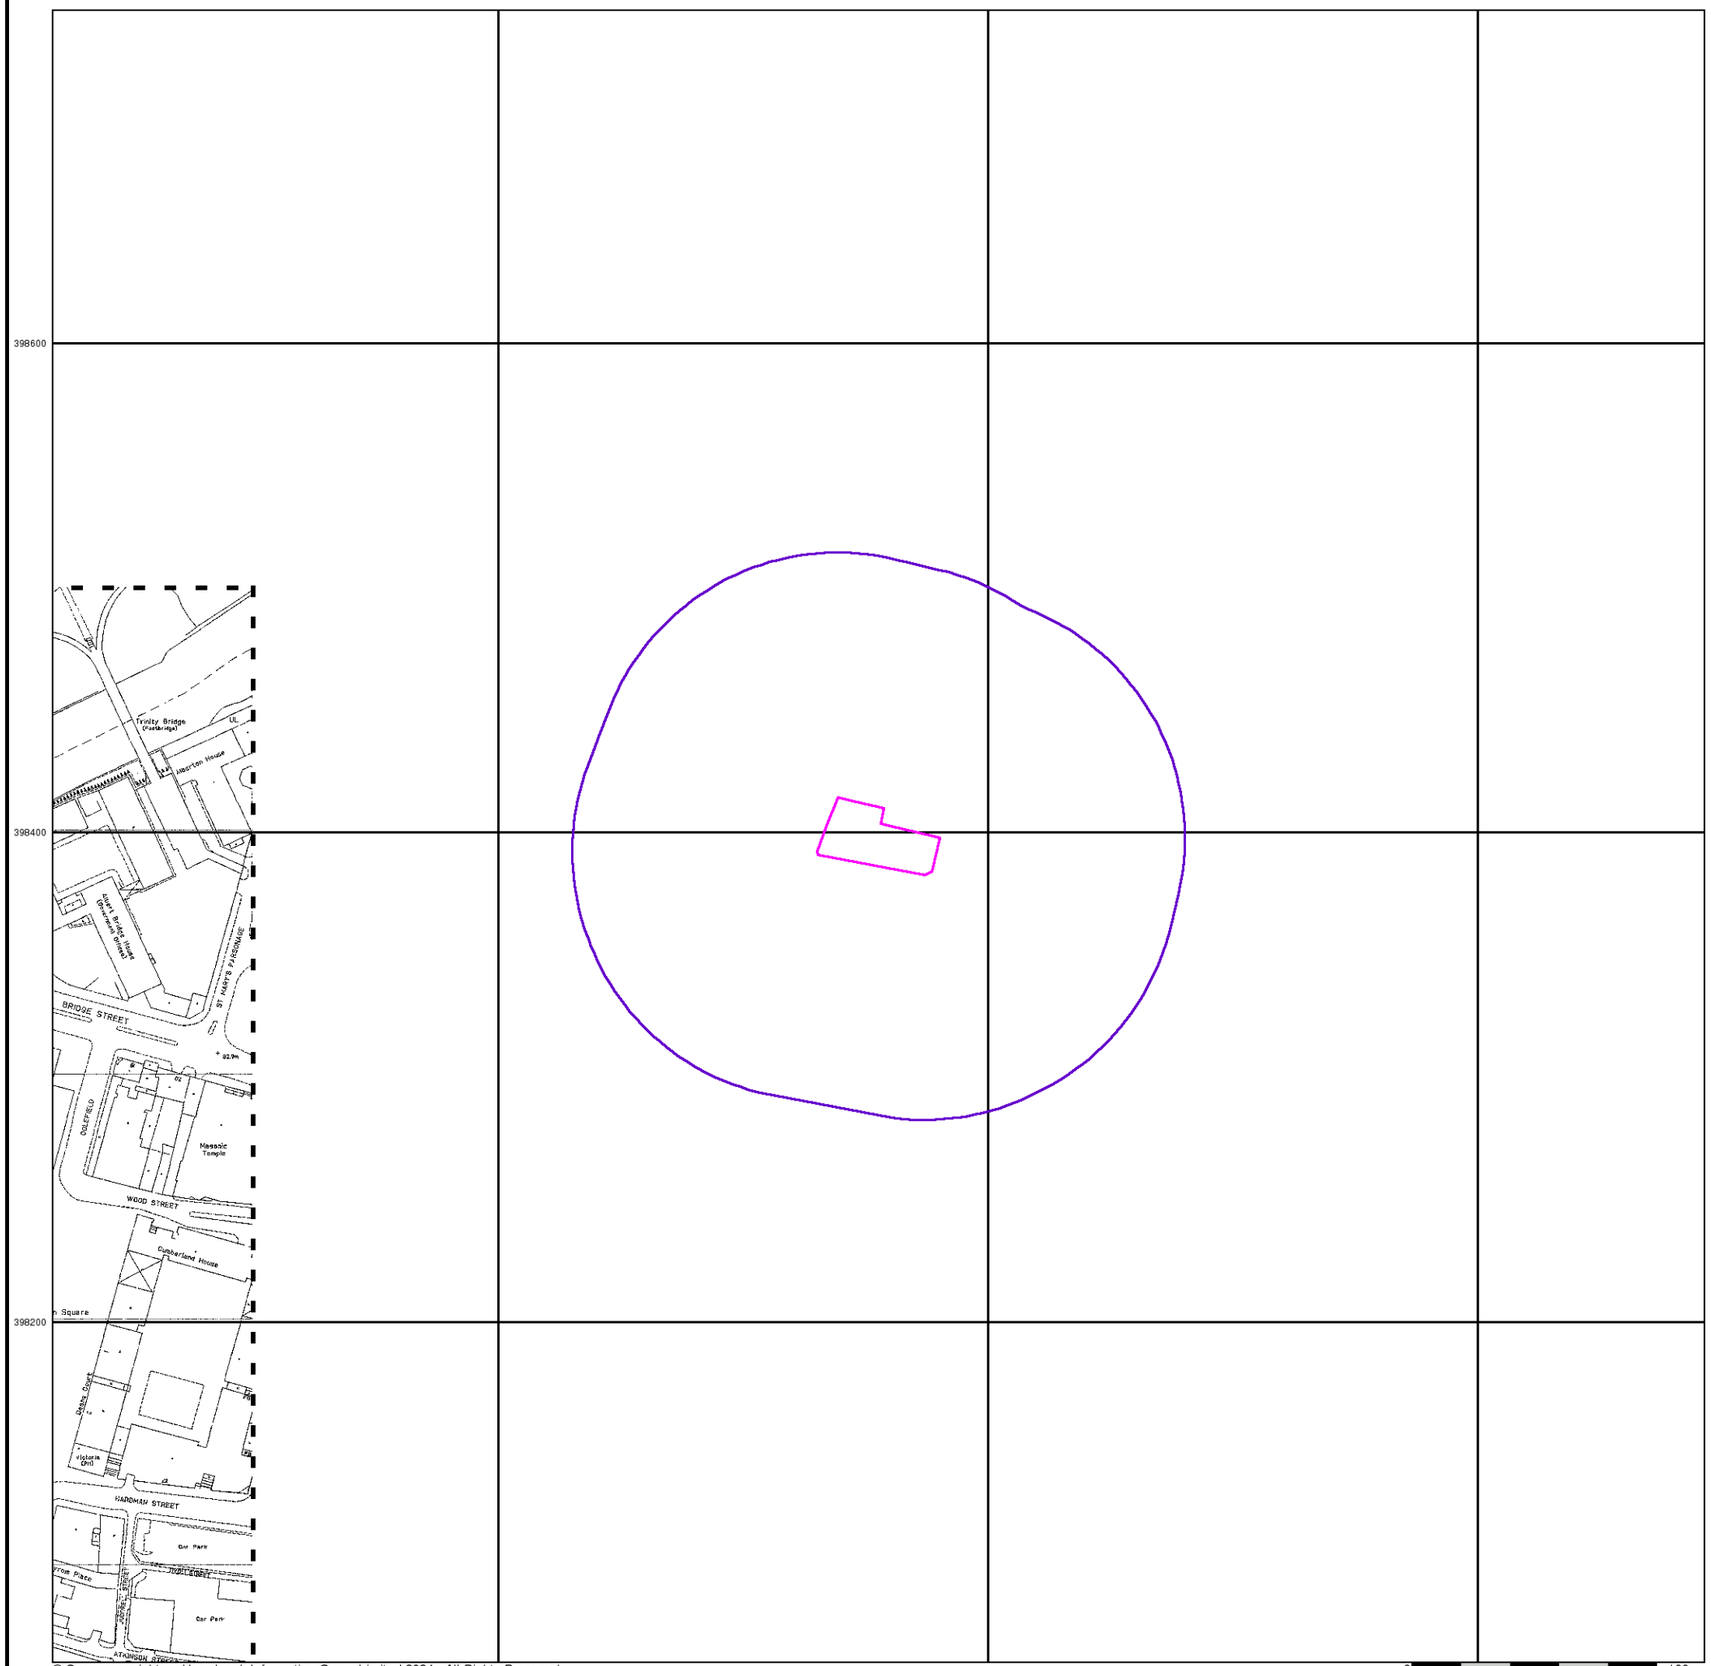


© Crown copyright and Landmark Information Group Limited 2024. All Rights Reserved.


# Large-Scale National Grid Data

## Published 1996


## Source map scale - 1:1,250

'Large Scale National Grid Data' superseded SIM cards (Ordnance Survey's 'Survey of Information on Microfilm') in 1992, and continued to be produced until 1999. These maps were the fore-runners of digital mapping and so provide detailed information on houses and roads, but tend to show less topographic features such as vegetation. These maps were produced at both 1:2,500 and 1:1,250 scales.

## Map Name(s) and Date(s)

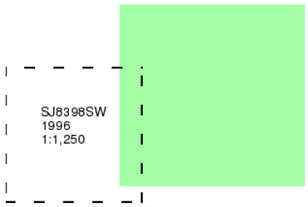


## Historical Map - Segment A13

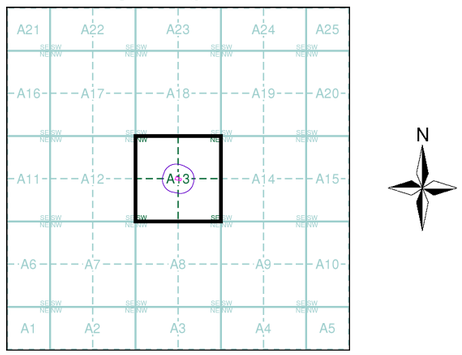



## Order Details

| | |
|---|---|
| Order Number: | 353493473_1_1 |
| Customer Ref: | 5346 |
| National Grid Reference: | 383750, 398400 |
| Slice: | A |
| Site Area (Ha): | 0.1 |
| Search Buffer (m): | 100 |

## Site Details

Equitable Building, 28 St. Anns Square, MANCHESTER, M2 7JB

Landmark INFORMATION GROUP
Tel: 0844 844 9952
Fax: 0844 844 9951
Web: www.envirocheck.co.uk

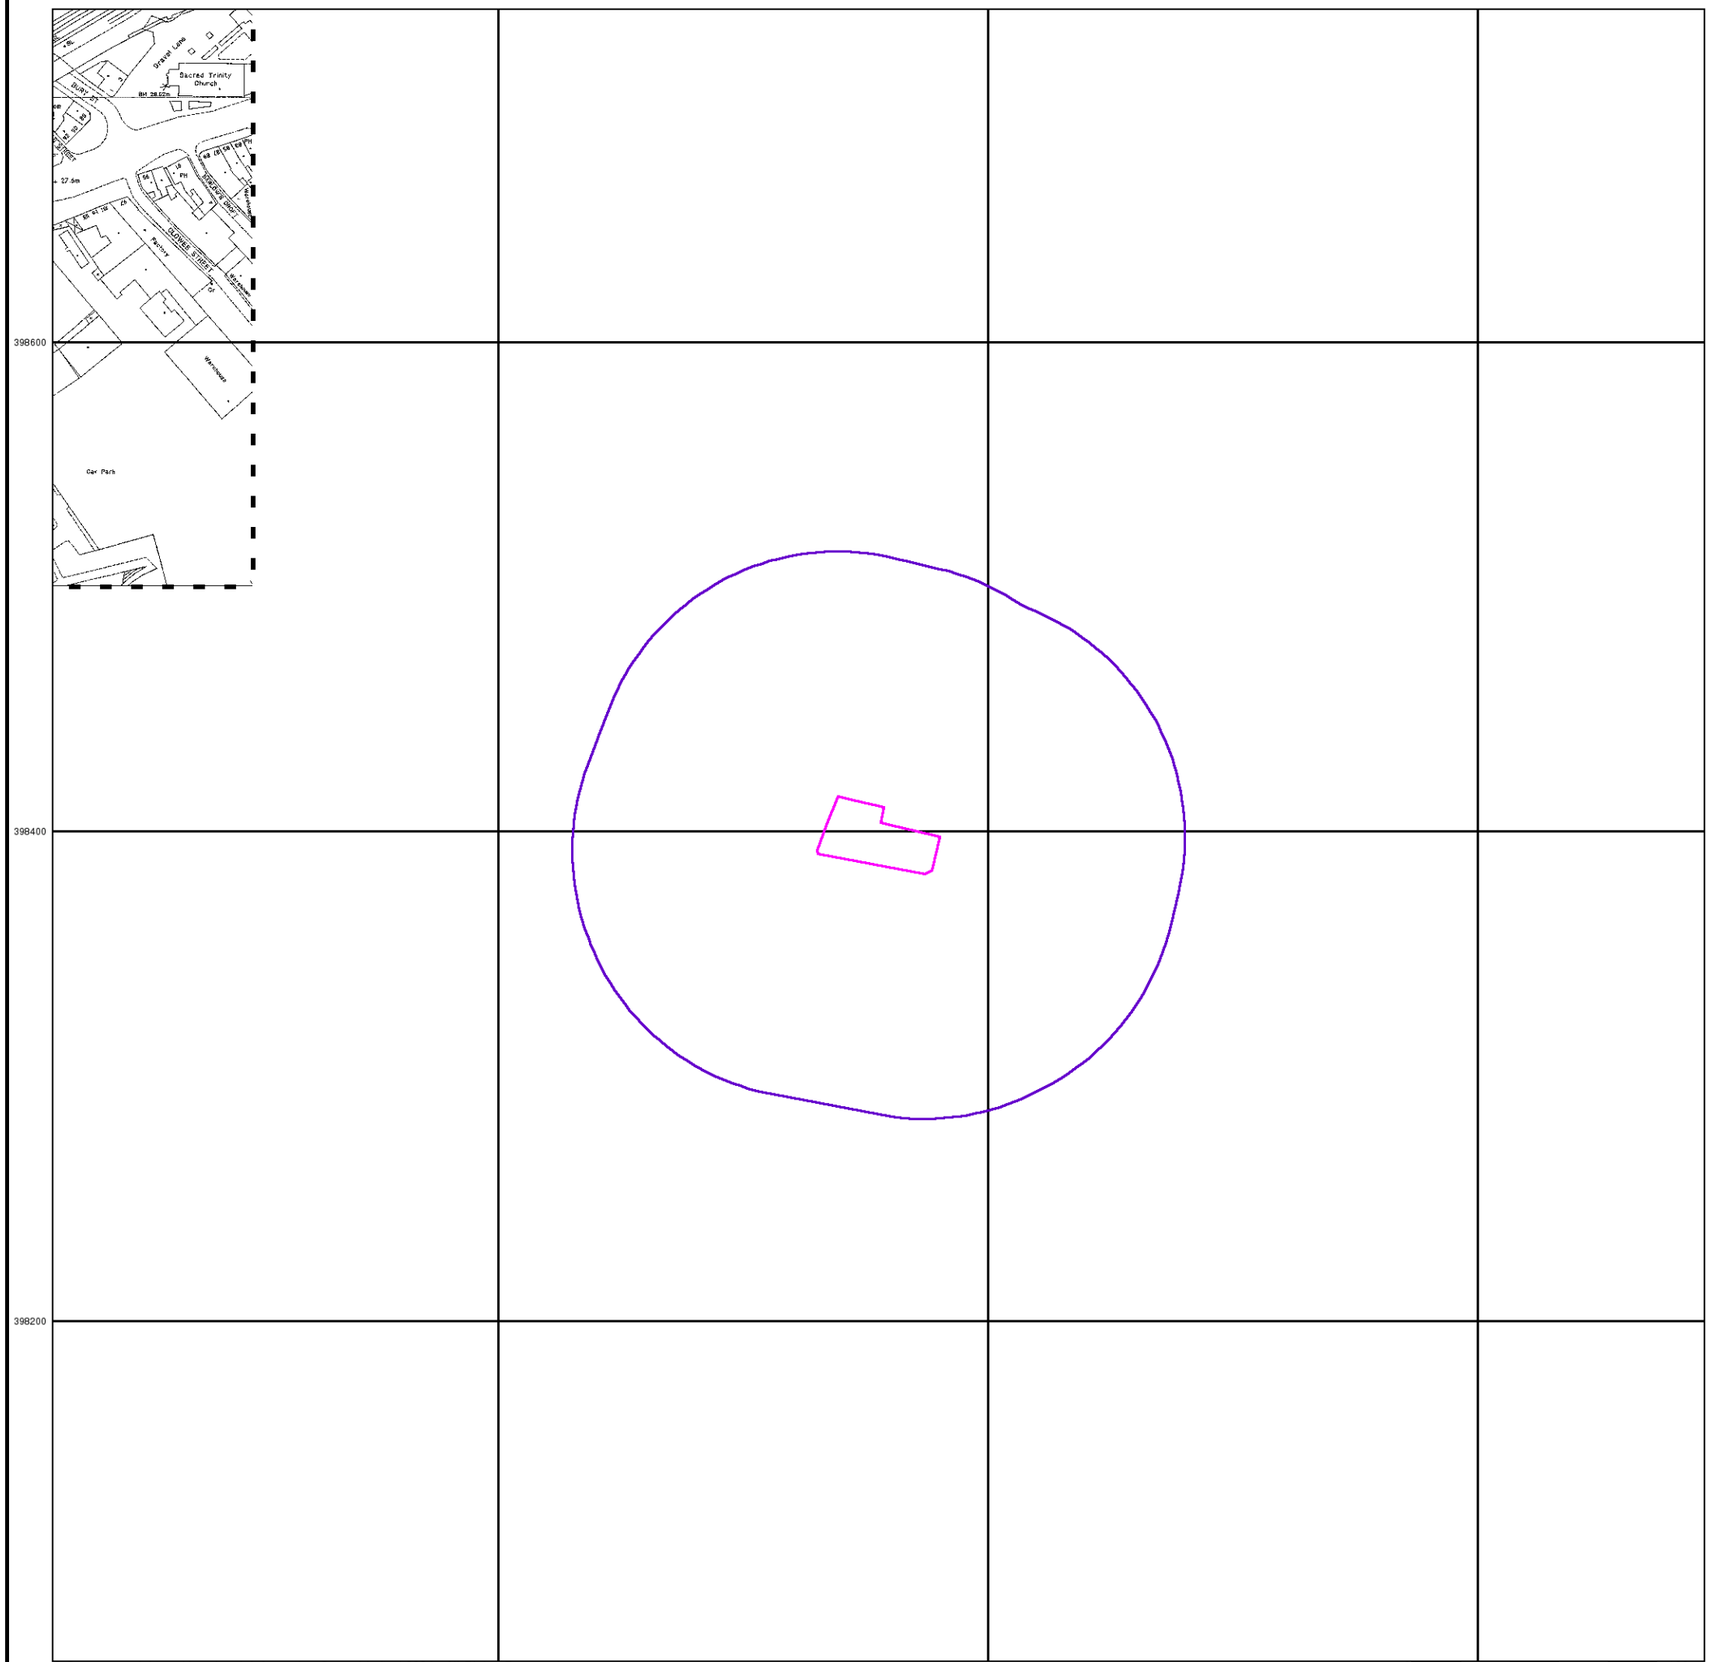


© Crown copyright and Landmark Information Group Limited 2024. All Rights Reserved.

iGeo


## Large-Scale National Grid Data

**Published 1996**


**Source map scale - 1:1,250**

'Large Scale National Grid Data' superseded SIM cards (Ordnance Survey's 'Survey of Information on Microfilm') in 1992, and continued to be produced until 1999. These maps were the fore-runners of digital mapping and so provide detailed information on houses and roads, but tend to show less topographic features such as vegetation. These maps were produced at both 1:2,500 and 1:1,250 scales.

## Map Name(s) and Date(s)

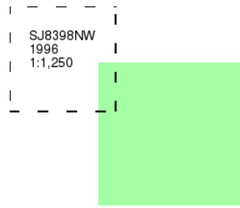


## Historical Map - Segment A13

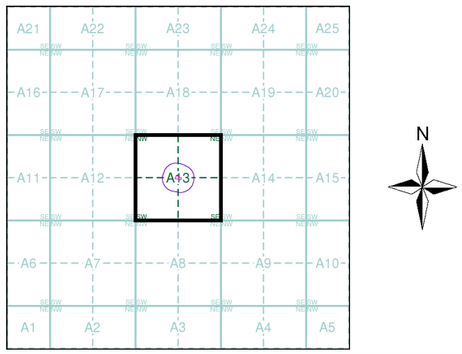


## Order Details

| | |
|---|---|
| Order Number: | 353493473_1_1 |
| Customer Ref: | 5346 |
| National Grid Reference: | 383750, 398400 |
| Slice: | A |
| Site Area (Ha): | 0.1 |
| Search Buffer (m): | 100 |

## Site Details

Equitable Building, 28 St. Anns Square, MANCHESTER, M2 7JB

Landmark INFORMATION GROUP

Tel: 0844 844 9952
Fax: 0844 844 9951
Web: www.envirocheck.co.uk





# Historical Aerial Photography

## Published 2000

This aerial photography was produced by Getmapping, these vertical aerial photographs provide a seamless, full colour survey of the whole of Great Britain

## Historical Aerial Photography - Segment A13

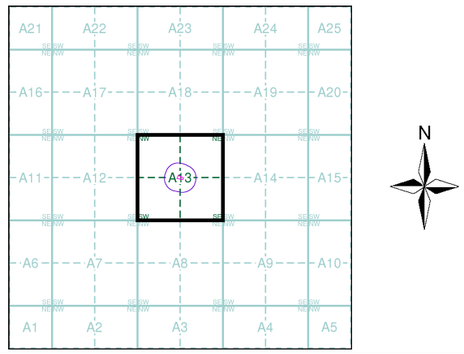


## Order Details

| | |
|---|---|
| Order Number: | 353493473_1_1 |
| Customer Ref: | 5346 |
| National Grid Reference: | 383750, 398400 |
| Slice: | A |
| Site Area (Ha): | 0.1 |
| Search Buffer (m): | 100 |

## Site Details

Equitable Building, 28 St. Anns Square, MANCHESTER, M2 7JB

Landmark INFORMATION GROUP

Tel: 0844 844 9952
Fax: 0844 844 9951
Web: www.envirocheck.co.uk

CHAS. E. GOAD, LTD. CIVIL ENGINEERS

# EXPLANATION OF SIGNS

USED ON

# INSURANCE PLANS OF TOWNS & CITIES

56 CROUCH HILL LONDON N.4.


## ABBREVIATIONS

ASB. ASBESTOS
CORR. CORRUGATED IRON
D.I.D. DOUBLE IRON DOORS
*DRA.* DRAPERY
*D.* DWELLING
*ELECT.* ELECTRICIAN
*(E.M.)* ELECTRIC MOTORS
*(ENG.)* STEAM ENGINE
*FURNE.* FURNITURE
*GAR.* GARAGE
*(G.E.)* GAS ENGINE
*H.W.* HARDWARE
I.COLS. IRON COLUMNS OR STEEL STANCHIONS
*JWLY.* JEWELLERY
M.CL. METAL CLAD
*M.W.* MANCHESTER WAREHOUSE
*m.l.* MATCH (OR WOOD) LINED
*OIL* OIL & COLOR
*(O.E.)* OIL ENGINE
*P.H.* PUBLIC HOUSE
*S.* SHOP
S.I.D. SINGLE IRON DOORS
S.I.S. SINGLE IRON SHUTTERS
*TAI.* TAILORS
*TENS.* TENEMENTS
W.G. WIRED GLASS
W.N. WIRE NETTING OVER GLASS.

## COLORS

BRICK, STONE OR CONCRETE
WOOD
AREAS CLEARED DUE TO ENEMY ACTION
SKYLIGHTS ON 1 & 2 STORY BUILDINGS
SKYLIGHTS ON HIGHER BUILDINGS
METAL BUILDINGS.
TIMBER PILED OR STACKED

## WALLS

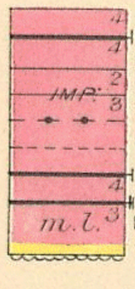



PARTY WALL 2 STORIES OR OVER, A PROBABLE FIRE CUT OFF
ENTIRE WALL, BUT DOUBTFUL AS FIRE CUT OFF
DEFECTIVE WALL — IMPERFECT
WALL ABOVE, IRON COLS: UNDER
WALL SOME FLOORS ONLY (OR WOOD OR PLASTER PARTITION)
ABOVE ROOF 6" TO 1'-6"
— Dº — 1'-6" TO 2'-6".
MATCH OR WOOD LINED
WOOD CLAD WITH CORRUGATED IRON

## OPENINGS




PASSAGE UNDER
ON ALL FLOORS
SOME FLOORS ONLY } UNPROTECTED
ALL FLOORS (PROTECTED)
ALL FLOORS (SOME PROTECTED) } SINGLE IRON DOORS
SOME FLOORS ONLY (PROTECTED)
ALL FLOORS (SOME PROTECTED)
ALL FLOORS (PROTECTED) } DOUBLE IRON DOORS
SOME FLOORS ONLY (PROTECTED)
WOOD LOADING DOOR
IRON LOADING DOOR

## WINDOWS

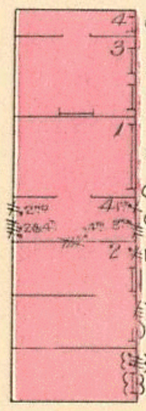


ON ALL OR MOST FLOORS
MORE THAN USUAL
OVERLOOKING
NEARLY ALL GLASS
OPENINGS THRO' & WINDOWS OVER } UNPROTECTED
ON SOME FLOORS ONLY
PROTECTED BY WIRED GLASS
PROTECTED BY SINGLE IRON SHUTTERS
PROTECTED BY DOUBLE IRON SHUTTERS.
WINDOWS IN FRONT & REAR OF BUILDINGS UNDERSTOOD UNLESS OTHERWISE SHOWN

## FLOORS

*1. 2. 3. 3½* &c. ON BUILDINGS ARE NUMBER OF STORIES ABOVE GROUND (*3½*=3 FLOORS & ATTIC)
*2 & 2B* MEANS 2 STORIES & 2 BASEMENTS BAST & SUB-BASEMENT.

## SKYLIGHTS

^ LESS THAN 50 SQUARE FEET (SAY 10'x5', OR 7'x7')
≙ OPENINGS THROUGH 2 FLOORS UNDER (EACH STROKE DENOTES AN OPENING.)
WITH WELL HOLE THROUGH 3 FLOORS. } OVER 50 Sq: Ft. TO SCALE
LANT. LANTERN LIGHT, SIDES ONLY GLASS. OR VENT. OR RAISED VENTILATOR


## HOISTS & LIFTS

H OPEN
W H OPEN TO STREET
HF OPEN (WOOD FLAPS TO FLOORS.)
H ENCLOSED BRICK OR FIRE RESISTING WIRED GLASS DOORS
H ENCLOSED WOOD OR PLASTER
IRON DOORS SHOWN AS EXPLAINED UNDER "OPENINGS"

## ROOFS

ASB ASBESTOS
C CONCRETE
CORR: CORRUGATED IRON
⌝ METAL
P PATENT (FELT &c)
O SLATE
T TILE


PROFILES

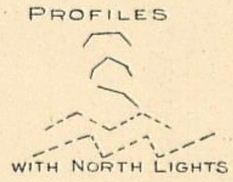



## SUNDRIES

STEAM BOILERS
—"— BOILER SET IN BRICK
FACTORY CHIMNEYS
*(ENG.)* STEAM ENGINE
OVERHANGING WOOD CORNICE
FIRE ALARM BOX
— Dº — ON KEY PLAN
HYDRANT
H HYDRAULIC HYDRANT
PRIVATE HYDRANT OR STAND PIPE
D DOUBLE HYDRANT
S SALT WATER HYDRANT
SPRINKLER OR AUTO ALARM BELL

## REFERENCE NUMBERS

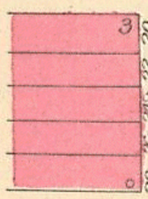



NUMBERS PARALLEL WITH STREET ARE EXISTING STREET Nºs
WHERE TWO SETS OF STREET Nºs IN SAME BLOCK COINCIDE, ADDITIONAL ARBITRARY Nºs ARE GIVEN TO ONE SET (500 & UPWARDS.)

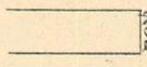


WHERE BUILDINGS TO WHICH THEY APPLIED ARE DEMOLISHED, STREET & ARBITRARY Nºs ARE SHOWN & CROSSED THROUGH ON REVISION

—48'— (37') ARE STREET WIDTHS.
ARE HEIGHTS OF GROUND ABOVE ORDNANCE DATUM

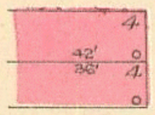


HEIGHT IN FEET OF ADJOINING BUILDINGS WHERE STORIES DIFFER IN HEIGHT

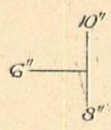


SIZES OF WATER MAINS SUPPLYING HYDRANTS

COPYRIGHT 1926


SEE SHEET No. 8
DEANSGATE
BARTON ARCADE CHAMBERS
LANCASTER BUILDINGS
BARTON SQUARE
ST. ANN'S SQUARE
EXCHANGE ST.
KINGS COURT
OLD BANK ST.
ST. ANN ST.
POLICE ST.
ST. ANN'S PL.
ST. ANN'S CHURCHYARD
ST. ANNS ALLEY
KING ST.
RIDGEFIELD
SEE SHEET No. 15
SEE SHEET No. 16
112
113
114
115
116
117
118
119
120
121
ROYAL INSURANCE BUILDINGS
ROYAL EXCHANGE ARCADE
BARTON ARCADE
ST. ANN'S CHURCH
GALLERY
W. WOOLWORTH & Co LTD BAZAAR
ROYAL INS Co LTD OFFICES
CAR PARK EAST OVER
CONCRETE RAMP UP TO CAR PARK
CONC. RAMP TO EAST
Vacant June 1962
BOOTS PURE DRUG
AIRLINE RECEPTION TERMINUS
AIRLINE OFFICE
MANCHESTER LINERS HOUSE
WILLIAMS DEACONS BANK LTD
PEARL ASSURANCE BLDGS
NATIONAL PROVINCIAL BANK
EQUITABLE BUILDINGS
WEATHERALL CORNER
ST. ANN'S ARCADE
SNELGROVE
MARSHALL & SNELGROVE
KENDAL MILNE & Co
DISTRICT BANK LTD
CALEDONIAN BUILDING
MEREDITH'S CHAMBERS
OLD EXCHANGE CHAMBERS
ALBANY CHAMBERS
LEINSTER CHMS.
WILLIAM HILL CHAMBERS
STEEL & CONCRETE SUBWAY SPRINKLERS
COBDEN STATUE
HALF MOON
EAGLE INS Co
Published Date : 1962
© Landmark Information Group Limited 2024.
0
50m


SEE SHEET No. 8
DEANSGATE
EXCHANGE ST.
ST. ANNS SQUARE
ST ANN ST.
KING ST
SEE SHEET No 15
SEE SHEET No 16
112
113
114
115
116
117
118
119
120
121
ROYAL EXCHANGE ARCADE
BARTON ARCADE CHAMBERS
LANCASTER BUILDINGS
ROYAL INSURANCE BUILDINGS
ST. ANN'S CHURCH
ST. ANN'S CHURCHYARD
ST. ANN'S PL.
POLICE ST.
OLD BANK ST.
MARKET ST.
WOOLWORTH & C.L.TD
BOOTS PURE DRUG CO
OLD MANCHESTER LINERS HOUSE
WILLIAMS DEACONS BANK LTD
DISTRICT BANK
PEARL ASSURANCE BLDGS
NATIONAL PROVINCIAL BANK
MIDLAND BANK LTD
JEWSBURY & WILSON LTD
MILNER TAYLOR & CO LTD
WEATHERALL CORNER
COBDEN STATUE
ROYAL EXCHANGE
ROYAL INSURANCE BUILDINGS
CAR PARK
OFFS
REST
BOOTS
CLOTHING
GOWNS
HAIRDRESSER
PHOTO
BANK
CLINIC
VACANT
STONE STAIRS
CONCRETE FLOORS
STEEL & CONCRETE SUBWAY SPRINKLERS
30' TO EAVES
GALLERY
Published Date : 1970
© Landmark Information Group Limited 2024.
0
50m




Published Date : 1917
© Landmark Information Group Limited 2024.

0 50m

SEE SHEET No 8

DEANSGATE

BARTON ARCADE CHAMBERS

BARTON ARCADE

LANCASTER BUILDINGS

BARTON SQUARE

ST. ANN'S SQUARE

EXCHANGE ST.

ROYAL INS. BUILDINGS

ROYAL EXCHANGE ARCADE

LEINSTER CHAMBERS

ALBANY CHAMBERS

CLARENDON CHAMBERS

HILTON CHAMBERS

OLD EXCHANGE CHAMBERS

EQUITABLE BUILDINGS

MANCHESTER LINERS HOUSE

BANK ST.

HALF MOON ST.

ST. ANN ST.

ST. ANNS PL.

ST. ANNS ALLEY

ST. ANNS CHURCHYARD

WINTERS BUILDINGS

POLICE ST.

KING ST.

RIDGEFIELD

GOODALL LA.

SEE SHEET No 15

SEE SHEET No 16

112 BARTON ARCADE

113 ST. ANNS ARCADE

114 ROYAL EXCHANGE ARCADE

115

116

117

118

119 ST. ANN'S CHURCH

120

121

Vacant

Under Construction

COPYRIGHT 1951 CHAS. E. GOAD


iGeo

Published Date : 1951

© Landmark Information Group Limited 2024.

0 50m

Appendix C

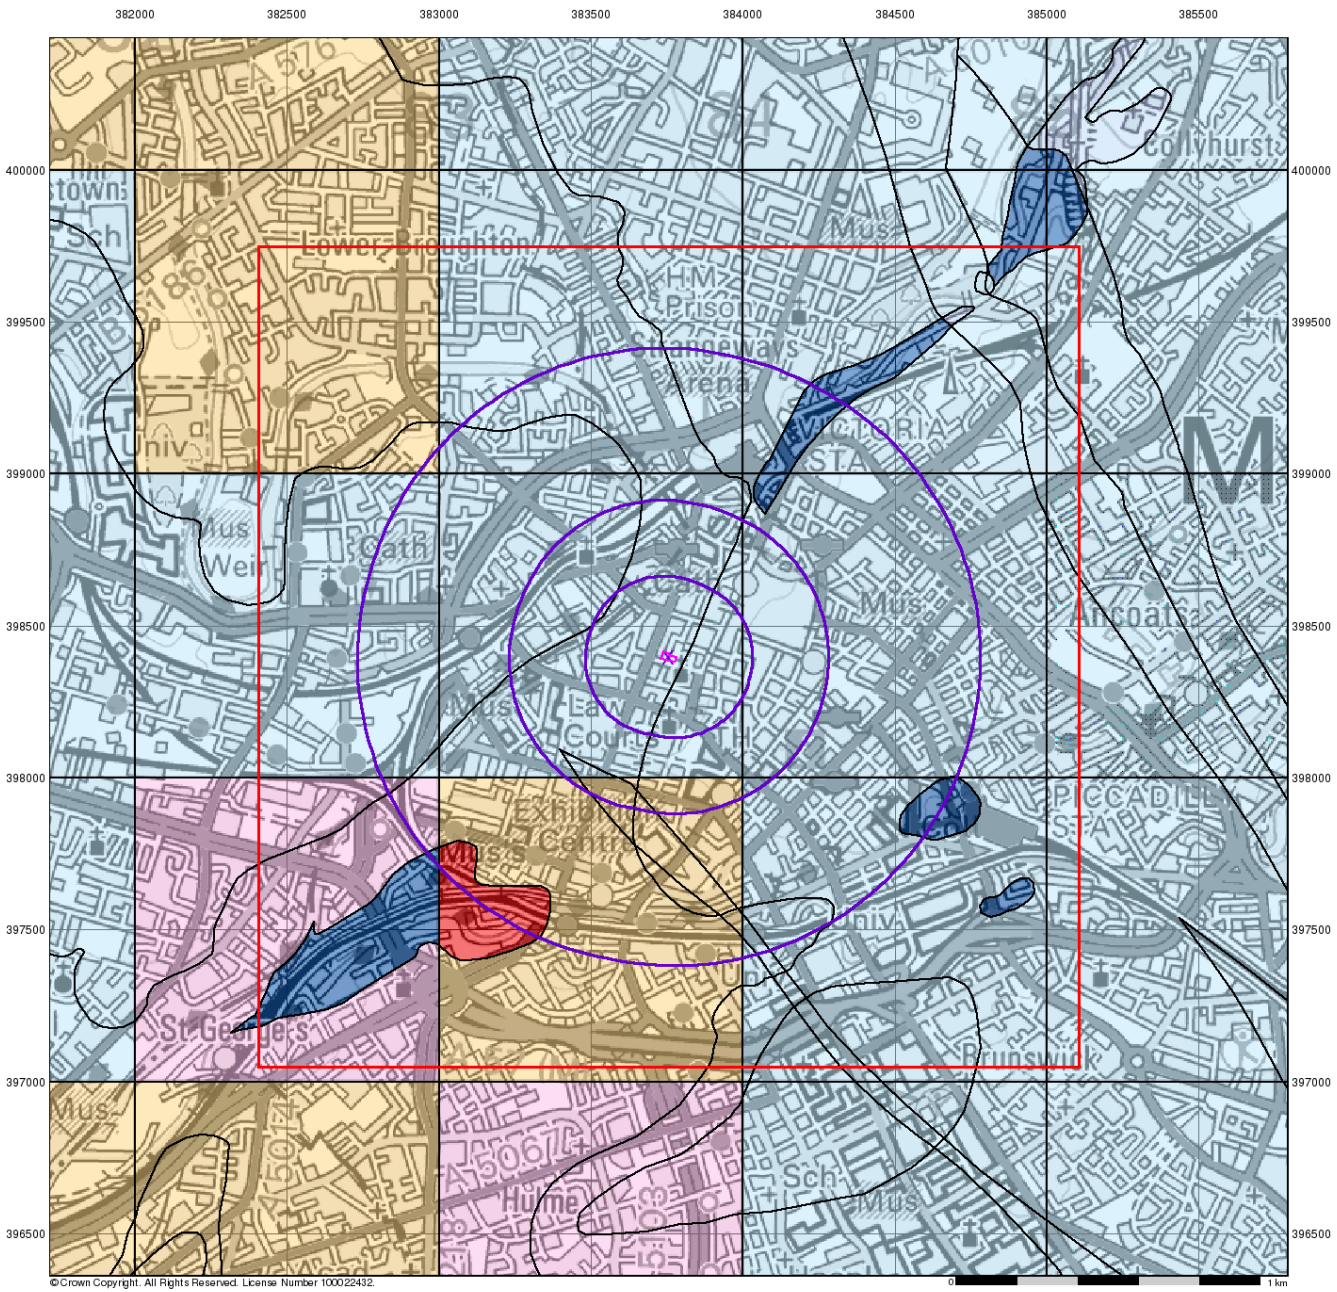


# iGeo

## Groundwater Vulnerability

### General

Specified Site | Specified Buffer(s) | Bearing Reference Point | Slice | Map ID


### Agency and Hydrological

| Bedrock Aquifers | Superficial Aquifers |
|---|---|
| High Vulnerability, Principal Aquifer | High Vulnerability, Principal Aquifer |
| High Vulnerability, Secondary Aquifer | High Vulnerability, Secondary Aquifer |
| Medium Vulnerability, Principal Aquifer | Medium Vulnerability, Principal Aquifer |
| Medium Vulnerability, Secondary Aquifer | Medium Vulnerability, Secondary Aquifer |
| Low Vulnerability, Principal Aquifer | Low Vulnerability, Principal Aquifer |
| Low Vulnerability, Secondary Aquifer | Low Vulnerability, Secondary Aquifer |

Unproductive Aquifer

Soluble Rock

### Site Sensitivity Context Map - Slice A

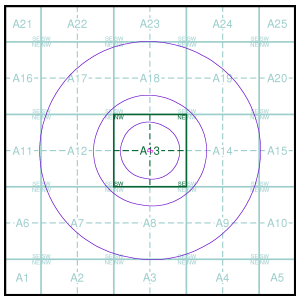



### Order Details

| | |
|---|---|
| Order Number: | 353493473_1_1 |
| Customer Ref: | 5346 |
| National Grid Reference: | 383750, 398400 |
| Slice: | A |
| Site Area (Ha): | 0.1 |
| Search Buffer (m): | 1000 |

### Site Details

Equitable Building, 28 St. Anns Square, MANCHESTER, M2 7JB

Landmark INFORMATION GROUP
Tel: 0844 844 9952
Fax: 0844 844 9951
Web: www.envirocheck.co.uk

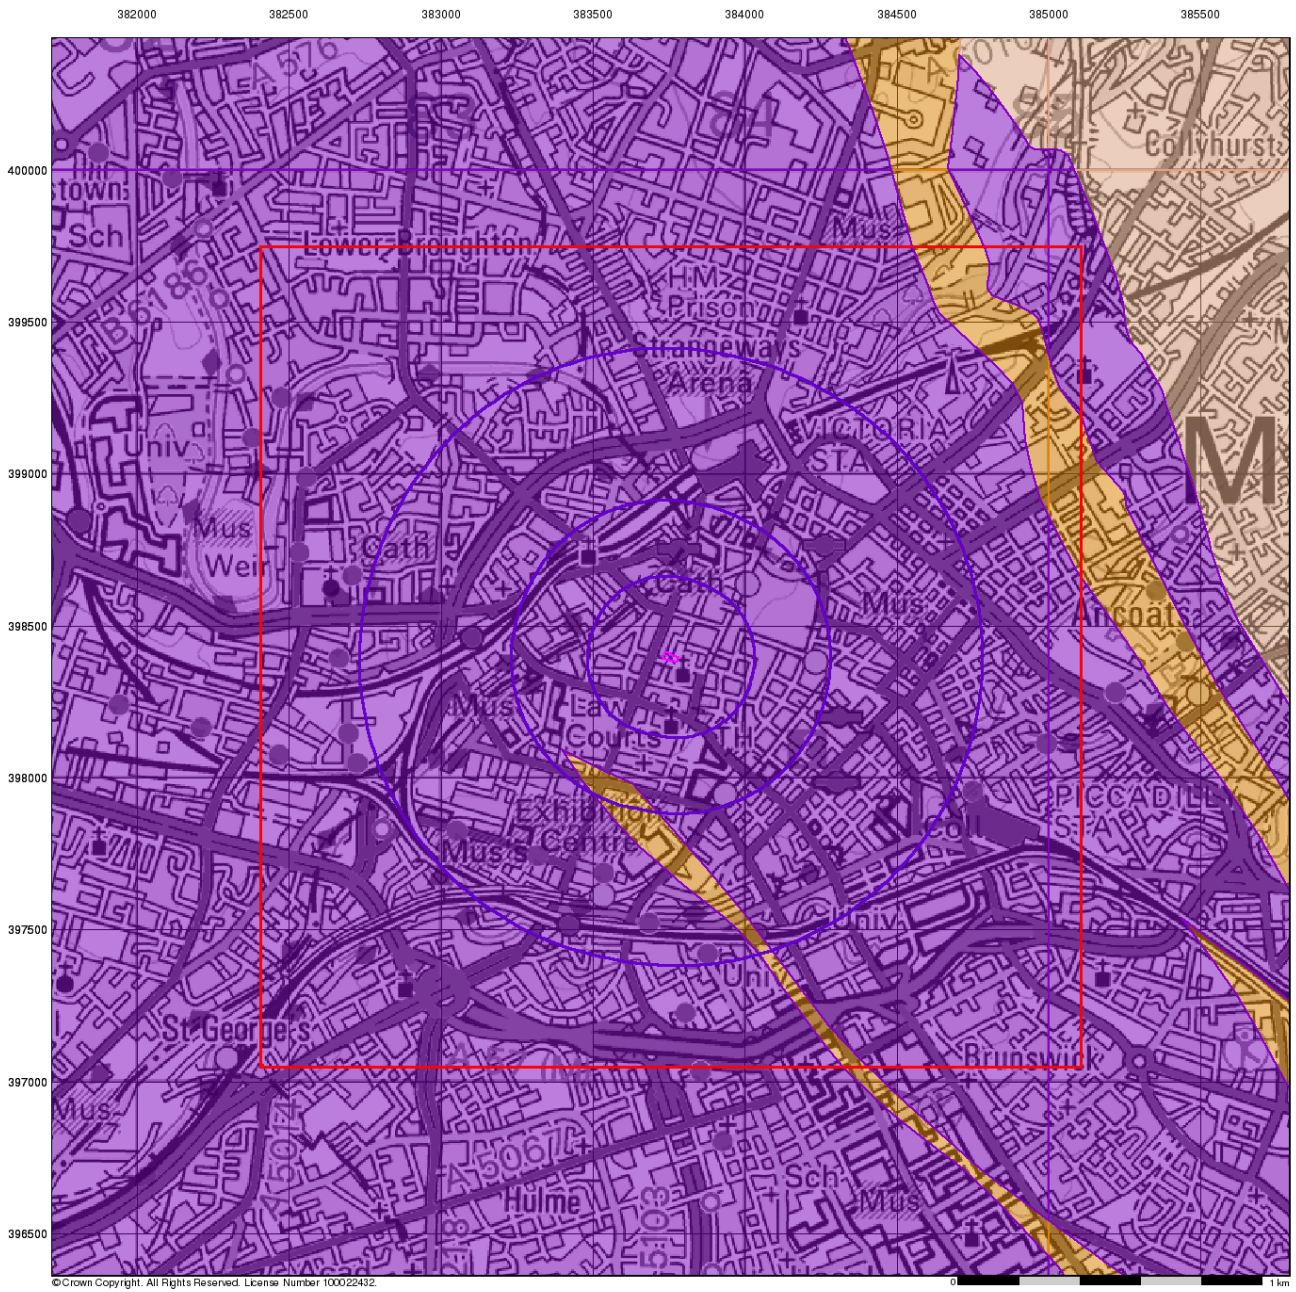

©Crown Copyright. All Rights Reserved. License Number 100022432.

iGeo

# Bedrock Aquifer Designation

## General


Specified Site | Specified Buffer(s) | Bearing Reference Point | Slice | Map ID

## Agency and Hydrological

**Geological Classes**

- Principal Aquifer
- Secondary A Aquifer
- Secondary B Aquifer
- Secondary Undifferentiated
- Unproductive Strata
- Unknown
- Unknown (Lakes and Landslip)

## Site Sensitivity Context Map - Slice A

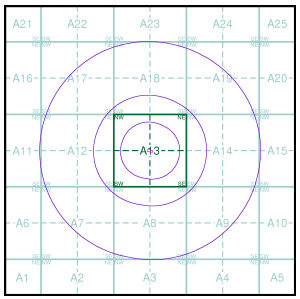



## Order Details

| | |
|---|---|
| Order Number: | 353493473_1_1 |
| Customer Ref: | 5346 |
| National Grid Reference: | 383750, 398400 |
| Slice: | A |
| Site Area (Ha): | 0.1 |
| Search Buffer (m): | 1000 |

## Site Details

Equitable Building, 28 St. Anns Square, MANCHESTER, M2 7JB

Landmark INFORMATION GROUP
Tel: 0844 844 9952
Fax: 0844 844 9951
Web: www.envirocheck.co.uk

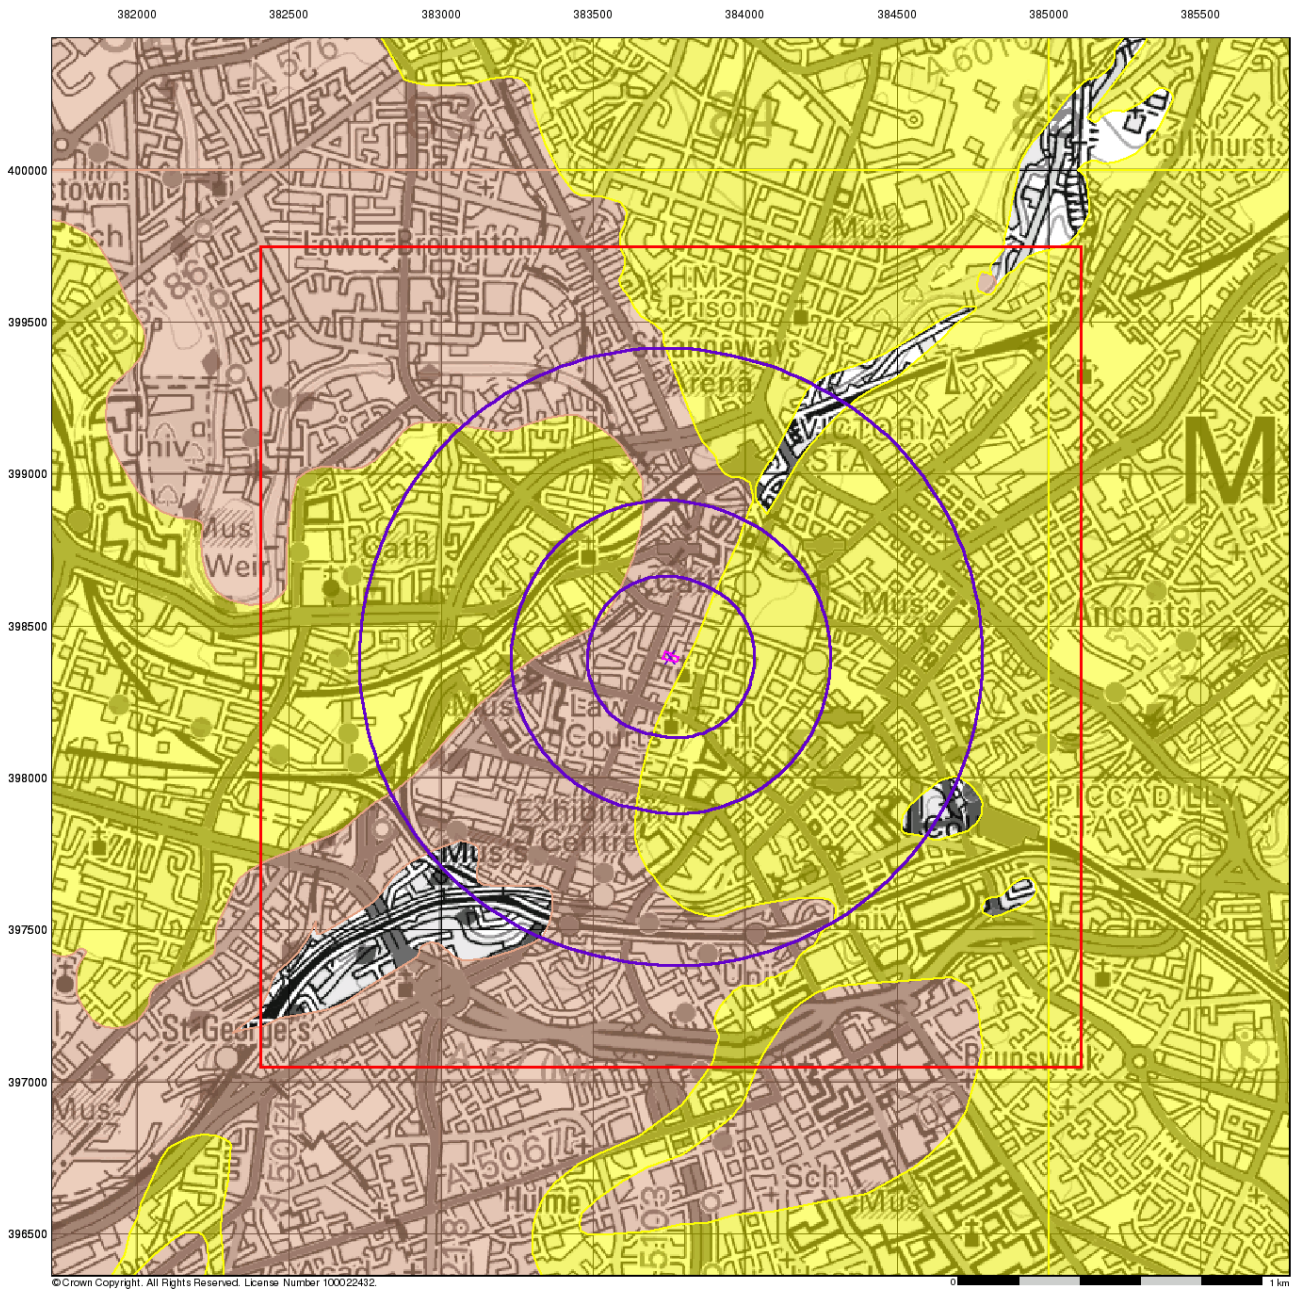


# Superficial Aquifer Designation

## General


Specified Site | Specified Buffer(s) | Bearing Reference Point | Slice | Map ID

## Agency and Hydrological

**Geological Classes**

- Principal Aquifer
- Secondary A Aquifer
- Secondary B Aquifer
- Secondary Undifferentiated
- Unproductive Strata
- Unknown
- Unknown (Lakes and Landslip)

## Site Sensitivity Context Map - Slice A

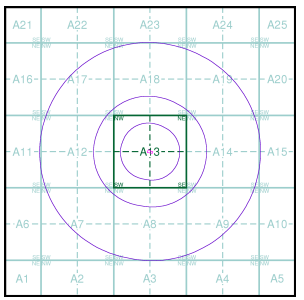



## Order Details

| | |
|---|---|
| Order Number: | 353493473_1_1 |
| Customer Ref: | 5346 |
| National Grid Reference: | 383750, 398400 |
| Slice: | A |
| Site Area (Ha): | 0.1 |
| Search Buffer (m): | 1000 |

## Site Details

Equitable Building, 28 St. Anns Square, MANCHESTER, M2 7JB

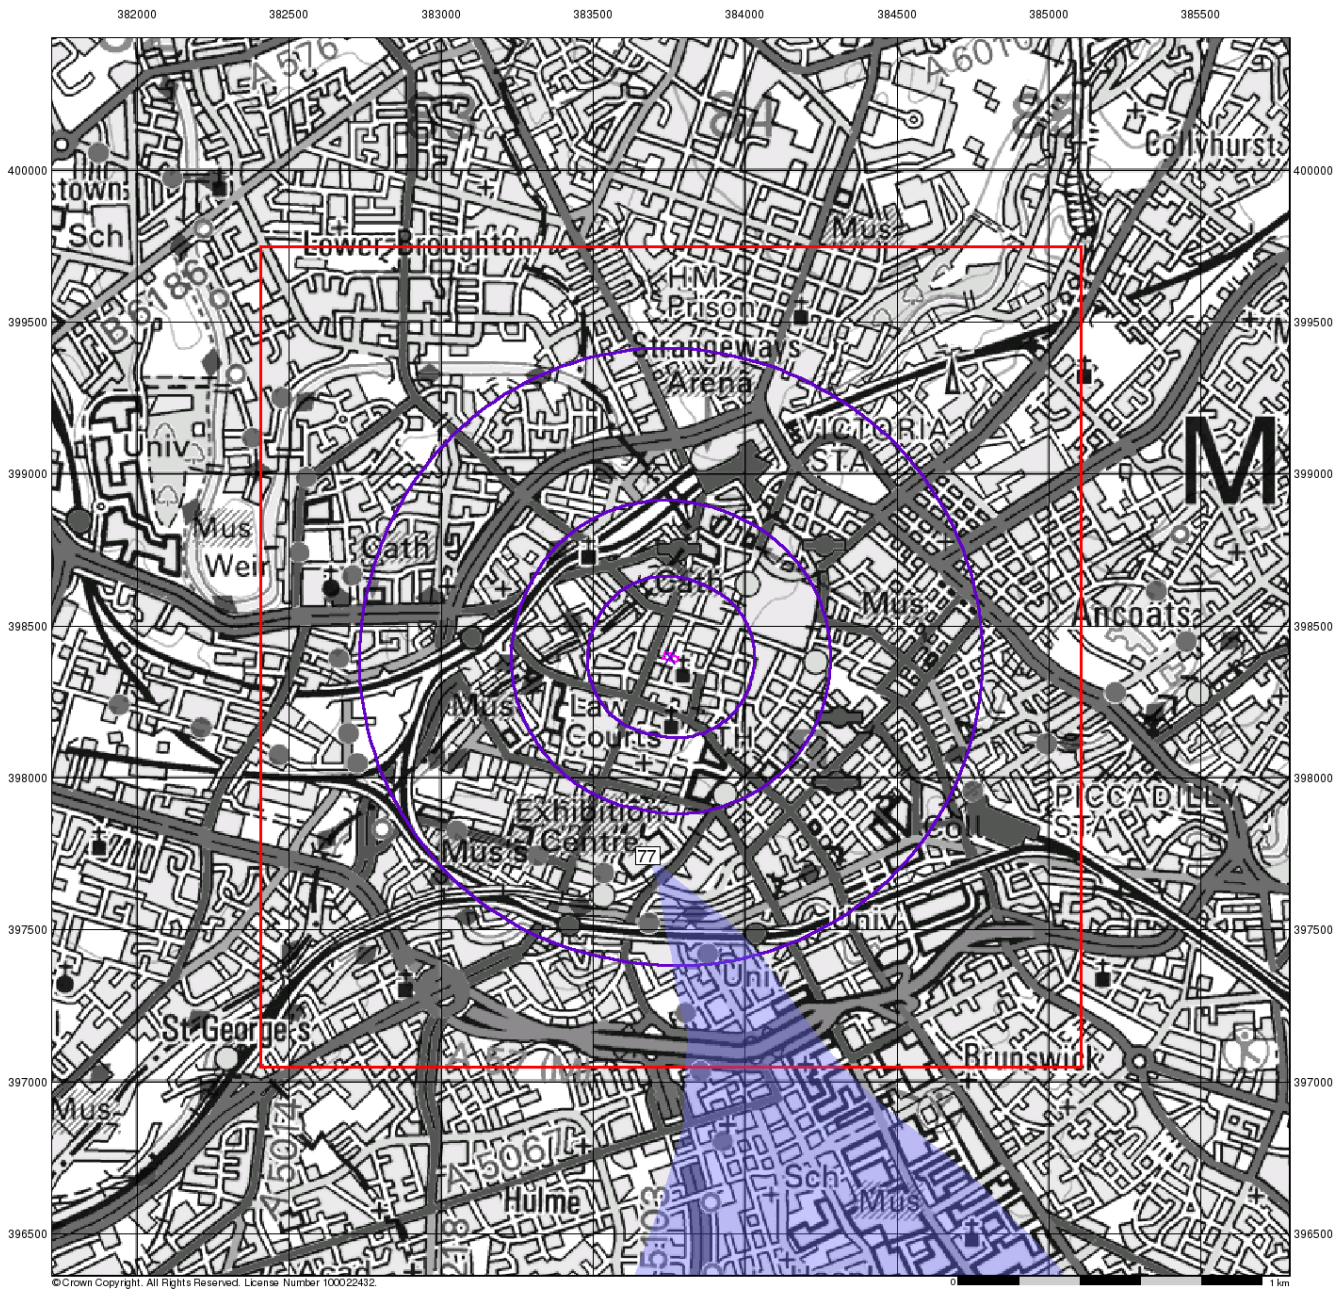


# Source Protection Zones

## General


Specified Site | Specified Buffer(s) | Bearing Reference Point

Slice | Map ID

## Agency and Hydrological

- Inner zone (Zone 1)
- Inner zone - subsurface activity only (Zone 1c)
- Outer zone (Zone 2)
- Outer zone - subsurface activity only (Zone 2c)
- Total catchment (Zone 3)
- Total catchment - subsurface activity only (Zone 3c)
- Special interest (Zone 4)

## Site Sensitivity Context Map - Slice A

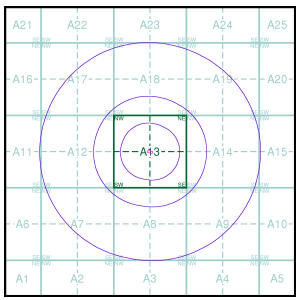



## Order Details

| | |
|---|---|
| Order Number: | 353493473_1_1 |
| Customer Ref: | 5346 |
| National Grid Reference: | 383750, 398400 |
| Slice: | A |
| Site Area (Ha): | 0.1 |
| Search Buffer (m): | 1000 |

## Site Details

Equitable Building, 28 St. Anns Square, MANCHESTER, M2 7JB

Landmark INFORMATION GROUP
Tel: 0844 844 9952
Fax: 0844 844 9951
Web: www.envirocheck.co.uk

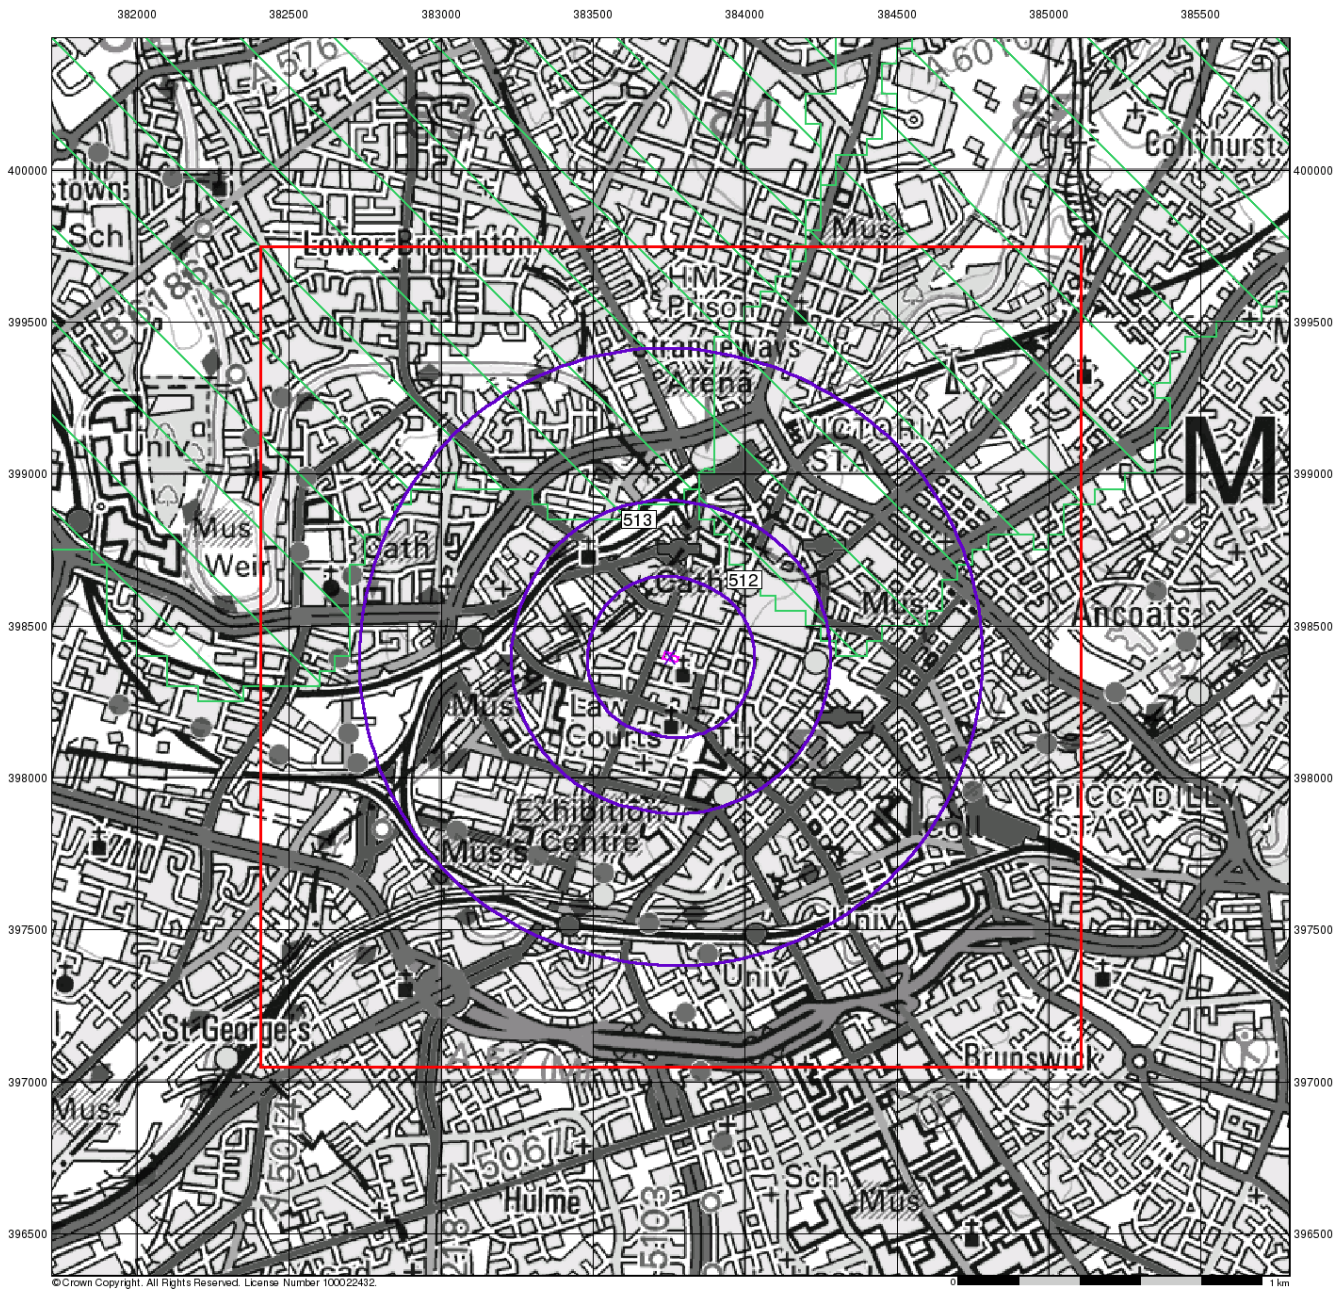


# iGeo

## Sensitive Land Uses


### General

Specified Site | Specified Buffer(s) | Bearing Reference Point
Slice | Map ID

### Sensitive Land Uses

- Ancient Woodland
- Area of Adopted Green Belt
- Area of Unadopted Green Belt
- Area of Outstanding Natural Beauty
- Environmentally Sensitive Area
- Forest Park
- Local Nature Reserve
- Marine Nature Reserve
- National Nature Reserve
- National Park
- Nitrate Sensitive Area
- Nitrate Vulnerable Zone
- Ramsar Site
- Site of Special Scientific Interest
- Special Area of Conservation
- Special Protection Area
- World Heritage Sites

### Site Sensitivity Context Map - Slice A

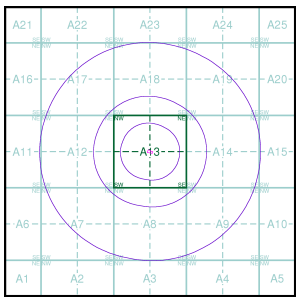



### Order Details

| | |
|---|---|
| Order Number: | 353493473_1_1 |
| Customer Ref: | 5346 |
| National Grid Reference: | 383750, 398400 |
| Slice: | A |
| Site Area (Ha): | 0.1 |
| Search Buffer (m): | 1000 |

### Site Details

Equitable Building, 28 St. Anns Square, MANCHESTER, M2 7JB

Landmark INFORMATION GROUP
Tel: 0844 844 9952
Fax: 0844 844 9951
Web: www.envirocheck.co.uk

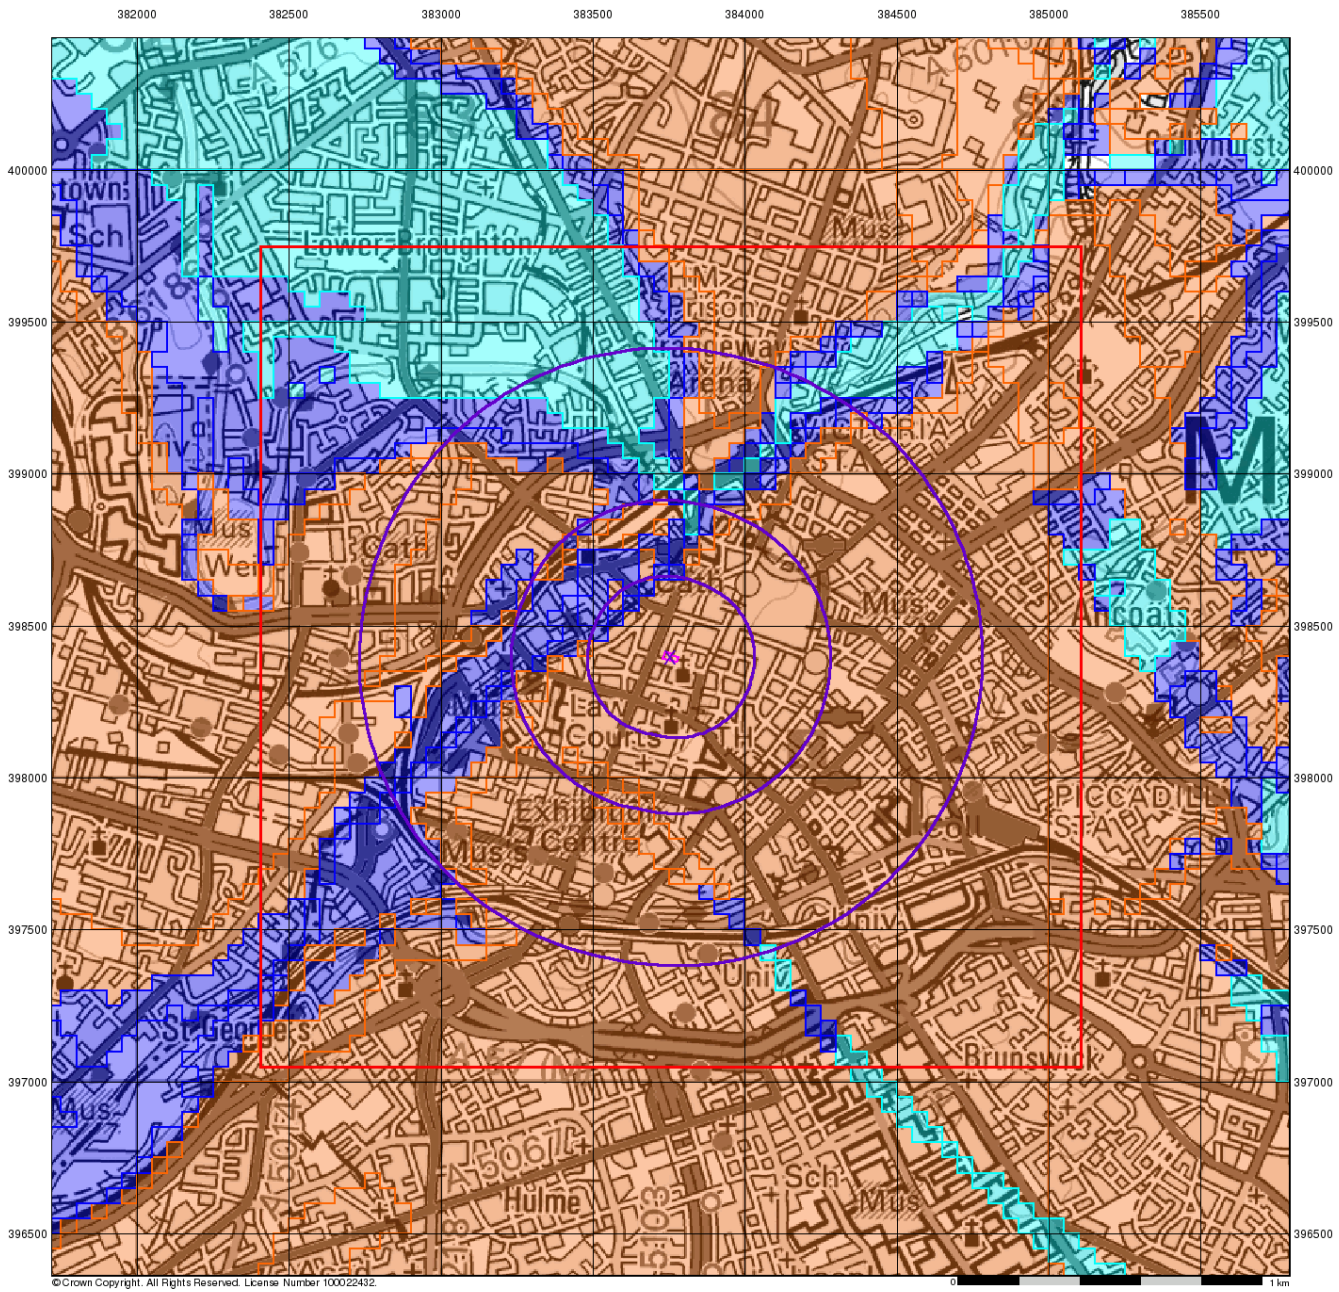


iGeo

## BGS Flood GFS Data


### General

Specified Site | Specified Buffer(s) | Bearing Reference Point | Slice

### Agency and Hydrological (Flood)

- Limited Potential for Groundwater Flooding to Occur
- Potential for Groundwater Flooding of Property Situated Below Ground Level
- Potential for Groundwater Flooding to Occur at Surface

### Site Sensitivity Context Map - Slice A

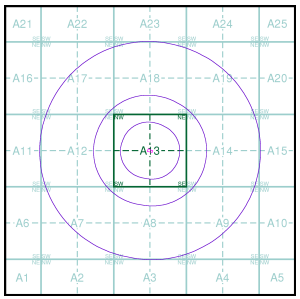


### Order Details

| | |
|---|---|
| Order Number: | 353493473_1_1 |
| Customer Ref: | 5346 |
| National Grid Reference: | 383750, 398400 |
| Slice: | A |
| Site Area (Ha): | 0.1 |
| Search Buffer (m): | 1000 |

### Site Details

Equitable Building, 28 St. Anns Square, MANCHESTER, M2 7JB

Landmark INFORMATION GROUP
Tel: 0844 844 9952
Fax: 0844 844 9951
Web: www.envirocheck.co.uk

# Envirocheck® Report:

# Datasheet

## Order Details:

**Order Number:**
353493473_1_1

**Customer Reference:**
5346

**National Grid Reference:**
383750, 398400

**Slice:**
A

**Site Area (Ha):**
0.1

**Search Buffer (m):**
1000

## Site Details:

Equitable Building
28 St. Anns Square
MANCHESTER
M2 7JB

## Client Details:

Dr B Rice-Birchall
iD GeoEnvironmental Ltd
Caledonian House
Tatton Street
Knutsford
Cheshire
WA16 6AG

# Contents


| Report Section | Page Number |
|---|---|
| Summary | - |
| Agency & Hydrological | 1 |
| Waste | 66 |
| Hazardous Substances | - |
| Geological | 69 |
| Industrial Land Use | 76 |
| Sensitive Land Use | 150 |
| Data Currency | 151 |
| Data Suppliers | 158 |
| Useful Contacts | 159 |


**Introduction**

The Environment Act 1995 has made site sensitivity a key issue, as the legislation pays as much attention to the pathways by which contamination could spread, and to the vulnerable targets of contamination, as it does the potential sources of contamination.
For this reason, Landmark's Site Sensitivity maps and Datasheet(s) place great emphasis on statutory data provided by the Environment Agency/Natural Resources Wales and the Scottish Environment Protection Agency; it also incorporates data from Natural England (and the Scottish and Welsh equivalents) and Local Authorities; and highlights hydrogeological features required by environmental and geotechnical consultants. It does not include any information concerning past uses of land. The datasheet is produced by querying the Landmark database to a distance defined by the client from a site boundary provided by the client.
In this datasheet the National Grid References (NGRs) are rounded to the nearest 10m in accordance with Landmark's agreements with a number of Data Suppliers.

**Copyright Notice**


© Landmark Information Group Limited 2024. The Copyright on the information and data and its format as contained in this Envirocheck® Report ("Report") is the property of Landmark Information Group Limited ("Landmark") and several other Data Providers, including (but not limited to) Ordnance Survey, British Geological Survey, the Environment Agency/Natural Resources Wales and Natural England, and must not be reproduced in whole or in part by photocopying or any other method. The Report is supplied under Landmark's Terms and Conditions accepted by the Customer.
A copy of Landmark's Terms and Conditions can be found with the Index Map for this report. Additional copies of the Report may be obtained from Landmark, subject to Landmark's charges in force from time to time. The Copyright, design rights and any other intellectual rights shall remain the exclusive property of Landmark and /or other Data providers, whose Copyright material has been included in this Report.
© Environment Agency & United Kingdom Research and Innovation 2024. © Natural Resources Wales & United Kingdom Research and Innovation 2024.


**Natural England Copyright Notice**


Site of Special Scientific Interest, National Nature Reserve, Ramsar, Special Protection Area, Special Conservation Area, Marine Nature Reserve data (derived from Ordnance Survey 1:10000 raster) is provided by, and used with the permission of, Natural England who retain the copyright and Intellectual Property Rights for the data.


**Scottish Natural Heritage Copyright**


Contains SNH information licensed under the Open Government Licence v3.0.


**Ove Arup Copyright Notice**


The Mining Instability data was obtained on licence from Ove Arup & Partners Limited (for further information, contact mining.review@arup.com). No reproduction or further use of such Data is to be made without the prior written consent of Ove Arup & Partners Limited. The supplied Mining Instability data is derived from publicly available records and other third party sources and neither Ove Arup & Partners nor Landmark warrant the accuracy or completeness of such information or data.


**Stantec Copyright Notice**


The cavity data presented has been extracted from the PBA (now Stantec UK Ltd) enhanced version of the original DEFRA national cavity databases. Stantec UK Ltd retain the copyright & intellectual property rights in the data. Whilst all reasonable efforts are made to check that the information contained in the cavity databases is accurate we do not warrant that the data is complete or error free. The information is based upon our own researches and those collated from a number of external sources and is continually being augmented and updated by Stantec UK Ltd. In no event shall Stantec UK Ltd or Landmark be liable for any loss or damage including, without limitation, indirect or consequential loss or damage arising from the use of this data.


**Radon Potential dataset Copyright Notice**


Information supplied from a joint dataset compiled by The British Geological Survey and Public Health England.


**Natural Resources Wales Copyright Notice**


Contains Natural Resources Wales information © Natural Resources Wales and Database Right. All rights Reserved. Contains Ordnance Survey Data. Ordnance Survey Licence number 100019741. Crown Copyright and Database Right. Contains Natural Resources Wales information © Natural Resources Wales and Database Right. All rights Reserved. Some features of this information are based on digital spatial data licensed from the Centre for Ecology & Hydrology © NERC (CEH). Defra, Met Office and DARD Rivers Agency © Crown copyright. © Cranfield University. © James Hutton Institute. Contains OS data © Crown copyright and database right 2024. Land & Property Services © Crown copyright and database right.


**Report Version v53.0**

# Summary

| Data Type | Page Number | On Site | 0 to 250m | 251 to 500m | 501 to 1000m (*up to 2000m) |
|---|---|---|---|---|---|
| **Agency & Hydrological** | | | | | |
| BGS Groundwater Flooding Susceptibility | pg 1 | Yes | Yes | Yes | n/a |
| Contaminated Land Register Entries and Notices | | | | | |
| Discharge Consents | pg 3 | | 8 | 16 | 106 |
| Prosecutions Relating to Controlled Waters | | | n/a | n/a | n/a |
| Enforcement and Prohibition Notices | pg 35 | | | | 1 |
| Integrated Pollution Controls | | | | | |
| Integrated Pollution Prevention And Control | pg 36 | | | | 1 |
| Local Authority Integrated Pollution Prevention And Control | | | | | |
| Local Authority Pollution Prevention and Controls | pg 36 | | 2 | 1 | 5 |
| Local Authority Pollution Prevention and Control Enforcements | | | | | |
| Nearest Surface Water Feature | pg 37 | | Yes | | |
| Pollution Incidents to Controlled Waters | pg 37 | | 3 | 4 | 8 |
| Prosecutions Relating to Authorised Processes | | | | | |
| Registered Radioactive Substances | pg 40 | | 1 | | 1 |
| River Quality | pg 40 | | 1 | 1 | 1 |
| River Quality Biology Sampling Points | | | | | |
| River Quality Chemistry Sampling Points | pg 41 | | | | 1 |
| Substantiated Pollution Incident Register | | | | | |
| Water Abstractions | pg 41 | | | 4 | 26 (*30) |
| Water Industry Act Referrals | | | | | |
| Groundwater Vulnerability Map | pg 56 | Yes | n/a | n/a | n/a |
| Groundwater Vulnerability - Soluble Rock Risk | | | n/a | n/a | n/a |
| Groundwater Vulnerability - Local Information | | | n/a | n/a | n/a |
| Bedrock Aquifer Designations | pg 56 | Yes | n/a | n/a | n/a |
| Superficial Aquifer Designations | pg 56 | Yes | n/a | n/a | n/a |
| Source Protection Zones | pg 57 | | | | 1 |
| Extreme Flooding from Rivers or Sea without Defences | pg 57 | | Yes | n/a | n/a |
| Flooding from Rivers or Sea without Defences | pg 57 | | Yes | n/a | n/a |
| Areas Benefiting from Flood Defences | | | | n/a | n/a |
| Flood Water Storage Areas | | | | n/a | n/a |
| Flood Defences | | | | n/a | n/a |
| OS Water Network Lines | pg 57 | | 1 | 9 | 67 |

# Summary

| Data Type | Page Number | On Site | 0 to 250m | 251 to 500m | 501 to 1000m (*up to 2000m) |
|---|---|---|---|---|---|
| **Waste** | | | | | |
| BGS Recorded Landfill Sites | | | | | |
| Historical Landfill Sites | pg 66 | | | | 1 |
| Integrated Pollution Control Registered Waste Sites | | | | | |
| Licensed Waste Management Facilities (Landfill Boundaries) | | | | | |
| Licensed Waste Management Facilities (Locations) | pg 66 | | | | 1 |
| Local Authority Landfill Coverage | | 1 | n/a | n/a | n/a |
| Local Authority Recorded Landfill Sites | | | | | |
| Potentially Infilled Land (Non-Water) | pg 66 | | | | 1 |
| Potentially Infilled Land (Water) | pg 66 | | | | 24 |
| Registered Landfill Sites | | | | | |
| Registered Waste Transfer Sites | pg 67 | | | | 2 |
| Registered Waste Treatment or Disposal Sites | | | | | |
| **Hazardous Substances** | | | | | |
| Control of Major Accident Hazards Sites (COMAH) | | | | | |
| Explosive Sites | | | | | |
| Notification of Installations Handling Hazardous Substances (NIHHS) | | | | | |
| Planning Hazardous Substance Consents | | | | | |
| Planning Hazardous Substance Enforcements | | | | | |

# Summary

| Data Type | Page Number | On Site | 0 to 250m | 251 to 500m | 501 to 1000m (*up to 2000m) |
|---|---|---|---|---|---|
| **Geological** | | | | | |
| BGS 1:625,000 Solid Geology | pg 69 | Yes | n/a | n/a | n/a |
| BGS Estimated Soil Chemistry | pg 69 | Yes | | Yes | Yes |
| BGS Recorded Mineral Sites | | | | | |
| BGS Urban Soil Chemistry | pg 71 | | Yes | Yes | Yes |
| BGS Urban Soil Chemistry Averages | pg 74 | Yes | | | |
| CBSCB Compensation District | | | n/a | n/a | n/a |
| Coal Mining Affected Areas | pg 74 | Yes | n/a | n/a | n/a |
| Mining Instability | | | n/a | n/a | n/a |
| Man-Made Mining Cavities | | | | | |
| Natural Cavities | | | | | |
| Non Coal Mining Areas of Great Britain | | | | n/a | n/a |
| Potential for Collapsible Ground Stability Hazards | pg 74 | Yes | | n/a | n/a |
| Potential for Compressible Ground Stability Hazards | | | | n/a | n/a |
| Potential for Ground Dissolution Stability Hazards | | | | n/a | n/a |
| Potential for Landslide Ground Stability Hazards | pg 74 | Yes | | n/a | n/a |
| Potential for Running Sand Ground Stability Hazards | pg 74 | Yes | Yes | n/a | n/a |
| Potential for Shrinking or Swelling Clay Ground Stability Hazards | pg 75 | | Yes | n/a | n/a |
| Radon Potential - Radon Affected Areas | | | n/a | n/a | n/a |
| Radon Potential - Radon Protection Measures | | | n/a | n/a | n/a |
| **Industrial Land Use** | | | | | |
| Contemporary Trade Directory Entries | pg 76 | | 74 | 130 | 416 |
| Fuel Station Entries | pg 129 | | | | 2 |
| Points of Interest - Commercial Services | pg 129 | | 10 | 17 | 56 |
| Points of Interest - Education and Health | pg 136 | | | | 2 |
| Points of Interest - Manufacturing and Production | pg 136 | | 9 | 19 | 92 |
| Points of Interest - Public Infrastructure | pg 146 | | 2 | 3 | 31 |
| Points of Interest - Recreational and Environmental | pg 149 | | | | 3 |
| Gas Pipelines | | | | | |
| Underground Electrical Cables | | | | | |

# Summary

| Data Type | Page Number | On Site | 0 to 250m | 251 to 500m | 501 to 1000m (*up to 2000m) |
|---|---|---|---|---|---|
| **Sensitive Land Use** | | | | | |
| Ancient Woodland | | | | | |
| Areas of Adopted Green Belt | | | | | |
| Areas of Unadopted Green Belt | | | | | |
| Areas of Outstanding Natural Beauty | | | | | |
| Environmentally Sensitive Areas | | | | | |
| Forest Parks | | | | | |
| Local Nature Reserves | | | | | |
| Marine Nature Reserves | | | | | |
| National Nature Reserves | | | | | |
| National Parks | | | | | |
| Nitrate Sensitive Areas | | | | | |
| Nitrate Vulnerable Zones | pg 150 | | | 2 | |
| Ramsar Sites | | | | | |
| Sites of Special Scientific Interest | | | | | |
| Special Areas of Conservation | | | | | |
| Special Protection Areas | | | | | |
| World Heritage Sites | | | | | |

| Map ID | Details | Quadrant Reference (Compass Direction) | Estimated Distance From Site | Contact | NGR |
|---|---|---|---|---|---|
| | **BGS Groundwater Flooding Susceptibility**<br>Flooding Type: Limited Potential for Groundwater Flooding to Occur | A13SW (NW) | 0 | 1 | 383755 398397 |
| | **BGS Groundwater Flooding Susceptibility**<br>Flooding Type: Potential for Groundwater Flooding of Property Situated Below Ground Level | A13NW (NW) | 162 | 1 | 383650 398550 |
| | **BGS Groundwater Flooding Susceptibility**<br>Flooding Type: Potential for Groundwater Flooding of Property Situated Below Ground Level | A13NW (NW) | 163 | 1 | 383600 398500 |
| | **BGS Groundwater Flooding Susceptibility**<br>Flooding Type: Potential for Groundwater Flooding of Property Situated Below Ground Level | A13NW (N) | 190 | 1 | 383700 398600 |
| | **BGS Groundwater Flooding Susceptibility**<br>Flooding Type: Potential for Groundwater Flooding of Property Situated Below Ground Level | A13NW (W) | 190 | 1 | 383550 398450 |
| | **BGS Groundwater Flooding Susceptibility**<br>Flooding Type: Limited Potential for Groundwater Flooding to Occur | A13NW (NW) | 194 | 1 | 383600 398550 |
| | **BGS Groundwater Flooding Susceptibility**<br>Flooding Type: Potential for Groundwater Flooding of Property Situated Below Ground Level | A13NW (NW) | 206 | 1 | 383650 398600 |
| | **BGS Groundwater Flooding Susceptibility**<br>Flooding Type: Limited Potential for Groundwater Flooding to Occur | A13NW (W) | 231 | 1 | 383500 398400 |
| | **BGS Groundwater Flooding Susceptibility**<br>Flooding Type: Potential for Groundwater Flooding of Property Situated Below Ground Level | A13NW (N) | 236 | 1 | 383750 398650 |
| | **BGS Groundwater Flooding Susceptibility**<br>Flooding Type: Potential for Groundwater Flooding of Property Situated Below Ground Level | A13NW (N) | 236 | 1 | 383755 398650 |
| | **BGS Groundwater Flooding Susceptibility**<br>Flooding Type: Limited Potential for Groundwater Flooding to Occur | A13NW (N) | 239 | 1 | 383700 398650 |
| | **BGS Groundwater Flooding Susceptibility**<br>Flooding Type: Potential for Groundwater Flooding of Property Situated Below Ground Level | A13NW (N) | 286 | 1 | 383750 398700 |
| | **BGS Groundwater Flooding Susceptibility**<br>Flooding Type: Potential for Groundwater Flooding of Property Situated Below Ground Level | A13NW (N) | 286 | 1 | 383755 398700 |
| | **BGS Groundwater Flooding Susceptibility**<br>Flooding Type: Limited Potential for Groundwater Flooding to Occur | A13NE (N) | 293 | 1 | 383800 398700 |
| | **BGS Groundwater Flooding Susceptibility**<br>Flooding Type: Potential for Groundwater Flooding of Property Situated Below Ground Level | A13NW (NW) | 303 | 1 | 383500 398600 |
| | **BGS Groundwater Flooding Susceptibility**<br>Flooding Type: Limited Potential for Groundwater Flooding to Occur | A12SE (W) | 331 | 1 | 383400 398397 |
| | **BGS Groundwater Flooding Susceptibility**<br>Flooding Type: Potential for Groundwater Flooding of Property Situated Below Ground Level | A12NE (W) | 336 | 1 | 383400 398450 |
| | **BGS Groundwater Flooding Susceptibility**<br>Flooding Type: Potential for Groundwater Flooding of Property Situated Below Ground Level | A18SE (N) | 342 | 1 | 383800 398750 |
| | **BGS Groundwater Flooding Susceptibility**<br>Flooding Type: Limited Potential for Groundwater Flooding to Occur | A18SW (N) | 348 | 1 | 383650 398750 |
| | **BGS Groundwater Flooding Susceptibility**<br>Flooding Type: Limited Potential for Groundwater Flooding to Occur | A18SE (N) | 353 | 1 | 383850 398750 |
| | **BGS Groundwater Flooding Susceptibility**<br>Flooding Type: Limited Potential for Groundwater Flooding to Occur | A18SW (NW) | 364 | 1 | 383600 398750 |
| | **BGS Groundwater Flooding Susceptibility**<br>Flooding Type: Potential for Groundwater Flooding of Property Situated Below Ground Level | A12SE (W) | 381 | 1 | 383350 398397 |

| Map ID | Details | Quadrant Reference (Compass Direction) | Estimated Distance From Site | Contact | NGR |
|---|---|---|---|---|---|
| | **BGS Groundwater Flooding Susceptibility**<br>Flooding Type: Limited Potential for Groundwater Flooding to Occur | A12SE (W) | 383 | 1 | 383350 398350 |
| | **BGS Groundwater Flooding Susceptibility**<br>Flooding Type: Limited Potential for Groundwater Flooding to Occur | A18SW (N) | 386 | 1 | 383750 398800 |
| | **BGS Groundwater Flooding Susceptibility**<br>Flooding Type: Limited Potential for Groundwater Flooding to Occur | A8NW (SW) | 386 | 1 | 383550 398050 |
| | **BGS Groundwater Flooding Susceptibility**<br>Flooding Type: Potential for Groundwater Flooding to Occur at Surface | A18SE (N) | 391 | 1 | 383800 398800 |
| | **BGS Groundwater Flooding Susceptibility**<br>Flooding Type: Limited Potential for Groundwater Flooding to Occur | A8NW (S) | 400 | 1 | 383650 398000 |
| | **BGS Groundwater Flooding Susceptibility**<br>Flooding Type: Potential for Groundwater Flooding of Property Situated Below Ground Level | A18SE (N) | 401 | 1 | 383850 398800 |
| | **BGS Groundwater Flooding Susceptibility**<br>Flooding Type: Limited Potential for Groundwater Flooding to Occur | A13SW (SW) | 405 | 1 | 383450 398100 |
| | **BGS Groundwater Flooding Susceptibility**<br>Flooding Type: Limited Potential for Groundwater Flooding to Occur | A13NW (NW) | 407 | 1 | 383450 398700 |
| | **BGS Groundwater Flooding Susceptibility**<br>Flooding Type: Limited Potential for Groundwater Flooding to Occur | A12NE (NW) | 413 | 1 | 383400 398650 |
| | **BGS Groundwater Flooding Susceptibility**<br>Flooding Type: Limited Potential for Groundwater Flooding to Occur | A8NW (S) | 413 | 1 | 383600 398000 |
| | **BGS Groundwater Flooding Susceptibility**<br>Flooding Type: Limited Potential for Groundwater Flooding to Occur | A18SE (N) | 416 | 1 | 383900 398800 |
| | **BGS Groundwater Flooding Susceptibility**<br>Flooding Type: Limited Potential for Groundwater Flooding to Occur | A18SW (NW) | 430 | 1 | 383550 398800 |
| | **BGS Groundwater Flooding Susceptibility**<br>Flooding Type: Limited Potential for Groundwater Flooding to Occur | A8NW (S) | 440 | 1 | 383700 397950 |
| | **BGS Groundwater Flooding Susceptibility**<br>Flooding Type: Potential for Groundwater Flooding of Property Situated Below Ground Level | A18SW (NW) | 443 | 1 | 383450 398750 |
| | **BGS Groundwater Flooding Susceptibility**<br>Flooding Type: Potential for Groundwater Flooding of Property Situated Below Ground Level | A18SW (NW) | 454 | 1 | 383500 398800 |
| | **BGS Groundwater Flooding Susceptibility**<br>Flooding Type: Limited Potential for Groundwater Flooding to Occur | A12NE (NW) | 455 | 1 | 383350 398650 |
| | **BGS Groundwater Flooding Susceptibility**<br>Flooding Type: Potential for Groundwater Flooding of Property Situated Below Ground Level | A18SW (N) | 458 | 1 | 383600 398850 |
| | **BGS Groundwater Flooding Susceptibility**<br>Flooding Type: Limited Potential for Groundwater Flooding to Occur | A12NE (W) | 459 | 1 | 383300 398550 |
| | **BGS Groundwater Flooding Susceptibility**<br>Flooding Type: Limited Potential for Groundwater Flooding to Occur | A12SE (SW) | 472 | 1 | 383300 398200 |
| | **BGS Groundwater Flooding Susceptibility**<br>Flooding Type: Potential for Groundwater Flooding of Property Situated Below Ground Level | A12SE (W) | 483 | 1 | 383250 398350 |
| | **BGS Groundwater Flooding Susceptibility**<br>Flooding Type: Limited Potential for Groundwater Flooding to Occur | A18SW (N) | 486 | 1 | 383750 398900 |
| | **BGS Groundwater Flooding Susceptibility**<br>Flooding Type: Potential for Groundwater Flooding of Property Situated Below Ground Level | A18SW (N) | 486 | 1 | 383755 398900 |

| Map ID | Details | Quadrant Reference (Compass Direction) | Estimated Distance From Site | Contact | NGR |
|---|---|---|---|---|---|
| | **BGS Groundwater Flooding Susceptibility**<br>Flooding Type: Potential for Groundwater Flooding of Property Situated Below Ground Level | A18SW (N) | 488 | 1 | 383700 398900 |
| | **BGS Groundwater Flooding Susceptibility**<br>Flooding Type: Potential for Groundwater Flooding of Property Situated Below Ground Level | A12SE (W) | 489 | 1 | 383250 398300 |
| | **BGS Groundwater Flooding Susceptibility**<br>Flooding Type: Limited Potential for Groundwater Flooding to Occur | A12NE (W) | 493 | 1 | 383250 398500 |
| | **BGS Groundwater Flooding Susceptibility**<br>Flooding Type: Potential for Groundwater Flooding of Property Situated Below Ground Level | A12NE (NW) | 498 | 1 | 383300 398650 |
| | **BGS Groundwater Flooding Susceptibility**<br>Flooding Type: Potential for Groundwater Flooding of Property Situated Below Ground Level | A18SE (N) | 499 | 1 | 383850 398900 |
| 1 | **Discharge Consents**<br>Operator: United Utilities Water Limited<br>Property Type: STORM TANK/CSO ON SEWERAGE NETWORK (WATER COMPANY)<br>Location: Blackfriars Street Cso 283j1 1541 Blackfriars Street, ., ., Manchester, M3 1rh<br>Authority: Environment Agency, North West Region<br>Catchment Area: Not Supplied<br>Reference: 01man0156<br>Permit Version: 2<br>Effective Date: 3rd September 2010<br>Issued Date: 3rd September 2010<br>Revocation Date: 4th February 2016<br>Discharge Type: Public Sewage: Storm Sewage Overflow<br>Discharge Environment: Freshwater Stream/River<br>Receiving Water: River Irwell<br>**Status: Varied under EPR 2010**<br>Positional Accuracy: Located by supplier to within 10m | A13NW (N) | 186 | 2 | 383680 398590 |
| 1 | **Discharge Consents**<br>Operator: United Utilities Water Limited<br>Property Type: STORM TANK/CSO ON SEWERAGE NETWORK (WATER COMPANY)<br>Location: Blackfriars Street Cso 283j1 1541 Blackfriars Street, ., ., Manchester, M3 1rh<br>Authority: Environment Agency, North West Region<br>Catchment Area: Not Given<br>Reference: 01MAN0156<br>Permit Version: 1<br>Effective Date: 1st January 1995<br>Issued Date: Not Supplied<br>Revocation Date: 2nd September 2010<br>Discharge Type: Public Sewage: Storm Sewage Overflow<br>Discharge Environment: Freshwater Stream/River<br>Receiving Water: River Irwell<br>**Status: Post National Rivers Authority Legislation where issue date > 31/08/1989**<br>Positional Accuracy: Located by supplier to within 100m | A13NW (N) | 186 | 2 | 383680 398590 |
| 1 | **Discharge Consents**<br>Operator: United Utilities Water Limited<br>Property Type: STORM TANK/CSO ON SEWERAGE NETWORK (WATER COMPANY)<br>Location: Blackfriars Street Cso 283j1 1541 Blackfriars Street, ., ., Manchester, M3 1rh<br>Authority: Environment Agency, North West Region<br>Catchment Area: Not Supplied<br>Reference: 01man0156<br>Permit Version: 4<br>Effective Date: 25th June 2018<br>Issued Date: 25th June 2018<br>Revocation Date: Not Supplied<br>Discharge Type: Public Sewage: Storm Sewage Overflow<br>Discharge Environment: Freshwater Stream/River<br>Receiving Water: River Irwell<br>**Status: Varied under EPR 2010**<br>Positional Accuracy: Located by supplier to within 10m | A13NW (N) | 196 | 2 | 383686 398603 |

| Map ID | Details | Quadrant Reference (Compass Direction) | Estimated Distance From Site | Contact | NGR |
|---|---|---|---|---|---|
| 1 | **Discharge Consents**<br>Operator: United Utilities Water Limited<br>Property Type: STORM TANK/CSO ON SEWERAGE NETWORK (WATER COMPANY)<br>Location: Blackfriars Street Cso 283j1 1541 Blackfriars Street, ., ., Manchester, M3 1rh<br>Authority: Environment Agency, North West Region<br>Catchment Area: Not Supplied<br>Reference: 01man0156<br>Permit Version: 3<br>Effective Date: 5th February 2016<br>Issued Date: 5th February 2016<br>Revocation Date: 24th June 2018<br>Discharge Type: Public Sewage: Storm Sewage Overflow<br>Discharge Environment: Freshwater Stream/River<br>Receiving Water: River Irwell<br>**Status: Varied under EPR 2010**<br>Positional Accuracy: Located by supplier to within 10m | A13NW (N) | 196 | 2 | 383686 398603 |
| 2 | **Discharge Consents**<br>Operator: United Utilities Water Limited<br>Property Type: STORM TANK/CSO ON SEWERAGE NETWORK (WATER COMPANY)<br>Location: Booth Street Cso, Salford, Greater Manchester<br>Authority: Environment Agency, North West Region<br>Catchment Area: Not Given<br>Reference: 016982902<br>Permit Version: 3<br>Effective Date: 14th November 1995<br>Issued Date: Not Supplied<br>Revocation Date: 3rd December 2014<br>Discharge Type: Public Sewage: Storm Sewage Overflow<br>Discharge Environment: Freshwater Stream/River<br>Receiving Water: River Irwell<br>**Status: Surrendered under EPR 2010**<br>Positional Accuracy: Located by supplier to within 100m | A13NW (NW) | 210 | 2 | 383610 398580 |
| 2 | **Discharge Consents**<br>Operator: United Utilities Water Limited<br>Property Type: STORM TANK/CSO ON SEWERAGE NETWORK (WATER COMPANY)<br>Location: Booth Street Cso, Salford, Greater Manchester<br>Authority: Environment Agency, North West Region<br>Catchment Area: Not Supplied<br>Reference: 016982902<br>Permit Version: 1<br>Effective Date: 1st January 1995<br>Issued Date: Not Supplied<br>Revocation Date: 10th May 1995<br>Discharge Type: Public Sewage: Storm Sewage Overflow<br>Discharge Environment: Freshwater Stream/River<br>Receiving Water: River Irwell<br>**Status: Authorisation revoked**<br>Positional Accuracy: Located by supplier to within 10m | A13NW (NW) | 210 | 2 | 383610 398580 |
| 2 | **Discharge Consents**<br>Operator: United Utilities Water Limited<br>Property Type: STORM TANK/CSO ON SEWERAGE NETWORK (WATER COMPANY)<br>Location: Booth Street Cso, Salford, Greater Manchester<br>Authority: Environment Agency, North West Region<br>Catchment Area: Not Supplied<br>Reference: 016982902<br>Permit Version: 2<br>Effective Date: 11th May 1995<br>Issued Date: Not Supplied<br>Revocation Date: 13th November 1995<br>Discharge Type: Public Sewage: Storm Sewage Overflow<br>Discharge Environment: Freshwater Stream/River<br>Receiving Water: River Irwell<br>**Status: Authorisation revoked**<br>Positional Accuracy: Located by supplier to within 10m | A13NW (NW) | 210 | 2 | 383610 398580 |

| Map ID | Details | Quadrant Reference (Compass Direction) | Estimated Distance From Site | Contact | NGR |
|---|---|---|---|---|---|
| 3 | **Discharge Consents**<br>Operator: Acroy Ltd<br>Property Type: Undefined Or Other<br>Location: Chapel Wharf, Dearmans Place, Salford, Manchester, M3 5lh<br>Authority: Environment Agency, North West Region<br>Catchment Area: Irwell<br>Reference: 016993796<br>Permit Version: 1<br>Effective Date: 22nd June 2005<br>Issued Date: 22nd June 2005<br>Revocation Date: 10th June 2008<br>Discharge Type: Trade Effluent Discharge-Site Drainage<br>Discharge Environment: Freshwater Stream/River<br>Receiving Water: Via Ditch To River Irwell<br>**Status: New Consent (Water Resources Act 1991, Section 88 & Schedule 10 as amended by Environment Act 1995)**<br>Positional Accuracy: Located by supplier to within 10m | A13NW (NW) | 234 | 2 | 383530 398520 |
| 4 | **Discharge Consents**<br>Operator: British Telecommunications Public Limited Company<br>Property Type: OFFICES ADMIN + SUPPORT<br>Location: Bt Dial House Exchange Building, 21 Chapel Street, ., Salford, M3 7ba<br>Authority: Environment Agency, North West Region<br>Catchment Area: Not Supplied<br>Reference: Eprtb3638al<br>Permit Version: 1<br>Effective Date: 29th May 2013<br>Issued Date: 29th May 2013<br>Revocation Date: Not Supplied<br>Discharge Type: Trade Effluent Discharge-Site Drainage<br>Discharge Environment: Freshwater Stream/River<br>Receiving Water: River Irwell<br>**Status: New issued under EPR 2010**<br>Positional Accuracy: Located by supplier to within 10m | A13NW (N) | 261 | 2 | 383690 398670 |
| 5 | **Discharge Consents**<br>Operator: United Utilities Water Limited<br>Property Type: STORM TANK/CSO ON SEWERAGE NETWORK (WATER COMPANY)<br>Location: Victoria Bridge Street Cso (282wl) Manchester, ., ., Greater Manchester, M3 1st<br>Authority: Environment Agency, North West Region<br>Catchment Area: Not Supplied<br>Reference: 01man0155<br>Permit Version: 3<br>Effective Date: 20th October 2020<br>Issued Date: 20th October 2020<br>Revocation Date: Not Supplied<br>Discharge Type: Public Sewage: Storm Sewage Overflow<br>Discharge Environment: Freshwater Stream/River<br>Receiving Water: River Irwell<br>**Status: Varied under EPR 2010**<br>Positional Accuracy: Located by supplier to within 10m | A13NE (N) | 276 | 2 | 383775 398688 |
| 5 | **Discharge Consents**<br>Operator: United Utilities Water Limited<br>Property Type: STORM TANK/CSO ON SEWERAGE NETWORK (WATER COMPANY)<br>Location: Victoria Bridge Street Cso (282wl) Manchester, ., ., Greater Manchester, M3 1st<br>Authority: Environment Agency, North West Region<br>Catchment Area: Not Supplied<br>Reference: 01man0155<br>Permit Version: 2<br>Effective Date: 14th April 2009<br>Issued Date: 14th April 2009<br>Revocation Date: 19th October 2020<br>Discharge Type: Public Sewage: Storm Sewage Overflow<br>Discharge Environment: Freshwater Stream/River<br>Receiving Water: River Irwell<br>**Status: Surrendered under EPR 2010**<br>Positional Accuracy: Located by supplier to within 10m | A13NE (N) | 278 | 2 | 383770 398690 |

| Map ID | Details | Quadrant Reference (Compass Direction) | Estimated Distance From Site | Contact | NGR |
|---|---|---|---|---|---|
| 5 | **Discharge Consents**<br>Operator: United Utilities Water Limited<br>Property Type: STORM TANK/CSO ON SEWERAGE NETWORK (WATER COMPANY)<br>Location: Victoria Bridge Street Cso (282wl) Manchester, ., ., Greater Manchester, M3 1st<br>Authority: Environment Agency, North West Region<br>Catchment Area: Not Given<br>Reference: 01MAN0155<br>Permit Version: 1<br>Effective Date: 1st January 1995<br>Issued Date: Not Supplied<br>Revocation Date: 13th April 2009<br>Discharge Type: Public Sewage: Storm Sewage Overflow<br>Discharge Environment: Freshwater Stream/River<br>Receiving Water: River Irwell<br>**Status:** **Post National Rivers Authority Legislation where issue date > 31/08/1989**<br>Positional Accuracy: Located by supplier to within 100m | A13NE (N) | 278 | 2 | 383770 398690 |
| 6 | **Discharge Consents**<br>Operator: United Utilities Water Limited<br>Property Type: PUMPING STATION ON SEWERAGE NETWORK (WATER COMPANY)<br>Location: Subway - Victoria Avenue, Manchester, Greater Manchester<br>Authority: Environment Agency, North West Region<br>Catchment Area: Not Given<br>Reference: 01man0175<br>Permit Version: 1<br>Effective Date: 15th September 1993<br>Issued Date: Not Supplied<br>Revocation Date: 15th September 1993<br>Discharge Type: Sewage Discharges - Final/Treated Effluent - Water Company<br>Discharge Environment: Freshwater Stream/River<br>Receiving Water: River Irk<br>**Status:** **Authorisation revoked**<br>Positional Accuracy: Located by supplier to within 100m | A18SE (N) | 343 | 2 | 383850 398740 |
| 6 | **Discharge Consents**<br>Operator: United Utilities Water Limited<br>Property Type: STORM TANK/CSO ON SEWERAGE NETWORK (WATER COMPANY)<br>Location: Victoria Arches, Manchester, Greater Manchester<br>Authority: Environment Agency, North West Region<br>Catchment Area: Not Given<br>Reference: 01MAN0357<br>Permit Version: 1<br>Effective Date: 1st January 1995<br>Issued Date: Not Supplied<br>Revocation Date: Not Supplied<br>Discharge Type: Public Sewage: Storm Sewage Overflow<br>Discharge Environment: Unknown<br>Receiving Water: Not Supplied<br>**Status:** **Post National Rivers Authority Legislation where issue date > 31/08/1989**<br>Positional Accuracy: Located by supplier to within 100m | A18SE (N) | 346 | 2 | 383820 398750 |
| 7 | **Discharge Consents**<br>Operator: Bovis Lend Lease Limited<br>Property Type: Trade (Unknown/Other)<br>Location: Manchester Civil Justice Centre, Gartside Street, Manchester, M3 3el<br>Authority: Environment Agency, North West Region<br>Catchment Area: Irwell<br>Reference: 016993601<br>Permit Version: 1<br>Effective Date: 1st January 2007<br>Issued Date: 5th October 2004<br>Revocation Date: 25th April 2006<br>Discharge Type: Trade Discharges - Cooling Water<br>Discharge Environment: Freshwater Stream/River<br>Receiving Water: River Irwell<br>**Status:** **New Consent (Water Resources Act 1991, Section 88 & Schedule 10 as amended by Environment Act 1995)**<br>Positional Accuracy: Located by supplier to within 10m | A12SE (W) | 383 | 2 | 383350 398350 |

| Map ID | Details | Quadrant Reference (Compass Direction) | Estimated Distance From Site | Contact | NGR |
|---|---|---|---|---|---|
| 7 | **Discharge Consents**<br>Operator: United Utilities Water Limited<br>Property Type: STORM TANK/CSO ON SEWERAGE NETWORK (WATER COMPANY)<br>Location: Bridge Street Cso 4 Bridge Street, ., ., Manchester, M3 3er<br>Authority: Environment Agency, North West Region<br>Catchment Area: Not Supplied<br>Reference: 016982898<br>Permit Version: 4<br>Effective Date: 1st April 2018<br>Issued Date: 19th March 2018<br>Revocation Date: Not Supplied<br>Discharge Type: Public Sewage: Storm Sewage Overflow<br>Discharge Environment: Freshwater Stream/River<br>Receiving Water: River Irwell<br>**Status: Varied under EPR 2010**<br>Positional Accuracy: Located by supplier to within 10m | A12SE (W) | 391 | 2 | 383340 398371 |
| 7 | **Discharge Consents**<br>Operator: United Utilities Water Limited<br>Property Type: STORM TANK/CSO ON SEWERAGE NETWORK (WATER COMPANY)<br>Location: Bridge St West Cso (281f9) Manchester, ., ., Greater Manchester, M60 9dj<br>Authority: Environment Agency, North West Region<br>Catchment Area: Irwell<br>Reference: 016993550<br>Permit Version: 2<br>Effective Date: 26th November 2020<br>Issued Date: 26th November 2020<br>Revocation Date: Not Supplied<br>Discharge Type: Public Sewage: Storm Sewage Overflow<br>Discharge Environment: Freshwater Stream/River<br>Receiving Water: The River Irwell<br>**Status: Varied under EPR 2010**<br>Positional Accuracy: Located by supplier to within 10m | A12SE (W) | 394 | 2 | 383337 398370 |
| 7 | **Discharge Consents**<br>Operator: United Utilities Water Limited<br>Property Type: STORM TANK/CSO ON SEWERAGE NETWORK (WATER COMPANY)<br>Location: Bridge Street Cso 4 Bridge Street, ., ., Manchester, M3 3er<br>Authority: Environment Agency, North West Region<br>Catchment Area: Not Given<br>Reference: 016982898<br>Permit Version: 3<br>Effective Date: 14th November 1995<br>Issued Date: Not Supplied<br>Revocation Date: 31st March 2018<br>Discharge Type: Public Sewage: Storm Sewage Overflow<br>Discharge Environment: Freshwater Stream/River<br>Receiving Water: River Irwell<br>**Status: Post National Rivers Authority Legislation where issue date > 31/08/1989**<br>Positional Accuracy: Located by supplier to within 100m | A12SE (W) | 402 | 2 | 383330 398360 |
| 7 | **Discharge Consents**<br>Operator: United Utilities Water Limited<br>Property Type: STORM TANK/CSO ON SEWERAGE NETWORK (WATER COMPANY)<br>Location: Bridge Street Cso 4 Bridge Street, ., ., Manchester, M3 3er<br>Authority: Environment Agency, North West Region<br>Catchment Area: Not Supplied<br>Reference: 016982898<br>Permit Version: 1<br>Effective Date: 1st January 1995<br>Issued Date: Not Supplied<br>Revocation Date: 10th May 1995<br>Discharge Type: Public Sewage: Storm Sewage Overflow<br>Discharge Environment: Freshwater Stream/River<br>Receiving Water: River Irwell<br>**Status: Authorisation revoked**<br>Positional Accuracy: Located by supplier to within 10m | A12SE (W) | 402 | 2 | 383330 398360 |

| Map ID | Details | Quadrant Reference (Compass Direction) | Estimated Distance From Site | Contact | NGR |
|---|---|---|---|---|---|
| 7 | **Discharge Consents**<br>Operator: United Utilities Water Limited<br>Property Type: STORM TANK/CSO ON SEWERAGE NETWORK (WATER COMPANY)<br>Location: Bridge Street Cso 4 Bridge Street, ., ., Manchester, M3 3er<br>Authority: Environment Agency, North West Region<br>Catchment Area: Not Supplied<br>Reference: 016982898<br>Permit Version: 2<br>Effective Date: 11th May 1995<br>Issued Date: Not Supplied<br>Revocation Date: 13th November 1995<br>Discharge Type: Public Sewage: Storm Sewage Overflow<br>Discharge Environment: Freshwater Stream/River<br>Receiving Water: River Irwell<br>**Status: Authorisation revoked**<br>Positional Accuracy: Located by supplier to within 10m | A12SE (W) | 402 | 2 | 383330 398360 |
| 7 | **Discharge Consents**<br>Operator: United Utilities Water Limited<br>Property Type: STORM TANK/CSO ON SEWERAGE NETWORK (WATER COMPANY)<br>Location: Bridge St West Cso (281f9) Manchester, ., ., Greater Manchester, M60 9dj<br>Authority: Environment Agency, North West Region<br>Catchment Area: Irwell<br>Reference: 016993550<br>Permit Version: 1<br>Effective Date: 12th April 2006<br>Issued Date: 12th April 2006<br>Revocation Date: 25th November 2020<br>Discharge Type: Public Sewage: Storm Sewage Overflow<br>Discharge Environment: Freshwater Stream/River<br>Receiving Water: The River Irwell<br>**Status: New Consent (Water Resources Act 1991, Section 88 & Schedule 10 as amended by Environment Act 1995)**<br>Positional Accuracy: Located by supplier to within 10m | A12SE (W) | 412 | 2 | 383320 398360 |
| 7 | **Discharge Consents**<br>Operator: United Utilities Water Limited<br>Property Type: STORM TANK/CSO ON SEWERAGE NETWORK (WATER COMPANY)<br>Location: Bridge St West Cso (281f9) Manchester, ., ., Greater Manchester, M60 9dj<br>Authority: Environment Agency, North West Region<br>Catchment Area: Irwell<br>Reference: 01MAN0174<br>Permit Version: 1<br>Effective Date: 1st January 1995<br>Issued Date: 1st January 1995<br>Revocation Date: 11th April 2006<br>Discharge Type: Public Sewage: Storm Sewage Overflow<br>Discharge Environment: Freshwater Stream/River<br>Receiving Water: River Irwell<br>**Status: Consent revoked or revised: New Consent issued (Section 37(1))**<br>Positional Accuracy: Located by supplier to within 100m | A12SE (W) | 412 | 2 | 383320 398360 |
| 7 | **Discharge Consents**<br>Operator: The Lord Chancellor<br>Property Type: Undefined Or Other<br>Location: Manchester Civil Justice Centre, Gartside Street, Manchester, M3 3el<br>Authority: Environment Agency, North West Region<br>Catchment Area: Irwell<br>Reference: 016993601<br>Permit Version: 2<br>Effective Date: 1st January 2007<br>Issued Date: 26th April 2006<br>Revocation Date: Not Supplied<br>Discharge Type: Trade Discharges - Cooling Water<br>Discharge Environment: Freshwater Stream/River<br>Receiving Water: River Irwell<br>**Status: Modified (Water Resources Act 1991, Schedule 10 as amended by Environment Act 1995)**<br>Positional Accuracy: Located by supplier to within 10m | A12SE (W) | 423 | 2 | 383310 398350 |

| Map ID | Details | Quadrant Reference (Compass Direction) | Estimated Distance From Site | Contact | NGR |
|---|---|---|---|---|---|
| 8 | **Discharge Consents**<br>Operator: Mr P Lane<br>Property Type: FOOD+BEVERAGE SERVICES/CAFE/RESTAURANT/PUB<br>Location: Food & Wine Bar Swo Railway Arches, Chapel Street, Salford, Greater Manchester<br>Authority: Environment Agency, North West Region<br>Catchment Area: Not Given<br>Reference: 016991311<br>Permit Version: 1<br>Effective Date: 1st November 1994<br>Issued Date: Not Supplied<br>Revocation Date: 1st November 1994<br>Discharge Type: Discharge Of Other Matter-Surface Water<br>Discharge Environment: Freshwater Stream/River<br>Receiving Water: River Irwell<br>**Status: Authorisation revoked**<br>Positional Accuracy: Located by supplier to within 100m | A18SW (N) | 388 | 2 | 383700 398800 |
| 9 | **Discharge Consents**<br>Operator: United Utilities Water Limited<br>Property Type: STORM TANK/CSO ON SEWERAGE NETWORK (WATER COMPANY)<br>Location: Long Millgate Cso Long Millgate, Near Manchester Cathdral Gardens, Manchester City Centre, Manchester, M3 1sb<br>Authority: Environment Agency, North West Region<br>Catchment Area: Irwell<br>Reference: 016993741<br>Permit Version: 1<br>Effective Date: 1st June 2005<br>Issued Date: 1st June 2005<br>Revocation Date: 22nd October 2019<br>Discharge Type: Public Sewage: Storm Sewage Overflow<br>Discharge Environment: Freshwater Stream/River<br>Receiving Water: River Irk<br>**Status: New Consent (Water Resources Act 1991, Section 88 & Schedule 10 as amended by Environment Act 1995)**<br>Positional Accuracy: Located by supplier to within 10m | A18SE (NE) | 556 | 2 | 384000 398910 |
| 9 | **Discharge Consents**<br>Operator: United Utilities Water Limited<br>Property Type: STORM TANK/CSO ON SEWERAGE NETWORK (WATER COMPANY)<br>Location: Long Millgate Cso Long Millgate, Near Manchester Cathdral Gardens, Manchester City Centre, Manchester, M3 1sb<br>Authority: Environment Agency, North West Region<br>Catchment Area: Irwell<br>Reference: 01MAN0160<br>Permit Version: 1<br>Effective Date: 1st January 1995<br>Issued Date: 1st January 1995<br>Revocation Date: 31st May 2005<br>Discharge Type: Public Sewage: Storm Sewage Overflow<br>Discharge Environment: Freshwater Stream/River<br>Receiving Water: River Irk<br>**Status: Consent revoked or revised: New Consent issued (Section 37(1))**<br>Positional Accuracy: Located by supplier to within 100m | A18SE (NE) | 556 | 2 | 384000 398910 |
| 9 | **Discharge Consents**<br>Operator: United Utilities Water Limited<br>Property Type: STORM TANK/CSO ON SEWERAGE NETWORK (WATER COMPANY)<br>Location: Long Millgate Cso Long Millgate, Near Manchester Cathdral Gardens, Manchester City Centre, Manchester, M3 1sb<br>Authority: Environment Agency, North West Region<br>Catchment Area: Irwell<br>Reference: 016993741<br>Permit Version: 2<br>Effective Date: 23rd October 2019<br>Issued Date: 23rd October 2019<br>Revocation Date: Not Supplied<br>Discharge Type: Public Sewage: Storm Sewage Overflow<br>Discharge Environment: Freshwater Stream/River<br>Receiving Water: River Irk<br>**Status: Varied under EPR 2010**<br>Positional Accuracy: Located by supplier to within 10m | A18SE (NE) | 568 | 2 | 384000 398923 |

| Map ID | Details | Quadrant Reference (Compass Direction) | Estimated Distance From Site | Contact | NGR |
|---|---|---|---|---|---|
| 10 | **Discharge Consents**<br>Operator: Fearnley Developments Ltd<br>Property Type: CONSTRUCTION OF BUILDINGS<br>Location: Fearnley Developments Ltd, Salford, Greater Manchester<br>Authority: Environment Agency, North West Region<br>Catchment Area: Not Given<br>Reference: 016991429<br>Permit Version: 1<br>Effective Date: 1st January 1900<br>Issued Date: Not Supplied<br>Revocation Date: 1st November 1994<br>Discharge Type: Discharge Of Other Matter-Surface Water<br>Discharge Environment: Freshwater Stream/River<br>Receiving Water: River Irwell<br>**Status: Authorisation revoked**<br>Positional Accuracy: Located by supplier to within 100m | A12SE (W) | 557 | 2 | 383180 398310 |
| 11 | **Discharge Consents**<br>Operator: United Utilities Water Limited<br>Property Type: STORM TANK/CSO ON SEWERAGE NETWORK (WATER COMPANY)<br>Location: Hunts Bank Combined Sewer Overflow Hunts Bank Approach, ., Manchester, Greater Manchester, M3 1un<br>Authority: Environment Agency, North West Region<br>Catchment Area: Not Supplied<br>Reference: 01man0176<br>Permit Version: 4<br>Effective Date: 30th October 2019<br>Issued Date: 30th October 2019<br>Revocation Date: Not Supplied<br>Discharge Type: Public Sewage: Storm Sewage Overflow<br>Discharge Environment: Freshwater Stream/River<br>Receiving Water: River Irk<br>**Status: Varied under EPR 2010**<br>Positional Accuracy: Located by supplier to within 10m | A18SE (N) | 593 | 2 | 383938 398974 |
| 11 | **Discharge Consents**<br>Operator: United Utilities Water Limited<br>Property Type: STORM TANK/CSO ON SEWERAGE NETWORK (WATER COMPANY)<br>Location: Hunts Bank Combined Sewer Overflow Hunts Bank Approach, ., Manchester, Greater Manchester, M3 1un<br>Authority: Environment Agency, North West Region<br>Catchment Area: Not Supplied<br>Reference: 01man0176<br>Permit Version: 3<br>Effective Date: 5th February 2016<br>Issued Date: 5th February 2016<br>Revocation Date: 29th October 2019<br>Discharge Type: Public Sewage: Storm Sewage Overflow<br>Discharge Environment: Freshwater Stream/River<br>Receiving Water: River Irk<br>**Status: Varied under EPR 2010**<br>Positional Accuracy: Located by supplier to within 10m | A18SE (N) | 593 | 2 | 383938 398974 |
| 12 | **Discharge Consents**<br>Operator: Fearnley Developments Ltd<br>Property Type: CONSTRUCTION OF BUILDINGS<br>Location: Fearnley Developments Ltd, Salford, Greater Manchester<br>Authority: Environment Agency, North West Region<br>Catchment Area: Not Given<br>Reference: 016991429<br>Permit Version: 1<br>Effective Date: 1st January 1900<br>Issued Date: Not Supplied<br>Revocation Date: 1st November 1994<br>Discharge Type: Discharge Of Other Matter-Surface Water<br>Discharge Environment: Freshwater Stream/River<br>Receiving Water: River Irwell<br>**Status: Authorisation revoked**<br>Positional Accuracy: Located by supplier to within 100m | A12SE (W) | 603 | 2 | 383140 398270 |

| Map ID | Details | Quadrant Reference (Compass Direction) | Estimated Distance From Site | Contact | NGR |
|---|---|---|---|---|---|
| 13 | **Discharge Consents**<br>Operator: United Utilities Water Limited<br>Property Type: STORM TANK/CSO ON SEWERAGE NETWORK (WATER COMPANY)<br>Location: Hanover Street Cso Hanover Street/Long Mill Gate, ., Manchester, Greater Manchester, M3 1nx<br>Authority: Environment Agency, North West Region<br>Catchment Area: Not Supplied<br>Reference: 01man0158<br>Permit Version: 4<br>Effective Date: 27th February 2020<br>Issued Date: 27th February 2020<br>Revocation Date: 15th December 2021<br>Discharge Type: Public Sewage: Storm Sewage Overflow<br>Discharge Environment: Freshwater Stream/River<br>Receiving Water: River Irk<br>**Status: Surrendered under EPR 2010**<br>Positional Accuracy: Located by supplier to within 10m | A18SE (NE) | 623 | 2 | 384044 398963 |
| 13 | **Discharge Consents**<br>Operator: United Utilities Water Limited<br>Property Type: STORM TANK/CSO ON SEWERAGE NETWORK (WATER COMPANY)<br>Location: Hanover Street Cso Hanover Street/Long Mill Gate, ., Manchester, Greater Manchester, M3 1nx<br>Authority: Environment Agency, North West Region<br>Catchment Area: Not Supplied<br>Reference: 01man0158<br>Permit Version: 3<br>Effective Date: 5th February 2016<br>Issued Date: 5th February 2016<br>Revocation Date: 26th February 2020<br>Discharge Type: Public Sewage: Storm Sewage Overflow<br>Discharge Environment: Freshwater Stream/River<br>Receiving Water: River Irk<br>**Status: Varied under EPR 2010**<br>Positional Accuracy: Located by supplier to within 10m | A18SE (NE) | 623 | 2 | 384044 398963 |
| 13 | **Discharge Consents**<br>Operator: United Utilities Water Limited<br>Property Type: STORM TANK/CSO ON SEWERAGE NETWORK (WATER COMPANY)<br>Location: Hanover Street Cso Hanover Street/Long Mill Gate, ., Manchester, Greater Manchester, M3 1nx<br>Authority: Environment Agency, North West Region<br>Catchment Area: Not Supplied<br>Reference: 01man0158<br>Permit Version: 2<br>Effective Date: 3rd September 2010<br>Issued Date: 3rd September 2010<br>Revocation Date: 4th February 2016<br>Discharge Type: Public Sewage: Storm Sewage Overflow<br>Discharge Environment: Freshwater Stream/River<br>Receiving Water: River Irk<br>**Status: Varied under EPR 2010**<br>Positional Accuracy: Located by supplier to within 10m | A18SE (NE) | 632 | 2 | 384050 398970 |
| 13 | **Discharge Consents**<br>Operator: United Utilities Water Limited<br>Property Type: STORM TANK/CSO ON SEWERAGE NETWORK (WATER COMPANY)<br>Location: Hanover Street Cso Hanover Street/Long Mill Gate, ., Manchester, Greater Manchester, M3 1nx<br>Authority: Environment Agency, North West Region<br>Catchment Area: Not Given<br>Reference: 01MAN0158<br>Permit Version: 1<br>Effective Date: 1st January 1995<br>Issued Date: Not Supplied<br>Revocation Date: 2nd September 2010<br>Discharge Type: Public Sewage: Storm Sewage Overflow<br>Discharge Environment: Freshwater Stream/River<br>Receiving Water: River Irk<br>**Status: Post National Rivers Authority Legislation where issue date > 31/08/1989**<br>Positional Accuracy: Located by supplier to within 100m | A18SE (NE) | 632 | 2 | 384050 398970 |

| Map ID | Details | Quadrant Reference (Compass Direction) | Estimated Distance From Site | Contact | NGR |
|---|---|---|---|---|---|
| 14 | **Discharge Consents**<br>Operator: United Utilities Water Limited<br>Property Type: STORM TANK/CSO ON SEWERAGE NETWORK (WATER COMPANY)<br>Location: Water St/New Quay St Cso Water Street New Quay Street, Spinningfields, Manchester, Greater Manchester, M3 4jq<br>Authority: Environment Agency, North West Region<br>Catchment Area: Irwell<br>Reference: 01MAN0172<br>Permit Version: 1<br>Effective Date: 1st January 1995<br>Issued Date: 1st January 1995<br>Revocation Date: 20th March 2006<br>Discharge Type: Public Sewage: Storm Sewage Overflow<br>Discharge Environment: Freshwater Stream/River<br>Receiving Water: River Irwell<br>**Status: Consent revoked or revised: New Consent issued (Section 37(1))**<br>Positional Accuracy: Located by supplier to within 100m | A12SE (W) | 635 | 2 | 383120 398220 |
| 15 | **Discharge Consents**<br>Operator: United Utilities Water Limited<br>Property Type: STORM TANK/CSO ON SEWERAGE NETWORK (WATER COMPANY)<br>Location: Beaumont Building Cso 28049 Jnt New Bridge St Great Ducie St, ., Man0051, Manchester, M3 1pq<br>Authority: Environment Agency, North West Region<br>Catchment Area: Irwell<br>Reference: 01MAN0051<br>Permit Version: 1<br>Effective Date: 1st January 1995<br>Issued Date: 1st January 1995<br>Revocation Date: 30th March 2008<br>Discharge Type: Public Sewage: Storm Sewage Overflow<br>Discharge Environment: Freshwater Stream/River<br>Receiving Water: River Irwell<br>**Status: Post National Rivers Authority Legislation where issue date > 31/08/1989**<br>Positional Accuracy: Located by supplier to within 100m | A18SW (N) | 639 | 2 | 383680 399050 |
| 15 | **Discharge Consents**<br>Operator: United Utilities Water Limited<br>Property Type: STORM TANK/CSO ON SEWERAGE NETWORK (WATER COMPANY)<br>Location: Beaumont Building Cso 28049 Jnt New Bridge St Great Ducie St, ., Man0051, Manchester, M3 1pq<br>Authority: Environment Agency, North West Region<br>Catchment Area: Irwell<br>Reference: 016993837<br>Permit Version: 2<br>Effective Date: 11th April 2018<br>Issued Date: 11th April 2018<br>Revocation Date: Not Supplied<br>Discharge Type: Sewage Discharges - Stw Storm Overflow/Storm Tank - Water Company<br>Discharge Environment: Freshwater Stream/River<br>Receiving Water: River Irwell<br>**Status: Varied under EPR 2010**<br>Positional Accuracy: Located by supplier to within 10m | A18SW (N) | 640 | 2 | 383670 399050 |
| 15 | **Discharge Consents**<br>Operator: United Utilities Water Limited<br>Property Type: STORM TANK/CSO ON SEWERAGE NETWORK (WATER COMPANY)<br>Location: Beaumont Building Cso 28049 Jnt New Bridge St Great Ducie St, ., Man0051, Manchester, M3 1pq<br>Authority: Environment Agency, North West Region<br>Catchment Area: Irwell<br>Reference: 016993837<br>Permit Version: 1<br>Effective Date: 31st March 2008<br>Issued Date: 20th April 2006<br>Revocation Date: 10th April 2018<br>Discharge Type: Sewage Discharges - Stw Storm Overflow/Storm Tank - Water Company<br>Discharge Environment: Freshwater Stream/River<br>Receiving Water: The River Irwell<br>**Status: New Consent (Water Resources Act 1991, Section 88 & Schedule 10 as amended by Environment Act 1995)**<br>Positional Accuracy: Located by supplier to within 10m | A18SW (N) | 650 | 2 | 383670 399060 |

| Map ID | Details | Quadrant Reference (Compass Direction) | Estimated Distance From Site | Contact | NGR |
|---|---|---|---|---|---|
| 16 | **Discharge Consents**<br>Operator: United Utilities Water Limited<br>Property Type: STORM TANK/CSO ON SEWERAGE NETWORK (WATER COMPANY)<br>Location: Water St/New Quay St Cso Water Street New Quay Street, Spinningfields, Manchester, Greater Manchester, M3 4jq<br>Authority: Environment Agency, North West Region<br>Catchment Area: Irwell<br>Reference: 016993831<br>Permit Version: 2<br>Effective Date: 2nd October 2019<br>Issued Date: 2nd October 2019<br>Revocation Date: Not Supplied<br>Discharge Type: Public Sewage: Storm Sewage Overflow<br>Discharge Environment: Freshwater Stream/River<br>Receiving Water: The River Irwell<br>**Status: Varied under EPR 2010**<br>Positional Accuracy: Located by supplier to within 10m | A12SE (W) | 682 | 2 | 383084 398175 |
| 16 | **Discharge Consents**<br>Operator: United Utilities Water Limited<br>Property Type: STORM TANK/CSO ON SEWERAGE NETWORK (WATER COMPANY)<br>Location: Water St/New Quay St Cso Water Street New Quay Street, Spinningfields, Manchester, Greater Manchester, M3 4jq<br>Authority: Environment Agency, North West Region<br>Catchment Area: Irwell<br>Reference: 016993831<br>Permit Version: 1<br>Effective Date: 21st March 2006<br>Issued Date: 21st March 2006<br>Revocation Date: 1st October 2019<br>Discharge Type: Public Sewage: Storm Sewage Overflow<br>Discharge Environment: Freshwater Stream/River<br>Receiving Water: The River Irwell<br>**Status: New Consent (Water Resources Act 1991, Section 88 & Schedule 10 as amended by Environment Act 1995)**<br>Positional Accuracy: Located by supplier to within 10m | A12SW (W) | 688 | 2 | 383080 398170 |
| 17 | **Discharge Consents**<br>Operator: United Utilities Water Limited<br>Property Type: STORM TANK/CSO ON SEWERAGE NETWORK (WATER COMPANY)<br>Location: Corporation Street Cso Corporation Street, Near Junction With Miller Street, Manchester, Greater Manchester, M60 0ab<br>Authority: Environment Agency, North West Region<br>Catchment Area: Not Supplied<br>Reference: 01man0159<br>Permit Version: 4<br>Effective Date: 11th April 2018<br>Issued Date: 11th April 2018<br>Revocation Date: 15th November 2021<br>Discharge Type: Public Sewage: Storm Sewage Overflow<br>Discharge Environment: Freshwater Stream/River<br>Receiving Water: Culverted Sec Of River Irk<br>**Status: Surrendered under EPR 2010**<br>Positional Accuracy: Located by supplier to within 10m | A19SW (NE) | 718 | 2 | 384120 399030 |
| 17 | **Discharge Consents**<br>Operator: United Utilities Water Limited<br>Property Type: STORM TANK/CSO ON SEWERAGE NETWORK (WATER COMPANY)<br>Location: Corporation Street Cso Corporation Street, Near Junction With Miller Street, Manchester, Greater Manchester, M60 0ab<br>Authority: Environment Agency, North West Region<br>Catchment Area: Not Supplied<br>Reference: 01man0159<br>Permit Version: 3<br>Effective Date: 22nd March 2016<br>Issued Date: 22nd March 2016<br>Revocation Date: 10th April 2018<br>Discharge Type: Public Sewage: Storm Sewage Overflow<br>Discharge Environment: Freshwater Stream/River<br>Receiving Water: River Irk<br>**Status: Varied under EPR 2010**<br>Positional Accuracy: Located by supplier to within 10m | A19SW (NE) | 718 | 2 | 384120 399030 |

| Map ID | Details | Quadrant Reference (Compass Direction) | Estimated Distance From Site | Contact | NGR |
|---|---|---|---|---|---|
| 17 | **Discharge Consents**<br>Operator: United Utilities Water Limited<br>Property Type: STORM TANK/CSO ON SEWERAGE NETWORK (WATER COMPANY)<br>Location: Corporation Street Cso Corporation Street, Near Junction With Miller Street, Manchester, Greater Manchester, M60 0ab<br>Authority: Environment Agency, North West Region<br>Catchment Area: Not Supplied<br>Reference: 01man0159<br>Permit Version: 2<br>Effective Date: 3rd September 2010<br>Issued Date: 3rd September 2010<br>Revocation Date: 21st March 2016<br>Discharge Type: Public Sewage: Storm Sewage Overflow<br>Discharge Environment: Freshwater Stream/River<br>Receiving Water: River Irk<br>**Status: Varied under EPR 2010**<br>Positional Accuracy: Located by supplier to within 10m | A19SW (NE) | 718 | 2 | 384120 399030 |
| 17 | **Discharge Consents**<br>Operator: United Utilities Water Limited<br>Property Type: STORM TANK/CSO ON SEWERAGE NETWORK (WATER COMPANY)<br>Location: Corporation Street Cso Corporation Street, Near Junction With Miller Street, Manchester, Greater Manchester, M60 0ab<br>Authority: Environment Agency, North West Region<br>Catchment Area: Not Given<br>Reference: 01MAN0159<br>Permit Version: 1<br>Effective Date: 1st January 1995<br>Issued Date: Not Supplied<br>Revocation Date: 2nd September 2010<br>Discharge Type: Public Sewage: Storm Sewage Overflow<br>Discharge Environment: Freshwater Stream/River<br>Receiving Water: River Irk<br>**Status: Post National Rivers Authority Legislation where issue date > 31/08/1989**<br>Positional Accuracy: Located by supplier to within 100m | A19SW (NE) | 718 | 2 | 384120 399030 |
| 17 | **Discharge Consents**<br>Operator: Remediation Technologies Ltd<br>Property Type: CONSTRUCTION OF BUILDINGS<br>Location: New Victoria Development (Vinci Construction), Long Millgate, ., Manchester, M3 1nx<br>Authority: Environment Agency, North West Region<br>Catchment Area: Not Supplied<br>Reference: Eprub3890aj<br>Permit Version: 1<br>Effective Date: 25th January 2022<br>Issued Date: 25th January 2022<br>Revocation Date: 21st November 2023<br>Discharge Type: Sewage Discharges - Final/Treated Effluent - Not Water Company<br>Discharge Environment: Freshwater Stream/River<br>Receiving Water: River Irk<br>**Status: Surrendered under EPR 2010**<br>Positional Accuracy: Located by supplier to within 10m | A19SW (NE) | 743 | 2 | 384119 399059 |
| 17 | **Discharge Consents**<br>Operator: United Utilities Water Limited<br>Property Type: STORM TANK/CSO ON SEWERAGE NETWORK (WATER COMPANY)<br>Location: Miller Street/Corporation St Cso Miller Street, ., Manchester, Greater Manchester, M4 4dy<br>Authority: Environment Agency, North West Region<br>Catchment Area: Not Supplied<br>Reference: 01man0161<br>Permit Version: 3<br>Effective Date: 11th January 2017<br>Issued Date: 11th January 2017<br>Revocation Date: Not Supplied<br>Discharge Type: Public Sewage: Storm Sewage Overflow<br>Discharge Environment: Freshwater Stream/River<br>Receiving Water: River Irk<br>**Status: Varied under EPR 2010**<br>Positional Accuracy: Located by supplier to within 10m | A19SW (NE) | 754 | 2 | 384140 399060 |

| Map ID | Details | Quadrant Reference (Compass Direction) | Estimated Distance From Site | Contact | NGR |
|---|---|---|---|---|---|
| 17 | **Discharge Consents**<br>Operator: United Utilities Water Limited<br>Property Type: STORM TANK/CSO ON SEWERAGE NETWORK (WATER COMPANY)<br>Location: Miller Street/Corporation St Cso Miller Street, ., Manchester, Greater Manchester, M4 4dy<br>Authority: Environment Agency, North West Region<br>Catchment Area: Not Supplied<br>Reference: 01man0161<br>Permit Version: 2<br>Effective Date: 3rd September 2010<br>Issued Date: 3rd September 2010<br>Revocation Date: 10th January 2017<br>Discharge Type: Public Sewage: Storm Sewage Overflow<br>Discharge Environment: Freshwater Stream/River<br>Receiving Water: River Irk<br>**Status: Varied under EPR 2010**<br>Positional Accuracy: Located by supplier to within 10m | A19SW (NE) | 754 | 2 | 384140 399060 |
| 17 | **Discharge Consents**<br>Operator: United Utilities Water Limited<br>Property Type: STORM TANK/CSO ON SEWERAGE NETWORK (WATER COMPANY)<br>Location: Miller Street/Corporation St Cso Miller Street, ., Manchester, Greater Manchester, M4 4dy<br>Authority: Environment Agency, North West Region<br>Catchment Area: Not Given<br>Reference: 01MAN0161<br>Permit Version: 1<br>Effective Date: 1st January 1995<br>Issued Date: Not Supplied<br>Revocation Date: 2nd September 2010<br>Discharge Type: Public Sewage: Storm Sewage Overflow<br>Discharge Environment: Freshwater Stream/River<br>Receiving Water: River Irk<br>**Status: Post National Rivers Authority Legislation where issue date > 31/08/1989**<br>Positional Accuracy: Located by supplier to within 100m | A19SW (NE) | 754 | 2 | 384140 399060 |
| 18 | **Discharge Consents**<br>Operator: United Utilities Water Limited<br>Property Type: STORM TANK/CSO ON SEWERAGE NETWORK (WATER COMPANY)<br>Location: Great Bridgewater St Cso (281wi) 80 Great Bridgewater Street, Great Ancoats, Manchester, Greater Manchester, M1 5jg<br>Authority: Environment Agency, North West Region<br>Catchment Area: Not Given<br>Reference: 01man0163<br>Permit Version: 1<br>Effective Date: 15th September 1993<br>Issued Date: Not Supplied<br>Revocation Date: 15th September 1993<br>Discharge Type: Sewage Discharges - Final/Treated Effluent - Water Company<br>Discharge Environment: Freshwater Stream/River<br>Receiving Water: River Tib Culvert<br>**Status: Authorisation revoked**<br>Positional Accuracy: Located by supplier to within 100m | A8SE (S) | 773 | 2 | 383790 397610 |
| 19 | **Discharge Consents**<br>Operator: Manchester Quays Developments (G&S) Limited<br>Property Type: CONSTRUCTION OF BUILDINGS<br>Location: St Johns Development Settlement Tnk Quay Street, ., Manchester, Lancashire, M3 2gs<br>Authority: Environment Agency, North West Region<br>Catchment Area: Not Supplied<br>Reference: Eprmb3590df<br>Permit Version: 1<br>Effective Date: 15th May 2020<br>Issued Date: 15th May 2020<br>Revocation Date: Not Supplied<br>Discharge Type: Trade Discharge - Process Water<br>Discharge Environment: Freshwater Stream/River<br>Receiving Water: Tributary Of The River Irwell<br>**Status: New issued under EPR 2010**<br>Positional Accuracy: Located by supplier to within 10m | A7NW (SW) | 780 | 2 | 383030 398049 |

| Map ID | Details | Quadrant Reference (Compass Direction) | Estimated Distance From Site | Contact | NGR |
|---|---|---|---|---|---|
| 19 | **Discharge Consents**<br>Operator: United Utilities Water Limited<br>Property Type: STORM TANK/CSO ON SEWERAGE NETWORK (WATER COMPANY)<br>Location: Grape Street Cso Grape Street, ., Manchester, Greater Manchester, M60 9ea<br>Authority: Environment Agency, North West Region<br>Catchment Area: Not Supplied<br>Reference: 01man0170<br>Permit Version: 4<br>Effective Date: 1st April 2018<br>Issued Date: 19th March 2018<br>Revocation Date: 20th July 2021<br>Discharge Type: Public Sewage: Storm Sewage Overflow<br>Discharge Environment: Freshwater Stream/River<br>Receiving Water: River Irwell<br>**Status: Surrendered under EPR 2010**<br>Positional Accuracy: Located by supplier to within 10m | A12SW (SW) | 812 | 2 | 382986 398069 |
| 19 | **Discharge Consents**<br>Operator: United Utilities Water Limited<br>Property Type: STORM TANK/CSO ON SEWERAGE NETWORK (WATER COMPANY)<br>Location: Water Street Cso (284tv) Water Street, Manchester, ., Greater Manchester, M3 4pu<br>Authority: Environment Agency, North West Region<br>Catchment Area: Not Supplied<br>Reference: 016982993<br>Permit Version: 2<br>Effective Date: 20th October 2020<br>Issued Date: 20th October 2020<br>Revocation Date: Not Supplied<br>Discharge Type: Public Sewage: Storm Sewage Overflow<br>Discharge Environment: Freshwater Stream/River<br>Receiving Water: River Irwell<br>**Status: Varied under EPR 2010**<br>Positional Accuracy: Located by supplier to within 10m | A12SW (SW) | 813 | 2 | 382985 398068 |
| 20 | **Discharge Consents**<br>Operator: Board Of Trustees Of The Science Museum<br>Property Type: CULTURAL/ZOO/COMMUNITY CENTRE/MUSEUM/LIBRARY/ARCHIVE<br>Location: Science And Industry Museum Liverpool Road, ., ., Manchester, M3 4fp<br>Authority: Environment Agency, North West Region<br>Catchment Area: Not Supplied<br>Reference: Eprmp3829pd<br>Permit Version: 1<br>Effective Date: 31st March 2023<br>Issued Date: 31st March 2023<br>Revocation Date: Not Supplied<br>Discharge Type: Trade Discharges - Cooling Water<br>Discharge Environment: Underground Water<br>Receiving Water: Gw Via Bh & The River Irwell<br>**Status: New issued under EPR 2010**<br>Positional Accuracy: Located by supplier to within 10m | A7NW (SW) | 827 | 2 | 383079 397882 |
| 21 | **Discharge Consents**<br>Operator: United Utilities Water Limited<br>Property Type: STORM TANK/CSO ON SEWERAGE NETWORK (WATER COMPANY)<br>Location: Grape Street Cso Grape Street, ., Manchester, Greater Manchester, M60 9ea<br>Authority: Environment Agency, North West Region<br>Catchment Area: Not Supplied<br>Reference: 01man0170<br>Permit Version: 3<br>Effective Date: 11th January 2017<br>Issued Date: 11th January 2017<br>Revocation Date: 31st March 2018<br>Discharge Type: Public Sewage: Storm Sewage Overflow<br>Discharge Environment: Freshwater Stream/River<br>Receiving Water: River Irwell<br>**Status: Varied under EPR 2010**<br>Positional Accuracy: Approximate location provided by supplier | A7NW (SW) | 829 | 2 | 383000 398000 |

| Map ID | Details | Quadrant Reference (Compass Direction) | Estimated Distance From Site | Contact | NGR |
|---|---|---|---|---|---|
| 21 | **Discharge Consents**<br>Operator: United Utilities Water Limited<br>Property Type: STORM TANK/CSO ON SEWERAGE NETWORK (WATER COMPANY)<br>Location: Grape Street Cso Grape Street, ., Manchester, Greater Manchester, M60 9ea<br>Authority: Environment Agency, North West Region<br>Catchment Area: Not Supplied<br>Reference: 01man0170<br>Permit Version: 2<br>Effective Date: 3rd September 2010<br>Issued Date: 3rd September 2010<br>Revocation Date: 10th January 2017<br>Discharge Type: Public Sewage: Storm Sewage Overflow<br>Discharge Environment: Freshwater Stream/River<br>Receiving Water: River Irwell<br>**Status: Varied under EPR 2010**<br>Positional Accuracy: Approximate location provided by supplier | A7NW (SW) | 829 | 2 | 383000 398000 |
| 21 | **Discharge Consents**<br>Operator: United Utilities Water Limited<br>Property Type: STORM TANK/CSO ON SEWERAGE NETWORK (WATER COMPANY)<br>Location: Grape Street Cso Grape Street, ., Manchester, Greater Manchester, M60 9ea<br>Authority: Environment Agency, North West Region<br>Catchment Area: Not Given<br>Reference: 01MAN0170<br>Permit Version: 1<br>Effective Date: 1st January 1995<br>Issued Date: Not Supplied<br>Revocation Date: 2nd September 2010<br>Discharge Type: Public Sewage: Storm Sewage Overflow<br>Discharge Environment: Freshwater Stream/River<br>Receiving Water: River Irwell<br>**Status: Post National Rivers Authority Legislation where issue date > 31/08/1989**<br>Positional Accuracy: Located by supplier to within 100m | A7NW (SW) | 829 | 2 | 383000 398000 |
| 22 | **Discharge Consents**<br>Operator: West Contracting Limited<br>Property Type: Undefined Or Other<br>Location: Gshp Serving Origin Development 56 Princess Street, Manchester, ., ., M1 6ja<br>Authority: Environment Agency, North West Region<br>Catchment Area: Not Supplied<br>Reference: Npswqd004449<br>Permit Version: 3<br>Effective Date: 1st April 2013<br>Issued Date: 28th October 2011<br>Revocation Date: 3rd October 2014<br>Discharge Type: Trade Discharges - Cooling Water<br>Discharge Environment: Underground Water<br>Receiving Water: Groundwater<br>**Status: Surrendered under EPR 2010**<br>Positional Accuracy: Located by supplier to within 10m | A9NW (SE) | 829 | 2 | 384291 397734 |
| 22 | **Discharge Consents**<br>Operator: West Contracting Limited<br>Property Type: Undefined Or Other<br>Location: Gshp Serving Origin Development 56 Princess Street, Manchester, ., ., M1 6ja<br>Authority: Environment Agency, North West Region<br>Catchment Area: Not Supplied<br>Reference: Npswqd004449<br>Permit Version: 3<br>Effective Date: 1st April 2013<br>Issued Date: 28th October 2011<br>Revocation Date: 3rd October 2014<br>Discharge Type: Trade Discharges - Cooling Water<br>Discharge Environment: Underground Water<br>Receiving Water: Groundwater<br>**Status: Surrendered under EPR 2010**<br>Positional Accuracy: Located by supplier to within 10m | A9NW (SE) | 829 | 2 | 384306 397746 |

| Map ID | Details | Quadrant Reference (Compass Direction) | Estimated Distance From Site | Contact | NGR |
|---|---|---|---|---|---|
| 22 | **Discharge Consents**<br>Operator: West Contracting Limited<br>Property Type: Undefined Or Other<br>Location: Gshp Serving Origin Development 56 Princess Street, Manchester, ., ., M1 6ja<br>Authority: Environment Agency, North West Region<br>Catchment Area: Not Supplied<br>Reference: Npswqd004449<br>Permit Version: 2<br>Effective Date: 16th April 2009<br>Issued Date: 16th April 2009<br>Revocation Date: 31st March 2013<br>Discharge Type: Trade Discharges - Cooling Water<br>Discharge Environment: Underground Water<br>Receiving Water: Groundwater<br>**Status:** **New Consent (Water Resources Act 1991, Section 88 & Schedule 10 as amended by Environment Act 1995)**<br>Positional Accuracy: Located by supplier to within 10m | A9NW (SE) | 829 | 2 | 384306 397746 |
| 22 | **Discharge Consents**<br>Operator: West Contracting Limited<br>Property Type: Undefined Or Other<br>Location: Gshp Serving Origin Development 56 Princess Street, Manchester, ., ., M1 6ja<br>Authority: Environment Agency, North West Region<br>Catchment Area: Not Supplied<br>Reference: Npswqd004449<br>Permit Version: 2<br>Effective Date: 16th April 2009<br>Issued Date: 16th April 2009<br>Revocation Date: 31st March 2013<br>Discharge Type: Trade Discharges - Cooling Water<br>Discharge Environment: Underground Water<br>Receiving Water: Groundwater<br>**Status:** **New Consent (Water Resources Act 1991, Section 88 & Schedule 10 as amended by Environment Act 1995)**<br>Positional Accuracy: Located by supplier to within 10m | A9NW (SE) | 829 | 2 | 384291 397734 |
| 22 | **Discharge Consents**<br>Operator: West Contracting Limited<br>Property Type: Undefined Or Other<br>Location: Gshp Serving Origin Development 56 Princess Street, Manchester, ., ., M1 6ja<br>Authority: Environment Agency, North West Region<br>Catchment Area: Not Supplied<br>Reference: Npswqd004449<br>Permit Version: 1<br>Effective Date: 1st April 2009<br>Issued Date: 5th March 2009<br>Revocation Date: 15th April 2009<br>Discharge Type: Trade Discharges - Cooling Water<br>Discharge Environment: Underground Water<br>Receiving Water: Groundwater<br>**Status:** **New Consent (Water Resources Act 1991, Section 88 & Schedule 10 as amended by Environment Act 1995)**<br>Positional Accuracy: Located by supplier to within 10m | A9NW (SE) | 829 | 2 | 384306 397746 |
| 22 | **Discharge Consents**<br>Operator: West Contracting Limited<br>Property Type: Undefined Or Other<br>Location: Gshp Serving Origin Development 56 Princess Street, Manchester, ., ., M1 6ja<br>Authority: Environment Agency, North West Region<br>Catchment Area: Not Supplied<br>Reference: Npswqd004449<br>Permit Version: 1<br>Effective Date: 1st April 2009<br>Issued Date: 5th March 2009<br>Revocation Date: 15th April 2009<br>Discharge Type: Trade Discharges - Cooling Water<br>Discharge Environment: Underground Water<br>Receiving Water: Groundwater<br>**Status:** **New Consent (Water Resources Act 1991, Section 88 & Schedule 10 as amended by Environment Act 1995)**<br>Positional Accuracy: Located by supplier to within 10m | A9NW (SE) | 829 | 2 | 384291 397734 |

| Map ID | Details | Quadrant Reference (Compass Direction) | Estimated Distance From Site | Contact | NGR |
|---|---|---|---|---|---|
| 23 | **Discharge Consents**<br>Operator: United Utilities Water Limited<br>Property Type: PUMPING STATION ON SEWERAGE NETWORK (WATER COMPANY)<br>Location: Trumpet Street, Sso, Manchester, Greater Manchester<br>Authority: Environment Agency, North West Region<br>Catchment Area: Not Given<br>Reference: 01man0168<br>Permit Version: 1<br>Effective Date: 15th September 1993<br>Issued Date: Not Supplied<br>Revocation Date: 15th September 1993<br>Discharge Type: Sewage Discharges - Final/Treated Effluent - Water Company<br>Discharge Environment: Freshwater Stream/River<br>Receiving Water: River Tib Culvert-Medlock<br>**Status: Authorisation revoked**<br>Positional Accuracy: Located by supplier to within 100m | A8SW (S) | 835 | 2 | 383720 397550 |
| 24 | **Discharge Consents**<br>Operator: United Utilities Water Limited<br>Property Type: STORM TANK/CSO ON SEWERAGE NETWORK (WATER COMPANY)<br>Location: Verdon Street/Scotland Cso Scotland Via Red Bank, Manchester, ., Greater Manchester, M4 4ew<br>Authority: Environment Agency, North West Region<br>Catchment Area: Not Given<br>Reference: 016982715<br>Permit Version: 1<br>Effective Date: 30th September 1994<br>Issued Date: Not Supplied<br>Revocation Date: 3rd December 2019<br>Discharge Type: Public Sewage: Storm Sewage Overflow<br>Discharge Environment: Freshwater Stream/River<br>Receiving Water: River Irk<br>**Status: Post National Rivers Authority Legislation where issue date > 31/08/1989**<br>Positional Accuracy: Located by supplier to within 100m | A19NW (NE) | 838 | 2 | 384120 399165 |
| 24 | **Discharge Consents**<br>Operator: United Utilities Water Limited<br>Property Type: STORM TANK/CSO ON SEWERAGE NETWORK (WATER COMPANY)<br>Location: Verdon Street/Scotland Cso Scotland Via Red Bank, Manchester, ., Greater Manchester, M4 4ew<br>Authority: Environment Agency, North West Region<br>Catchment Area: Not Given<br>Reference: 01MAN0265<br>Permit Version: 1<br>Effective Date: 1st January 1995<br>Issued Date: Not Supplied<br>Revocation Date: 1st January 1995<br>Discharge Type: Public Sewage: Storm Sewage Overflow<br>Discharge Environment: Freshwater Stream/River<br>Receiving Water: River Irk<br>**Status: Consent revoked or revised: New Consent issued (Section 37(1))**<br>Positional Accuracy: Located by supplier to within 100m | A19NW (NE) | 843 | 2 | 384120 399170 |
| 24 | **Discharge Consents**<br>Operator: United Utilities Water Limited<br>Property Type: STORM TANK/CSO ON SEWERAGE NETWORK (WATER COMPANY)<br>Location: Verdon Street/Scotland Cso Scotland Via Red Bank, Manchester, ., Greater Manchester, M4 4ew<br>Authority: Environment Agency, North West Region<br>Catchment Area: Not Supplied<br>Reference: 016982715<br>Permit Version: 2<br>Effective Date: 4th December 2019<br>Issued Date: 4th December 2019<br>Revocation Date: Not Supplied<br>Discharge Type: Public Sewage: Storm Sewage Overflow<br>Discharge Environment: Freshwater Stream/River<br>Receiving Water: River Irk<br>**Status: Varied under EPR 2010**<br>Positional Accuracy: Located by supplier to within 10m | A19NW (NE) | 857 | 2 | 384116 399188 |

| Map ID | Details | Quadrant Reference (Compass Direction) | Estimated Distance From Site | Contact | NGR |
|---|---|---|---|---|---|
| 25 | **Discharge Consents**<br>Operator: United Utilities Water Limited<br>Property Type: STORM TANK/CSO ON SEWERAGE NETWORK (WATER COMPANY)<br>Location: Julia Sreett Cso 43 Julia Street, Manchester, ., Greater Manchester, M3 1fb<br>Authority: Environment Agency, North West Region<br>Catchment Area: Not Supplied<br>Reference: Eprqb3590de<br>Permit Version: 1<br>Effective Date: 7th February 2020<br>Issued Date: 7th February 2020<br>Revocation Date: Not Supplied<br>Discharge Type: Public Sewage: Storm Sewage Overflow<br>Discharge Environment: Freshwater Stream/River<br>Receiving Water: River Irwell<br>**Status: Varied under EPR 2010**<br>Positional Accuracy: Located by supplier to within 10m | A18NW (N) | 839 | 2 | 383584 399239 |
| 25 | **Discharge Consents**<br>Operator: United Utilities Water Limited<br>Property Type: STORM TANK/CSO ON SEWERAGE NETWORK (WATER COMPANY)<br>Location: Julia Sreett Cso 43 Julia Street, Manchester, ., Greater Manchester, M3 1fb<br>Authority: Environment Agency, North West Region<br>Catchment Area: Not Supplied<br>Reference: 01man0005<br>Permit Version: 3<br>Effective Date: 7th February 2020<br>Issued Date: 7th February 2020<br>Revocation Date: Not Supplied<br>Discharge Type: Public Sewage: Storm Sewage Overflow<br>Discharge Environment: Freshwater Stream/River<br>Receiving Water: River Irwell<br>**Status: Varied under EPR 2010**<br>Positional Accuracy: Located by supplier to within 10m | A18NW (N) | 843 | 2 | 383570 399240 |
| 25 | **Discharge Consents**<br>Operator: United Utilities Water Limited<br>Property Type: STORM TANK/CSO ON SEWERAGE NETWORK (WATER COMPANY)<br>Location: Julia Sreett Cso 43 Julia Street, Manchester, ., Greater Manchester, M3 1fb<br>Authority: Environment Agency, North West Region<br>Catchment Area: Not Given<br>Reference: 01MAN0005<br>Permit Version: 2<br>Effective Date: 1st January 1995<br>Issued Date: Not Supplied<br>Revocation Date: 6th February 2020<br>Discharge Type: Public Sewage: Storm Sewage Overflow<br>Discharge Environment: Freshwater Stream/River<br>Receiving Water: River Irwell<br>**Status: Post National Rivers Authority Legislation where issue date > 31/08/1989**<br>Positional Accuracy: Located by supplier to within 100m | A18NW (N) | 843 | 2 | 383570 399240 |
| 25 | **Discharge Consents**<br>Operator: United Utilities Water Limited<br>Property Type: STORM TANK/CSO ON SEWERAGE NETWORK (WATER COMPANY)<br>Location: Julia Sreett Cso 43 Julia Street, Manchester, ., Greater Manchester, M3 1fb<br>Authority: Environment Agency, North West Region<br>Catchment Area: Not Supplied<br>Reference: 01man0005<br>Permit Version: 1<br>Effective Date: 1st April 1991<br>Issued Date: Not Supplied<br>Revocation Date: 31st December 1994<br>Discharge Type: Public Sewage: Storm Sewage Overflow<br>Discharge Environment: Not Supplied<br>Receiving Water: Not Supplied<br>**Status: Authorisation revoked**<br>Positional Accuracy: Located by supplier to within 10m | A18NW (N) | 843 | 2 | 383570 399240 |

| Map ID | Details | Quadrant Reference (Compass Direction) | Estimated Distance From Site | Contact | NGR |
|---|---|---|---|---|---|
| 26 | **Discharge Consents**<br>Operator: United Utilities Water Limited<br>Property Type: STORM TANK/CSO ON SEWERAGE NETWORK (WATER COMPANY)<br>Location: Water Street Cso (284tv) Water Street, Manchester, ., Greater Manchester, M3 4pu<br>Authority: Environment Agency, North West Region<br>Catchment Area: Not Given<br>Reference: 016982993<br>Permit Version: 1<br>Effective Date: 23rd June 1995<br>Issued Date: Not Supplied<br>Revocation Date: 19th October 2020<br>Discharge Type: Public Sewage: Storm Sewage Overflow<br>Discharge Environment: Freshwater Stream/River<br>Receiving Water: River Irwell<br>**Status: Post National Rivers Authority Legislation where issue date > 31/08/1989**<br>Positional Accuracy: Located by supplier to within 100m | A7NW (SW) | 861 | 2 | 382950 398030 |
| 27 | **Discharge Consents**<br>Operator: United Utilities Water Limited<br>Property Type: STORM TANK/CSO ON SEWERAGE NETWORK (WATER COMPANY)<br>Location: Aytoun St/Auburn St, Manchester, Greater Manchester<br>Authority: Environment Agency, North West Region<br>Catchment Area: Not Given<br>Reference: 01MAN0370<br>Permit Version: 1<br>Effective Date: 1st January 1995<br>Issued Date: Not Supplied<br>Revocation Date: 27th March 2015<br>Discharge Type: Public Sewage: Storm Sewage Overflow<br>Discharge Environment: Unknown<br>Receiving Water: Not Supplied<br>**Status: Surrendered under EPR 2010**<br>Positional Accuracy: Located by supplier to within 100m | A9NE (SE) | 891 | 2 | 384580 398000 |
| 28 | **Discharge Consents**<br>Operator: United Utilities Water Limited<br>Property Type: PUMPING STATION ON SEWERAGE NETWORK (WATER COMPANY)<br>Location: Julia St/Mirghel St, Sso, Manchester, Greater Manchester<br>Authority: Environment Agency, North West Region<br>Catchment Area: Not Given<br>Reference: 01man0063<br>Permit Version: 1<br>Effective Date: 15th September 1993<br>Issued Date: Not Supplied<br>Revocation Date: 15th September 1993<br>Discharge Type: Sewage Discharges - Final/Treated Effluent - Water Company<br>Discharge Environment: Freshwater Stream/River<br>Receiving Water: River Irwell<br>**Status: Authorisation revoked**<br>Positional Accuracy: Located by supplier to within 100m | A18NW (N) | 914 | 2 | 383620 399320 |
| 29 | **Discharge Consents**<br>Operator: United Utilities Water Limited<br>Property Type: STORM TANK/CSO ON SEWERAGE NETWORK (WATER COMPANY)<br>Location: Albion Street/Hewitt St, Manchester, Greater Manchester<br>Authority: Environment Agency, North West Region<br>Catchment Area: Not Given<br>Reference: 01MAN0251<br>Permit Version: 1<br>Effective Date: 1st January 1995<br>Issued Date: Not Supplied<br>Revocation Date: 1st January 1995<br>Discharge Type: Public Sewage: Storm Sewage Overflow<br>Discharge Environment: Freshwater Stream/River<br>Receiving Water: River Medlock<br>**Status: Consent revoked or revised: New Consent issued (Section 37(1))**<br>Positional Accuracy: Located by supplier to within 100m | A8SW (S) | 916 | 2 | 383700 397470 |

| Map ID | Details | Quadrant Reference (Compass Direction) | Estimated Distance From Site | Contact | NGR |
|---|---|---|---|---|---|
| 29 | **Discharge Consents**<br>Operator: United Utilities Water Limited<br>Property Type: STORM TANK/CSO ON SEWERAGE NETWORK (WATER COMPANY)<br>Location: Albion Street/Hewitt St, Manchester, Greater Manchester<br>Authority: Environment Agency, North West Region<br>Catchment Area: Not Given<br>Reference: 016982706<br>Permit Version: 1<br>Effective Date: 30th September 1994<br>Issued Date: Not Supplied<br>Revocation Date: 13th November 2019<br>Discharge Type: Public Sewage: Storm Sewage Overflow<br>Discharge Environment: Freshwater Stream/River<br>Receiving Water: River Medlock<br>**Status: Surrendered under EPR 2010**<br>Positional Accuracy: Located by supplier to within 100m | A8SW (S) | 921 | 2 | 383700 397465 |
| 30 | **Discharge Consents**<br>Operator: United Utilities Water Limited<br>Property Type: STORM TANK/CSO ON SEWERAGE NETWORK (WATER COMPANY)<br>Location: Chorlton Street Cso 281j2 Chorlton Street, ., Manchester, Greater Manchester, M1 3hw<br>Authority: Environment Agency, North West Region<br>Catchment Area: Not Supplied<br>Reference: 01man0162<br>Permit Version: 4<br>Effective Date: 11th April 2018<br>Issued Date: 11th April 2018<br>Revocation Date: Not Supplied<br>Discharge Type: Public Sewage: Storm Sewage Overflow<br>Discharge Environment: Freshwater Stream/River<br>Receiving Water: Shooters Brook Trib Rvr Medloc<br>**Status: Varied under EPR 2010**<br>Positional Accuracy: Located by supplier to within 10m | A9NE (SE) | 917 | 2 | 384502 397823 |
| 30 | **Discharge Consents**<br>Operator: United Utilities Water Limited<br>Property Type: STORM TANK/CSO ON SEWERAGE NETWORK (WATER COMPANY)<br>Location: Chorlton Street Cso 281j2 Chorlton Street, ., Manchester, Greater Manchester, M1 3hw<br>Authority: Environment Agency, North West Region<br>Catchment Area: Not Supplied<br>Reference: 01man0162<br>Permit Version: 3<br>Effective Date: 5th February 2016<br>Issued Date: 5th February 2016<br>Revocation Date: 10th April 2018<br>Discharge Type: Public Sewage: Storm Sewage Overflow<br>Discharge Environment: Freshwater Stream/River<br>Receiving Water: Dukes Tunnel<br>**Status: Varied under EPR 2010**<br>Positional Accuracy: Located by supplier to within 10m | A9NE (SE) | 917 | 2 | 384502 397823 |
| 30 | **Discharge Consents**<br>Operator: United Utilities Water Limited<br>Property Type: STORM TANK/CSO ON SEWERAGE NETWORK (WATER COMPANY)<br>Location: Chorlton Street Cso 281j2 Chorlton Street, ., Manchester, Greater Manchester, M1 3hw<br>Authority: Environment Agency, North West Region<br>Catchment Area: Not Supplied<br>Reference: 01man0162<br>Permit Version: 2<br>Effective Date: 3rd September 2010<br>Issued Date: 3rd September 2010<br>Revocation Date: 4th February 2016<br>Discharge Type: Public Sewage: Storm Sewage Overflow<br>Discharge Environment: Freshwater Stream/River<br>Receiving Water: Dukes Tunnel<br>**Status: Varied under EPR 2010**<br>Positional Accuracy: Located by supplier to within 10m | A9NE (SE) | 925 | 2 | 384510 397820 |

| Map ID | Details | Quadrant Reference (Compass Direction) | Estimated Distance From Site | Contact | NGR |
|---|---|---|---|---|---|
| 30 | **Discharge Consents**<br>Operator: United Utilities Water Limited<br>Property Type: STORM TANK/CSO ON SEWERAGE NETWORK (WATER COMPANY)<br>Location: Chorlton Street Cso 281j2 Chorlton Street, ., Manchester, Greater Manchester, M1 3hw<br>Authority: Environment Agency, North West Region<br>Catchment Area: Not Given<br>Reference: 01MAN0162<br>Permit Version: 1<br>Effective Date: 1st January 1995<br>Issued Date: Not Supplied<br>Revocation Date: 2nd September 2010<br>Discharge Type: Public Sewage: Storm Sewage Overflow<br>Discharge Environment: Into And/Or Watercourse<br>Receiving Water: Dukes Tunnel<br>**Status: Post National Rivers Authority Legislation where issue date > 31/08/1989**<br>Positional Accuracy: Located by supplier to within 100m | A9NE (SE) | 925 | 2 | 384510 397820 |
| 31 | **Discharge Consents**<br>Operator: United Utilities Water Limited<br>Property Type: STORM TANK/CSO ON SEWERAGE NETWORK (WATER COMPANY)<br>Location: Aspin Lane Cso 281cj Vallea Court, 1 Red Bank, ., Manchester, M4 4fe<br>Authority: Environment Agency, North West Region<br>Catchment Area: Not Supplied<br>Reference: 01man0031<br>Permit Version: 4<br>Effective Date: 25th June 2018<br>Issued Date: 25th June 2018<br>Revocation Date: Not Supplied<br>Discharge Type: Public Sewage: Storm Sewage Overflow<br>Discharge Environment: Freshwater Stream/River<br>Receiving Water: River Irk<br>**Status: Varied under EPR 2010**<br>Positional Accuracy: Located by supplier to within 10m | A19NW (NE) | 919 | 2 | 384201 399214 |
| 31 | **Discharge Consents**<br>Operator: United Utilities Water Limited<br>Property Type: STORM TANK/CSO ON SEWERAGE NETWORK (WATER COMPANY)<br>Location: Aspin Lane Cso 281cj Vallea Court, 1 Red Bank, ., Manchester, M4 4fe<br>Authority: Environment Agency, North West Region<br>Catchment Area: Not Supplied<br>Reference: 01man0031<br>Permit Version: 3<br>Effective Date: 5th February 2016<br>Issued Date: 5th February 2016<br>Revocation Date: 24th June 2018<br>Discharge Type: Public Sewage: Storm Sewage Overflow<br>Discharge Environment: Freshwater Stream/River<br>Receiving Water: River Irk<br>**Status: Varied under EPR 2010**<br>Positional Accuracy: Located by supplier to within 10m | A19NW (NE) | 919 | 2 | 384201 399214 |
| 31 | **Discharge Consents**<br>Operator: United Utilities Water Limited<br>Property Type: STORM TANK/CSO ON SEWERAGE NETWORK (WATER COMPANY)<br>Location: Aspin Lane Cso 281cj Vallea Court, 1 Red Bank, ., Manchester, M4 4fe<br>Authority: Environment Agency, North West Region<br>Catchment Area: Not Supplied<br>Reference: 01man0031<br>Permit Version: 2<br>Effective Date: 3rd September 2010<br>Issued Date: 3rd September 2010<br>Revocation Date: 4th February 2016<br>Discharge Type: Public Sewage: Storm Sewage Overflow<br>Discharge Environment: Freshwater Stream/River<br>Receiving Water: River Irk<br>**Status: Varied under EPR 2010**<br>Positional Accuracy: Located by supplier to within 10m | A19NW (NE) | 928 | 2 | 384210 399220 |

| Map ID | Details | Quadrant Reference (Compass Direction) | Estimated Distance From Site | Contact | NGR |
|---|---|---|---|---|---|
| 31 | **Discharge Consents**<br>Operator: United Utilities Water Limited<br>Property Type: STORM TANK/CSO ON SEWERAGE NETWORK (WATER COMPANY)<br>Location: Aspin Lane Cso 281cj Vallea Court, 1 Red Bank, ., Manchester, M4 4fe<br>Authority: Environment Agency, North West Region<br>Catchment Area: Not Given<br>Reference: 01MAN0031<br>Permit Version: 1<br>Effective Date: 1st January 1995<br>Issued Date: Not Supplied<br>Revocation Date: 2nd September 2010<br>Discharge Type: Public Sewage: Storm Sewage Overflow<br>Discharge Environment: Freshwater Stream/River<br>Receiving Water: River Irk<br>**Status: Post National Rivers Authority Legislation where issue date > 31/08/1989**<br>Positional Accuracy: Located by supplier to within 100m | A19NW (NE) | 928 | 2 | 384210 399220 |
| 32 | **Discharge Consents**<br>Operator: United Utilities Water Limited<br>Property Type: STORM TANK/CSO ON SEWERAGE NETWORK (WATER COMPANY)<br>Location: Bury New Road Salford Cso Adjacent To 218 Bury New Road, ., Salford, Greater Manchester, M8 8dy<br>Authority: Environment Agency, North West Region<br>Catchment Area: Irwell<br>Reference: 016993784<br>Permit Version: 2<br>Effective Date: 9th January 2020<br>Issued Date: 9th January 2020<br>Revocation Date: Not Supplied<br>Discharge Type: Public Sewage: Storm Sewage Overflow<br>Discharge Environment: Freshwater Stream/River<br>Receiving Water: The River Irwell Via Sws<br>**Status: Varied under EPR 2010**<br>Positional Accuracy: Located by supplier to within 10m | A18NW (N) | 922 | 2 | 383472 399297 |
| 32 | **Discharge Consents**<br>Operator: United Utilities Water Limited<br>Property Type: STORM TANK/CSO ON SEWERAGE NETWORK (WATER COMPANY)<br>Location: Bury New Road Salford Cso Adjacent To 218 Bury New Road, ., Salford, Greater Manchester, M8 8dy<br>Authority: Environment Agency, North West Region<br>Catchment Area: Irwell<br>Reference: 016993784<br>Permit Version: 1<br>Effective Date: 21st March 2006<br>Issued Date: 21st March 2006<br>Revocation Date: 8th January 2020<br>Discharge Type: Public Sewage: Storm Sewage Overflow<br>Discharge Environment: Freshwater Stream/River<br>Receiving Water: The River Irwell<br>**Status: New Consent (Water Resources Act 1991, Section 88 & Schedule 10 as amended by Environment Act 1995)**<br>Positional Accuracy: Located by supplier to within 10m | A18NW (N) | 926 | 2 | 383470 399300 |
| 32 | **Discharge Consents**<br>Operator: United Utilities Water Limited<br>Property Type: WWTW/SEWAGE TREATMENT WORKS (WATER COMPANY)<br>Location: Bury New Rd/Teneriffe St, Salford, Greater Manchester<br>Authority: Environment Agency, North West Region<br>Catchment Area: Irwell<br>Reference: 01SAL0025<br>Permit Version: 1<br>Effective Date: 1st January 1995<br>Issued Date: 1st January 1995<br>Revocation Date: 21st March 2006<br>Discharge Type: Public Sewage: Storm Sewage Overflow<br>Discharge Environment: Freshwater Stream/River<br>Receiving Water: River Irwell<br>**Status: Authorisation revoked**<br>Positional Accuracy: Located by supplier to within 100m | A18NW (N) | 931 | 2 | 383470 399305 |

| Map ID | Details | Quadrant Reference (Compass Direction) | Estimated Distance From Site | Contact | NGR |
|---|---|---|---|---|---|
| 32 | **Discharge Consents**<br>Operator: United Utilities Water Limited<br>Property Type: STORM TANK/CSO ON SEWERAGE NETWORK (WATER COMPANY)<br>Location: Bury New Road/Waterloo Road Cso 20-28 Waterloo Road, Manchester, ., Greater Manchester, M8 8gj<br>Authority: Environment Agency, North West Region<br>Catchment Area: Not Supplied<br>Reference: 016982984<br>Permit Version: 2<br>Effective Date: 23rd October 2019<br>Issued Date: 23rd October 2019<br>Revocation Date: Not Supplied<br>Discharge Type: Public Sewage: Storm Sewage Overflow<br>Discharge Environment: Freshwater Stream/River<br>Receiving Water: River Irwell<br>**Status: Varied under EPR 2010**<br>Positional Accuracy: Located by supplier to within 10m | A18NW (N) | 939 | 2 | 383470 399314 |
| 32 | **Discharge Consents**<br>Operator: United Utilities Water Limited<br>Property Type: STORM TANK/CSO ON SEWERAGE NETWORK (WATER COMPANY)<br>Location: Fairy Lane Cso 281t3 Fairy Lane Canon Sleigh Close, ., Manchester, Greater Manchester, M8 8dd<br>Authority: Environment Agency, North West Region<br>Catchment Area: Not Supplied<br>Reference: 01man0066<br>Permit Version: 5<br>Effective Date: 11th April 2018<br>Issued Date: 11th April 2018<br>Revocation Date: Not Supplied<br>Discharge Type: Public Sewage: Storm Sewage Overflow<br>Discharge Environment: Freshwater Stream/River<br>Receiving Water: River Irwell<br>**Status: Varied under EPR 2010**<br>Positional Accuracy: Located by supplier to within 10m | A18NW (N) | 939 | 2 | 383470 399314 |
| 32 | **Discharge Consents**<br>Operator: United Utilities Water Limited<br>Property Type: STORM TANK/CSO ON SEWERAGE NETWORK (WATER COMPANY)<br>Location: Bury New Rd Lockett St Cso Aba Fashions Ltd, 2 Sagar Street, ., Manchester, M8 8eu<br>Authority: Environment Agency, North West Region<br>Catchment Area: Irwell<br>Reference: 016982899<br>Permit Version: 5<br>Effective Date: 1st April 2018<br>Issued Date: 12th March 2018<br>Revocation Date: Not Supplied<br>Discharge Type: Public Sewage: Storm Sewage Overflow<br>Discharge Environment: Freshwater Stream/River<br>Receiving Water: River Irwell Via Srf Wtr Sewer<br>**Status: Varied under EPR 2010**<br>Positional Accuracy: Located by supplier to within 10m | A18NW (N) | 939 | 2 | 383470 399314 |
| 32 | **Discharge Consents**<br>Operator: United Utilities Water Limited<br>Property Type: STORM TANK/CSO ON SEWERAGE NETWORK (WATER COMPANY)<br>Location: Fairy Lane Cso 281t3 Fairy Lane Canon Sleigh Close, ., Manchester, Greater Manchester, M8 8dd<br>Authority: Environment Agency, North West Region<br>Catchment Area: Not Supplied<br>Reference: 01man0066<br>Permit Version: 4<br>Effective Date: 5th February 2016<br>Issued Date: 5th February 2016<br>Revocation Date: 10th April 2018<br>Discharge Type: Public Sewage: Storm Sewage Overflow<br>Discharge Environment: Freshwater Stream/River<br>Receiving Water: River Irwell<br>**Status: Varied under EPR 2010**<br>Positional Accuracy: Located by supplier to within 10m | A18NW (N) | 941 | 2 | 383471 399316 |

| Map ID | Details | Quadrant Reference (Compass Direction) | Estimated Distance From Site | Contact | NGR |
|---|---|---|---|---|---|
| 32 | **Discharge Consents**<br>Operator: United Utilities Water Limited<br>Property Type: STORM TANK/CSO ON SEWERAGE NETWORK (WATER COMPANY)<br>Location: Sherborne Street Cso Sherborne St Juct Grt Ducie St, ., ., Manchester, M3 1ej<br>Authority: Environment Agency, North West Region<br>Catchment Area: Irwell<br>Reference: 016993836<br>Permit Version: 2<br>Effective Date: 1st April 2018<br>Issued Date: 12th March 2018<br>Revocation Date: Not Supplied<br>Discharge Type: Public Sewage: Storm Sewage Overflow<br>Discharge Environment: Freshwater Stream/River<br>Receiving Water: River Irwell<br>**Status: Varied under EPR 2010**<br>Positional Accuracy: Located by supplier to within 10m | A18NW (N) | 948 | 2 | 383460 399320 |
| 32 | **Discharge Consents**<br>Operator: United Utilities Water Limited<br>Property Type: STORM TANK/CSO ON SEWERAGE NETWORK (WATER COMPANY)<br>Location: Fairy Lane Cso 281t3 Fairy Lane Canon Sleigh Close, ., Manchester, Greater Manchester, M8 8dd<br>Authority: Environment Agency, North West Region<br>Catchment Area: Not Supplied<br>Reference: 01man0066<br>Permit Version: 3<br>Effective Date: 3rd September 2010<br>Issued Date: 3rd September 2010<br>Revocation Date: 4th February 2016<br>Discharge Type: Public Sewage: Storm Sewage Overflow<br>Discharge Environment: Freshwater Stream/River<br>Receiving Water: River Irwell<br>**Status: Varied under EPR 2010**<br>Positional Accuracy: Located by supplier to within 10m | A18NW (N) | 948 | 2 | 383460 399320 |
| 32 | **Discharge Consents**<br>Operator: United Utilities Water Limited<br>Property Type: STORM TANK/CSO ON SEWERAGE NETWORK (WATER COMPANY)<br>Location: Fairy Lane Cso 281t3 Fairy Lane Canon Sleigh Close, ., Manchester, Greater Manchester, M8 8dd<br>Authority: Environment Agency, North West Region<br>Catchment Area: Not Supplied<br>Reference: 01man0066<br>Permit Version: 2<br>Effective Date: 14th April 2009<br>Issued Date: 14th April 2009<br>Revocation Date: 2nd September 2010<br>Discharge Type: Public Sewage: Storm Sewage Overflow<br>Discharge Environment: Freshwater Stream/River<br>Receiving Water: River Irwell<br>**Status: Post National Rivers Authority Legislation where issue date > 31/08/1989**<br>Positional Accuracy: Located by supplier to within 10m | A18NW (N) | 948 | 2 | 383460 399320 |
| 32 | **Discharge Consents**<br>Operator: United Utilities Water Limited<br>Property Type: STORM TANK/CSO ON SEWERAGE NETWORK (WATER COMPANY)<br>Location: Bury New Rd Lockett St Cso Aba Fashions Ltd, 2 Sagar Street, ., Manchester, M8 8eu<br>Authority: Environment Agency, North West Region<br>Catchment Area: Irwell<br>Reference: 016982899<br>Permit Version: 4<br>Effective Date: 21st March 2006<br>Issued Date: 21st March 2006<br>Revocation Date: 31st March 2018<br>Discharge Type: Public Sewage: Storm Sewage Overflow<br>Discharge Environment: Freshwater Stream/River<br>Receiving Water: River Irwell<br>**Status: Modified (Water Resources Act 1991, Schedule 10 as amended by Environment Act 1995)**<br>Positional Accuracy: Located by supplier to within 10m | A18NW (N) | 948 | 2 | 383460 399320 |

| Map ID | Details | Quadrant Reference (Compass Direction) | Estimated Distance From Site | Contact | NGR |
|---|---|---|---|---|---|
| 32 | **Discharge Consents**<br>Operator: United Utilities Water Limited<br>Property Type: STORM TANK/CSO ON SEWERAGE NETWORK (WATER COMPANY)<br>Location: Bury New Rd Lockett St Cso Aba Fashions Ltd, 2 Sagar Street, ., Manchester, M8 8eu<br>Authority: Environment Agency, North West Region<br>Catchment Area: Irwell<br>Reference: 016982899<br>Permit Version: 3<br>Effective Date: 14th November 1995<br>Issued Date: 14th November 1995<br>Revocation Date: 20th March 2006<br>Discharge Type: Public Sewage: Storm Sewage Overflow<br>Discharge Environment: Freshwater Stream/River<br>Receiving Water: River Irwell<br>**Status: Consent revoked or revised: New Consent issued (Section 37(1))**<br>Positional Accuracy: Located by supplier to within 100m | A18NW (N) | 948 | 2 | 383460 399320 |
| 32 | **Discharge Consents**<br>Operator: United Utilities Water Limited<br>Property Type: STORM TANK/CSO ON SEWERAGE NETWORK (WATER COMPANY)<br>Location: Sherborne Street Cso Sherborne St Juct Grt Ducie St, ., ., Manchester, M3 1ej<br>Authority: Environment Agency, North West Region<br>Catchment Area: Irwell<br>Reference: 01MAN0052<br>Permit Version: 1<br>Effective Date: 1st January 1995<br>Issued Date: 1st January 1995<br>Revocation Date: 19th April 2006<br>Discharge Type: Public Sewage: Storm Sewage Overflow<br>Discharge Environment: Freshwater Stream/River<br>Receiving Water: River Irwell<br>**Status: Consent revoked or revised: New Consent issued (Section 37(1))**<br>Positional Accuracy: Located by supplier to within 10m | A18NW (N) | 948 | 2 | 383460 399320 |
| 32 | **Discharge Consents**<br>Operator: United Utilities Water Limited<br>Property Type: STORM TANK/CSO ON SEWERAGE NETWORK (WATER COMPANY)<br>Location: Fairy Lane Cso 281t3 Fairy Lane Canon Sleigh Close, ., Manchester, Greater Manchester, M8 8dd<br>Authority: Environment Agency, North West Region<br>Catchment Area: Not Given<br>Reference: 01MAN0066<br>Permit Version: 1<br>Effective Date: 1st January 1995<br>Issued Date: Not Supplied<br>Revocation Date: 13th April 2009<br>Discharge Type: Public Sewage: Storm Sewage Overflow<br>Discharge Environment: Freshwater Stream/River<br>Receiving Water: River Irwell<br>**Status: Post National Rivers Authority Legislation where issue date > 31/08/1989**<br>Positional Accuracy: Located by supplier to within 10m | A18NW (N) | 948 | 2 | 383460 399320 |
| 32 | **Discharge Consents**<br>Operator: United Utilities Water Limited<br>Property Type: STORM TANK/CSO ON SEWERAGE NETWORK (WATER COMPANY)<br>Location: Bury New Rd Lockett St Cso Aba Fashions Ltd, 2 Sagar Street, ., Manchester, M8 8eu<br>Authority: Environment Agency, North West Region<br>Catchment Area: Not Supplied<br>Reference: 016982899<br>Permit Version: 1<br>Effective Date: 1st January 1995<br>Issued Date: Not Supplied<br>Revocation Date: 10th May 1995<br>Discharge Type: Public Sewage: Storm Sewage Overflow<br>Discharge Environment: Freshwater Stream/River<br>Receiving Water: River Irwell<br>**Status: Authorisation revoked**<br>Positional Accuracy: Located by supplier to within 10m | A18NW (N) | 948 | 2 | 383460 399320 |

| Map ID | Details | Quadrant Reference (Compass Direction) | Estimated Distance From Site | Contact | NGR |
|---|---|---|---|---|---|
| 32 | **Discharge Consents**<br>Operator: United Utilities Water Limited<br>Property Type: STORM TANK/CSO ON SEWERAGE NETWORK (WATER COMPANY)<br>Location: Bury New Rd Lockett St Cso Aba Fashions Ltd, 2 Sagar Street, ., Manchester, M8 8eu<br>Authority: Environment Agency, North West Region<br>Catchment Area: Not Supplied<br>Reference: 016982899<br>Permit Version: 2<br>Effective Date: 11th May 1995<br>Issued Date: Not Supplied<br>Revocation Date: 13th November 1995<br>Discharge Type: Public Sewage: Storm Sewage Overflow<br>Discharge Environment: Freshwater Stream/River<br>Receiving Water: River Irwell<br>**Status: Authorisation revoked**<br>Positional Accuracy: Located by supplier to within 10m | A18NW (N) | 948 | 2 | 383460 399320 |
| 32 | **Discharge Consents**<br>Operator: United Utilities Water Limited<br>Property Type: STORM TANK/CSO ON SEWERAGE NETWORK (WATER COMPANY)<br>Location: Sherborne Street Cso Sherborne St Juct Grt Ducie St, ., ., Manchester, M3 1ej<br>Authority: Environment Agency, North West Region<br>Catchment Area: Irwell<br>Reference: 016993836<br>Permit Version: 1<br>Effective Date: 20th April 2006<br>Issued Date: 20th April 2006<br>Revocation Date: 31st March 2018<br>Discharge Type: Public Sewage: Storm Sewage Overflow<br>Discharge Environment: Freshwater Stream/River<br>Receiving Water: The River Irwell<br>**Status: New Consent (Water Resources Act 1991, Section 88 & Schedule 10 as amended by Environment Act 1995)**<br>Positional Accuracy: Located by supplier to within 10m | A18NW (N) | 950 | 2 | 383460 399322 |
| 33 | **Discharge Consents**<br>Operator: United Utilities Water Limited<br>Property Type: STORM TANK/CSO ON SEWERAGE NETWORK (WATER COMPANY)<br>Location: Great Bridgewater St Cso (281wi) 80 Great Bridgewater Street, Great Ancoats, Manchester, Greater Manchester, M1 5jg<br>Authority: Environment Agency, North West Region<br>Catchment Area: Not Given<br>Reference: 01MAN0252<br>Permit Version: 1<br>Effective Date: 1st January 1995<br>Issued Date: Not Supplied<br>Revocation Date: 1st January 1995<br>Discharge Type: Public Sewage: Storm Sewage Overflow<br>Discharge Environment: Freshwater Stream/River<br>Receiving Water: River Medlock<br>**Status: Consent revoked or revised: New Consent issued (Section 37(1))**<br>Positional Accuracy: Located by supplier to within 100m | A8SE (S) | 924 | 2 | 383810 397460 |
| 33 | **Discharge Consents**<br>Operator: United Utilities Water Limited<br>Property Type: STORM TANK/CSO ON SEWERAGE NETWORK (WATER COMPANY)<br>Location: Great Bridgewater St Cso (281wi) 80 Great Bridgewater Street, Great Ancoats, Manchester, Greater Manchester, M1 5jg<br>Authority: Environment Agency, North West Region<br>Catchment Area: Not Supplied<br>Reference: 016982707<br>Permit Version: 2<br>Effective Date: 20th October 2020<br>Issued Date: 20th October 2020<br>Revocation Date: Not Supplied<br>Discharge Type: Public Sewage: Storm Sewage Overflow<br>Discharge Environment: Freshwater Stream/River<br>Receiving Water: River Medlock<br>**Status: Varied under EPR 2010**<br>Positional Accuracy: Located by supplier to within 10m | A8SE (S) | 925 | 2 | 383819 397459 |

| Map ID | Details | Quadrant Reference (Compass Direction) | Estimated Distance From Site | Contact | NGR |
|---|---|---|---|---|---|
| 33 | **Discharge Consents**<br>Operator: United Utilities Water Limited<br>Property Type: STORM TANK/CSO ON SEWERAGE NETWORK (WATER COMPANY)<br>Location: Great Bridgewater St Cso (281wi) 80 Great Bridgewater Street, Great Ancoats, Manchester, Greater Manchester, M1 5jg<br>Authority: Environment Agency, North West Region<br>Catchment Area: Not Given<br>Reference: 016982707<br>Permit Version: 1<br>Effective Date: 30th September 1994<br>Issued Date: Not Supplied<br>Revocation Date: 19th October 2020<br>Discharge Type: Public Sewage: Storm Sewage Overflow<br>Discharge Environment: Freshwater Stream/River<br>Receiving Water: River Medlock<br>**Status: Post National Rivers Authority Legislation where issue date > 31/08/1989**<br>Positional Accuracy: Located by supplier to within 100m | A8SE (S) | 929 | 2 | 383810 397455 |
| 34 | **Discharge Consents**<br>Operator: United Utilities Water Limited<br>Property Type: PUMPING STATION ON SEWERAGE NETWORK (WATER COMPANY)<br>Location: Rice St Near Castle St, Manchester, Greater Manchester<br>Authority: Environment Agency, North West Region<br>Catchment Area: Not Given<br>Reference: 01man0171<br>Permit Version: 1<br>Effective Date: 15th September 1993<br>Issued Date: Not Supplied<br>Revocation Date: 15th September 1993<br>Discharge Type: Sewage Discharges - Final/Treated Effluent - Water Company<br>Discharge Environment: Lake/Reservoir - with outlet<br>Receiving Water: Bridgewater Canal<br>**Status: Authorisation revoked**<br>Positional Accuracy: Located by supplier to within 100m | A7SE (SW) | 930 | 2 | 383120 397690 |
| 35 | **Discharge Consents**<br>Operator: United Utilities Water Limited<br>Property Type: STORM TANK/CSO ON SEWERAGE NETWORK (WATER COMPANY)<br>Location: Aytoun St, Manchester, Greater Manchester<br>Authority: Environment Agency, North West Region<br>Catchment Area: Not Given<br>Reference: 01MAN0318<br>Permit Version: 1<br>Effective Date: 1st January 1995<br>Issued Date: Not Supplied<br>Revocation Date: 1st January 1995<br>Discharge Type: Public Sewage: Storm Sewage Overflow<br>Discharge Environment: Freshwater Stream/River<br>Receiving Water: Shooters Brook<br>**Status: Consent revoked or revised: New Consent issued (Section 37(1))**<br>Positional Accuracy: Located by supplier to within 100m | A9NE (SE) | 949 | 2 | 384580 397880 |
| 35 | **Discharge Consents**<br>Operator: United Utilities Water Limited<br>Property Type: STORM TANK/CSO ON SEWERAGE NETWORK (WATER COMPANY)<br>Location: Aytoun St, Manchester, Greater Manchester<br>Authority: Environment Agency, North West Region<br>Catchment Area: Not Given<br>Reference: 016982630<br>Permit Version: 1<br>Effective Date: 30th September 1994<br>Issued Date: Not Supplied<br>Revocation Date: 30th October 2018<br>Discharge Type: Public Sewage: Storm Sewage Overflow<br>Discharge Environment: Freshwater Stream/River<br>Receiving Water: Shooters Brook<br>**Status: Surrendered under EPR 2010**<br>Positional Accuracy: Located by supplier to within 100m | A9NE (SE) | 951 | 2 | 384580 397875 |

| Map ID | Details | Quadrant Reference (Compass Direction) | Estimated Distance From Site | Contact | NGR |
|---|---|---|---|---|---|
| 35 | **Discharge Consents**<br>Operator: United Utilities Water Limited<br>Property Type: STORM TANK/CSO ON SEWERAGE NETWORK (WATER COMPANY)<br>Location: Minshull St/Whitworth St, Manchester, Greater Manchester<br>Authority: Environment Agency, North West Region<br>Catchment Area: Not Given<br>Reference: 01MAN0355<br>Permit Version: 1<br>Effective Date: 1st January 1995<br>Issued Date: Not Supplied<br>Revocation Date: 18th July 2014<br>Discharge Type: Public Sewage: Storm Sewage Overflow<br>Discharge Environment: Unknown<br>Receiving Water: Not Supplied<br>**Status: Surrendered under EPR 2010**<br>Positional Accuracy: Located by supplier to within 100m | A9NE (SE) | 954 | 2 | 384580 397870 |
| 36 | **Discharge Consents**<br>Operator: United Utilities Water Limited<br>Property Type: STORM TANK/CSO ON SEWERAGE NETWORK (WATER COMPANY)<br>Location: Mallard Street/Charles Street Cso Mallard Street, Manchester, ., Greater Manchester, M1 6ey<br>Authority: Environment Agency, North West Region<br>Catchment Area: Not Supplied<br>Reference: 016982736<br>Permit Version: 2<br>Effective Date: 10th July 2020<br>Issued Date: 10th July 2020<br>Revocation Date: Not Supplied<br>Discharge Type: Public Sewage: Storm Sewage Overflow<br>Discharge Environment: Freshwater Stream/River<br>Receiving Water: River Medlock<br>**Status: Varied under EPR 2010**<br>Positional Accuracy: Located by supplier to within 10m | A9SW (SE) | 968 | 2 | 384169 397499 |
| 36 | **Discharge Consents**<br>Operator: United Utilities Water Limited<br>Property Type: STORM TANK/CSO ON SEWERAGE NETWORK (WATER COMPANY)<br>Location: Mallard Street/Charles Street Cso Mallard Street, Manchester, ., Greater Manchester, M1 6ey<br>Authority: Environment Agency, North West Region<br>Catchment Area: Not Given<br>Reference: 016982736<br>Permit Version: 1<br>Effective Date: 30th September 1994<br>Issued Date: Not Supplied<br>Revocation Date: 9th July 2020<br>Discharge Type: Public Sewage: Storm Sewage Overflow<br>Discharge Environment: Freshwater Stream/River<br>Receiving Water: River Medlock<br>**Status: Post National Rivers Authority Legislation where issue date > 31/08/1989**<br>Positional Accuracy: Located by supplier to within 10m | A9SW (SE) | 968 | 2 | 384170 397500 |
| 36 | **Discharge Consents**<br>Operator: United Utilities Water Limited<br>Property Type: WWTW/SEWAGE TREATMENT WORKS (WATER COMPANY)<br>Location: Medlock St(Off Charles St), Manchester, Greater Manchester<br>Authority: Environment Agency, North West Region<br>Catchment Area: Not Given<br>Reference: 01MAN0343<br>Permit Version: 1<br>Effective Date: 1st January 1995<br>Issued Date: Not Supplied<br>Revocation Date: 1st January 1995<br>Discharge Type: Public Sewage: Storm Sewage Overflow<br>Discharge Environment: Unknown<br>Receiving Water: Not Supplied<br>**Status: Consent revoked or revised: New Consent issued (Section 37(1))**<br>Positional Accuracy: Located by supplier to within 100m | A9SW (SE) | 968 | 2 | 384170 397500 |

| Map ID | Details | Quadrant Reference (Compass Direction) | Estimated Distance From Site | Contact | NGR |
|---|---|---|---|---|---|
| 36 | **Discharge Consents**<br>Operator: United Utilities Water Limited<br>Property Type: STORM TANK/CSO ON SEWERAGE NETWORK (WATER COMPANY)<br>Location: York St/Charles St, Manchester, Greater Manchester<br>Authority: Environment Agency, North West Region<br>Catchment Area: Not Given<br>Reference: 01MAN0281<br>Permit Version: 1<br>Effective Date: 1st January 1995<br>Issued Date: Not Supplied<br>Revocation Date: 9th August 2019<br>Discharge Type: Public Sewage: Storm Sewage Overflow<br>Discharge Environment: Freshwater Stream/River<br>Receiving Water: River Medlock<br>**Status: Post National Rivers Authority Legislation where issue date > 31/08/1989**<br>Positional Accuracy: Located by supplier to within 100m | A9SW (SE) | 972 | 2 | 384180 397500 |
| 36 | **Discharge Consents**<br>Operator: United Utilities Water Limited<br>Property Type: STORM TANK/CSO ON SEWERAGE NETWORK (WATER COMPANY)<br>Location: Oxford Road/Grosvenor Street Cso 137 Oxford Road, Manchester, ., Greater Manchester, M1 7dz<br>Authority: Environment Agency, North West Region<br>Catchment Area: Not Supplied<br>Reference: 01man0189<br>Permit Version: 3<br>Effective Date: 5th February 2016<br>Issued Date: 5th February 2016<br>Revocation Date: 28th March 2021<br>Discharge Type: Public Sewage: Storm Sewage Overflow<br>Discharge Environment: Freshwater Stream/River<br>Receiving Water: River Medlock<br>**Status: Varied under EPR 2010**<br>Positional Accuracy: Located by supplier to within 10m | A9SW (SE) | 997 | 2 | 384150 397460 |
| 36 | **Discharge Consents**<br>Operator: United Utilities Water Limited<br>Property Type: STORM TANK/CSO ON SEWERAGE NETWORK (WATER COMPANY)<br>Location: Oxford Road/Grosvenor Street Cso 137 Oxford Road, Manchester, ., Greater Manchester, M1 7dz<br>Authority: Environment Agency, North West Region<br>Catchment Area: Not Supplied<br>Reference: 01man0189<br>Permit Version: 2<br>Effective Date: 3rd September 2010<br>Issued Date: 3rd September 2010<br>Revocation Date: 4th February 2016<br>Discharge Type: Public Sewage: Storm Sewage Overflow<br>Discharge Environment: Freshwater Stream/River<br>Receiving Water: River Medlock<br>**Status: Varied under EPR 2010**<br>Positional Accuracy: Located by supplier to within 10m | A9SW (SE) | 997 | 2 | 384150 397460 |
| 36 | **Discharge Consents**<br>Operator: United Utilities Water Limited<br>Property Type: WWTW/SEWAGE TREATMENT WORKS (WATER COMPANY)<br>Location: Oxford/New Wakefild St, Manchester, Greater Manchester<br>Authority: Environment Agency, North West Region<br>Catchment Area: Not Given<br>Reference: 01man0165<br>Permit Version: 1<br>Effective Date: 1st January 1995<br>Issued Date: Not Supplied<br>Revocation Date: 31st March 1998<br>Discharge Type: Public Sewage: Storm Sewage Overflow<br>Discharge Environment: Freshwater Stream/River<br>Receiving Water: River Medlock<br>**Status: Authorisation revoked**<br>Positional Accuracy: Located by supplier to within 10m | A9SW (SE) | 997 | 2 | 384150 397460 |

| Map ID | Details | Quadrant Reference (Compass Direction) | Estimated Distance From Site | Contact | NGR |
|---|---|---|---|---|---|
| 36 | **Discharge Consents**<br>Operator: United Utilities Water Limited<br>Property Type: STORM TANK/CSO ON SEWERAGE NETWORK (WATER COMPANY)<br>Location: Oxford Road/Grosvenor Street Cso 137 Oxford Road, Manchester, ., Greater Manchester, M1 7dz<br>Authority: Environment Agency, North West Region<br>Catchment Area: Not Given<br>Reference: 01MAN0189<br>Permit Version: 1<br>Effective Date: 1st January 1995<br>Issued Date: Not Supplied<br>Revocation Date: 2nd September 2010<br>Discharge Type: Public Sewage: Storm Sewage Overflow<br>Discharge Environment: Freshwater Stream/River<br>Receiving Water: River Medlock<br>**Status: Post National Rivers Authority Legislation where issue date > 31/08/1989**<br>Positional Accuracy: Located by supplier to within 10m | A9SW (SE) | 997 | 2 | 384150 397460 |
| 37 | **Discharge Consents**<br>Operator: United Utilities Water Limited<br>Property Type: STORM TANK/CSO ON SEWERAGE NETWORK (WATER COMPANY)<br>Location: Cambridge Street Cso 282d9 1 Cambridge Street, ., Manchester, Greater Manchester, M1 5bw<br>Authority: Environment Agency, North West Region<br>Catchment Area: Not Given<br>Reference: 016982721<br>Permit Version: 2<br>Effective Date: 15th November 1999<br>Issued Date: Not Supplied<br>Revocation Date: 10th April 2018<br>Discharge Type: Public Sewage: Storm Sewage Overflow<br>Discharge Environment: Freshwater Stream/River<br>Receiving Water: River Medlock<br>**Status: Modified (Water Resources Act 1991, Schedule 10 as amended by Environment Act 1995)**<br>Positional Accuracy: Located by supplier to within 100m | A8SE (S) | 976 | 2 | 383850 397410 |
| 37 | **Discharge Consents**<br>Operator: United Utilities Water Limited<br>Property Type: STORM TANK/CSO ON SEWERAGE NETWORK (WATER COMPANY)<br>Location: Cambridge Street Cso 282d9 1 Cambridge Street, ., Manchester, Greater Manchester, M1 5bw<br>Authority: Environment Agency, North West Region<br>Catchment Area: Not Supplied<br>Reference: 016982721<br>Permit Version: 3<br>Effective Date: 11th April 2018<br>Issued Date: 11th April 2018<br>Revocation Date: Not Supplied<br>Discharge Type: Public Sewage: Storm Sewage Overflow<br>Discharge Environment: Freshwater Stream/River<br>Receiving Water: River Medlock<br>**Status: Varied under EPR 2010**<br>Positional Accuracy: Located by supplier to within 10m | A8SE (S) | 985 | 2 | 383830 397400 |
| 37 | **Discharge Consents**<br>Operator: United Utilities Water Limited<br>Property Type: STORM TANK/CSO ON SEWERAGE NETWORK (WATER COMPANY)<br>Location: Wilmott St At River St, Manchester, Greater Manchester<br>Authority: Environment Agency, North West Region<br>Catchment Area: Not Given<br>Reference: 01MAN0184<br>Permit Version: 1<br>Effective Date: 1st January 1995<br>Issued Date: Not Supplied<br>Revocation Date: 18th October 1999<br>Discharge Type: Public Sewage: Storm Sewage Overflow<br>Discharge Environment: Freshwater Stream/River<br>Receiving Water: River Medlock<br>**Status: Post National Rivers Authority Legislation where issue date > 31/08/1989**<br>Positional Accuracy: Located by supplier to within 10m | A8SE (S) | 985 | 2 | 383830 397400 |

| Map ID | Details | Quadrant Reference (Compass Direction) | Estimated Distance From Site | Contact | NGR |
|---|---|---|---|---|---|
| 37 | **Discharge Consents**<br>Operator: United Utilities Water Limited<br>Property Type: WWTW/SEWAGE TREATMENT WORKS (WATER COMPANY)<br>Location: Lower Cambridge St, Manchester, Greater Manchester<br>Authority: Environment Agency, North West Region<br>Catchment Area: Not Supplied<br>Reference: 016982721<br>Permit Version: 1<br>Effective Date: 30th September 1994<br>Issued Date: Not Supplied<br>Revocation Date: 14th November 1999<br>Discharge Type: Public Sewage: Storm Sewage Overflow<br>Discharge Environment: Freshwater Stream/River<br>Receiving Water: River Medlock<br>**Status: New Consent (Water Resources Act 1991, Section 88 & Schedule 10 as amended by Environment Act 1995)**<br>Positional Accuracy: Manually corrected supplier location | A8SE (S) | 985 | 2 | 383830 397400 |
| 37 | **Discharge Consents**<br>Operator: United Utilities Water Limited<br>Property Type: WWTW/SEWAGE TREATMENT WORKS (WATER COMPANY)<br>Location: Lower Cambridge St, Manchester, Greater Manchester<br>Authority: Environment Agency, North West Region<br>Catchment Area: Not Given<br>Reference: 01MAN0285<br>Permit Version: 1<br>Effective Date: 1st January 1995<br>Issued Date: Not Supplied<br>Revocation Date: 15th November 1999<br>Discharge Type: Public Sewage: Storm Sewage Overflow<br>Discharge Environment: Freshwater Stream/River<br>Receiving Water: River Medlock<br>**Status: Consent revoked or revised: New Consent issued (Section 37(1))**<br>Positional Accuracy: Located by supplier to within 100m | A8SE (S) | 990 | 2 | 383830 397395 |
| 38 | **Discharge Consents**<br>Operator: Rmc Roadstone Ltd - North West<br>Property Type: MAKING OF GLASS/CERAMICS/CEMENT/CUTTING STONE<br>Location: Ready Mixed Concrete Depot, Liverpool Road, Greater Manchester<br>Authority: Environment Agency, North West Region<br>Catchment Area: Not Given<br>Reference: 016990275<br>Permit Version: 1<br>Effective Date: 10th March 1977<br>Issued Date: Not Supplied<br>Revocation Date: 31st August 1989<br>Discharge Type: Trade Discharge - Process Water<br>Discharge Environment: Lake/Reservoir - with outlet<br>Receiving Water: Bridgewater Canal<br>**Status: Authorisation revoked**<br>Positional Accuracy: Located by supplier to within 100m | A7NW (SW) | 986 | 2 | 383000 397730 |
| 39 | **Discharge Consents**<br>Operator: Hanson Quarry Products Europe Limited<br>Property Type: WWTW (NOT WATER CO) (NOT STP AT A PRIVATE PREMISES)<br>Location: Potato Wharf, Off Liverpool Rd, Manchester, Greater Manchester, M3 4la<br>Authority: Environment Agency, North West Region<br>Catchment Area: Not Supplied<br>Reference: 0175/5<br>Permit Version: 1<br>Effective Date: 20th January 1975<br>Issued Date: Not Supplied<br>Revocation Date: 31st March 1991<br>Discharge Type: Sewage Discharges - Final/Treated Effluent - Not Water Company<br>Discharge Environment: Freshwater Stream/River<br>Receiving Water: Crowton Brook<br>**Status: Authorisation revoked**<br>Positional Accuracy: Located by supplier to within 100m | A7SE (SW) | 990 | 2 | 383300 397500 |

| Map ID | Details | Quadrant Reference (Compass Direction) | Estimated Distance From Site | Contact | NGR |
|---|---|---|---|---|---|
| 39 | **Discharge Consents**<br>Operator: Hanson Quarry Products Europe Limited<br>Property Type: WWTW (NOT WATER CO) (NOT STP AT A PRIVATE PREMISES)<br>Location: Potato Wharf, Off Liverpool Rd, Manchester, Greater Manchester, M3 4la<br>Authority: Environment Agency, North West Region<br>Catchment Area: Not Supplied<br>Reference: 0175/5<br>Permit Version: 2<br>Effective Date: 1st April 1991<br>Issued Date: Not Supplied<br>Revocation Date: 31st December 1994<br>Discharge Type: Sewage Discharges - Final/Treated Effluent - Not Water Company<br>Discharge Environment: Freshwater Stream/River<br>Receiving Water: Crowton Brook<br>**Status: Authorisation revoked**<br>Positional Accuracy: Located by supplier to within 100m | A7SE (SW) | 990 | 2 | 383300 397500 |
| 39 | **Discharge Consents**<br>Operator: Hanson Quarry Products Europe Limited<br>Property Type: WWTW (NOT WATER CO) (NOT STP AT A PRIVATE PREMISES)<br>Location: Potato Wharf, Off Liverpool Rd, Manchester, Greater Manchester, M3 4la<br>Authority: Environment Agency, North West Region<br>Catchment Area: Not Supplied<br>Reference: 0175/5<br>Permit Version: 3<br>Effective Date: 1st January 1995<br>Issued Date: Not Supplied<br>Revocation Date: 30th June 1995<br>Discharge Type: Sewage Discharges - Final/Treated Effluent - Not Water Company<br>Discharge Environment: Freshwater Stream/River<br>Receiving Water: Crowton Brook<br>**Status: Authorisation revoked**<br>Positional Accuracy: Located by supplier to within 100m | A7SE (SW) | 990 | 2 | 383300 397500 |
| 39 | **Discharge Consents**<br>Operator: Hanson Quarry Products Europe Limited<br>Property Type: WWTW (NOT WATER CO) (NOT STP AT A PRIVATE PREMISES)<br>Location: Potato Wharf, Off Liverpool Rd, Manchester, Greater Manchester, M3 4la<br>Authority: Environment Agency, North West Region<br>Catchment Area: Not Supplied<br>Reference: 0175/5<br>Permit Version: 4<br>Effective Date: 1st July 1995<br>Issued Date: Not Supplied<br>Revocation Date: 8th March 2016<br>Discharge Type: Sewage Discharges - Final/Treated Effluent - Not Water Company<br>Discharge Environment: Freshwater Stream/River<br>Receiving Water: Crowton Brook<br>**Status: Surrendered under EPR 2010**<br>Positional Accuracy: Located by supplier to within 100m | A7SE (SW) | 990 | 2 | 383300 397500 |
| 40 | **Discharge Consents**<br>Operator: United Utilities Water Limited<br>Property Type: STORM TANK/CSO ON SEWERAGE NETWORK (WATER COMPANY)<br>Location: Cottenham Lane Cso 372rz Cottenham Lane, ., Salford, Greater Manchester, M3 7lj<br>Authority: Environment Agency, North West Region<br>Catchment Area: Not Supplied<br>Reference: 01sal0081<br>Permit Version: 2<br>Effective Date: 14th April 2009<br>Issued Date: 14th April 2009<br>Revocation Date: 24th August 2017<br>Discharge Type: Public Sewage: Storm Sewage Overflow<br>Discharge Environment: Freshwater Stream/River<br>Receiving Water: River Irwell<br>**Status: Varied under EPR 2010**<br>Positional Accuracy: Located by supplier to within 10m | A17NE (N) | 997 | 2 | 383370 399340 |

| Map ID | Details | Quadrant Reference (Compass Direction) | Estimated Distance From Site | Contact | NGR |
|---|---|---|---|---|---|
| 40 | **Discharge Consents**<br>Operator: United Utilities Water Limited<br>Property Type: STORM TANK/CSO ON SEWERAGE NETWORK (WATER COMPANY)<br>Location: Cottenham Lane Cso 372rz Cottenham Lane, ., Salford, Greater Manchester, M3 7lj<br>Authority: Environment Agency, North West Region<br>Catchment Area: Not Given<br>Reference: 01SAL0081<br>Permit Version: 1<br>Effective Date: 1st January 1995<br>Issued Date: Not Supplied<br>Revocation Date: 13th April 2009<br>Discharge Type: Public Sewage: Storm Sewage Overflow<br>Discharge Environment: Freshwater Stream/River<br>Receiving Water: River Irwell<br>**Status:** **Post National Rivers Authority Legislation where issue date > 31/08/1989**<br>Positional Accuracy: Located by supplier to within 100m | A17NE (N) | 997 | 2 | 383370 399340 |
| 40 | **Discharge Consents**<br>Operator: United Utilities Water Limited<br>Property Type: STORM TANK/CSO ON SEWERAGE NETWORK (WATER COMPANY)<br>Location: Cottenham Lane Cso 372rz Cottenham Lane, ., Salford, Greater Manchester, M3 7lj<br>Authority: Environment Agency, North West Region<br>Catchment Area: Not Supplied<br>Reference: 01sal0081<br>Permit Version: 4<br>Effective Date: 2nd August 2018<br>Issued Date: 2nd August 2018<br>Revocation Date: Not Supplied<br>Discharge Type: Public Sewage: Storm Sewage Overflow<br>Discharge Environment: Freshwater Stream/River<br>Receiving Water: River Irwell<br>**Status:** **Varied under EPR 2010**<br>Positional Accuracy: Located by supplier to within 10m | A17NE (N) | 998 | 2 | 383380 399345 |
| 40 | **Discharge Consents**<br>Operator: United Utilities Water Limited<br>Property Type: STORM TANK/CSO ON SEWERAGE NETWORK (WATER COMPANY)<br>Location: Cottenham Lane Cso 372rz Cottenham Lane, ., Salford, Greater Manchester, M3 7lj<br>Authority: Environment Agency, North West Region<br>Catchment Area: Not Supplied<br>Reference: 01sal0081<br>Permit Version: 3<br>Effective Date: 24th August 2017<br>Issued Date: 30th August 2017<br>Revocation Date: 1st August 2018<br>Discharge Type: Public Sewage: Storm Sewage Overflow<br>Discharge Environment: Freshwater Stream/River<br>Receiving Water: River Irwell<br>**Status:** **Varied under EPR 2010**<br>Positional Accuracy: Located by supplier to within 10m | A17NE (N) | 998 | 2 | 383380 399345 |
| 41 | **Enforcement and Prohibition Notices**<br>Location: Manchester Children's Hospital, Gartside Street, MANCHESTER, M3 3FJ<br>Permit Reference: Not Given<br>Enforcement Date: 4th August 1995<br>Details: Press Release HM269, Breach of conditions relating to accumulation & disposal of radioactive wastes; under RSA93.<br>Positional Accuracy: Unknown | A12SE (SW) | 517 | 2 | 383285 398129 |

| Map ID | Details | Quadrant Reference (Compass Direction) | Estimated Distance From Site | Contact | NGR |
|---|---|---|---|---|---|
| 42 | **Integrated Pollution Prevention And Control**<br>Name: Manchester Heat Network Tradeco Limited<br>Location: Manchester Civic Quarter Energy Centre Epr/Jp3700bu, Manchester Civic Quarter Energy Centre,Manchester Civic Quarter Energy Centre Epr/Jp3700bu, Off Lower Mosley Street, Manchester, M2 3WS<br>Authority: Environment Agency, North West Region<br>Permit Reference: JP3700BU<br>Original Permit Ref: Jp3700bu<br>Effective Date: 20th August 2020<br>**Status:** **Effective**<br>Application Type: New<br>App. Sub Type: Not Supplied<br>Positional Accuracy: Located by supplier to within 10m<br>Activity Code: 25A (a)<br>Activity Description: New Medium Combustion Plant Before 20Th December 2018 - 25A(A) & 12(1A)(A)<br>Primary Activity: Y<br>Activity Code: 25B (3) (1) (b)<br>Activity Description: Tranche A SG permitting date 1st October 2019<br>Primary Activity: N | A8SW (S) | 716 | 2 | 383710 397670 |
| 43 | **Local Authority Pollution Prevention and Controls**<br>Name: Granada Dry Cleaners<br>Location: 71-73 Bridge Street, Manchester<br>Authority: Manchester City Council, Environmental Health Department<br>Permit Reference: PPC/DC/RM/20/07<br>Dated: 26th February 2007<br>Process Type: Local Authority Pollution Prevention and Control<br>Description: PG6/46 Dry cleaning<br>**Status:** **Permitted**<br>Positional Accuracy: Located by supplier to within 10m | A13SW (SW) | 196 | 3 | 383558 398300 |
| 44 | **Local Authority Pollution Prevention and Controls**<br>Name: Johnson Cleaners Uk Ltd - Manchester<br>Location: 59 Cross Street, Albert Square, Manchester<br>Authority: Manchester City Council, Environmental Health Department<br>Permit Reference: PPC/DC/RM/12/07<br>Dated: 1st February 2007<br>Process Type: Local Authority Pollution Prevention and Control<br>Description: PG6/46 Dry cleaning<br>**Status:** **Permitted**<br>Positional Accuracy: Located by supplier to within 10m | A13SE (SE) | 197 | 3 | 383845 398199 |
| 45 | **Local Authority Pollution Prevention and Controls**<br>Name: Johnsons Cleaners Uk Ltd - Manchester<br>Location: 24 High Street, Manchester<br>Authority: Manchester City Council, Environmental Health Department<br>Permit Reference: PPC/DC/RM/13/07<br>Dated: 1st February 2007<br>Process Type: Local Authority Pollution Prevention and Control<br>Description: PG6/46 Dry cleaning<br>**Status:** **Permitted**<br>Positional Accuracy: Located by supplier to within 10m | A14NW (E) | 481 | 3 | 384254 398481 |
| 46 | **Local Authority Pollution Prevention and Controls**<br>Name: Ryland Honda<br>Location: Blackfriars Road, SALFORD, Lancashire, M3 7AP<br>Authority: Salford City Council, Environmental Health Department<br>Permit Reference: Not Given<br>Dated: Not Supplied<br>Process Type: Local Authority Air Pollution Control<br>Description: PG6/34 Respraying of road vehicles<br>**Status:** **Authorised**<br>Positional Accuracy: Manually positioned to the address or location | A17SE (NW) | 555 | 4 | 383408 398859 |
| 47 | **Local Authority Pollution Prevention and Controls**<br>Name: The Laundry Shop (Manchester Ltd)<br>Location: Unit 5 Peter House, Oxford Street, Manchester<br>Authority: Manchester City Council, Environmental Health Department<br>Permit Reference: PPC/DC/RM/01/09<br>Dated: 1st February 2007<br>Process Type: Local Authority Pollution Prevention and Control<br>Description: PG6/46 Dry cleaning<br>**Status:** **Authorisation revoked**<br>Positional Accuracy: Located by supplier to within 10m | A8NE (S) | 562 | 3 | 383915 397839 |

| Map ID | Details | Quadrant Reference (Compass Direction) | Estimated Distance From Site | Contact | NGR |
|---|---|---|---|---|---|
| 48 | **Local Authority Pollution Prevention and Controls**<br>Name: Greengate Polymer Coatings Ltd<br>Location: Greengate Works, SALFORD, M3 7WS<br>Authority: Salford City Council, Environmental Health Department<br>Permit Reference: 28/36<br>Dated: 16th February 1995<br>Process Type: Local Authority Air Pollution Control<br>Description: PG6/10 Coating manufacturing<br>**Status:** **Authorised**<br>Positional Accuracy: Manually positioned to the address or location | A18SW (N) | 647 | 4 | 383527 399025 |
| 49 | **Local Authority Pollution Prevention and Controls**<br>Name: Renault (Manchester) Ltd<br>Location: Trinity Way, Blackfriars Road, SALFORD, Greater Manchester, M3 7FT<br>Authority: Salford City Council, Environmental Health Department<br>Permit Reference: 8363/040408<br>Dated: Not Supplied<br>Process Type: Local Authority Air Pollution Control<br>Description: PG6/34 Respraying of road vehicles<br>**Status:** **Authorised**<br>Positional Accuracy: Manually positioned to the address or location | A17SE (NW) | 744 | 4 | 383272 398993 |
| 49 | **Local Authority Pollution Prevention and Controls**<br>Name: Renault Manchester<br>Location: 72 Blackfriars Road, SALFORD, Lancashire, M3 7FT<br>Authority: Salford City Council, Environmental Health Department<br>Permit Reference: 29/50<br>Dated: 15th December 1994<br>Process Type: Local Authority Air Pollution Control<br>Description: PG6/34 Respraying of road vehicles<br>**Status:** **Authorised**<br>Positional Accuracy: Manually positioned to the address or location | A17SE (NW) | 752 | 4 | 383293 399019 |
| | **Nearest Surface Water Feature** | A13NW (NW) | 173 | - | 383627 398546 |
| 50 | **Pollution Incidents to Controlled Waters**<br>Property Type: Pollution Found Source Not Determined<br>Location: Location Description Not Available<br>Authority: Environment Agency, North West Region<br>Pollutant: Miscellaneous - Unknown<br>Note: River Irwell<br>Incident Date: 26th May 1992<br>Incident Reference: 92610872<br>Catchment Area: Irwell<br>Receiving Water: Not Given<br>Cause of Incident: Unknown<br>Incident Severity: Category 3 - Minor Incident<br>Positional Accuracy: Located by supplier to within 100m | A13NW (NW) | 163 | 2 | 383600 398500 |
| 51 | **Pollution Incidents to Controlled Waters**<br>Property Type: No Premises Identified<br>Location: St Marys Parsonage, Off Blackfriars Street, Manchester City Centre, MANCHESTER, Greater Manchester<br>Authority: Environment Agency, North West Region<br>Pollutant: Contaminated Material : Fire Fighting Run Off<br>Note: Not Supplied<br>Incident Date: 2nd May 1999<br>Incident Reference: 28749<br>Catchment Area: Irwell<br>Receiving Water: River Stretch (Freshwater)<br>Cause of Incident: Fire<br>Incident Severity: Category 3 - Minor Incident<br>Positional Accuracy: Manually positioned to the road within the address or location | A13NW (NW) | 227 | 2 | 383629 398613 |
| 51 | **Pollution Incidents to Controlled Waters**<br>Property Type: Not Given<br>Location: Location Description Not Available<br>Authority: Environment Agency, North West Region<br>Pollutant: Miscellaneous - Colour<br>Note: Not Supplied<br>Incident Date: 12th May 1995<br>Incident Reference: 95611111<br>Catchment Area: Irwell<br>Receiving Water: Not Given<br>Cause of Incident: Other Incident/Unknown<br>Incident Severity: Category 3 - Minor Incident<br>Positional Accuracy: Located by supplier to within 100m | A13NW (NW) | 232 | 2 | 383600 398600 |

| Map ID | Details | Quadrant Reference (Compass Direction) | Estimated Distance From Site | Contact | NGR |
|---|---|---|---|---|---|
| 52 | **Pollution Incidents to Controlled Waters**<br>Property Type: Private Sewage (Non-PLC): Sewerage Systems<br>Location: Location Description Not Available<br>Authority: Environment Agency, North West Region<br>Pollutant: Unknown Sewage<br>Note: River Irwell<br>Incident Date: 14th May 1993<br>Incident Reference: 93611003<br>Catchment Area: Irwell<br>Receiving Water: Not Given<br>Cause of Incident: Unknown<br>Incident Severity: Category 3 - Minor Incident<br>Positional Accuracy: Located by supplier to within 100m | A13NW (W) | 254 | 2 | 383500 398500 |
| 53 | **Pollution Incidents to Controlled Waters**<br>Property Type: Not Given<br>Location: Location Description Not Available<br>Authority: Environment Agency, North West Region<br>Pollutant: Oils - Unknown<br>Note: River Irwell<br>Incident Date: 10th May 1993<br>Incident Reference: 93610965<br>Catchment Area: Irwell<br>Receiving Water: Not Given<br>Cause of Incident: Unknown<br>Incident Severity: Category 3 - Minor Incident<br>Positional Accuracy: Located by supplier to within 100m | A13NW (NW) | 318 | 2 | 383600 398700 |
| 54 | **Pollution Incidents to Controlled Waters**<br>Property Type: Not Given<br>Location: Greater Manchester<br>Authority: Environment Agency, North West Region<br>Pollutant: Unknown<br>Note: None Pollution Found<br>Incident Date: 11th March 1996<br>Incident Reference: 96610444<br>Catchment Area: Irwell<br>Receiving Water: Not Given<br>Cause of Incident: Other Incident/Unknown<br>Incident Severity: Category 3 - Minor Incident<br>Positional Accuracy: Located by supplier to within 100m | A13NW (NW) | 373 | 2 | 383500 398700 |
| 55 | **Pollution Incidents to Controlled Waters**<br>Property Type: Not Given<br>Location: Greater Manchester<br>Authority: Environment Agency, North West Region<br>Pollutant: Not Given<br>Note: Not Supplied<br>Incident Date: 16th March 1992<br>Incident Reference: 92610433<br>Catchment Area: Irk<br>Receiving Water: Not Given<br>Cause of Incident: Not Given<br>Incident Severity: Category 3 - Minor Incident<br>Positional Accuracy: Located by supplier to within 100m | A18SE (N) | 416 | 2 | 383900 398800 |
| 56 | **Pollution Incidents to Controlled Waters**<br>Property Type: Not Given<br>Location: Greater Manchester<br>Authority: Environment Agency, North West Region<br>Pollutant: Unknown<br>Note: None Pollution Found<br>Incident Date: 30th October 1995<br>Incident Reference: 95612666<br>Catchment Area: Irwell<br>Receiving Water: Not Given<br>Cause of Incident: Other Incident/Unknown<br>Incident Severity: Category 3 - Minor Incident<br>Positional Accuracy: Located by supplier to within 100m | A18SE (N) | 638 | 2 | 384000 399000 |
| 57 | **Pollution Incidents to Controlled Waters**<br>Property Type: Not Given<br>Location: Greater Manchester<br>Authority: Environment Agency, North West Region<br>Pollutant: Unknown<br>Note: Oil To Drains<br>Incident Date: 10th July 1996<br>Incident Reference: 96631536<br>Catchment Area: Medlock<br>Receiving Water: Not Given<br>Cause of Incident: Not Given<br>Incident Severity: Category 3 - Minor Incident<br>Positional Accuracy: Located by supplier to within 100m | A9NE (SE) | 819 | 2 | 384500 398000 |

| Map ID | Details | Quadrant Reference (Compass Direction) | Estimated Distance From Site | Contact | NGR |
|---|---|---|---|---|---|
| 58 | **Pollution Incidents to Controlled Waters**<br>Property Type: Not Given<br>Location: Greater Manchester<br>Authority: Environment Agency, North West Region<br>Pollutant: Unknown<br>Note: None Pollution Found<br>Incident Date: 8th November 1996<br>Incident Reference: 96632326<br>Catchment Area: Rochdale Canal<br>Receiving Water: Not Given<br>Cause of Incident: Other Incident/Unknown<br>Incident Severity: Category 3 - Minor Incident<br>Positional Accuracy: Unknown | A9NW (SE) | 855 | 2 | 384400 397800 |
| 59 | **Pollution Incidents to Controlled Waters**<br>Property Type: Not Given<br>Location: Location Description Not Available<br>Authority: Environment Agency, North West Region<br>Pollutant: Oils - Unknown<br>Note: Not Supplied<br>Incident Date: 1st May 1995<br>Incident Reference: 95610965<br>Catchment Area: Irwell<br>Receiving Water: Not Given<br>Cause of Incident: Accidental Spillage/Leakage<br>Incident Severity: Category 3 - Minor Incident<br>Positional Accuracy: Located by supplier to within 100m | A18NE (N) | 923 | 2 | 384000 399300 |
| 60 | **Pollution Incidents to Controlled Waters**<br>Property Type: Spillage; Accident - Static Site<br>Location: Greater Manchester<br>Authority: Environment Agency, North West Region<br>Pollutant: Miscellaneous - Fire water / Foam<br>Note: River Irwell; Fire Water Run Off<br>Incident Date: 28th January 1996<br>Incident Reference: 96610168<br>Catchment Area: Irwell<br>Receiving Water: Not Given<br>Cause of Incident: Fire<br>Incident Severity: Category 3 - Minor Incident<br>Positional Accuracy: Located by supplier to within 100m | A17SW (NW) | 943 | 2 | 383000 399000 |
| 61 | **Pollution Incidents to Controlled Waters**<br>Property Type: Not Given<br>Location: Location Description Not Available<br>Authority: Environment Agency, North West Region<br>Pollutant: Oils - Unknown<br>Note: Not Supplied<br>Incident Date: 8th July 1992<br>Incident Reference: 92611241<br>Catchment Area: Bridgewater Canal<br>Receiving Water: Not Given<br>Cause of Incident: Unknown<br>Incident Severity: Category 3 - Minor Incident<br>Positional Accuracy: Located by supplier to within 100m | A7SE (S) | 951 | 2 | 383400 397500 |
| 62 | **Pollution Incidents to Controlled Waters**<br>Property Type: Not Given<br>Location: Greater Manchester<br>Authority: Environment Agency, North West Region<br>Pollutant: Unknown<br>Note: None Affected; Diesel Spill<br>Incident Date: 22nd August 1996<br>Incident Reference: 96631887<br>Catchment Area: Irwell<br>Receiving Water: Not Given<br>Cause of Incident: Accidental Spillage/Leakage<br>Incident Severity: Category 3 - Minor Incident<br>Positional Accuracy: Unknown | A9SW (SE) | 980 | 2 | 384200 397500 |
| 62 | **Pollution Incidents to Controlled Waters**<br>Property Type: Private Sewage (Non-PLC): Sewerage Systems<br>Location: Greater Manchester<br>Authority: Environment Agency, North West Region<br>Pollutant: Crude Sewage<br>Note: River Medlock; Crude Sewage<br>Incident Date: 25th March 1996<br>Incident Reference: 96630555<br>Catchment Area: Medlock<br>Receiving Water: Not Given<br>Cause of Incident: Blocked Sewer<br>Incident Severity: Category 3 - Minor Incident<br>Positional Accuracy: Located by supplier to within 100m | A9SW (SE) | 985 | 2 | 384200 397495 |

| Map ID | Details | Quadrant Reference (Compass Direction) | Estimated Distance From Site | Contact | NGR |
|---|---|---|---|---|---|
| 63 | **Registered Radioactive Substances**<br>Name: National Vulcan Eng Ins Group Ltd<br>Location: St Marys Parsonage, MANCHESTER, M60 9AP<br>Authority: Scottish Environment Protection Agency, Head Office<br>Permit Reference: IPB/3/3/023<br>Dated: 24th April 1980<br>Process Type: Registration under S10 RSA for the keeping and use of mobile Radioactive sources (was RSA60 S3)<br>Description: Registration under S7 or S10 RSA for the keeping and use of radioactive material or apparatus for 1 or more tracer test sources dated pre April 1991<br>**Status: Not Given**<br>Positional Accuracy: Manually positioned to the road within the address or location | A13NW (W) | 202 | 5 | 383532 398427 |
| 64 | **Registered Radioactive Substances**<br>Name: Brooke Edgley Specialist Technical Services Ltd<br>Location: Unit 4, Angel Industrial Estate, Angel Street, MANCHESTER, M4 4BQ<br>Authority: Environment Agency, North West Region<br>Permit Reference: Bi9880<br>Dated: 7th August 2000<br>Process Type: Authorisation under S13 RSA for the disposal of Radioactive waste (was RSA60 S7)<br>Description: Authorisation under RSA in respect of a registration under S7 when Technetium 99M is used being =< 10 gigabecquerels<br>**Status: Authorisation either revoked or cancelled**<br>Positional Accuracy: Manually positioned to the address or location | A19SE (NE) | 926 | 2 | 384457 399030 |
| | **River Quality**<br>Name: Irwell (Msc)<br>GQA Grade: River Quality E<br>Reach: Salford University To Salford Docks<br>Estimated Distance (km): 8.2<br>Flow Rate: Flow less than 40 cumecs<br>Flow Type: River<br>Year: 2000 | A13NW (NW) | 143 | 2 | 383634 398511 |
| | **River Quality**<br>Name: Irk<br>GQA Grade: River Quality E<br>Reach: Moston Bk To Irwell<br>Estimated Distance (km): 1.7<br>Flow Rate: Flow less than 2.5 cumecs<br>Flow Type: River<br>Year: 2000 | A18SW (N) | 480 | 2 | 383705 398893 |
| | **River Quality**<br>Name: Rochdale Canal<br>GQA Grade: River Quality B<br>Reach: Ashton Canal To Knott Mill<br>Estimated Distance (km): 1.8<br>Flow Rate: Flow greater than 80 cumecs<br>Flow Type: Canal<br>Year: 2000 | A9SW (SE) | 799 | 2 | 384224 397723 |

| Map ID | Details | Quadrant Reference (Compass Direction) | Estimated Distance From Site | Contact | NGR |
|---|---|---|---|---|---|
| 65 | **River Quality Chemistry Sampling Points**<br>Name: Rochdale Canal<br>Reach: Ashton Canal To Knott Mill<br>Estimated Distance: 1.80<br>Objective: Not Supplied<br>Positional Accuracy: Located by supplier to within 10m<br>Year: 1990<br>GQA Grade: River Quality Chemistry GQA Grade D - Fair<br>Compliance: Not Supplied<br>Year: 1993<br>GQA Grade: River Quality Chemistry GQA Grade B - Good<br>Compliance: Not Supplied<br>Year: 1994<br>GQA Grade: River Quality Chemistry GQA Grade B - Good<br>Compliance: Not Supplied<br>Year: 1995<br>GQA Grade: River Quality Chemistry GQA Grade A - Very Good<br>Compliance: Not Supplied<br>Year: 1996<br>GQA Grade: River Quality Chemistry GQA Grade A - Very Good<br>Compliance: Not Supplied<br>Year: 1997<br>GQA Grade: River Quality Chemistry GQA Grade A - Very Good<br>Compliance: Not Supplied<br>Year: 1998<br>GQA Grade: River Quality Chemistry GQA Grade A - Very Good<br>Compliance: Not Supplied<br>Year: 1999<br>GQA Grade: River Quality Chemistry GQA Grade A - Very Good<br>Compliance: Not Supplied<br>Year: 2000<br>GQA Grade: River Quality Chemistry GQA Grade A - Very Good<br>Compliance: Not Supplied<br>Year: 2001<br>GQA Grade: River Quality Chemistry GQA Grade A - Very Good<br>Compliance: Not Supplied<br>Year: 2002<br>GQA Grade: River Quality Chemistry GQA Grade A - Very Good<br>Compliance: Not Supplied<br>Year: 2003<br>GQA Grade: River Quality Chemistry GQA Grade A - Very Good<br>Compliance: Not Supplied<br>Year: 2004<br>GQA Grade: River Quality Chemistry GQA Grade A - Very Good<br>Compliance: Not Supplied<br>Year: 2005<br>GQA Grade: River Quality Chemistry GQA Grade A - Very Good<br>Compliance: Not Supplied<br>Year: 2006<br>GQA Grade: River Quality Chemistry GQA Grade A - Very Good<br>Compliance: Not Supplied<br>Year: 2007<br>GQA Grade: River Quality Chemistry GQA Grade A - Very Good<br>Compliance: Not Supplied<br>Year: 2008<br>GQA Grade: River Quality Chemistry GQA Grade A - Very Good<br>Compliance: Not Supplied<br>Year: 2009<br>GQA Grade: River Quality Chemistry GQA Grade A - Very Good<br>Compliance: Not Supplied | A7SE (SW) | 925 | 2 | 383330 397558 |
| 66 | **Water Abstractions**<br>Operator: British Telecommunications Plc<br>Licence Number: 2569007070<br>Permit Version: 101<br>Location: Borehole At Dial House Chapel Street Salford<br>Authority: Environment Agency, North West Region<br>Abstraction: Other Industrial/Commercial/Public Services: General Cooling (Existing Licences Only) (High Loss)<br>Abstraction Type: Water may be abstracted from a single point<br>Source: Groundwater<br>Daily Rate (m3): Not Supplied<br>Yearly Rate (m3): Not Supplied<br>Details: Premises At Dial House, Salford<br>Authorised Start: 01 January<br>Authorised End: 31 December<br>Permit Start Date: 1st April 2007<br>Permit End Date: Not Supplied<br>Positional Accuracy: Located by supplier to within 100m | A13NW (N) | 289 | 2 | 383700 398700 |

| Map ID | Details | Quadrant Reference (Compass Direction) | Estimated Distance From Site | Contact | NGR |
|---|---|---|---|---|---|
| 66 | **Water Abstractions**<br>Operator: British Telecom<br>Licence Number: 2569007070<br>Permit Version: 100<br>Location: Borehole At Dial House, Chapel St, Salford<br>Authority: Environment Agency, North West Region<br>Abstraction: Other Industrial/Commercial/Public Services: General Cooling (Existing Licences Only) (High Loss)<br>Abstraction Type: Water may be abstracted from a single point<br>Source: Groundwater<br>Daily Rate (m3): 30<br>Yearly Rate (m3): 45<br>Details: Premises At Dial House, Salford<br>Authorised Start: 01 January<br>Authorised End: 31 December<br>Permit Start Date: 27th January 1971<br>Permit End Date: Not Supplied<br>Positional Accuracy: Located by supplier to within 100m | A13NW (N) | 289 | 2 | 383700 398700 |
| 67 | **Water Abstractions**<br>Operator: Her Majesty'S Court Service<br>Licence Number: 2569007089<br>Permit Version: 2<br>Location: 2 Boreholes At Gartside Street Manchester<br>Authority: Environment Agency, North West Region<br>Abstraction: Other Industrial/Commercial/Public Services: Non-Evaporative Cooling<br>Abstraction Type: Water may be abstracted from a single point<br>Source: Groundwater<br>Daily Rate (m3): Not Supplied<br>Yearly Rate (m3): Not Supplied<br>Details: Land At Gartside Street Manchester<br>Authorised Start: 01 January<br>Authorised End: 31 December<br>Permit Start Date: 10th July 2008<br>Permit End Date: Not Supplied<br>Positional Accuracy: Located by supplier to within 10m | A12SE (W) | 404 | 2 | 383335 398310 |
| 67 | **Water Abstractions**<br>Operator: Bovis Lend Lease Ltd<br>Licence Number: 2569007089<br>Permit Version: 1<br>Location: 2 Boreholes At Gartside Street Manchester<br>Authority: Environment Agency, North West Region<br>Abstraction: Other Industrial/Commercial/Public Services: Non-Evaporative Cooling<br>Abstraction Type: Water may be abstracted from a single point<br>Source: Groundwater<br>Daily Rate (m3): Not Supplied<br>Yearly Rate (m3): Not Supplied<br>Details: Land At Gartside Street Manchester<br>Authorised Start: 01 January<br>Authorised End: 31 December<br>Permit Start Date: 28th January 2005<br>Permit End Date: Not Supplied<br>Positional Accuracy: Located by supplier to within 10m | A12SE (W) | 404 | 2 | 383335 398310 |
| 68 | **Water Abstractions**<br>Operator: British Telecommunications Plc<br>Licence Number: 2569007069<br>Permit Version: 100<br>Location: Borehole At George St, Manchester<br>Authority: Environment Agency, North West Region<br>Abstraction: Other Industrial/Commercial/Public Services: General Cooling (Existing Licences Only) (Low Loss)<br>Abstraction Type: Water may be abstracted from a single point<br>Source: Groundwater<br>Daily Rate (m3): 860<br>Yearly Rate (m3): 1100<br>Details: Premises At Rutherford Hse, York St<br>Authorised Start: 01 January<br>Authorised End: 31 December<br>Permit Start Date: 1st April 2007<br>Permit End Date: Not Supplied<br>Positional Accuracy: Located by supplier to within 100m | A9NW (SE) | 502 | 2 | 384100 398000 |

| Map ID | Details | Quadrant Reference (Compass Direction) | Estimated Distance From Site | Contact | NGR |
|---|---|---|---|---|---|
| 69 | **Water Abstractions**<br>Operator: Threlfalls (Salford) Ltd.<br>Licence Number: 2569006009<br>Permit Version: Not Supplied<br>Location: Four Boreholes, Cook Street, SALFORD<br>Authority: Environment Agency, North West Region<br>Abstraction: Cooling & Manufacturing<br>Abstraction Type: Not Supplied<br>Source: Groundwater<br>Daily Rate (m3): 977<br>Yearly Rate (m3): 227300<br>Details: Additional Purpose: Cooling; Licence Status: Revoked<br>Authorised Start: Not Supplied<br>Authorised End: Not Supplied<br>Permit Start Date: Not Supplied<br>Permit End Date: Not Supplied<br>Positional Accuracy: Located by supplier to within 100m | A17SE (NW) | 663 | 2 | 383200 398800 |
| 70 | **Water Abstractions**<br>Operator: Manchester Quays Development (Mgy) Ltd<br>Licence Number: Nw/069/0004/019<br>Permit Version: 1<br>Location: St Johns Manchester<br>Authority: Environment Agency, North West Region<br>Abstraction: Industrial, Commercial and Public Services: Transfer Between Sources (Post Water Act 2003)<br>Abstraction Type: Water may be abstracted from any point within an area<br>Source: Groundwater<br>Daily Rate (m3): Not Supplied<br>Yearly Rate (m3): Not Supplied<br>Details: St Johns, Manchester<br>Authorised Start: 01 April<br>Authorised End: 31 March<br>Permit Start Date: 13th September 2019<br>Permit End Date: Not Supplied<br>Positional Accuracy: Located by supplier to within 10m | A12SE (SW) | 701 | 2 | 383094 398099 |
| 71 | **Water Abstractions**<br>Operator: North Western Electricity Board<br>Licence Number: 2569006023<br>Permit Version: Not Supplied<br>Location: Rochdale Canal, Dickinson Street, MANCHESTER<br>Authority: Environment Agency, North West Region<br>Abstraction: Cooling<br>Abstraction Type: Not Supplied<br>Source: Canal<br>Daily Rate (m3): 82<br>Yearly Rate (m3): 25230<br>Details: Licence Status: Revoked<br>Authorised Start: Not Supplied<br>Authorised End: Not Supplied<br>Permit Start Date: Not Supplied<br>Permit End Date: Not Supplied<br>Positional Accuracy: Located by supplier to within 100m | A9SW (SE) | 757 | 2 | 384100 397700 |
| 72 | **Water Abstractions**<br>Operator: Science Museum Group<br>Licence Number: Nw/069/0004/021<br>Permit Version: 1<br>Location: Chester Formation At Science Museum (A)<br>Authority: Environment Agency, North West Region<br>Abstraction: Holiday Sites, Camp Sites & Tourist Attractions: Heat Pump<br>Abstraction Type: Water may be abstracted from a single point<br>Source: Groundwater<br>Daily Rate (m3): Not Supplied<br>Yearly Rate (m3): Not Supplied<br>Details: Not Supplied<br>Authorised Start: 01 April<br>Authorised End: 31 March<br>Permit Start Date: 31st March 2023<br>Permit End Date: Not Supplied<br>Positional Accuracy: Located by supplier to within 10m | A7NE (SW) | 775 | 2 | 383198 397829 |

| Map ID | Details | Quadrant Reference (Compass Direction) | Estimated Distance From Site | Contact | NGR |
|---|---|---|---|---|---|
| 73 | **Water Abstractions**<br>Operator: Interbrew Uk Ltd<br>Licence Number: 2569004023<br>Permit Version: 102<br>Location: Borehole Number 2 At Premises Strangeways Manchester<br>Authority: Environment Agency, North West Region<br>Abstraction: Breweries/Wine: Process Water<br>Abstraction Type: Water may be abstracted from a single point<br>Source: Groundwater<br>Daily Rate (m3): Not Supplied<br>Yearly Rate (m3): Not Supplied<br>Details: Strangeways Brewery, Manchester<br>Authorised Start: 01 January<br>Authorised End: 31 December<br>Permit Start Date: 1st January 2004<br>Permit End Date: Not Supplied<br>Positional Accuracy: Located by supplier to within 10m | A18NE (N) | 780 | 2 | 383820 399190 |
| 73 | **Water Abstractions**<br>Operator: Interbrew Uk Ltd<br>Licence Number: 2569004023<br>Permit Version: 102<br>Location: Borehole (No 2) At Premises, Strangeways, Manchester<br>Authority: Environment Agency, North West Region<br>Abstraction: Breweries/Wine: Drinking, Cooking, Sanitary, Washing, (Small Garden)<br>Abstraction Type: Water may be abstracted from a single point<br>Source: Groundwater<br>Daily Rate (m3): Not Supplied<br>Yearly Rate (m3): Not Supplied<br>Details: Strangeways Brewery, Manchester<br>Authorised Start: 01 January<br>Authorised End: 31 December<br>Permit Start Date: 1st January 2004<br>Permit End Date: Not Supplied<br>Positional Accuracy: Located by supplier to within 10m | A18NE (N) | 780 | 2 | 383820 399190 |
| 73 | **Water Abstractions**<br>Operator: Interbrew Uk Ltd<br>Licence Number: 2569004023<br>Permit Version: 102<br>Location: Borehole Number 2 At Premises Strangeways Manchester<br>Authority: Environment Agency, North West Region<br>Abstraction: Breweries/Wine: Drinking, Cooking, Sanitary, Washing, (Small Garden)<br>Abstraction Type: Water may be abstracted from a single point<br>Source: Groundwater<br>Daily Rate (m3): Not Supplied<br>Yearly Rate (m3): Not Supplied<br>Details: Strangeways Brewery, Manchester<br>Authorised Start: 01 January<br>Authorised End: 31 December<br>Permit Start Date: 1st January 2004<br>Permit End Date: Not Supplied<br>Positional Accuracy: Located by supplier to within 10m | A18NE (N) | 780 | 2 | 383820 399190 |
| 73 | **Water Abstractions**<br>Operator: Interbrew Uk Ltd<br>Licence Number: 2569004023<br>Permit Version: 102<br>Location: Borehole Number 2 At Premises Strangeways Manchester<br>Authority: Environment Agency, North West Region<br>Abstraction: Breweries/Wine: Drinking, Cooking, Sanitary, Washing, (Small Garden)<br>Abstraction Type: Water may be abstracted from a single point<br>Source: Groundwater<br>Daily Rate (m3): Not Supplied<br>Yearly Rate (m3): Not Supplied<br>Details: Strangeways Brewery, Manchester<br>Authorised Start: 01 January<br>Authorised End: 31 December<br>Permit Start Date: 1st January 2004<br>Permit End Date: Not Supplied<br>Positional Accuracy: Located by supplier to within 10m | A18NE (N) | 780 | 2 | 383820 399190 |

| Map ID | Details | Quadrant Reference (Compass Direction) | Estimated Distance From Site | Contact | NGR |
|---|---|---|---|---|---|
| 73 | **Water Abstractions**<br>Operator: Interbrew Uk Ltd<br>Licence Number: 2569004023<br>Permit Version: 101<br>Location: Borehole (No 2) At Premises, Strangeways, Manchester<br>Authority: Environment Agency, North West Region<br>Abstraction: Breweries/Wine: Drinking, Cooking, Sanitary, Washing, (Small Garden)<br>Abstraction Type: Water may be abstracted from a single point<br>Source: Groundwater<br>Daily Rate (m3): 682<br>Yearly Rate (m3): 194755<br>Details: Strangeways Brewery, Manchester<br>Authorised Start: 01 January<br>Authorised End: 31 December<br>Permit Start Date: 25th May 2000<br>Permit End Date: Not Supplied<br>Positional Accuracy: Located by supplier to within 10m | A18NE (N) | 780 | 2 | 383820 399190 |
| 73 | **Water Abstractions**<br>Operator: Interbrew Uk Ltd<br>Licence Number: 2569004023<br>Permit Version: 101<br>Location: Borehole (No 2) At Premises, Strangeways, Manchester<br>Authority: Environment Agency, North West Region<br>Abstraction: Breweries/Wine: Process Water<br>Abstraction Type: Water may be abstracted from a single point<br>Source: Groundwater<br>Daily Rate (m3): Not Supplied<br>Yearly Rate (m3): Not Supplied<br>Details: Strangeways Brewery, Manchester<br>Authorised Start: 01 January<br>Authorised End: 31 December<br>Permit Start Date: 25th May 2000<br>Permit End Date: Not Supplied<br>Positional Accuracy: Located by supplier to within 10m | A18NE (N) | 780 | 2 | 383820 399190 |
| 73 | **Water Abstractions**<br>Operator: Interbrew Uk Ltd<br>Licence Number: 2569004023<br>Permit Version: 102<br>Location: Borehole Number 3 At Premises Strangeways Manchester<br>Authority: Environment Agency, North West Region<br>Abstraction: Breweries/Wine: Drinking, Cooking, Sanitary, Washing, (Small Garden)<br>Abstraction Type: Water may be abstracted from a single point<br>Source: Groundwater<br>Daily Rate (m3): Not Supplied<br>Yearly Rate (m3): Not Supplied<br>Details: Strangeways Brewery, Manchester<br>Authorised Start: 01 January<br>Authorised End: 31 December<br>Permit Start Date: 1st January 2004<br>Permit End Date: Not Supplied<br>Positional Accuracy: Located by supplier to within 10m | A18NE (N) | 811 | 2 | 383830 399220 |
| 73 | **Water Abstractions**<br>Operator: Interbrew Uk Ltd<br>Licence Number: 2569004023<br>Permit Version: 102<br>Location: Borehole Number 3 At Premises Strangeways Manchester<br>Authority: Environment Agency, North West Region<br>Abstraction: Breweries/Wine: Process Water<br>Abstraction Type: Water may be abstracted from a single point<br>Source: Groundwater<br>Daily Rate (m3): Not Supplied<br>Yearly Rate (m3): Not Supplied<br>Details: Strangeways Brewery, Manchester<br>Authorised Start: 01 January<br>Authorised End: 31 December<br>Permit Start Date: 1st January 2004<br>Permit End Date: Not Supplied<br>Positional Accuracy: Located by supplier to within 10m | A18NE (N) | 811 | 2 | 383830 399220 |

| Map ID | Details | Quadrant Reference (Compass Direction) | Estimated Distance From Site | Contact | NGR |
|---|---|---|---|---|---|
| 73 | **Water Abstractions**<br>Operator: Interbrew Uk Ltd<br>Licence Number: 2569004023<br>Permit Version: 102<br>Location: Borehole Number 3 At Premises Strangeways Manchester<br>Authority: Environment Agency, North West Region<br>Abstraction: Breweries/Wine: Drinking, Cooking, Sanitary, Washing, (Small Garden)<br>Abstraction Type: Water may be abstracted from a single point<br>Source: Groundwater<br>Daily Rate (m3): Not Supplied<br>Yearly Rate (m3): Not Supplied<br>Details: Strangeways Brewery, Manchester<br>Authorised Start: 01 January<br>Authorised End: 31 December<br>Permit Start Date: 1st January 2004<br>Permit End Date: Not Supplied<br>Positional Accuracy: Located by supplier to within 10m | A18NE (N) | 811 | 2 | 383830 399220 |
| 73 | **Water Abstractions**<br>Operator: Interbrew Uk Ltd<br>Licence Number: 2569004023<br>Permit Version: 102<br>Location: Borehole (No 3) At Premises, Strangeways, Manchester<br>Authority: Environment Agency, North West Region<br>Abstraction: Breweries/Wine: Process Water<br>Abstraction Type: Water may be abstracted from a single point<br>Source: Groundwater<br>Daily Rate (m3): Not Supplied<br>Yearly Rate (m3): Not Supplied<br>Details: Borehole At Strangeways Manchester<br>Authorised Start: 01 January<br>Authorised End: 31 December<br>Permit Start Date: 1st January 2004<br>Permit End Date: Not Supplied<br>Positional Accuracy: Located by supplier to within 10m | A18NE (N) | 811 | 2 | 383830 399220 |
| 73 | **Water Abstractions**<br>Operator: Interbrew Uk Ltd<br>Licence Number: 2569004023<br>Permit Version: 101<br>Location: Borehole (No 3) At Premises, Strangeways, Manchester<br>Authority: Environment Agency, North West Region<br>Abstraction: Breweries/Wine: Drinking, Cooking, Sanitary, Washing, (Small Garden)<br>Abstraction Type: Not Supplied<br>Source: Groundwater<br>Daily Rate (m3): Not Supplied<br>Yearly Rate (m3): Not Supplied<br>Details: Strangeways Brewery, Manchester<br>Authorised Start: 01 January<br>Authorised End: 31 December<br>Permit Start Date: 25th May 2000<br>Permit End Date: Not Supplied<br>Positional Accuracy: Located by supplier to within 10m | A18NE (N) | 811 | 2 | 383830 399220 |
| 73 | **Water Abstractions**<br>Operator: Interbrew Uk Ltd<br>Licence Number: 2569004023<br>Permit Version: 101<br>Location: Borehole (No 3) At Premises, Strangeways, Manchester<br>Authority: Environment Agency, North West Region<br>Abstraction: Breweries/Wine: Process Water<br>Abstraction Type: Not Supplied<br>Source: Groundwater<br>Daily Rate (m3): Not Supplied<br>Yearly Rate (m3): Not Supplied<br>Details: Strangeways Brewery, Manchester<br>Authorised Start: 01 January<br>Authorised End: 31 December<br>Permit Start Date: 25th May 2000<br>Permit End Date: Not Supplied<br>Positional Accuracy: Located by supplier to within 10m | A18NE (N) | 811 | 2 | 383830 399220 |

| Map ID | Details | Quadrant Reference (Compass Direction) | Estimated Distance From Site | Contact | NGR |
|---|---|---|---|---|---|
| 74 | **Water Abstractions**<br>Operator: Science Museum Group<br>Licence Number: Nw/069/0004/021<br>Permit Version: 1<br>Location: Chester Formation At Science Museum (B)<br>Authority: Environment Agency, North West Region<br>Abstraction: Holiday Sites, Camp Sites & Tourist Attractions: Heat Pump<br>Abstraction Type: Water may be abstracted from a single point<br>Source: Groundwater<br>Daily Rate (m3): Not Supplied<br>Yearly Rate (m3): Not Supplied<br>Details: Not Supplied<br>Authorised Start: 01 April<br>Authorised End: 31 March<br>Permit Start Date: 31st March 2023<br>Permit End Date: Not Supplied<br>Positional Accuracy: Located by supplier to within 10m | A7NE (SW) | 803 | 2 | 383143 397845 |
| 75 | **Water Abstractions**<br>Operator: Interbrew Uk Ltd<br>Licence Number: 2569004023<br>Permit Version: 102<br>Location: Borehole Number 1 At Premises Strangeways Manchester<br>Authority: Environment Agency, North West Region<br>Abstraction: Breweries/Wine: Drinking, Cooking, Sanitary, Washing, (Small Garden)<br>Abstraction Type: Water may be abstracted from a single point<br>Source: Groundwater<br>Daily Rate (m3): Not Supplied<br>Yearly Rate (m3): Not Supplied<br>Details: Strangeways Brewery, Manchester<br>Authorised Start: 01 January<br>Authorised End: 31 December<br>Permit Start Date: 1st January 2004<br>Permit End Date: Not Supplied<br>Positional Accuracy: Located by supplier to within 10m | A18NE (N) | 843 | 2 | 383850 399250 |
| 75 | **Water Abstractions**<br>Operator: Interbrew Uk Ltd<br>Licence Number: 2569004023<br>Permit Version: 102<br>Location: Borehole (No 1) At Premises, Strangeways, Manchester<br>Authority: Environment Agency, North West Region<br>Abstraction: Breweries/Wine: Process Water<br>Abstraction Type: Water may be abstracted from a single point<br>Source: Groundwater<br>Daily Rate (m3): Not Supplied<br>Yearly Rate (m3): Not Supplied<br>Details: Strangeways Brewery, Manchester<br>Authorised Start: 01 January<br>Authorised End: 31 December<br>Permit Start Date: 1st January 2004<br>Permit End Date: Not Supplied<br>Positional Accuracy: Located by supplier to within 10m | A18NE (N) | 843 | 2 | 383850 399250 |
| 75 | **Water Abstractions**<br>Operator: Interbrew Uk Ltd<br>Licence Number: 2569004023<br>Permit Version: 102<br>Location: Borehole (No 1) At Premises, Strangeways, Manchester<br>Authority: Environment Agency, North West Region<br>Abstraction: Breweries/Wine: Drinking, Cooking, Sanitary, Washing, (Small Garden)<br>Abstraction Type: Water may be abstracted from a single point<br>Source: Groundwater<br>Daily Rate (m3): Not Supplied<br>Yearly Rate (m3): Not Supplied<br>Details: Borehole At Strangeways, Manchester<br>Authorised Start: 01 January<br>Authorised End: 31 December<br>Permit Start Date: 1st January 2004<br>Permit End Date: Not Supplied<br>Positional Accuracy: Located by supplier to within 10m | A18NE (N) | 843 | 2 | 383850 399250 |

| Map ID | Details | Quadrant Reference (Compass Direction) | Estimated Distance From Site | Contact | NGR |
|---|---|---|---|---|---|
| 75 | **Water Abstractions**<br>Operator: Interbrew Uk Ltd<br>Licence Number: 2569004023<br>Permit Version: 102<br>Location: Borehole Number 1 At Premises Strangeways Manchester<br>Authority: Environment Agency, North West Region<br>Abstraction: Breweries/Wine: Process Water<br>Abstraction Type: Water may be abstracted from a single point<br>Source: Groundwater<br>Daily Rate (m3): Not Supplied<br>Yearly Rate (m3): Not Supplied<br>Details: Strangeways Brewery, Manchester<br>Authorised Start: 01 January<br>Authorised End: 31 December<br>Permit Start Date: 1st January 2004<br>Permit End Date: Not Supplied<br>Positional Accuracy: Located by supplier to within 10m | A18NE (N) | 843 | 2 | 383850 399250 |
| 75 | **Water Abstractions**<br>Operator: Interbrew Uk Ltd<br>Licence Number: 2569004023<br>Permit Version: 101<br>Location: Borehole (No 1) At Premises, Strangeways, Manchester<br>Authority: Environment Agency, North West Region<br>Abstraction: Breweries/Wine: Drinking, Cooking, Sanitary, Washing, (Small Garden)<br>Abstraction Type: Water may be abstracted from a single point<br>Source: Groundwater<br>Daily Rate (m3): Not Supplied<br>Yearly Rate (m3): Not Supplied<br>Details: Strangeways Brewery, Manchester<br>Authorised Start: 01 January<br>Authorised End: 31 December<br>Permit Start Date: 25th May 2000<br>Permit End Date: Not Supplied<br>Positional Accuracy: Located by supplier to within 10m | A18NE (N) | 843 | 2 | 383850 399250 |
| 75 | **Water Abstractions**<br>Operator: Interbrew Uk Ltd<br>Licence Number: 2569004023<br>Permit Version: 101<br>Location: Borehole (No 1) At Premises, Strangeways, Manchester<br>Authority: Environment Agency, North West Region<br>Abstraction: Breweries/Wine: Process Water<br>Abstraction Type: Water may be abstracted from a single point<br>Source: Groundwater<br>Daily Rate (m3): Not Supplied<br>Yearly Rate (m3): Not Supplied<br>Details: Strangeways Brewery, Manchester<br>Authorised Start: 01 January<br>Authorised End: 31 December<br>Permit Start Date: 25th May 2000<br>Permit End Date: Not Supplied<br>Positional Accuracy: Located by supplier to within 10m | A18NE (N) | 843 | 2 | 383850 399250 |
| 76 | **Water Abstractions**<br>Operator: West Contracting<br>Licence Number: Nw0690006001<br>Permit Version: 1<br>Location: Boreholes At Origin Developments, Manchester<br>Authority: Environment Agency, North West Region<br>Abstraction: Other Industrial/Commercial/Public Services: Non-Evaporative Cooling<br>Abstraction Type: Water may be abstracted from a single point<br>Source: Groundwater<br>Daily Rate (m3): Not Supplied<br>Yearly Rate (m3): Not Supplied<br>Details: Not Supplied<br>Authorised Start: 01 May<br>Authorised End: 30 September<br>Permit Start Date: 19th January 2009<br>Permit End Date: Not Supplied<br>Positional Accuracy: Located by supplier to within 10m | A9NW (SE) | 887 | 2 | 384378 397733 |

| Map ID | Details | Quadrant Reference (Compass Direction) | Estimated Distance From Site | Contact | NGR |
|---|---|---|---|---|---|
| 76 | **Water Abstractions**<br>Operator: West Contracting<br>Licence Number: Nw/069/0006/001<br>Permit Version: 1<br>Location: Boreholes At Origin Developments, Manchester<br>Authority: Environment Agency, North West Region<br>Abstraction: Other Industrial/Commercial/Public Services: Non-Evaporative Cooling<br>Abstraction Type: Water may be abstracted from a single point<br>Source: Groundwater<br>Daily Rate (m3): Not Supplied<br>Yearly Rate (m3): Not Supplied<br>Details: Not Supplied<br>Authorised Start: 01 May<br>Authorised End: 30 September<br>Permit Start Date: 19th January 2009<br>Permit End Date: Not Supplied<br>Positional Accuracy: Located by supplier to within 10m | A9NW (SE) | 887 | 2 | 384378 397733 |
| | **Water Abstractions**<br>Operator: Renaker Build Ltd<br>Licence Number: Nw/069/0004/022<br>Permit Version: 1<br>Location: Abstraction Area At Trinity Islands, Manchester<br>Authority: Environment Agency, North West Region<br>Abstraction: Extractive: Dewatering<br>Abstraction Type: Water may be abstracted from any point within an area<br>Source: Groundwater<br>Daily Rate (m3): Not Supplied<br>Yearly Rate (m3): Not Supplied<br>Details: Not Supplied<br>Authorised Start: 01 April<br>Authorised End: 31 March<br>Permit Start Date: 5th September 2023<br>Permit End Date: Not Supplied<br>Positional Accuracy: Located by supplier to within 10m | A6NE (SW) | 1173 | 2 | 382705 397822 |
| | **Water Abstractions**<br>Operator: Dunlop Rubber Co Limited<br>Licence Number: 2569007027<br>Permit Version: Not Supplied<br>Location: Borehole, Cambridge Street, MANCHESTER<br>Authority: Environment Agency, North West Region<br>Abstraction: Cooling<br>Abstraction Type: Not Supplied<br>Source: Groundwater<br>Daily Rate (m3): 1811<br>Yearly Rate (m3): 154564<br>Details: Licence Status: Revoked<br>Authorised Start: Not Supplied<br>Authorised End: Not Supplied<br>Permit Start Date: Not Supplied<br>Permit End Date: Not Supplied<br>Positional Accuracy: Located by supplier to within 100m | A3NE (S) | 1205 | 2 | 384000 397200 |
| | **Water Abstractions**<br>Operator: Renaker Build Ltd<br>Licence Number: Nw/069/0006/010<br>Permit Version: 1<br>Location: Borehole Pw11 Chester Formation At Crown Street<br>Authority: Environment Agency, North West Region<br>Abstraction: Construction:Dewatering<br>Abstraction Type: Water may be abstracted from a single point<br>Source: Groundwater<br>Daily Rate (m3): Not Supplied<br>Yearly Rate (m3): Not Supplied<br>Details: Not Supplied<br>Authorised Start: 01 April<br>Authorised End: 31 March<br>Permit Start Date: 24th September 2021<br>Permit End Date: Not Supplied<br>Positional Accuracy: Located by supplier to within 10m | A2NE (SW) | 1214 | 2 | 383204 397298 |

| Map ID | Details | Quadrant Reference (Compass Direction) | Estimated Distance From Site | Contact | NGR |
|---|---|---|---|---|---|
| | **Water Abstractions**<br>Operator: Renaker Build Ltd<br>Licence Number: Nw/069/0006/010<br>Permit Version: 1<br>Location: Borehole Pw10 Chester Formation At Crown Street<br>Authority: Environment Agency, North West Region<br>Abstraction: Construction:Dewatering<br>Abstraction Type: Water may be abstracted from a single point<br>Source: Groundwater<br>Daily Rate (m3): Not Supplied<br>Yearly Rate (m3): Not Supplied<br>Details: Not Supplied<br>Authorised Start: 01 April<br>Authorised End: 31 March<br>Permit Start Date: 24th September 2021<br>Permit End Date: Not Supplied<br>Positional Accuracy: Located by supplier to within 10m | A2NE (SW) | 1231 | 2 | 383211 397276 |
| | **Water Abstractions**<br>Operator: Renaker Build Ltd<br>Licence Number: Nw/069/0006/010<br>Permit Version: 1<br>Location: Borehole Pw9 Chester Formation At Crown Street<br>Authority: Environment Agency, North West Region<br>Abstraction: Construction:Dewatering<br>Abstraction Type: Water may be abstracted from a single point<br>Source: Groundwater<br>Daily Rate (m3): Not Supplied<br>Yearly Rate (m3): Not Supplied<br>Details: Not Supplied<br>Authorised Start: 01 April<br>Authorised End: 31 March<br>Permit Start Date: 24th September 2021<br>Permit End Date: Not Supplied<br>Positional Accuracy: Located by supplier to within 10m | A2NE (SW) | 1247 | 2 | 383223 397253 |
| | **Water Abstractions**<br>Operator: Renaker Build Ltd<br>Licence Number: Nw/069/0006/010<br>Permit Version: 1<br>Location: Borehole Pw6 Chester Formation At Crown Street<br>Authority: Environment Agency, North West Region<br>Abstraction: Construction:Dewatering<br>Abstraction Type: Water may be abstracted from a single point<br>Source: Groundwater<br>Daily Rate (m3): Not Supplied<br>Yearly Rate (m3): Not Supplied<br>Details: Not Supplied<br>Authorised Start: 01 April<br>Authorised End: 31 March<br>Permit Start Date: 24th September 2021<br>Permit End Date: Not Supplied<br>Positional Accuracy: Located by supplier to within 10m | A2NE (SW) | 1249 | 2 | 383171 397275 |
| | **Water Abstractions**<br>Operator: Renaker Build Ltd<br>Licence Number: Nw/069/0006/010<br>Permit Version: 1<br>Location: Borehole Pw8 Chester Formation At Crown Street<br>Authority: Environment Agency, North West Region<br>Abstraction: Construction:Dewatering<br>Abstraction Type: Water may be abstracted from a single point<br>Source: Groundwater<br>Daily Rate (m3): Not Supplied<br>Yearly Rate (m3): Not Supplied<br>Details: Not Supplied<br>Authorised Start: 01 April<br>Authorised End: 31 March<br>Permit Start Date: 24th September 2021<br>Permit End Date: Not Supplied<br>Positional Accuracy: Located by supplier to within 10m | A2NE (SW) | 1272 | 2 | 383224 397225 |

| Map ID | Details | Quadrant Reference (Compass Direction) | Estimated Distance From Site | Contact | NGR |
|---|---|---|---|---|---|
| | **Water Abstractions**<br>Operator: Renaker Build Ltd<br>Licence Number: Nw/069/0006/010<br>Permit Version: 1<br>Location: Borehole Pw5 Chester Formation At Crown Street<br>Authority: Environment Agency, North West Region<br>Abstraction: Construction:Dewatering<br>Abstraction Type: Water may be abstracted from a single point<br>Source: Groundwater<br>Daily Rate (m3): Not Supplied<br>Yearly Rate (m3): Not Supplied<br>Details: Not Supplied<br>Authorised Start: 01 April<br>Authorised End: 31 March<br>Permit Start Date: 24th September 2021<br>Permit End Date: Not Supplied<br>Positional Accuracy: Located by supplier to within 10m | A2NE (SW) | 1280 | 2 | 383193 397230 |
| | **Water Abstractions**<br>Operator: Renaker Build Ltd<br>Licence Number: Nw/069/0006/010<br>Permit Version: 1<br>Location: Borehole Pw7 Chester Formation At Crown Street<br>Authority: Environment Agency, North West Region<br>Abstraction: Construction:Dewatering<br>Abstraction Type: Water may be abstracted from a single point<br>Source: Groundwater<br>Daily Rate (m3): Not Supplied<br>Yearly Rate (m3): Not Supplied<br>Details: Not Supplied<br>Authorised Start: 01 April<br>Authorised End: 31 March<br>Permit Start Date: 24th September 2021<br>Permit End Date: Not Supplied<br>Positional Accuracy: Located by supplier to within 10m | A2NE (SW) | 1308 | 2 | 383184 397203 |
| | **Water Abstractions**<br>Operator: Renaker Build Ltd<br>Licence Number: Nw/069/0006/010<br>Permit Version: 1<br>Location: Borehole Pw1 Chester Formation At Crown Street<br>Authority: Environment Agency, North West Region<br>Abstraction: Construction:Dewatering<br>Abstraction Type: Water may be abstracted from a single point<br>Source: Groundwater<br>Daily Rate (m3): Not Supplied<br>Yearly Rate (m3): Not Supplied<br>Details: Not Supplied<br>Authorised Start: 01 April<br>Authorised End: 31 March<br>Permit Start Date: 24th September 2021<br>Permit End Date: Not Supplied<br>Positional Accuracy: Located by supplier to within 10m | A2NE (SW) | 1312 | 2 | 383085 397249 |
| | **Water Abstractions**<br>Operator: Renaker Build Ltd<br>Licence Number: Nw/069/0006/010<br>Permit Version: 1<br>Location: Borehole Pw4 Chester Formation At Crown Street<br>Authority: Environment Agency, North West Region<br>Abstraction: Construction:Dewatering<br>Abstraction Type: Water may be abstracted from a single point<br>Source: Groundwater<br>Daily Rate (m3): Not Supplied<br>Yearly Rate (m3): Not Supplied<br>Details: Not Supplied<br>Authorised Start: 01 April<br>Authorised End: 31 March<br>Permit Start Date: 24th September 2021<br>Permit End Date: Not Supplied<br>Positional Accuracy: Located by supplier to within 10m | A2NE (SW) | 1313 | 2 | 383159 397210 |

| Map ID | Details | Quadrant Reference (Compass Direction) | Estimated Distance From Site | Contact | NGR |
|---|---|---|---|---|---|
| | **Water Abstractions**<br>Operator: Renaker Build Ltd<br>Licence Number: Nw/069/0006/010<br>Permit Version: 1<br>Location: Borehole Pw3 Chester Formation At Crown Street<br>Authority: Environment Agency, North West Region<br>Abstraction: Construction:Dewatering<br>Abstraction Type: Water may be abstracted from a single point<br>Source: Groundwater<br>Daily Rate (m3): Not Supplied<br>Yearly Rate (m3): Not Supplied<br>Details: Not Supplied<br>Authorised Start: 01 April<br>Authorised End: 31 March<br>Permit Start Date: 24th September 2021<br>Permit End Date: Not Supplied<br>Positional Accuracy: Located by supplier to within 10m | A2NE (SW) | 1315 | 2 | 383140 397217 |
| | **Water Abstractions**<br>Operator: Renaker Build Ltd<br>Licence Number: Nw/069/0006/010<br>Permit Version: 1<br>Location: Borehole Pw2 Chester Formation At Crown Street<br>Authority: Environment Agency, North West Region<br>Abstraction: Construction:Dewatering<br>Abstraction Type: Water may be abstracted from a single point<br>Source: Groundwater<br>Daily Rate (m3): Not Supplied<br>Yearly Rate (m3): Not Supplied<br>Details: Not Supplied<br>Authorised Start: 01 April<br>Authorised End: 31 March<br>Permit Start Date: 24th September 2021<br>Permit End Date: Not Supplied<br>Positional Accuracy: Located by supplier to within 10m | A2NE (SW) | 1316 | 2 | 383113 397230 |
| | **Water Abstractions**<br>Operator: Joseph Holt Ltd<br>Licence Number: 2569004011<br>Permit Version: 101<br>Location: Borehole At Derby Brewery, Cheetham, Manchester 3<br>Authority: Environment Agency, North West Region<br>Abstraction: Breweries/Wine: Process Water<br>Abstraction Type: Water may be abstracted from a single point<br>Source: Groundwater<br>Daily Rate (m3): Not Supplied<br>Yearly Rate (m3): Not Supplied<br>Details: Derby Brewery, Cheetham, Manchester<br>Authorised Start: 01 April<br>Authorised End: 31 March<br>Permit Start Date: 29th June 2023<br>Permit End Date: Not Supplied<br>Positional Accuracy: Located by supplier to within 10m | A23SE (N) | 1317 | 2 | 384085 399685 |
| | **Water Abstractions**<br>Operator: Joseph Holt Ltd<br>Licence Number: 2569004011<br>Permit Version: 100<br>Location: Borehole At Derby Brewery, Cheetham, Manchester 3<br>Authority: Environment Agency, North West Region<br>Abstraction: Breweries/Wine: General Cooling (Existing Licences Only) (Low Loss)<br>Abstraction Type: Water may be abstracted from a single point<br>Source: Groundwater<br>Daily Rate (m3): 182<br>Yearly Rate (m3): 45460<br>Details: Derby Brewery, Cheetham, Manchester<br>Authorised Start: 01 January<br>Authorised End: 31 December<br>Permit Start Date: 17th February 1966<br>Permit End Date: Not Supplied<br>Positional Accuracy: Located by supplier to within 100m | A24SW (N) | 1335 | 2 | 384100 399700 |

| Map ID | Details | Quadrant Reference (Compass Direction) | Estimated Distance From Site | Contact | NGR |
|---|---|---|---|---|---|
| | **Water Abstractions**<br>Operator: Joseph Holt Ltd<br>Licence Number: 2569004011<br>Permit Version: 100<br>Location: Borehole At Derby Brewery, Cheetham, Manchester 3<br>Authority: Environment Agency, North West Region<br>Abstraction: Breweries/Wine: Process Water<br>Abstraction Type: Water may be abstracted from a single point<br>Source: Groundwater<br>Daily Rate (m3): Not Supplied<br>Yearly Rate (m3): Not Supplied<br>Details: Derby Brewery, Cheetham, Manchester<br>Authorised Start: 01 January<br>Authorised End: 31 December<br>Permit Start Date: 17th February 1966<br>Permit End Date: Not Supplied<br>Positional Accuracy: Located by supplier to within 10m | A24SW (N) | 1335 | 2 | 384100 399700 |
| | **Water Abstractions**<br>Operator: Manchester Metropolitan University<br>Licence Number: Nw/069/0006/003<br>Permit Version: 2<br>Location: Borehole 1 At Lower Chatham Street<br>Authority: Environment Agency, North West Region<br>Abstraction: Schools and Colleges: General Use (Medium Loss)<br>Abstraction Type: Water may be abstracted from a single point<br>Source: Groundwater<br>Daily Rate (m3): Not Supplied<br>Yearly Rate (m3): Not Supplied<br>Details: Not Supplied<br>Authorised Start: 01 April<br>Authorised End: 31 March<br>Permit Start Date: 4th April 2014<br>Permit End Date: Not Supplied<br>Positional Accuracy: Located by supplier to within 10m | A4NW (S) | 1354 | 2 | 384180 397091 |
| | **Water Abstractions**<br>Operator: Manchester Metropolitan University<br>Licence Number: Nw/069/0006/003<br>Permit Version: 2<br>Location: Borehole 1 At Lower Chatham Street<br>Authority: Environment Agency, North West Region<br>Abstraction: Schools and Colleges: Heat Pump<br>Abstraction Type: Water may be abstracted from a single point<br>Source: Groundwater<br>Daily Rate (m3): Not Supplied<br>Yearly Rate (m3): Not Supplied<br>Details: Not Supplied<br>Authorised Start: 01 April<br>Authorised End: 31 March<br>Permit Start Date: 4th April 2014<br>Permit End Date: Not Supplied<br>Positional Accuracy: Located by supplier to within 10m | A4NW (S) | 1354 | 2 | 384180 397091 |
| | **Water Abstractions**<br>Operator: Manchester Metropolitan University<br>Licence Number: Nw/069/0006/003<br>Permit Version: 1<br>Location: Borehole 1 At Lower Chatham Street<br>Authority: Environment Agency, North West Region<br>Abstraction: Schools and Colleges: General Use (Medium Loss)<br>Abstraction Type: Water may be abstracted from a single point<br>Source: Groundwater<br>Daily Rate (m3): Not Supplied<br>Yearly Rate (m3): Not Supplied<br>Details: Not Supplied<br>Authorised Start: 01 April<br>Authorised End: 31 March<br>Permit Start Date: 1st April 2011<br>Permit End Date: Not Supplied<br>Positional Accuracy: Located by supplier to within 10m | A4NW (S) | 1354 | 2 | 384180 397091 |

| Map ID | Details | Quadrant Reference (Compass Direction) | Estimated Distance From Site | Contact | NGR |
|---|---|---|---|---|---|
| | **Water Abstractions**<br>Operator: Manchester Metropolitan University<br>Licence Number: Nw/069/0006/003<br>Permit Version: 1<br>Location: Borehole 1 At Lower Chatham Street<br>Authority: Environment Agency, North West Region<br>Abstraction: Schools and Colleges: Heat Pump<br>Abstraction Type: Water may be abstracted from a single point<br>Source: Groundwater<br>Daily Rate (m3): Not Supplied<br>Yearly Rate (m3): Not Supplied<br>Details: Not Supplied<br>Authorised Start: 01 April<br>Authorised End: 31 March<br>Permit Start Date: 1st April 2011<br>Permit End Date: Not Supplied<br>Positional Accuracy: Located by supplier to within 10m | A4NW (S) | 1354 | 2 | 384180 397091 |
| | **Water Abstractions**<br>Operator: Lancashire Dairies Ltd<br>Licence Number: 2569004021<br>Permit Version: 100<br>Location: Borehole At Premises, Derby Street, Cheetham, Manchester<br>Authority: Environment Agency, North West Region<br>Abstraction: Dairies: Drinking, Cooking, Sanitary, Washing, (Small Garden)<br>Abstraction Type: Water may be abstracted from a single point<br>Source: Groundwater<br>Daily Rate (m3): 436<br>Yearly Rate (m3): 159110<br>Details: Premises At Derby St,Cheetham<br>Authorised Start: 01 January<br>Authorised End: 31 December<br>Permit Start Date: 1st April 1993<br>Permit End Date: Not Supplied<br>Positional Accuracy: Located by supplier to within 100m | A23NE (N) | 1395 | 2 | 383900 399800 |
| | **Water Abstractions**<br>Operator: Lancashire Dairies Ltd<br>Licence Number: 2569004021<br>Permit Version: 100<br>Location: Borehole At Premises, Derby Street, Cheetham, Manchester<br>Authority: Environment Agency, North West Region<br>Abstraction: Dairies: General Cooling (Existing Licences Only) (Low Loss)<br>Abstraction Type: Water may be abstracted from a single point<br>Source: Groundwater<br>Daily Rate (m3): Not Supplied<br>Yearly Rate (m3): Not Supplied<br>Details: Premises At Derby St,Cheetham<br>Authorised Start: 01 January<br>Authorised End: 31 December<br>Permit Start Date: 1st April 1993<br>Permit End Date: Not Supplied<br>Positional Accuracy: Located by supplier to within 10m | A23NE (N) | 1395 | 2 | 383900 399800 |
| | **Water Abstractions**<br>Operator: Cemex Uk Materials Ltd<br>Licence Number: 2569007085<br>Permit Version: 4<br>Location: Borehole At Hope Street, Salford, Manchester<br>Authority: Environment Agency, North West Region<br>Abstraction: Other Industrial/Commercial/Public Services: Process Water<br>Abstraction Type: Water may be abstracted from a single point<br>Source: Groundwater<br>Daily Rate (m3): Not Supplied<br>Yearly Rate (m3): Not Supplied<br>Details: Land At Hope Street, Salford, Manchester<br>Authorised Start: 01 January<br>Authorised End: 31 December<br>Permit Start Date: 21st December 2018<br>Permit End Date: Not Supplied<br>Positional Accuracy: Located by supplier to within 10m | A11SW (W) | 1542 | 2 | 382190 398330 |

| Map ID | Details | Quadrant Reference (Compass Direction) | Estimated Distance From Site | Contact | NGR |
|---|---|---|---|---|---|
| | **Water Abstractions**<br>Operator: Cemex Uk Materials Ltd<br>Licence Number: 2569007085<br>Permit Version: 3<br>Location: Borehole At Hope Street, Salford, Manchester<br>Authority: Environment Agency, North West Region<br>Abstraction: Other Industrial/Commercial/Public Services: Process Water<br>Abstraction Type: Water may be abstracted from a single point<br>Source: Groundwater<br>Daily Rate (m3): Not Supplied<br>Yearly Rate (m3): Not Supplied<br>Details: Land At Hope Street, Salford, Manchester<br>Authorised Start: 01 January<br>Authorised End: 31 December<br>Permit Start Date: 17th October 2007<br>Permit End Date: Not Supplied<br>Positional Accuracy: Located by supplier to within 10m | A11SW (W) | 1542 | 2 | 382190 398330 |
| | **Water Abstractions**<br>Operator: Cemex Uk Materials Ltd<br>Licence Number: 2569007085<br>Permit Version: 2<br>Location: Borehole At Hope Street, Salford, Manchester<br>Authority: Environment Agency, North West Region<br>Abstraction: Other Industrial/Commercial/Public Services: Process Water<br>Abstraction Type: Water may be abstracted from a single point<br>Source: Groundwater<br>Daily Rate (m3): Not Supplied<br>Yearly Rate (m3): Not Supplied<br>Details: Land At Hope Street, Salford, Manchester<br>Authorised Start: 01 January<br>Authorised End: 31 December<br>Permit Start Date: 22nd March 2004<br>Permit End Date: Not Supplied<br>Positional Accuracy: Located by supplier to within 10m | A11SW (W) | 1542 | 2 | 382190 398330 |
| | **Water Abstractions**<br>Operator: Ready Mixed Concrete (North West) Limited<br>Licence Number: 2569007085<br>Permit Version: 1<br>Location: Borehole At Hope Street, Salford, Manchester<br>Authority: Environment Agency, North West Region<br>Abstraction: Other Industrial/Commercial/Public Services: Process Water<br>Abstraction Type: Water may be abstracted from a single point<br>Source: Groundwater<br>Daily Rate (m3): Not Supplied<br>Yearly Rate (m3): Not Supplied<br>Details: Land At Hope Street, Salford, Manchester<br>Authorised Start: 01 January<br>Authorised End: 31 December<br>Permit Start Date: 1st November 2000<br>Permit End Date: Not Supplied<br>Positional Accuracy: Located by supplier to within 10m | A11SW (W) | 1542 | 2 | 382190 398330 |
| | **Water Abstractions**<br>Operator: Cds Computer Design Systems Ltd<br>Licence Number: 2569007053<br>Permit Version: 100<br>Location: R Irwell At Irwell Works, Ordsall Lane, Salford<br>Authority: Environment Agency, North West Region<br>Abstraction: Other Industrial/Commercial/Public Services: General Cooling (Existing Licences Only) (Low Loss)<br>Abstraction Type: Water may be abstracted from a single point<br>Source: Surface<br>Daily Rate (m3): 455<br>Yearly Rate (m3): 22730<br>Details: Irwell Works, Ordsall Lane, Salford<br>Authorised Start: 01 January<br>Authorised End: 31 December<br>Permit Start Date: 1st November 1987<br>Permit End Date: Not Supplied<br>Positional Accuracy: Located by supplier to within 100m | A6SE (SW) | 1581 | 2 | 382500 397400 |

| Map ID | Details | Quadrant Reference (Compass Direction) | Estimated Distance From Site | Contact | NGR |
|---|---|---|---|---|---|
| | **Water Abstractions**<br>Operator: Manchester Metropolitan University<br>Licence Number: Nw/069/0004/003<br>Permit Version: 1<br>Location: Borehole At Manchester Metropolitan University<br>Authority: Environment Agency, North West Region<br>Abstraction: Schools and Colleges: Heat Pump<br>Abstraction Type: Water may be abstracted from a single point<br>Source: Groundwater<br>Daily Rate (m3): Not Supplied<br>Yearly Rate (m3): Not Supplied<br>Details: Not Supplied<br>Authorised Start: 01 April<br>Authorised End: 31 March<br>Permit Start Date: 1st January 2015<br>Permit End Date: Not Supplied<br>Positional Accuracy: Located by supplier to within 10m | A3SW (S) | 1638 | 2 | 383715 396746 |
| | **Water Abstractions**<br>Operator: Manchester Metropolitan University<br>Licence Number: Nw/069/0004/003<br>Permit Version: 1<br>Location: Borehole At Manchester Metropolitan University<br>Authority: Environment Agency, North West Region<br>Abstraction: Schools and Colleges: General Use (Medium Loss)<br>Abstraction Type: Water may be abstracted from a single point<br>Source: Groundwater<br>Daily Rate (m3): Not Supplied<br>Yearly Rate (m3): Not Supplied<br>Details: Not Supplied<br>Authorised Start: 01 April<br>Authorised End: 31 March<br>Permit Start Date: 1st January 2015<br>Permit End Date: Not Supplied<br>Positional Accuracy: Located by supplier to within 10m | A3SW (S) | 1638 | 2 | 383715 396746 |
| | **Water Abstractions**<br>Operator: Moseley Rubber Co Ltd<br>Licence Number: 2569006001<br>Permit Version: 100<br>Location: Borehole At Premises, Broadie St, Ardwick, Manchester<br>Authority: Environment Agency, North West Region<br>Abstraction: Rubber: General Cooling (Existing Licences Only) (Low Loss)<br>Abstraction Type: Water may be abstracted from a single point<br>Source: Groundwater<br>Daily Rate (m3): 909<br>Yearly Rate (m3): 331858<br>Details: Premises At Broadie St., Ardwick<br>Authorised Start: 01 January<br>Authorised End: 31 December<br>Permit Start Date: 8th February 1966<br>Permit End Date: Not Supplied<br>Positional Accuracy: Located by supplier to within 10m | A10SE (SE) | 1689 | 2 | 385240 397540 |
| | **Groundwater Vulnerability Map**<br>Combined Classification: Secondary Superficial Aquifer - Low Vulnerability<br>Combined Vulnerability: Low<br>Combined Aquifer: Productive Bedrock Aquifer, Productive Superficial Aquifer<br>Pollutant Speed: Low<br>Bedrock Flow: Well Connected Fractures<br>Dilution: 300-550 mm/year<br>Baseflow Index: <40%<br>Superficial Patchiness: >90%<br>Superficial Thickness: 3-10m<br>Superficial Recharge: Low | A13SW (NW) | 0 | 6 | 383755 398397 |
| | **Groundwater Vulnerability - Soluble Rock Risk**<br>None | | | | |
| | **Bedrock Aquifer Designations**<br>Aquifer Designation: Principal Aquifer | A13SW (NW) | 0 | 6 | 383755 398397 |
| | **Superficial Aquifer Designations**<br>Aquifer Designation: Secondary Aquifer - A | A13SW (NW) | 0 | 6 | 383755 398397 |

| Map ID | Details | Quadrant Reference (Compass Direction) | Estimated Distance From Site | Contact | NGR |
|---|---|---|---|---|---|
| 77 | **Source Protection Zones**<br>Name: Not Supplied<br>Source: Environment Agency, Head Office<br>Reference: Not Supplied<br>Type: Zone III (Total Catchment): The total area needed to support the discharge from the protected groundwater source. | A8NW (S) | 647 | 2 | 383681 397743 |
| | **Extreme Flooding from Rivers or Sea without Defences**<br>Type: Extent of Extreme Flooding from Rivers or Sea without Defences<br>Flood Plain Type: Fluvial Models<br>Boundary Accuracy: As Supplied | A13NW (NW) | 165 | 2 | 383630 398538 |
| | **Flooding from Rivers or Sea without Defences**<br>Type: Extent of Flooding from Rivers or Sea without Defences<br>Flood Plain Type: Fluvial Models<br>Boundary Accuracy: As Supplied | A13NW (NW) | 165 | 2 | 383630 398538 |
| | **Flooding from Rivers or Sea without Defences**<br>Type: Extent of Flooding from Rivers or Sea without Defences<br>Flood Plain Type: Fluvial Models<br>Boundary Accuracy: As Supplied | A13NW (N) | 172 | 2 | 383682 398576 |
| | **Areas Benefiting from Flood Defences**<br>None | | | | |
| | **Flood Water Storage Areas**<br>None | | | | |
| | **Flood Defences**<br>None | | | | |
| 78 | **OS Water Network Lines**<br>Watercourse Form: Inland river<br>Watercourse Length: 856.4<br>Watercourse Level: On ground surface<br>Permanent: True<br>Watercourse Name: River Irwell<br>Catchment Name: Mersey<br>Primacy: 1 | A13NW (NW) | 190 | 7 | 383608 398551 |
| 79 | **OS Water Network Lines**<br>Watercourse Form: Inland river<br>Watercourse Length: 19.7<br>Watercourse Level: On ground surface<br>Permanent: True<br>Watercourse Name: Not Supplied<br>Catchment Name: Mersey<br>Primacy: 1 | A13NE (NE) | 289 | 7 | 383909 398656 |
| 80 | **OS Water Network Lines**<br>Watercourse Form: Inland river<br>Watercourse Length: 9.6<br>Watercourse Level: Underground<br>Permanent: True<br>Watercourse Name: Not Supplied<br>Catchment Name: Mersey<br>Primacy: 1 | A13NE (NE) | 301 | 7 | 383929 398659 |
| 81 | **OS Water Network Lines**<br>Watercourse Form: Inland river<br>Watercourse Length: 22.3<br>Watercourse Level: On ground surface<br>Permanent: True<br>Watercourse Name: Not Supplied<br>Catchment Name: Mersey<br>Primacy: 1 | A13NE (NE) | 307 | 7 | 383938 398661 |
| 82 | **OS Water Network Lines**<br>Watercourse Form: Inland river<br>Watercourse Length: 4.1<br>Watercourse Level: Underground<br>Permanent: True<br>Watercourse Name: Not Supplied<br>Catchment Name: Mersey<br>Primacy: 1 | A13NE (NE) | 325 | 7 | 383959 398670 |
| 83 | **OS Water Network Lines**<br>Watercourse Form: Inland river<br>Watercourse Length: 20.9<br>Watercourse Level: On ground surface<br>Permanent: True<br>Watercourse Name: Not Supplied<br>Catchment Name: Mersey<br>Primacy: 1 | A13NE (NE) | 329 | 7 | 383963 398671 |

| Map ID | Details | Quadrant Reference (Compass Direction) | Estimated Distance From Site | Contact | NGR |
|---|---|---|---|---|---|
| 84 | **OS Water Network Lines**<br>Watercourse Form: Inland river<br>Watercourse Length: 23.7<br>Watercourse Level: On ground surface<br>Permanent: True<br>Watercourse Name: River Irwell<br>Catchment Name: Mersey<br>Primacy: 1 | A18SE (N) | 343 | 7 | 383797 398752 |
| 85 | **OS Water Network Lines**<br>Watercourse Form: Inland river<br>Watercourse Length: 159.9<br>Watercourse Level: On ground surface<br>Permanent: True<br>Watercourse Name: River Irwell<br>Catchment Name: Mersey<br>Primacy: 1 | A18SE (N) | 365 | 7 | 383808 398773 |
| 86 | **OS Water Network Lines**<br>Watercourse Form: Inland river<br>Watercourse Length: 111.8<br>Watercourse Level: On ground surface<br>Permanent: True<br>Watercourse Name: Not Supplied<br>Catchment Name: Mersey<br>Primacy: 1 | A18SE (NE) | 425 | 7 | 383951 398788 |
| 87 | **OS Water Network Lines**<br>Watercourse Form: Inland river<br>Watercourse Length: 18.8<br>Watercourse Level: On ground surface<br>Permanent: True<br>Watercourse Name: Not Supplied<br>Catchment Name: Mersey<br>Primacy: 1 | A8NW (S) | 472 | 7 | 383585 397942 |
| 88 | **OS Water Network Lines**<br>Watercourse Form: Inland river<br>Watercourse Length: 23.0<br>Watercourse Level: On ground surface<br>Permanent: True<br>Watercourse Name: River Irk<br>Catchment Name: Mersey<br>Primacy: 1 | A18SE (N) | 523 | 7 | 383831 398929 |
| 89 | **OS Water Network Lines**<br>Watercourse Form: Inland river<br>Watercourse Length: 83.3<br>Watercourse Level: On ground surface<br>Permanent: True<br>Watercourse Name: River Irwell<br>Catchment Name: Mersey<br>Primacy: 1 | A18SE (N) | 523 | 7 | 383831 398929 |
| 90 | **OS Water Network Lines**<br>Watercourse Form: Inland river<br>Watercourse Length: 453.6<br>Watercourse Level: On ground surface<br>Permanent: True<br>Watercourse Name: River Irk<br>Catchment Name: Mersey<br>Primacy: 1 | A18SE (N) | 541 | 7 | 383870 398939 |
| 91 | **OS Water Network Lines**<br>Watercourse Form: Inland river<br>Watercourse Length: 464.2<br>Watercourse Level: On ground surface<br>Permanent: True<br>Watercourse Name: River Irwell<br>Catchment Name: Mersey<br>Primacy: 1 | A18SE (N) | 559 | 7 | 383761 398972 |
| 92 | **OS Water Network Lines**<br>Watercourse Form: Inland river<br>Watercourse Length: 17.3<br>Watercourse Level: On ground surface<br>Permanent: True<br>Watercourse Name: River Irwell<br>Catchment Name: Mersey<br>Primacy: 1 | A12SE (W) | 626 | 7 | 383122 398244 |

| Map ID | Details | Quadrant Reference (Compass Direction) | Estimated Distance From Site | Contact | NGR |
|---|---|---|---|---|---|
| 93 | **OS Water Network Lines**<br>Watercourse Form: Inland river<br>Watercourse Length: 329.2<br>Watercourse Level: On ground surface<br>Permanent: True<br>Watercourse Name: River Irwell<br>Catchment Name: Mersey<br>Primacy: 1 | A12SE (W) | 641 | 7 | 383110 398231 |
| 94 | **OS Water Network Lines**<br>Watercourse Form: Lock or flight of locks<br>Watercourse Length: 25.4<br>Watercourse Level: On ground surface<br>Permanent: True<br>Watercourse Name: Rochdale Canal<br>Catchment Name: Mersey<br>Primacy: 1 | A9SW (SE) | 801 | 7 | 384106 397654 |
| 95 | **OS Water Network Lines**<br>Watercourse Form: Canal<br>Watercourse Length: 206.4<br>Watercourse Level: On ground surface<br>Permanent: True<br>Watercourse Name: Rochdale Canal<br>Catchment Name: Mersey<br>Primacy: 1 | A9SW (SE) | 801 | 7 | 384106 397654 |
| 96 | **OS Water Network Lines**<br>Watercourse Form: Canal<br>Watercourse Length: 299.2<br>Watercourse Level: On ground surface<br>Permanent: True<br>Watercourse Name: Rochdale Canal<br>Catchment Name: Mersey<br>Primacy: 1 | A8SE (SE) | 803 | 7 | 384083 397642 |
| 97 | **OS Water Network Lines**<br>Watercourse Form: Inland river<br>Watercourse Length: 22.7<br>Watercourse Level: On ground surface<br>Permanent: True<br>Watercourse Name: Not Supplied<br>Catchment Name: Mersey<br>Primacy: 1 | A8SE (S) | 818 | 7 | 383806 397566 |
| 98 | **OS Water Network Lines**<br>Watercourse Form: Lock or flight of locks<br>Watercourse Length: 24.9<br>Watercourse Level: On ground surface<br>Permanent: True<br>Watercourse Name: Rochdale Canal<br>Catchment Name: Mersey<br>Primacy: 1 | A9NW (SE) | 819 | 7 | 384290 397746 |
| 99 | **OS Water Network Lines**<br>Watercourse Form: Canal<br>Watercourse Length: 33.9<br>Watercourse Level: On ground surface<br>Permanent: True<br>Watercourse Name: Rochdale Canal<br>Catchment Name: Mersey<br>Primacy: 1 | A9NW (SE) | 821 | 7 | 384310 397761 |
| 100 | **OS Water Network Lines**<br>Watercourse Form: Canal<br>Watercourse Length: 173.1<br>Watercourse Level: On ground surface<br>Permanent: True<br>Watercourse Name: Rochdale Canal<br>Catchment Name: Mersey<br>Primacy: 1 | A9NW (SE) | 821 | 7 | 384357 397803 |
| 101 | **OS Water Network Lines**<br>Watercourse Form: Inland river<br>Watercourse Length: 5.5<br>Watercourse Level: On ground surface<br>Permanent: True<br>Watercourse Name: Not Supplied<br>Catchment Name: Mersey<br>Primacy: 1 | A9NW (SE) | 822 | 7 | 384336 397782 |

| Map ID | Details | Quadrant Reference (Compass Direction) | Estimated Distance From Site | Contact | NGR |
|---|---|---|---|---|---|
| 102 | **OS Water Network Lines**<br>Watercourse Form: Lock or flight of locks<br>Watercourse Length: 24.8<br>Watercourse Level: On ground surface<br>Permanent: True<br>Watercourse Name: Rochdale Canal<br>Catchment Name: Mersey<br>Primacy: 1 | A9NE (SE) | 831 | 7 | 384456 397906 |
| 103 | **OS Water Network Lines**<br>Watercourse Form: Canal<br>Watercourse Length: 112.2<br>Watercourse Level: On ground surface<br>Permanent: True<br>Watercourse Name: Rochdale Canal<br>Catchment Name: Mersey<br>Primacy: 1 | A9NE (SE) | 835 | 7 | 384474 397924 |
| 104 | **OS Water Network Lines**<br>Watercourse Form: Canal<br>Watercourse Length: 240.4<br>Watercourse Level: On ground surface<br>Permanent: True<br>Watercourse Name: Rochdale Canal<br>Catchment Name: Mersey<br>Primacy: 1 | A8SW (S) | 836 | 7 | 383713 397549 |
| 105 | **OS Water Network Lines**<br>Watercourse Form: Lock or flight of locks<br>Watercourse Length: 25.2<br>Watercourse Level: On ground surface<br>Permanent: True<br>Watercourse Name: Rochdale Canal<br>Catchment Name: Mersey<br>Primacy: 1 | A8SE (S) | 840 | 7 | 383767 397544 |
| 106 | **OS Water Network Lines**<br>Watercourse Form: Canal<br>Watercourse Length: 15.4<br>Watercourse Level: On ground surface<br>Permanent: True<br>Watercourse Name: Rochdale Canal<br>Catchment Name: Mersey<br>Primacy: 1 | A8SE (S) | 841 | 7 | 383808 397543 |
| 107 | **OS Water Network Lines**<br>Watercourse Form: Inland river<br>Watercourse Length: 110.0<br>Watercourse Level: On ground surface<br>Permanent: True<br>Watercourse Name: River Irk<br>Catchment Name: Mersey<br>Primacy: 1 | A19NW (NE) | 847 | 7 | 384122 399174 |
| 108 | **OS Water Network Lines**<br>Watercourse Form: Canal<br>Watercourse Length: 4.5<br>Watercourse Level: On ground surface<br>Permanent: True<br>Watercourse Name: Rochdale Canal<br>Catchment Name: Mersey<br>Primacy: 1 | A8SW (S) | 855 | 7 | 383528 397561 |
| 109 | **OS Water Network Lines**<br>Watercourse Form: Canal<br>Watercourse Length: 44.3<br>Watercourse Level: On ground surface<br>Permanent: True<br>Watercourse Name: Rochdale Canal<br>Catchment Name: Mersey<br>Primacy: 1 | A8SW (S) | 856 | 7 | 383524 397561 |
| 110 | **OS Water Network Lines**<br>Watercourse Form: Canal<br>Watercourse Length: 23.0<br>Watercourse Level: On ground surface<br>Permanent: True<br>Watercourse Name: Rochdale Canal<br>Catchment Name: Mersey<br>Primacy: 1 | A9NE (SE) | 862 | 7 | 384550 398004 |

| Map ID | Details | Quadrant Reference (Compass Direction) | Estimated Distance From Site | Contact | NGR |
|---|---|---|---|---|---|
| 111 | **OS Water Network Lines**<br>Watercourse Form: Inland river<br>Watercourse Length: 13.3<br>Watercourse Level: On ground surface<br>Permanent: True<br>Watercourse Name: Not Supplied<br>Catchment Name: Mersey<br>Primacy: 1 | A8SW (S) | 864 | 7 | 383468 397569 |
| 112 | **OS Water Network Lines**<br>Watercourse Form: Canal<br>Watercourse Length: 40.7<br>Watercourse Level: On ground surface<br>Permanent: True<br>Watercourse Name: Rochdale Canal<br>Catchment Name: Mersey<br>Primacy: 1 | A8SW (S) | 866 | 7 | 383480 397563 |
| 113 | **OS Water Network Lines**<br>Watercourse Form: Canal<br>Watercourse Length: 53.0<br>Watercourse Level: On ground surface<br>Permanent: True<br>Watercourse Name: Rochdale Canal<br>Catchment Name: Mersey<br>Primacy: 1 | A9NE (SE) | 872 | 7 | 384568 398018 |
| 114 | **OS Water Network Lines**<br>Watercourse Form: Canal<br>Watercourse Length: 69.9<br>Watercourse Level: Underground<br>Permanent: True<br>Watercourse Name: Rochdale Canal<br>Catchment Name: Mersey<br>Primacy: 1 | A8SW (S) | 879 | 7 | 383439 397562 |
| 115 | **OS Water Network Lines**<br>Watercourse Form: Inland river<br>Watercourse Length: 31.0<br>Watercourse Level: On ground surface<br>Permanent: True<br>Watercourse Name: Not Supplied<br>Catchment Name: Mersey<br>Primacy: 1 | A7SE (SW) | 895 | 7 | 383315 397598 |
| 116 | **OS Water Network Lines**<br>Watercourse Form: Inland river<br>Watercourse Length: 80.9<br>Watercourse Level: Underground<br>Permanent: True<br>Watercourse Name: Rochdale Canal<br>Catchment Name: Mersey<br>Primacy: 1 | A9NE (E) | 897 | 7 | 384609 398051 |
| 117 | **OS Water Network Lines**<br>Watercourse Form: Canal<br>Watercourse Length: 86.1<br>Watercourse Level: On ground surface<br>Permanent: True<br>Watercourse Name: Not Supplied<br>Catchment Name: Mersey<br>Primacy: 1 | A7NE (SW) | 898 | 7 | 383082 397771 |
| 118 | **OS Water Network Lines**<br>Watercourse Form: Canal<br>Watercourse Length: 71.9<br>Watercourse Level: On ground surface<br>Permanent: True<br>Watercourse Name: Rochdale Canal<br>Catchment Name: Mersey<br>Primacy: 1 | A7SE (SW) | 902 | 7 | 383370 397565 |
| 119 | **OS Water Network Lines**<br>Watercourse Form: Canal<br>Watercourse Length: 85.8<br>Watercourse Level: On ground surface<br>Permanent: True<br>Watercourse Name: Not Supplied<br>Catchment Name: Mersey<br>Primacy: 1 | A7NW (SW) | 904 | 7 | 383068 397777 |

| Map ID | Details | Quadrant Reference (Compass Direction) | Estimated Distance From Site | Contact | NGR |
|---|---|---|---|---|---|
| 120 | **OS Water Network Lines**<br>Watercourse Form: Inland river<br>Watercourse Length: 261.0<br>Watercourse Level: On ground surface<br>Permanent: True<br>Watercourse Name: River Medlock<br>Catchment Name: Mersey<br>Primacy: 1 | A9SW (SE) | 907 | 7 | 384222 397594 |
| 121 | **OS Water Network Lines**<br>Watercourse Form: Inland river<br>Watercourse Length: 1011.1<br>Watercourse Level: On ground surface<br>Permanent: True<br>Watercourse Name: Not Supplied<br>Catchment Name: Mersey<br>Primacy: 2 | A9NE (SE) | 909 | 7 | 384467 397794 |
| 122 | **OS Water Network Lines**<br>Watercourse Form: Inland river<br>Watercourse Length: 18.4<br>Watercourse Level: On ground surface<br>Permanent: True<br>Watercourse Name: Not Supplied<br>Catchment Name: Mersey<br>Primacy: 1 | A9NE (SE) | 923 | 7 | 384612 397992 |
| 123 | **OS Water Network Lines**<br>Watercourse Form: Inland river<br>Watercourse Length: 3132.6<br>Watercourse Level: On ground surface<br>Permanent: True<br>Watercourse Name: River Irwell<br>Catchment Name: Mersey<br>Primacy: 1 | A18NW (N) | 924 | 7 | 383463 399296 |
| 124 | **OS Water Network Lines**<br>Watercourse Form: Inland river<br>Watercourse Length: 21.2<br>Watercourse Level: On ground surface<br>Permanent: True<br>Watercourse Name: Not Supplied<br>Catchment Name: Mersey<br>Primacy: 1 | A18NW (N) | 924 | 7 | 383463 399296 |
| 125 | **OS Water Network Lines**<br>Watercourse Form: Canal<br>Watercourse Length: 11.4<br>Watercourse Level: On ground surface<br>Permanent: True<br>Watercourse Name: Rochdale Canal<br>Catchment Name: Mersey<br>Primacy: 1 | A7SE (SW) | 926 | 7 | 383299 397572 |
| 126 | **OS Water Network Lines**<br>Watercourse Form: Inland river<br>Watercourse Length: 231.4<br>Watercourse Level: On ground surface<br>Permanent: True<br>Watercourse Name: River Medlock<br>Catchment Name: Mersey<br>Primacy: 1 | A8SE (S) | 928 | 7 | 383817 397456 |
| 127 | **OS Water Network Lines**<br>Watercourse Form: Inland river<br>Watercourse Length: 205.5<br>Watercourse Level: On ground surface<br>Permanent: True<br>Watercourse Name: River Medlock<br>Catchment Name: Mersey<br>Primacy: 1 | A8SE (S) | 928 | 7 | 383817 397456 |
| 128 | **OS Water Network Lines**<br>Watercourse Form: Inland river<br>Watercourse Length: 97.8<br>Watercourse Level: On ground surface<br>Permanent: True<br>Watercourse Name: River Irk<br>Catchment Name: Mersey<br>Primacy: 1 | A19NW (NE) | 928 | 7 | 384208 399221 |

| Map ID | Details | Quadrant Reference (Compass Direction) | Estimated Distance From Site | Contact | NGR |
|---|---|---|---|---|---|
| 129 | **OS Water Network Lines**<br>Watercourse Form: Canal<br>Watercourse Length: 35.2<br>Watercourse Level: On ground surface<br>Permanent: True<br>Watercourse Name: Rochdale Canal<br>Catchment Name: Mersey<br>Primacy: 1 | A14SE (E) | 935 | 7 | 384669 398106 |
| 130 | **OS Water Network Lines**<br>Watercourse Form: Inland river<br>Watercourse Length: 628.2<br>Watercourse Level: On ground surface<br>Permanent: True<br>Watercourse Name: River Irwell<br>Catchment Name: Mersey<br>Primacy: 1 | A7NW (SW) | 935 | 7 | 382886 397991 |
| 131 | **OS Water Network Lines**<br>Watercourse Form: Canal<br>Watercourse Length: 31.4<br>Watercourse Level: On ground surface<br>Permanent: True<br>Watercourse Name: Not Supplied<br>Catchment Name: Mersey<br>Primacy: 1 | A7NW (SW) | 935 | 7 | 382886 397991 |
| 132 | **OS Water Network Lines**<br>Watercourse Form: Canal<br>Watercourse Length: 148.1<br>Watercourse Level: On ground surface<br>Permanent: True<br>Watercourse Name: Rochdale Canal<br>Catchment Name: Mersey<br>Primacy: 1 | A7SE (SW) | 935 | 7 | 383288 397568 |
| 133 | **OS Water Network Lines**<br>Watercourse Form: Inland river<br>Watercourse Length: 37.6<br>Watercourse Level: Underground<br>Permanent: True<br>Watercourse Name: Bridgewater Canal<br>Catchment Name: Mersey<br>Primacy: 2 | A7SE (SW) | 935 | 7 | 383288 397568 |
| 134 | **OS Water Network Lines**<br>Watercourse Form: Inland river<br>Watercourse Length: 185.5<br>Watercourse Level: On ground surface<br>Permanent: True<br>Watercourse Name: Not Supplied<br>Catchment Name: Mersey<br>Primacy: 1 | A18NW (N) | 941 | 7 | 383471 399315 |
| 135 | **OS Water Network Lines**<br>Watercourse Form: Canal<br>Watercourse Length: 70.0<br>Watercourse Level: Underground<br>Permanent: True<br>Watercourse Name: Not Supplied<br>Catchment Name: Mersey<br>Primacy: 1 | A7NW (SW) | 944 | 7 | 382866 398015 |
| 136 | **OS Water Network Lines**<br>Watercourse Form: Canal<br>Watercourse Length: 1.9<br>Watercourse Level: On ground surface<br>Permanent: True<br>Watercourse Name: Not Supplied<br>Catchment Name: Mersey<br>Primacy: 1 | A12SW (W) | 962 | 7 | 382824 398071 |
| 137 | **OS Water Network Lines**<br>Watercourse Form: Inland river<br>Watercourse Length: 15.8<br>Watercourse Level: Underground<br>Permanent: True<br>Watercourse Name: Rochdale Canal<br>Catchment Name: Mersey<br>Primacy: 1 | A14SE (E) | 962 | 7 | 384701 398120 |

| Map ID | Details | Quadrant Reference (Compass Direction) | Estimated Distance From Site | Contact | NGR |
|---|---|---|---|---|---|
| 138 | **OS Water Network Lines**<br>Watercourse Form: Lock or flight of locks<br>Watercourse Length: 24.4<br>Watercourse Level: On ground surface<br>Permanent: True<br>Watercourse Name: Not Supplied<br>Catchment Name: Mersey<br>Primacy: 1 | A12SW (W) | 963 | 7 | 382823 398072 |
| 139 | **OS Water Network Lines**<br>Watercourse Form: Inland river<br>Watercourse Length: 236.6<br>Watercourse Level: Underground<br>Permanent: True<br>Watercourse Name: River Medlock<br>Catchment Name: Mersey<br>Primacy: 1 | A8SE (S) | 968 | 7 | 383949 397431 |
| 140 | **OS Water Network Lines**<br>Watercourse Form: Canal<br>Watercourse Length: 19.5<br>Watercourse Level: On ground surface<br>Permanent: True<br>Watercourse Name: Bridgewater Canal<br>Catchment Name: Mersey<br>Primacy: 2 | A7SE (SW) | 971 | 7 | 383281 397531 |
| 141 | **OS Water Network Lines**<br>Watercourse Form: Canal<br>Watercourse Length: 135.9<br>Watercourse Level: On ground surface<br>Permanent: True<br>Watercourse Name: Not Supplied<br>Catchment Name: Mersey<br>Primacy: 1 | A12SW (W) | 972 | 7 | 382807 398090 |
| 142 | **OS Water Network Lines**<br>Watercourse Form: Inland river<br>Watercourse Length: 10.5<br>Watercourse Level: On ground surface<br>Permanent: True<br>Watercourse Name: River Medlock<br>Catchment Name: Mersey<br>Primacy: 1 | A9SW (SE) | 973 | 7 | 384167 397492 |
| 143 | **OS Water Network Lines**<br>Watercourse Form: Canal<br>Watercourse Length: 10.3<br>Watercourse Level: On ground surface<br>Permanent: True<br>Watercourse Name: Rochdale Canal<br>Catchment Name: Mersey<br>Primacy: 1 | A14SE (E) | 974 | 7 | 384716 398126 |
| 144 | **OS Water Network Lines**<br>Watercourse Form: Canal<br>Watercourse Length: 62.1<br>Watercourse Level: On ground surface<br>Permanent: True<br>Watercourse Name: Not Supplied<br>Catchment Name: Mersey<br>Primacy: 1 | A7SW (SW) | 978 | 7 | 383044 397695 |
| 145 | **OS Water Network Lines**<br>Watercourse Form: Lock or flight of locks<br>Watercourse Length: 25.5<br>Watercourse Level: On ground surface<br>Permanent: True<br>Watercourse Name: Rochdale Canal<br>Catchment Name: Mersey<br>Primacy: 1 | A14SE (E) | 980 | 7 | 384724 398132 |
| 146 | **OS Water Network Lines**<br>Watercourse Form: Inland river<br>Watercourse Length: 92.8<br>Watercourse Level: On ground surface<br>Permanent: True<br>Watercourse Name: River Medlock<br>Catchment Name: Mersey<br>Primacy: 1 | A9SW (SE) | 981 | 7 | 384163 397482 |

| Map ID | Details | Quadrant Reference (Compass Direction) | Estimated Distance From Site | Contact | NGR |
|---|---|---|---|---|---|
| 147 | **OS Water Network Lines**<br>Watercourse Form: Inland river<br>Watercourse Length: 37.1<br>Watercourse Level: On ground surface<br>Permanent: True<br>Watercourse Name: Not Supplied<br>Catchment Name: Mersey<br>Primacy: 1 | A19NW (NE) | 984 | 7 | 384153 399311 |
| 148 | **OS Water Network Lines**<br>Watercourse Form: Inland river<br>Watercourse Length: 42.3<br>Watercourse Level: On ground surface<br>Permanent: True<br>Watercourse Name: River Medlock<br>Catchment Name: Mersey<br>Primacy: 1 | A7SE (SW) | 987 | 7 | 383315 397496 |
| 149 | **OS Water Network Lines**<br>Watercourse Form: Inland river<br>Watercourse Length: 29.9<br>Watercourse Level: On ground surface<br>Permanent: True<br>Watercourse Name: River Medlock<br>Catchment Name: Mersey<br>Primacy: 1 | A7SE (SW) | 987 | 7 | 383334 397487 |
| 150 | **OS Water Network Lines**<br>Watercourse Form: Inland river<br>Watercourse Length: 19.1<br>Watercourse Level: Underground<br>Permanent: True<br>Watercourse Name: River Medlock<br>Catchment Name: Mersey<br>Primacy: 1 | A7SE (SW) | 987 | 7 | 383315 397496 |
| 151 | **OS Water Network Lines**<br>Watercourse Form: Canal<br>Watercourse Length: 285.0<br>Watercourse Level: On ground surface<br>Permanent: True<br>Watercourse Name: Bridgewater Canal<br>Catchment Name: Mersey<br>Primacy: 1 | A7SE (SW) | 990 | 7 | 383276 397513 |
| 152 | **OS Water Network Lines**<br>Watercourse Form: Canal<br>Watercourse Length: 66.0<br>Watercourse Level: On ground surface<br>Permanent: True<br>Watercourse Name: Rochdale Canal<br>Catchment Name: Mersey<br>Primacy: 1 | A14SE (E) | 996 | 7 | 384744 398147 |
| 153 | **OS Water Network Lines**<br>Watercourse Form: Inland river<br>Watercourse Length: 37.7<br>Watercourse Level: On ground surface<br>Permanent: True<br>Watercourse Name: River Medlock<br>Catchment Name: Mersey<br>Primacy: 1 | A7SE (SW) | 999 | 7 | 383351 397468 |
| 154 | **OS Water Network Lines**<br>Watercourse Form: Inland river<br>Watercourse Length: 582.0<br>Watercourse Level: On ground surface<br>Permanent: True<br>Watercourse Name: River Irk<br>Catchment Name: Mersey<br>Primacy: 1 | A19NW (NE) | 1000 | 7 | 384301 399251 |

| Map ID | Details | Quadrant Reference (Compass Direction) | Estimated Distance From Site | Contact | NGR |
|---|---|---|---|---|---|
| 155 | **Historical Landfill Sites**<br>Licence Holder: Not Supplied<br>Location: Salford, Greater Manchester<br>Name: Overbridge Road<br>Operator Location: Not Supplied<br>Boundary Accuracy: As Supplied<br>Provider Reference: EAHLD17901<br>First Input Date: Not Supplied<br>Last Input Date: Not Supplied<br>Specified Waste Type: Not Supplied<br>EA Waste Ref: 0<br>Regis Ref: Not Supplied<br>WRC Ref: Not Supplied<br>BGS Ref: Not Supplied<br>Other Ref: E090 | A18NW (N) | 930 | 2 | 383478 399307 |
| 156 | **Licensed Waste Management Facilities (Locations)**<br>Licence Number: 105196<br>Location: 100 Barbirolli Square, Manchester, M2 3AB<br>Operator Name: Hillhouse Remediation Ltd<br>Operator Location: Not Supplied<br>Authority: Environment Agency - North West Region, South Area<br>Site Category: Mobile plant for reclamation, restoration<br>**Licence Status: Issued**<br>Issued: 22nd June 2011<br>Last Modified: Not Supplied<br>Expires: Not Supplied<br>Suspended: Not Supplied<br>Revoked: Not Supplied<br>Surrendered: Not Supplied<br>IPPC Reference: Not Supplied<br>Positional Accuracy: Manually positioned to the address or location | A8SE (S) | 698 | 2 | 383879 397693 |
| | **Local Authority Landfill Coverage**<br>Name: Manchester City Council<br>- Had landfill data but passed it to the relevant environment agency | | 0 | 8 | 383755 398397 |
| | **Local Authority Landfill Coverage**<br>Name: Salford Metropolitan District Council<br>- Has no landfill data to supply | | 191 | 4 | 383607 398551 |
| 157 | **Potentially Infilled Land (Non-Water)**<br>Bearing Ref: N<br>Use: Unknown Filled Ground (Pit, quarry etc)<br>Date of Mapping: 1994 | A18NE (N) | 915 | - | 383881 399317 |
| 158 | **Potentially Infilled Land (Water)**<br>Use: Unknown Filled Ground (Pond, marsh, river, stream, dock etc)<br>Date of Mapping: 1848 | A8NE (SE) | 610 | - | 384086 397859 |
| 159 | **Potentially Infilled Land (Water)**<br>Use: Unknown Filled Ground (Pond, marsh, river, stream, dock etc)<br>Date of Mapping: 1848 | A8NW (S) | 618 | - | 383588 397790 |
| 160 | **Potentially Infilled Land (Water)**<br>Use: Unknown Filled Ground (Pond, marsh, river, stream, dock etc)<br>Date of Mapping: 1848 | A8NE (SE) | 619 | - | 384046 397827 |
| 161 | **Potentially Infilled Land (Water)**<br>Use: Unknown Filled Ground (Pond, marsh, river, stream, dock etc)<br>Date of Mapping: 1896 | A8NE (S) | 636 | - | 383919 397764 |
| 162 | **Potentially Infilled Land (Water)**<br>Use: Unknown Filled Ground (Pond, marsh, river, stream, dock etc)<br>Date of Mapping: 1909 | A8NE (S) | 650 | - | 383909 397747 |
| 163 | **Potentially Infilled Land (Water)**<br>Use: Unknown Filled Ground (Pond, marsh, river, stream, dock etc)<br>Date of Mapping: 1938 | A8SE (S) | 672 | - | 383777 397711 |
| 164 | **Potentially Infilled Land (Water)**<br>Use: Unknown Filled Ground (Pond, marsh, river, stream, dock etc)<br>Date of Mapping: 1956 | A9NW (SE) | 687 | - | 384134 397798 |
| 165 | **Potentially Infilled Land (Water)**<br>Use: Unknown Filled Ground (Pond, marsh, river, stream, dock etc)<br>Date of Mapping: 1848 | A9NE (SE) | 801 | - | 384499 398038 |
| 166 | **Potentially Infilled Land (Water)**<br>Use: Unknown Filled Ground (Pond, marsh, river, stream, dock etc)<br>Date of Mapping: 1848 | A18NE (N) | 821 | - | 383887 399222 |

| Map ID | Details | Quadrant Reference (Compass Direction) | Estimated Distance From Site | Contact | NGR |
|---|---|---|---|---|---|
| 167 | **Potentially Infilled Land (Water)**<br>Use: Unknown Filled Ground (Pond, marsh, river, stream, dock etc)<br>Date of Mapping: 1923 | A9NE (SE) | 840 | - | 384476 397921 |
| 168 | **Potentially Infilled Land (Water)**<br>Use: Unknown Filled Ground (Pond, marsh, river, stream, dock etc)<br>Date of Mapping: 1848 | A12SW (W) | 853 | - | 382938 398076 |
| 169 | **Potentially Infilled Land (Water)**<br>Use: Unknown Filled Ground (Pond, marsh, river, stream, dock etc)<br>Date of Mapping: 1848 | A18NW (N) | 856 | - | 383468 399225 |
| 170 | **Potentially Infilled Land (Water)**<br>Use: Unknown Filled Ground (Pond, marsh, river, stream, dock etc)<br>Date of Mapping: 1848 | A18NE (N) | 860 | - | 383922 399254 |
| 171 | **Potentially Infilled Land (Water)**<br>Use: Unknown Filled Ground (Pond, marsh, river, stream, dock etc)<br>Date of Mapping: 1896 | A8SE (S) | 895 | - | 383799 397488 |
| 172 | **Potentially Infilled Land (Water)**<br>Use: Unknown Filled Ground (Pond, marsh, river, stream, dock etc)<br>Date of Mapping: 1848 | A12SW (W) | 920 | - | 382854 398116 |
| 173 | **Potentially Infilled Land (Water)**<br>Use: Unknown Filled Ground (Pond, marsh, river, stream, dock etc)<br>Date of Mapping: 1956 | A18NW (N) | 928 | - | 383485 399306 |
| 174 | **Potentially Infilled Land (Water)**<br>Use: Unknown Filled Ground (Pond, marsh, river, stream, dock etc)<br>Date of Mapping: 1848 | A7NW (SW) | 936 | - | 382877 398010 |
| 175 | **Potentially Infilled Land (Water)**<br>Use: Unknown Filled Ground (Pond, marsh, river, stream, dock etc)<br>Date of Mapping: 1923 | A14SE (E) | 944 | - | 384704 398208 |
| 176 | **Potentially Infilled Land (Water)**<br>Use: Unknown Filled Ground (Pond, marsh, river, stream, dock etc)<br>Date of Mapping: 1909 | A8SE (S) | 945 | - | 383890 397445 |
| 177 | **Potentially Infilled Land (Water)**<br>Use: Unknown Filled Ground (Pond, marsh, river, stream, dock etc)<br>Date of Mapping: 1896 | A8SE (S) | 958 | - | 383874 397430 |
| 178 | **Potentially Infilled Land (Water)**<br>Use: Unknown Filled Ground (Pond, marsh, river, stream, dock etc)<br>Date of Mapping: 1848 | A12SW (W) | 963 | - | 382783 398222 |
| 179 | **Potentially Infilled Land (Water)**<br>Use: Unknown Filled Ground (Pond, marsh, river, stream, dock etc)<br>Date of Mapping: 1896 | A8SE (S) | 971 | - | 383949 397428 |
| 180 | **Potentially Infilled Land (Water)**<br>Use: Unknown Filled Ground (Pond, marsh, river, stream, dock etc)<br>Date of Mapping: 1923 | A14SE (E) | 975 | - | 384755 398377 |
| 181 | **Potentially Infilled Land (Water)**<br>Use: Unknown Filled Ground (Pond, marsh, river, stream, dock etc)<br>Date of Mapping: 1848 | A7SW (SW) | 984 | - | 383074 397659 |
| 182 | **Registered Waste Transfer Sites**<br>Licence Holder: Supertune Automotive Ltd<br>Licence Reference: 00604/90<br>Site Location: Gore Street, SALFORD, Greater Manchester, M3 5FP<br>Operator Location: Oldham Central Trading Park, Coulton Close, OLDHAM, Lancashire, OL1 4EB<br>Authority: Environment Agency - North West Region, South Area<br>Site Category: Transfer<br>Max Input Rate: Undefined<br>Waste Source Restrictions: No known restriction on source of waste<br>Licence Status: Site exempt from licenceExempt<br>Dated: 1st August 1990<br>Preceded By Licence: Not Given<br>Superseded By Licence: Not Given<br>Positional Accuracy: Manually positioned to the road within the address or location<br>Boundary Quality: Not Supplied<br>Authorised Waste: Hydrocarbons<br>Oxygen Containing Organic Compounds<br>Paint Waste $ | A12NE (W) | 637 | 2 | 383100 398480 |

| Map ID | Details | Quadrant Reference (Compass Direction) | Estimated Distance From Site | Contact | NGR |
|---|---|---|---|---|---|
| 183 | **Registered Waste Transfer Sites**<br>Licence Holder: E & N Gregson & Co<br>Licence Reference: 00191<br>Site Location: Ravald Street, Salford, Greater Manchester<br>Operator Location: Ravald School, Salford, Greater Manchester<br>Authority: Environment Agency - North West Region, South Area<br>Site Category: Transfer<br>Max Input Rate: Very Small (Less than 10,000 tonnes per year)<br>Waste Source Restrictions: No known restriction on source of waste<br>Licence Status: Licence lapsed/cancelled/defunct/not applicable/surrenderedCancelled<br>Dated: 27th November 1981<br>Preceded By Licence: Not Given<br>Superseded By Licence: Not Given<br>Positional Accuracy: Manually positioned to the road within the address or location<br>Boundary Quality: Not Supplied<br>Authorised Waste: Latex, Latex/Rubber Sol'Ns/Susp'Ns<br>Oxygen Containing Organic Compounds<br>Paint Waste $<br>Soaps & Detergents<br>Waste From Ink Manufacture And Use<br>Water (Contaminated) | A17SE (NW) | 765 | 2 | 383228 398984 |

| Map ID | Details | Quadrant Reference (Compass Direction) | Estimated Distance From Site | Contact | NGR |
|---|---|---|---|---|---|
| | **BGS 1:625,000 Solid Geology**<br>Description: Triassic Rocks (Undifferentiated) | A13SW (NW) | 0 | 1 | 383755 398397 |
| | **BGS Estimated Soil Chemistry**<br>Source: British Geological Survey, National Geoscience Information Service<br>Soil Sample Type: Rural Soil<br>Arsenic Concentration: 15 - 25 mg/kg<br>Cadmium Concentration: <1.8 mg/kg<br>Chromium Concentration: 60 - 90 mg/kg<br>Lead Concentration: 100 - 200 mg/kg<br>Nickel Concentration: 30 - 45 mg/kg | A13SW (NW) | 0 | 1 | 383755 398397 |
| | **BGS Estimated Soil Chemistry**<br>Source: British Geological Survey, National Geoscience Information Service<br>Soil Sample Type: Rural Soil<br>Arsenic Concentration: 25 - 35 mg/kg<br>Cadmium Concentration: <1.8 mg/kg<br>Chromium Concentration: 60 - 90 mg/kg<br>Lead Concentration: 100 - 200 mg/kg<br>Nickel Concentration: 15 - 30 mg/kg | A8NW (SW) | 415 | 1 | 383578 398005 |
| | **BGS Estimated Soil Chemistry**<br>Source: British Geological Survey, National Geoscience Information Service<br>Soil Sample Type: Rural Soil<br>Arsenic Concentration: 25 - 35 mg/kg<br>Cadmium Concentration: <1.8 mg/kg<br>Chromium Concentration: 60 - 90 mg/kg<br>Lead Concentration: 100 - 200 mg/kg<br>Nickel Concentration: 30 - 45 mg/kg | A8NW (SW) | 416 | 1 | 383589 398000 |
| | **BGS Estimated Soil Chemistry**<br>Source: British Geological Survey, National Geoscience Information Service<br>Soil Sample Type: Rural Soil<br>Arsenic Concentration: 25 - 35 mg/kg<br>Cadmium Concentration: <1.8 mg/kg<br>Chromium Concentration: 60 - 90 mg/kg<br>Lead Concentration: 100 - 200 mg/kg<br>Nickel Concentration: 15 - 30 mg/kg | A8NW (S) | 441 | 1 | 383651 397958 |
| | **BGS Estimated Soil Chemistry**<br>Source: British Geological Survey, National Geoscience Information Service<br>Soil Sample Type: Rural Soil<br>Arsenic Concentration: 25 - 35 mg/kg<br>Cadmium Concentration: <1.8 mg/kg<br>Chromium Concentration: 60 - 90 mg/kg<br>Lead Concentration: 100 - 200 mg/kg<br>Nickel Concentration: <15 mg/kg | A18SE (NE) | 554 | 1 | 384074 398867 |
| | **BGS Estimated Soil Chemistry**<br>Source: British Geological Survey, National Geoscience Information Service<br>Soil Sample Type: Rural Soil<br>Arsenic Concentration: 15 - 25 mg/kg<br>Cadmium Concentration: <1.8 mg/kg<br>Chromium Concentration: 60 - 90 mg/kg<br>Lead Concentration: 200 - 300 mg/kg<br>Nickel Concentration: 15 - 30 mg/kg | A18SW (N) | 586 | 1 | 383755 399000 |

| Map ID | Details | Quadrant Reference (Compass Direction) | Estimated Distance From Site | Contact | NGR |
|---|---|---|---|---|---|
| | **BGS Estimated Soil Chemistry**<br>Source: British Geological Survey, National Geoscience Information Service<br>Soil Sample Type: Rural Soil<br>Arsenic Concentration: 15 - 25 mg/kg<br>Cadmium Concentration: <1.8 mg/kg<br>Chromium Concentration: 60 - 90 mg/kg<br>Lead Concentration: 200 - 300 mg/kg<br>Nickel Concentration: 30 - 45 mg/kg | A18SW (N) | 592 | 1 | 383652 399000 |
| | **BGS Estimated Soil Chemistry**<br>Source: British Geological Survey, National Geoscience Information Service<br>Soil Sample Type: Rural Soil<br>Arsenic Concentration: 15 - 25 mg/kg<br>Cadmium Concentration: <1.8 mg/kg<br>Chromium Concentration: 60 - 90 mg/kg<br>Lead Concentration: 200 - 300 mg/kg<br>Nickel Concentration: 30 - 45 mg/kg | A18SE (N) | 617 | 1 | 383936 399000 |
| | **BGS Estimated Soil Chemistry**<br>Source: British Geological Survey, National Geoscience Information Service<br>Soil Sample Type: Rural Soil<br>Arsenic Concentration: 25 - 35 mg/kg<br>Cadmium Concentration: <1.8 mg/kg<br>Chromium Concentration: 60 - 90 mg/kg<br>Lead Concentration: 200 - 300 mg/kg<br>Nickel Concentration: <15 mg/kg | A18SE (NE) | 662 | 1 | 384057 399000 |
| | **BGS Estimated Soil Chemistry**<br>Source: British Geological Survey, National Geoscience Information Service<br>Soil Sample Type: Rural Soil<br>Arsenic Concentration: 15 - 25 mg/kg<br>Cadmium Concentration: <1.8 mg/kg<br>Chromium Concentration: 60 - 90 mg/kg<br>Lead Concentration: 200 - 300 mg/kg<br>Nickel Concentration: 30 - 45 mg/kg | A19SW (NE) | 708 | 1 | 384153 399000 |
| | **BGS Estimated Soil Chemistry**<br>Source: British Geological Survey, National Geoscience Information Service<br>Soil Sample Type: Rural Soil<br>Arsenic Concentration: 15 - 25 mg/kg<br>Cadmium Concentration: <1.8 mg/kg<br>Chromium Concentration: 60 - 90 mg/kg<br>Lead Concentration: 100 - 200 mg/kg<br>Nickel Concentration: 15 - 30 mg/kg | A18NW (N) | 792 | 1 | 383500 399169 |
| | **BGS Estimated Soil Chemistry**<br>Source: British Geological Survey, National Geoscience Information Service<br>Soil Sample Type: Rural Soil<br>Arsenic Concentration: 25 - 35 mg/kg<br>Cadmium Concentration: <1.8 mg/kg<br>Chromium Concentration: 60 - 90 mg/kg<br>Lead Concentration: 100 - 200 mg/kg<br>Nickel Concentration: 30 - 45 mg/kg | A8SE (S) | 840 | 1 | 383982 397569 |

| Map ID | Details | Quadrant Reference (Compass Direction) | Estimated Distance From Site | Contact | NGR |
|---|---|---|---|---|---|
| | **BGS Estimated Soil Chemistry**<br>Source: British Geological Survey, National Geoscience Information Service<br>Soil Sample Type: Rural Soil<br>Arsenic Concentration: 25 - 35 mg/kg<br>Cadmium Concentration: <1.8 mg/kg<br>Chromium Concentration: 60 - 90 mg/kg<br>Lead Concentration: 100 - 200 mg/kg<br>Nickel Concentration: <15 mg/kg | A7SE (SW) | 846 | 1 | 383353 397635 |
| | **BGS Estimated Soil Chemistry**<br>Source: British Geological Survey, National Geoscience Information Service<br>Soil Sample Type: Rural Soil<br>Arsenic Concentration: <15 mg/kg<br>Cadmium Concentration: <1.8 mg/kg<br>Chromium Concentration: 60 - 90 mg/kg<br>Lead Concentration: 200 - 300 mg/kg<br>Nickel Concentration: 15 - 30 mg/kg | A18NW (N) | 882 | 1 | 383515 399267 |
| | **BGS Estimated Soil Chemistry**<br>Source: British Geological Survey, National Geoscience Information Service<br>Soil Sample Type: Rural Soil<br>Arsenic Concentration: <15 mg/kg<br>Cadmium Concentration: <1.8 mg/kg<br>Chromium Concentration: 60 - 90 mg/kg<br>Lead Concentration: 100 - 200 mg/kg<br>Nickel Concentration: 15 - 30 mg/kg | A18NW (N) | 886 | 1 | 383500 399267 |
| | **BGS Estimated Soil Chemistry**<br>Source: British Geological Survey, National Geoscience Information Service<br>Soil Sample Type: Rural Soil<br>Arsenic Concentration: 25 - 35 mg/kg<br>Cadmium Concentration: <1.8 mg/kg<br>Chromium Concentration: 60 - 90 mg/kg<br>Lead Concentration: 100 - 200 mg/kg<br>Nickel Concentration: <15 mg/kg | A9NE (SE) | 900 | 1 | 384531 397893 |
| | **BGS Estimated Soil Chemistry**<br>Source: British Geological Survey, National Geoscience Information Service<br>Soil Sample Type: Rural Soil<br>Arsenic Concentration: 15 - 25 mg/kg<br>Cadmium Concentration: <1.8 mg/kg<br>Chromium Concentration: 60 - 90 mg/kg<br>Lead Concentration: 100 - 200 mg/kg<br>Nickel Concentration: 15 - 30 mg/kg | A18NW (N) | 966 | 1 | 383500 399349 |
| | **BGS Measured Urban Soil Chemistry**<br>Source: British Geological Survey, National Geoscience Information Service<br>Grid: 383620, 398440<br>Soil Sample Type: Topsoil<br>Sample Area: Manchester<br>Arsenic Measured Concentration: 24.80 mg/kg<br>Cadmium Measured Concentration: 2.20 mg/kg<br>Chromium Measured Concentration: 74.20 mg/kg<br>Lead Measured Concentration: 376.60 mg/kg<br>Nickel Measured Concentration: 25.90 mg/kg | A13NW (W) | 120 | 1 | 383620 398440 |

| Map ID | Details | Quadrant Reference (Compass Direction) | Estimated Distance From Site | Contact | NGR |
|---|---|---|---|---|---|
| | **BGS Measured Urban Soil Chemistry**<br>Source: British Geological Survey, National Geoscience Information Service<br>Grid: 383870, 398810<br>Soil Sample Type: Topsoil<br>Sample Area: Manchester<br>Arsenic Measured Concentration: 10.50 mg/kg<br>Cadmium Measured Concentration: 0.30 mg/kg<br>Chromium Measured Concentration: 43.80 mg/kg<br>Lead Measured Concentration: 67.70 mg/kg<br>Nickel Measured Concentration: 13.20 mg/kg | A18SE (N) | 416 | 1 | 383870 398810 |
| | **BGS Measured Urban Soil Chemistry**<br>Source: British Geological Survey, National Geoscience Information Service<br>Grid: 383240, 398740<br>Soil Sample Type: Topsoil<br>Sample Area: Manchester<br>Arsenic Measured Concentration: 25.70 mg/kg<br>Cadmium Measured Concentration: 1.00 mg/kg<br>Chromium Measured Concentration: 91.40 mg/kg<br>Lead Measured Concentration: 212.00 mg/kg<br>Nickel Measured Concentration: 32.90 mg/kg | A17SE (NW) | 596 | 1 | 383240 398740 |
| | **BGS Measured Urban Soil Chemistry**<br>Source: British Geological Survey, National Geoscience Information Service<br>Grid: 384380, 398240<br>Soil Sample Type: Topsoil<br>Sample Area: Manchester<br>Arsenic Measured Concentration: 2.50 mg/kg<br>Cadmium Measured Concentration: 0.30 mg/kg<br>Chromium Measured Concentration: 28.60 mg/kg<br>Lead Measured Concentration: 20.10 mg/kg<br>Nickel Measured Concentration: 5.40 mg/kg | A14SW (E) | 620 | 1 | 384380 398240 |
| | **BGS Measured Urban Soil Chemistry**<br>Source: British Geological Survey, National Geoscience Information Service<br>Grid: 383880, 397770<br>Soil Sample Type: Topsoil<br>Sample Area: Manchester<br>Arsenic Measured Concentration: 11.90 mg/kg<br>Cadmium Measured Concentration: 0.30 mg/kg<br>Chromium Measured Concentration: 55.90 mg/kg<br>Lead Measured Concentration: 102.20 mg/kg<br>Nickel Measured Concentration: 17.80 mg/kg | A8NE (S) | 622 | 1 | 383880 397770 |
| | **BGS Measured Urban Soil Chemistry**<br>Source: British Geological Survey, National Geoscience Information Service<br>Grid: 383120, 398090<br>Soil Sample Type: Topsoil<br>Sample Area: Manchester<br>Arsenic Measured Concentration: 28.10 mg/kg<br>Cadmium Measured Concentration: 0.90 mg/kg<br>Chromium Measured Concentration: 66.10 mg/kg<br>Lead Measured Concentration: 436.60 mg/kg<br>Nickel Measured Concentration: 32.50 mg/kg | A12SE (SW) | 681 | 1 | 383120 398090 |

| Map ID | Details | Quadrant Reference (Compass Direction) | Estimated Distance From Site | Contact | NGR |
|---|---|---|---|---|---|
| | **BGS Measured Urban Soil Chemistry**<br>Source: British Geological Survey, National Geoscience Information Service<br>Grid: 384360, 398920<br>Soil Sample Type: Topsoil<br>Sample Area: Manchester<br>Arsenic Measured Concentration: 15.00 mg/kg<br>Cadmium Measured Concentration: 0.30 mg/kg<br>Chromium Measured Concentration: 50.90 mg/kg<br>Lead Measured Concentration: 198.50 mg/kg<br>Nickel Measured Concentration: 17.70 mg/kg | A19SW (NE) | 781 | 1 | 384360 398920 |
| | **BGS Measured Urban Soil Chemistry**<br>Source: British Geological Survey, National Geoscience Information Service<br>Grid: 383250, 397700<br>Soil Sample Type: Topsoil<br>Sample Area: Manchester<br>Arsenic Measured Concentration: 16.40 mg/kg<br>Cadmium Measured Concentration: 0.50 mg/kg<br>Chromium Measured Concentration: 48.80 mg/kg<br>Lead Measured Concentration: 147.70 mg/kg<br>Nickel Measured Concentration: 21.10 mg/kg | A7SE (SW) | 842 | 1 | 383250 397700 |
| | **BGS Measured Urban Soil Chemistry**<br>Source: British Geological Survey, National Geoscience Information Service<br>Grid: 384430, 397810<br>Soil Sample Type: Topsoil<br>Sample Area: Manchester<br>Arsenic Measured Concentration: 34.90 mg/kg<br>Cadmium Measured Concentration: 1.90 mg/kg<br>Chromium Measured Concentration: 78.20 mg/kg<br>Lead Measured Concentration: 339.10 mg/kg<br>Nickel Measured Concentration: 32.10 mg/kg | A9NW (SE) | 870 | 1 | 384430 397810 |
| | **BGS Measured Urban Soil Chemistry**<br>Source: British Geological Survey, National Geoscience Information Service<br>Grid: 383700, 399300<br>Soil Sample Type: Topsoil<br>Sample Area: Manchester<br>Arsenic Measured Concentration: 19.10 mg/kg<br>Cadmium Measured Concentration: 2.10 mg/kg<br>Chromium Measured Concentration: 74.20 mg/kg<br>Lead Measured Concentration: 382.80 mg/kg<br>Nickel Measured Concentration: 25.40 mg/kg | A18NW (N) | 887 | 1 | 383700 399300 |
| | **BGS Measured Urban Soil Chemistry**<br>Source: British Geological Survey, National Geoscience Information Service<br>Grid: 383270, 399230<br>Soil Sample Type: Topsoil<br>Sample Area: Manchester<br>Arsenic Measured Concentration: 18.10 mg/kg<br>Cadmium Measured Concentration: 0.90 mg/kg<br>Chromium Measured Concentration: 86.30 mg/kg<br>Lead Measured Concentration: 298.10 mg/kg<br>Nickel Measured Concentration: 21.50 mg/kg | A17NE (NW) | 941 | 1 | 383270 399230 |

| Map ID | Details | Quadrant Reference (Compass Direction) | Estimated Distance From Site | Contact | NGR |
|---|---|---|---|---|---|
| | **BGS Measured Urban Soil Chemistry**<br>Source: British Geological Survey, National Geoscience Information Service<br>Grid: 384750, 398170<br>Soil Sample Type: Topsoil<br>Sample Area: Manchester<br>Arsenic Measured Concentration: 15.60 mg/kg<br>Cadmium Measured Concentration: 0.50 mg/kg<br>Chromium Measured Concentration: 83.30 mg/kg<br>Lead Measured Concentration: 178.60 mg/kg<br>Nickel Measured Concentration: 23.50 mg/kg | A14SE (E) | 996 | 1 | 384750 398170 |
| | **BGS Urban Soil Chemistry Averages**<br>Source: British Geological Survey, National Geoscience Information Service<br>Sample Area: Manchester<br>Count Id: 300<br>Arsenic Minimum Concentration: 3.00 mg/kg<br>Arsenic Average Concentration: 28.00 mg/kg<br>Arsenic Maximum Concentration: 1008.00 mg/kg<br>Cadmium Minimum Concentration: 0.30 mg/kg<br>Cadmium Average Concentration: 1.40 mg/kg<br>Cadmium Maximum Concentration: 80.30 mg/kg<br>Chromium Minimum Concentration: 29.00 mg/kg<br>Chromium Average Concentration: 92.00 mg/kg<br>Chromium Maximum Concentration: 1252.00 mg/kg<br>Lead Minimum Concentration: 20.00 mg/kg<br>Lead Average Concentration: 270.00 mg/kg<br>Lead Maximum Concentration: 2687.00 mg/kg<br>Nickel Minimum Concentration: 5.00 mg/kg<br>Nickel Average Concentration: 32.00 mg/kg<br>Nickel Maximum Concentration: 137.00 mg/kg | A13SW (NW) | 0 | 1 | 383755 398397 |
| | **Coal Mining Affected Areas**<br>Description: In an area which may be affected by coal mining activity. It is recommended that a coal mining report is obtained from the Coal Authority. Contact details are included in the Useful Contacts section of this report. | A13SW (NW) | 0 | 9 | 383755 398397 |
| | **Non Coal Mining Areas of Great Britain**<br>No Hazard | | | | |
| | **Potential for Collapsible Ground Stability Hazards**<br>Hazard Potential: Very Low<br>Source: British Geological Survey, National Geoscience Information Service | A13SW (NW) | 0 | 1 | 383755 398397 |
| | **Potential for Compressible Ground Stability Hazards**<br>Hazard Potential: No Hazard<br>Source: British Geological Survey, National Geoscience Information Service | A13SW (NW) | 0 | 1 | 383755 398397 |
| | **Potential for Ground Dissolution Stability Hazards**<br>Hazard Potential: No Hazard<br>Source: British Geological Survey, National Geoscience Information Service | A13SW (NW) | 0 | 1 | 383755 398397 |
| | **Potential for Landslide Ground Stability Hazards**<br>Hazard Potential: Very Low<br>Source: British Geological Survey, National Geoscience Information Service | A13SW (NW) | 0 | 1 | 383755 398397 |
| | **Potential for Running Sand Ground Stability Hazards**<br>Hazard Potential: Very Low<br>Source: British Geological Survey, National Geoscience Information Service | A13SW (W) | 0 | 1 | 383745 398397 |
| | **Potential for Running Sand Ground Stability Hazards**<br>Hazard Potential: Low<br>Source: British Geological Survey, National Geoscience Information Service | A13SW (NW) | 0 | 1 | 383755 398397 |

| Map ID | Details | Quadrant Reference (Compass Direction) | Estimated Distance From Site | Contact | NGR |
|---|---|---|---|---|---|
| | **Potential for Running Sand Ground Stability Hazards**<br>Hazard Potential: Low<br>Source: British Geological Survey, National Geoscience Information Service | A13SE (S) | 85 | 1 | 383777 398298 |
| | **Potential for Shrinking or Swelling Clay Ground Stability Hazards**<br>Hazard Potential: No Hazard<br>Source: British Geological Survey, National Geoscience Information Service | A13SW (NW) | 0 | 1 | 383755 398397 |
| | **Potential for Shrinking or Swelling Clay Ground Stability Hazards**<br>Hazard Potential: Very Low<br>Source: British Geological Survey, National Geoscience Information Service | A13SE (SE) | 55 | 1 | 383803 398336 |
| | **Radon Potential - Radon Affected Areas**<br>Affected Area: The property is in a Lower probability radon area (less than 1% of homes are estimated to be at or above the Action Level).<br>Source: British Geological Survey, National Geoscience Information Service | A13SW (NW) | 0 | 1 | 383755 398397 |
| | **Radon Potential - Radon Protection Measures**<br>Protection Measure: No radon protective measures are necessary in the construction of new dwellings or extensions<br>Source: British Geological Survey, National Geoscience Information Service | A13SW (NW) | 0 | 1 | 383755 398397 |

| Map ID | Details | Quadrant Reference (Compass Direction) | Estimated Distance From Site | Contact | NGR |
|---|---|---|---|---|---|
| 184 | **Contemporary Trade Directory Entries**<br>Name: Currys Digital<br>Location: 22, St. Anns Square, Manchester, M2 7JB<br>Classification: Electrical Goods Sales, Manufacturers & Wholesalers<br>**Status: Inactive**<br>Positional Accuracy: Automatically positioned to the address | A13NE (NE) | 4 | - | 383764 398406 |
| 184 | **Contemporary Trade Directory Entries**<br>Name: Sandys (Uk) Ltd<br>Location: 6, St. Anns Square, Manchester, M2 7HN<br>Classification: Sports Equipment Manufacturers & Distributors<br>**Status: Inactive**<br>Positional Accuracy: Automatically positioned to the address | A13NE (N) | 44 | - | 383772 398452 |
| 185 | **Contemporary Trade Directory Entries**<br>Name: A K A Bespoke Jewellers<br>Location: 61-63, Barton Arcade, Manchester, M3 2BJ<br>Classification: Jewellery Manufacturers & Repairers<br>**Status: Active**<br>Positional Accuracy: Automatically positioned to the address | A13NW (N) | 52 | - | 383747 398465 |
| 185 | **Contemporary Trade Directory Entries**<br>Name: Colloides Naturels (Uk) Ltd<br>Location: Regency Court, 62-66, Deansgate, Manchester, Lancashire, M3 2EN<br>Classification: Food Colouring, Flavouring & Additive Manufacturers & Distributors<br>**Status: Inactive**<br>Positional Accuracy: Manually positioned to the address or location | A13NW (N) | 86 | - | 383716 398497 |
| 186 | **Contemporary Trade Directory Entries**<br>Name: Rollerblinds Ltd<br>Location: 46, Barton Arcade, Manchester, M3 2BH<br>Classification: Blinds, Awnings & Canopies<br>**Status: Inactive**<br>Positional Accuracy: Automatically positioned to the address | A13NE (N) | 70 | - | 383768 398478 |
| 187 | **Contemporary Trade Directory Entries**<br>Name: Harrisons Cleaning Specialists<br>Location: National House, 36, St. Ann Street, Manchester, M60 8HF<br>Classification: Commercial Cleaning Services<br>**Status: Inactive**<br>Positional Accuracy: Automatically positioned to the address | A13SE (SE) | 74 | - | 383838 398343 |
| 187 | **Contemporary Trade Directory Entries**<br>Name: Jonathan Kaye<br>Location: Third Floor, James Binney House, 52, Cross Street, Manchester, M2 7AR<br>Classification: Jewellery Manufacturers & Repairers<br>**Status: Inactive**<br>Positional Accuracy: Automatically positioned to the address | A13SE (SE) | 79 | - | 383826 398323 |
| 187 | **Contemporary Trade Directory Entries**<br>Name: Now Time<br>Location: James Binney House, 52, Cross Street, Manchester, M2 7AR<br>Classification: Printers<br>**Status: Inactive**<br>Positional Accuracy: Automatically positioned to the address | A13SE (SE) | 79 | - | 383826 398323 |
| 187 | **Contemporary Trade Directory Entries**<br>Name: Pure Beauty<br>Location: 49, King Street, Manchester, Lancashire, M2 7AY<br>Classification: Toiletries<br>**Status: Inactive**<br>Positional Accuracy: Manually positioned to the address or location | A13SE (SE) | 93 | - | 383832 398310 |
| 187 | **Contemporary Trade Directory Entries**<br>Name: Thomas Pink<br>Location: 58, King Street, Manchester, M2 4LY<br>Classification: Shirt Makers<br>**Status: Inactive**<br>Positional Accuracy: Automatically positioned to the address | A13SE (SE) | 102 | - | 383803 398286 |
| 187 | **Contemporary Trade Directory Entries**<br>Name: Lacamanda Ltd<br>Location: EAGLE BUILDINGS, 64, CROSS STREET, MANCHESTER, M2 4JQ<br>Classification: Clothing & Fabrics - Manufacturers<br>**Status: Inactive**<br>Positional Accuracy: Automatically positioned to the address | A13SE (SE) | 122 | - | 383833 398276 |
| 188 | **Contemporary Trade Directory Entries**<br>Name: Molton Brown<br>Location: 7, St. Anns Square, Manchester, M2 7EF<br>Classification: Homefurnishings - Manufacturers<br>**Status: Inactive**<br>Positional Accuracy: Automatically positioned to the address | A13NE (NE) | 76 | - | 383842 398442 |

| Map ID | Details | Quadrant Reference (Compass Direction) | Estimated Distance From Site | Contact | NGR |
|---|---|---|---|---|---|
| 189 | **Contemporary Trade Directory Entries**<br>Name: Tanzo Passenger Services Ltd<br>Location: 34-36, King Street, Manchester, M2 6AZ<br>Classification: Bus & Coach Operators & Stations<br>**Status: Inactive**<br>Positional Accuracy: Automatically positioned to the address | A13SW (S) | 95 | - | 383747 398292 |
| 189 | **Contemporary Trade Directory Entries**<br>Name: Ollier Smurthwaite Architects Ltd<br>Location: 40-44, KING STREET, MANCHESTER, M2 6BA<br>Classification: Mechanical Engineers<br>**Status: Active**<br>Positional Accuracy: Automatically positioned to the address | A13SE (S) | 95 | - | 383759 398289 |
| 190 | **Contemporary Trade Directory Entries**<br>Name: Ramboll<br>Location: Kings Court, 2-4, Exchange Street, Manchester, M2 7HA<br>Classification: Engineers - General<br>**Status: Inactive**<br>Positional Accuracy: Automatically positioned to the address | A13NE (NE) | 107 | - | 383813 398501 |
| 191 | **Contemporary Trade Directory Entries**<br>Name: Klick<br>Location: 103 Deansgate, Manchester, Lancashire, M3 2BQ<br>Classification: Photographic Processors<br>**Status: Inactive**<br>Positional Accuracy: Manually positioned to the address or location | A13SW (SW) | 110 | - | 383672 398298 |
| 191 | **Contemporary Trade Directory Entries**<br>Name: The Flight Centre<br>Location: 103 Deansgate, Manchester, Lancashire, M3 2BQ<br>Classification: Airports<br>**Status: Inactive**<br>Positional Accuracy: Manually positioned to the address or location | A13SW (SW) | 110 | - | 383672 398298 |
| 191 | **Contemporary Trade Directory Entries**<br>Name: Apollo Blinds<br>Location: 9, John Dalton Street, Manchester, M2 6FW<br>Classification: Blinds, Awnings & Canopies<br>**Status: Inactive**<br>Positional Accuracy: Automatically positioned to the address | A13SW (SW) | 142 | - | 383683 398258 |
| 191 | **Contemporary Trade Directory Entries**<br>Name: Scavolini Store<br>Location: 19 John Dalton St, Manchester, Lancashire, M2 6FW<br>Classification: Kitchen Furniture Manufacturers<br>**Status: Inactive**<br>Positional Accuracy: Manually positioned to the address or location | A13SW (S) | 144 | - | 383713 398248 |
| 191 | **Contemporary Trade Directory Entries**<br>Name: Advanced Photo<br>Location: 25, John Dalton Street, Manchester, M2 6FW<br>Classification: Photographic Processors<br>**Status: Inactive**<br>Positional Accuracy: Automatically positioned to the address | A13SW (S) | 147 | - | 383719 398245 |
| 191 | **Contemporary Trade Directory Entries**<br>Name: Colloides Naturels Ltd<br>Location: 121 Deansgate, Manchester, M3 2BW<br>Classification: Food Colouring, Flavouring & Additive Manufacturers & Distributors<br>**Status: Inactive**<br>Positional Accuracy: Manually positioned to the address or location | A13SW (SW) | 181 | - | 383650 398230 |
| 192 | **Contemporary Trade Directory Entries**<br>Name: Penhaligons<br>Location: Royal Exchange, Manchester, M2 7TT<br>Classification: Perfume Suppliers<br>**Status: Inactive**<br>Positional Accuracy: Automatically positioned to the address | A13NE (NE) | 131 | - | 383872 398491 |
| 192 | **Contemporary Trade Directory Entries**<br>Name: The Antique Fireplace<br>Location: Royal Exchange Shopping Centre, Manchester, Lancashire, M2 7DB<br>Classification: Fireplaces & Mantelpieces<br>**Status: Inactive**<br>Positional Accuracy: Manually positioned to the address or location | A13NE (NE) | 140 | - | 383866 398508 |
| 193 | **Contemporary Trade Directory Entries**<br>Name: The Offices<br>Location: 53 King Street, Manchester, Greater Manchester, M2 4LQ<br>Classification: Office Equipment Servicing & Maintenance<br>**Status: Inactive**<br>Positional Accuracy: Automatically positioned to the address | A13SE (SE) | 140 | - | 383885 398295 |

| Map ID | Details | Quadrant Reference (Compass Direction) | Estimated Distance From Site | Contact | NGR |
|---|---|---|---|---|---|
| 193 | **Contemporary Trade Directory Entries**<br>Name: Direct Service Solutions<br>Location: 53 King Street, Manchester, Greater Manchester, M2 4LQ<br>Classification: Commercial Cleaning Services<br>**Status: Active**<br>Positional Accuracy: Automatically positioned to the address | A13SE (SE) | 140 | - | 383885 398295 |
| 194 | **Contemporary Trade Directory Entries**<br>Name: Armaclad Ltd<br>Location: BLACKFRIARS HOUSE, PARSONAGE, MANCHESTER, M3 2JA<br>Classification: Coating Specialists<br>**Status: Active**<br>Positional Accuracy: Automatically positioned to the address | A13NW (NW) | 160 | - | 383649 398546 |
| 195 | **Contemporary Trade Directory Entries**<br>Name: New Brush Cleaning Services<br>Location: Manchester, Greater Manchester, M2 4nh<br>Classification: Commercial Cleaning Services<br>**Status: Inactive**<br>Positional Accuracy: Manually positioned within the geographical locality | A13SE (SE) | 169 | - | 383877 398248 |
| 195 | **Contemporary Trade Directory Entries**<br>Name: Alex Atkinson-Fletcher Ltd<br>Location: 76 King Street, Manchester, Greater Manchester, M2 4NH<br>Classification: Printers<br>**Status: Inactive**<br>Positional Accuracy: Automatically positioned to the address | A13SE (SE) | 169 | - | 383877 398248 |
| 195 | **Contemporary Trade Directory Entries**<br>Name: Wardell Armstrong Llp<br>Location: 76 King Street, Manchester, Greater Manchester, M2 4NH<br>Classification: Engineers - General<br>**Status: Active**<br>Positional Accuracy: Automatically positioned to the address | A13SE (SE) | 169 | - | 383877 398248 |
| 195 | **Contemporary Trade Directory Entries**<br>Name: Incanthera Ltd<br>Location: 76 King Street, Manchester, Greater Manchester, M2 4NH<br>Classification: Laboratories<br>**Status: Active**<br>Positional Accuracy: Automatically positioned to the address | A13SE (SE) | 169 | - | 383877 398248 |
| 195 | **Contemporary Trade Directory Entries**<br>Name: Yourprintingsolutionltd.Co.Uk<br>Location: 76, KING STREET, MANCHESTER, M2 4NH<br>Classification: Office Furniture & Equipment<br>**Status: Active**<br>Positional Accuracy: Automatically positioned to the address | A13SE (SE) | 169 | - | 383877 398248 |
| 195 | **Contemporary Trade Directory Entries**<br>Name: Wsc Cleaning<br>Location: 82 King St, Manchester, Lancashire, M2 4WQ<br>Classification: Cleaning Services - Domestic<br>**Status: Inactive**<br>Positional Accuracy: Automatically positioned to the address | A13SE (SE) | 195 | - | 383923 398256 |
| 195 | **Contemporary Trade Directory Entries**<br>Name: Firemart<br>Location: 82, King Street, Manchester, M2 4WQ<br>Classification: Firefighting Equipment<br>**Status: Inactive**<br>Positional Accuracy: Automatically positioned to the address | A13SE (SE) | 195 | - | 383923 398256 |
| 195 | **Contemporary Trade Directory Entries**<br>Name: Mxm<br>Location: 82, King Street, Manchester, Lancashire, M2 4WQ<br>Classification: Medical Equipment Manufacturers<br>**Status: Inactive**<br>Positional Accuracy: Manually positioned to the address or location | A13SE (SE) | 195 | - | 383923 398256 |
| 195 | **Contemporary Trade Directory Entries**<br>Name: Luxgen Solar<br>Location: 82, KING STREET, MANCHESTER, M2 4WQ<br>Classification: Electricity Generating & Distributing Equipment<br>**Status: Active**<br>Positional Accuracy: Automatically positioned to the address | A13SE (SE) | 195 | - | 383923 398256 |
| 196 | **Contemporary Trade Directory Entries**<br>Name: Max Spielmann<br>Location: Uk12,Marsden Way South, Manchester, Lancashire, M4 3AT<br>Classification: Photographic Processors<br>**Status: Inactive**<br>Positional Accuracy: Manually positioned within the geographical locality | A13NE (NE) | 186 | - | 383931 398506 |

| Map ID | Details | Quadrant Reference (Compass Direction) | Estimated Distance From Site | Contact | NGR |
|---|---|---|---|---|---|
| 197 | **Contemporary Trade Directory Entries**<br>Name: Instadrinks Ltd<br>Location: Ridgefield House, 14, John Dalton Street, Manchester, Lancashire, M2 6JR<br>Classification: Vending Machine Manufacturers<br>**Status: Inactive**<br>Positional Accuracy: Manually positioned to the address or location | A13SW (S) | 193 | - | 383705 398200 |
| 197 | **Contemporary Trade Directory Entries**<br>Name: Commercial Facilities<br>Location: Ridgefield House, 14, John Dalton Street, Manchester, Lancashire, M2 6JR<br>Classification: Cleaning Services - Commercial<br>**Status: Inactive**<br>Positional Accuracy: Manually positioned to the address or location | A13SW (S) | 193 | - | 383705 398200 |
| 198 | **Contemporary Trade Directory Entries**<br>Name: Davidson Powell Design<br>Location: 40, John Dalton Street, Manchester, M2 6LE<br>Classification: Jewellery Manufacturers & Repairers<br>**Status: Inactive**<br>Positional Accuracy: Automatically positioned to the address | A13SE (S) | 194 | - | 383781 398190 |
| 199 | **Contemporary Trade Directory Entries**<br>Name: Granada Dry Cleaners<br>Location: 71-73, Bridge Street, MANCHESTER, M3 2RH<br>Classification: Dry Cleaners<br>**Status: Inactive**<br>Positional Accuracy: Automatically positioned to the address | A13SW (SW) | 194 | - | 383560 398299 |
| 199 | **Contemporary Trade Directory Entries**<br>Name: National Cleaning & Painting<br>Location: 52, Bridge Street, Manchester, M3 3BW<br>Classification: Cleaning Services - Commercial<br>**Status: Inactive**<br>Positional Accuracy: Automatically positioned to the address | A13SW (SW) | 224 | - | 383539 398277 |
| 199 | **Contemporary Trade Directory Entries**<br>Name: National Cleaning<br>Location: 52, Bridge Street, Manchester, M3 3BW<br>Classification: Cleaning Services - Commercial<br>**Status: Inactive**<br>Positional Accuracy: Automatically positioned to the address | A13SW (SW) | 224 | - | 383539 398277 |
| 199 | **Contemporary Trade Directory Entries**<br>Name: National Cleaning<br>Location: 52, Bridge Street, MANCHESTER, M3 3BW<br>Classification: Commercial Cleaning Services<br>**Status: Inactive**<br>Positional Accuracy: Automatically positioned to the address | A13SW (SW) | 224 | - | 383539 398277 |
| 199 | **Contemporary Trade Directory Entries**<br>Name: Bright & Clean Manchester<br>Location: 26, Wood Street, Manchester, M3 3EF<br>Classification: Cleaning Services - Domestic<br>**Status: Inactive**<br>Positional Accuracy: Automatically positioned to the address | A13SW (SW) | 244 | - | 383535 398245 |
| 199 | **Contemporary Trade Directory Entries**<br>Name: Bright & Clean Manchester<br>Location: 26, Wood Street, Manchester, M3 3EF<br>Classification: Cleaning Services - Domestic<br>**Status: Inactive**<br>Positional Accuracy: Automatically positioned to the address | A13SW (SW) | 248 | - | 383529 398247 |
| 200 | **Contemporary Trade Directory Entries**<br>Name: Max Spielmann<br>Location: 59a, Cross Street, Manchester, Lancashire, M2 4JW<br>Classification: Photographic Processors<br>**Status: Inactive**<br>Positional Accuracy: Automatically positioned to the address | A13SE (SE) | 202 | - | 383845 398194 |
| 200 | **Contemporary Trade Directory Entries**<br>Name: Johnsons Cleaners Manchester<br>Location: Albert Square, Manchester, Greater Manchester, M2 4JW<br>Classification: Dry Cleaners<br>**Status: Active**<br>Positional Accuracy: Manually positioned to the address or location | A13SE (SE) | 205 | - | 383843 398190 |
| 200 | **Contemporary Trade Directory Entries**<br>Name: Cannon Electrical Contractors (Manchester) Ltd<br>Location: 8, Clarence Street, Manchester, M2 4DW<br>Classification: Electrical Engineers<br>**Status: Inactive**<br>Positional Accuracy: Automatically positioned to the address | A13SE (SE) | 223 | - | 383872 398182 |

| Map ID | Details | Quadrant Reference (Compass Direction) | Estimated Distance From Site | Contact | NGR |
|---|---|---|---|---|---|
| 200 | **Contemporary Trade Directory Entries**<br>Name: Inpeto Ltd<br>Location: Northern Assurance Building, 9-21, Princess Street, Manchester, Lancashire, M2 4DN<br>Classification: Pet Foods & Animal Feeds<br>**Status: Inactive**<br>Positional Accuracy: Manually positioned to the address or location | A13SE (SE) | 223 | - | 383872 398182 |
| 201 | **Contemporary Trade Directory Entries**<br>Name: Simply Nails<br>Location: 38, King Street West, Manchester, Lancashire, M3 2WZ<br>Classification: Shop Fittings Manufacturers<br>**Status: Inactive**<br>Positional Accuracy: Manually positioned to the address or location | A13SW (W) | 202 | - | 383538 398330 |
| 201 | **Contemporary Trade Directory Entries**<br>Name: Toye Kenning & Spencer Ltd<br>Location: Reedham House, 31, King Street West, Manchester, M3 2PJ<br>Classification: Clothing & Fabrics - Manufacturers<br>**Status: Inactive**<br>Positional Accuracy: Automatically positioned to the address | A13SW (W) | 213 | - | 383518 398375 |
| 201 | **Contemporary Trade Directory Entries**<br>Name: K B Cleaning<br>Location: 31-33 King Street West, Manchester, M3 2PN<br>Classification: Cleaning Services - Commercial<br>**Status: Inactive**<br>Positional Accuracy: Manually positioned to the address or location | A13SW (W) | 213 | - | 383518 398374 |
| 201 | **Contemporary Trade Directory Entries**<br>Name: Samson Hosiery Ltd<br>Location: Reedham House,31 King Street West, Manchester, Greater Manchester, M3 2PJ<br>Classification: Lingerie & Hosiery Manufacturers & Wholesalers<br>**Status: Active**<br>Positional Accuracy: Automatically positioned to the address | A13SW (W) | 214 | - | 383517 398375 |
| 201 | **Contemporary Trade Directory Entries**<br>Name: Entwistle Group L T D<br>Location: Reedham House, 31, King Street West, Manchester, M3 2PN<br>Classification: Printers<br>**Status: Inactive**<br>Positional Accuracy: Automatically positioned to the address | A13SW (W) | 214 | - | 383517 398375 |
| 201 | **Contemporary Trade Directory Entries**<br>Name: Blue Print Reprographics<br>Location: 27-29, King Street West, Manchester, M3 2PN<br>Classification: Copying & Duplicating Services<br>**Status: Inactive**<br>Positional Accuracy: Automatically positioned to the address | A13SW (W) | 222 | - | 383511 398361 |
| 202 | **Contemporary Trade Directory Entries**<br>Name: Mbnk Ltd<br>Location: 123, Deansgate, Manchester, M3 2BY<br>Classification: Cookers - Sales & Service<br>**Status: Inactive**<br>Positional Accuracy: Automatically positioned to the address | A13SW (SW) | 203 | - | 383642 398209 |
| 202 | **Contemporary Trade Directory Entries**<br>Name: M & M Office Cleaning Services Ltd<br>Location: Grampian House, 144, Deansgate, Manchester, M3 3EE<br>Classification: Commercial Cleaning Services<br>**Status: Active**<br>Positional Accuracy: Automatically positioned to the address | A13SW (SW) | 203 | - | 383603 398234 |
| 202 | **Contemporary Trade Directory Entries**<br>Name: Pharma Karma<br>Location: 123, Deansgate, Manchester, M3 2BY<br>Classification: Pharmaceutical Manufacturers & Distributors<br>**Status: Inactive**<br>Positional Accuracy: Automatically positioned to the address | A13SW (SW) | 203 | - | 383642 398209 |
| 202 | **Contemporary Trade Directory Entries**<br>Name: Recycle Nw<br>Location: Fourth Floor,Brazennose House, Manchester, Greater Manchester, M2 5AS<br>Classification: Office Furniture & Equipment<br>**Status: Active**<br>Positional Accuracy: Manually positioned to the road within the address or location | A13SW (SW) | 215 | - | 383616 398210 |

| Map ID | Details | Quadrant Reference (Compass Direction) | Estimated Distance From Site | Contact | NGR |
|---|---|---|---|---|---|
| 203 | **Contemporary Trade Directory Entries**<br>Name: C B I<br>Location: Cardinal House, 20, St. Marys Parsonage, Manchester, M3 2LY<br>Classification: Freight Forwarders<br>**Status: Inactive**<br>Positional Accuracy: Automatically positioned to the address | A13NW (W) | 208 | - | 383531 398454 |
| 203 | **Contemporary Trade Directory Entries**<br>Name: The Bedding Company<br>Location: Cardinal House, 20, St. Marys Parsonage, Manchester, M3 2LG<br>Classification: Bed & Mattress Manufacturers<br>**Status: Inactive**<br>Positional Accuracy: Automatically positioned to the address | A13NW (W) | 208 | - | 383531 398454 |
| 204 | **Contemporary Trade Directory Entries**<br>Name: Filter Flair Uk Ltd<br>Location: 125, DEANSGATE, MANCHESTER, M3 2BY<br>Classification: Water Softeners<br>**Status: Active**<br>Positional Accuracy: Automatically positioned to the address | A13SW (SW) | 217 | - | 383639 398195 |
| 204 | **Contemporary Trade Directory Entries**<br>Name: Bikybiky Ltd<br>Location: Centurion House,129 Deansgate, Manchester, Greater Manchester, M3 3WR<br>Classification: Cycle Accessories, Manufacturers & Wholesalers<br>**Status: Inactive**<br>Positional Accuracy: Automatically positioned to the address | A13SW (SW) | 261 | - | 383636 398148 |
| 204 | **Contemporary Trade Directory Entries**<br>Name: Premier Media Solutions<br>Location: Centurion House,129 Deansgate, Manchester, Greater Manchester, M3 3WR<br>Classification: Computer Manufacturers<br>**Status: Inactive**<br>Positional Accuracy: Automatically positioned to the address | A13SW (SW) | 261 | - | 383636 398148 |
| 204 | **Contemporary Trade Directory Entries**<br>Name: R G B Facades<br>Location: St Johns House,2-10 Queen Street, Manchester, Greater Manchester, M2 5JB<br>Classification: Distribution Services<br>**Status: Inactive**<br>Positional Accuracy: Automatically positioned to the address | A13SW (SW) | 297 | - | 383621 398116 |
| 205 | **Contemporary Trade Directory Entries**<br>Name: Discovery Forensics<br>Location: PALL MALL COURT 61-67, KING STREET, MANCHESTER, M2 4PD<br>Classification: Laboratories<br>**Status: Inactive**<br>Positional Accuracy: Automatically positioned to the address | A13SE (SE) | 225 | - | 383979 398287 |
| 205 | **Contemporary Trade Directory Entries**<br>Name: J M B Professional<br>Location: Pall Mall Court,61-67 King Street, Manchester, Greater Manchester, M2 4PD<br>Classification: Commercial Cleaning Services<br>**Status: Active**<br>Positional Accuracy: Automatically positioned to the address | A13SE (SE) | 225 | - | 383979 398287 |
| 206 | **Contemporary Trade Directory Entries**<br>Name: Klick<br>Location: 27 Market St, Manchester, Lancashire, M1 1WR<br>Classification: Photographic Processors<br>**Status: Inactive**<br>Positional Accuracy: Manually positioned to the address or location | A13NE (NE) | 226 | - | 383984 398496 |
| 206 | **Contemporary Trade Directory Entries**<br>Name: The Perfume Shop<br>Location: 9a, Arndale Centre, Manchester, M4 3AB<br>Classification: Perfume Suppliers<br>**Status: Inactive**<br>Positional Accuracy: Automatically positioned to the address | A13NE (NE) | 227 | - | 383985 398496 |
| 206 | **Contemporary Trade Directory Entries**<br>Name: Klick Photopoint<br>Location: 27, Market Street, Manchester, Lancashire, M1 1WR<br>Classification: Photographic Processors<br>**Status: Inactive**<br>Positional Accuracy: Manually positioned to the address or location | A13NE (NE) | 227 | - | 383985 398496 |
| 207 | **Contemporary Trade Directory Entries**<br>Name: Anywaste Uk<br>Location: St. James Court, 30, Brown Street, Manchester, M2 1DH<br>Classification: Waste Disposal Services<br>**Status: Inactive**<br>Positional Accuracy: Automatically positioned to the address | A13SE (E) | 238 | - | 384013 398350 |

| Map ID | Details | Quadrant Reference (Compass Direction) | Estimated Distance From Site | Contact | NGR |
|---|---|---|---|---|---|
| 207 | **Contemporary Trade Directory Entries**<br>Name: Wastelift<br>Location: St. James Court, 30, Brown Street, Manchester, M2 1DH<br>Classification: Waste Disposal Services<br>**Status: Active**<br>Positional Accuracy: Automatically positioned to the address | A13SE (E) | 238 | - | 384013 398350 |
| 207 | **Contemporary Trade Directory Entries**<br>Name: M60 Rescue & Recovery<br>Location: 406 St James Ct,Brown St, Manchester, Lancashire, M2 2JG<br>Classification: Commercial Vehicle Breakdown & Recovery Services<br>**Status: Inactive**<br>Positional Accuracy: Manually positioned to the road within the address or location | A13SE (E) | 253 | - | 384026 398341 |
| 207 | **Contemporary Trade Directory Entries**<br>Name: Octapharma<br>Location: The Zenith Building, 26, Spring Gardens, Manchester, Lancashire, M2 1AB<br>Classification: Chemists' & Pharmacists' Suppliers & Wholesalers<br>**Status: Inactive**<br>Positional Accuracy: Manually positioned to the address or location | A13SE (E) | 278 | - | 384054 398354 |
| 207 | **Contemporary Trade Directory Entries**<br>Name: Calvin Assett Management Ltd<br>Location: 19 Spring Gdns, Manchester, Lancashire, M2 1FB<br>Classification: Meter Manufacturers & Suppliers<br>**Status: Inactive**<br>Positional Accuracy: Automatically positioned to the address | A13SE (E) | 314 | - | 384088 398334 |
| 207 | **Contemporary Trade Directory Entries**<br>Name: Universal Utilities<br>Location: Third Floor, Tootal House, 19-21, Spring Gardens, Manchester, M2 1FB<br>Classification: Gas Suppliers<br>**Status: Inactive**<br>Positional Accuracy: Automatically positioned to the address | A14SW (E) | 321 | - | 384093 398331 |
| 208 | **Contemporary Trade Directory Entries**<br>Name: Glyns Collections<br>Location: 26, Blackfriars Street, Salford, M3 5BQ<br>Classification: Furriers<br>**Status: Inactive**<br>Positional Accuracy: Automatically positioned to the address | A13NW (NW) | 242 | - | 383602 398613 |
| 208 | **Contemporary Trade Directory Entries**<br>Name: Bullen Healthcare Group<br>Location: 26, Blackfriars Street, Salford, M3 5BQ<br>Classification: Disability Equipment - Manufacturers & Suppliers<br>**Status: Inactive**<br>Positional Accuracy: Automatically positioned to the address | A13NW (NW) | 242 | - | 383602 398613 |
| 209 | **Contemporary Trade Directory Entries**<br>Name: Brenca Metals Ltd<br>Location: Ship Canal House, 98, King Street, Manchester, M2 4WU<br>Classification: Scrap Metal Merchants<br>**Status: Inactive**<br>Positional Accuracy: Automatically positioned to the address | A13SE (SE) | 249 | - | 383976 398234 |
| 209 | **Contemporary Trade Directory Entries**<br>Name: Haughton Engineering Services<br>Location: Ship Canal House, 98, King Street, Manchester, Lancashire, M2 4WU<br>Classification: Engineering Services<br>**Status: Inactive**<br>Positional Accuracy: Automatically positioned to the address | A13SE (SE) | 249 | - | 383976 398234 |
| 209 | **Contemporary Trade Directory Entries**<br>Name: Nationwide Fuels Llp<br>Location: Ship Canal House,98 King Street, Manchester, Greater Manchester, M2 4WU<br>Classification: Lubricant Manufacturers & Distributors<br>**Status: Inactive**<br>Positional Accuracy: Automatically positioned to the address | A13SE (SE) | 250 | - | 383976 398234 |
| 210 | **Contemporary Trade Directory Entries**<br>Name: Duty Free<br>Location: R26-R27, Unit, Marsden Way South, Manchester, Lancashire, M4 3AT<br>Classification: Perfume Suppliers<br>**Status: Inactive**<br>Positional Accuracy: Automatically positioned to the address | A13NE (NE) | 267 | - | 383986 398567 |
| 211 | **Contemporary Trade Directory Entries**<br>Name: Frank Rostron<br>Location: 39, Princess Street, Manchester, M2 4FN<br>Classification: Shirt Makers<br>**Status: Inactive**<br>Positional Accuracy: Automatically positioned to the address | A13SE (SE) | 294 | - | 383924 398130 |

| Map ID | Details | Quadrant Reference (Compass Direction) | Estimated Distance From Site | Contact | NGR |
|---|---|---|---|---|---|
| 211 | **Contemporary Trade Directory Entries**<br>Name: Cheshire Shirtmakers Ltd<br>Location: 39, Princess Street, Manchester, Lancashire, M2 4FN<br>Classification: Shirt Makers<br>**Status: Inactive**<br>Positional Accuracy: Automatically positioned to the address | A13SE (SE) | 294 | - | 383924 398130 |
| 211 | **Contemporary Trade Directory Entries**<br>Name: Nisbets<br>Location: 12 Booth Street, Manchester, Greater Manchester, M2 4AW<br>Classification: Catering Equipment<br>**Status: Active**<br>Positional Accuracy: Automatically positioned to the address | A13SE (SE) | 312 | - | 383971 398140 |
| 212 | **Contemporary Trade Directory Entries**<br>Name: Glyns Collections<br>Location: Conavon Court, 12, Blackfriars Street, Salford, M3 5BQ<br>Classification: Furriers<br>**Status: Active**<br>Positional Accuracy: Automatically positioned to the address | A13NW (NW) | 297 | - | 383567 398657 |
| 212 | **Contemporary Trade Directory Entries**<br>Name: I A S Trading<br>Location: Conavon Court, 12, Blackfriars Street, Salford, Lancashire, M3 5BQ<br>Classification: Computer Manufacturers<br>**Status: Inactive**<br>Positional Accuracy: Manually positioned to the address or location | A13NW (NW) | 297 | - | 383567 398657 |
| 212 | **Contemporary Trade Directory Entries**<br>Name: Spi Materials Ltd<br>Location: Conavon Court, 12, Blackfriars Street, Salford, Lancashire, M3 5PP<br>Classification: Tungsten Tool Manufacturers & Distributors<br>**Status: Inactive**<br>Positional Accuracy: Manually positioned to the address or location | A13NW (NW) | 298 | - | 383567 398657 |
| 212 | **Contemporary Trade Directory Entries**<br>Name: Smart Alex<br>Location: 16, Barlow's Croft, Salford, M3 5DY<br>Classification: Dry Cleaners<br>**Status: Inactive**<br>Positional Accuracy: Automatically positioned to the address | A13NW (NW) | 332 | - | 383505 398649 |
| 212 | **Contemporary Trade Directory Entries**<br>Name: Capsule<br>Location: Hilton House 71-73, Chapel Street, Salford, M3 5BZ<br>Classification: Commercial Cleaning Services<br>**Status: Active**<br>Positional Accuracy: Automatically positioned to the address | A13NW (NW) | 340 | - | 383530 398682 |
| 212 | **Contemporary Trade Directory Entries**<br>Name: Manchester Executive Cleaners Ltd<br>Location: Hilton House, 71-73, Chapel Street, Salford, M3 5BZ<br>Classification: Commercial Cleaning Services<br>**Status: Inactive**<br>Positional Accuracy: Automatically positioned to the address | A13NW (NW) | 340 | - | 383530 398682 |
| 212 | **Contemporary Trade Directory Entries**<br>Name: Koot Ltd<br>Location: Hilton House,71-73 Chapel St, Salford, Lancashire, M3 5BZ<br>Classification: Commercial Cleaning Services<br>**Status: Inactive**<br>Positional Accuracy: Manually positioned to the address or location | A13NW (NW) | 340 | - | 383530 398682 |
| 213 | **Contemporary Trade Directory Entries**<br>Name: Tetra Pak Business Services Ltd<br>Location: The Chancery,58 Spring Gdns, Manchester, M2 1EW<br>Classification: Boxes & Cartons<br>**Status: Inactive**<br>Positional Accuracy: Automatically positioned to the address | A13SE (SE) | 304 | - | 384010 398190 |
| 213 | **Contemporary Trade Directory Entries**<br>Name: Whitecliffs Group<br>Location: 61-63, Brown Street, Manchester, Lancashire, M2 2JG<br>Classification: Electrolysis<br>**Status: Inactive**<br>Positional Accuracy: Manually positioned to the address or location | A13SE (SE) | 305 | - | 383995 398172 |
| 214 | **Contemporary Trade Directory Entries**<br>Name: Manchester City Council<br>Location: Town Hall, Albert Square, Manchester, Lancashire, M2 5DB<br>Classification: Waste Disposal Services<br>**Status: Inactive**<br>Positional Accuracy: Automatically positioned to the address | A13SE (S) | 308 | - | 383867 398089 |

| Map ID | Details | Quadrant Reference (Compass Direction) | Estimated Distance From Site | Contact | NGR |
|---|---|---|---|---|---|
| 215 | **Contemporary Trade Directory Entries**<br>Name: Harrison Cleaning Specialists<br>Location: 1, SPINNINGFIELDS SQUARE, MANCHESTER, M3 3AP<br>Classification: Commercial Cleaning Services<br>**Status: Active**<br>Positional Accuracy: Automatically positioned to the address | A13SW (SW) | 311 | - | 383546 398141 |
| 216 | **Contemporary Trade Directory Entries**<br>Name: Steelcase Solutions<br>Location: 12, Booth Street, Manchester, M2 4AW<br>Classification: Furniture Manufacturers - Home & Office<br>**Status: Inactive**<br>Positional Accuracy: Automatically positioned to the address | A13SE (SE) | 311 | - | 383975 398145 |
| 217 | **Contemporary Trade Directory Entries**<br>Name: The Color Co<br>Location: 41, Spring Gardens, Manchester, M2 2BG<br>Classification: Copying & Duplicating Services<br>**Status: Inactive**<br>Positional Accuracy: Automatically positioned to the address | A13SE (SE) | 313 | - | 384065 398263 |
| 217 | **Contemporary Trade Directory Entries**<br>Name: The Color Co<br>Location: 41, Spring Gardens, Manchester, M2 2BG<br>Classification: Copying & Duplicating Services<br>**Status: Inactive**<br>Positional Accuracy: Automatically positioned to the address | A13SE (SE) | 313 | - | 384065 398263 |
| 218 | **Contemporary Trade Directory Entries**<br>Name: High Street Meat Market Llp<br>Location: Arndale House, Arndale Centre, Market Street, Manchester, M4 3AQ<br>Classification: Meat Product Manufacturers & Wholesalers<br>**Status: Inactive**<br>Positional Accuracy: Automatically positioned to the address | A13NE (NE) | 319 | - | 384058 398555 |
| 218 | **Contemporary Trade Directory Entries**<br>Name: Currys P C World<br>Location: 93 Halle Mall,Arndales Centre, Manchester, Greater Manchester, M4 3AQ<br>Classification: Electrical Goods Sales, Manufacturers & Wholesalers<br>**Status: Inactive**<br>Positional Accuracy: Automatically positioned to the address | A13NE (NE) | 319 | - | 384058 398555 |
| 218 | **Contemporary Trade Directory Entries**<br>Name: Premier Foods<br>Location: Arndale House, Arndale Centre, Market Street, Manchester, M4 3AQ<br>Classification: Food Products - Manufacturers<br>**Status: Active**<br>Positional Accuracy: Automatically positioned to the address | A13NE (NE) | 319 | - | 384058 398555 |
| 218 | **Contemporary Trade Directory Entries**<br>Name: Currys<br>Location: 165-166, Arndale Centre, Manchester, M4 3AB<br>Classification: Electrical Goods Sales, Manufacturers & Wholesalers<br>**Status: Inactive**<br>Positional Accuracy: Automatically positioned to the address | A13NE (NE) | 319 | - | 384059 398554 |
| 218 | **Contemporary Trade Directory Entries**<br>Name: Willie'S<br>Location: 85, Arndale Centre, Manchester, Lancashire, M4 2HU<br>Classification: Wallpapers & Wall Coverings<br>**Status: Inactive**<br>Positional Accuracy: Automatically positioned to the address | A13NE (NE) | 319 | - | 384059 398554 |
| 218 | **Contemporary Trade Directory Entries**<br>Name: The Fast Picture Show<br>Location: 142-143, Market Hall, Arndale Centre, Manchester, M4 2EB<br>Classification: Photographic Processors<br>**Status: Inactive**<br>Positional Accuracy: Automatically positioned to the address | A13NE (NE) | 319 | - | 384059 398554 |
| 218 | **Contemporary Trade Directory Entries**<br>Name: Home Design Store<br>Location: 136, Arndale Centre, Manchester, Lancashire, M4 2EA<br>Classification: Gunsmiths<br>**Status: Inactive**<br>Positional Accuracy: Automatically positioned to the address | A13NE (NE) | 319 | - | 384059 398554 |
| 218 | **Contemporary Trade Directory Entries**<br>Name: Bodycare (Health & Beauty)<br>Location: 111-112, Arndale Centre, Manchester, M4 2EA<br>Classification: Toiletries<br>**Status: Inactive**<br>Positional Accuracy: Automatically positioned to the address | A13NE (NE) | 319 | - | 384059 398554 |

| Map ID | Details | Quadrant Reference (Compass Direction) | Estimated Distance From Site | Contact | NGR |
|---|---|---|---|---|---|
| 218 | **Contemporary Trade Directory Entries**<br>Name: The Sony Centre<br>Location: 162, Arndale Centre, Manchester, Lancashire, M4 3AB<br>Classification: Electrical Goods Sales, Manufacturers & Wholesalers<br>**Status: Inactive**<br>Positional Accuracy: Automatically positioned to the address | A13NE (NE) | 319 | - | 384059 398554 |
| 218 | **Contemporary Trade Directory Entries**<br>Name: Swatch Manchester<br>Location: Unit L4 Arndale Centre, Manchester, Greater Manchester, M4 3AQ<br>Classification: Clocks & Watches - Manufacturers & Wholesalers<br>**Status: Active**<br>Positional Accuracy: Manually positioned within the geographical locality | A13NE (NE) | 319 | - | 384058 398555 |
| 218 | **Contemporary Trade Directory Entries**<br>Name: Image Gallery<br>Location: Arndale House, Arndale Centre, Manchester, Lancashire, M4 3AQ<br>Classification: Photo & Digital Imaging Bureaus<br>**Status: Inactive**<br>Positional Accuracy: Manually positioned to the address or location | A13NE (NE) | 319 | - | 384059 398554 |
| 218 | **Contemporary Trade Directory Entries**<br>Name: Imzi Communications<br>Location: Arndale Centre, Manchester, Greater Manchester, M4 3AQ<br>Classification: Mobile Phone Accessories and Car Kits<br>**Status: Inactive**<br>Positional Accuracy: Automatically positioned to the address | A13NE (NE) | 319 | - | 384058 398555 |
| 218 | **Contemporary Trade Directory Entries**<br>Name: Comet<br>Location: 19a Arndale Centre, Manchester, Lancashire, M4 2HU<br>Classification: Electrical Goods Sales, Manufacturers & Wholesalers<br>**Status: Inactive**<br>Positional Accuracy: Manually positioned within the geographical locality | A13NE (NE) | 320 | - | 384059 398554 |
| 218 | **Contemporary Trade Directory Entries**<br>Name: Currys<br>Location: 93 Halle Mall Arndale Shopping Centre Greater, Manchester, Greater Manchester, M4 2HU<br>Classification: Electrical Goods Sales, Manufacturers & Wholesalers<br>**Status: Active**<br>Positional Accuracy: Manually positioned to the address or location | A13NE (E) | 322 | - | 384079 398518 |
| 218 | **Contemporary Trade Directory Entries**<br>Name: Fragrance Shop<br>Location: 23, ARNDALE CENTRE, MARKET STREET, MANCHESTER, M4 3AB<br>Classification: Perfume Suppliers<br>**Status: Active**<br>Positional Accuracy: Automatically positioned to the address | A13NE (E) | 323 | - | 384079 398518 |
| 218 | **Contemporary Trade Directory Entries**<br>Name: Currys Pc World<br>Location: 93 Halle Mall, Arndale Shopping Centre, Manchester, M4 2HU<br>Classification: Electrical Goods Sales, Manufacturers & Wholesalers<br>**Status: Active**<br>Positional Accuracy: Manually positioned to the address or location | A13NE (NE) | 332 | - | 384075 398550 |
| 218 | **Contemporary Trade Directory Entries**<br>Name: The Perfume Shop<br>Location: Unit L2 Manchester Arndale, Manchester, Greater Manchester, M4 1AZ<br>Classification: Perfume Suppliers<br>**Status: Active**<br>Positional Accuracy: Manually positioned to the address or location | A13NE (E) | 337 | - | 384089 398531 |
| 219 | **Contemporary Trade Directory Entries**<br>Name: Scrap My Car Now For Money Manchester Kws<br>Location: Croxley House, Manchester, Lancashire, M2 5ND<br>Classification: Car Breakers & Dismantlers<br>**Status: Inactive**<br>Positional Accuracy: Manually positioned within the geographical locality | A13SW (S) | 324 | - | 383667 398074 |
| 219 | **Contemporary Trade Directory Entries**<br>Name: The Leaflet Company<br>Location: Manchester, M2 5ND<br>Classification: Distribution Services<br>**Status: Active**<br>Positional Accuracy: Automatically positioned to the address | A13SW (S) | 324 | - | 383667 398074 |

| Map ID | Details | Quadrant Reference (Compass Direction) | Estimated Distance From Site | Contact | NGR |
|---|---|---|---|---|---|
| 220 | **Contemporary Trade Directory Entries**<br>Name: Orbit Card Services<br>Location: Lowry House,17 Marble Street, Manchester, Greater Manchester, M2 3AW<br>Classification: Cash Registers & Check-Out Equipment<br>**Status: Inactive**<br>Positional Accuracy: Automatically positioned to the address | A14SW (E) | 332 | - | 384110 398358 |
| 220 | **Contemporary Trade Directory Entries**<br>Name: Eleven Sports Media Ltd<br>Location: Eleventh Floor, Lowry House, 17, Marble Street, Manchester, M2 3AW<br>Classification: Sports Equipment Manufacturers & Distributors<br>**Status: Inactive**<br>Positional Accuracy: Automatically positioned to the address | A14SW (E) | 333 | - | 384110 398358 |
| 220 | **Contemporary Trade Directory Entries**<br>Name: Pulse Laser Hairaesthetics<br>Location: 18-20, Fountain Street, Manchester, M2 2AA<br>Classification: Electrolysis<br>**Status: Inactive**<br>Positional Accuracy: Automatically positioned to the address | A14SW (E) | 364 | - | 384140 398346 |
| 221 | **Contemporary Trade Directory Entries**<br>Name: Boda Skins<br>Location: Lloyds House, 18-22, Lloyd Street, Manchester, M2 5WA<br>Classification: Leather Garments & Products<br>**Status: Inactive**<br>Positional Accuracy: Automatically positioned to the address | A8NW (S) | 334 | - | 383718 398054 |
| 221 | **Contemporary Trade Directory Entries**<br>Name: Manchester Chemicals & Pigments Ltd<br>Location: Lloyds House, 18-22, Lloyd Street, Manchester, Lancashire, M2 5WA<br>Classification: Chemicals - Distributors & Wholesalers<br>**Status: Inactive**<br>Positional Accuracy: Manually positioned to the address or location | A8NW (S) | 334 | - | 383718 398054 |
| 222 | **Contemporary Trade Directory Entries**<br>Name: Rayners Autocraft<br>Location: 15c Chapel St, Salford, Lancashire, M3 7AA<br>Classification: Garage Services<br>**Status: Inactive**<br>Positional Accuracy: Manually positioned to the road within the address or location | A18SW (N) | 343 | - | 383679 398752 |
| 222 | **Contemporary Trade Directory Entries**<br>Name: Lee'S Motors<br>Location: New Kings Head Yard,Chapel St, Salford, Lancashire, M3 7AA<br>Classification: Car Body Repairs<br>**Status: Inactive**<br>Positional Accuracy: Manually positioned to the address or location | A18SW (N) | 357 | - | 383644 398758 |
| 223 | **Contemporary Trade Directory Entries**<br>Name: Merlin Repair Specialists Ltd<br>Location: 3, Hardman Street, Manchester, M3 3HF<br>Classification: Bath Resurfacing<br>**Status: Active**<br>Positional Accuracy: Automatically positioned to the address | A13SW (SW) | 347 | - | 383466 398167 |
| 223 | **Contemporary Trade Directory Entries**<br>Name: E P O S Manchester<br>Location: Unit 1-3 Hardman Street, Manchester, Greater Manchester, M1 1AG<br>Classification: Cash Registers & Check-Out Equipment<br>**Status: Active**<br>Positional Accuracy: Manually positioned to the address or location | A13SW (SW) | 360 | - | 383454 398162 |
| 223 | **Contemporary Trade Directory Entries**<br>Name: Burofloor<br>Location: 3, Hardman Street, Manchester, M3 3AW<br>Classification: Carpets & Rugs - Manufacturers<br>**Status: Inactive**<br>Positional Accuracy: Automatically positioned to the address | A13SW (SW) | 363 | - | 383454 398156 |
| 223 | **Contemporary Trade Directory Entries**<br>Name: Laserox<br>Location: 3, Hardman Street, Manchester, M3 3HF<br>Classification: Medical Equipment Manufacturers<br>**Status: Inactive**<br>Positional Accuracy: Automatically positioned to the address | A13SW (SW) | 363 | - | 383454 398156 |
| 224 | **Contemporary Trade Directory Entries**<br>Name: Richard Conrad & Co Ltd<br>Location: 36-38, Fountain Street, Manchester, M2 2BE<br>Classification: Office Furniture & Equipment<br>**Status: Inactive**<br>Positional Accuracy: Automatically positioned to the address | A14SW (E) | 352 | - | 384114 398283 |

| Map ID | Details | Quadrant Reference (Compass Direction) | Estimated Distance From Site | Contact | NGR |
|---|---|---|---|---|---|
| 224 | **Contemporary Trade Directory Entries**<br>Name: Proten Services<br>Location: 35 Fountain Street, Manchester, Greater Manchester, M2 2AN<br>Classification: Damp & Dry Rot Control<br>**Status: Inactive**<br>Positional Accuracy: Automatically positioned to the address | A14SW (E) | 393 | - | 384159 398292 |
| 225 | **Contemporary Trade Directory Entries**<br>Name: Atlas Office Equipment Ltd<br>Location: 52, Chapel Street, Salford, Lancashire, M3 7AA<br>Classification: Seating Manufacturers<br>**Status: Inactive**<br>Positional Accuracy: Manually positioned to the address or location | A13NW (NW) | 354 | - | 383591 398736 |
| 225 | **Contemporary Trade Directory Entries**<br>Name: George Ellis & Sons Ltd<br>Location: 54-60, Chapel Street, Salford, M3 7AA<br>Classification: Office Furniture & Equipment<br>**Status: Inactive**<br>Positional Accuracy: Automatically positioned to the address | A18SW (NW) | 355 | - | 383591 398736 |
| 225 | **Contemporary Trade Directory Entries**<br>Name: George Ellis & Sons Ltd<br>Location: 54-60, Chapel Street, Salford, M3 7AA<br>Classification: Office Furniture & Equipment<br>**Status: Inactive**<br>Positional Accuracy: Automatically positioned to the address | A18SW (NW) | 355 | - | 383591 398736 |
| 226 | **Contemporary Trade Directory Entries**<br>Name: Scrap My Car Now For Money Manchester Kws<br>Location: Lawrence Buildings, Manchester, Lancashire, M2 5WQ<br>Classification: Car Breakers & Dismantlers<br>**Status: Inactive**<br>Positional Accuracy: Manually positioned within the geographical locality | A8NE (S) | 363 | - | 383774 398020 |
| 226 | **Contemporary Trade Directory Entries**<br>Name: Mount Distribution Ltd<br>Location: 2 Mount Street, Manchester, Greater Manchester, M2 5WQ<br>Classification: Distribution Services<br>**Status: Inactive**<br>Positional Accuracy: Automatically positioned to the address | A8NE (S) | 363 | - | 383773 398020 |
| 227 | **Contemporary Trade Directory Entries**<br>Name: Ops International Ltd<br>Location: Brook House, 64-72, Spring Gardens, Manchester, M2 2BQ<br>Classification: Oil Companies<br>**Status: Inactive**<br>Positional Accuracy: Automatically positioned to the address | A13SE (SE) | 368 | - | 384072 398164 |
| 228 | **Contemporary Trade Directory Entries**<br>Name: Pro2col<br>Location: 101-115, Chapel Street, Salford, M3 5DN<br>Classification: Photographic Processors<br>**Status: Inactive**<br>Positional Accuracy: Automatically positioned to the address | A13NW (NW) | 374 | - | 383445 398645 |
| 228 | **Contemporary Trade Directory Entries**<br>Name: Silk Thomas Made To Measure Shirts<br>Location: Caxton Hall, 88-92, Chapel Street, Salford, Lancashire, M3 5DW<br>Classification: Shirt Makers<br>**Status: Inactive**<br>Positional Accuracy: Manually positioned to the address or location | A13NW (NW) | 417 | - | 383423 398686 |
| 228 | **Contemporary Trade Directory Entries**<br>Name: The Graphics<br>Location: Caxton Hall, 88-92, Chapel Street, Salford, Lancashire, M3 5DW<br>Classification: Printers<br>**Status: Inactive**<br>Positional Accuracy: Manually positioned to the address or location | A13NW (NW) | 417 | - | 383423 398686 |
| 229 | **Contemporary Trade Directory Entries**<br>Name: The Quantum Print<br>Location: Barnett House,53 Fountain Street, Manchester, Greater Manchester, M2 2AN<br>Classification: Printers<br>**Status: Active**<br>Positional Accuracy: Automatically positioned to the address | A14SW (SE) | 378 | - | 384110 398206 |
| 229 | **Contemporary Trade Directory Entries**<br>Name: Atlantic Property Services<br>Location: Barnett House,53 Fountain Street, Manchester, Greater Manchester, M2 2AN<br>Classification: Cladding Suppliers & Installers<br>**Status: Inactive**<br>Positional Accuracy: Automatically positioned to the address | A14SW (SE) | 378 | - | 384110 398206 |

| Map ID | Details | Quadrant Reference (Compass Direction) | Estimated Distance From Site | Contact | NGR |
|---|---|---|---|---|---|
| 229 | **Contemporary Trade Directory Entries**<br>Name: We Print Group<br>Location: Barnett House, 53, Fountain Street, Manchester, M2 2AN<br>Classification: Printers<br>**Status: Inactive**<br>Positional Accuracy: Manually positioned within the geographical locality | A14SW (SE) | 379 | - | 384112 398208 |
| 229 | **Contemporary Trade Directory Entries**<br>Name: Msl Interiors<br>Location: Barnett House, 53, Fountain Street, Manchester, M2 2AN<br>Classification: Office Furniture & Equipment<br>**Status: Inactive**<br>Positional Accuracy: Automatically positioned to the address | A14SW (SE) | 379 | - | 384112 398208 |
| 229 | **Contemporary Trade Directory Entries**<br>Name: Fast Carpet Cleaners<br>Location: Barnett House, 53, Fountain Street, Manchester, M2 2AN<br>Classification: Carpet, Curtain & Upholstery Cleaners<br>**Status: Inactive**<br>Positional Accuracy: Automatically positioned to the address | A14SW (SE) | 379 | - | 384112 398208 |
| 229 | **Contemporary Trade Directory Entries**<br>Name: Indie Cases<br>Location: Barnett House, Manchester, Lancashire, M2 2AN<br>Classification: Mobile Phone Accessories and Car Kits<br>**Status: Inactive**<br>Positional Accuracy: Automatically positioned to the address | A14SW (SE) | 379 | - | 384112 398208 |
| 229 | **Contemporary Trade Directory Entries**<br>Name: Scrap My Car Now For Money Manchester Kws<br>Location: Barnett House, 53, Fountain Street, Manchester, M2 2AN<br>Classification: Car Breakers & Dismantlers<br>**Status: Inactive**<br>Positional Accuracy: Automatically positioned to the address | A14SW (SE) | 379 | - | 384112 398208 |
| 229 | **Contemporary Trade Directory Entries**<br>Name: Urban Icon<br>Location: Barnett House, 53, Fountain Street, Manchester, M2 2AN<br>Classification: Garden & Patio Furniture Manufacturers & Distributors<br>**Status: Inactive**<br>Positional Accuracy: Automatically positioned to the address | A14SW (SE) | 379 | - | 384112 398208 |
| 229 | **Contemporary Trade Directory Entries**<br>Name: Clean Corner<br>Location: 20 York Street, Manchester, Lancashire, M2 3BB<br>Classification: Cleaning Services - Domestic<br>**Status: Inactive**<br>Positional Accuracy: Automatically positioned to the address | A14SW (SE) | 382 | - | 384123 398224 |
| 230 | **Contemporary Trade Directory Entries**<br>Name: Epos Now<br>Location: The Corn Exchange, 37, Hanging Ditch, Manchester, M4 3TR<br>Classification: Cash Registers & Check-Out Equipment<br>**Status: Active**<br>Positional Accuracy: Automatically positioned to the address | A13NE (NE) | 380 | - | 383957 398734 |
| 230 | **Contemporary Trade Directory Entries**<br>Name: Nexira<br>Location: 176 Monton Road,Monton M30 9ga, Manchester, Greater Manchester, M4 3TR<br>Classification: Food Colouring, Flavouring & Additive Manufacturers & Distributors<br>**Status: Inactive**<br>Positional Accuracy: Manually positioned within the geographical locality | A13NE (NE) | 380 | - | 383957 398734 |
| 230 | **Contemporary Trade Directory Entries**<br>Name: Roomzzz Manchester City Corn Exchange<br>Location: Exchange Square,Hanging Ditch, Manchester, Greater Manchester, M4 3TR<br>Classification: Commercial Cleaning Services<br>**Status: Inactive**<br>Positional Accuracy: Manually positioned within the geographical locality | A13NE (NE) | 383 | - | 383972 398729 |
| 231 | **Contemporary Trade Directory Entries**<br>Name: Apple<br>Location: Unit 23, Upper Mall, 98, Corporation Street, Manchester, M4 3AJ<br>Classification: Electrical Goods Sales, Manufacturers & Wholesalers<br>**Status: Inactive**<br>Positional Accuracy: Automatically positioned to the address | A14NW (NE) | 383 | - | 384096 398616 |

| Map ID | Details | Quadrant Reference (Compass Direction) | Estimated Distance From Site | Contact | NGR |
|---|---|---|---|---|---|
| 232 | **Contemporary Trade Directory Entries**<br>Name: The Perfume Shop Manchester Arndale Centre<br>Location: Unit 36a, Lower Mall, Arndale Centre, Manchester, M4 2EA<br>Classification: Perfume Suppliers<br>**Status: Active**<br>Positional Accuracy: Automatically positioned to the address | A14NW (E) | 385 | - | 384160 398462 |
| 232 | **Contemporary Trade Directory Entries**<br>Name: Kiddycare International<br>Location: Unit R30, Marsden Way South, Manchester, M4 3AT<br>Classification: Children & Babywear - Manufacturers & Wholesalers<br>**Status: Inactive**<br>Positional Accuracy: Automatically positioned to the address | A14NW (E) | 385 | - | 384160 398462 |
| 233 | **Contemporary Trade Directory Entries**<br>Name: Northern Image Centre<br>Location: Invicta House, 2-4, Atkinson Street, Manchester, Lancashire, M3 3HH<br>Classification: Copying & Duplicating Services<br>**Status: Inactive**<br>Positional Accuracy: Manually positioned to the address or location | A13SW (SW) | 391 | - | 383520 398062 |
| 233 | **Contemporary Trade Directory Entries**<br>Name: Call Print<br>Location: 198, Deansgate, MANCHESTER, M3 3NE<br>Classification: Printers<br>**Status: Inactive**<br>Positional Accuracy: Automatically positioned to the address | A8NW (SW) | 427 | - | 383526 398016 |
| 233 | **Contemporary Trade Directory Entries**<br>Name: Call Print<br>Location: 198, Deansgate, Manchester, M3 3NE<br>Classification: Printers<br>**Status: Active**<br>Positional Accuracy: Automatically positioned to the address | A8NW (SW) | 428 | - | 383526 398016 |
| 234 | **Contemporary Trade Directory Entries**<br>Name: Down Under<br>Location: 47, Peter Street, Manchester, Lancashire, M2 3NG<br>Classification: Abattoirs<br>**Status: Inactive**<br>Positional Accuracy: Manually positioned to the address or location | A8NW (S) | 427 | - | 383742 397958 |
| 234 | **Contemporary Trade Directory Entries**<br>Name: Strong Mechanical Services<br>Location: Peter St, Manchester, Lancashire, M2 3NQ<br>Classification: Mechanical Engineers<br>**Status: Inactive**<br>Positional Accuracy: Manually positioned to the road within the address or location | A8NE (S) | 451 | - | 383770 397932 |
| 235 | **Contemporary Trade Directory Entries**<br>Name: C F E S<br>Location: Woolwich House, 61, Mosley Street, Manchester, M2 3HZ<br>Classification: Ventilators & Ventilation Systems<br>**Status: Inactive**<br>Positional Accuracy: Automatically positioned to the address | A14SW (SE) | 435 | - | 384117 398115 |
| 235 | **Contemporary Trade Directory Entries**<br>Name: Prime Power Solution<br>Location: Woolwich House, 61, Mosley Street, Manchester, M2 3HZ<br>Classification: Electricity Generating & Distributing Equipment<br>**Status: Active**<br>Positional Accuracy: Automatically positioned to the address | A14SW (SE) | 435 | - | 384117 398115 |
| 235 | **Contemporary Trade Directory Entries**<br>Name: North West Lightning Protection Ltd<br>Location: WOOLWICH HOUSE, 61, MOSLEY STREET, MANCHESTER, M2 3HZ<br>Classification: Engineering Services<br>**Status: Active**<br>Positional Accuracy: Automatically positioned to the address | A14SW (SE) | 435 | - | 384117 398115 |
| 235 | **Contemporary Trade Directory Entries**<br>Name: Manchester House Cleaning Services<br>Location: WOOLWICH HOUSE, 61, MOSLEY STREET, MANCHESTER, M2 3HZ<br>Classification: Commercial Cleaning Services<br>**Status: Active**<br>Positional Accuracy: Automatically positioned to the address | A14SW (SE) | 435 | - | 384117 398115 |
| 235 | **Contemporary Trade Directory Entries**<br>Name: Prontaprint<br>Location: 71a, Mosley Street, Manchester, M2 3JN<br>Classification: Printers<br>**Status: Inactive**<br>Positional Accuracy: Automatically positioned to the address | A14SW (SE) | 439 | - | 384107 398094 |

| Map ID | Details | Quadrant Reference (Compass Direction) | Estimated Distance From Site | Contact | NGR |
|---|---|---|---|---|---|
| 235 | **Contemporary Trade Directory Entries**<br>Name: Prontaprint<br>Location: 71a, Mosley Street, Manchester, M2 3JN<br>Classification: Printers<br>**Status: Inactive**<br>Positional Accuracy: Automatically positioned to the address | A14SW (SE) | 441 | - | 384105 398090 |
| 235 | **Contemporary Trade Directory Entries**<br>Name: Hazexperts<br>Location: International House,61 Mosley Street, Manchester, Greater Manchester, M2 3HZ<br>Classification: Chemical Recycling & Disposal Services<br>**Status: Active**<br>Positional Accuracy: Automatically positioned to the address | A14SW (SE) | 442 | - | 384126 398113 |
| 235 | **Contemporary Trade Directory Entries**<br>Name: Oakland Fabrics Ltd<br>Location: 44, George Street, Manchester, M1 4HF<br>Classification: Textile Manufacturing<br>**Status: Inactive**<br>Positional Accuracy: Automatically positioned to the address | A14SW (SE) | 478 | - | 384149 398085 |
| 235 | **Contemporary Trade Directory Entries**<br>Name: Sofas4u<br>Location: George House, 48, George Street, Manchester, Lancashire, M1 4HF<br>Classification: Furniture - Reproduction<br>**Status: Inactive**<br>Positional Accuracy: Manually positioned to the address or location | A14SW (SE) | 479 | - | 384140 398073 |
| 236 | **Contemporary Trade Directory Entries**<br>Name: Industrial Tomography Systems<br>Location: Sunlight House, Quay Street, Manchester, M3 3JZ<br>Classification: Scientific Apparatus & Instruments - Manufacturers<br>**Status: Active**<br>Positional Accuracy: Automatically positioned to the address | A8NW (SW) | 436 | - | 383473 398039 |
| 237 | **Contemporary Trade Directory Entries**<br>Name: Scrap My Car Now For Money Manchester Kws<br>Location: 4, Hardman Square, Manchester, M3 3EB<br>Classification: Car Breakers & Dismantlers<br>**Status: Inactive**<br>Positional Accuracy: Automatically positioned to the address | A12SE (SW) | 439 | - | 383358 398160 |
| 238 | **Contemporary Trade Directory Entries**<br>Name: A Everall<br>Location: 3, Blackfriars Road, Salford, M3 7AG<br>Classification: Car Body Repairs<br>**Status: Inactive**<br>Positional Accuracy: Automatically positioned to the address | A18SW (NW) | 443 | - | 383462 398760 |
| 238 | **Contemporary Trade Directory Entries**<br>Name: Valentine Bags Ltd<br>Location: 7-9, Blackfriars Road, Salford, M3 7AG<br>Classification: Leather Garments & Products<br>**Status: Inactive**<br>Positional Accuracy: Automatically positioned to the address | A18SW (NW) | 470 | - | 383442 398779 |
| 238 | **Contemporary Trade Directory Entries**<br>Name: M P L G Ltd<br>Location: Solmar House, 2, Cross Street, Salford, M3 7AX<br>Classification: Bags, Belts & Accessories - Manufacturers & Suppliers<br>**Status: Active**<br>Positional Accuracy: Automatically positioned to the address | A17SE (NW) | 472 | - | 383414 398757 |
| 239 | **Contemporary Trade Directory Entries**<br>Name: A D T<br>Location: 1, New York Street, Manchester, M1 4HD<br>Classification: Firefighting Equipment<br>**Status: Active**<br>Positional Accuracy: Automatically positioned to the address | A14SW (SE) | 458 | - | 384182 398170 |
| 239 | **Contemporary Trade Directory Entries**<br>Name: Aesthetic Services Soda Blasting<br>Location: Devonshire House, 36, George Street, Manchester, M1 4HA<br>Classification: Blast Cleaning<br>**Status: Inactive**<br>Positional Accuracy: Automatically positioned to the address | A14SW (SE) | 485 | - | 384185 398122 |

| Map ID | Details | Quadrant Reference (Compass Direction) | Estimated Distance From Site | Contact | NGR |
|---|---|---|---|---|---|
| 240 | **Contemporary Trade Directory Entries**<br>Name: Withy Grove Stores Ltd<br>Location: 35-39, Withy Grove, Manchester, M4 2BJ<br>Classification: Office Furniture & Equipment<br>**Status: Inactive**<br>Positional Accuracy: Automatically positioned to the address | A14NW (NE) | 461 | - | 384140 398685 |
| 240 | **Contemporary Trade Directory Entries**<br>Name: Withy Grove Stores<br>Location: 35, Withy Grove, Manchester, M4 2BJ<br>Classification: Office Furniture & Equipment<br>**Status: Inactive**<br>Positional Accuracy: Automatically positioned to the address | A14NW (NE) | 461 | - | 384140 398685 |
| 240 | **Contemporary Trade Directory Entries**<br>Name: Withy Grove Stores Ltd<br>Location: 35-39, Withy Grove, Manchester, M4 2BJ<br>Classification: Safes & Vaults - Suppliers & Installers<br>**Status: Active**<br>Positional Accuracy: Automatically positioned to the address | A14NW (NE) | 464 | - | 384144 398685 |
| 240 | **Contemporary Trade Directory Entries**<br>Name: T Stensby & Co Ltd<br>Location: 1, Shudehill, Manchester, M4 2AF<br>Classification: Gunsmiths<br>**Status: Inactive**<br>Positional Accuracy: Automatically positioned to the address | A14NW (NE) | 470 | - | 384149 398689 |
| 240 | **Contemporary Trade Directory Entries**<br>Name: D & J Jewellery<br>Location: 9, Shudehill, Manchester, M4 2AF<br>Classification: Jewellery Manufacturers & Repairers<br>**Status: Inactive**<br>Positional Accuracy: Automatically positioned to the address | A14NW (NE) | 486 | - | 384170 398687 |
| 240 | **Contemporary Trade Directory Entries**<br>Name: Nouveau Jewellers<br>Location: 9, Shudehill, Manchester, M4 2AF<br>Classification: Jewellery Manufacturers & Repairers<br>**Status: Active**<br>Positional Accuracy: Automatically positioned to the address | A14NW (NE) | 486 | - | 384170 398687 |
| 240 | **Contemporary Trade Directory Entries**<br>Name: Nouveau<br>Location: 9, Shudehill, Manchester, Lancashire, M4 2AF<br>Classification: Jewellery Manufacturers & Repairers<br>**Status: Inactive**<br>Positional Accuracy: Automatically positioned to the address | A14NW (NE) | 490 | - | 384173 398690 |
| 241 | **Contemporary Trade Directory Entries**<br>Name: Kinnarps (Uk) Ltd<br>Location: Colchester House, 38-40, Peter Street, Manchester, M2 5GP<br>Classification: Office Furniture & Equipment<br>**Status: Inactive**<br>Positional Accuracy: Automatically positioned to the address | A8NW (S) | 463 | - | 383644 397937 |
| 241 | **Contemporary Trade Directory Entries**<br>Name: R M R I Ltd<br>Location: 44, Peter Street, Manchester, Lancashire, M2 5GP<br>Classification: Materials Handling Equipment<br>**Status: Inactive**<br>Positional Accuracy: Automatically positioned to the address | A8NW (S) | 466 | - | 383661 397930 |
| 242 | **Contemporary Trade Directory Entries**<br>Name: Belleek Pottery Ltd<br>Location: Market St, Manchester, Lancashire, M60 1TA<br>Classification: Pottery Manufacturers & Suppliers<br>**Status: Inactive**<br>Positional Accuracy: Manually positioned to the road within the address or location | A14SW (E) | 464 | - | 384244 398393 |
| 242 | **Contemporary Trade Directory Entries**<br>Name: Price<br>Location: Market St, Manchester, Lancashire, M60 1TA<br>Classification: Cutlery Manufacturers<br>**Status: Inactive**<br>Positional Accuracy: Manually positioned to the road within the address or location | A14SW (E) | 470 | - | 384250 398390 |
| 243 | **Contemporary Trade Directory Entries**<br>Name: B M Tec<br>Location: 87-88 Cross Street, Salford, Greater Manchester, M3 7AX<br>Classification: Garage Services<br>**Status: Active**<br>Positional Accuracy: Manually positioned to the address or location | A12NE (NW) | 470 | - | 383381 398719 |

| Map ID | Details | Quadrant Reference (Compass Direction) | Estimated Distance From Site | Contact | NGR |
|---|---|---|---|---|---|
| 244 | **Contemporary Trade Directory Entries**<br>Name: Salford Diesel Services<br>Location: Unit 2, Norton Street, Salford, M3 7NW<br>Classification: Garage Services<br>**Status: Inactive**<br>Positional Accuracy: Automatically positioned to the address | A18SW (N) | 473 | - | 383622 398873 |
| 244 | **Contemporary Trade Directory Entries**<br>Name: New Pit Stop Garage<br>Location: 1, Norton Street, Salford, Lancashire, M3 7NW<br>Classification: Garage Services<br>**Status: Inactive**<br>Positional Accuracy: Automatically positioned to the address | A18SW (N) | 473 | - | 383622 398873 |
| 244 | **Contemporary Trade Directory Entries**<br>Name: Royal Sun Alliance Insurance N D T Testing Facility<br>Location: Unit 7-8, Norton Street, Salford, M3 7NW<br>Classification: X-Ray Services<br>**Status: Inactive**<br>Positional Accuracy: Automatically positioned to the address | A18SW (N) | 473 | - | 383622 398873 |
| 244 | **Contemporary Trade Directory Entries**<br>Name: Bruntwood Wrought Iron<br>Location: Unit 5 Norton St, Salford, Lancashire, M3 7NW<br>Classification: Gate Manufacturers<br>**Status: Inactive**<br>Positional Accuracy: Manually positioned to the road within the address or location | A18SW (N) | 475 | - | 383612 398872 |
| 244 | **Contemporary Trade Directory Entries**<br>Name: All Vaux<br>Location: Unit 4,Norton St, Salford, Lancashire, M3 7NW<br>Classification: Garage Services<br>**Status: Inactive**<br>Positional Accuracy: Manually positioned to the road within the address or location | A18SW (N) | 476 | - | 383604 398870 |
| 245 | **Contemporary Trade Directory Entries**<br>Name: Local Transport Projects<br>Location: 2, Hardman Boulevard, Manchester, M3 3AQ<br>Classification: Agricultural Engineers<br>**Status: Inactive**<br>Positional Accuracy: Automatically positioned to the address | A12SE (W) | 477 | - | 383288 398216 |
| 246 | **Contemporary Trade Directory Entries**<br>Name: Taylor Edwards & Co<br>Location: Royal Buildings, 2, Mosley Street, Manchester, Lancashire, M2 3AN<br>Classification: Gas Companies<br>**Status: Inactive**<br>Positional Accuracy: Manually positioned to the address or location | A14SW (E) | 483 | - | 384259 398336 |
| 247 | **Contemporary Trade Directory Entries**<br>Name: Johnsons The Cleaners<br>Location: 24, High Street, Manchester, M4 1QB<br>Classification: Dry Cleaners<br>**Status: Inactive**<br>Positional Accuracy: Automatically positioned to the address | A14NW (E) | 484 | - | 384256 398483 |
| 248 | **Contemporary Trade Directory Entries**<br>Name: Tshirts2print.Com<br>Location: 49, High Street, Manchester, M4 3AH<br>Classification: T-Shirts<br>**Status: Inactive**<br>Positional Accuracy: Automatically positioned to the address | A14NW (NE) | 487 | - | 384220 398608 |
| 248 | **Contemporary Trade Directory Entries**<br>Name: Bramhall Refrigeration Services<br>Location: 23, Market Hall, Arndale Centre, Manchester, M4 3AW<br>Classification: Refrigerators & Freezers - Servicing & Repairs<br>**Status: Inactive**<br>Positional Accuracy: Automatically positioned to the address | A14NW (NE) | 487 | - | 384220 398608 |
| 248 | **Contemporary Trade Directory Entries**<br>Name: J J Nets<br>Location: 49, High Street, Manchester, M4 3AH<br>Classification: Homefurnishings - Manufacturers<br>**Status: Inactive**<br>Positional Accuracy: Automatically positioned to the address | A14NW (NE) | 487 | - | 384220 398608 |
| 249 | **Contemporary Trade Directory Entries**<br>Name: Nuffield Health Assessment<br>Location: Unit 1, The Printworks, 27, Withy Grove, Manchester, M4 2BS<br>Classification: Hospitals<br>**Status: Inactive**<br>Positional Accuracy: Automatically positioned to the address | A19SW (NE) | 487 | - | 384122 398745 |

| Map ID | Details | Quadrant Reference (Compass Direction) | Estimated Distance From Site | Contact | NGR |
|---|---|---|---|---|---|
| 250 | **Contemporary Trade Directory Entries**<br>Name: Proveca<br>Location: 1 Quay Street, Manchester, Greater Manchester, M3 3JE<br>Classification: Pharmaceutical Manufacturers & Distributors<br>**Status: Active**<br>Positional Accuracy: Automatically positioned to the address | A8NW (SW) | 491 | - | 383476 397972 |
| 250 | **Contemporary Trade Directory Entries**<br>Name: Hobs Repro<br>Location: 244 Deansgate, Manchester, Greater Manchester, M3 4BQ<br>Classification: Printers<br>**Status: Inactive**<br>Positional Accuracy: Automatically positioned to the address | A8NW (SW) | 501 | - | 383503 397945 |
| 250 | **Contemporary Trade Directory Entries**<br>Name: Hobs On Site<br>Location: 244, Deansgate, Manchester, Lancashire, M3 4BQ<br>Classification: Copying & Duplicating Services<br>**Status: Inactive**<br>Positional Accuracy: Manually positioned to the address or location | A8NW (SW) | 501 | - | 383503 397945 |
| 250 | **Contemporary Trade Directory Entries**<br>Name: Lotus (Manchester)<br>Location: 229-235, Deansgate, Manchester, Lancashire, M3 4EN<br>Classification: Car Dealers<br>**Status: Inactive**<br>Positional Accuracy: Automatically positioned to the address | A8NW (SW) | 529 | - | 383524 397905 |
| 251 | **Contemporary Trade Directory Entries**<br>Name: Weeshred Ltd<br>Location: 13th Floor City Tower,Piccadilly Plaza, Manchester, Greater Manchester, M1 4BT<br>Classification: Shredding Equipment & Services<br>**Status: Active**<br>Positional Accuracy: Manually positioned within the geographical locality | A14SW (E) | 492 | - | 384236 398207 |
| 251 | **Contemporary Trade Directory Entries**<br>Name: L G L Worldwide Logistics<br>Location: CITY TOWER, PICCADILLY PLAZA, MANCHESTER, M1 4BT<br>Classification: Road Haulage Services<br>**Status: Active**<br>Positional Accuracy: Automatically positioned to the address | A14SW (E) | 492 | - | 384236 398207 |
| 252 | **Contemporary Trade Directory Entries**<br>Name: Love Energy Savings<br>Location: Sixth Floor, City Wharf, 30, New Bailey Street, Salford, M3 5ER<br>Classification: Tyre Dealers<br>**Status: Inactive**<br>Positional Accuracy: Automatically positioned to the address | A12NE (W) | 498 | - | 383233 398418 |
| 253 | **Contemporary Trade Directory Entries**<br>Name: Brayziers Technical Tubes Ltd<br>Location: Ferguson House, 11, Blackfriars Road, Salford, Lancashire, M3 7AG<br>Classification: Engineers - General<br>**Status: Inactive**<br>Positional Accuracy: Manually positioned to the address or location | A17SE (NW) | 510 | - | 383411 398805 |
| 253 | **Contemporary Trade Directory Entries**<br>Name: Samuel Bruce<br>Location: 21, Blackfriars Road, Salford, M3 7AQ<br>Classification: Furniture Manufacturers - Home & Office<br>**Status: Inactive**<br>Positional Accuracy: Automatically positioned to the address | A17SE (NW) | 527 | - | 383396 398814 |
| 254 | **Contemporary Trade Directory Entries**<br>Name: Comus Waste<br>Location: 15a Gorton St, Salford, Lancashire, M3 7WN<br>Classification: Waste Disposal Services<br>**Status: Inactive**<br>Positional Accuracy: Manually positioned to the road within the address or location | A18SW (N) | 510 | - | 383676 398920 |
| 254 | **Contemporary Trade Directory Entries**<br>Name: Upton Auto Body Repairs<br>Location: 15a Gorton St, Salford, Lancashire, M3 7WN<br>Classification: Car Body Repairs<br>**Status: Inactive**<br>Positional Accuracy: Manually positioned to the road within the address or location | A18SW (N) | 512 | - | 383678 398922 |

| Map ID | Details | Quadrant Reference (Compass Direction) | Estimated Distance From Site | Contact | NGR |
|---|---|---|---|---|---|
| 254 | **Contemporary Trade Directory Entries**<br>Name: Pitstop Ltd<br>Location: 15a Garton Street, Salford, Greater Manchester, M3 7WN<br>Classification: Car Body Repairs<br>**Status: Active**<br>Positional Accuracy: Manually positioned to the road within the address or location | A18SW (N) | 512 | - | 383680 398923 |
| 255 | **Contemporary Trade Directory Entries**<br>Name: Direct Line Rescue<br>Location: 17, Quay Street, Manchester, M3 3HN<br>Classification: Car Breakdown & Recovery Services<br>**Status: Inactive**<br>Positional Accuracy: Automatically positioned to the address | A7NE (SW) | 513 | - | 383394 398004 |
| 255 | **Contemporary Trade Directory Entries**<br>Name: Parkgate Shipping Ltd<br>Location: Third Floor, Byrom House, 21, Quay Street, Manchester, M3 3JD<br>Classification: Freight Forwarders<br>**Status: Inactive**<br>Positional Accuracy: Automatically positioned to the address | A7NE (SW) | 540 | - | 383345 398013 |
| 256 | **Contemporary Trade Directory Entries**<br>Name: City Auto Service (Manchester)<br>Location: 15, New Bailey Street, Salford, M3 5FS<br>Classification: Mot Testing Centres<br>**Status: Inactive**<br>Positional Accuracy: Automatically positioned to the address | A12NE (W) | 525 | - | 383221 398516 |
| 257 | **Contemporary Trade Directory Entries**<br>Name: British Engineering Services<br>Location: 5, New York Street, Manchester, M1 4JB<br>Classification: Engineering Services<br>**Status: Inactive**<br>Positional Accuracy: Automatically positioned to the address | A14SW (SE) | 527 | - | 384233 398120 |
| 257 | **Contemporary Trade Directory Entries**<br>Name: Norman Disney & Young<br>Location: St. James House, 7, Charlotte Street, Manchester, Lancashire, M1 4DZ<br>Classification: Mechanical Engineers<br>**Status: Inactive**<br>Positional Accuracy: Manually positioned to the address or location | A14SW (SE) | 544 | - | 384227 398079 |
| 258 | **Contemporary Trade Directory Entries**<br>Name: Arrow Electronics Uk<br>Location: 5 New York Street, Manchester, Greater Manchester, M1 4JB<br>Classification: Electronic Component Manufacturers & Distributors<br>**Status: Inactive**<br>Positional Accuracy: Automatically positioned to the address | A14SW (SE) | 530 | - | 384245 398136 |
| 258 | **Contemporary Trade Directory Entries**<br>Name: Rentokil Specialist Hygiene<br>Location: Faulkner House, Faulkner Street, Manchester, M1 4DY<br>Classification: Commercial Cleaning Services<br>**Status: Inactive**<br>Positional Accuracy: Automatically positioned to the address | A14SW (SE) | 556 | - | 384264 398118 |
| 258 | **Contemporary Trade Directory Entries**<br>Name: Scrap Cars Vans Caravans Buyer<br>Location: Faulkner House, Faulkner Street, Manchester, M1 4DY<br>Classification: Car Breakers & Dismantlers<br>**Status: Inactive**<br>Positional Accuracy: Automatically positioned to the address | A14SW (SE) | 556 | - | 384264 398118 |
| 259 | **Contemporary Trade Directory Entries**<br>Name: Access Pest Control<br>Location: 16, Peter Street, Manchester, M60 2DS<br>Classification: Pest & Vermin Control<br>**Status: Inactive**<br>Positional Accuracy: Automatically positioned to the address | A8NE (S) | 538 | - | 383833 397848 |
| 260 | **Contemporary Trade Directory Entries**<br>Name: Manchester City Clean<br>Location: Apartment 710, Fresh, 138, Chapel Street, Salford, M3 6DE<br>Classification: Commercial Cleaning Services<br>**Status: Inactive**<br>Positional Accuracy: Automatically positioned to the address | A12NE (W) | 540 | - | 383235 398607 |
| 260 | **Contemporary Trade Directory Entries**<br>Name: Bridgewater Ales<br>Location: 142, Chapel Street, Salford, M3 6AF<br>Classification: Brewers<br>**Status: Inactive**<br>Positional Accuracy: Automatically positioned to the address | A12NE (W) | 580 | - | 383192 398610 |

| Map ID | Details | Quadrant Reference (Compass Direction) | Estimated Distance From Site | Contact | NGR |
|---|---|---|---|---|---|
| 261 | **Contemporary Trade Directory Entries**<br>Name: Nxgen Europe Ltd<br>Location: City Tower,Piccadilly Plaza, Manchester, Greater Manchester, M1 4BT<br>Classification: Cash Registers & Check-Out Equipment<br>**Status: Inactive**<br>Positional Accuracy: Automatically positioned to the address | A14SW (SE) | 543 | - | 384277 398173 |
| 262 | **Contemporary Trade Directory Entries**<br>Name: Buildings 2 Clean<br>Location: 237-239, Deansgate, Manchester, M3 4EN<br>Classification: Commercial Cleaning Services<br>**Status: Active**<br>Positional Accuracy: Automatically positioned to the address | A8NW (SW) | 543 | - | 383521 397891 |
| 263 | **Contemporary Trade Directory Entries**<br>Name: Manchester Gin<br>Location: 2, WATSON STREET, MANCHESTER, M3 4LP<br>Classification: Distilleries<br>**Status: Active**<br>Positional Accuracy: Automatically positioned to the address | A8NW (S) | 546 | - | 383585 397865 |
| 264 | **Contemporary Trade Directory Entries**<br>Name: Paul Moy Associates<br>Location: Unit 5, Brewery Yard, Deva Centre, Trinity Way, Salford, M3 7BB<br>Classification: Mechanical Engineers<br>**Status: Inactive**<br>Positional Accuracy: Automatically positioned to the address | A17SE (NW) | 547 | - | 383322 398768 |
| 265 | **Contemporary Trade Directory Entries**<br>Name: Lewis Bookmakers<br>Location: 48a, Faulkner Street, Manchester, M1 4FH<br>Classification: Clothing & Fabrics - Manufacturers<br>**Status: Inactive**<br>Positional Accuracy: Automatically positioned to the address | A9NW (SE) | 549 | - | 384143 397975 |
| 265 | **Contemporary Trade Directory Entries**<br>Name: Yurong Design & Print Ltd<br>Location: 89, PRINCESS STREET, MANCHESTER, M1 4HT<br>Classification: Printers<br>**Status: Active**<br>Positional Accuracy: Automatically positioned to the address | A9NW (SE) | 561 | - | 384126 397946 |
| 265 | **Contemporary Trade Directory Entries**<br>Name: Scrap That Car<br>Location: 91, PRINCESS STREET, MANCHESTER, M1 4HT<br>Classification: Salvage Dealers<br>**Status: Active**<br>Positional Accuracy: Automatically positioned to the address | A9NW (SE) | 566 | - | 384129 397942 |
| 266 | **Contemporary Trade Directory Entries**<br>Name: A Kenny Asphalt Ltd<br>Location: Unit 4, The Cottages, Deva Centre, Trinity Way, Salford, Lancashire, M3 7BE<br>Classification: Asphalt & Coated Macadam Laying Contractors<br>**Status: Inactive**<br>Positional Accuracy: Automatically positioned to the address | A12NE (NW) | 552 | - | 383242 398655 |
| 266 | **Contemporary Trade Directory Entries**<br>Name: E B Office Interiors Ltd<br>Location: Unit 4/A, The Cottages, Deva Centre, Trinity Way, Salford, M3 7BE<br>Classification: Office Furniture & Equipment<br>**Status: Active**<br>Positional Accuracy: Automatically positioned to the address | A12NE (NW) | 552 | - | 383242 398655 |
| 267 | **Contemporary Trade Directory Entries**<br>Name: Twistfix<br>Location: Peter House, Oxford Street, Manchester, M1 5AN<br>Classification: Builders' Merchants<br>**Status: Active**<br>Positional Accuracy: Automatically positioned to the address | A8NE (S) | 557 | - | 383925 397847 |
| 267 | **Contemporary Trade Directory Entries**<br>Name: Joe Scrapping In Manchester<br>Location: Peter House, Oxford Street, Manchester, M1 5AN<br>Classification: Car Breakers & Dismantlers<br>**Status: Inactive**<br>Positional Accuracy: Automatically positioned to the address | A8NE (S) | 557 | - | 383925 397847 |
| 267 | **Contemporary Trade Directory Entries**<br>Name: Laundry Shop<br>Location: Peter House, Oxford Street, Manchester, Lancashire, M1 5AN<br>Classification: Dry Cleaners<br>**Status: Inactive**<br>Positional Accuracy: Manually positioned to the address or location | A8NE (S) | 557 | - | 383925 397847 |

| Map ID | Details | Quadrant Reference (Compass Direction) | Estimated Distance From Site | Contact | NGR |
|---|---|---|---|---|---|
| 267 | **Contemporary Trade Directory Entries**<br>Name: Energy Feat<br>Location: Peter House, Oxford Street, Manchester, M1 5AN<br>Classification: Energy Efficient Products and Services<br>**Status: Inactive**<br>Positional Accuracy: Automatically positioned to the address | A8NE (S) | 557 | - | 383925 397847 |
| 267 | **Contemporary Trade Directory Entries**<br>Name: Pest Solutions Ltd<br>Location: Peter House,Oxford Street, Manchester, Greater Manchester, M1 5AN<br>Classification: Pest & Vermin Control<br>**Status: Active**<br>Positional Accuracy: Automatically positioned to the address | A8NE (S) | 558 | - | 383924 397846 |
| 267 | **Contemporary Trade Directory Entries**<br>Name: Scrap Yard In Manchester Htt<br>Location: Peter House, Oxford Street, Manchester, M1 5AN<br>Classification: Car Breakers & Dismantlers<br>**Status: Inactive**<br>Positional Accuracy: Automatically positioned to the address | A8NE (S) | 558 | - | 383924 397846 |
| 267 | **Contemporary Trade Directory Entries**<br>Name: Douglas Fir Ltd<br>Location: Peter House, Oxford Street, Manchester, M1 5AN<br>Classification: Electrical Goods Sales, Manufacturers & Wholesalers<br>**Status: Inactive**<br>Positional Accuracy: Automatically positioned to the address | A8NE (S) | 558 | - | 383924 397846 |
| 267 | **Contemporary Trade Directory Entries**<br>Name: Feet & Spine<br>Location: Peter House, Oxford Street, Manchester, M1 5AN<br>Classification: Office Furniture & Equipment<br>**Status: Active**<br>Positional Accuracy: Automatically positioned to the address | A8NE (S) | 558 | - | 383924 397846 |
| 267 | **Contemporary Trade Directory Entries**<br>Name: Cas Hire<br>Location: Peter House, 1-2 Oxford Street, Manchester, Greater Manchester, M1 5AN<br>Classification: Air Conditioning Equipment & Systems<br>**Status: Active**<br>Positional Accuracy: Automatically positioned to the address | A8NE (S) | 568 | - | 383930 397837 |
| 267 | **Contemporary Trade Directory Entries**<br>Name: Wise Pharmaceuticals Ltd<br>Location: Oxford House, 16, Oxford Street, Manchester, M1 5AE<br>Classification: Pharmaceutical Manufacturers & Distributors<br>**Status: Inactive**<br>Positional Accuracy: Automatically positioned to the address | A8NE (S) | 605 | - | 383944 397803 |
| 268 | **Contemporary Trade Directory Entries**<br>Name: Arnold Clark<br>Location: Blackfriars Road, Salford, M3 7AP<br>Classification: Car Dealers<br>**Status: Inactive**<br>Positional Accuracy: Automatically positioned to the address | A17SE (NW) | 557 | - | 383411 398865 |
| 269 | **Contemporary Trade Directory Entries**<br>Name: Lexcorp Group<br>Location: 31 Blackfriars Rd, Salford, Lancashire, M3 7AQ<br>Classification: Distribution Services<br>**Status: Inactive**<br>Positional Accuracy: Manually positioned within the geographical locality | A17SE (NW) | 557 | - | 383364 398826 |
| 270 | **Contemporary Trade Directory Entries**<br>Name: B J Products Shavers & Spares<br>Location: 5, Nicholas Croft, Manchester, M4 1EY<br>Classification: Electrical Goods Sales, Manufacturers & Wholesalers<br>**Status: Inactive**<br>Positional Accuracy: Automatically positioned to the address | A14NW (NE) | 565 | - | 384282 398656 |
| 271 | **Contemporary Trade Directory Entries**<br>Name: Needs Electrical<br>Location: Unit 3, Mirabel Street, Manchester, M3 1PJ<br>Classification: Electrical Goods Sales, Manufacturers & Wholesalers<br>**Status: Inactive**<br>Positional Accuracy: Automatically positioned to the address | A18SE (N) | 569 | - | 383810 398978 |
| 271 | **Contemporary Trade Directory Entries**<br>Name: Gls Ceramics<br>Location: 2a, Mirabel Street, Manchester, Lancashire, M3 1PJ<br>Classification: Ceramic Manufacturers, Supplies & Services<br>**Status: Inactive**<br>Positional Accuracy: Manually positioned to the address or location | A18SE (N) | 574 | - | 383769 398987 |

| Map ID | Details | Quadrant Reference (Compass Direction) | Estimated Distance From Site | Contact | NGR |
|---|---|---|---|---|---|
| 271 | **Contemporary Trade Directory Entries**<br>Name: Linen Laundry<br>Location: Unit 4, Mirabel Street, Manchester, M3 1PJ<br>Classification: Laundries & Launderettes<br>**Status: Inactive**<br>Positional Accuracy: Manually positioned to the road within the address or location | A18SE (N) | 582 | - | 383804 398992 |
| 271 | **Contemporary Trade Directory Entries**<br>Name: City Laundry<br>Location: Unit 4,Mirabel St, Manchester, Lancashire, M3 1PJ<br>Classification: Laundries & Launderettes<br>**Status: Inactive**<br>Positional Accuracy: Manually positioned to the road within the address or location | A18SE (N) | 605 | - | 383766 399018 |
| 272 | **Contemporary Trade Directory Entries**<br>Name: Gazprom Marketing & Trading Retail Ltd<br>Location: Quay St, Manchester, Lancashire, M3 3GY<br>Classification: Gas Suppliers<br>**Status: Inactive**<br>Positional Accuracy: Manually positioned to the road within the address or location | A7NE (SW) | 569 | - | 383270 398058 |
| 272 | **Contemporary Trade Directory Entries**<br>Name: Gazprom Marketing & Trading Retail Ltd<br>Location: 27, Quay Street, Manchester, M3 3GY<br>Classification: Gas Suppliers<br>**Status: Inactive**<br>Positional Accuracy: Automatically positioned to the address | A7NE (SW) | 613 | - | 383232 398036 |
| 272 | **Contemporary Trade Directory Entries**<br>Name: Gazprom Marketing & Trading<br>Location: 27, Quay Street, Manchester, M3 3GY<br>Classification: Gas Companies<br>**Status: Inactive**<br>Positional Accuracy: Automatically positioned to the address | A7NE (SW) | 613 | - | 383232 398036 |
| 273 | **Contemporary Trade Directory Entries**<br>Name: Farrow & Ball<br>Location: 270, Deansgate, Manchester, M3 4JB<br>Classification: Wallpapers & Wall Coverings<br>**Status: Active**<br>Positional Accuracy: Automatically positioned to the address | A8NW (SW) | 575 | - | 383469 397880 |
| 274 | **Contemporary Trade Directory Entries**<br>Name: Hong Kong Printing Co Ltd<br>Location: 41, Faulkner Street, Manchester, M1 4EE<br>Classification: Printers<br>**Status: Active**<br>Positional Accuracy: Automatically positioned to the address | A9NW (SE) | 577 | - | 384224 398021 |
| 275 | **Contemporary Trade Directory Entries**<br>Name: Dr'S Batley & Bisset<br>Location: 11, St. John Street, Manchester, M3 4DW<br>Classification: X-Ray Services<br>**Status: Inactive**<br>Positional Accuracy: Automatically positioned to the address | A8NW (SW) | 578 | - | 383419 397905 |
| 276 | **Contemporary Trade Directory Entries**<br>Name: M Leyden Ltd<br>Location: 5 Gravel La, Salford, Lancashire, M3 7WQ<br>Classification: Garage Services<br>**Status: Inactive**<br>Positional Accuracy: Manually positioned to the road within the address or location | A18SW (N) | 583 | - | 383579 398975 |
| 276 | **Contemporary Trade Directory Entries**<br>Name: David Bentley Ltd<br>Location: Greengate, SALFORD, M3 7NS<br>Classification: Textile Manufacturing<br>**Status: Inactive**<br>Positional Accuracy: Manually positioned to the road within the address or location | A18SW (N) | 588 | - | 383596 398984 |
| 276 | **Contemporary Trade Directory Entries**<br>Name: Modern Rollers Ltd<br>Location: Greengate, Salford, Lancashire, M3 7NS<br>Classification: Machinery - Industrial & Commercial<br>**Status: Inactive**<br>Positional Accuracy: Manually positioned to the road within the address or location | A18SW (N) | 588 | - | 383596 398984 |
| 277 | **Contemporary Trade Directory Entries**<br>Name: 1st Call Locksmiths Services<br>Location: 3, Soap Street, Manchester, M4 1EW<br>Classification: Lock Suppliers and Manufacturers<br>**Status: Inactive**<br>Positional Accuracy: Automatically positioned to the address | A14NW (NE) | 596 | - | 384297 398695 |

| Map ID | Details | Quadrant Reference (Compass Direction) | Estimated Distance From Site | Contact | NGR |
|---|---|---|---|---|---|
| 277 | **Contemporary Trade Directory Entries**<br>Name: Business Equipment & Scales Service Ltd<br>Location: 9, Thomas Street, Manchester, M4 1EU<br>Classification: Cash Registers & Check-Out Equipment<br>**Status: Inactive**<br>Positional Accuracy: Automatically positioned to the address | A14NW (NE) | 628 | - | 384326 398708 |
| 277 | **Contemporary Trade Directory Entries**<br>Name: H J Barton<br>Location: 60 Shudehill, Manchester, Greater Manchester, M4 4AA<br>Classification: Jewellery Manufacturers & Repairers<br>**Status: Inactive**<br>Positional Accuracy: Automatically positioned to the address | A19SW (NE) | 660 | - | 384339 398749 |
| 277 | **Contemporary Trade Directory Entries**<br>Name: Royle & Davies<br>Location: 60, Shudehill, Manchester, M4 4AA<br>Classification: Jewellery Manufacturers & Repairers<br>**Status: Inactive**<br>Positional Accuracy: Automatically positioned to the address | A19SW (NE) | 660 | - | 384339 398749 |
| 277 | **Contemporary Trade Directory Entries**<br>Name: G Stevenson<br>Location: 60, Shudehill, Manchester, Lancashire, M4 4AA<br>Classification: Jewellery Manufacturers & Repairers<br>**Status: Inactive**<br>Positional Accuracy: Manually positioned to the address or location | A19SW (NE) | 660 | - | 384339 398749 |
| 278 | **Contemporary Trade Directory Entries**<br>Name: Manchester Pathology Group<br>Location: 27, Byrom Street, Manchester, M3 4PF<br>Classification: Medical & Dental Laboratories<br>**Status: Inactive**<br>Positional Accuracy: Automatically positioned to the address | A7NE (SW) | 607 | - | 383367 397905 |
| 279 | **Contemporary Trade Directory Entries**<br>Name: Kleanzite Facilities Management Ltd<br>Location: BARTLE HOUSE, OXFORD COURT, MANCHESTER, M2 3WQ<br>Classification: Commercial Cleaning Services<br>**Status: Active**<br>Positional Accuracy: Automatically positioned to the address | A8NE (S) | 613 | - | 383927 397790 |
| 280 | **Contemporary Trade Directory Entries**<br>Name: Orient Express Northern Bell<br>Location: Victoria Station, 1, Todd Street, Manchester, M3 1PB<br>Classification: Railways<br>**Status: Inactive**<br>Positional Accuracy: Automatically positioned to the address | A18SE (NE) | 618 | - | 384033 398963 |
| 281 | **Contemporary Trade Directory Entries**<br>Name: Gyroscope Ltd<br>Location: 30-32, Thomas Street, Manchester, Lancashire, M4 1ER<br>Classification: Printers<br>**Status: Inactive**<br>Positional Accuracy: Automatically positioned to the address | A14NW (E) | 619 | - | 384349 398642 |
| 281 | **Contemporary Trade Directory Entries**<br>Name: Mehta & Mehta Ltd<br>Location: 38, Thomas Street, Manchester, M4 1ER<br>Classification: Children & Babywear - Manufacturers & Wholesalers<br>**Status: Inactive**<br>Positional Accuracy: Automatically positioned to the address | A14NW (E) | 624 | - | 384363 398621 |
| 281 | **Contemporary Trade Directory Entries**<br>Name: Brucella Tait<br>Location: First Floor, 40, Thomas Street, Manchester, M4 1ER<br>Classification: Jewellery Manufacturers & Repairers<br>**Status: Inactive**<br>Positional Accuracy: Automatically positioned to the address | A14NW (E) | 626 | - | 384366 398617 |
| 281 | **Contemporary Trade Directory Entries**<br>Name: David Ellis Jewellery<br>Location: First Floor, 40, Thomas Street, Manchester, M4 1ER<br>Classification: Jewellery Manufacturers & Repairers<br>**Status: Inactive**<br>Positional Accuracy: Automatically positioned to the address | A14NW (E) | 626 | - | 384366 398617 |
| 281 | **Contemporary Trade Directory Entries**<br>Name: Why Publications<br>Location: 40, Thomas Street, Manchester, Lancashire, M4 1ER<br>Classification: Distribution Services<br>**Status: Inactive**<br>Positional Accuracy: Automatically positioned to the address | A14NW (E) | 626 | - | 384366 398617 |

| Map ID | Details | Quadrant Reference (Compass Direction) | Estimated Distance From Site | Contact | NGR |
|---|---|---|---|---|---|
| 281 | **Contemporary Trade Directory Entries**<br>Name: Manchester Gold Buyers<br>Location: Thomas St, Manchester, Lancashire, M4 1NA<br>Classification: Cleaning Services - Domestic<br>**Status: Inactive**<br>Positional Accuracy: Manually positioned within the geographical locality | A14NW (E) | 654 | - | 384390 398634 |
| 281 | **Contemporary Trade Directory Entries**<br>Name: Marc The Printers<br>Location: 28-30, Edge Street, Manchester, M4 1HN<br>Classification: Printers<br>**Status: Inactive**<br>Positional Accuracy: Automatically positioned to the address | A14NW (E) | 667 | - | 384399 398647 |
| 282 | **Contemporary Trade Directory Entries**<br>Name: Brookley Ltd<br>Location: 43-45 Turner St, Manchester, M4 1DN<br>Classification: Clothing & Fabrics - Manufacturers<br>**Status: Inactive**<br>Positional Accuracy: Manually positioned to the address or location | A14NW (E) | 623 | - | 384380 398564 |
| 282 | **Contemporary Trade Directory Entries**<br>Name: Fashion Row Manchester Ltd<br>Location: 43-45 Turner St, Manchester, M4 1DN<br>Classification: Clothing & Fabrics - Manufacturers<br>**Status: Inactive**<br>Positional Accuracy: Manually positioned to the address or location | A14NW (E) | 623 | - | 384380 398564 |
| 282 | **Contemporary Trade Directory Entries**<br>Name: M Y Manchester Cleaners<br>Location: 55 Turner Street, Manchester, Greater Manchester, M4 1DN<br>Classification: Cleaning Services - Domestic<br>**Status: Inactive**<br>Positional Accuracy: Manually positioned within the geographical locality | A14NW (E) | 630 | - | 384389 398560 |
| 282 | **Contemporary Trade Directory Entries**<br>Name: New Deal Skates<br>Location: 51 Turner St, Manchester, M4 1DN<br>Classification: Leisure & Sportswear Manufacturers & Wholesalers<br>**Status: Inactive**<br>Positional Accuracy: Manually positioned to the address or location | A14NW (E) | 630 | - | 384389 398560 |
| 282 | **Contemporary Trade Directory Entries**<br>Name: True Brand International<br>Location: 51, Turner Street, Manchester, Lancashire, M4 1DN<br>Classification: Clothing & Fabrics - Manufacturers<br>**Status: Inactive**<br>Positional Accuracy: Manually positioned to the address or location | A14NW (E) | 630 | - | 384389 398560 |
| 283 | **Contemporary Trade Directory Entries**<br>Name: M G S<br>Location: Blackfriars Rd, Salford, Lancashire, M3 7AQ<br>Classification: Garage Services<br>**Status: Inactive**<br>Positional Accuracy: Manually positioned to the road within the address or location | A17SE (NW) | 629 | - | 383320 398883 |
| 284 | **Contemporary Trade Directory Entries**<br>Name: P & A Autobodies<br>Location: 49-51 Queen St, Salford, Lancashire, M3 7DQ<br>Classification: Car Body Repairs<br>**Status: Inactive**<br>Positional Accuracy: Manually positioned to the address or location | A17SE (NW) | 629 | - | 383365 398920 |
| 284 | **Contemporary Trade Directory Entries**<br>Name: A C Body Services<br>Location: 49, Queen Street, Salford, M3 7DQ<br>Classification: Car Body Repairs<br>**Status: Inactive**<br>Positional Accuracy: Automatically positioned to the address | A17SE (NW) | 630 | - | 383365 398921 |
| 284 | **Contemporary Trade Directory Entries**<br>Name: Queen Street Motors<br>Location: 49, Queen Street, SALFORD, M3 7DQ<br>Classification: Car Body Repairs<br>**Status: Inactive**<br>Positional Accuracy: Automatically positioned to the address | A17SE (NW) | 630 | - | 383365 398921 |
| 285 | **Contemporary Trade Directory Entries**<br>Name: Dunlop G R G Holdings Ltd<br>Location: Greengate Works, Greengate, Salford, M3 7WS<br>Classification: Marine Equipment & Supplies<br>**Status: Inactive**<br>Positional Accuracy: Automatically positioned to the address | A18SW (N) | 632 | - | 383538 399013 |

| Map ID | Details | Quadrant Reference (Compass Direction) | Estimated Distance From Site | Contact | NGR |
|---|---|---|---|---|---|
| 286 | **Contemporary Trade Directory Entries**<br>Name: Glass Bottle Bottle Glass<br>Location: Afflecks Arcade, 35-39, Oldham Street, Manchester, M1 1JG<br>Classification: Glass Products - Manufacturers<br>**Status: Inactive**<br>Positional Accuracy: Automatically positioned to the address | A14NW (E) | 645 | - | 384423 398448 |
| 286 | **Contemporary Trade Directory Entries**<br>Name: The Bead Shop<br>Location: Aflex Palace, 52, Church Street, Manchester, M4 1PW<br>Classification: Jewellery Manufacturers & Repairers<br>**Status: Inactive**<br>Positional Accuracy: Automatically positioned to the address | A14NW (E) | 645 | - | 384423 398448 |
| 286 | **Contemporary Trade Directory Entries**<br>Name: Kustom Korner<br>Location: Aflex Palace, 52, Church Street, Manchester, M4 1PW<br>Classification: T-Shirts<br>**Status: Active**<br>Positional Accuracy: Automatically positioned to the address | A14NW (E) | 645 | - | 384423 398448 |
| 286 | **Contemporary Trade Directory Entries**<br>Name: Oblong<br>Location: Aflex Palace, 52, Church Street, Manchester, Lancashire, M4 1PW<br>Classification: Abattoirs<br>**Status: Inactive**<br>Positional Accuracy: Manually positioned to the address or location | A14NW (E) | 645 | - | 384423 398448 |
| 286 | **Contemporary Trade Directory Entries**<br>Name: Sentsations<br>Location: Afflecks Arcade, 35-39, Oldham Street, Manchester, Lancashire, M1 1JG<br>Classification: Perfume Suppliers<br>**Status: Inactive**<br>Positional Accuracy: Manually positioned to the address or location | A14NW (E) | 645 | - | 384423 398448 |
| 286 | **Contemporary Trade Directory Entries**<br>Name: D & G Packaging Ltd<br>Location: Afflecks Arcade 35-39, Oldham Street, Manchester, M1 1JG<br>Classification: Paper & Cardboard Products & Packaging - Manufacturers<br>**Status: Inactive**<br>Positional Accuracy: Automatically positioned to the address | A14NW (E) | 650 | - | 384429 398435 |
| 287 | **Contemporary Trade Directory Entries**<br>Name: Frank Pine<br>Location: 1, Crown Street, Salford, M3 7DH<br>Classification: Knitting Yarn Manufacturers & Wholesalers<br>**Status: Inactive**<br>Positional Accuracy: Automatically positioned to the address | A17SE (NW) | 652 | - | 383268 398865 |
| 287 | **Contemporary Trade Directory Entries**<br>Name: Renault Service Centre<br>Location: 56, Bury Street, Salford, M3 7DA<br>Classification: Mot Testing Centres<br>**Status: Inactive**<br>Positional Accuracy: Automatically positioned to the address | A17SE (NW) | 666 | - | 383232 398846 |
| 288 | **Contemporary Trade Directory Entries**<br>Name: Rimo Designs<br>Location: 269-273, Deansgate, Manchester, M3 4EW<br>Classification: Carpets & Rugs - Manufacturers<br>**Status: Inactive**<br>Positional Accuracy: Automatically positioned to the address | A8NW (SW) | 653 | - | 383484 397787 |
| 288 | **Contemporary Trade Directory Entries**<br>Name: Bright & Beautiful<br>Location: Great Northern Warehouse, 275, Deansgate, Manchester, M3 4EL<br>Classification: Cleaning Services - Domestic<br>**Status: Inactive**<br>Positional Accuracy: Automatically positioned to the address | A8NW (SW) | 672 | - | 383478 397769 |
| 288 | **Contemporary Trade Directory Entries**<br>Name: Docutech Solutions<br>Location: Great Northern Warehouse, 275, Deansgate, Manchester, M3 4EL<br>Classification: Photographic Equipment Repairs<br>**Status: Inactive**<br>Positional Accuracy: Automatically positioned to the address | A8NW (SW) | 672 | - | 383478 397769 |
| 288 | **Contemporary Trade Directory Entries**<br>Name: Studio Macs<br>Location: Great Northern Warehouse, 275, Deansgate, Manchester, M3 4EL<br>Classification: Electrical Heating Equipment & Systems<br>**Status: Inactive**<br>Positional Accuracy: Automatically positioned to the address | A8NW (SW) | 672 | - | 383478 397769 |

| Map ID | Details | Quadrant Reference (Compass Direction) | Estimated Distance From Site | Contact | NGR |
|---|---|---|---|---|---|
| 288 | **Contemporary Trade Directory Entries**<br>Name: Scrap Car Now Today Cash Manchester<br>Location: Great Northern Warehouse, 275, Deansgate, Manchester, M3 4EL<br>Classification: Car Breakers & Dismantlers<br>**Status: Inactive**<br>Positional Accuracy: Automatically positioned to the address | A8NW (SW) | 672 | - | 383478 397769 |
| 288 | **Contemporary Trade Directory Entries**<br>Name: Cushy Living<br>Location: Unit 24 275, Manchester, Lancashire, M3 4EL<br>Classification: Textile Manufacturing<br>**Status: Inactive**<br>Positional Accuracy: Manually positioned within the geographical locality | A8NW (SW) | 672 | - | 383478 397769 |
| 288 | **Contemporary Trade Directory Entries**<br>Name: Freez Drinks<br>Location: Great Northern Warehouse, 275, Deansgate, Manchester, Lancashire, M3 4EL<br>Classification: Soft Drinks - Manufacturers<br>**Status: Inactive**<br>Positional Accuracy: Automatically positioned to the address | A8NW (SW) | 672 | - | 383478 397769 |
| 288 | **Contemporary Trade Directory Entries**<br>Name: Bright & Beautiful<br>Location: Box 106,275 Deansgate, Manchester, Greater Manchester, M3 4EL<br>Classification: Cleaning Services - Domestic<br>**Status: Active**<br>Positional Accuracy: Manually positioned within the geographical locality | A8NW (SW) | 672 | - | 383478 397769 |
| 288 | **Contemporary Trade Directory Entries**<br>Name: Accountancy & Payroll Services<br>Location: Great Northern Warehouse, 275, Deansgate, Manchester, Lancashire, M3 4EL<br>Classification: Commercial Cleaning Services<br>**Status: Inactive**<br>Positional Accuracy: Automatically positioned to the address | A8NW (SW) | 672 | - | 383478 397769 |
| 288 | **Contemporary Trade Directory Entries**<br>Name: Automation Providers<br>Location: Great Northern Warehouse, 275, Deansgate, Manchester, Lancashire, M3 4EW<br>Classification: Electrical Goods Sales, Manufacturers & Wholesalers<br>**Status: Inactive**<br>Positional Accuracy: Automatically positioned to the address | A8NW (SW) | 672 | - | 383478 397769 |
| 288 | **Contemporary Trade Directory Entries**<br>Name: Dalton Automation Ltd<br>Location: Great Northern Warehouse, 275, Deansgate, Manchester, Lancashire, M3 4EL<br>Classification: Automation Systems & Equipment<br>**Status: Inactive**<br>Positional Accuracy: Manually positioned to the address or location | A8NW (SW) | 672 | - | 383478 397769 |
| 288 | **Contemporary Trade Directory Entries**<br>Name: Docutech Solutions Ltd<br>Location: Great Northern Warehouse, 275, Deansgate, Manchester, M3 4EL<br>Classification: Photocopiers<br>**Status: Inactive**<br>Positional Accuracy: Manually positioned to the address or location | A8NW (SW) | 672 | - | 383478 397769 |
| 288 | **Contemporary Trade Directory Entries**<br>Name: Isovitality Nutriceuticals Ltd<br>Location: Great Northern Warehouse, 275, Deansgate, Manchester, M3 4EL<br>Classification: Food Products - Manufacturers<br>**Status: Active**<br>Positional Accuracy: Automatically positioned to the address | A8NW (SW) | 673 | - | 383477 397768 |
| 288 | **Contemporary Trade Directory Entries**<br>Name: Timberwise Uk Ltd<br>Location: Great Northern Warehouse, 275, Deansgate, Manchester, M3 4EL<br>Classification: Damp & Dry Rot Control<br>**Status: Active**<br>Positional Accuracy: Automatically positioned to the address | A8NW (SW) | 673 | - | 383477 397768 |
| 288 | **Contemporary Trade Directory Entries**<br>Name: Man & Machine Cleaning<br>Location: Great Northern Warehouse, 275, Deansgate, Manchester, M3 4EL<br>Classification: Carpet, Curtain & Upholstery Cleaners<br>**Status: Inactive**<br>Positional Accuracy: Automatically positioned to the address | A8NW (SW) | 673 | - | 383477 397768 |

| Map ID | Details | Quadrant Reference (Compass Direction) | Estimated Distance From Site | Contact | NGR |
|---|---|---|---|---|---|
| 289 | **Contemporary Trade Directory Entries**<br>Name: Transport For Greater Manchester<br>Location: 2, Picadilly Place, Manchester, Lancashire, M1 3BG<br>Classification: Bus & Coach Operators & Stations<br>**Status: Inactive**<br>Positional Accuracy: Automatically positioned to the address | A14SW (E) | 654 | - | 384406 398205 |
| 290 | **Contemporary Trade Directory Entries**<br>Name: Kama Support Services Ltd<br>Location: GAINSBOROUGH HOUSE, 109, PORTLAND STREET, MANCHESTER, M1 6DN<br>Classification: Commercial Cleaning Services<br>**Status: Active**<br>Positional Accuracy: Automatically positioned to the address | A9NW (SE) | 654 | - | 384129 397834 |
| 290 | **Contemporary Trade Directory Entries**<br>Name: V T G<br>Location: Gainsborough House, 109, Portland Street, Manchester, Lancashire, M1 6DN<br>Classification: Lift Manufacturers<br>**Status: Inactive**<br>Positional Accuracy: Manually positioned to the address or location | A9NW (SE) | 657 | - | 384124 397827 |
| 290 | **Contemporary Trade Directory Entries**<br>Name: Operations Abroad Ltd<br>Location: Gainsborough House, 109, Portland Street, Manchester, M1 6DN<br>Classification: Hospitals<br>**Status: Inactive**<br>Positional Accuracy: Automatically positioned to the address | A9NW (SE) | 657 | - | 384124 397827 |
| 290 | **Contemporary Trade Directory Entries**<br>Name: Feather Brooksbank<br>Location: 117-119, Portland Street, Manchester, M1 6ED<br>Classification: Tungsten Tool Manufacturers & Distributors<br>**Status: Inactive**<br>Positional Accuracy: Automatically positioned to the address | A9NW (SE) | 675 | - | 384105 397794 |
| 291 | **Contemporary Trade Directory Entries**<br>Name: Leaflet Distribution Manchester<br>Location: Portland Tower,Portland Street, Manchester, Lancashire, M1 3HU<br>Classification: Distribution Services<br>**Status: Inactive**<br>Positional Accuracy: Automatically positioned to the address | A9NW (SE) | 656 | - | 384280 397963 |
| 291 | **Contemporary Trade Directory Entries**<br>Name: Scrap A Car For Cash Manchester<br>Location: Portland Tower, Portland Street, Manchester, M1 3LD<br>Classification: Car Breakers & Dismantlers<br>**Status: Inactive**<br>Positional Accuracy: Automatically positioned to the address | A9NW (SE) | 656 | - | 384280 397963 |
| 291 | **Contemporary Trade Directory Entries**<br>Name: See-Av<br>Location: Manchester One, 53 Portland Street, Manchester, Greater Manchester, M1 3LD<br>Classification: Cinema Equipment<br>**Status: Inactive**<br>Positional Accuracy: Manually positioned within the geographical locality | A9NW (SE) | 656 | - | 384280 397963 |
| 291 | **Contemporary Trade Directory Entries**<br>Name: Best Stairlift Company Reviews<br>Location: Suite 473,53 Portland Street, Manchester, Greater Manchester, M1 3LD<br>Classification: Stairlifts - Manufacturers & Installers<br>**Status: Inactive**<br>Positional Accuracy: Automatically positioned to the address | A9NW (SE) | 656 | - | 384280 397963 |
| 291 | **Contemporary Trade Directory Entries**<br>Name: Debs Europe Liason Office<br>Location: Portland Tower, Portland Street, Manchester, M1 3LD<br>Classification: Clothing & Fabrics - Manufacturers<br>**Status: Inactive**<br>Positional Accuracy: Automatically positioned to the address | A9NW (SE) | 656 | - | 384280 397963 |
| 291 | **Contemporary Trade Directory Entries**<br>Name: Clearvolt<br>Location: 53, PORTLAND STREET, MANCHESTER, M1 3LD<br>Classification: Electricity Generating & Distributing Equipment<br>**Status: Inactive**<br>Positional Accuracy: Automatically positioned to the address | A9NW (SE) | 656 | - | 384280 397963 |

| Map ID | Details | Quadrant Reference (Compass Direction) | Estimated Distance From Site | Contact | NGR |
|---|---|---|---|---|---|
| 291 | **Contemporary Trade Directory Entries**<br>Name: Beverley Clifton Morris<br>Location: Portland Tower, Portland Street, Manchester, Lancashire, M1 3LF<br>Classification: Mechanical Engineers<br>**Status: Inactive**<br>Positional Accuracy: Automatically positioned to the address | A9NW (SE) | 656 | - | 384280 397963 |
| 291 | **Contemporary Trade Directory Entries**<br>Name: Scrap Cars For Cash Manchester<br>Location: Portland St, Manchester, Lancashire, M1 3LF<br>Classification: Car Breakers & Dismantlers<br>**Status: Inactive**<br>Positional Accuracy: Manually positioned within the geographical locality | A9NW (SE) | 656 | - | 384280 397963 |
| 291 | **Contemporary Trade Directory Entries**<br>Name: Scrap A Car Manchester<br>Location: Portland Tower,Portland Street, Manchester, Greater Manchester, M1 3LF<br>Classification: Salvage Dealers<br>**Status: Active**<br>Positional Accuracy: Manually positioned to the address or location | A9NW (SE) | 659 | - | 384285 397965 |
| 292 | **Contemporary Trade Directory Entries**<br>Name: John Roberts<br>Location: Chapel House, 172, Chapel Street, Salford, M3 6BG<br>Classification: Printers<br>**Status: Inactive**<br>Positional Accuracy: Automatically positioned to the address | A12NE (W) | 668 | - | 383089 398577 |
| 292 | **Contemporary Trade Directory Entries**<br>Name: Printing.Com<br>Location: 2, City Point, 156, Chapel Street, Salford, Lancashire, M3 6BF<br>Classification: Printers<br>**Status: Inactive**<br>Positional Accuracy: Manually positioned to the address or location | A12NW (W) | 697 | - | 383064 398596 |
| 292 | **Contemporary Trade Directory Entries**<br>Name: M C W Plant<br>Location: City Point,156 Chapel St, Salford, Lancashire, M3 6ET<br>Classification: Plant & Machinery Repairs<br>**Status: Inactive**<br>Positional Accuracy: Manually positioned within the geographical locality | A12NW (W) | 697 | - | 383064 398596 |
| 293 | **Contemporary Trade Directory Entries**<br>Name: Fleetwood Agencies Ltd<br>Location: 6, Porchfield Square, Manchester, M3 4FG<br>Classification: Rubber & Plastic Products - Manufacturers<br>**Status: Inactive**<br>Positional Accuracy: Automatically positioned to the address | A7NE (SW) | 669 | - | 383376 397824 |
| 294 | **Contemporary Trade Directory Entries**<br>Name: Licence Trade Consultants<br>Location: Imex House, 40, Princess Street, Manchester, Lancashire, M1 6DE<br>Classification: Brewers' Equipment & Services<br>**Status: Inactive**<br>Positional Accuracy: Manually positioned to the address or location | A9NW (SE) | 669 | - | 384170 397844 |
| 294 | **Contemporary Trade Directory Entries**<br>Name: Northern Consultancy Of Medical Management Ltd<br>Location: Imex House, 40, Princess Street, Manchester, Lancashire, M1 6DE<br>Classification: Medical & Dental Laboratories<br>**Status: Inactive**<br>Positional Accuracy: Manually positioned to the address or location | A9NW (SE) | 669 | - | 384170 397844 |
| 294 | **Contemporary Trade Directory Entries**<br>Name: R S I S Projects Ltd<br>Location: Imex House, 40, Princess Street, Manchester, Lancashire, M1 6DE<br>Classification: Railways<br>**Status: Inactive**<br>Positional Accuracy: Manually positioned to the address or location | A9NW (SE) | 669 | - | 384170 397844 |
| 294 | **Contemporary Trade Directory Entries**<br>Name: Patriot Advertising Solutions<br>Location: Imex House, 40, Princess Street, Manchester, M1 6DE<br>Classification: Distribution Services<br>**Status: Inactive**<br>Positional Accuracy: Automatically positioned to the address | A9NW (SE) | 669 | - | 384170 397844 |
| 294 | **Contemporary Trade Directory Entries**<br>Name: Dunbar & Boardman Partnership<br>Location: Imex House, 40, Princess Street, Manchester, Lancashire, M1 6DE<br>Classification: Lift Manufacturers<br>**Status: Inactive**<br>Positional Accuracy: Automatically positioned to the address | A9NW (SE) | 669 | - | 384170 397844 |

| Map ID | Details | Quadrant Reference (Compass Direction) | Estimated Distance From Site | Contact | NGR |
|---|---|---|---|---|---|
| 294 | **Contemporary Trade Directory Entries**<br>Name: London Global<br>Location: 40 Princess Street, Manchester, Greater Manchester, M1 6DE<br>Classification: Printers<br>**Status: Inactive**<br>Positional Accuracy: Automatically positioned to the address | A9NW (SE) | 669 | - | 384170 397844 |
| 294 | **Contemporary Trade Directory Entries**<br>Name: Scootabout International<br>Location: 101, Princess Street, Manchester, Lancashire, M1 6DD<br>Classification: Materials Handling Equipment<br>**Status: Inactive**<br>Positional Accuracy: Manually positioned to the address or location | A9NW (SE) | 679 | - | 384208 397860 |
| 295 | **Contemporary Trade Directory Entries**<br>Name: The Print Room<br>Location: 46, Edge Street, Manchester, M4 1HN<br>Classification: Screen Process Printers<br>**Status: Inactive**<br>Positional Accuracy: Automatically positioned to the address | A14NW (E) | 677 | - | 384422 398611 |
| 295 | **Contemporary Trade Directory Entries**<br>Name: James Darby<br>Location: The Deaprtment Store, 1-7, Oak Street, Manchester, Lancashire, M4 5JD<br>Classification: Shirt Makers<br>**Status: Inactive**<br>Positional Accuracy: Automatically positioned to the address | A14NE (E) | 689 | - | 384437 398605 |
| 295 | **Contemporary Trade Directory Entries**<br>Name: Taylor & Galvin<br>Location: 46-48, Copperas Street, Manchester, M4 1HS<br>Classification: Jewellery Manufacturers & Repairers<br>**Status: Inactive**<br>Positional Accuracy: Automatically positioned to the address | A14NE (E) | 702 | - | 384434 398652 |
| 295 | **Contemporary Trade Directory Entries**<br>Name: Seed Ceramics<br>Location: Studio 14, Manchester Craft Centre, 17, Oak Street, Manchester, Lancashire, M4 5JD<br>Classification: Ceramic Manufacturers, Supplies & Services<br>**Status: Inactive**<br>Positional Accuracy: Manually positioned to the address or location | A14NE (E) | 724 | - | 384454 398663 |
| 295 | **Contemporary Trade Directory Entries**<br>Name: Manchester Craft & Design Centre<br>Location: Manchester Craft Centre, 17, Oak Street, Manchester, M4 5JD<br>Classification: Ceramic Manufacturers, Supplies & Services<br>**Status: Inactive**<br>Positional Accuracy: Automatically positioned to the address | A14NE (E) | 724 | - | 384454 398663 |
| 296 | **Contemporary Trade Directory Entries**<br>Name: Trident Ltd<br>Location: 95, Greengate, Salford, M3 7NG<br>Classification: Lighting Manufacturers<br>**Status: Inactive**<br>Positional Accuracy: Automatically positioned to the address | A18SW (NW) | 680 | - | 383476 399042 |
| 297 | **Contemporary Trade Directory Entries**<br>Name: Proteintech Europe<br>Location: 6, ATHERTON STREET, MANCHESTER, M3 3GS<br>Classification: Laboratory Equipment, Instruments & Supplies<br>**Status: Active**<br>Positional Accuracy: Automatically positioned to the address | A7NE (SW) | 690 | - | 383170 397991 |
| 298 | **Contemporary Trade Directory Entries**<br>Name: Print Chain<br>Location: Barlow House, Minshull Street, Manchester, Greater Manchester, M1 3DZ<br>Classification: Printers<br>**Status: Active**<br>Positional Accuracy: Manually positioned within the geographical locality | A9NW (SE) | 697 | - | 384380 398036 |
| 299 | **Contemporary Trade Directory Entries**<br>Name: William Street Motors<br>Location: 32, William Street, Salford, M3 6AU<br>Classification: Car Body Repairs<br>**Status: Inactive**<br>Positional Accuracy: Automatically positioned to the address | A12NE (W) | 699 | - | 383085 398660 |

| Map ID | Details | Quadrant Reference (Compass Direction) | Estimated Distance From Site | Contact | NGR |
|---|---|---|---|---|---|
| 300 | **Contemporary Trade Directory Entries**<br>Name: Zed Two<br>Location: 131-133 Portland St, Manchester, Lancashire, M1 4PZ<br>Classification: Toys, Games & Sporting Goods - Manufacturers<br>**Status: Inactive**<br>Positional Accuracy: Manually positioned to the address or location | A8NE (S) | 699 | - | 384027 397732 |
| 301 | **Contemporary Trade Directory Entries**<br>Name: National Express Manchester Coach Station<br>Location: Chorlton Street, Manchester, Greater Manchester, M1 3JF<br>Classification: Bus & Coach Operators & Stations<br>**Status: Active**<br>Positional Accuracy: Manually positioned to the address or location | A9NW (SE) | 704 | - | 384340 397962 |
| 302 | **Contemporary Trade Directory Entries**<br>Name: The Co-Operative<br>Location: Miller Street, Manchester, Lancashire, M60 0AL<br>Classification: Printers<br>**Status: Inactive**<br>Positional Accuracy: Manually positioned within the geographical locality | A19SW (NE) | 707 | - | 384194 398971 |
| 303 | **Contemporary Trade Directory Entries**<br>Name: Duffy Motors Manchester Ltd<br>Location: Arch 16-17, Watson Street, Manchester, M3 4LP<br>Classification: Garage Services<br>**Status: Active**<br>Positional Accuracy: Automatically positioned to the address | A8SW (S) | 709 | - | 383562 397703 |
| 303 | **Contemporary Trade Directory Entries**<br>Name: Manchester Radiator Co Ltd<br>Location: Arch 19, Watson Street, Manchester, M3 4LP<br>Classification: Car Radiator Servicing & Repairs<br>**Status: Inactive**<br>Positional Accuracy: Automatically positioned to the address | A8SW (S) | 729 | - | 383561 397683 |
| 304 | **Contemporary Trade Directory Entries**<br>Name: K O Sports<br>Location: Apartment 104, Chatsworth House, 19, Lever Street, Manchester, M1 1BY<br>Classification: Sports Equipment Manufacturers & Distributors<br>**Status: Inactive**<br>Positional Accuracy: Automatically positioned to the address | A14SE (E) | 711 | - | 384491 398382 |
| 304 | **Contemporary Trade Directory Entries**<br>Name: Scrap Car Now Today Cash Manchester Town<br>Location: Chatsworth House, 19, Lever Street, Manchester, M1 1AN<br>Classification: Car Breakers & Dismantlers<br>**Status: Inactive**<br>Positional Accuracy: Automatically positioned to the address | A14SE (E) | 712 | - | 384492 398382 |
| 304 | **Contemporary Trade Directory Entries**<br>Name: Max White Business Services Ltd<br>Location: CHATSWORTH HOUSE, 19, LEVER STREET, MANCHESTER, M1 1BY<br>Classification: Freight Forwarders<br>**Status: Active**<br>Positional Accuracy: Automatically positioned to the address | A14SE (E) | 712 | - | 384492 398382 |
| 304 | **Contemporary Trade Directory Entries**<br>Name: Medusa 19 Ltd<br>Location: 2nd Floor, Manchester, Greater Manchester, M1 1EZ<br>Classification: Chemicals - Distributors & Wholesalers<br>**Status: Active**<br>Positional Accuracy: Manually positioned to the road within the address or location | A14SE (E) | 744 | - | 384524 398383 |
| 304 | **Contemporary Trade Directory Entries**<br>Name: Eric Brownbill Fashion Agencies<br>Location: 20, Dale Street, Manchester, Lancashire, M1 1EZ<br>Classification: Clothing & Fabrics - Manufacturers<br>**Status: Inactive**<br>Positional Accuracy: Manually positioned to the address or location | A14SE (E) | 748 | - | 384527 398362 |
| 304 | **Contemporary Trade Directory Entries**<br>Name: Watts Bros (Manchester) Ltd<br>Location: 20, Dale Street, Manchester, Lancashire, M1 1EZ<br>Classification: Hats & Caps - Manufacturers<br>**Status: Inactive**<br>Positional Accuracy: Manually positioned to the address or location | A14SE (E) | 748 | - | 384527 398362 |
| 304 | **Contemporary Trade Directory Entries**<br>Name: La Vie Facile<br>Location: 20, Dale Street, Manchester, Lancashire, M1 1EZ<br>Classification: Footwear Manufacturers & Wholesale<br>**Status: Inactive**<br>Positional Accuracy: Manually positioned to the address or location | A14SE (E) | 748 | - | 384527 398362 |

| Map ID | Details | Quadrant Reference (Compass Direction) | Estimated Distance From Site | Contact | NGR |
|---|---|---|---|---|---|
| 305 | **Contemporary Trade Directory Entries**<br>Name: Beehive Telecom<br>Location: 79, Thomas Street, Manchester, M4 1LQ<br>Classification: Telecommunications Equipment & Systems<br>**Status: Inactive**<br>Positional Accuracy: Automatically positioned to the address | A14NE (E) | 717 | - | 384480 398554 |
| 306 | **Contemporary Trade Directory Entries**<br>Name: Oxyrane Uk<br>Location: Piccadilly House, 49, Piccadilly, Manchester, M1 2AP<br>Classification: Laboratories<br>**Status: Inactive**<br>Positional Accuracy: Automatically positioned to the address | A14SE (E) | 721 | - | 384494 398296 |
| 306 | **Contemporary Trade Directory Entries**<br>Name: O C M Print<br>Location: Piccadilly House, 49, Piccadilly, Manchester, M1 2AP<br>Classification: Printers<br>**Status: Inactive**<br>Positional Accuracy: Automatically positioned to the address | A14SE (E) | 721 | - | 384494 398296 |
| 306 | **Contemporary Trade Directory Entries**<br>Name: Sudstech<br>Location: Piccadilly House,49 Piccadilly, Manchester, Greater Manchester, M1 2AP<br>Classification: Builders' Merchants<br>**Status: Inactive**<br>Positional Accuracy: Automatically positioned to the address | A14SE (E) | 721 | - | 384494 398296 |
| 306 | **Contemporary Trade Directory Entries**<br>Name: Manchester Office Cleaners<br>Location: Piccadilly House, 49, Piccadilly, Manchester, M1 2AP<br>Classification: Cleaning Services - Domestic<br>**Status: Inactive**<br>Positional Accuracy: Automatically positioned to the address | A14SE (E) | 721 | - | 384494 398297 |
| 306 | **Contemporary Trade Directory Entries**<br>Name: John Addley Ltd<br>Location: Clayton House, 59, Piccadilly, Manchester, Lancashire, M1 2AQ<br>Classification: Commercial Cleaning Services<br>**Status: Inactive**<br>Positional Accuracy: Manually positioned to the address or location | A14SE (E) | 748 | - | 384518 398278 |
| 306 | **Contemporary Trade Directory Entries**<br>Name: Scotfax<br>Location: Clayton House, 59, Piccadilly, Manchester, Lancashire, M1 2AQ<br>Classification: Photocopiers<br>**Status: Inactive**<br>Positional Accuracy: Manually positioned to the address or location | A14SE (E) | 748 | - | 384518 398278 |
| 306 | **Contemporary Trade Directory Entries**<br>Name: Scotfax<br>Location: Clayton House, 59, Piccadilly, Manchester, Lancashire, M1 2AQ<br>Classification: Photocopiers<br>**Status: Inactive**<br>Positional Accuracy: Manually positioned to the address or location | A14SE (E) | 748 | - | 384518 398278 |
| 306 | **Contemporary Trade Directory Entries**<br>Name: Forward Bird Control<br>Location: Clayton House, 59, Piccadilly, Manchester, Lancashire, M1 2AQ<br>Classification: Pest & Vermin Control<br>**Status: Inactive**<br>Positional Accuracy: Manually positioned to the address or location | A14SE (E) | 748 | - | 384518 398278 |
| 306 | **Contemporary Trade Directory Entries**<br>Name: Oceanblue Logistics<br>Location: Clayton House, 59, Piccadilly, Manchester, Lancashire, M1 2AQ<br>Classification: Freight Forwarders<br>**Status: Inactive**<br>Positional Accuracy: Manually positioned to the address or location | A14SE (E) | 748 | - | 384518 398278 |
| 306 | **Contemporary Trade Directory Entries**<br>Name: Multitude Estates Ltd<br>Location: Clayton House, 59, Piccadilly, Manchester, M1 2AQ<br>Classification: Cleaning Services - Domestic<br>**Status: Inactive**<br>Positional Accuracy: Automatically positioned to the address | A14SE (E) | 748 | - | 384518 398278 |
| 306 | **Contemporary Trade Directory Entries**<br>Name: Oil Colour Chemists Association<br>Location: First Floor, 59, Piccadilly, Manchester, M1 2AQ<br>Classification: Adhesives, Glues & Sealants<br>**Status: Active**<br>Positional Accuracy: Automatically positioned to the address | A14SE (E) | 752 | - | 384522 398277 |

| Map ID | Details | Quadrant Reference (Compass Direction) | Estimated Distance From Site | Contact | NGR |
|---|---|---|---|---|---|
| 306 | **Contemporary Trade Directory Entries**<br>Name: Carr Manufacturing Co (Radcliffe) Ltd<br>Location: First Floor, Clayton House, 59, Piccadilly, Manchester, M1 2AS<br>Classification: Textile Manufacturing<br>**Status: Inactive**<br>Positional Accuracy: Automatically positioned to the address | A14SE (E) | 756 | - | 384529 398292 |
| 306 | **Contemporary Trade Directory Entries**<br>Name: Damp Aid<br>Location: Clayton House, 59, Piccadilly, Manchester, M1 2AQ<br>Classification: Damp & Dry Rot Control<br>**Status: Inactive**<br>Positional Accuracy: Automatically positioned to the address | A14SE (E) | 756 | - | 384529 398292 |
| 306 | **Contemporary Trade Directory Entries**<br>Name: Kane Contracts Ltd<br>Location: Third Floor,Clayton House,59 Piccadilly, Manchester, M1 2AQ<br>Classification: Cleaning Services - Commercial<br>**Status: Inactive**<br>Positional Accuracy: Manually positioned to the address or location | A14SE (E) | 756 | - | 384528 398292 |
| 306 | **Contemporary Trade Directory Entries**<br>Name: Cherry Smart Services Ltd<br>Location: Clayton House, 59, Piccadilly, Manchester, M1 2AQ<br>Classification: Commercial Cleaning Services<br>**Status: Inactive**<br>Positional Accuracy: Automatically positioned to the address | A14SE (E) | 756 | - | 384529 398292 |
| 306 | **Contemporary Trade Directory Entries**<br>Name: Max Spielmann<br>Location: 63, Piccadilly, Manchester, Lancashire, M1 2AG<br>Classification: Photographic Processors<br>**Status: Inactive**<br>Positional Accuracy: Automatically positioned to the address | A14SE (E) | 765 | - | 384534 398271 |
| 306 | **Contemporary Trade Directory Entries**<br>Name: Force C<br>Location: 5 Newton St, Manchester, M1 1HW<br>Classification: Jewellery Manufacturers & Repairers<br>**Status: Inactive**<br>Positional Accuracy: Manually positioned to the address or location | A14SE (E) | 770 | - | 384542 398290 |
| 306 | **Contemporary Trade Directory Entries**<br>Name: P N H<br>Location: St. Margarets Chambers, 5, Newton Street, Manchester, Lancashire, M1 1HL<br>Classification: Jewellery Manufacturers & Repairers<br>**Status: Inactive**<br>Positional Accuracy: Manually positioned to the address or location | A14SE (E) | 771 | - | 384543 398291 |
| 307 | **Contemporary Trade Directory Entries**<br>Name: Renault Manchester<br>Location: TRINITY WAY, SALFORD, M3 7FT<br>Classification: Car Dealers<br>**Status: Active**<br>Positional Accuracy: Automatically positioned to the address | A17SE (NW) | 729 | - | 383280 398981 |
| 307 | **Contemporary Trade Directory Entries**<br>Name: Dacia Manchester<br>Location: Trinity Way, Salford, Greater Manchester, M3 7FT<br>Classification: Car Dealers<br>**Status: Active**<br>Positional Accuracy: Manually positioned to the address or location | A17SE (NW) | 729 | - | 383280 398981 |
| 308 | **Contemporary Trade Directory Entries**<br>Name: Autopaint International<br>Location: 293, Deansgate, Manchester, M3 4EW<br>Classification: Car Painters & Sprayers<br>**Status: Inactive**<br>Positional Accuracy: Automatically positioned to the address | A8SW (SW) | 732 | - | 383458 397713 |
| 309 | **Contemporary Trade Directory Entries**<br>Name: K2 Legal Support<br>Location: Castlefield House, Liverpool Road, Manchester, M3 4SB<br>Classification: Copying & Duplicating Services<br>**Status: Inactive**<br>Positional Accuracy: Automatically positioned to the address | A7NE (SW) | 741 | - | 383334 397766 |
| 309 | **Contemporary Trade Directory Entries**<br>Name: N U Oil & Gas<br>Location: Fifth Floor, Castlefield House, Liverpool Road, Manchester, M3 4SB<br>Classification: Oil & Gas Exploration Supplies & Services<br>**Status: Inactive**<br>Positional Accuracy: Automatically positioned to the address | A7NE (SW) | 741 | - | 383333 397766 |

| Map ID | Details | Quadrant Reference (Compass Direction) | Estimated Distance From Site | Contact | NGR |
|---|---|---|---|---|---|
| 310 | **Contemporary Trade Directory Entries**<br>Name: Spi Materials<br>Location: 105 Princess St, Manchester, Lancashire, M1 6DD<br>Classification: Electricity Companies<br>**Status: Inactive**<br>Positional Accuracy: Manually positioned to the address or location | A9NW (SE) | 743 | - | 384240 397804 |
| 311 | **Contemporary Trade Directory Entries**<br>Name: Flyers Group<br>Location: 12, Hilton Street, Manchester, M1 1JF<br>Classification: Children & Babywear - Manufacturers & Wholesalers<br>**Status: Inactive**<br>Positional Accuracy: Automatically positioned to the address | A14NE (E) | 752 | - | 384528 398483 |
| 311 | **Contemporary Trade Directory Entries**<br>Name: Bermona Ltd<br>Location: 12, Hilton Street, Manchester, M1 1JF<br>Classification: Hats & Caps - Manufacturers<br>**Status: Inactive**<br>Positional Accuracy: Automatically positioned to the address | A14NE (E) | 752 | - | 384528 398483 |
| 311 | **Contemporary Trade Directory Entries**<br>Name: Sumayah Deria Ltd<br>Location: 12 Hilton Street, Manchester, Greater Manchester, M1 1JF<br>Classification: Builders' Merchants<br>**Status: Inactive**<br>Positional Accuracy: Automatically positioned to the address | A14NE (E) | 754 | - | 384529 398483 |
| 311 | **Contemporary Trade Directory Entries**<br>Name: Matrix Transport<br>Location: Hilton Street, Manchester, Greater Manchester, M1 1JF<br>Classification: Road Haulage Services<br>**Status: Inactive**<br>Positional Accuracy: Manually positioned to the address or location | A14NE (E) | 754 | - | 384529 398483 |
| 311 | **Contemporary Trade Directory Entries**<br>Name: Pro Cleaners Ancoats<br>Location: 19, Hilton Street, Manchester, M1 1JJ<br>Classification: Cleaning Services - Domestic<br>**Status: Inactive**<br>Positional Accuracy: Automatically positioned to the address | A14NE (E) | 767 | - | 384541 398499 |
| 311 | **Contemporary Trade Directory Entries**<br>Name: Launderette<br>Location: 19, Hilton Street, Manchester, M1 1JJ<br>Classification: Dry Cleaners<br>**Status: Inactive**<br>Positional Accuracy: Automatically positioned to the address | A14NE (E) | 767 | - | 384541 398499 |
| 311 | **Contemporary Trade Directory Entries**<br>Name: The Audiences Agency<br>Location: 46-50, Oldham Street, Manchester, M4 1LE<br>Classification: Distribution Services<br>**Status: Inactive**<br>Positional Accuracy: Automatically positioned to the address | A14NE (E) | 777 | - | 384547 398522 |
| 311 | **Contemporary Trade Directory Entries**<br>Name: Dynamik Designs<br>Location: 1, Stevenson Square, Manchester, Lancashire, M1 1DN<br>Classification: Car Accessories Manufacturers<br>**Status: Inactive**<br>Positional Accuracy: Manually positioned to the address or location | A14NE (E) | 791 | - | 384565 398497 |
| 312 | **Contemporary Trade Directory Entries**<br>Name: Stephs Manufacturing<br>Location: 66 Tib St, Manchester, M4 1LG<br>Classification: Clothing & Fabrics - Manufacturers<br>**Status: Inactive**<br>Positional Accuracy: Manually positioned to the address or location | A14NE (E) | 754 | - | 384515 398564 |
| 312 | **Contemporary Trade Directory Entries**<br>Name: Fern Audio Ltd<br>Location: 70-72, Tib Street, Manchester, M4 1LG<br>Classification: Sound Equipment Systems Manufacturers<br>**Status: Inactive**<br>Positional Accuracy: Automatically positioned to the address | A14NE (E) | 763 | - | 384522 398575 |
| 312 | **Contemporary Trade Directory Entries**<br>Name: The Studio Copy Shop<br>Location: 89-95, Oldham Street, Manchester, M4 1LW<br>Classification: T-Shirts<br>**Status: Inactive**<br>Positional Accuracy: Automatically positioned to the address | A14NE (E) | 770 | - | 384532 398567 |

| Map ID | Details | Quadrant Reference (Compass Direction) | Estimated Distance From Site | Contact | NGR |
|---|---|---|---|---|---|
| 312 | **Contemporary Trade Directory Entries**<br>Name: T-Shirt Xpress<br>Location: 89-95, Oldham Street, Manchester, M4 1LW<br>Classification: T-Shirts<br>**Status: Active**<br>Positional Accuracy: Automatically positioned to the address | A14NE (E) | 770 | - | 384532 398567 |
| 312 | **Contemporary Trade Directory Entries**<br>Name: Prime Direct Distribution Ltd<br>Location: 99 Oldham St, Manchester, Lancashire, M4 1LW<br>Classification: Record, Tape & CD Manufacturers & Wholesalers<br>**Status: Inactive**<br>Positional Accuracy: Manually positioned to the address or location | A14NE (E) | 786 | - | 384544 398584 |
| 313 | **Contemporary Trade Directory Entries**<br>Name: Keppie Design<br>Location: 1, Portland Street, Manchester, M1 3BE<br>Classification: Mechanical Engineers<br>**Status: Inactive**<br>Positional Accuracy: Automatically positioned to the address | A14SE (E) | 759 | - | 384519 398224 |
| 314 | **Contemporary Trade Directory Entries**<br>Name: Car Care Express<br>Location: Arch 4, Irwell Street, Salford, Lancashire, M3 5EN<br>Classification: Car Body Repairs<br>**Status: Inactive**<br>Positional Accuracy: Automatically positioned to the address | A12SW (W) | 764 | - | 382967 398385 |
| 314 | **Contemporary Trade Directory Entries**<br>Name: Zico Cars<br>Location: Arch 4, Irwell Street, Salford, M3 5EN<br>Classification: Car Dealers - Used<br>**Status: Inactive**<br>Positional Accuracy: Automatically positioned to the address | A12SW (W) | 764 | - | 382967 398385 |
| 315 | **Contemporary Trade Directory Entries**<br>Name: C H A Technologies Group<br>Location: St. James Buildings, 79, Oxford Street, Manchester, M1 6FQ<br>Classification: Knitting Yarn Manufacturers & Wholesalers<br>**Status: Inactive**<br>Positional Accuracy: Automatically positioned to the address | A8SE (SE) | 766 | - | 384075 397678 |
| 315 | **Contemporary Trade Directory Entries**<br>Name: Faupel Plc<br>Location: St. James Buildings, 79, Oxford Street, Manchester, Lancashire, M1 6FQ<br>Classification: Soft Furnishings - Manufacturers<br>**Status: Inactive**<br>Positional Accuracy: Automatically positioned to the address | A8SE (SE) | 766 | - | 384075 397678 |
| 315 | **Contemporary Trade Directory Entries**<br>Name: Jany (Uk)<br>Location: St. James Buildings, 79, Oxford Street, Manchester, Lancashire, M1 6FQ<br>Classification: Commercial Vehicle Bodybuilders & Repairers<br>**Status: Inactive**<br>Positional Accuracy: Manually positioned to the address or location | A8SE (SE) | 766 | - | 384075 397678 |
| 315 | **Contemporary Trade Directory Entries**<br>Name: Soleheat<br>Location: St. James Buildings, 79, Oxford Street, Manchester, M1 6HT<br>Classification: Under Floor Heating<br>**Status: Inactive**<br>Positional Accuracy: Automatically positioned to the address | A8SE (SE) | 767 | - | 384075 397678 |
| 315 | **Contemporary Trade Directory Entries**<br>Name: Heatrise<br>Location: St. James Buildings, 79, Oxford Street, Manchester, M1 6HT<br>Classification: Under Floor Heating<br>**Status: Inactive**<br>Positional Accuracy: Automatically positioned to the address | A8SE (SE) | 767 | - | 384075 397678 |
| 315 | **Contemporary Trade Directory Entries**<br>Name: Soleheat<br>Location: FOURTH FLOOR, ST. JAMES BUILDING, 79, OXFORD STREET, MANCHESTER, M1 6HT<br>Classification: Under Floor Heating<br>**Status: Active**<br>Positional Accuracy: Automatically positioned to the address | A8SE (SE) | 767 | - | 384075 397678 |

| Map ID | Details | Quadrant Reference (Compass Direction) | Estimated Distance From Site | Contact | NGR |
|---|---|---|---|---|---|
| 316 | **Contemporary Trade Directory Entries**<br>Name: Avantage Brands Licensing<br>Location: 4th Floor Richmond House,15 Bloom Street, Manchester, Greater Manchester, M1 3HZ<br>Classification: Distribution Services<br>**Status:** **Inactive**<br>Positional Accuracy: Manually positioned within the geographical locality | A9NW (SE) | 771 | - | 384366 397887 |
| 316 | **Contemporary Trade Directory Entries**<br>Name: Samkou Export Co<br>Location: 26, Richmond Street, Manchester, M1 3NB<br>Classification: Textile Manufacturing<br>**Status:** **Inactive**<br>Positional Accuracy: Automatically positioned to the address | A9NW (SE) | 774 | - | 384356 397870 |
| 317 | **Contemporary Trade Directory Entries**<br>Name: A & B Polishers<br>Location: 65, Blackfriars Road, Salford, M3 7DB<br>Classification: French Polishing<br>**Status:** **Inactive**<br>Positional Accuracy: Automatically positioned to the address | A17SE (NW) | 772 | - | 383202 398969 |
| 318 | **Contemporary Trade Directory Entries**<br>Name: Print Pug<br>Location: Suite 3b 22 Lever Street, Manchester, Greater Manchester, M1 1EA<br>Classification: Printers<br>**Status:** **Active**<br>Positional Accuracy: Manually positioned within the geographical locality | A14SE (E) | 776 | - | 384556 398392 |
| 318 | **Contemporary Trade Directory Entries**<br>Name: Ax-S Global<br>Location: 22, Lever Street, Manchester, M1 1EA<br>Classification: Clothing & Fabrics - Manufacturers<br>**Status:** **Inactive**<br>Positional Accuracy: Automatically positioned to the address | A14SE (E) | 776 | - | 384556 398392 |
| 318 | **Contemporary Trade Directory Entries**<br>Name: Godske Group<br>Location: 22, Lever Street, Manchester, M1 1EA<br>Classification: Clothing & Fabrics - Manufacturers<br>**Status:** **Inactive**<br>Positional Accuracy: Automatically positioned to the address | A14SE (E) | 776 | - | 384556 398392 |
| 318 | **Contemporary Trade Directory Entries**<br>Name: Ax S Global<br>Location: 22, Lever Street, Manchester, M1 1EA<br>Classification: Clothing & Fabrics - Manufacturers<br>**Status:** **Inactive**<br>Positional Accuracy: Automatically positioned to the address | A14SE (E) | 776 | - | 384556 398392 |
| 318 | **Contemporary Trade Directory Entries**<br>Name: Alert 2 Media<br>Location: 24, Lever Street, Manchester, Lancashire, M1 1DZ<br>Classification: Printers<br>**Status:** **Inactive**<br>Positional Accuracy: Manually positioned to the address or location | A14SE (E) | 800 | - | 384580 398396 |
| 318 | **Contemporary Trade Directory Entries**<br>Name: Elert 2 Media<br>Location: 24, Lever Street, Manchester, Lancashire, M1 1DZ<br>Classification: Printers Textile<br>**Status:** **Inactive**<br>Positional Accuracy: Manually positioned to the address or location | A14SE (E) | 800 | - | 384580 398397 |
| 318 | **Contemporary Trade Directory Entries**<br>Name: Guy Foam<br>Location: 10, Little Lever Street, Manchester, M1 1HR<br>Classification: Photo & Digital Imaging Bureaus<br>**Status:** **Inactive**<br>Positional Accuracy: Automatically positioned to the address | A14SE (E) | 819 | - | 384599 398382 |
| 318 | **Contemporary Trade Directory Entries**<br>Name: J & B Textiles<br>Location: 14, Little Lever Street, Manchester, M1 1HR<br>Classification: Textile Manufacturing<br>**Status:** **Inactive**<br>Positional Accuracy: Automatically positioned to the address | A14SE (E) | 827 | - | 384607 398392 |

| Map ID | Details | Quadrant Reference (Compass Direction) | Estimated Distance From Site | Contact | NGR |
|---|---|---|---|---|---|
| 318 | **Contemporary Trade Directory Entries**<br>Name: Ben Sherman<br>Location: 47, Newton Street, Manchester, Lancashire, M1 1FT<br>Classification: Clothing & Fabrics - Manufacturers<br>**Status: Inactive**<br>Positional Accuracy: Manually positioned to the address or location | A14SE (E) | 838 | - | 384618 398376 |
| 318 | **Contemporary Trade Directory Entries**<br>Name: Stairlifts Manchester<br>Location: Studio 18,18 Hilton Street, Manchester, Greater Manchester, M1 1FR<br>Classification: Stairlifts - Manufacturers & Installers<br>**Status: Inactive**<br>Positional Accuracy: Automatically positioned to the address | A14NE (E) | 840 | - | 384620 398404 |
| 318 | **Contemporary Trade Directory Entries**<br>Name: Bodyguard Clothing Ltd<br>Location: 33, Dale Street, Manchester, Lancashire, M1 2HE<br>Classification: Clothing & Fabrics - Manufacturers<br>**Status: Inactive**<br>Positional Accuracy: Manually positioned to the address or location | A14SE (E) | 859 | - | 384638 398354 |
| 318 | **Contemporary Trade Directory Entries**<br>Name: Zig Zag Clothing Ltd<br>Location: 33, Dale Street, Manchester, Lancashire, M1 2HE<br>Classification: Clothing & Fabrics - Manufacturers<br>**Status: Inactive**<br>Positional Accuracy: Manually positioned to the address or location | A14SE (E) | 859 | - | 384638 398354 |
| 319 | **Contemporary Trade Directory Entries**<br>Name: W H Hammond & Co (Manchester) Ltd<br>Location: 58, Richmond Street, Manchester, M1 3WB<br>Classification: Soft Furnishings - Manufacturers<br>**Status: Inactive**<br>Positional Accuracy: Automatically positioned to the address | A9NW (SE) | 776 | - | 384296 397807 |
| 320 | **Contemporary Trade Directory Entries**<br>Name: Clifton Eyewear Ltd<br>Location: 1, St. Stephen Street, Salford, M3 6AY<br>Classification: Optical Goods - Manufacturers<br>**Status: Inactive**<br>Positional Accuracy: Automatically positioned to the address | A12NW (W) | 778 | - | 382971 398563 |
| 321 | **Contemporary Trade Directory Entries**<br>Name: William Hodgson & Co<br>Location: Sixth Floor, Churchgate House, 56, Oxford Street, Manchester, Lancashire, M1 6EU<br>Classification: Oils - Edible<br>**Status: Inactive**<br>Positional Accuracy: Manually positioned to the address or location | A8SE (S) | 778 | - | 384028 397647 |
| 322 | **Contemporary Trade Directory Entries**<br>Name: E E Chrisp<br>Location: 6, Southern Street, Manchester, M3 4WP<br>Classification: Printers<br>**Status: Inactive**<br>Positional Accuracy: Automatically positioned to the address | A7SE (SW) | 794 | - | 383368 397686 |
| 322 | **Contemporary Trade Directory Entries**<br>Name: Holt Springs (Manchester) Ltd<br>Location: 16, Bridgewater Street, Manchester, M3 4NH<br>Classification: Spring Manufacturers & Distributors<br>**Status: Inactive**<br>Positional Accuracy: Automatically positioned to the address | A7SE (SW) | 830 | - | 383347 397656 |
| 323 | **Contemporary Trade Directory Entries**<br>Name: Bauer Millett & Co Ltd<br>Location: Lawrence House, 8, Albion Street, Manchester, M1 5NZ<br>Classification: Car Dealers<br>**Status: Inactive**<br>Positional Accuracy: Automatically positioned to the address | A8SW (S) | 797 | - | 383592 397607 |
| 323 | **Contemporary Trade Directory Entries**<br>Name: Grand Central Autos<br>Location: 19 Trafford St, Manchester, M1 5LH<br>Classification: Garage Services<br>**Status: Inactive**<br>Positional Accuracy: Manually positioned to the road within the address or location | A8SW (S) | 825 | - | 383608 397575 |

| Map ID | Details | Quadrant Reference (Compass Direction) | Estimated Distance From Site | Contact | NGR |
|---|---|---|---|---|---|
| 324 | **Contemporary Trade Directory Entries**<br>Name: Pure Electric<br>Location: 4-10 London Road, Manchester, Greater Manchester, M1 3AN<br>Classification: Electric Motor Sales & Service<br>**Status: Active**<br>Positional Accuracy: Manually positioned to the address or location | A14SE (E) | 798 | - | 384547 398175 |
| 325 | **Contemporary Trade Directory Entries**<br>Name: Sa Group Services<br>Location: Stan, Lancashire, M1 3BL<br>Classification: Cleaning Services - Domestic<br>**Status: Inactive**<br>Positional Accuracy: Manually positioned within the geographical locality | A14SE (E) | 803 | - | 384530 398105 |
| 325 | **Contemporary Trade Directory Entries**<br>Name: Dordaf & Partners<br>Location: Flat 8, Roby Court, 14, Roby Street, Manchester, M1 3AG<br>Classification: Bathroom Fixtures - Manufacturers<br>**Status: Inactive**<br>Positional Accuracy: Automatically positioned to the address | A14SE (E) | 834 | - | 384557 398090 |
| 326 | **Contemporary Trade Directory Entries**<br>Name: Kdp (Uk) Ltd<br>Location: 36, Canal Street, Manchester, M1 3WD<br>Classification: Non-Ferrous Metals<br>**Status: Inactive**<br>Positional Accuracy: Automatically positioned to the address | A9NW (SE) | 803 | - | 384346 397818 |
| 326 | **Contemporary Trade Directory Entries**<br>Name: Forths<br>Location: Amazon House, 3 Brazil Street, Manchester, Lancashire, M1 3PJ<br>Classification: Commercial Vehicle Servicing, Repairs, Parts & Accessories<br>**Status: Inactive**<br>Positional Accuracy: Automatically positioned to the address | A9NW (SE) | 840 | - | 384358 397778 |
| 326 | **Contemporary Trade Directory Entries**<br>Name: Neat & Tidy<br>Location: Amazon House, 3, Brazil Street, Manchester, M1 3PJ<br>Classification: Cleaning Services - Domestic<br>**Status: Inactive**<br>Positional Accuracy: Automatically positioned to the address | A9NW (SE) | 840 | - | 384358 397778 |
| 327 | **Contemporary Trade Directory Entries**<br>Name: Cromech Engineering Co Ltd<br>Location: Springfield Lane, Salford, M3 7JS<br>Classification: Engineers - General<br>**Status: Inactive**<br>Positional Accuracy: Automatically positioned to the address | A18NW (N) | 812 | - | 383471 399180 |
| 327 | **Contemporary Trade Directory Entries**<br>Name: Citroen World<br>Location: Unit 5 & 6 Springfield Business Centre,Springfield La, Salford, Lancashire, M3 7JS<br>Classification: Garage Services<br>**Status: Inactive**<br>Positional Accuracy: Manually positioned to the address or location | A18NW (N) | 812 | - | 383470 399180 |
| 328 | **Contemporary Trade Directory Entries**<br>Name: Simon & Simon<br>Location: Lock 90,Trumpet Street, Manchester, Greater Manchester, M1 5LW<br>Classification: Clothing & Fabrics - Manufacturers<br>**Status: Inactive**<br>Positional Accuracy: Manually positioned to the address or location | A8SW (S) | 814 | - | 383683 397574 |
| 328 | **Contemporary Trade Directory Entries**<br>Name: E F G Matthews Office Furniture Ltd<br>Location: Albion Street, Manchester, M1 5LL<br>Classification: Office Furniture & Equipment<br>**Status: Inactive**<br>Positional Accuracy: Automatically positioned to the address | A8SW (S) | 817 | - | 383661 397574 |
| 329 | **Contemporary Trade Directory Entries**<br>Name: Berwick Electronics<br>Location: 53, Tib Street, Manchester, M4 1LS<br>Classification: Electrical Goods Sales, Manufacturers & Wholesalers<br>**Status: Inactive**<br>Positional Accuracy: Automatically positioned to the address | A14NE (E) | 818 | - | 384559 398648 |

| Map ID | Details | Quadrant Reference (Compass Direction) | Estimated Distance From Site | Contact | NGR |
|---|---|---|---|---|---|
| 329 | **Contemporary Trade Directory Entries**<br>Name: Print-Wear Ltd<br>Location: 108 Tib Street, Manchester, Lancashire, M4 1LR<br>Classification: Printers<br>**Status: Inactive**<br>Positional Accuracy: Manually positioned to the address or location | A14NE (E) | 850 | - | 384590 398654 |
| 329 | **Contemporary Trade Directory Entries**<br>Name: Applique Apparel Ltd<br>Location: 110-112, Tib Street, Manchester, M4 1LR<br>Classification: T-Shirts<br>**Status: Active**<br>Positional Accuracy: Automatically positioned to the address | A14NE (E) | 856 | - | 384595 398661 |
| 329 | **Contemporary Trade Directory Entries**<br>Name: The White Peg Co<br>Location: 110-112, Tib Street, Manchester, M4 1LR<br>Classification: Laundries & Launderettes<br>**Status: Inactive**<br>Positional Accuracy: Automatically positioned to the address | A14NE (E) | 856 | - | 384595 398661 |
| 329 | **Contemporary Trade Directory Entries**<br>Name: Pdc Manchester<br>Location: 129, Oldham Street, Manchester, M4 1LN<br>Classification: Printers<br>**Status: Inactive**<br>Positional Accuracy: Automatically positioned to the address | A14NE (E) | 863 | - | 384605 398652 |
| 329 | **Contemporary Trade Directory Entries**<br>Name: Pdc (Manchester)<br>Location: 129, Oldham Street, Manchester, M4 1LN<br>Classification: Printers<br>**Status: Inactive**<br>Positional Accuracy: Automatically positioned to the address | A14NE (E) | 863 | - | 384605 398652 |
| 330 | **Contemporary Trade Directory Entries**<br>Name: Mydentist Stevenson Square Manchester<br>Location: 43 Stevenson Square,43 Lever Street, Manchester, Greater Manchester, M1 1FN<br>Classification: Hospitals<br>**Status: Inactive**<br>Positional Accuracy: Manually positioned to the address or location | A14NE (E) | 818 | - | 384593 398485 |
| 331 | **Contemporary Trade Directory Entries**<br>Name: Gavidero Clothing Co<br>Location: 68, Swan Street, Manchester, M4 5JU<br>Classification: Clothing & Fabrics - Manufacturers<br>**Status: Inactive**<br>Positional Accuracy: Automatically positioned to the address | A19SE (NE) | 836 | - | 384481 398854 |
| 331 | **Contemporary Trade Directory Entries**<br>Name: Xenos Clothing<br>Location: 60-64, Swan Street, Manchester, M4 5JU<br>Classification: Children & Babywear - Manufacturers & Wholesalers<br>**Status: Active**<br>Positional Accuracy: Automatically positioned to the address | A19SE (NE) | 839 | - | 384488 398848 |
| 331 | **Contemporary Trade Directory Entries**<br>Name: N Q Fireplace Studio<br>Location: 60-64, Swan Street, Manchester, Lancashire, M4 5JU<br>Classification: Fireplaces & Mantelpieces<br>**Status: Active**<br>Positional Accuracy: Automatically positioned to the address | A19SE (NE) | 839 | - | 384488 398848 |
| 331 | **Contemporary Trade Directory Entries**<br>Name: Dallas Knitwear Manchester Ltd<br>Location: 2, Rochdale Road, Manchester, M4 4JR<br>Classification: Knitwear Manufacturers & Wholesalers<br>**Status: Inactive**<br>Positional Accuracy: Automatically positioned to the address | A19SE (NE) | 849 | - | 384487 398869 |
| 331 | **Contemporary Trade Directory Entries**<br>Name: A1 Knitwear Ltd<br>Location: 2, Rochdale Road, Manchester, M4 4JR<br>Classification: Knitwear Manufacturers & Wholesalers<br>**Status: Inactive**<br>Positional Accuracy: Automatically positioned to the address | A19SE (NE) | 849 | - | 384487 398869 |

| Map ID | Details | Quadrant Reference (Compass Direction) | Estimated Distance From Site | Contact | NGR |
|---|---|---|---|---|---|
| 331 | **Contemporary Trade Directory Entries**<br>Name: Readyplus Ltd<br>Location: 2, Rochdale Road, Manchester, M4 4JR<br>Classification: Knitwear Manufacturers & Wholesalers<br>**Status: Inactive**<br>Positional Accuracy: Automatically positioned to the address | A19SE (NE) | 849 | - | 384487 398869 |
| 331 | **Contemporary Trade Directory Entries**<br>Name: Readyplus<br>Location: 2, Rochdale Road, Manchester, Lancashire, M4 4JR<br>Classification: Clothing & Fabrics - Manufacturers<br>**Status: Inactive**<br>Positional Accuracy: Automatically positioned to the address | A19SE (NE) | 849 | - | 384487 398869 |
| 331 | **Contemporary Trade Directory Entries**<br>Name: Barkat Knitwear Manufacturing Co Ltd<br>Location: 2, Rochdale Road, Manchester, M4 4JR<br>Classification: Knitwear Manufacturers & Wholesalers<br>**Status: Inactive**<br>Positional Accuracy: Automatically positioned to the address | A19SE (NE) | 849 | - | 384487 398869 |
| 332 | **Contemporary Trade Directory Entries**<br>Name: Aecon<br>Location: Bridgewater House 58-60, Whitworth Street, Manchester, M1 6LT<br>Classification: Engineers - General<br>**Status: Active**<br>Positional Accuracy: Automatically positioned to the address | A9SW (SE) | 840 | - | 384165 397640 |
| 332 | **Contemporary Trade Directory Entries**<br>Name: First North Western<br>Location: Bridgewater House, 58, Whitworth Street, Manchester, M1 6LS<br>Classification: Railways<br>**Status: Inactive**<br>Positional Accuracy: Automatically positioned to the address | A9SW (SE) | 842 | - | 384158 397633 |
| 333 | **Contemporary Trade Directory Entries**<br>Name: Manchester Salford Repairs<br>Location: Apartment 20, Springfield Court, 2, Dean Road, Salford, M3 7EH<br>Classification: Domestic Appliances - Servicing, Repairs & Parts<br>**Status: Active**<br>Positional Accuracy: Automatically positioned to the address | A17NE (NW) | 841 | - | 383391 399180 |
| 334 | **Contemporary Trade Directory Entries**<br>Name: A Garstang & Co Ltd<br>Location: 16, Newton Street, Manchester, M1 2AE<br>Classification: Shirt Makers<br>**Status: Inactive**<br>Positional Accuracy: Automatically positioned to the address | A14SE (E) | 841 | - | 384614 398284 |
| 334 | **Contemporary Trade Directory Entries**<br>Name: Honeyhull Ltd<br>Location: 56, Dale Street, Manchester, M1 2HN<br>Classification: Clothing & Fabrics - Manufacturers<br>**Status: Inactive**<br>Positional Accuracy: Automatically positioned to the address | A14SE (E) | 848 | - | 384616 398259 |
| 334 | **Contemporary Trade Directory Entries**<br>Name: Uk Fashion Wear Ltd<br>Location: 56, Dale Street, Manchester, M1 2HN<br>Classification: Clothing & Fabrics - Manufacturers<br>**Status: Inactive**<br>Positional Accuracy: Automatically positioned to the address | A14SE (E) | 848 | - | 384616 398259 |
| 334 | **Contemporary Trade Directory Entries**<br>Name: Fashionpulse<br>Location: 56, Dale Street, Manchester, Lancashire, M1 2HN<br>Classification: Clothing & Fabrics - Manufacturers<br>**Status: Inactive**<br>Positional Accuracy: Manually positioned to the address or location | A14SE (E) | 848 | - | 384616 398259 |
| 334 | **Contemporary Trade Directory Entries**<br>Name: Mpg Ltd<br>Location: Dale House, 35, Dale Street, Manchester, Lancashire, M1 2HF<br>Classification: Printers<br>**Status: Inactive**<br>Positional Accuracy: Manually positioned to the address or location | A14SE (E) | 868 | - | 384644 398311 |
| 334 | **Contemporary Trade Directory Entries**<br>Name: Slack & Andrews<br>Location: Dale House, 35, Dale Street, Manchester, Lancashire, M1 2HF<br>Classification: Jewellery Manufacturers & Repairers<br>**Status: Inactive**<br>Positional Accuracy: Manually positioned to the address or location | A14SE (E) | 868 | - | 384644 398311 |

| Map ID | Details | Quadrant Reference (Compass Direction) | Estimated Distance From Site | Contact | NGR |
|---|---|---|---|---|---|
| 334 | **Contemporary Trade Directory Entries**<br>Name: Maximum Bright Services<br>Location: Dale House, 35, Dale Street, Manchester, Lancashire, M1 2HF<br>Classification: Commercial Cleaning Services<br>**Status: Inactive**<br>Positional Accuracy: Manually positioned to the address or location | A14SE (E) | 868 | - | 384644 398311 |
| 334 | **Contemporary Trade Directory Entries**<br>Name: Maximum Bright Services<br>Location: Dale House,35 Dale St, Manchester, Lancashire, M1 2HF<br>Classification: Commercial Cleaning Services<br>**Status: Inactive**<br>Positional Accuracy: Manually positioned to the address or location | A14SE (E) | 868 | - | 384643 398310 |
| 334 | **Contemporary Trade Directory Entries**<br>Name: Iana Ltd<br>Location: 47, Dale Street, Manchester, M1 2HF<br>Classification: Clothing & Fabrics - Manufacturers<br>**Status: Inactive**<br>Positional Accuracy: Automatically positioned to the address | A14SE (E) | 883 | - | 384655 398278 |
| 335 | **Contemporary Trade Directory Entries**<br>Name: Sen Fibre Ltd<br>Location: 2, Dutton Street, Manchester, M3 1LE<br>Classification: Children & Babywear - Manufacturers & Wholesalers<br>**Status: Inactive**<br>Positional Accuracy: Automatically positioned to the address | A18NE (N) | 844 | - | 383943 399233 |
| 335 | **Contemporary Trade Directory Entries**<br>Name: Starlit Clothing Manufacturers<br>Location: 2, Dutton Street, Manchester, Lancashire, M3 1LE<br>Classification: Clothing & Fabrics - Manufacturers<br>**Status: Inactive**<br>Positional Accuracy: Manually positioned to the address or location | A18NE (N) | 844 | - | 383943 399233 |
| 336 | **Contemporary Trade Directory Entries**<br>Name: Service Graphics<br>Location: Liverpool Road, Manchester, M3 4AQ<br>Classification: Printers<br>**Status: Active**<br>Positional Accuracy: Automatically positioned to the address | A7NE (SW) | 844 | - | 383162 397768 |
| 337 | **Contemporary Trade Directory Entries**<br>Name: Gliptone Leather Care<br>Location: 5, Bridgewater Street, Manchester, M3 4NH<br>Classification: Leather Products - Manufacturers & Suppliers<br>**Status: Inactive**<br>Positional Accuracy: Automatically positioned to the address | A7SE (SW) | 853 | - | 383381 397613 |
| 338 | **Contemporary Trade Directory Entries**<br>Name: Moving Fashion Ltd<br>Location: 11, Stevenson Square, Manchester, M1 1DB<br>Classification: Clothing & Fabrics - Manufacturers<br>**Status: Inactive**<br>Positional Accuracy: Automatically positioned to the address | A14NE (E) | 854 | - | 384632 398453 |
| 338 | **Contemporary Trade Directory Entries**<br>Name: Rawagencies Ltd<br>Location: 22, Little Lever Street, Manchester, M1 1HR<br>Classification: Clothing & Fabrics - Manufacturers<br>**Status: Inactive**<br>Positional Accuracy: Automatically positioned to the address | A14NE (E) | 859 | - | 384638 398434 |
| 338 | **Contemporary Trade Directory Entries**<br>Name: Minuteman Press<br>Location: BASEMENT AND GROUND FLOOR, 23, HILTON STREET, MANCHESTER, M1 1EL<br>Classification: Printers<br>**Status: Active**<br>Positional Accuracy: Automatically positioned to the address | A14NE (E) | 867 | - | 384646 398424 |
| 338 | **Contemporary Trade Directory Entries**<br>Name: Daisy Fashions<br>Location: 25, Hilton Street, Manchester, M1 1EL<br>Classification: Clothing & Fabrics - Manufacturers<br>**Status: Inactive**<br>Positional Accuracy: Automatically positioned to the address | A14NE (E) | 867 | - | 384646 398424 |

| Map ID | Details | Quadrant Reference (Compass Direction) | Estimated Distance From Site | Contact | NGR |
|---|---|---|---|---|---|
| 339 | **Contemporary Trade Directory Entries**<br>Name: C G (Europe) Ltd<br>Location: Enterprise House, 15, Whitworth Street West, Manchester, Lancashire, M1 5WG<br>Classification: China & Glassware Manufacturers & Repairs<br>**Status:** **Inactive**<br>Positional Accuracy: Manually positioned to the address or location | A8SW (S) | 859 | - | 383721 397526 |
| 340 | **Contemporary Trade Directory Entries**<br>Name: Ideal Car Imports<br>Location: Unit 1, Millow Street, Manchester, M4 4DR<br>Classification: Car Dealers - Used<br>**Status:** **Inactive**<br>Positional Accuracy: Automatically positioned to the address | A19NW (NE) | 859 | - | 384202 399146 |
| 341 | **Contemporary Trade Directory Entries**<br>Name: Smiler Service<br>Location: Flat 111, The Lock Building, 41, Whitworth Street West, Manchester, M1 5BD<br>Classification: Freight Forwarders<br>**Status:** **Inactive**<br>Positional Accuracy: Automatically positioned to the address | A8SE (S) | 860 | - | 383933 397538 |
| 341 | **Contemporary Trade Directory Entries**<br>Name: Bandbox Laundry Premier Outlet<br>Location: Unit C 41 Whitworth Street, Manchester, Greater Manchester, M1 5BE<br>Classification: Laundry & Dry Cleaning Supplies<br>**Status:** **Active**<br>Positional Accuracy: Automatically positioned to the address | A8SE (S) | 860 | - | 383933 397538 |
| 341 | **Contemporary Trade Directory Entries**<br>Name: Graham'S Motors<br>Location: 59, Whitworth Street West, Manchester, Lancashire, M1 5WW<br>Classification: Garage Services<br>**Status:** **Inactive**<br>Positional Accuracy: Manually positioned to the address or location | A8SE (S) | 903 | - | 383939 397495 |
| 342 | **Contemporary Trade Directory Entries**<br>Name: Unique Design Ltd<br>Location: 19-23, Swan Street, Manchester, M4 5JJ<br>Classification: Clothing & Fabrics - Manufacturers<br>**Status:** **Inactive**<br>Positional Accuracy: Automatically positioned to the address | A14NE (E) | 860 | - | 384578 398718 |
| 342 | **Contemporary Trade Directory Entries**<br>Name: New Beach Retail Ltd<br>Location: 75, Tib Street, Manchester, M4 1LS<br>Classification: Distribution Services<br>**Status:** **Inactive**<br>Positional Accuracy: Automatically positioned to the address | A14NE (E) | 869 | - | 384598 398692 |
| 342 | **Contemporary Trade Directory Entries**<br>Name: Quality Engineering Design Ltd<br>Location: 77, Tib Street, Manchester, M4 1LS<br>Classification: Mechanical Engineers<br>**Status:** **Inactive**<br>Positional Accuracy: Automatically positioned to the address | A14NE (E) | 869 | - | 384598 398692 |
| 342 | **Contemporary Trade Directory Entries**<br>Name: Quality Engineering Design<br>Location: 77, Tib Street, Manchester, M4 1LS<br>Classification: Mechanical Engineers<br>**Status:** **Active**<br>Positional Accuracy: Automatically positioned to the address | A14NE (E) | 869 | - | 384598 398692 |
| 342 | **Contemporary Trade Directory Entries**<br>Name: Luton Engineering Services S W Ltd<br>Location: 6, Swan Street, Manchester, M4 5JN<br>Classification: Engineering Services<br>**Status:** **Active**<br>Positional Accuracy: Automatically positioned to the address | A14NE (E) | 908 | - | 384624 398733 |
| 342 | **Contemporary Trade Directory Entries**<br>Name: Luton Engineering Services<br>Location: 6 Swan St, Manchester, Lancashire, M4 5JN<br>Classification: Engineering Services<br>**Status:** **Inactive**<br>Positional Accuracy: Manually positioned to the address or location | A14NE (E) | 908 | - | 384624 398732 |

| Map ID | Details | Quadrant Reference (Compass Direction) | Estimated Distance From Site | Contact | NGR |
|---|---|---|---|---|---|
| 343 | **Contemporary Trade Directory Entries**<br>Name: United Global<br>Location: Minshull House, 47, Chorlton Street, Manchester, M1 3FY<br>Classification: Road Haulage Services<br>**Status: Inactive**<br>Positional Accuracy: Automatically positioned to the address | A9NE (SE) | 861 | - | 384479 397885 |
| 344 | **Contemporary Trade Directory Entries**<br>Name: Uk Panel<br>Location: 55, Cable Street, Manchester, Lancashire, M4 5DF<br>Classification: PVC-U Products - Manufacturers & Suppliers<br>**Status: Inactive**<br>Positional Accuracy: Manually positioned to the address or location | A19SE (NE) | 864 | - | 384518 398847 |
| 344 | **Contemporary Trade Directory Entries**<br>Name: Instep<br>Location: 55, Cable Street, Manchester, Lancashire, M4 5DF<br>Classification: Clothing & Fabrics - Manufacturers<br>**Status: Inactive**<br>Positional Accuracy: Manually positioned to the address or location | A19SE (NE) | 864 | - | 384518 398847 |
| 344 | **Contemporary Trade Directory Entries**<br>Name: Fashion Mania<br>Location: 13, Mason Street, Manchester, M4 5FT<br>Classification: Clothing & Fabrics - Manufacturers<br>**Status: Inactive**<br>Positional Accuracy: Automatically positioned to the address | A19SE (NE) | 901 | - | 384549 398867 |
| 344 | **Contemporary Trade Directory Entries**<br>Name: Mash Fashions<br>Location: 13, Mason Street, Manchester, M4 5FT<br>Classification: Clothing & Fabrics - Manufacturers<br>**Status: Inactive**<br>Positional Accuracy: Automatically positioned to the address | A19SE (NE) | 901 | - | 384549 398867 |
| 344 | **Contemporary Trade Directory Entries**<br>Name: New Faz Fashions<br>Location: 13, Mason Street, Manchester, M4 5FT<br>Classification: Clothing & Fabrics - Manufacturers<br>**Status: Inactive**<br>Positional Accuracy: Automatically positioned to the address | A19SE (NE) | 901 | - | 384549 398867 |
| 344 | **Contemporary Trade Directory Entries**<br>Name: Milano Knitting Co<br>Location: 13, Mason Street, Manchester, M4 5FT<br>Classification: Knitwear Manufacturers & Wholesalers<br>**Status: Inactive**<br>Positional Accuracy: Automatically positioned to the address | A19SE (NE) | 901 | - | 384549 398867 |
| 344 | **Contemporary Trade Directory Entries**<br>Name: Daisy Fashions Ltd<br>Location: 13, Mason Street, Manchester, M4 5FT<br>Classification: Clothing & Fabrics - Manufacturers<br>**Status: Inactive**<br>Positional Accuracy: Automatically positioned to the address | A19SE (NE) | 901 | - | 384549 398867 |
| 344 | **Contemporary Trade Directory Entries**<br>Name: Mcewen<br>Location: 13, Mason Street, Manchester, M4 5FT<br>Classification: Engineers - General<br>**Status: Inactive**<br>Positional Accuracy: Automatically positioned to the address | A19SE (NE) | 901 | - | 384549 398867 |
| 345 | **Contemporary Trade Directory Entries**<br>Name: M C C S<br>Location: 6 Paton St, Manchester, Lancashire, M1 2BA<br>Classification: Carpet, Curtain & Upholstery Cleaners<br>**Status: Inactive**<br>Positional Accuracy: Manually positioned within the geographical locality | A14SE (E) | 865 | - | 384618 398185 |
| 345 | **Contemporary Trade Directory Entries**<br>Name: N S Fashion<br>Location: 64-66, Dale Street, Manchester, Lancashire, M1 2HR<br>Classification: Clothing & Fabrics - Manufacturers<br>**Status: Inactive**<br>Positional Accuracy: Manually positioned to the address or location | A14SE (E) | 885 | - | 384645 398213 |
| 346 | **Contemporary Trade Directory Entries**<br>Name: Pure Music Manufacturing Ltd<br>Location: Bexley Chambers, 1, Bexley Square, Salford, M3 6DB<br>Classification: Record, Tape & CD Manufacturers & Wholesalers<br>**Status: Active**<br>Positional Accuracy: Automatically positioned to the address | A12NW (W) | 866 | - | 382882 398562 |

| Map ID | Details | Quadrant Reference (Compass Direction) | Estimated Distance From Site | Contact | NGR |
|---|---|---|---|---|---|
| 347 | **Contemporary Trade Directory Entries**<br>Name: City Recovery & Storage<br>Location: 50, Newton Street, Manchester, Lancashire, M1 2EA<br>Classification: Road Haulage Services<br>**Status: Inactive**<br>Positional Accuracy: Manually positioned to the address or location | A14SE (E) | 878 | - | 384658 398370 |
| 348 | **Contemporary Trade Directory Entries**<br>Name: Wallpaperland Ltd<br>Location: 5-11, Cheetham Hill Road, Manchester, M4 4FY<br>Classification: Wallpapers & Wall Coverings<br>**Status: Inactive**<br>Positional Accuracy: Automatically positioned to the address | A18NE (N) | 882 | - | 384023 399251 |
| 348 | **Contemporary Trade Directory Entries**<br>Name: Skt Industries<br>Location: 7, Park Street, Manchester, M3 1EU<br>Classification: Leisure & Sportswear Manufacturers & Wholesalers<br>**Status: Inactive**<br>Positional Accuracy: Automatically positioned to the address | A18NE (N) | 892 | - | 383995 399269 |
| 348 | **Contemporary Trade Directory Entries**<br>Name: Super Five Auto Care<br>Location: 9-11, Park Street, Manchester, M3 1EU<br>Classification: Garage Services<br>**Status: Inactive**<br>Positional Accuracy: Automatically positioned to the address | A18NE (N) | 893 | - | 383984 399273 |
| 348 | **Contemporary Trade Directory Entries**<br>Name: Super Five Auto Care<br>Location: 9-11, Park Street, Manchester, M3 1EU<br>Classification: Garage Services<br>**Status: Active**<br>Positional Accuracy: Automatically positioned to the address | A18NE (N) | 893 | - | 383984 399273 |
| 349 | **Contemporary Trade Directory Entries**<br>Name: Helping Hands<br>Location: 11, Georgette Drive, Salford, M3 7AF<br>Classification: Cleaning Services - Domestic<br>**Status: Inactive**<br>Positional Accuracy: Automatically positioned to the address | A17NE (NW) | 883 | - | 383304 399182 |
| 350 | **Contemporary Trade Directory Entries**<br>Name: Mafana Ltd<br>Location: 65-71, Lever Street, MANCHESTER, M1 1FL<br>Classification: Children & Babywear - Manufacturers & Wholesalers<br>**Status: Inactive**<br>Positional Accuracy: Automatically positioned to the address | A14NE (E) | 885 | - | 384650 398558 |
| 350 | **Contemporary Trade Directory Entries**<br>Name: Manchester Printing Co Ltd<br>Location: 75, Lever Street, Manchester, M1 1FL<br>Classification: Printers<br>**Status: Inactive**<br>Positional Accuracy: Automatically positioned to the address | A14NE (E) | 904 | - | 384667 398572 |
| 351 | **Contemporary Trade Directory Entries**<br>Name: Local Map Co<br>Location: Tariff St, Manchester, Lancashire, M1 2FF<br>Classification: Cleaning Services - Domestic<br>**Status: Inactive**<br>Positional Accuracy: Manually positioned within the geographical locality | A14SE (E) | 886 | - | 384663 398325 |
| 351 | **Contemporary Trade Directory Entries**<br>Name: Priority Chauffeur Services<br>Location: Hilton House, 26-28, Hilton Street, Manchester, M1 2EH<br>Classification: Car Engine Tuning & Diagnostic Services<br>**Status: Inactive**<br>Positional Accuracy: Automatically positioned to the address | A14SE (E) | 904 | - | 384682 398336 |
| 351 | **Contemporary Trade Directory Entries**<br>Name: Chowhan & Co<br>Location: 14, Tariff Street, Manchester, M1 2FF<br>Classification: Printers<br>**Status: Inactive**<br>Positional Accuracy: Automatically positioned to the address | A14SE (E) | 926 | - | 384701 398301 |
| 351 | **Contemporary Trade Directory Entries**<br>Name: T D S Fashions<br>Location: Second Floor, 14, Tariff Street, Manchester, M1 2FF<br>Classification: Clothing & Fabrics - Manufacturers<br>**Status: Inactive**<br>Positional Accuracy: Automatically positioned to the address | A14SE (E) | 926 | - | 384701 398301 |

| Map ID | Details | Quadrant Reference (Compass Direction) | Estimated Distance From Site | Contact | NGR |
|---|---|---|---|---|---|
| 351 | **Contemporary Trade Directory Entries**<br>Name: Complete Processing<br>Location: 14, Tariff Street, Manchester, Lancashire, M1 2FF<br>Classification: Clothing & Fabrics - Manufacturers<br>**Status: Inactive**<br>Positional Accuracy: Manually positioned to the address or location | A14SE (E) | 926 | - | 384701 398301 |
| 351 | **Contemporary Trade Directory Entries**<br>Name: Simone'S Bespoke Housekeeping Service<br>Location: 32, Hilton Street, Manchester, M1 2EH<br>Classification: Cleaning Services - Domestic<br>**Status: Inactive**<br>Positional Accuracy: Automatically positioned to the address | A14SE (E) | 935 | - | 384708 398282 |
| 351 | **Contemporary Trade Directory Entries**<br>Name: Lanford Ltd<br>Location: 30-32, Hilton Street, Manchester, M1 2EH<br>Classification: Shirt Makers<br>**Status: Inactive**<br>Positional Accuracy: Automatically positioned to the address | A14SE (E) | 935 | - | 384708 398282 |
| 351 | **Contemporary Trade Directory Entries**<br>Name: B Y Form<br>Location: 3, Tariff Street, Manchester, M1 2FF<br>Classification: Office Furniture & Equipment<br>**Status: Inactive**<br>Positional Accuracy: Automatically positioned to the address | A14SE (E) | 946 | - | 384724 398340 |
| 351 | **Contemporary Trade Directory Entries**<br>Name: Style House Manchester Ltd<br>Location: Ground Floor, Fourways House, 16, Tariff Street, Manchester, Lancashire, M1 2FN<br>Classification: Clothing & Fabrics - Manufacturers<br>**Status: Inactive**<br>Positional Accuracy: Manually positioned to the address or location | A14SE (E) | 953 | - | 384729 398314 |
| 351 | **Contemporary Trade Directory Entries**<br>Name: Gio Goi<br>Location: Fourways House,Hilton St, Manchester, Lancashire, M1 2EJ<br>Classification: Clothing & Fabrics - Manufacturers<br>**Status: Inactive**<br>Positional Accuracy: Manually positioned to the address or location | A14SE (E) | 967 | - | 384741 398294 |
| 352 | **Contemporary Trade Directory Entries**<br>Name: Diamond Trading Co<br>Location: 7-9, Swan Street, Manchester, M4 5JJ<br>Classification: Clothing & Fabrics - Manufacturers<br>**Status: Inactive**<br>Positional Accuracy: Automatically positioned to the address | A14NE (E) | 888 | - | 384619 398687 |
| 353 | **Contemporary Trade Directory Entries**<br>Name: Manchester Automotive<br>Location: 149, Great Ducie Street, Manchester, M3 1FB<br>Classification: Car Component Manufacturers<br>**Status: Inactive**<br>Positional Accuracy: Automatically positioned to the address | A18NW (N) | 892 | - | 383670 399303 |
| 353 | **Contemporary Trade Directory Entries**<br>Name: Lekha Imports Ltd<br>Location: 149, Great Ducie Street, Manchester, Lancashire, M3 1FB<br>Classification: Clothing & Fabrics - Manufacturers<br>**Status: Inactive**<br>Positional Accuracy: Manually positioned to the address or location | A18NW (N) | 892 | - | 383670 399303 |
| 354 | **Contemporary Trade Directory Entries**<br>Name: Anexsys<br>Location: 4, Whitworth Street West, Manchester, M1 5WY<br>Classification: Copying & Duplicating Services<br>**Status: Inactive**<br>Positional Accuracy: Automatically positioned to the address | A8SW (S) | 893 | - | 383532 397520 |
| 354 | **Contemporary Trade Directory Entries**<br>Name: Hobs Legal Docs<br>Location: 4, Whitworth Street West, Manchester, M1 5WY<br>Classification: Copying & Duplicating Services<br>**Status: Inactive**<br>Positional Accuracy: Manually positioned to the address or location | A8SW (S) | 894 | - | 383532 397520 |

| Map ID | Details | Quadrant Reference (Compass Direction) | Estimated Distance From Site | Contact | NGR |
|---|---|---|---|---|---|
| 354 | **Contemporary Trade Directory Entries**<br>Name: G T Autos<br>Location: 88, Hewitt Street, MANCHESTER, M15 4GB<br>Classification: Mot Testing Centres<br>**Status: Active**<br>Positional Accuracy: Automatically positioned to the address | A8SW (S) | 914 | - | 383505 397506 |
| 355 | **Contemporary Trade Directory Entries**<br>Name: V S M<br>Location: 29, Park Street, Manchester, M3 1EU<br>Classification: Car Body Repairs<br>**Status: Inactive**<br>Positional Accuracy: Automatically positioned to the address | A18NE (N) | 898 | - | 383907 399296 |
| 355 | **Contemporary Trade Directory Entries**<br>Name: Arena Autos<br>Location: 29, Park Street, Manchester, M3 1EU<br>Classification: Garage Services<br>**Status: Inactive**<br>Positional Accuracy: Automatically positioned to the address | A18NE (N) | 898 | - | 383907 399296 |
| 355 | **Contemporary Trade Directory Entries**<br>Name: Ramay<br>Location: 27, Park Street, Manchester, M3 1EU<br>Classification: Hardware<br>**Status: Active**<br>Positional Accuracy: Automatically positioned to the address | A18NE (N) | 904 | - | 383912 399302 |
| 356 | **Contemporary Trade Directory Entries**<br>Name: Jogo Associates Ltd<br>Location: 49-51, Dale Street, Manchester, M1 2HF<br>Classification: Clothing & Fabrics - Manufacturers<br>**Status: Inactive**<br>Positional Accuracy: Automatically positioned to the address | A14SE (E) | 902 | - | 384671 398259 |
| 357 | **Contemporary Trade Directory Entries**<br>Name: Harry Shore & Co<br>Location: Unit 15 Red Bank Pde,Aspin La, Manchester, M4 4HF<br>Classification: Printers<br>**Status: Inactive**<br>Positional Accuracy: Manually positioned to the road within the address or location | A19NW (NE) | 902 | - | 384314 399124 |
| 358 | **Contemporary Trade Directory Entries**<br>Name: E & A Auto Services<br>Location: 15 Cable St, Manchester, Lancashire, M4 5EG<br>Classification: Garage Services<br>**Status: Inactive**<br>Positional Accuracy: Automatically positioned to the address | A19SE (NE) | 902 | - | 384584 398806 |
| 358 | **Contemporary Trade Directory Entries**<br>Name: The Total Repair Care Co Ltd<br>Location: Swan Building,20 Swan Street, Manchester, Greater Manchester, M4 5JW<br>Classification: Domestic Appliances - Servicing, Repairs & Parts<br>**Status: Active**<br>Positional Accuracy: Automatically positioned to the address | A19SE (NE) | 916 | - | 384616 398773 |
| 358 | **Contemporary Trade Directory Entries**<br>Name: Sanitising Solutions<br>Location: First Floor, Swan Buildings, 20, Swan Street, Manchester, M4 5JW<br>Classification: Cleaning Materials & Equipment<br>**Status: Inactive**<br>Positional Accuracy: Automatically positioned to the address | A19SE (NE) | 916 | - | 384616 398773 |
| 358 | **Contemporary Trade Directory Entries**<br>Name: Diamondsource Ltd<br>Location: SWAN BUILDINGS, 20, SWAN STREET, MANCHESTER, M4 5JW<br>Classification: Office Equipment Servicing & Maintenance<br>**Status: Inactive**<br>Positional Accuracy: Automatically positioned to the address | A19SE (NE) | 916 | - | 384616 398773 |
| 358 | **Contemporary Trade Directory Entries**<br>Name: Diamondsource Ltd<br>Location: SWAN BUILDINGS, 20, SWAN STREET, MANCHESTER, M4 5JW<br>Classification: Office Equipment Servicing & Maintenance<br>**Status: Inactive**<br>Positional Accuracy: Automatically positioned to the address | A19SE (NE) | 916 | - | 384616 398773 |
| 358 | **Contemporary Trade Directory Entries**<br>Name: County Panels<br>Location: 55, Cable Street, Manchester, M4 5DF<br>Classification: Window Frame Manufacturers<br>**Status: Inactive**<br>Positional Accuracy: Automatically positioned to the address | A19SE (NE) | 933 | - | 384604 398834 |

| Map ID | Details | Quadrant Reference (Compass Direction) | Estimated Distance From Site | Contact | NGR |
|---|---|---|---|---|---|
| 358 | **Contemporary Trade Directory Entries**<br>Name: A V S Knitwear Ltd<br>Location: 55, Cable Street, Manchester, Lancashire, M4 5DF<br>Classification: Knitwear Manufacturers & Wholesalers<br>**Status: Inactive**<br>Positional Accuracy: Manually positioned to the address or location | A19SE (NE) | 933 | - | 384604 398834 |
| 358 | **Contemporary Trade Directory Entries**<br>Name: U K Panel<br>Location: 55, Cable Street, Manchester, Lancashire, M4 5DF<br>Classification: PVC-U Products - Manufacturers & Suppliers<br>**Status: Inactive**<br>Positional Accuracy: Manually positioned to the address or location | A19SE (NE) | 933 | - | 384604 398834 |
| 358 | **Contemporary Trade Directory Entries**<br>Name: Associated Security<br>Location: Security House, 25, Addington Street, Manchester, M4 5EU<br>Classification: Safes & Vaults - Suppliers & Installers<br>**Status: Inactive**<br>Positional Accuracy: Automatically positioned to the address | A19SE (NE) | 944 | - | 384630 398808 |
| 358 | **Contemporary Trade Directory Entries**<br>Name: M & S Jaffe Ltd<br>Location: 8, Cable Street, Manchester, M4 5EG<br>Classification: Furniture Manufacturers - Home & Office<br>**Status: Inactive**<br>Positional Accuracy: Automatically positioned to the address | A19SE (NE) | 956 | - | 384658 398777 |
| 359 | **Contemporary Trade Directory Entries**<br>Name: Fast Cash 4 Scrap Cars Manchester Aeg<br>Location: 52, Newton Street, Manchester, M1 1ED<br>Classification: Car Breakers & Dismantlers<br>**Status: Inactive**<br>Positional Accuracy: Automatically positioned to the address | A14NE (E) | 909 | - | 384689 398410 |
| 360 | **Contemporary Trade Directory Entries**<br>Name: Damp Pro<br>Location: Rodwell Tower, 111, Piccadilly, Manchester, M1 2HY<br>Classification: Damp & Dry Rot Control<br>**Status: Active**<br>Positional Accuracy: Automatically positioned to the address | A14SE (E) | 911 | - | 384647 398114 |
| 360 | **Contemporary Trade Directory Entries**<br>Name: Scrap Yard In Anchester Htt<br>Location: Rodwell Tower, 111, Piccadilly, Manchester, M1 2HY<br>Classification: Car Breakers & Dismantlers<br>**Status: Inactive**<br>Positional Accuracy: Automatically positioned to the address | A14SE (E) | 911 | - | 384647 398114 |
| 360 | **Contemporary Trade Directory Entries**<br>Name: Balfour Beatty Rail Signalling Ltd<br>Location: 111 Piccadilly, Manchester, M1 2HY<br>Classification: Railways<br>**Status: Inactive**<br>Positional Accuracy: Manually positioned to the address or location | A14SE (E) | 911 | - | 384647 398114 |
| 360 | **Contemporary Trade Directory Entries**<br>Name: Piccadily Dry Cleaners<br>Location: Unit B,Rodwell Tower,111 Piccadilly, Manchester, Lancashire, M1 2HY<br>Classification: Dry Cleaners<br>**Status: Inactive**<br>Positional Accuracy: Manually positioned to the address or location | A14SE (E) | 911 | - | 384647 398114 |
| 360 | **Contemporary Trade Directory Entries**<br>Name: Manchester Carpet Cleaning<br>Location: 111, Piccadilly, Manchester, M1 2HX<br>Classification: Carpet, Curtain & Upholstery Cleaners<br>**Status: Inactive**<br>Positional Accuracy: Automatically positioned to the address | A14SE (E) | 912 | - | 384648 398114 |
| 360 | **Contemporary Trade Directory Entries**<br>Name: Cash For Scrap Cars<br>Location: 111, Piccadilly, Manchester, M1 2HX<br>Classification: Scrap Yards<br>**Status: Inactive**<br>Positional Accuracy: Manually positioned to the address or location | A14SE (E) | 912 | - | 384648 398114 |
| 360 | **Contemporary Trade Directory Entries**<br>Name: 118 Cleaning<br>Location: Piccadilly, Manchester, Lancashire, M1 2HX<br>Classification: Carpet, Curtain & Upholstery Cleaners<br>**Status: Inactive**<br>Positional Accuracy: Manually positioned within the geographical locality | A14SE (E) | 912 | - | 384648 398114 |

| Map ID | Details | Quadrant Reference (Compass Direction) | Estimated Distance From Site | Contact | NGR |
|---|---|---|---|---|---|
| 360 | **Contemporary Trade Directory Entries**<br>Name: Ucarpia.Com<br>Location: 111, Piccadilly, Manchester, M1 2HX<br>Classification: Carpet, Curtain & Upholstery Cleaners<br>**Status: Inactive**<br>Positional Accuracy: Automatically positioned to the address | A14SE (E) | 912 | - | 384648 398114 |
| 361 | **Contemporary Trade Directory Entries**<br>Name: Silk Beauty Hair Removal<br>Location: 10, Bradley Street, Manchester, M1 1EH<br>Classification: Electrolysis<br>**Status: Inactive**<br>Positional Accuracy: Automatically positioned to the address | A14NE (E) | 912 | - | 384673 398583 |
| 361 | **Contemporary Trade Directory Entries**<br>Name: A 2 Z Knitwear Ltd<br>Location: 56, Lever Street, Manchester, M1 1FJ<br>Classification: Knitwear Manufacturers & Wholesalers<br>**Status: Inactive**<br>Positional Accuracy: Automatically positioned to the address | A14NE (E) | 958 | - | 384720 398582 |
| 362 | **Contemporary Trade Directory Entries**<br>Name: Northern Contract Cleaners<br>Location: Asia House, 82, Princess Street, Manchester, M1 6NF<br>Classification: Cleaning Services - Commercial<br>**Status: Inactive**<br>Positional Accuracy: Automatically positioned to the address | A9SW (SE) | 916 | - | 384288 397624 |
| 362 | **Contemporary Trade Directory Entries**<br>Name: William Chitham<br>Location: 121, Princess Street, Manchester, M1 7AD<br>Classification: Photo & Digital Imaging Bureaus<br>**Status: Inactive**<br>Positional Accuracy: Automatically positioned to the address | A9SW (SE) | 945 | - | 384333 397620 |
| 362 | **Contemporary Trade Directory Entries**<br>Name: Harris Darkrooms<br>Location: 121, Princess Street, Manchester, M1 7AD<br>Classification: Photographic Processors<br>**Status: Inactive**<br>Positional Accuracy: Automatically positioned to the address | A9SW (SE) | 945 | - | 384333 397620 |
| 362 | **Contemporary Trade Directory Entries**<br>Name: Chamber Communication Ltd<br>Location: 121, Princess Street, Manchester, Lancashire, M1 7AG<br>Classification: Telecommunications Equipment & Systems<br>**Status: Inactive**<br>Positional Accuracy: Manually positioned to the address or location | A9SW (SE) | 945 | - | 384333 397620 |
| 362 | **Contemporary Trade Directory Entries**<br>Name: Subway<br>Location: Second Floor, 121, Princess Street, Manchester, Lancashire, M1 7AG<br>Classification: Printers<br>**Status: Inactive**<br>Positional Accuracy: Manually positioned to the address or location | A9SW (SE) | 946 | - | 384333 397620 |
| 362 | **Contemporary Trade Directory Entries**<br>Name: Broomwell Healthwatch Ltd<br>Location: 86, Princess Street, Manchester, Lancashire, M1 6NG<br>Classification: Medical & Dental Laboratories<br>**Status: Inactive**<br>Positional Accuracy: Manually positioned to the address or location | A9SW (SE) | 960 | - | 384297 397578 |
| 362 | **Contemporary Trade Directory Entries**<br>Name: Seba (Uk) Ltd<br>Location: 84 Princess St, Manchester, Lancashire, M1 6NG<br>Classification: Machine Tool Accessories & Services<br>**Status: Inactive**<br>Positional Accuracy: Manually positioned to the address or location | A9SW (SE) | 960 | - | 384296 397577 |
| 363 | **Contemporary Trade Directory Entries**<br>Name: Super Saeed Hosiery Co<br>Location: 12, Park Street, Manchester, M3 1ES<br>Classification: Lingerie Manufacturers & Wholesalers<br>**Status: Inactive**<br>Positional Accuracy: Automatically positioned to the address | A18NE (N) | 922 | - | 383975 399305 |
| 363 | **Contemporary Trade Directory Entries**<br>Name: Super Saeed Hosiery<br>Location: 12, Park Street, Manchester, M3 1ES<br>Classification: Lingerie Manufacturers & Wholesalers<br>**Status: Inactive**<br>Positional Accuracy: Automatically positioned to the address | A18NE (N) | 922 | - | 383975 399305 |

| Map ID | Details | Quadrant Reference (Compass Direction) | Estimated Distance From Site | Contact | NGR |
|---|---|---|---|---|---|
| 363 | **Contemporary Trade Directory Entries**<br>Name: Super Saeed Hosiery<br>Location: 12, Park Street, Manchester, Lancashire, M3 1ES<br>Classification: Lingerie Manufacturers & Wholesalers<br>**Status: Inactive**<br>Positional Accuracy: Automatically positioned to the address | A18NE (N) | 922 | - | 383975 399305 |
| 363 | **Contemporary Trade Directory Entries**<br>Name: Super Saeed Hosiery<br>Location: 12, Park Street, Manchester, M3 1ES<br>Classification: Lingerie & Hosiery Manufacturers & Wholesalers<br>**Status: Active**<br>Positional Accuracy: Automatically positioned to the address | A18NE (N) | 922 | - | 383975 399305 |
| 363 | **Contemporary Trade Directory Entries**<br>Name: Bhana Clothing<br>Location: 3, Cowburn Street, Manchester, M3 1FS<br>Classification: Clothing & Fabrics - Manufacturers<br>**Status: Inactive**<br>Positional Accuracy: Automatically positioned to the address | A18NE (N) | 946 | - | 383961 399333 |
| 363 | **Contemporary Trade Directory Entries**<br>Name: Jay Fashions<br>Location: 3, Cowburn Street, Manchester, Lancashire, M3 1FS<br>Classification: Knitwear Manufacturers & Wholesalers<br>**Status: Inactive**<br>Positional Accuracy: Automatically positioned to the address | A18NE (N) | 946 | - | 383961 399333 |
| 363 | **Contemporary Trade Directory Entries**<br>Name: Gills Office Solutions<br>Location: 1-3, Park Place, Manchester, M4 4EZ<br>Classification: Office Furniture & Equipment<br>**Status: Inactive**<br>Positional Accuracy: Automatically positioned to the address | A18NE (N) | 965 | - | 384007 399341 |
| 363 | **Contemporary Trade Directory Entries**<br>Name: Jills Office Solutions<br>Location: 1-3, Park Place, Manchester, Lancashire, M4 4EZ<br>Classification: Office Furniture & Equipment<br>**Status: Inactive**<br>Positional Accuracy: Automatically positioned to the address | A18NE (N) | 965 | - | 384007 399341 |
| 364 | **Contemporary Trade Directory Entries**<br>Name: Anexsys<br>Location: 77 Newton Street, Manchester, Greater Manchester, M1 1EX<br>Classification: Copying & Duplicating Services<br>**Status: Active**<br>Positional Accuracy: Automatically positioned to the address | A14NE (E) | 923 | - | 384700 398469 |
| 365 | **Contemporary Trade Directory Entries**<br>Name: Corner House Publications<br>Location: 2 Tony Wilson Place, Manchester, Greater Manchester, M15 4FN<br>Classification: Distribution Services<br>**Status: Active**<br>Positional Accuracy: Automatically positioned to the address | A8SW (S) | 925 | - | 383726 397459 |
| 366 | **Contemporary Trade Directory Entries**<br>Name: Master Design Ltd<br>Location: 11, Dyche Street, Manchester, M4 4BQ<br>Classification: Clothing & Fabrics - Manufacturers<br>**Status: Inactive**<br>Positional Accuracy: Automatically positioned to the address | A19SE (NE) | 929 | - | 384490 398997 |
| 367 | **Contemporary Trade Directory Entries**<br>Name: George Woodhead & Co Ltd<br>Location: 2, Gloucester Street, Manchester, M1 5GP<br>Classification: Printers<br>**Status: Inactive**<br>Positional Accuracy: Automatically positioned to the address | A8SE (S) | 930 | - | 383844 397455 |
| 367 | **Contemporary Trade Directory Entries**<br>Name: John Sherratt & Co Ltd<br>Location: Hotspur House, 2, Gloucester Street, Manchester, M1 5QR<br>Classification: Bookbinding & Equipment<br>**Status: Inactive**<br>Positional Accuracy: Automatically positioned to the address | A8SE (S) | 930 | - | 383844 397455 |
| 367 | **Contemporary Trade Directory Entries**<br>Name: Aaa<br>Location: 2, Gloucester Street, Manchester, M1 5GP<br>Classification: Distribution Services<br>**Status: Inactive**<br>Positional Accuracy: Automatically positioned to the address | A8SE (S) | 930 | - | 383844 397455 |

| Map ID | Details | Quadrant Reference (Compass Direction) | Estimated Distance From Site | Contact | NGR |
|---|---|---|---|---|---|
| 367 | **Contemporary Trade Directory Entries**<br>Name: 24 Design Ltd<br>Location: Hotspur House, 2, Gloucester Street, Manchester, Lancashire, M1 5QR<br>Classification: Furniture Manufacturers - Home & Office<br>**Status: Inactive**<br>Positional Accuracy: Manually positioned to the address or location | A8SE (S) | 930 | - | 383844 397455 |
| 368 | **Contemporary Trade Directory Entries**<br>Name: Lucky Knitwear Ltd<br>Location: 53, Marshall Street, Manchester, M4 5FU<br>Classification: Knitwear Manufacturers & Wholesalers<br>**Status: Inactive**<br>Positional Accuracy: Automatically positioned to the address | A19SE (NE) | 943 | - | 384570 398913 |
| 368 | **Contemporary Trade Directory Entries**<br>Name: Eden Fashions Ltd<br>Location: 53, Marshall Street, Manchester, M4 5FU<br>Classification: Clothing & Fabrics - Manufacturers<br>**Status: Inactive**<br>Positional Accuracy: Automatically positioned to the address | A19SE (NE) | 943 | - | 384570 398913 |
| 368 | **Contemporary Trade Directory Entries**<br>Name: Euro Clothing<br>Location: Mason St, Manchester, M4 5EY<br>Classification: Clothing & Fabrics - Manufacturers<br>**Status: Inactive**<br>Positional Accuracy: Manually positioned to the road within the address or location | A19SE (NE) | 961 | - | 384603 398894 |
| 369 | **Contemporary Trade Directory Entries**<br>Name: Atlantis Piccadilly Laundry Services<br>Location: 121 Woollam Pl, Manchester, M3 4JJ<br>Classification: Laundries & Launderettes<br>**Status: Inactive**<br>Positional Accuracy: Manually positioned to the road within the address or location | A7NW (SW) | 944 | - | 382968 397836 |
| 370 | **Contemporary Trade Directory Entries**<br>Name: Carriages<br>Location: Arch 5, Corporation Street, Manchester, Lancashire, M4 4DG<br>Classification: Car Body Repairs<br>**Status: Inactive**<br>Positional Accuracy: Automatically positioned to the address | A19NW (NE) | 948 | - | 384294 399194 |
| 371 | **Contemporary Trade Directory Entries**<br>Name: Joseph Segal Ltd<br>Location: Cortress House, Julia Street, Manchester, M3 1DQ<br>Classification: Packaging Materials Manufacturers & Suppliers<br>**Status: Active**<br>Positional Accuracy: Automatically positioned to the address | A18NW (N) | 948 | - | 383750 399362 |
| 371 | **Contemporary Trade Directory Entries**<br>Name: Riverside Outlet Ltd<br>Location: Cortress House, Julia Street, Manchester, M3 1DQ<br>Classification: Textile Manufacturing<br>**Status: Inactive**<br>Positional Accuracy: Automatically positioned to the address | A18NW (N) | 949 | - | 383749 399363 |
| 371 | **Contemporary Trade Directory Entries**<br>Name: Riverside Outlet Ltd<br>Location: Cortress House,Julia Street, Manchester, Greater Manchester, M3 1DQ<br>Classification: Textile Manufacturing<br>**Status: Inactive**<br>Positional Accuracy: Automatically positioned to the address | A18NW (N) | 949 | - | 383749 399363 |
| 371 | **Contemporary Trade Directory Entries**<br>Name: Temple Of Vendora<br>Location: 55 Julia Street, Manchester, Greater Manchester, M3 1LN<br>Classification: Distribution Services<br>**Status: Inactive**<br>Positional Accuracy: Manually positioned within the geographical locality | A18NW (N) | 987 | - | 383739 399401 |
| 372 | **Contemporary Trade Directory Entries**<br>Name: A & B Engineering<br>Location: 5 Picadilly Pl, Manchester, Lancashire, M1 3BG<br>Classification: Engineering Machine Services<br>**Status: Inactive**<br>Positional Accuracy: Manually positioned within the geographical locality | A9NE (SE) | 948 | - | 384637 397986 |
| 372 | **Contemporary Trade Directory Entries**<br>Name: Transport For Greater Manchester<br>Location: 2, Piccadilly Place, Manchester, M1 3BG<br>Classification: Bus & Coach Operators & Stations<br>**Status: Active**<br>Positional Accuracy: Automatically positioned to the address | A9NE (SE) | 953 | - | 384640 397981 |

| Map ID | Details | Quadrant Reference (Compass Direction) | Estimated Distance From Site | Contact | NGR |
|---|---|---|---|---|---|
| 372 | **Contemporary Trade Directory Entries**<br>Name: Transport For Greater Manchester<br>Location: 2 Piccadilly Place, Manchester, Greater Manchester, M1 3BG<br>Classification: Bus & Coach Operators & Stations<br>**Status: Inactive**<br>Positional Accuracy: Automatically positioned to the address | A9NE (SE) | 953 | - | 384640 397981 |
| 373 | **Contemporary Trade Directory Entries**<br>Name: Paragon Research<br>Location: Irwell House, East Philip Street, Salford, Lancashire, M3 7LE<br>Classification: Pharmaceutical Manufacturers & Distributors<br>**Status: Inactive**<br>Positional Accuracy: Manually positioned to the address or location | A17NE (NW) | 949 | - | 383316 399263 |
| 374 | **Contemporary Trade Directory Entries**<br>Name: J Walsh & Son Ltd<br>Location: 47, Dutton Street, Manchester, M3 1LF<br>Classification: Bags, Belts & Accessories - Manufacturers & Suppliers<br>**Status: Inactive**<br>Positional Accuracy: Automatically positioned to the address | A18NE (N) | 950 | - | 383840 399359 |
| 375 | **Contemporary Trade Directory Entries**<br>Name: Cleaners (Manchester)<br>Location: Apartment 725, 40, Hilton Street, Manchester, M1 2BL<br>Classification: Cleaning Services - Domestic<br>**Status: Inactive**<br>Positional Accuracy: Automatically positioned to the address | A14SE (E) | 951 | - | 384718 398238 |
| 376 | **Contemporary Trade Directory Entries**<br>Name: John C Hewitt<br>Location: Hewitt Street, Manchester, M15 4GB<br>Classification: Car Dealers - Used<br>**Status: Inactive**<br>Positional Accuracy: Automatically positioned to the address | A8SW (S) | 953 | - | 383462 397477 |
| 376 | **Contemporary Trade Directory Entries**<br>Name: G & M Fabrics<br>Location: Symco House,Little Peter St, Manchester, M15 4PS<br>Classification: Pattern Makers - Paper<br>**Status: Inactive**<br>Positional Accuracy: Manually positioned to the road within the address or location | A8SW (S) | 961 | - | 383493 397460 |
| 376 | **Contemporary Trade Directory Entries**<br>Name: Texco<br>Location: 10, Little Peter Street, Manchester, Lancashire, M15 4PS<br>Classification: Textile Manufacturing<br>**Status: Inactive**<br>Positional Accuracy: Automatically positioned to the address | A8SW (S) | 981 | - | 383457 397450 |
| 377 | **Contemporary Trade Directory Entries**<br>Name: Atlantis<br>Location: 121, Water Street, Manchester, M3 4JU<br>Classification: Dry Cleaners<br>**Status: Inactive**<br>Positional Accuracy: Automatically positioned to the address | A7NW (SW) | 956 | - | 382909 397904 |
| 378 | **Contemporary Trade Directory Entries**<br>Name: M & M Motor Co<br>Location: Unit 9 Red Bank Court Arches,Red Bank, Manchester, M4 4HF<br>Classification: Car Dealers - Used<br>**Status: Inactive**<br>Positional Accuracy: Manually positioned to the road within the address or location | A19NW (NE) | 961 | - | 384218 399253 |
| 379 | **Contemporary Trade Directory Entries**<br>Name: Kayani<br>Location: 28, Mason Street, Manchester, M4 5EY<br>Classification: Clothing & Fabrics - Manufacturers<br>**Status: Inactive**<br>Positional Accuracy: Automatically positioned to the address | A19SE (NE) | 965 | - | 384625 398864 |
| 379 | **Contemporary Trade Directory Entries**<br>Name: Wasp Studios<br>Location: 30a, Mason Street, Manchester, M4 5EY<br>Classification: T-Shirts<br>**Status: Inactive**<br>Positional Accuracy: Automatically positioned to the address | A19SE (NE) | 985 | - | 384628 398899 |
| 379 | **Contemporary Trade Directory Entries**<br>Name: Euro Clothing<br>Location: 30a, Mason Street, Manchester, M4 5EY<br>Classification: Clothing & Fabrics - Manufacturers<br>**Status: Inactive**<br>Positional Accuracy: Automatically positioned to the address | A19SE (NE) | 985 | - | 384629 398898 |

| Map ID | Details | Quadrant Reference (Compass Direction) | Estimated Distance From Site | Contact | NGR |
|---|---|---|---|---|---|
| 379 | **Contemporary Trade Directory Entries**<br>Name: Al-Katib Technology<br>Location: 30a, Mason Street, Manchester, Lancashire, M4 5EY<br>Classification: Electronic Equipment - Manufacturers & Assemblers<br>**Status: Inactive**<br>Positional Accuracy: Manually positioned to the address or location | A19SE (NE) | 985 | - | 384629 398898 |
| 379 | **Contemporary Trade Directory Entries**<br>Name: Tamora Fashions<br>Location: 30 Mason St, Manchester, M4 5EY<br>Classification: Clothing & Fabrics - Manufacturers<br>**Status: Inactive**<br>Positional Accuracy: Manually positioned to the address or location | A19SE (NE) | 985 | - | 384628 398898 |
| 379 | **Contemporary Trade Directory Entries**<br>Name: Diana Design<br>Location: A, 30, Mason Street, Manchester, Lancashire, M4 5EY<br>Classification: Clothing & Fabrics - Manufacturers<br>**Status: Inactive**<br>Positional Accuracy: Automatically positioned to the address | A19SE (NE) | 985 | - | 384629 398898 |
| 379 | **Contemporary Trade Directory Entries**<br>Name: Usman Fashions M C R Ltd<br>Location: 32, Mason Street, Manchester, M4 5EY<br>Classification: Clothing & Fabrics - Manufacturers<br>**Status: Inactive**<br>Positional Accuracy: Automatically positioned to the address | A19SE (NE) | 997 | - | 384636 398909 |
| 379 | **Contemporary Trade Directory Entries**<br>Name: Alterlist Ltd<br>Location: 32, Mason Street, Manchester, M4 5EY<br>Classification: Clothing & Fabrics - Manufacturers<br>**Status: Inactive**<br>Positional Accuracy: Automatically positioned to the address | A19SE (NE) | 998 | - | 384637 398909 |
| 379 | **Contemporary Trade Directory Entries**<br>Name: New Fashion<br>Location: 32, Mason Street, Manchester, M4 5EY<br>Classification: Clothing & Fabrics - Manufacturers<br>**Status: Inactive**<br>Positional Accuracy: Automatically positioned to the address | A19SE (NE) | 998 | - | 384637 398909 |
| 379 | **Contemporary Trade Directory Entries**<br>Name: Fax Tip Ltd<br>Location: 32, Mason Street, Manchester, M4 5EY<br>Classification: Bags, Belts & Accessories - Manufacturers & Suppliers<br>**Status: Inactive**<br>Positional Accuracy: Automatically positioned to the address | A19SE (NE) | 998 | - | 384637 398909 |
| 380 | **Contemporary Trade Directory Entries**<br>Name: Reed Supplies<br>Location: Flat 15, Newbank Tower, Bridgewater Street, Salford, M3 7JZ<br>Classification: Road Haulage Services<br>**Status: Inactive**<br>Positional Accuracy: Automatically positioned to the address | A17NE (NW) | 967 | - | 383236 399239 |
| 381 | **Contemporary Trade Directory Entries**<br>Name: James & Taylor Ltd<br>Location: Eastagte, 2, Castle Street, Manchester, M3 4LZ<br>Classification: Cladding Suppliers & Installers<br>**Status: Inactive**<br>Positional Accuracy: Automatically positioned to the address | A7SE (SW) | 973 | - | 383235 397554 |
| 382 | **Contemporary Trade Directory Entries**<br>Name: Second Hand Hog Roast Machine<br>Location: 19 New Mount Street, Manchester, Greater Manchester, M4 4DE<br>Classification: Catering Equipment<br>**Status: Active**<br>Positional Accuracy: Manually positioned within the geographical locality | A19NE (NE) | 973 | - | 384470 399084 |
| 382 | **Contemporary Trade Directory Entries**<br>Name: Iron In The City<br>Location: Unit 30,23 New Mount St, Manchester, Lancashire, M4 4DE<br>Classification: Ironing & Home Laundry Services<br>**Status: Inactive**<br>Positional Accuracy: Manually positioned to the address or location | A19NE (NE) | 973 | - | 384470 399084 |
| 382 | **Contemporary Trade Directory Entries**<br>Name: Pure Music Manufacturing Ltd<br>Location: 23, New Mount Street, Manchester, Lancashire, M4 4DE<br>Classification: Record, Tape & CD Manufacturers & Wholesalers<br>**Status: Inactive**<br>Positional Accuracy: Manually positioned to the address or location | A19NE (NE) | 974 | - | 384471 399084 |

| Map ID | Details | Quadrant Reference (Compass Direction) | Estimated Distance From Site | Contact | NGR |
|---|---|---|---|---|---|
| 382 | **Contemporary Trade Directory Entries**<br>Name: M A Quality Foods<br>Location: 23, New Mount Street, Manchester, Lancashire, M4 4DE<br>Classification: Food Products - Manufacturers<br>**Status: Inactive**<br>Positional Accuracy: Manually positioned to the address or location | A19NE (NE) | 974 | - | 384471 399084 |
| 382 | **Contemporary Trade Directory Entries**<br>Name: A B M Cleaning Services Ltd<br>Location: 23, New Mount Street, Manchester, Lancashire, M4 4DE<br>Classification: Cleaning Services - Commercial<br>**Status: Inactive**<br>Positional Accuracy: Manually positioned to the address or location | A19NE (NE) | 974 | - | 384471 399084 |
| 382 | **Contemporary Trade Directory Entries**<br>Name: Cap-Com Music<br>Location: 23, New Mount Street, Manchester, Lancashire, M4 4DE<br>Classification: Gearboxes<br>**Status: Inactive**<br>Positional Accuracy: Manually positioned to the address or location | A19NE (NE) | 974 | - | 384471 399084 |
| 382 | **Contemporary Trade Directory Entries**<br>Name: B & M Electronics<br>Location: 23, New Mount Street, Manchester, Lancashire, M4 4DE<br>Classification: Electrical Goods Sales, Manufacturers & Wholesalers<br>**Status: Inactive**<br>Positional Accuracy: Manually positioned to the address or location | A19NE (NE) | 974 | - | 384471 399084 |
| 382 | **Contemporary Trade Directory Entries**<br>Name: Home Maids Ltd<br>Location: 23, New Mount Street, Manchester, Lancashire, M4 4DE<br>Classification: Cleaning Services - Domestic<br>**Status: Inactive**<br>Positional Accuracy: Manually positioned to the address or location | A19NE (NE) | 974 | - | 384471 399084 |
| 382 | **Contemporary Trade Directory Entries**<br>Name: Custom Built Computers<br>Location: 51-52 New Mount St, Manchester, Lancashire, M4 4DE<br>Classification: Computer Manufacturers<br>**Status: Inactive**<br>Positional Accuracy: Manually positioned to the road within the address or location | A19SE (NE) | 976 | - | 384488 399070 |
| 383 | **Contemporary Trade Directory Entries**<br>Name: Harrison Motors<br>Location: 51 New Wakefield St, Manchester, Lancashire, M1 5NP<br>Classification: Garage Services<br>**Status: Inactive**<br>Positional Accuracy: Manually positioned to the road within the address or location | A8SE (S) | 975 | - | 384080 397457 |
| 384 | **Contemporary Trade Directory Entries**<br>Name: R & D Pleating Co<br>Location: 12, Robert Street, Manchester, Lancashire, M3 1EY<br>Classification: Clothing & Fabrics - Manufacturers<br>**Status: Inactive**<br>Positional Accuracy: Manually positioned to the address or location | A18NE (N) | 976 | - | 383912 399374 |
| 384 | **Contemporary Trade Directory Entries**<br>Name: Binette Ltd<br>Location: Glentop House, Pimblett Street, Manchester, M3 1FU<br>Classification: Soft Furnishings - Manufacturers<br>**Status: Inactive**<br>Positional Accuracy: Automatically positioned to the address | A18NE (N) | 982 | - | 383929 399377 |
| 384 | **Contemporary Trade Directory Entries**<br>Name: Marco Services Ltd<br>Location: 16, Robert Street, Manchester, M3 1EY<br>Classification: Freight Forwarders<br>**Status: Inactive**<br>Positional Accuracy: Automatically positioned to the address | A18NE (N) | 1000 | - | 383921 399398 |
| 385 | **Contemporary Trade Directory Entries**<br>Name: The Clinco Ltd<br>Location: 5, PICCADILLY PLACE, MANCHESTER, M1 3BR<br>Classification: Commercial Cleaning Services<br>**Status: Active**<br>Positional Accuracy: Automatically positioned to the address | A9NE (SE) | 978 | - | 384598 397854 |
| 385 | **Contemporary Trade Directory Entries**<br>Name: Quality Lab<br>Location: 5, PICCADILLY PLACE, MANCHESTER, M1 3BR<br>Classification: Engineers - General<br>**Status: Active**<br>Positional Accuracy: Automatically positioned to the address | A9NE (SE) | 978 | - | 384598 397854 |

| Map ID | Details | Quadrant Reference (Compass Direction) | Estimated Distance From Site | Contact | NGR |
|---|---|---|---|---|---|
| 386 | **Contemporary Trade Directory Entries**<br>Name: D C Motor Engineers<br>Location: 45, York Street, Manchester, M1 7DE<br>Classification: Garage Services<br>**Status: Active**<br>Positional Accuracy: Automatically positioned to the address | A9SW (SE) | 986 | - | 384226 397506 |
| 387 | **Contemporary Trade Directory Entries**<br>Name: The Ralphs Group<br>Location: 3, Piccadilly Place, Manchester, M1 3BN<br>Classification: Commercial Cleaning Services<br>**Status: Inactive**<br>Positional Accuracy: Automatically positioned to the address | A9NE (SE) | 990 | - | 384646 397911 |
| 387 | **Contemporary Trade Directory Entries**<br>Name: Riskol Consulting Ltd<br>Location: 11th Floor 3 Piccadilly Place, Manchester, Greater Manchester, M1 3BN<br>Classification: Road Haulage Services<br>**Status: Active**<br>Positional Accuracy: Manually positioned to the address or location | A9NE (SE) | 990 | - | 384646 397911 |
| 387 | **Contemporary Trade Directory Entries**<br>Name: Ove Arup & Partners<br>Location: 3, Piccadilly Place, Manchester, M1 3BN<br>Classification: Engineering Services<br>**Status: Inactive**<br>Positional Accuracy: Automatically positioned to the address | A9NE (SE) | 990 | - | 384646 397911 |
| 387 | **Contemporary Trade Directory Entries**<br>Name: Scrap Cars Vans Caravans Buyer<br>Location: 3, Piccadilly Place, Manchester, M1 3BN<br>Classification: Car Breakers & Dismantlers<br>**Status: Inactive**<br>Positional Accuracy: Automatically positioned to the address | A9NE (SE) | 992 | - | 384650 397914 |
| 387 | **Contemporary Trade Directory Entries**<br>Name: Advanced Valve Solutions Uk Ltd<br>Location: 3, Piccadilly Place, Manchester, M1 3BN<br>Classification: Valve Manufacturers & Suppliers<br>**Status: Inactive**<br>Positional Accuracy: Automatically positioned to the address | A9NE (SE) | 992 | - | 384650 397914 |
| 388 | **Contemporary Trade Directory Entries**<br>Name: Smithfield Service Station<br>Location: 12, Rochdale Road, Manchester, M4 4JR<br>Classification: Garage Services<br>**Status: Inactive**<br>Positional Accuracy: Automatically positioned to the address | A19SE (NE) | 996 | - | 384592 398975 |
| 389 | **Contemporary Trade Directory Entries**<br>Name: Saira Of Manchester Ltd<br>Location: 4 Addington st, Manchester, Greater Manchester, M4 5FQ<br>Classification: Clothing & Fabrics - Manufacturers<br>**Status: Inactive**<br>Positional Accuracy: Manually positioned to the address or location | A19SE (NE) | 996 | - | 384694 398794 |
| 390 | **Contemporary Trade Directory Entries**<br>Name: Impex Trading Co<br>Location: Flat 23, Oxford Place, 7, Oxford Road, Manchester, M1 6EY<br>Classification: Carpets & Rugs - Manufacturers<br>**Status: Inactive**<br>Positional Accuracy: Automatically positioned to the address | A9SW (SE) | 997 | - | 384176 397471 |
| 391 | **Contemporary Trade Directory Entries**<br>Name: Serious Clean<br>Location: 5 Luna Street, Manchester, Greater Manchester, M4 5LX<br>Classification: Commercial Cleaning Services<br>**Status: Active**<br>Positional Accuracy: Automatically positioned to the address | A14NE (E) | 998 | - | 384736 398683 |
| 392 | **Contemporary Trade Directory Entries**<br>Name: Greater Manchester Electronic Booking<br>Location: Gateway House, Piccadilly South, Manchester, Lancashire, M60 7LP<br>Classification: Hospitals<br>**Status: Inactive**<br>Positional Accuracy: Automatically positioned to the address | A9NE (E) | 999 | - | 384706 398017 |
| 393 | **Contemporary Trade Directory Entries**<br>Name: G A Armstrong<br>Location: 81, Dale Street, Manchester, M1 2HG<br>Classification: Office Furniture & Equipment<br>**Status: Inactive**<br>Positional Accuracy: Automatically positioned to the address | A14SE (E) | 1000 | - | 384742 398122 |

| Map ID | Details | Quadrant Reference (Compass Direction) | Estimated Distance From Site | Contact | NGR |
|---|---|---|---|---|---|
| 394 | **Fuel Station Entries**<br>Name: Blossom Motor Company<br>Location: 27, Gun Street , Ancoats , Manchester, Greater Manchester, M4 5DN<br>Brand: OBSOLETE<br>Premises Type: Not Applicable<br>**Status: Obsolete**<br>Positional Accuracy: Approximate location provided by supplier | A14NE (E) | 942 | - | 384700 398600 |
| 395 | **Fuel Station Entries**<br>Name: Smithfield Service Station<br>Location: 12, Rochdale Road Bendix Street, Collyhurst , Manchester, Greater Manchester, M24 6DP<br>Brand: Unbranded<br>Premises Type: Not Applicable<br>**Status: Obsolete**<br>Positional Accuracy: Automatically positioned to the address | A19SE (NE) | 996 | - | 384592 398975 |
| 396 | **Points of Interest - Commercial Services**<br>Name: F1 Mobile Valeting<br>Location: 92 Deansgate, Manchester, M2<br>Category: Personal, Consumer and other Services<br>Class Code: Vehicle Cleaning Services<br>Positional Accuracy: Positioned to address or location | A13NW (W) | 54 | 10 | 383682 398417 |
| 396 | **Points of Interest - Commercial Services**<br>Name: Stobart Group<br>Location: 1 King Street, Manchester, M2 6AW<br>Category: Transport, Storage and Delivery<br>Class Code: Distribution and Haulage<br>Positional Accuracy: Positioned to address or location | A13SW (SW) | 62 | 10 | 383695 398341 |
| 397 | **Points of Interest - Commercial Services**<br>Name: I C C Within National Car Parks<br>Location: King Street West, Manchester, M3 2WY<br>Category: Personal, Consumer and other Services<br>Class Code: Vehicle Cleaning Services<br>Positional Accuracy: Positioned to address or location | A13SW (W) | 149 | 10 | 383582 398390 |
| 397 | **Points of Interest - Commercial Services**<br>Name: Carspa<br>Location: Car Park, King St West, Manchester, Lancashire, M3 2PN<br>Category: Personal, Consumer and other Services<br>Class Code: Vehicle Cleaning Services<br>Positional Accuracy: Positioned to address or location | A13SW (W) | 149 | 10 | 383582 398390 |
| 397 | **Points of Interest - Commercial Services**<br>Name: C B I<br>Location: Cardinal House 20, St. Marys Parsonage, Manchester, M3 2LY<br>Category: Transport, Storage and Delivery<br>Class Code: Distribution and Haulage<br>Positional Accuracy: Positioned to address or location | A13NW (W) | 208 | 10 | 383531 398454 |
| 397 | **Points of Interest - Commercial Services**<br>Name: I C E Transport Co Ltd<br>Location: Cardinal House, St Marys Parsonage, Manchester, Greater Manchester, M3 2LY<br>Category: Transport, Storage and Delivery<br>Class Code: Distribution and Haulage<br>Positional Accuracy: Positioned to address or location | A13NW (W) | 209 | 10 | 383531 398454 |
| 397 | **Points of Interest - Commercial Services**<br>Name: Carspa Car Valet Services<br>Location: Reedham House 31, King Street West, Manchester, M3 2PN<br>Category: Personal, Consumer and other Services<br>Class Code: Vehicle Cleaning Services<br>Positional Accuracy: Positioned to address or location | A13SW (W) | 213 | 10 | 383518 398375 |
| 397 | **Points of Interest - Commercial Services**<br>Name: Storage Distribution Ltd<br>Location: Reedham House 31, King Street West, Manchester, M3 2PJ<br>Category: Transport, Storage and Delivery<br>Class Code: Distribution and Haulage<br>Positional Accuracy: Positioned to address or location | A13SW (W) | 213 | 10 | 383518 398375 |
| 398 | **Points of Interest - Commercial Services**<br>Name: The Accident Group<br>Location: 55 King Street, Manchester, M2 4LQ<br>Category: Repair and Servicing<br>Class Code: Vehicle Repair, Testing and Servicing<br>Positional Accuracy: Positioned to address or location | A13SE (SE) | 185 | 10 | 383933 398286 |

| Map ID | Details | Quadrant Reference (Compass Direction) | Estimated Distance From Site | Contact | NGR |
|---|---|---|---|---|---|
| 398 | **Points of Interest - Commercial Services**<br>Name: Brenca Metals Ltd<br>Location: Ship Canal House 98, King Street, Manchester, M2 4WU<br>Category: Recycling Services<br>Class Code: Scrap Metal Merchants<br>Positional Accuracy: Positioned to address or location | A13SE (SE) | 249 | 10 | 383976 398234 |
| 399 | **Points of Interest - Commercial Services**<br>Name: R G B Facades<br>Location: St Johns House, 2, Queen Street, Manchester, M2 5JB<br>Category: Transport, Storage and Delivery<br>Class Code: Distribution and Haulage<br>Positional Accuracy: Positioned to address or location | A13SW (SW) | 297 | 10 | 383621 398116 |
| 399 | **Points of Interest - Commercial Services**<br>Name: The Leaflet Co<br>Location: Croxley House 14, Lloyd Street, Manchester, M2 5ND<br>Category: Transport, Storage and Delivery<br>Class Code: Distribution and Haulage<br>Positional Accuracy: Positioned to address or location | A13SW (S) | 324 | 10 | 383667 398074 |
| 399 | **Points of Interest - Commercial Services**<br>Name: The Leaflet Company<br>Location: 14 Lloyd Street, Manchester, M2 5ND<br>Category: Transport, Storage and Delivery<br>Class Code: Distribution and Haulage<br>Positional Accuracy: Positioned to address or location | A13SW (S) | 324 | 10 | 383667 398074 |
| 400 | **Points of Interest - Commercial Services**<br>Name: D C Motor Engineers<br>Location: 1-3 York Street, Manchester, M1 7DE<br>Category: Repair and Servicing<br>Class Code: Vehicle Repair, Testing and Servicing<br>Positional Accuracy: Positioned to address or location | A13SE (E) | 318 | 10 | 384082 398298 |
| 401 | **Points of Interest - Commercial Services**<br>Name: Mount Distribution Ltd<br>Location: 2 Mount Street, Manchester, M2 5WQ<br>Category: Transport, Storage and Delivery<br>Class Code: Distribution and Haulage<br>Positional Accuracy: Positioned to address or location | A8NE (S) | 363 | 10 | 383773 398020 |
| 402 | **Points of Interest - Commercial Services**<br>Name: Leyden Bros (Blackfriars) Ltd<br>Location: Blackfriars Corner, Chapel Street, Salford, M3 7AA<br>Category: Repair and Servicing<br>Class Code: Vehicle Repair, Testing and Servicing<br>Positional Accuracy: Positioned to address or location | A18SW (NW) | 391 | 10 | 383542 398752 |
| 402 | **Points of Interest - Commercial Services**<br>Name: Leyden Bros Blackfriars Ltd<br>Location: Blackfriars Corner, Chapel Street, Salford, M3 7AA<br>Category: Repair and Servicing<br>Class Code: Vehicle Repair, Testing and Servicing<br>Positional Accuracy: Positioned to address or location | A18SW (NW) | 391 | 10 | 383542 398752 |
| 402 | **Points of Interest - Commercial Services**<br>Name: A Everall<br>Location: 3 Blackfriars Road, Salford, M3 7AG<br>Category: Repair and Servicing<br>Class Code: Vehicle Repair, Testing and Servicing<br>Positional Accuracy: Positioned to address or location | A18SW (NW) | 443 | 10 | 383462 398760 |
| 402 | **Points of Interest - Commercial Services**<br>Name: A L Everall & Co<br>Location: 3 Blackfriars Road, Salford, M3 7AG<br>Category: Repair and Servicing<br>Class Code: Vehicle Repair, Testing and Servicing<br>Positional Accuracy: Positioned to address or location | A18SW (NW) | 452 | 10 | 383465 398773 |
| 402 | **Points of Interest - Commercial Services**<br>Name: M G S<br>Location: 3 Blackfriars Road, Salford, M3 7AG<br>Category: Repair and Servicing<br>Class Code: Vehicle Repair, Testing and Servicing<br>Positional Accuracy: Positioned to address or location | A18SW (NW) | 452 | 10 | 383465 398773 |
| 403 | **Points of Interest - Commercial Services**<br>Name: John Good Shipping<br>Location: 4 Hardman Street, Manchester, M3 3HF<br>Category: Transport, Storage and Delivery<br>Class Code: Distribution and Haulage<br>Positional Accuracy: Positioned to address or location | A13SW (SW) | 415 | 10 | 383423 398113 |

| Map ID | Details | Quadrant Reference (Compass Direction) | Estimated Distance From Site | Contact | NGR |
|---|---|---|---|---|---|
| 404 | **Points of Interest - Commercial Services**<br>Name: Total Towing<br>Location: 61 Mosley Street, Manchester, M2 3HZ<br>Category: Repair and Servicing<br>Class Code: Vehicle Repair, Testing and Servicing<br>Positional Accuracy: Positioned to address or location | A14SW (SE) | 435 | 10 | 384117 398114 |
| 404 | **Points of Interest - Commercial Services**<br>Name: Hazexperts<br>Location: 61 Mosley Street, Manchester, M2 3HZ<br>Category: Recycling Services<br>Class Code: Recycling, Reclamation and Disposal<br>Positional Accuracy: Positioned to address or location | A14SW (SE) | 442 | 10 | 384126 398113 |
| 404 | **Points of Interest - Commercial Services**<br>Name: M 1 1st Call Locksmiths<br>Location: Cobac House 14-16, Charlotte Street, Manchester, M1 4FL<br>Category: Repair and Servicing<br>Class Code: Vehicle Repair, Testing and Servicing<br>Positional Accuracy: Positioned to address or location | A9NW (SE) | 522 | 10 | 384186 398060 |
| 405 | **Points of Interest - Commercial Services**<br>Name: B M Tec<br>Location: 87-88 Cross Street, Salford, M3 7AX<br>Category: Repair and Servicing<br>Class Code: Vehicle Repair, Testing and Servicing<br>Positional Accuracy: Positioned to address or location | A12NE (NW) | 470 | 10 | 383381 398719 |
| 406 | **Points of Interest - Commercial Services**<br>Name: New Pit Stop Garage<br>Location: 1 Norton Street, Salford, M3 7NW<br>Category: Repair and Servicing<br>Class Code: Vehicle Repair, Testing and Servicing<br>Positional Accuracy: Positioned to address or location | A18SW (N) | 473 | 10 | 383622 398873 |
| 406 | **Points of Interest - Commercial Services**<br>Name: New Pit Stop Garage Ltd<br>Location: 1 Norton Street, Salford, M3 7NW<br>Category: Repair and Servicing<br>Class Code: Vehicle Repair, Testing and Servicing<br>Positional Accuracy: Positioned to address or location | A18SW (N) | 473 | 10 | 383622 398872 |
| 406 | **Points of Interest - Commercial Services**<br>Name: New Pit Stop Garage<br>Location: 1 Norton Street, Salford, M3 7NW<br>Category: Repair and Servicing<br>Class Code: Vehicle Repair, Testing and Servicing<br>Positional Accuracy: Positioned to address or location | A18SW (N) | 473 | 10 | 383622 398873 |
| 407 | **Points of Interest - Commercial Services**<br>Name: B M Tec Ltd<br>Location: 15 New Bailey Street, Salford, M3 5FS<br>Category: Repair and Servicing<br>Class Code: Vehicle Repair, Testing and Servicing<br>Positional Accuracy: Positioned to address or location | A12NE (W) | 525 | 10 | 383221 398516 |
| 408 | **Points of Interest - Commercial Services**<br>Name: M Segal Motor Trimmings Ltd<br>Location: Trimcar House 29, Blackfriars Road, Salford, M3 7AQ<br>Category: Repair and Servicing<br>Class Code: Vehicle Repair, Testing and Servicing<br>Positional Accuracy: Positioned to address or location | A17SE (NW) | 537 | 10 | 383383 398817 |
| 409 | **Points of Interest - Commercial Services**<br>Name: Pest Solutions Ltd<br>Location: Peter House, Oxford Street, Manchester, M1 5AN<br>Category: Contract Services<br>Class Code: Pest and Vermin Control<br>Positional Accuracy: Positioned to address or location | A8NE (S) | 558 | 10 | 383924 397846 |
| 410 | **Points of Interest - Commercial Services**<br>Name: Scrap That Car<br>Location: 91 Princess Street, Manchester, M1 4HT<br>Category: Recycling Services<br>Class Code: Scrap Metal Merchants<br>Positional Accuracy: Positioned to address or location | A9NW (SE) | 566 | 10 | 384129 397942 |
| 411 | **Points of Interest - Commercial Services**<br>Name: Scrap a Car Manchester<br>Location: 53 Portland Street, Manchester, M1 3LF<br>Category: Recycling Services<br>Class Code: Scrap Metal Merchants<br>Positional Accuracy: Positioned to address or location | A9NW (SE) | 656 | 10 | 384279 397963 |

| Map ID | Details | Quadrant Reference (Compass Direction) | Estimated Distance From Site | Contact | NGR |
|---|---|---|---|---|---|
| 411 | **Points of Interest - Commercial Services**<br>Name: Leaflet Distribution Manchester<br>Location: 53 Portland Street, Manchester, M1 3LF<br>Category: Transport, Storage and Delivery<br>Class Code: Distribution and Haulage<br>Positional Accuracy: Positioned to address or location | A9NW (SE) | 656 | 10 | 384280 397963 |
| 412 | **Points of Interest - Commercial Services**<br>Name: Renault Service Centre<br>Location: 56 Bury Street, Salford, M3 7DA<br>Category: Repair and Servicing<br>Class Code: Vehicle Repair, Testing and Servicing<br>Positional Accuracy: Positioned to address or location | A17SE (NW) | 666 | 10 | 383232 398846 |
| 412 | **Points of Interest - Commercial Services**<br>Name: Renault Service Centre<br>Location: 56 Bury Street, Salford, M3 7DA<br>Category: Repair and Servicing<br>Class Code: Vehicle Repair, Testing and Servicing<br>Positional Accuracy: Positioned to address or location | A17SE (NW) | 666 | 10 | 383232 398846 |
| 413 | **Points of Interest - Commercial Services**<br>Name: London Global<br>Location: Imex House 40, Princess Street, Manchester, M1 6DE<br>Category: Recycling Services<br>Class Code: Recycling, Reclamation and Disposal<br>Positional Accuracy: Positioned to address or location | A9NW (SE) | 669 | 10 | 384170 397843 |
| 413 | **Points of Interest - Commercial Services**<br>Name: Patriot Advertising Solutions<br>Location: Imex House 40, Princess Street, Manchester, M1 6DE<br>Category: Transport, Storage and Delivery<br>Class Code: Distribution and Haulage<br>Positional Accuracy: Positioned to address or location | A9NW (SE) | 669 | 10 | 384170 397844 |
| 414 | **Points of Interest - Commercial Services**<br>Name: Automation Providers<br>Location: 277 Deansgate, Manchester, M3 4EW<br>Category: Repair and Servicing<br>Class Code: Vehicle Repair, Testing and Servicing<br>Positional Accuracy: Positioned to address or location | A8NW (SW) | 679 | 10 | 383474 397763 |
| 415 | **Points of Interest - Commercial Services**<br>Name: Duffy Motors Manchester Ltd<br>Location: Arches 16 and 17, Watson Street, Manchester, M3 4LP<br>Category: Repair and Servicing<br>Class Code: Vehicle Repair, Testing and Servicing<br>Positional Accuracy: Positioned to address or location | A8SW (S) | 694 | 10 | 383565 397718 |
| 415 | **Points of Interest - Commercial Services**<br>Name: Duffy Motors Ltd<br>Location: Arch 16-17, Watson Street, Manchester, M3 4LP<br>Category: Repair and Servicing<br>Class Code: Vehicle Repair, Testing and Servicing<br>Positional Accuracy: Positioned to address or location | A8SW (S) | 708 | 10 | 383563 397703 |
| 416 | **Points of Interest - Commercial Services**<br>Name: Max White Business Services Ltd<br>Location: Chatsworth House 19, Lever Street, Manchester, M1 1BY<br>Category: Transport, Storage and Delivery<br>Class Code: Distribution and Haulage<br>Positional Accuracy: Positioned to address or location | A14SE (E) | 712 | 10 | 384492 398382 |
| 417 | **Points of Interest - Commercial Services**<br>Name: Forward Bird Control<br>Location: Clayton House 59, Piccadilly, Manchester, M1 2AQ<br>Category: Contract Services<br>Class Code: Pest and Vermin Control<br>Positional Accuracy: Positioned to address or location | A14SE (E) | 748 | 10 | 384518 398278 |
| 417 | **Points of Interest - Commercial Services**<br>Name: Oceanblue Logistics<br>Location: Clayton House 59, Piccadilly, Manchester, M1 2AQ<br>Category: Transport, Storage and Delivery<br>Class Code: Distribution and Haulage<br>Positional Accuracy: Positioned to address or location | A14SE (E) | 748 | 10 | 384518 398278 |
| 417 | **Points of Interest - Commercial Services**<br>Name: Forward Bird Control - National<br>Location: Clayton House 59, Piccadilly, Manchester, M1 2AQ<br>Category: Contract Services<br>Class Code: Pest and Vermin Control<br>Positional Accuracy: Positioned to address or location | A14SE (E) | 748 | 10 | 384518 398278 |

| Map ID | Details | Quadrant Reference (Compass Direction) | Estimated Distance From Site | Contact | NGR |
|---|---|---|---|---|---|
| 417 | **Points of Interest - Commercial Services**<br>Name: freightnet.com<br>Location: Clayton House 59, Piccadilly, Manchester, M1 2AQ<br>Category: Transport, Storage and Delivery<br>Class Code: Distribution and Haulage<br>Positional Accuracy: Positioned to address or location | A14SE (E) | 748 | 10 | 384518 398278 |
| 418 | **Points of Interest - Commercial Services**<br>Name: Matrix Transport<br>Location: Hilton Street, Manchester, M1 1JF<br>Category: Transport, Storage and Delivery<br>Class Code: Distribution and Haulage<br>Positional Accuracy: Positioned to address or location | A14NE (E) | 754 | 10 | 384529 398483 |
| 418 | **Points of Interest - Commercial Services**<br>Name: The Audience Agency<br>Location: 46-50 Oldham Street, Manchester, M4 1LE<br>Category: Transport, Storage and Delivery<br>Class Code: Distribution and Haulage<br>Positional Accuracy: Positioned to address or location | A14NE (E) | 804 | 10 | 384569 398551 |
| 419 | **Points of Interest - Commercial Services**<br>Name: Car Care Express<br>Location: Arch 4, Irwell Street, Salford, M3 5EN<br>Category: Repair and Servicing<br>Class Code: Vehicle Repair, Testing and Servicing<br>Positional Accuracy: Positioned to address or location | A12SW (W) | 764 | 10 | 382967 398385 |
| 419 | **Points of Interest - Commercial Services**<br>Name: Carcare Express N W Ltd<br>Location: Arch 4, Irwell Street, Salford, M3 5EN<br>Category: Repair and Servicing<br>Class Code: Vehicle Repair, Testing and Servicing<br>Positional Accuracy: Positioned to address or location | A12SW (W) | 764 | 10 | 382967 398385 |
| 420 | **Points of Interest - Commercial Services**<br>Name: I T True Ltd<br>Location: St. James Building 79, Oxford Street, Manchester, M1 6FQ<br>Category: Transport, Storage and Delivery<br>Class Code: Distribution and Haulage<br>Positional Accuracy: Positioned to address or location | A8SE (SE) | 766 | 10 | 384075 397678 |
| 420 | **Points of Interest - Commercial Services**<br>Name: Faupel Plc<br>Location: St. James Buildings 79, Oxford Street, Manchester, M1 6FQ<br>Category: Transport, Storage and Delivery<br>Class Code: Distribution and Haulage<br>Positional Accuracy: Positioned to address or location | A8SE (SE) | 766 | 10 | 384075 397678 |
| 421 | **Points of Interest - Commercial Services**<br>Name: Avantage Brands Licensing<br>Location: Richmond House 15, Bloom Street, Manchester, M1 3HZ<br>Category: Transport, Storage and Delivery<br>Class Code: Distribution and Haulage<br>Positional Accuracy: Positioned to address or location | A9NW (SE) | 771 | 10 | 384377 397901 |
| 421 | **Points of Interest - Commercial Services**<br>Name: Fleet Angel<br>Location: 29-31 Sackville Street, Manchester, M1 3LZ<br>Category: Repair and Servicing<br>Class Code: Vehicle Repair, Testing and Servicing<br>Positional Accuracy: Positioned to address or location | A9NW (SE) | 791 | 10 | 384357 397847 |
| 422 | **Points of Interest - Commercial Services**<br>Name: The Dash Doctor<br>Location: 321 Deansgate, Manchester, M3 4LQ<br>Category: Repair and Servicing<br>Class Code: Vehicle Repair, Testing and Servicing<br>Positional Accuracy: Positioned to address or location | A8SW (SW) | 828 | 10 | 383424 397622 |
| 423 | **Points of Interest - Commercial Services**<br>Name: Smiler Service<br>Location: Unit 3c the Lock Building, 41 Whitworth Street West, Manchester, M1 5BD<br>Category: Transport, Storage and Delivery<br>Class Code: Distribution and Haulage<br>Positional Accuracy: Positioned to address or location | A8SE (S) | 848 | 10 | 383932 397550 |
| 423 | **Points of Interest - Commercial Services**<br>Name: J E Gordon Ltd<br>Location: 60 Whitworth Street West, Manchester, M1 5WW<br>Category: Construction Services<br>Class Code: Metalworkers Including Blacksmiths<br>Positional Accuracy: Positioned to address or location | A8SE (S) | 897 | 10 | 383963 397507 |

| Map ID | Details | Quadrant Reference (Compass Direction) | Estimated Distance From Site | Contact | NGR |
|---|---|---|---|---|---|
| 423 | **Points of Interest - Commercial Services**<br>Name: Graham's Motors<br>Location: 59 Whitworth Street West, Manchester, M1 5WW<br>Category: Repair and Servicing<br>Class Code: Vehicle Repair, Testing and Servicing<br>Positional Accuracy: Positioned to address or location | A8SE (S) | 903 | 10 | 383939 397495 |
| 424 | **Points of Interest - Commercial Services**<br>Name: United Global<br>Location: 47 Chorlton Street, Manchester, M1 3FY<br>Category: Transport, Storage and Delivery<br>Class Code: Distribution and Haulage<br>Positional Accuracy: Positioned to address or location | A9NE (SE) | 861 | 10 | 384471 397875 |
| 425 | **Points of Interest - Commercial Services**<br>Name: Marco Services Ltd<br>Location: 15-17 Swan Street, Manchester, M4 5JJ<br>Category: Transport, Storage and Delivery<br>Class Code: Distribution and Haulage<br>Positional Accuracy: Positioned to address or location | A14NE (E) | 865 | 10 | 384587 398711 |
| 425 | **Points of Interest - Commercial Services**<br>Name: New Beach Retail Ltd<br>Location: 75 Tib Street, Manchester, M4 1LS<br>Category: Transport, Storage and Delivery<br>Class Code: Distribution and Haulage<br>Positional Accuracy: Positioned to address or location | A14NE (E) | 873 | 10 | 384600 398697 |
| 426 | **Points of Interest - Commercial Services**<br>Name: Kickstart Motorcycles<br>Location: Arch 77, Whitworth Street West, Manchester, M1 5WQ<br>Category: Repair and Servicing<br>Class Code: Vehicle Repair, Testing and Servicing<br>Positional Accuracy: Positioned to address or location | A8SW (S) | 891 | 10 | 383702 397495 |
| 426 | **Points of Interest - Commercial Services**<br>Name: Corner House Publications<br>Location: 2 Tony Wilson Place, Manchester, M15 4FN<br>Category: Transport, Storage and Delivery<br>Class Code: Distribution and Haulage<br>Positional Accuracy: Positioned to address or location | A8SW (S) | 925 | 10 | 383726 397459 |
| 427 | **Points of Interest - Commercial Services**<br>Name: Super Five Auto Care<br>Location: 9-11 Park Street, Manchester, M3 1EU<br>Category: Repair and Servicing<br>Class Code: Vehicle Repair, Testing and Servicing<br>Positional Accuracy: Positioned to address or location | A18NE (N) | 893 | 10 | 383984 399273 |
| 427 | **Points of Interest - Commercial Services**<br>Name: Super Five Auto Care<br>Location: 9-11 Park Street, Manchester, M3 1EU<br>Category: Repair and Servicing<br>Class Code: Vehicle Repair, Testing and Servicing<br>Positional Accuracy: Positioned to address or location | A18NE (N) | 893 | 10 | 383984 399273 |
| 427 | **Points of Interest - Commercial Services**<br>Name: Arena Autos<br>Location: 29 Park Street, Manchester, M3 1EU<br>Category: Repair and Servicing<br>Class Code: Vehicle Repair, Testing and Servicing<br>Positional Accuracy: Positioned to address or location | A18NE (N) | 898 | 10 | 383907 399296 |
| 428 | **Points of Interest - Commercial Services**<br>Name: A & E Autos Services<br>Location: 15 Cable Street, Manchester, M4 5EG<br>Category: Repair and Servicing<br>Class Code: Vehicle Repair, Testing and Servicing<br>Positional Accuracy: Positioned to address or location | A19SE (NE) | 898 | 10 | 384580 398806 |
| 428 | **Points of Interest - Commercial Services**<br>Name: E & A Auto Services<br>Location: 15 Cable Street, Manchester, M4 5EG<br>Category: Repair and Servicing<br>Class Code: Vehicle Repair, Testing and Servicing<br>Positional Accuracy: Positioned to address or location | A19SE (NE) | 898 | 10 | 384580 398806 |
| 428 | **Points of Interest - Commercial Services**<br>Name: Two Distribution<br>Location: 28 Mason Street, Manchester, M4 5EY<br>Category: Transport, Storage and Delivery<br>Class Code: Distribution and Haulage<br>Positional Accuracy: Positioned to address or location | A19SE (NE) | 965 | 10 | 384625 398864 |

| Map ID | Details | Quadrant Reference (Compass Direction) | Estimated Distance From Site | Contact | NGR |
|---|---|---|---|---|---|
| 429 | **Points of Interest - Commercial Services**<br>Name: M G Mechanical Services<br>Location: 82 Hewitt Street, Manchester, M15 4GB<br>Category: Repair and Servicing<br>Class Code: Vehicle Repair, Testing and Servicing<br>Positional Accuracy: Positioned to address or location | A8SW (S) | 903 | 10 | 383593 397498 |
| 430 | **Points of Interest - Commercial Services**<br>Name: Cash for Scrap Cars<br>Location: 111 Piccadilly, Manchester, M1 2HX<br>Category: Recycling Services<br>Class Code: Scrap Metal Merchants<br>Positional Accuracy: Positioned to address or location | A14SE (E) | 912 | 10 | 384648 398114 |
| 431 | **Points of Interest - Commercial Services**<br>Name: G T Autos<br>Location: Arch 88, Hewitt Street, Manchester, M15 4GB<br>Category: Repair and Servicing<br>Class Code: Vehicle Repair, Testing and Servicing<br>Positional Accuracy: Positioned to address or location | A8SW (S) | 919 | 10 | 383499 397502 |
| 432 | **Points of Interest - Commercial Services**<br>Name: Publicity<br>Location: 2 Gloucester Street, Manchester, M1 5GP<br>Category: Transport, Storage and Delivery<br>Class Code: Distribution and Haulage<br>Positional Accuracy: Positioned to address or location | A8SE (S) | 930 | 10 | 383844 397455 |
| 432 | **Points of Interest - Commercial Services**<br>Name: All About Audiences Distribution<br>Location: Hotspur House 2, Gloucester Street, Manchester, M1 5QR<br>Category: Transport, Storage and Delivery<br>Class Code: Distribution and Haulage<br>Positional Accuracy: Positioned to address or location | A8SE (S) | 931 | 10 | 383843 397455 |
| 433 | **Points of Interest - Commercial Services**<br>Name: Carriages<br>Location: Arch 5, Corporation Street, Manchester, M4 4DG<br>Category: Repair and Servicing<br>Class Code: Vehicle Repair, Testing and Servicing<br>Positional Accuracy: Positioned to address or location | A19NW (NE) | 948 | 10 | 384294 399194 |
| 433 | **Points of Interest - Commercial Services**<br>Name: Carriages<br>Location: Arch 5, Corporation Street, Manchester, M4 4DG<br>Category: Repair and Servicing<br>Class Code: Vehicle Repair, Testing and Servicing<br>Positional Accuracy: Positioned to address or location | A19NW (NE) | 954 | 10 | 384301 399198 |
| 434 | **Points of Interest - Commercial Services**<br>Name: Valet Parking<br>Location: 23 New Mount Street, Manchester, M4 4DE<br>Category: Personal, Consumer and other Services<br>Class Code: Vehicle Cleaning Services<br>Positional Accuracy: Positioned to address or location | A19NE (NE) | 974 | 10 | 384471 399084 |
| 435 | **Points of Interest - Commercial Services**<br>Name: Food & Booze UK Ltd<br>Location: 22 Briddon Street, Manchester, M3 1LS<br>Category: Transport, Storage and Delivery<br>Class Code: Distribution and Haulage<br>Positional Accuracy: Positioned to address or location | A18NW (N) | 975 | 10 | 383744 399389 |
| 436 | **Points of Interest - Commercial Services**<br>Name: Park N Shine<br>Location: 1-3 Gateway House, Piccadilly South, Manchester, M1 2GH<br>Category: Personal, Consumer and other Services<br>Class Code: Vehicle Cleaning Services<br>Positional Accuracy: Positioned to address or location | A9NE (E) | 983 | 10 | 384693 398028 |
| 437 | **Points of Interest - Commercial Services**<br>Name: D C Motor Engineers<br>Location: Arch 45 at 5a, York Street, Piccadilly, Manchester, M1 7DE<br>Category: Repair and Servicing<br>Class Code: Vehicle Repair, Testing and Servicing<br>Positional Accuracy: Positioned to address or location | A9SW (SE) | 989 | 10 | 384228 397504 |
| 438 | **Points of Interest - Commercial Services**<br>Name: Riskol Consulting Ltd<br>Location: 11th Floor 3 Piccadilly Place, Manchester, M1 3BN<br>Category: Transport, Storage and Delivery<br>Class Code: Distribution and Haulage<br>Positional Accuracy: Positioned to address or location | A9NE (SE) | 990 | 10 | 384646 397911 |

| Map ID | Details | Quadrant Reference (Compass Direction) | Estimated Distance From Site | Contact | NGR |
|---|---|---|---|---|---|
| 439 | **Points of Interest - Commercial Services**<br>Name: Greenbrow Motors<br>Location: 1 Great Marlborough Street, Manchester, M1 5NJ<br>Category: Repair and Servicing<br>Class Code: Vehicle Repair, Testing and Servicing<br>Positional Accuracy: Positioned to address or location | A8SE (S) | 998 | 10 | 384058 397426 |
| 440 | **Points of Interest - Commercial Services**<br>Name: Marco Services Ltd<br>Location: 16 Robert Street, Manchester, M3 1EY<br>Category: Transport, Storage and Delivery<br>Class Code: Distribution and Haulage<br>Positional Accuracy: Positioned to address or location | A18NE (N) | 1000 | 10 | 383921 399398 |
| 441 | **Points of Interest - Education and Health**<br>Name: NHS Nightingale Hospital North West<br>Location: Windmill Street, Manchester, M2 3GX<br>Category: Health Practitioners and Establishments<br>Class Code: Hospitals<br>Positional Accuracy: Positioned to address or location | A8NW (S) | 641 | 10 | 383685 397748 |
| 442 | **Points of Interest - Education and Health**<br>Name: Greater Manchester Electronic Booking<br>Location: Gateway House, Piccadilly South, Manchester, M60 7LP<br>Category: Health Practitioners and Establishments<br>Class Code: Hospitals<br>Positional Accuracy: Positioned to address or location | A9NE (E) | 999 | 10 | 384706 398017 |
| 443 | **Points of Interest - Manufacturing and Production**<br>Name: Acresfield<br>Location: 8-10 Exchange Street, Manchester, M2 7HA<br>Category: Industrial Features<br>Class Code: Business Parks and Industrial Estates<br>Positional Accuracy: Positioned to address or location | A13NE (NE) | 86 | 10 | 383797 398486 |
| 444 | **Points of Interest - Manufacturing and Production**<br>Name: Forsyth Bros<br>Location: 126 Deansgate, Manchester, M3 2GR<br>Category: Industrial Features<br>Class Code: Business Parks and Industrial Estates<br>Positional Accuracy: Positioned to address or location | A13SW (SW) | 137 | 10 | 383623 398306 |
| 444 | **Points of Interest - Manufacturing and Production**<br>Name: Mwb Business Exchange<br>Location: John Dalton House 121, Deansgate, Manchester, M3 2BX<br>Category: Industrial Features<br>Class Code: Business Parks and Industrial Estates<br>Positional Accuracy: Positioned to address or location | A13SW (SW) | 180 | 10 | 383650 398230 |
| 444 | **Points of Interest - Manufacturing and Production**<br>Name: Bruntwood Business Ltd<br>Location: Centurion House 129, Deansgate, Manchester, M3 3WR<br>Category: Industrial Features<br>Class Code: Business Parks and Industrial Estates<br>Positional Accuracy: Positioned to address or location | A13SW (SW) | 261 | 10 | 383636 398148 |
| 445 | **Points of Interest - Manufacturing and Production**<br>Name: The Offices<br>Location: Lloyds Bank Buildings, 53, King Street, Manchester, M2 4LQ<br>Category: Industrial Features<br>Class Code: Business Parks and Industrial Estates<br>Positional Accuracy: Positioned to address or location | A13SE (SE) | 140 | 10 | 383885 398295 |
| 445 | **Points of Interest - Manufacturing and Production**<br>Name: Orega Management Ltd<br>Location: 76 King Street, Manchester, M2 4NH<br>Category: Industrial Features<br>Class Code: Business Parks and Industrial Estates<br>Positional Accuracy: Positioned to address or location | A13SE (SE) | 170 | 10 | 383878 398248 |
| 445 | **Points of Interest - Manufacturing and Production**<br>Name: Regus<br>Location: 82 King Street, Manchester, M2 4WQ<br>Category: Industrial Features<br>Class Code: Business Parks and Industrial Estates<br>Positional Accuracy: Positioned to address or location | A13SE (SE) | 195 | 10 | 383923 398256 |
| 446 | **Points of Interest - Manufacturing and Production**<br>Name: 1 Marsden Street Business Centre<br>Location: 1 Marsden Street, Manchester, M2 1HW<br>Category: Industrial Features<br>Class Code: Business Parks and Industrial Estates<br>Positional Accuracy: Positioned to address or location | A13SE (E) | 199 | 10 | 383974 398356 |

| Map ID | Details | Quadrant Reference (Compass Direction) | Estimated Distance From Site | Contact | NGR |
|---|---|---|---|---|---|
| 447 | **Points of Interest - Manufacturing and Production**<br>Name: Spectrum Investment Maangement<br>Location: The Edge, Clowes Street, Salford, M3 5NA<br>Category: Industrial Features<br>Class Code: Business Parks and Industrial Estates<br>Positional Accuracy: Positioned to address or location | A13NW (NW) | 228 | 10 | 383575 398572 |
| 447 | **Points of Interest - Manufacturing and Production**<br>Name: Stone Mine<br>Location: 22 Blackfriars Street, Salford, M3 5BQ<br>Category: Extractive Industries<br>Class Code: Stone Quarrying and Preparation<br>Positional Accuracy: Positioned to address or location | A13NW (NW) | 254 | 10 | 383593 398623 |
| 448 | **Points of Interest - Manufacturing and Production**<br>Name: Bruntwood Ltd<br>Location: 2-10 Albert Square, Manchester, M2 6LW<br>Category: Industrial Features<br>Class Code: Business Parks and Industrial Estates<br>Positional Accuracy: Positioned to address or location | A13SE (S) | 233 | 10 | 383794 398151 |
| 449 | **Points of Interest - Manufacturing and Production**<br>Name: Market Poultry<br>Location: Arndale House, Arndale Centre, Manchester, M4 3AQ<br>Category: Farming<br>Class Code: Poultry Farming, Equipment and Supplies<br>Positional Accuracy: Positioned to address or location | A13NE (NE) | 319 | 10 | 384059 398554 |
| 449 | **Points of Interest - Manufacturing and Production**<br>Name: Market Poultry<br>Location: Arndale House, Arndale Centre, Manchester, M4 3AQ<br>Category: Farming<br>Class Code: Poultry Farming, Equipment and Supplies<br>Positional Accuracy: Positioned to address or location | A13NE (NE) | 319 | 10 | 384059 398554 |
| 450 | **Points of Interest - Manufacturing and Production**<br>Name: Bruntwood Business Centres Ltd<br>Location: Lowry House 17, Marble Street, Manchester, M2 3AW<br>Category: Industrial Features<br>Class Code: Business Parks and Industrial Estates<br>Positional Accuracy: Positioned to address or location | A14SW (E) | 333 | 10 | 384110 398358 |
| 451 | **Points of Interest - Manufacturing and Production**<br>Name: Factory<br>Location: Not Supplied<br>Category: Industrial Features<br>Class Code: Unspecified Works Or Factories<br>Positional Accuracy: Positioned to an adjacent address or location | A13NW (NW) | 355 | 10 | 383463 398638 |
| 452 | **Points of Interest - Manufacturing and Production**<br>Name: Regus<br>Location: Barnett House 53, Fountain Street, Manchester, M2 2AN<br>Category: Industrial Features<br>Class Code: Business Parks and Industrial Estates<br>Positional Accuracy: Positioned to address or location | A14SW (SE) | 379 | 10 | 384112 398208 |
| 452 | **Points of Interest - Manufacturing and Production**<br>Name: Abbey Business Centre<br>Location: Barnett House 53, Fountain Street, Manchester, M2 2AN<br>Category: Industrial Features<br>Class Code: Business Parks and Industrial Estates<br>Positional Accuracy: Positioned to address or location | A14SW (SE) | 379 | 10 | 384112 398208 |
| 453 | **Points of Interest - Manufacturing and Production**<br>Name: Mls Business Centres<br>Location: The Triangle, Hanging Ditch, Manchester, Lancashire, M4 3TR<br>Category: Industrial Features<br>Class Code: Business Parks and Industrial Estates<br>Positional Accuracy: Positioned to address or location | A13NE (NE) | 380 | 10 | 383956 398734 |

| Map ID | Details | Quadrant Reference (Compass Direction) | Estimated Distance From Site | Contact | NGR |
|---|---|---|---|---|---|
| 453 | **Points of Interest - Manufacturing and Production**<br>Name: Mls Business Centres<br>Location: The Triangle, Hanging Ditch, Manchester, Lancashire, M4 3TR<br>Category: Industrial Features<br>Class Code: Business Parks and Industrial Estates<br>Positional Accuracy: Positioned to address or location | A13NE (NE) | 380 | 10 | 383956 398734 |
| 454 | **Points of Interest - Manufacturing and Production**<br>Name: Works<br>Location: Not Supplied<br>Category: Industrial Features<br>Class Code: Unspecified Works Or Factories<br>Positional Accuracy: Positioned to an adjacent address or location | A18SW (NW) | 474 | 10 | 383504 398826 |
| 454 | **Points of Interest - Manufacturing and Production**<br>Name: Works<br>Location: Not Supplied<br>Category: Industrial Features<br>Class Code: Unspecified Works Or Factories<br>Positional Accuracy: Positioned to an adjacent address or location | A18SW (NW) | 479 | 10 | 383511 398835 |
| 454 | **Points of Interest - Manufacturing and Production**<br>Name: Factory<br>Location: Not Supplied<br>Category: Industrial Features<br>Class Code: Unspecified Works Or Factories<br>Positional Accuracy: Positioned to an adjacent address or location | A18SW (NW) | 483 | 10 | 383528 398848 |
| 455 | **Points of Interest - Manufacturing and Production**<br>Name: Century House Commissionaire<br>Location: Century Ho, 11 St Peters Sq, Manchester, M2 3DN<br>Category: Industrial Features<br>Class Code: Business Parks and Industrial Estates<br>Positional Accuracy: Positioned to address or location | A8NE (SE) | 489 | 10 | 383980 397940 |
| 455 | **Points of Interest - Manufacturing and Production**<br>Name: Century House Commissionaire<br>Location: Century House, 11 St Peters Square, Manchester, Greater Manchester, M2 3DN<br>Category: Industrial Features<br>Class Code: Business Parks and Industrial Estates<br>Positional Accuracy: Positioned to address or location | A8NE (SE) | 489 | 10 | 383980 397940 |
| 456 | **Points of Interest - Manufacturing and Production**<br>Name: City Tower<br>Location: City Tower, Piccadilly Plaza, Manchester, M1 4HN<br>Category: Industrial Features<br>Class Code: Business Parks and Industrial Estates<br>Positional Accuracy: Positioned to address or location | A14SW (E) | 492 | 10 | 384236 398207 |
| 457 | **Points of Interest - Manufacturing and Production**<br>Name: The Printworks<br>Location: Not Supplied<br>Category: Industrial Features<br>Class Code: Unspecified Works Or Factories<br>Positional Accuracy: Positioned to an adjacent address or location | A19SW (NE) | 496 | 10 | 384126 398753 |
| 458 | **Points of Interest - Manufacturing and Production**<br>Name: Works<br>Location: Not Supplied<br>Category: Industrial Features<br>Class Code: Unspecified Works Or Factories<br>Positional Accuracy: Positioned to an adjacent address or location | A17SE (NW) | 506 | 10 | 383373 398764 |
| 458 | **Points of Interest - Manufacturing and Production**<br>Name: Factory<br>Location: Not Supplied<br>Category: Industrial Features<br>Class Code: Unspecified Works Or Factories<br>Positional Accuracy: Positioned to an adjacent address or location | A17SE (NW) | 542 | 10 | 383381 398821 |
| 458 | **Points of Interest - Manufacturing and Production**<br>Name: Factory<br>Location: M3<br>Category: Industrial Features<br>Class Code: Unspecified Works Or Factories<br>Positional Accuracy: Positioned to address or location | A17SE (NW) | 542 | 10 | 383384 398823 |
| 459 | **Points of Interest - Manufacturing and Production**<br>Name: Works<br>Location: Not Supplied<br>Category: Industrial Features<br>Class Code: Unspecified Works Or Factories<br>Positional Accuracy: Positioned to an adjacent address or location | A18SW (N) | 508 | 10 | 383688 398919 |

| Map ID | Details | Quadrant Reference (Compass Direction) | Estimated Distance From Site | Contact | NGR |
|---|---|---|---|---|---|
| 459 | **Points of Interest - Manufacturing and Production**<br>Name: Works<br>Location: M3<br>Category: Industrial Features<br>Class Code: Unspecified Works Or Factories<br>Positional Accuracy: Positioned to an adjacent address or location | A18SW (N) | 508 | 10 | 383688 398919 |
| 459 | **Points of Interest - Manufacturing and Production**<br>Name: Works<br>Location: Not Supplied<br>Category: Industrial Features<br>Class Code: Unspecified Works Or Factories<br>Positional Accuracy: Positioned to an adjacent address or location | A18SW (N) | 561 | 10 | 383674 398971 |
| 459 | **Points of Interest - Manufacturing and Production**<br>Name: Works<br>Location: Not Supplied<br>Category: Industrial Features<br>Class Code: Unspecified Works Or Factories<br>Positional Accuracy: Positioned to an adjacent address or location | A18SW (N) | 572 | 10 | 383692 398984 |
| 459 | **Points of Interest - Manufacturing and Production**<br>Name: Works<br>Location: Not Supplied<br>Category: Industrial Features<br>Class Code: Unspecified Works Or Factories<br>Positional Accuracy: Positioned to an adjacent address or location | A18SW (N) | 578 | 10 | 383649 398985 |
| 460 | **Points of Interest - Manufacturing and Production**<br>Name: Regus<br>Location: Peter House, Oxford Street, Manchester, M1 5AN<br>Category: Industrial Features<br>Class Code: Business Parks and Industrial Estates<br>Positional Accuracy: Positioned to address or location | A8NE (S) | 557 | 10 | 383925 397847 |
| 460 | **Points of Interest - Manufacturing and Production**<br>Name: Regus<br>Location: Peter House, Oxford Street, Manchester, M1 5AN<br>Category: Industrial Features<br>Class Code: Business Parks and Industrial Estates<br>Positional Accuracy: Positioned to address or location | A8NE (S) | 557 | 10 | 383925 397847 |
| 460 | **Points of Interest - Manufacturing and Production**<br>Name: Nemesis Agency Ltd<br>Location: 1 Oxford Court, Manchester, M2 3WQ<br>Category: Industrial Features<br>Class Code: Business Parks and Industrial Estates<br>Positional Accuracy: Positioned to address or location | A8NE (S) | 608 | 10 | 383901 397789 |
| 461 | **Points of Interest - Manufacturing and Production**<br>Name: Deva City Office Park<br>Location: Brewery Yard Deva City Office Park, Trinity Way, Salford, M3 7BB<br>Category: Industrial Features<br>Class Code: Business Parks and Industrial Estates<br>Positional Accuracy: Positioned to address or location | A17SE (NW) | 566 | 10 | 383284 398751 |
| 462 | **Points of Interest - Manufacturing and Production**<br>Name: The Words Business Centre<br>Location: 19 Ralli Courts, New Bailey Street, Salford, M3 5FT<br>Category: Industrial Features<br>Class Code: Business Parks and Industrial Estates<br>Positional Accuracy: Positioned to address or location | A12SE (W) | 566 | 10 | 383165 398365 |
| 462 | **Points of Interest - Manufacturing and Production**<br>Name: The Words Business Centre<br>Location: 19 Ralli Courts, New Bailey Street, Salford, M3 5FT<br>Category: Industrial Features<br>Class Code: Business Parks and Industrial Estates<br>Positional Accuracy: Positioned to address or location | A12SE (W) | 566 | 10 | 383165 398365 |
| 463 | **Points of Interest - Manufacturing and Production**<br>Name: Works<br>Location: Not Supplied<br>Category: Industrial Features<br>Class Code: Unspecified Works Or Factories<br>Positional Accuracy: Positioned to an adjacent address or location | A12NE (W) | 577 | 10 | 383195 398606 |
| 463 | **Points of Interest - Manufacturing and Production**<br>Name: Works<br>Location: M3<br>Category: Industrial Features<br>Class Code: Unspecified Works Or Factories<br>Positional Accuracy: Positioned to an adjacent address or location | A12NE (W) | 580 | 10 | 383192 398608 |

| Map ID | Details | Quadrant Reference (Compass Direction) | Estimated Distance From Site | Contact | NGR |
|---|---|---|---|---|---|
| 464 | **Points of Interest - Manufacturing and Production**<br>Name: Works<br>Location: Not Supplied<br>Category: Industrial Features<br>Class Code: Unspecified Works Or Factories<br>Positional Accuracy: Positioned to an adjacent address or location | A18SW (NW) | 584 | 10 | 383491 398943 |
| 464 | **Points of Interest - Manufacturing and Production**<br>Name: Works<br>Location: Not Supplied<br>Category: Industrial Features<br>Class Code: Unspecified Works Or Factories<br>Positional Accuracy: Positioned to an adjacent address or location | A18SW (N) | 584 | 10 | 383527 398958 |
| 464 | **Points of Interest - Manufacturing and Production**<br>Name: Works<br>Location: Not Supplied<br>Category: Industrial Features<br>Class Code: Unspecified Works Or Factories<br>Positional Accuracy: Positioned to an adjacent address or location | A18SW (N) | 626 | 10 | 383541 399008 |
| 465 | **Points of Interest - Manufacturing and Production**<br>Name: Works<br>Location: Not Supplied<br>Category: Industrial Features<br>Class Code: Unspecified Works Or Factories<br>Positional Accuracy: Positioned to an adjacent address or location | A17SE (NW) | 646 | 10 | 383274 398862 |
| 465 | **Points of Interest - Manufacturing and Production**<br>Name: Works<br>Location: M3<br>Category: Industrial Features<br>Class Code: Unspecified Works Or Factories<br>Positional Accuracy: Positioned to an adjacent address or location | A17SE (NW) | 648 | 10 | 383270 398861 |
| 466 | **Points of Interest - Manufacturing and Production**<br>Name: Works<br>Location: Not Supplied<br>Category: Industrial Features<br>Class Code: Unspecified Works Or Factories<br>Positional Accuracy: Positioned to an adjacent address or location | A18SW (N) | 648 | 10 | 383588 399044 |
| 466 | **Points of Interest - Manufacturing and Production**<br>Name: Works<br>Location: M3<br>Category: Industrial Features<br>Class Code: Unspecified Works Or Factories<br>Positional Accuracy: Positioned to an adjacent address or location | A18SW (N) | 648 | 10 | 383585 399043 |
| 467 | **Points of Interest - Manufacturing and Production**<br>Name: Factory<br>Location: M3<br>Category: Industrial Features<br>Class Code: Unspecified Works Or Factories<br>Positional Accuracy: Positioned to address or location | A17SE (NW) | 651 | 10 | 383386 398961 |
| 467 | **Points of Interest - Manufacturing and Production**<br>Name: Factory<br>Location: Not Supplied<br>Category: Industrial Features<br>Class Code: Unspecified Works Or Factories<br>Positional Accuracy: Positioned to an adjacent address or location | A17SE (NW) | 653 | 10 | 383384 398962 |
| 467 | **Points of Interest - Manufacturing and Production**<br>Name: Works<br>Location: Not Supplied<br>Category: Industrial Features<br>Class Code: Unspecified Works Or Factories<br>Positional Accuracy: Positioned to an adjacent address or location | A17SE (NW) | 670 | 10 | 383411 398998 |
| 467 | **Points of Interest - Manufacturing and Production**<br>Name: Works<br>Location: M3<br>Category: Industrial Features<br>Class Code: Unspecified Works Or Factories<br>Positional Accuracy: Positioned to an adjacent address or location | A17SE (NW) | 671 | 10 | 383407 398997 |
| 467 | **Points of Interest - Manufacturing and Production**<br>Name: Works<br>Location: M3<br>Category: Industrial Features<br>Class Code: Unspecified Works Or Factories<br>Positional Accuracy: Positioned to an adjacent address or location | A17SE (NW) | 678 | 10 | 383410 399007 |

| Map ID | Details | Quadrant Reference (Compass Direction) | Estimated Distance From Site | Contact | NGR |
|---|---|---|---|---|---|
| 468 | **Points of Interest - Manufacturing and Production**<br>Name: Bruntwood<br>Location: 53 Portland Street, Manchester, M1 3LD<br>Category: Industrial Features<br>Class Code: Business Parks and Industrial Estates<br>Positional Accuracy: Positioned to address or location | A9NW (SE) | 655 | 10 | 384280 397965 |
| 468 | **Points of Interest - Manufacturing and Production**<br>Name: Bruntwood<br>Location: Portland Tower, Portland Street, Manchester, M1 3LD<br>Category: Industrial Features<br>Class Code: Business Parks and Industrial Estates<br>Positional Accuracy: Positioned to address or location | A9NW (SE) | 656 | 10 | 384280 397963 |
| 468 | **Points of Interest - Manufacturing and Production**<br>Name: Bruntwood Business Centres<br>Location: Portland Tower, Portland Street, Manchester, M1 3LD<br>Category: Industrial Features<br>Class Code: Business Parks and Industrial Estates<br>Positional Accuracy: Positioned to address or location | A9NW (SE) | 656 | 10 | 384280 397963 |
| 469 | **Points of Interest - Manufacturing and Production**<br>Name: Citibase<br>Location: Imex House 40, Princess Street, Manchester, M1 6DE<br>Category: Industrial Features<br>Class Code: Business Parks and Industrial Estates<br>Positional Accuracy: Positioned to address or location | A9NW (SE) | 669 | 10 | 384170 397844 |
| 469 | **Points of Interest - Manufacturing and Production**<br>Name: Citibase<br>Location: Imex House 40, Princess Street, Manchester, M1 6DE<br>Category: Industrial Features<br>Class Code: Business Parks and Industrial Estates<br>Positional Accuracy: Positioned to address or location | A9NW (SE) | 669 | 10 | 384170 397844 |
| 469 | **Points of Interest - Manufacturing and Production**<br>Name: Citibase Business Centres<br>Location: Imex House 40, Princess Street, Manchester, M1 6DE<br>Category: Industrial Features<br>Class Code: Business Parks and Industrial Estates<br>Positional Accuracy: Positioned to address or location | A9NW (SE) | 669 | 10 | 384170 397844 |
| 470 | **Points of Interest - Manufacturing and Production**<br>Name: Works<br>Location: M3<br>Category: Industrial Features<br>Class Code: Unspecified Works Or Factories<br>Positional Accuracy: Positioned to an adjacent address or location | A12SW (W) | 694 | 10 | 383055 398232 |
| 471 | **Points of Interest - Manufacturing and Production**<br>Name: Tank<br>Location: M3<br>Category: Industrial Features<br>Class Code: Tanks (Generic)<br>Positional Accuracy: Positioned to an adjacent address or location | A18NW (N) | 709 | 10 | 383664 399119 |
| 472 | **Points of Interest - Manufacturing and Production**<br>Name: Piccadilly House<br>Location: Piccadilly House 49, Piccadilly, Manchester, M1 2AP<br>Category: Industrial Features<br>Class Code: Business Parks and Industrial Estates<br>Positional Accuracy: Positioned to address or location | A14SE (E) | 721 | 10 | 384494 398297 |
| 472 | **Points of Interest - Manufacturing and Production**<br>Name: Piccadilly House<br>Location: Piccadilly House 49, Piccadilly, Manchester, M1 2AP<br>Category: Industrial Features<br>Class Code: Business Parks and Industrial Estates<br>Positional Accuracy: Positioned to address or location | A14SE (E) | 721 | 10 | 384494 398297 |
| 472 | **Points of Interest - Manufacturing and Production**<br>Name: Think Power Ltd<br>Location: Piccadilly House 49, Piccadilly, Manchester, M1 2AP<br>Category: Industrial Features<br>Class Code: Business Parks and Industrial Estates<br>Positional Accuracy: Positioned to address or location | A14SE (E) | 721 | 10 | 384494 398296 |
| 473 | **Points of Interest - Manufacturing and Production**<br>Name: China House<br>Location: M1<br>Category: Extractive Industries<br>Class Code: Sand, Gravel and Clay Extraction and Merchants<br>Positional Accuracy: Positioned to an adjacent address or location | A9NW (SE) | 739 | 10 | 384155 397750 |

| Map ID | Details | Quadrant Reference (Compass Direction) | Estimated Distance From Site | Contact | NGR |
|---|---|---|---|---|---|
| 473 | **Points of Interest - Manufacturing and Production**<br>Name: Works<br>Location: M1<br>Category: Industrial Features<br>Class Code: Unspecified Works Or Factories<br>Positional Accuracy: Positioned to an adjacent address or location | A9SW (SE) | 785 | 10 | 384189 397717 |
| 473 | **Points of Interest - Manufacturing and Production**<br>Name: Works<br>Location: Not Supplied<br>Category: Industrial Features<br>Class Code: Unspecified Works Or Factories<br>Positional Accuracy: Positioned to an adjacent address or location | A9SW (SE) | 787 | 10 | 384193 397717 |
| 474 | **Points of Interest - Manufacturing and Production**<br>Name: Tank<br>Location: M3<br>Category: Industrial Features<br>Class Code: Tanks (Generic)<br>Positional Accuracy: Positioned to an adjacent address or location | A18NE (N) | 778 | 10 | 383834 399186 |
| 474 | **Points of Interest - Manufacturing and Production**<br>Name: Tank<br>Location: M3<br>Category: Industrial Features<br>Class Code: Tanks (Generic)<br>Positional Accuracy: Positioned to an adjacent address or location | A18NE (N) | 836 | 10 | 383872 399239 |
| 475 | **Points of Interest - Manufacturing and Production**<br>Name: Works<br>Location: Not Supplied<br>Category: Industrial Features<br>Class Code: Unspecified Works Or Factories<br>Positional Accuracy: Positioned to an adjacent address or location | A18NW (N) | 814 | 10 | 383472 399183 |
| 475 | **Points of Interest - Manufacturing and Production**<br>Name: Factory<br>Location: Not Supplied<br>Category: Industrial Features<br>Class Code: Unspecified Works Or Factories<br>Positional Accuracy: Positioned to an adjacent address or location | A17NE (NW) | 842 | 10 | 383388 399179 |
| 476 | **Points of Interest - Manufacturing and Production**<br>Name: Locus Properties Ltd<br>Location: 19 Albion Wharf, Manchester, M1 5LN<br>Category: Industrial Features<br>Class Code: Business Parks and Industrial Estates<br>Positional Accuracy: Positioned to address or location | A8SW (S) | 817 | 10 | 383660 397574 |
| 477 | **Points of Interest - Manufacturing and Production**<br>Name: The Studio<br>Location: The Hive 51, Lever Street, Manchester, M1 1FN<br>Category: Industrial Features<br>Class Code: Business Parks and Industrial Estates<br>Positional Accuracy: Positioned to address or location | A14NE (E) | 844 | 10 | 384615 398517 |
| 478 | **Points of Interest - Manufacturing and Production**<br>Name: Works<br>Location: Not Supplied<br>Category: Industrial Features<br>Class Code: Unspecified Works Or Factories<br>Positional Accuracy: Positioned to an adjacent address or location | A19NW (NE) | 861 | 10 | 384283 399096 |
| 479 | **Points of Interest - Manufacturing and Production**<br>Name: Works<br>Location: Not Supplied<br>Category: Industrial Features<br>Class Code: Unspecified Works Or Factories<br>Positional Accuracy: Positioned to an adjacent address or location | A17SE (NW) | 880 | 10 | 383111 399031 |
| 479 | **Points of Interest - Manufacturing and Production**<br>Name: Works<br>Location: M3<br>Category: Industrial Features<br>Class Code: Unspecified Works Or Factories<br>Positional Accuracy: Positioned to an adjacent address or location | A17SE (NW) | 883 | 10 | 383108 399032 |
| 480 | **Points of Interest - Manufacturing and Production**<br>Name: Stone Superstore<br>Location: 79 Tib Street, Manchester, M4 1LS<br>Category: Extractive Industries<br>Class Code: Stone Quarrying and Preparation<br>Positional Accuracy: Positioned to address or location | A14NE (E) | 884 | 10 | 384608 398707 |

| Map ID | Details | Quadrant Reference (Compass Direction) | Estimated Distance From Site | Contact | NGR |
|---|---|---|---|---|---|
| 481 | **Points of Interest - Manufacturing and Production**<br>Name: Works<br>Location: M3<br>Category: Industrial Features<br>Class Code: Unspecified Works Or Factories<br>Positional Accuracy: Positioned to an adjacent address or location | A18NE (N) | 886 | 10 | 383978 399268 |
| 481 | **Points of Interest - Manufacturing and Production**<br>Name: Works<br>Location: Not Supplied<br>Category: Industrial Features<br>Class Code: Unspecified Works Or Factories<br>Positional Accuracy: Positioned to an adjacent address or location | A18NE (N) | 888 | 10 | 383982 399269 |
| 481 | **Points of Interest - Manufacturing and Production**<br>Name: Works<br>Location: M3<br>Category: Industrial Features<br>Class Code: Unspecified Works Or Factories<br>Positional Accuracy: Positioned to an adjacent address or location | A18NE (N) | 888 | 10 | 383912 399285 |
| 481 | **Points of Interest - Manufacturing and Production**<br>Name: Factory<br>Location: Not Supplied<br>Category: Industrial Features<br>Class Code: Unspecified Works Or Factories<br>Positional Accuracy: Positioned to an adjacent address or location | A18NE (N) | 890 | 10 | 383953 399278 |
| 481 | **Points of Interest - Manufacturing and Production**<br>Name: Works<br>Location: Not Supplied<br>Category: Industrial Features<br>Class Code: Unspecified Works Or Factories<br>Positional Accuracy: Positioned to an adjacent address or location | A18NE (N) | 890 | 10 | 383915 399286 |
| 481 | **Points of Interest - Manufacturing and Production**<br>Name: Factory<br>Location: Not Supplied<br>Category: Industrial Features<br>Class Code: Unspecified Works Or Factories<br>Positional Accuracy: Positioned to an adjacent address or location | A18NE (N) | 954 | 10 | 383921 399350 |
| 481 | **Points of Interest - Manufacturing and Production**<br>Name: Factory<br>Location: M3<br>Category: Industrial Features<br>Class Code: Unspecified Works Or Factories<br>Positional Accuracy: Positioned to address or location | A18NE (N) | 956 | 10 | 383922 399352 |
| 482 | **Points of Interest - Manufacturing and Production**<br>Name: Business Centre<br>Location: M3<br>Category: Industrial Features<br>Class Code: Business Parks and Industrial Estates<br>Positional Accuracy: Positioned to an adjacent address or location | A17NE (NW) | 887 | 10 | 383375 399223 |
| 482 | **Points of Interest - Manufacturing and Production**<br>Name: Factory<br>Location: Not Supplied<br>Category: Industrial Features<br>Class Code: Unspecified Works Or Factories<br>Positional Accuracy: Positioned to an adjacent address or location | A17NE (NW) | 951 | 10 | 383307 399261 |
| 482 | **Points of Interest - Manufacturing and Production**<br>Name: Factory<br>Location: M3<br>Category: Industrial Features<br>Class Code: Unspecified Works Or Factories<br>Positional Accuracy: Positioned to an adjacent address or location | A17NE (NW) | 952 | 10 | 383302 399260 |
| 483 | **Points of Interest - Manufacturing and Production**<br>Name: Tank<br>Location: M3<br>Category: Industrial Features<br>Class Code: Tanks (Generic)<br>Positional Accuracy: Positioned to address or location | A18NE (N) | 898 | 10 | 383773 399311 |
| 483 | **Points of Interest - Manufacturing and Production**<br>Name: Tanks<br>Location: M3<br>Category: Industrial Features<br>Class Code: Tanks (Generic)<br>Positional Accuracy: Positioned to an adjacent address or location | A18NE (N) | 898 | 10 | 383773 399311 |

| Map ID | Details | Quadrant Reference (Compass Direction) | Estimated Distance From Site | Contact | NGR |
|---|---|---|---|---|---|
| 483 | **Points of Interest - Manufacturing and Production**<br>Name: Factory<br>Location: Not Supplied<br>Category: Industrial Features<br>Class Code: Unspecified Works Or Factories<br>Positional Accuracy: Positioned to an adjacent address or location | A18NW (N) | 918 | 10 | 383733 399332 |
| 483 | **Points of Interest - Manufacturing and Production**<br>Name: Factory<br>Location: Not Supplied<br>Category: Industrial Features<br>Class Code: Unspecified Works Or Factories<br>Positional Accuracy: Positioned to an adjacent address or location | A18NW (N) | 938 | 10 | 383753 399352 |
| 483 | **Points of Interest - Manufacturing and Production**<br>Name: Factory<br>Location: M3<br>Category: Industrial Features<br>Class Code: Unspecified Works Or Factories<br>Positional Accuracy: Positioned to address or location | A18NW (N) | 941 | 10 | 383753 399355 |
| 484 | **Points of Interest - Manufacturing and Production**<br>Name: Mail Boxes Etc<br>Location: 111 Piccadilly, Manchester, M1 2HX<br>Category: Industrial Features<br>Class Code: Business Parks and Industrial Estates<br>Positional Accuracy: Positioned to address or location | A14SE (E) | 912 | 10 | 384648 398114 |
| 484 | **Points of Interest - Manufacturing and Production**<br>Name: Factory<br>Location: Not Supplied<br>Category: Industrial Features<br>Class Code: Unspecified Works Or Factories<br>Positional Accuracy: Positioned to an adjacent address or location | A14SE (E) | 930 | 10 | 384671 398130 |
| 485 | **Points of Interest - Manufacturing and Production**<br>Name: Works<br>Location: Not Supplied<br>Category: Industrial Features<br>Class Code: Unspecified Works Or Factories<br>Positional Accuracy: Positioned to an adjacent address or location | A12NW (W) | 915 | 10 | 382849 398638 |
| 486 | **Points of Interest - Manufacturing and Production**<br>Name: Works<br>Location: Not Supplied<br>Category: Industrial Features<br>Class Code: Unspecified Works Or Factories<br>Positional Accuracy: Positioned to an adjacent address or location | A8SW (S) | 924 | 10 | 383567 397482 |
| 486 | **Points of Interest - Manufacturing and Production**<br>Name: Works<br>Location: Not Supplied<br>Category: Industrial Features<br>Class Code: Unspecified Works Or Factories<br>Positional Accuracy: Positioned to an adjacent address or location | A8SW (S) | 948 | 10 | 383464 397482 |
| 486 | **Points of Interest - Manufacturing and Production**<br>Name: Works<br>Location: M15<br>Category: Industrial Features<br>Class Code: Unspecified Works Or Factories<br>Positional Accuracy: Positioned to an adjacent address or location | A8SW (S) | 950 | 10 | 383460 397481 |
| 486 | **Points of Interest - Manufacturing and Production**<br>Name: Factory<br>Location: Not Supplied<br>Category: Industrial Features<br>Class Code: Unspecified Works Or Factories<br>Positional Accuracy: Positioned to an adjacent address or location | A8SW (S) | 988 | 10 | 383495 397432 |
| 486 | **Points of Interest - Manufacturing and Production**<br>Name: Factory<br>Location: Not Supplied<br>Category: Industrial Features<br>Class Code: Unspecified Works Or Factories<br>Positional Accuracy: Positioned to an adjacent address or location | A8SW (S) | 995 | 10 | 383457 397435 |
| 487 | **Points of Interest - Manufacturing and Production**<br>Name: Works<br>Location: Not Supplied<br>Category: Industrial Features<br>Class Code: Unspecified Works Or Factories<br>Positional Accuracy: Positioned to an adjacent address or location | A19SE (NE) | 926 | 10 | 384464 399022 |

| Map ID | Details | Quadrant Reference (Compass Direction) | Estimated Distance From Site | Contact | NGR |
|---|---|---|---|---|---|
| 487 | **Points of Interest - Manufacturing and Production**<br>Name: River Park Estate Ltd<br>Location: 25 Rochdale Road, Manchester, M4 4HT<br>Category: Industrial Features<br>Class Code: Business Parks and Industrial Estates<br>Positional Accuracy: Positioned to address or location | A19SE (NE) | 942 | 10 | 384517 398985 |
| 488 | **Points of Interest - Manufacturing and Production**<br>Name: Factory<br>Location: Not Supplied<br>Category: Industrial Features<br>Class Code: Unspecified Works Or Factories<br>Positional Accuracy: Positioned to an adjacent address or location | A18NW (N) | 933 | 10 | 383522 399321 |
| 488 | **Points of Interest - Manufacturing and Production**<br>Name: Factory<br>Location: M3<br>Category: Industrial Features<br>Class Code: Unspecified Works Or Factories<br>Positional Accuracy: Positioned to address or location | A18NW (N) | 936 | 10 | 383528 399326 |
| 488 | **Points of Interest - Manufacturing and Production**<br>Name: Works<br>Location: M3<br>Category: Industrial Features<br>Class Code: Unspecified Works Or Factories<br>Positional Accuracy: Positioned to an adjacent address or location | A18NW (N) | 958 | 10 | 383507 399343 |
| 488 | **Points of Interest - Manufacturing and Production**<br>Name: Works<br>Location: Not Supplied<br>Category: Industrial Features<br>Class Code: Unspecified Works Or Factories<br>Positional Accuracy: Positioned to an adjacent address or location | A18NW (N) | 958 | 10 | 383510 399344 |
| 488 | **Points of Interest - Manufacturing and Production**<br>Name: Works<br>Location: M3<br>Category: Industrial Features<br>Class Code: Unspecified Works Or Factories<br>Positional Accuracy: Positioned to an adjacent address or location | A18NW (N) | 960 | 10 | 383490 399341 |
| 488 | **Points of Interest - Manufacturing and Production**<br>Name: Tank<br>Location: M3<br>Category: Industrial Features<br>Class Code: Tanks (Generic)<br>Positional Accuracy: Positioned to an adjacent address or location | A18NW (N) | 998 | 10 | 383571 399398 |
| 489 | **Points of Interest - Manufacturing and Production**<br>Name: Works<br>Location: M3<br>Category: Industrial Features<br>Class Code: Unspecified Works Or Factories<br>Positional Accuracy: Positioned to an adjacent address or location | A18NE (N) | 947 | 10 | 383838 399356 |
| 489 | **Points of Interest - Manufacturing and Production**<br>Name: Works<br>Location: Not Supplied<br>Category: Industrial Features<br>Class Code: Unspecified Works Or Factories<br>Positional Accuracy: Positioned to an adjacent address or location | A18NE (N) | 949 | 10 | 383841 399357 |
| 489 | **Points of Interest - Manufacturing and Production**<br>Name: Factory<br>Location: M3<br>Category: Industrial Features<br>Class Code: Unspecified Works Or Factories<br>Positional Accuracy: Positioned to an adjacent address or location | A18NE (N) | 964 | 10 | 383820 399375 |
| 489 | **Points of Interest - Manufacturing and Production**<br>Name: Factory<br>Location: Not Supplied<br>Category: Industrial Features<br>Class Code: Unspecified Works Or Factories<br>Positional Accuracy: Positioned to an adjacent address or location | A18NE (N) | 966 | 10 | 383825 399376 |
| 490 | **Points of Interest - Manufacturing and Production**<br>Name: Anchester House Management<br>Location: Manchester House 86, Princess Street, Manchester, M1 6NG<br>Category: Industrial Features<br>Class Code: Business Parks and Industrial Estates<br>Positional Accuracy: Positioned to address or location | A9SW (SE) | 960 | 10 | 384296 397577 |

| Map ID | Details | Quadrant Reference (Compass Direction) | Estimated Distance From Site | Contact | NGR |
|---|---|---|---|---|---|
| 491 | **Points of Interest - Manufacturing and Production**<br>Name: Works<br>Location: Not Supplied<br>Category: Industrial Features<br>Class Code: Unspecified Works Or Factories<br>Positional Accuracy: Positioned to an adjacent address or location | A8SE (S) | 965 | 10 | 384007 397447 |
| 491 | **Points of Interest - Manufacturing and Production**<br>Name: Works<br>Location: Not Supplied<br>Category: Industrial Features<br>Class Code: Unspecified Works Or Factories<br>Positional Accuracy: Positioned to an adjacent address or location | A8SE (S) | 982 | 10 | 384010 397430 |
| 491 | **Points of Interest - Manufacturing and Production**<br>Name: Works<br>Location: Not Supplied<br>Category: Industrial Features<br>Class Code: Unspecified Works Or Factories<br>Positional Accuracy: Positioned to an adjacent address or location | A8SE (S) | 995 | 10 | 383943 397403 |
| 491 | **Points of Interest - Manufacturing and Production**<br>Name: Tank<br>Location: M1<br>Category: Industrial Features<br>Class Code: Tanks (Generic)<br>Positional Accuracy: Positioned to an adjacent address or location | A8SE (S) | 999 | 10 | 383867 397388 |
| 492 | **Points of Interest - Public Infrastructure**<br>Name: Anywaste UK<br>Location: St. James Court 30, Brown Street, Manchester, M2 1DH<br>Category: Infrastructure and Facilities<br>Class Code: Waste Storage, Processing and Disposal<br>Positional Accuracy: Positioned to address or location | A13SE (E) | 238 | 10 | 384013 398350 |
| 492 | **Points of Interest - Public Infrastructure**<br>Name: Wastelift<br>Location: 30 Brown Street, Manchester, M2 1DH<br>Category: Infrastructure and Facilities<br>Class Code: Waste Storage, Processing and Disposal<br>Positional Accuracy: Positioned to address or location | A13SE (E) | 239 | 10 | 384013 398347 |
| 492 | **Points of Interest - Public Infrastructure**<br>Name: Tesco Petrol Filling Station<br>Location: 58-66 Market Street, Manchester, M1 1PW<br>Category: Road And Rail<br>Class Code: Petrol and Fuel Stations<br>Positional Accuracy: Positioned to address or location | A13NE (E) | 269 | 10 | 384046 398442 |
| 493 | **Points of Interest - Public Infrastructure**<br>Name: Manchester City Council<br>Location: Town Hall, Albert Square, Manchester, M2 5DB<br>Category: Infrastructure and Facilities<br>Class Code: Waste Storage, Processing and Disposal<br>Positional Accuracy: Positioned to address or location | A13SE (S) | 308 | 10 | 383867 398089 |
| 494 | **Points of Interest - Public Infrastructure**<br>Name: Bootle Street Police Station<br>Location: Bootle Street, Manchester, M2 5GU<br>Category: Central and Local Government<br>Class Code: Police Stations<br>Positional Accuracy: Positioned to address or location | A8NW (S) | 389 | 10 | 383726 397997 |
| 495 | **Points of Interest - Public Infrastructure**<br>Name: Bus Station<br>Location: M1<br>Category: Public Transport, Stations and Infrastructure<br>Class Code: Bus and Coach Stations, Depots and Companies<br>Positional Accuracy: Positioned to an adjacent address or location | A14SW (E) | 551 | 10 | 384304 398224 |
| 496 | **Points of Interest - Public Infrastructure**<br>Name: Tanzo Passenger Services Ltd<br>Location: Peter House, Oxford Street, Manchester, M1 5AN<br>Category: Public Transport, Stations and Infrastructure<br>Class Code: Bus and Coach Stations, Depots and Companies<br>Positional Accuracy: Positioned to address or location | A8NE (S) | 557 | 10 | 383925 397847 |
| 496 | **Points of Interest - Public Infrastructure**<br>Name: Tanzo Passenger Services Ltd<br>Location: Peter House, Oxford Street, Manchester, M1 5AN<br>Category: Public Transport, Stations and Infrastructure<br>Class Code: Bus and Coach Stations, Depots and Companies<br>Positional Accuracy: Positioned to address or location | A8NE (S) | 557 | 10 | 383925 397847 |

| Map ID | Details | Quadrant Reference (Compass Direction) | Estimated Distance From Site | Contact | NGR |
|---|---|---|---|---|---|
| 497 | **Points of Interest - Public Infrastructure**<br>Name: Bus Station<br>Location: M1<br>Category: Public Transport, Stations and Infrastructure<br>Class Code: Bus and Coach Stations, Depots and Companies<br>Positional Accuracy: Positioned to address or location | A14SW (E) | 568 | 10 | 384319 398214 |
| 497 | **Points of Interest - Public Infrastructure**<br>Name: Gmpte<br>Location: 2 Picadilly Place, Manchester, M1 3BG<br>Category: Public Transport, Stations and Infrastructure<br>Class Code: Bus and Coach Stations, Depots and Companies<br>Positional Accuracy: Positioned to address or location | A14SW (E) | 654 | 10 | 384406 398205 |
| 498 | **Points of Interest - Public Infrastructure**<br>Name: Bus Station<br>Location: M4<br>Category: Public Transport, Stations and Infrastructure<br>Class Code: Bus and Coach Stations, Depots and Companies<br>Positional Accuracy: Positioned to an adjacent address or location | A19SW (NE) | 613 | 10 | 384252 398789 |
| 498 | **Points of Interest - Public Infrastructure**<br>Name: Bus Station<br>Location: M4<br>Category: Public Transport, Stations and Infrastructure<br>Class Code: Bus and Coach Stations, Depots and Companies<br>Positional Accuracy: Positioned to an adjacent address or location | A19SW (NE) | 614 | 10 | 384222 398824 |
| 499 | **Points of Interest - Public Infrastructure**<br>Name: Salford Central Rail Station<br>Location: Gore Street, M3<br>Category: Public Transport, Stations and Infrastructure<br>Class Code: Railway Stations, Junctions and Halts<br>Positional Accuracy: Positioned to address or location | A12NE (W) | 622 | 10 | 383113 398465 |
| 499 | **Points of Interest - Public Infrastructure**<br>Name: Salford Central Station<br>Location: Gore Street, M3<br>Category: Public Transport, Stations and Infrastructure<br>Class Code: Railway Stations, Junctions and Halts<br>Positional Accuracy: Positioned to address or location | A12NE (W) | 622 | 10 | 383113 398465 |
| 500 | **Points of Interest - Public Infrastructure**<br>Name: Manchester Victoria Rail Station<br>Location: Victoria Station Approach, M99<br>Category: Public Transport, Stations and Infrastructure<br>Class Code: Railway Stations, Junctions and Halts<br>Positional Accuracy: Positioned to address or location | A18SE (N) | 624 | 10 | 383993 398987 |
| 500 | **Points of Interest - Public Infrastructure**<br>Name: Manchester Victoria Station<br>Location: Victoria Station Approach, M99<br>Category: Public Transport, Stations and Infrastructure<br>Class Code: Railway Stations, Junctions and Halts<br>Positional Accuracy: Positioned to address or location | A18SE (N) | 624 | 10 | 383993 398987 |
| 500 | **Points of Interest - Public Infrastructure**<br>Name: Bus Station<br>Location: M99<br>Category: Public Transport, Stations and Infrastructure<br>Class Code: Bus and Coach Stations, Depots and Companies<br>Positional Accuracy: Positioned to address or location | A18SE (NE) | 636 | 10 | 384022 398988 |
| 501 | **Points of Interest - Public Infrastructure**<br>Name: National Express Ltd<br>Location: Chorlton Street, Manchester, M1 3JF<br>Category: Public Transport, Stations and Infrastructure<br>Class Code: Bus and Coach Stations, Depots and Companies<br>Positional Accuracy: Positioned to address or location | A9NW (SE) | 704 | 10 | 384340 397962 |
| 501 | **Points of Interest - Public Infrastructure**<br>Name: Coach Station<br>Location: M1<br>Category: Public Transport, Stations and Infrastructure<br>Class Code: Bus and Coach Stations, Depots and Companies<br>Positional Accuracy: Positioned to an adjacent address or location | A9NW (SE) | 718 | 10 | 384331 397928 |
| 501 | **Points of Interest - Public Infrastructure**<br>Name: National Express Ltd<br>Location: Central Coach Station, Chorlton Street, Manchester, M1 3JF<br>Category: Public Transport, Stations and Infrastructure<br>Class Code: Bus and Coach Stations, Depots and Companies<br>Positional Accuracy: Positioned to address or location | A9NW (SE) | 720 | 10 | 384347 397945 |

| Map ID | Details | Quadrant Reference (Compass Direction) | Estimated Distance From Site | Contact | NGR |
|---|---|---|---|---|---|
| 501 | **Points of Interest - Public Infrastructure**<br>Name: National Express Coach Station<br>Location: Central Coach Station, Chorlton Street, Manchester, M1 3JF<br>Category: Public Transport, Stations and Infrastructure<br>Class Code: Bus and Coach Stations, Depots and Companies<br>Positional Accuracy: Positioned to address or location | A9NW (SE) | 720 | 10 | 384347 397945 |
| 501 | **Points of Interest - Public Infrastructure**<br>Name: Coach Station<br>Location: M1<br>Category: Public Transport, Stations and Infrastructure<br>Class Code: Bus and Coach Stations, Depots and Companies<br>Positional Accuracy: Positioned to an adjacent address or location | A9NW (SE) | 735 | 10 | 384346 397919 |
| 502 | **Points of Interest - Public Infrastructure**<br>Name: Bus Station<br>Location: M1<br>Category: Public Transport, Stations and Infrastructure<br>Class Code: Bus and Coach Stations, Depots and Companies<br>Positional Accuracy: Positioned to an adjacent address or location | A14NE (E) | 847 | 10 | 384616 398535 |
| 503 | **Points of Interest - Public Infrastructure**<br>Name: Weir<br>Location: M4<br>Category: Water<br>Class Code: Weirs, Sluices and Dams<br>Positional Accuracy: Positioned to an adjacent address or location | A19NW (NE) | 857 | 10 | 384120 399186 |
| 503 | **Points of Interest - Public Infrastructure**<br>Name: Weir<br>Location: M4<br>Category: Water<br>Class Code: Weirs, Sluices and Dams<br>Positional Accuracy: Positioned to an adjacent address or location | A19NW (NE) | 859 | 10 | 384123 399187 |
| 503 | **Points of Interest - Public Infrastructure**<br>Name: Victoria East Junction<br>Location: M4<br>Category: Public Transport, Stations and Infrastructure<br>Class Code: Railway Stations, Junctions and Halts<br>Positional Accuracy: Positioned to an adjacent address or location | A19NW (NE) | 870 | 10 | 384164 399179 |
| 504 | **Points of Interest - Public Infrastructure**<br>Name: M C R Recycling Ltd<br>Location: 111 Piccadilly, Manchester, M1 2HX<br>Category: Infrastructure and Facilities<br>Class Code: Waste Storage, Processing and Disposal<br>Positional Accuracy: Positioned to address or location | A14SE (E) | 912 | 10 | 384648 398114 |
| 505 | **Points of Interest - Public Infrastructure**<br>Name: Castle Field Junction<br>Location: M3<br>Category: Public Transport, Stations and Infrastructure<br>Class Code: Railway Stations, Junctions and Halts<br>Positional Accuracy: Positioned to an adjacent address or location | A7SE (SW) | 922 | 10 | 383257 397601 |
| 506 | **Points of Interest - Public Infrastructure**<br>Name: Deansgate Rail Station<br>Location: Hewitt Street, M15<br>Category: Public Transport, Stations and Infrastructure<br>Class Code: Railway Stations, Junctions and Halts<br>Positional Accuracy: Positioned to address or location | A8SW (S) | 933 | 10 | 383437 397506 |
| 506 | **Points of Interest - Public Infrastructure**<br>Name: Deansgate Station<br>Location: Hewitt Street, M3<br>Category: Public Transport, Stations and Infrastructure<br>Class Code: Railway Stations, Junctions and Halts<br>Positional Accuracy: Positioned to address or location | A8SW (S) | 933 | 10 | 383437 397506 |
| 507 | **Points of Interest - Public Infrastructure**<br>Name: Manchester Oxford Road Rail Station<br>Location: Great Marlborough Street, M1<br>Category: Public Transport, Stations and Infrastructure<br>Class Code: Railway Stations, Junctions and Halts<br>Positional Accuracy: Positioned to address or location | A8SE (S) | 946 | 10 | 384029 397472 |
| 507 | **Points of Interest - Public Infrastructure**<br>Name: Manchester Oxford Road Station<br>Location: Great Marlborough Street, M1<br>Category: Public Transport, Stations and Infrastructure<br>Class Code: Railway Stations, Junctions and Halts<br>Positional Accuracy: Positioned to address or location | A8SE (S) | 946 | 10 | 384029 397472 |

| Map ID | Details | Quadrant Reference (Compass Direction) | Estimated Distance From Site | Contact | NGR |
|---|---|---|---|---|---|
| 508 | **Points of Interest - Public Infrastructure**<br>Name: Transport for Greater Manchester<br>Location: 2 Piccadilly Place, Manchester, M1 3BG<br>Category: Public Transport, Stations and Infrastructure<br>Class Code: Bus and Coach Stations, Depots and Companies<br>Positional Accuracy: Positioned to address or location | A9NE (SE) | 953 | 10 | 384640 397981 |
| 508 | **Points of Interest - Public Infrastructure**<br>Name: Transport for Greater Manchester<br>Location: 2 Piccadilly Place, Manchester, M1 3BG<br>Category: Public Transport, Stations and Infrastructure<br>Class Code: Bus and Coach Stations, Depots and Companies<br>Positional Accuracy: Positioned to address or location | A9NE (SE) | 953 | 10 | 384640 397981 |
| 509 | **Points of Interest - Public Infrastructure**<br>Name: Weirs<br>Location: M1<br>Category: Water<br>Class Code: Weirs, Sluices and Dams<br>Positional Accuracy: Positioned to an adjacent address or location | A8SE (S) | 973 | 10 | 383841 397412 |
| 509 | **Points of Interest - Public Infrastructure**<br>Name: Weirs<br>Location: M1<br>Category: Water<br>Class Code: Weirs, Sluices and Dams<br>Positional Accuracy: Positioned to an adjacent address or location | A8SE (S) | 974 | 10 | 383837 397411 |
| 510 | **Points of Interest - Recreational and Environmental**<br>Name: Play Area<br>Location: M3<br>Category: Recreational<br>Class Code: Playgrounds<br>Positional Accuracy: Positioned to an adjacent address or location | A18NW (N) | 815 | 10 | 383529 399201 |
| 511 | **Points of Interest - Recreational and Environmental**<br>Name: Playground<br>Location: Not Supplied<br>Category: Recreational<br>Class Code: Playgrounds<br>Positional Accuracy: Positioned to an adjacent address or location | A11SE (W) | 997 | 10 | 382735 398344 |
| 511 | **Points of Interest - Recreational and Environmental**<br>Name: Playground<br>Location: Rodney Street, M3<br>Category: Recreational<br>Class Code: Playgrounds<br>Positional Accuracy: Positioned to address or location | A11SE (W) | 998 | 10 | 382734 398343 |

| Map ID | Details | Quadrant Reference (Compass Direction) | Estimated Distance From Site | Contact | NGR |
|---|---|---|---|---|---|
| 512 | **Nitrate Vulnerable Zones**<br>Name: River Irk (Moston Brook To River Irwell) Nvz<br>Description: Surface Water<br>Source: Environment Agency, Head Office | A13NE (NE) | 335 | 6 | 384000 398650 |
| 513 | **Nitrate Vulnerable Zones**<br>Name: Irwell / Man. Ship Canal (Kearsley To Irlam Locks) Nvz<br>Description: Surface Water<br>Source: Environment Agency, Head Office | A18SW (N) | 445 | 6 | 383650 398850 |

| Agency & Hydrological | Version | Update Cycle |
|---|---|---|
| **Contaminated Land Register Entries and Notices** | | |
| Trafford Metropolitan Borough Council - Renewal and Environmental Protection | November 2013 | Annual Rolling Update |
| Environment Agency - Head Office | November 2023 | Annually |
| Manchester City Council - Environmental Health Department | October 2017 | Annual Rolling Update |
| Oldham Metropolitan Borough Council - Environmental Health Department | October 2017 | Annual Rolling Update |
| Salford City Council - Environmental Health Department | October 2017 | Annual Rolling Update |
| Tameside Metropolitan Borough Council - Environmental Health Department | October 2017 | Annual Rolling Update |
| Rochdale Metropolitan Borough Council - Environmental Health Department | October 2017 | Annually |
| Bury Metropolitan Borough Council - Environmental Health Department | September 2017 | Annual Rolling Update |
| **Discharge Consents** | | |
| Environment Agency - North West Region | April 2024 | Quarterly |
| **Enforcement and Prohibition Notices** | | |
| Environment Agency - North West Region | March 2013 | |
| **Integrated Pollution Controls** | | |
| Environment Agency - North West Region | January 2009 | |
| **Integrated Pollution Prevention And Control** | | |
| Environment Agency - North West Region | October 2023 | Quarterly |
| **Local Authority Integrated Pollution Prevention And Control** | | |
| Salford City Council - Environmental Health Department | December 2020 | Variable |
| Bury Metropolitan Borough Council - Environmental Health Department | February 2015 | Variable |
| Rochdale Metropolitan Borough Council - Environmental Health Department | July 2014 | Variable |
| Tameside Metropolitan Borough Council - Environmental Health Department | June 2015 | Variable |
| Oldham Metropolitan Borough Council - Environmental Health Department | March 2015 | Variable |
| Trafford Metropolitan Borough Council - Environmental Health Department | October 2014 | Variable |
| Manchester City Council - Environmental Health Department | September 2014 | Variable |
| **Local Authority Pollution Prevention and Controls** | | |
| Salford City Council - Environmental Health Department | December 2020 | Annual Rolling Update |
| Bury Metropolitan Borough Council - Environmental Health Department | February 2015 | Not Applicable |
| Rochdale Metropolitan Borough Council - Environmental Health Department | July 2014 | Annual Rolling Update |
| Tameside Metropolitan Borough Council - Environmental Health Department | June 2015 | Annual Rolling Update |
| Oldham Metropolitan Borough Council - Environmental Health Department | March 2015 | Annual Rolling Update |
| Trafford Metropolitan Borough Council - Environmental Health Department | October 2014 | Annual Rolling Update |
| Manchester City Council - Environmental Health Department | September 2014 | Annual Rolling Update |
| **Local Authority Pollution Prevention and Control Enforcements** | | |
| Bury Metropolitan Borough Council - Environmental Health Department | February 2015 | Variable |
| Rochdale Metropolitan Borough Council - Environmental Health Department | July 2014 | Variable |
| Tameside Metropolitan Borough Council - Environmental Health Department | June 2015 | Variable |
| Oldham Metropolitan Borough Council - Environmental Health Department | March 2015 | Variable |
| Salford City Council - Environmental Health Department | March 2015 | Variable |
| Trafford Metropolitan Borough Council - Environmental Health Department | October 2014 | Variable |
| Manchester City Council - Environmental Health Department | September 2014 | Variable |
| **Nearest Surface Water Feature** | | |
| Ordnance Survey | June 2024 | |
| **Pollution Incidents to Controlled Waters** | | |
| Environment Agency - North West Region | January 2000 | |
| **Prosecutions Relating to Authorised Processes** | | |
| Environment Agency - North West Region | July 2015 | |
| **Prosecutions Relating to Controlled Waters** | | |
| Environment Agency - North West Region | March 2013 | |
| **Registered Radioactive Substances** | | |
| Scottish Environment Protection Agency - Head Office | January 1998 | |
| Environment Agency - North West Region | May 2023 | As notified |
| Environment Agency - Head Office | May 2023 | Quarterly |

| Agency & Hydrological | Version | Update Cycle |
|---|---|---|
| **River Quality**<br>Environment Agency - Head Office | November 2001 | Not Applicable |
| **River Quality Biology Sampling Points**<br>Environment Agency - Head Office | April 2012 | |
| **River Quality Chemistry Sampling Points**<br>Environment Agency - Head Office | April 2012 | |
| **Substantiated Pollution Incident Register**<br>Environment Agency - North West Region - South Area | April 2024 | Quarterly |
| **Water Abstractions**<br>Environment Agency - North West Region | April 2024 | Quarterly |
| **Water Industry Act Referrals**<br>Environment Agency - North West Region | October 2017 | |
| **Groundwater Vulnerability Map**<br>Environment Agency - Head Office | June 2018 | As notified |
| **Groundwater Vulnerability - Soluble Rock Risk**<br>Environment Agency - Head Office | June 2018 | As notified |
| **Bedrock Aquifer Designations**<br>Environment Agency - Head Office | January 2018 | As notified |
| **Superficial Aquifer Designations**<br>Environment Agency - Head Office | January 2018 | As notified |
| **Source Protection Zones**<br>Environment Agency - Head Office | September 2022 | Bi-Annually |
| **Extreme Flooding from Rivers or Sea without Defences**<br>Environment Agency - Head Office | December 2023 | Quarterly |
| **Flooding from Rivers or Sea without Defences**<br>Environment Agency - Head Office | December 2023 | Quarterly |
| **Areas Benefiting from Flood Defences**<br>Environment Agency - Head Office | February 2023 | |
| **Flood Water Storage Areas**<br>Environment Agency - Head Office | January 2024 | Quarterly |
| **Flood Defences**<br>Environment Agency - Head Office | August 2022 | |
| **OS Water Network Lines**<br>Ordnance Survey | July 2024 | Quarterly |
| **Surface Water 1 in 30 year Flood Extent**<br>Environment Agency - Head Office | May 2018 | Annually |
| **Surface Water 1 in 100 year Flood Extent**<br>Environment Agency - Head Office | May 2018 | Annually |
| **Surface Water 1 in 1000 year Flood Extent**<br>Environment Agency - Head Office | May 2018 | Annually |
| **Surface Water Suitability**<br>Environment Agency - Head Office | February 2016 | Annually |
| **BGS Groundwater Flooding Susceptibility**<br>British Geological Survey - National Geoscience Information Service | May 2013 | As notified |

| Waste | Version | Update Cycle |
|---|---|---|
| **BGS Recorded Landfill Sites** | | |
| British Geological Survey - National Geoscience Information Service | November 2002 | As notified |
| **Historical Landfill Sites** | | |
| Environment Agency - Head Office | May 2024 | Quarterly |
| **Integrated Pollution Control Registered Waste Sites** | | |
| Environment Agency - North West Region | January 2009 | Not Applicable |
| **Licensed Waste Management Facilities (Landfill Boundaries)** | | |
| Environment Agency - North West Region - South Area | May 2024 | Quarterly |
| **Licensed Waste Management Facilities (Locations)** | | |
| Environment Agency - North West Region - South Area | January 2023 | Quarterly |
| **Local Authority Landfill Coverage** | | |
| Bury Metropolitan Borough Council | February 2003 | Not Applicable |
| Manchester City Council - Planning Department | February 2003 | Not Applicable |
| Oldham Metropolitan Borough Council | February 2003 | Not Applicable |
| Rochdale Metropolitan Borough Council - Environmental Health Department | February 2003 | Not Applicable |
| Salford City Council - Environmental Health Department | February 2003 | Not Applicable |
| Tameside Metropolitan Borough Council | February 2003 | Not Applicable |
| Trafford Metropolitan Borough Council - Environmental Health Department | February 2003 | Not Applicable |
| **Local Authority Recorded Landfill Sites** | | |
| Bury Metropolitan Borough Council | October 2018 | |
| Manchester City Council - Planning Department | October 2018 | |
| Oldham Metropolitan Borough Council | October 2018 | |
| Rochdale Metropolitan Borough Council - Environmental Health Department | October 2018 | |
| Salford City Council - Environmental Health Department | October 2018 | |
| Tameside Metropolitan Borough Council | October 2018 | |
| Trafford Metropolitan Borough Council - Environmental Health Department | October 2018 | |
| **Potentially Infilled Land (Non-Water)** | | |
| Landmark Information Group Limited | December 1999 | |
| **Potentially Infilled Land (Water)** | | |
| Landmark Information Group Limited | December 1999 | |
| **Registered Landfill Sites** | | |
| Environment Agency - North West Region - South Area | March 2006 | Not Applicable |
| **Registered Waste Transfer Sites** | | |
| Environment Agency - North West Region - South Area | April 2018 | |
| **Registered Waste Treatment or Disposal Sites** | | |
| Environment Agency - North West Region - South Area | June 2015 | |

| Hazardous Substances | Version | Update Cycle |
|---|---|---|
| **Control of Major Accident Hazards Sites (COMAH)** | | |
| Health and Safety Executive | January 2024 | Bi-Annually |
| **Explosive Sites** | | |
| Health and Safety Executive | March 2017 | |
| **Notification of Installations Handling Hazardous Substances (NIHHS)** | | |
| Health and Safety Executive | August 2001 | |
| **Planning Hazardous Substance Enforcements** | | |
| Bury Metropolitan Borough Council | February 2016 | Variable |
| Manchester City Council - Planning Department | February 2016 | Variable |
| Oldham Metropolitan Borough Council | February 2016 | Variable |
| Trafford Metropolitan Borough Council | July 2023 | Variable |
| Salford City Council | June 2016 | Variable |
| Tameside Metropolitan Borough Council - Planning and Building Control | June 2023 | Variable |
| Rochdale Metropolitan Borough Council | May 2023 | Variable |
| **Planning Hazardous Substance Consents** | | |
| Trafford Metropolitan Borough Council | April 2016 | Variable |
| Bury Metropolitan Borough Council | February 2016 | Variable |
| Manchester City Council - Planning Department | February 2016 | Variable |
| Oldham Metropolitan Borough Council | February 2016 | Variable |
| Rochdale Metropolitan Borough Council | February 2016 | Variable |
| Tameside Metropolitan Borough Council - Planning and Building Control | February 2016 | Variable |
| Salford City Council | June 2016 | Variable |

# Data Currency

| Geological | Version | Update Cycle |
|---|---|---|
| **BGS 1:625,000 Solid Geology**<br>British Geological Survey - National Geoscience Information Service | January 2009 | As notified |
| **BGS Estimated Soil Chemistry**<br>British Geological Survey - National Geoscience Information Service | December 2015 | As notified |
| **BGS Recorded Mineral Sites**<br>British Geological Survey - National Geoscience Information Service | January 2024 | Bi-Annually |
| **BGS Urban Soil Chemistry**<br>British Geological Survey - National Geoscience Information Service | December 2015 | As notified |
| **BGS Urban Soil Chemistry Averages**<br>British Geological Survey - National Geoscience Information Service | December 2015 | As notified |
| **CBSCB Compensation District**<br>Cheshire Brine Subsidence Compensation Board (CBSCB)<br>Cheshire Brine Subsidence Compensation Board (CBSCB) | August 2011<br>November 2020 | As notified |
| **Coal Mining Affected Areas**<br>The Coal Authority - Property Searches | February 2023 | Annual Rolling Update |
| **Mining Instability**<br>Ove Arup & Partners | June 1998 | Not Applicable |
| **Non Coal Mining Areas of Great Britain**<br>British Geological Survey - National Geoscience Information Service | May 2015 | Not Applicable |
| **Potential for Collapsible Ground Stability Hazards**<br>British Geological Survey - National Geoscience Information Service | April 2020 | As notified |
| **Potential for Compressible Ground Stability Hazards**<br>British Geological Survey - National Geoscience Information Service | January 2019 | As notified |
| **Potential for Ground Dissolution Stability Hazards**<br>British Geological Survey - National Geoscience Information Service | January 2019 | As notified |
| **Potential for Landslide Ground Stability Hazards**<br>British Geological Survey - National Geoscience Information Service | January 2019 | As notified |
| **Potential for Running Sand Ground Stability Hazards**<br>British Geological Survey - National Geoscience Information Service | January 2019 | As notified |
| **Potential for Shrinking or Swelling Clay Ground Stability Hazards**<br>British Geological Survey - National Geoscience Information Service | January 2019 | As notified |
| **Radon Potential - Radon Affected Areas**<br>British Geological Survey - National Geoscience Information Service | October 2023 | Annually |
| **Radon Potential - Radon Protection Measures**<br>British Geological Survey - National Geoscience Information Service | October 2023 | Annually |

| Industrial Land Use | Version | Update Cycle |
|---|---|---|
| **Contemporary Trade Directory Entries**<br>Thomson Directories | June 2024 | Quarterly |
| **Fuel Station Entries**<br>Catalist Ltd - Experian | February 2024 | Quarterly |
| **Gas Pipelines**<br>National Grid | October 2021 | Bi-Annually |
| **Points of Interest - Commercial Services**<br>PointX | June 2024 | Quarterly |
| **Points of Interest - Education and Health**<br>PointX | June 2024 | Quarterly |
| **Points of Interest - Manufacturing and Production**<br>PointX | June 2024 | Quarterly |
| **Points of Interest - Public Infrastructure**<br>PointX | June 2024 | Quarterly |
| **Points of Interest - Recreational and Environmental**<br>PointX | June 2024 | Quarterly |
| **Underground Electrical Cables**<br>National Grid | January 2024 | Bi-Annually |

| Sensitive Land Use | Version | Update Cycle |
|---|---|---|
| **Ancient Woodland** | | |
| Natural England | April 2024 | Bi-Annually |
| **Areas of Adopted Green Belt** | | |
| Bury Metropolitan Borough Council | July 2024 | Quarterly |
| Manchester City Council | July 2024 | Quarterly |
| Oldham Metropolitan Borough Council | July 2024 | Quarterly |
| Rochdale Metropolitan Borough Council | July 2024 | Quarterly |
| Salford City Council | July 2024 | Quarterly |
| Tameside Metropolitan Borough Council | July 2024 | Quarterly |
| Trafford Metropolitan Borough Council | July 2024 | Quarterly |
| **Areas of Unadopted Green Belt** | | |
| Bury Metropolitan Borough Council | July 2024 | Quarterly |
| Manchester City Council | July 2024 | Quarterly |
| Oldham Metropolitan Borough Council | July 2024 | Quarterly |
| Rochdale Metropolitan Borough Council | July 2024 | Quarterly |
| Salford City Council | July 2024 | Quarterly |
| Tameside Metropolitan Borough Council | July 2024 | Quarterly |
| Trafford Metropolitan Borough Council | July 2024 | Quarterly |
| **Areas of Outstanding Natural Beauty** | | |
| Natural England | May 2024 | Bi-Annually |
| **Environmentally Sensitive Areas** | | |
| Natural England | August 2023 | |
| **Forest Parks** | | |
| Forestry Commission | May 2023 | Not Applicable |
| **Local Nature Reserves** | | |
| Natural England | February 2024 | Bi-Annually |
| **Marine Nature Reserves** | | |
| Natural England | February 2024 | Bi-Annually |
| **National Nature Reserves** | | |
| Natural England | February 2024 | Bi-Annually |
| **National Parks** | | |
| Natural England | February 2018 | Bi-Annually |
| **Nitrate Sensitive Areas** | | |
| Natural England | April 2023 | Not Applicable |
| **Nitrate Vulnerable Zones** | | |
| Department for Environment, Food and Rural Affairs (DEFRA - formerly FRCA) | April 2016 | |
| Environment Agency - Head Office | April 2024 | Bi-Annually |
| **Ramsar Sites** | | |
| Natural England | February 2024 | Bi-Annually |
| **Sites of Special Scientific Interest** | | |
| Natural England | April 2024 | Bi-Annually |
| **Special Areas of Conservation** | | |
| Natural England | April 2024 | Bi-Annually |
| **Special Protection Areas** | | |
| Natural England | April 2024 | Bi-Annually |

# Data Suppliers

A selection of organisations who provide data within this report

| Data Supplier | Data Supplier Logo |
|---|---|
| **Ordnance Survey** | |
| **Environment Agency** | |
| **Scottish Environment Protection Agency** | |
| **The Coal Authority** | |
| **British Geological Survey** | |
| **Centre for Ecology and Hydrology** | |
| **Natural Resources Wales** | |
| **Scottish Natural Heritage** | |
| **Natural England** | |
| **Public Health England** | |
| **Ove Arup** | |
| **Stantec UK Ltd** | |

# Useful Contacts

| Contact | Name and Address | Contact Details |
|---|---|---|
| 1 | **British Geological Survey - Enquiry Service**<br>British Geological Survey, Environmental Science Centre, Keyworth, Nottingham, Nottinghamshire, NG12 5GG | Telephone: 0115 936 3143<br>Fax: 0115 936 3276<br>Email: enquiries@bgs.ac.uk<br>Website: www.bgs.ac.uk |
| 2 | **Environment Agency - National Customer Contact Centre (NCCC)**<br>PO Box 544, Templeborough, Rotherham, S60 1BY | Telephone: 03708 506 506<br>Email: enquiries@environment-agency.gov.uk |
| 3 | **Manchester City Council - Environmental Health Department**<br>PO Box 463, Town Hall Extension, Albert Square, Manchester, Greater Manchester, M60 3NY | Telephone: 0161 234 4884 / 234 4873.<br>Fax: 0161 234 4508<br>Website: www.manchester.gov.uk |
| 4 | **Salford City Council - Environmental Health Department**<br>Crompton House, 100 Chorley Road, Swinton, Manchester, Greater Manchester, M27 2ES | Telephone: 0161 7370551<br>Fax: 0161 728 1956<br>Website: www.salford.gov.uk |
| 5 | **Scottish Environment Protection Agency - Head Office**<br>Erskine Court, The Castle Business Park, Stirling, Stirlingshire, FK9 4TR | Telephone: 01786 457700<br>Fax: 01786 446885 |
| 6 | **Environment Agency - Head Office**<br>Rio House, Waterside Drive, Aztec West, Almondsbury, Bristol, Avon, BS32 4UD | Telephone: 01454 624400<br>Fax: 01454 624409 |
| 7 | **Ordnance Survey**<br>Adanac Drive, Southampton, Hampshire, SO16 0AS | Telephone: 03456 05 05 05<br>Email: customerservices@ordnancesurvey.co.uk<br>Website: www.ordnancesurvey.gov.uk |
| 8 | **Manchester City Council - Planning Department**<br>Town Hall, Manchester, Greater Manchester, M60 2LA | Telephone: 0161 234 5000<br>Fax: 0161 234 4508<br>Website: www.manchester.gov.uk |
| 9 | **The Coal Authority - Property Searches**<br>200 Lichfield Lane, Mansfield, Nottinghamshire, NG18 4RG | Telephone: 0345 762 6848<br>Fax: 01623 637 338<br>Email: groundstability@coal.gov.uk<br>Website: www2.groundstability.com |
| 10 | **PointX**<br>5-6 Abbey Court, Eagle Way, Sowton, Exeter, Devon, EX2 7HY | Website: www.pointx.co.uk |
| - | **Public Health England - Radon Survey, Centre for Radiation, Chemical and Environmental Hazards**<br>Chilton, Didcot, Oxfordshire, OX11 0RQ | Telephone: 01235 822622<br>Fax: 01235 833891<br>Email: radon@phe.gov.uk<br>Website: www.ukradon.org |
| - | **Landmark Information Group Limited**<br>Imperium, Imperial Way, Reading, Berkshire, RG2 0TD | Telephone: 0844 844 9952<br>Fax: 0844 844 9951<br>Email: customerservices@landmarkinfo.co.uk<br>Website: www.landmarkinfo.co.uk |

Please note that the Environment Agency / Natural Resources Wales / SEPA have a charging policy in place for enquiries.

# Geology 1:50,000 Maps Legends

## Artificial Ground and Landslip

| Map Colour | Lex Code | Rock Name | Rock Type | Min and Max Age |
|---|---|---|---|---|
| | MGR | Made Ground (Undivided) | Artificial Deposit | Not Supplied - Holocene |
| | WMGR | Infilled Ground | Artificial Deposit | Not Supplied - Holocene |
| | WGR | Worked Ground (Undivided) | Void | Not Supplied - Holocene |

## Superficial Geology

| Map Colour | Lex Code | Rock Name | Rock Type | Min and Max Age |
|---|---|---|---|---|
| | ALV | Alluvium | Clay, Silt, Sand and Gravel | Not Supplied - Holocene |
| | GFSDD | Glaciofluvial Sheet Deposits, Devensian | Sand and Gravel | Not Supplied - Devensian |
| | TILLD | Till, Devensian | Diamicton | Not Supplied - Devensian |
| | GFDUD | Glaciofluvial Deposits, Devensian | Sand and Gravel | Not Supplied - Devensian |
| | RTD1 | River Terrace Deposits, 1 | Sand and Gravel | Not Supplied - Quaternary |

## Bedrock and Faults

| Map Colour | Lex Code | Rock Name | Rock Type | Min and Max Age |
|---|---|---|---|---|
| | CHES | Chester Formation | Sandstone | Not Supplied - Olenekian |
| | WLSF | Wilmslow Sandstone Formation | Sandstone | Not Supplied - Early Triassic |
| | MM | Manchester Marls Formation | Mudstone | Not Supplied - GUADALUPIAN |
| | CS | Collyhurst Sandstone Formation | Sandstone | Not Supplied - Cisuralian |
| | HA | Halesowen Formation | Mudstone, Siltstone and Sandstone | Not Supplied - Westphalian |
| | GML | Great Mine Limestone | Limestone | Not Supplied - Westphalian |
| | HTS | Holt Town Sandstone Bed | Sandstone | Not Supplied - Westphalian |
| | PUCM | Pennine Upper Coal Measures Formation | Mudstone, Siltstone and Sandstone | Not Supplied - Westphalian |
| | WDR | Worsley Delf Rock | Sandstone | Not Supplied - Westphalian |
| | PMCM | Pennine Middle Coal Measures Formation | Mudstone, Siltstone and Sandstone | Not Supplied - Westphalian |
| | ETM | Etruria Formation | Sandstone and Mudstone | Not Supplied - Westphalian |
| | | Faults | | |
| | | Rock Segments | | |

iGeo


## Geology 1:50,000 Maps

This report contains geological map extracts taken from the BGS Digital Geological map of Great Britain at 1:50,000 scale and is designed for users carrying out preliminary site assessments who require geological maps for the area around the site. This mapping may be more up to date than previously published paper maps.
The various geological layers - artificial and landslip deposits, superficial geology and solid (bedrock) geology are displayed in separate maps, but superimposed on the final 'Combined Surface Geology' map. All map legends feature on this page. Not all layers have complete nationwide coverage, so availability of data for relevant map sheets is indicated below.

## Geology 1:50,000 Maps Coverage

| | |
|---|---|
| **Map ID:** | **1** |
| **Map Sheet No:** | **085** |
| **Map Name:** | **Manchester** |
| **Map Date:** | **2010** |
| **Bedrock Geology:** | **Available** |
| **Superficial Geology:** | **Not Available** |
| **Artificial Geology:** | **Not Available** |
| **Faults:** | **Not Supplied** |
| **Landslip:** | **Not Available** |
| **Rock Segments:** | **Not Supplied** |

## Geology 1:50,000 Maps - Slice A

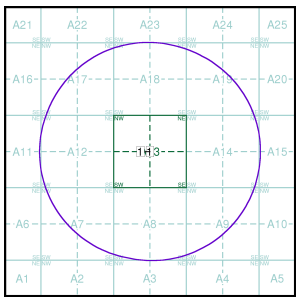



## Order Details:

| | |
|---|---|
| Order Number: | 353493473_1_1 |
| Customer Reference: | 5346 |
| National Grid Reference: | 383750, 398400 |
| Slice: | A |
| Site Area (Ha): | 0.1 |
| Search Buffer (m): | 1000 |

## Site Details:

Equitable Building, 28 St. Anns Square, MANCHESTER, M2 7JB

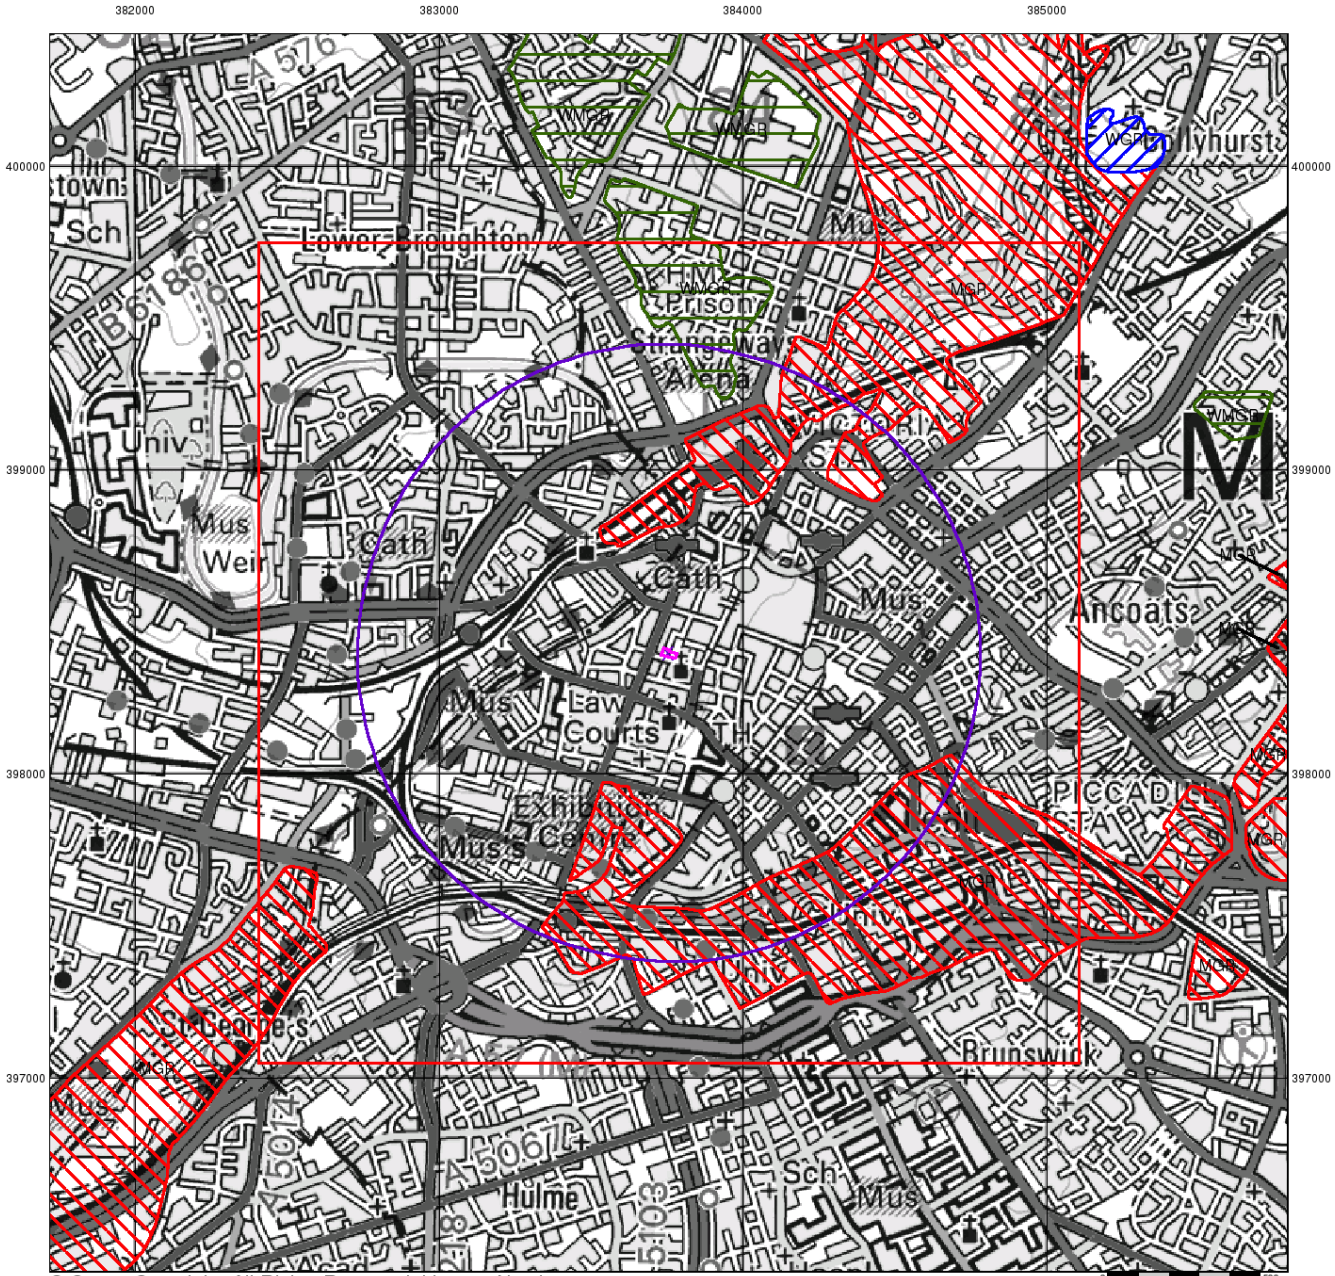


© Crown Copyright. All Rights Reserved. License Number 100022432.

iGeo

## Artificial Ground and Landslip


Artificial ground is a term used by BGS for those areas where the ground surface has been significantly modified by human activity. Information about previously developed ground is especially important, as it is often associated with potentially contaminated material, unpredictable engineering conditions and unstable ground.

Artificial ground includes:

- Made ground - man-made deposits such as embankments and spoil heaps on the natural ground surface.
- Worked ground - areas where the ground has been cut away such as quarries and road cuttings.
- Infilled ground - areas where the ground has been cut away then wholly or partially backfilled.
- Landscaped ground - areas where the surface has been reshaped.
- Disturbed ground - areas of ill-defined shallow or near surface mineral workings where it is impracticable to map made and worked ground separately.

Mass movement (landslip) deposits on BGS geological maps are primarily superficial deposits that have moved down slope under gravity to form landslips. These affect bedrock, other superficial deposits and artificial ground. The dataset also includes foundered strata, where the ground has collapsed due to subsidence.

## Artificial Ground and Landslip Map - Slice A

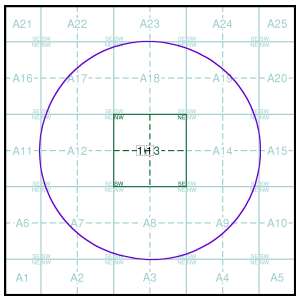



## Order Details:

| | |
|---|---|
| Order Number: | 353493473_1_1 |
| Customer Reference: | 5346 |
| National Grid Reference: | 383750, 398400 |
| Slice: | A |
| Site Area (Ha): | 0.1 |
| Search Buffer (m): | 1000 |

## Site Details:

Equitable Building, 28 St. Anns Square, MANCHESTER, M2 7JB

Landmark INFORMATION GROUP
Tel: 0844 844 9952
Fax: 0844 844 9951
Web: www.envirocheck.co.uk

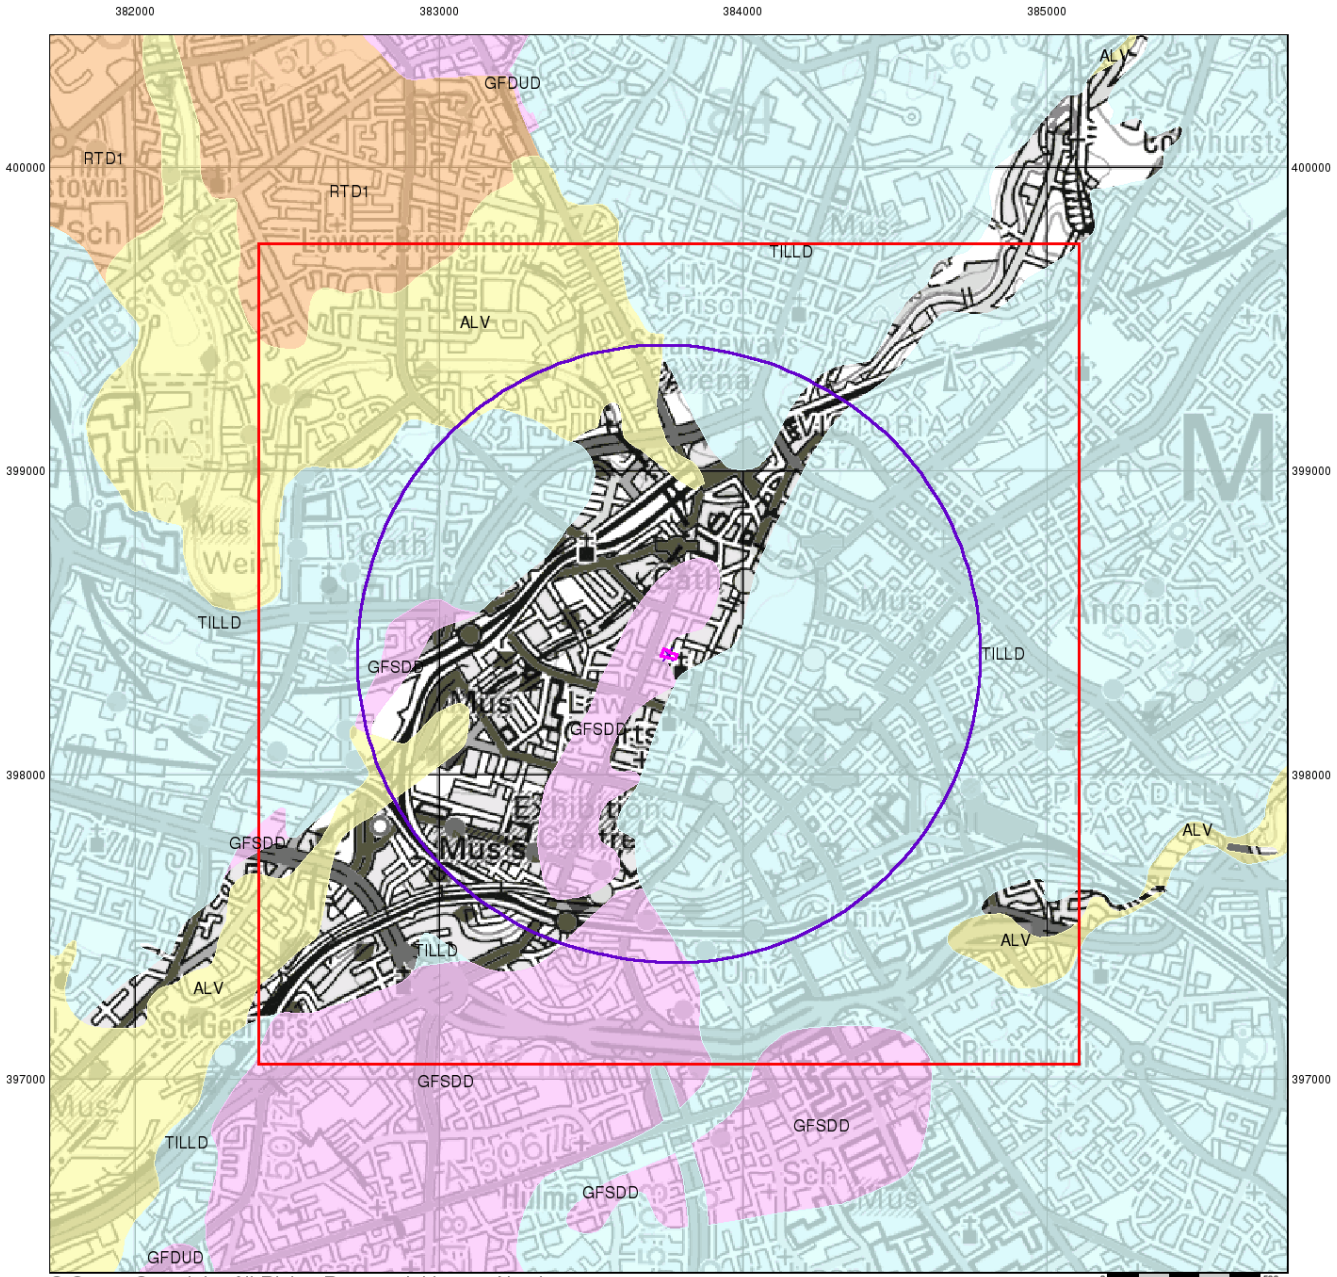


© Crown Copyright. All Rights Reserved. License Number 100022432.

iGeo


## Superficial Geology

Superficial Deposits are the youngest geological deposits formed during the most recent period of geological time, the Quaternary, which extends back about 1.8 million years from the present.

They rest on older deposits or rocks referred to as Bedrock. This dataset contains Superficial deposits that are of natural origin and 'in place'. Other superficial strata may be held in the Mass Movement dataset where they have been moved, or in the Artificial Ground dataset where they are of man-made origin.

Most of these Superficial deposits are unconsolidated sediments such as gravel, sand, silt and clay, and onshore they form relatively thin, often discontinuous patches or larger spreads.

## Superficial Geology Map - Slice A

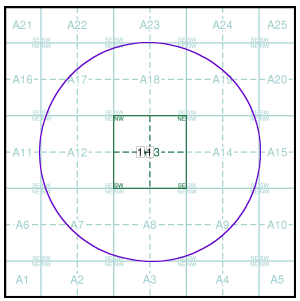



## Order Details:

| | |
|---|---|
| Order Number: | 353493473_1_1 |
| Customer Reference: | 5346 |
| National Grid Reference: | 383750, 398400 |
| Slice: | A |
| Site Area (Ha): | 0.1 |
| Search Buffer (m): | 1000 |

## Site Details:

Equitable Building, 28 St. Anns Square, MANCHESTER, M2 7JB

Landmark INFORMATION GROUP
Tel: 0844 844 9952
Fax: 0844 844 9951
Web: www.envirocheck.co.uk

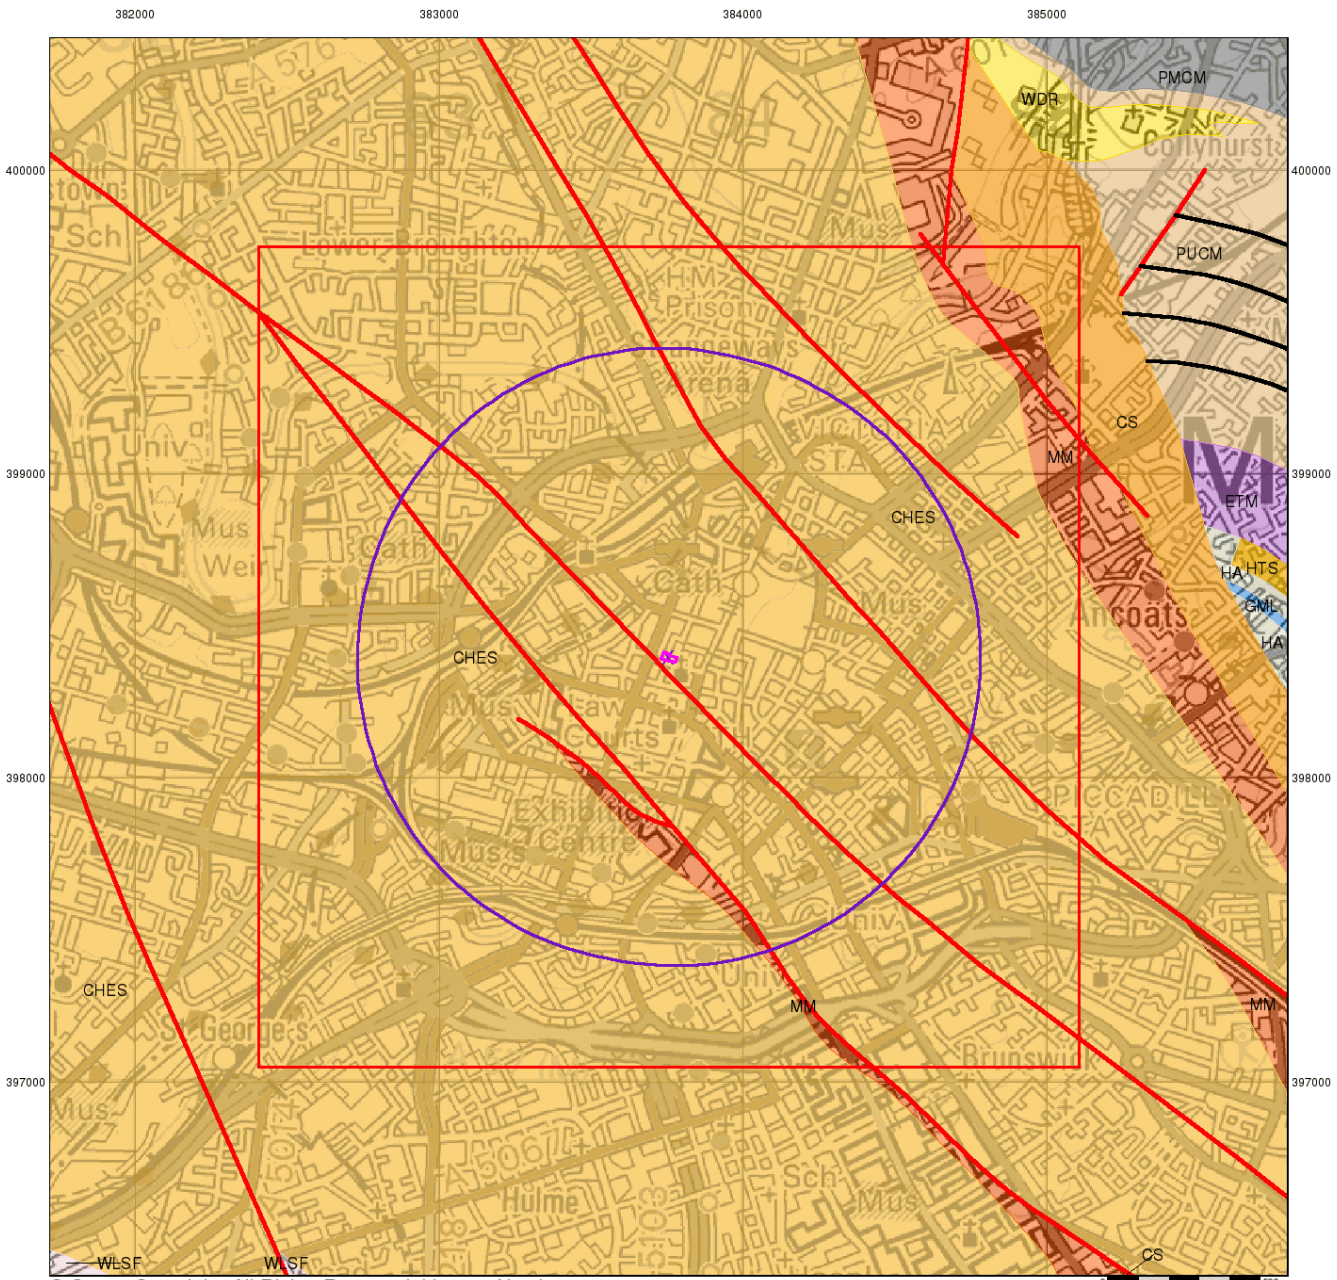


© Crown Copyright. All Rights Reserved. License Number 100022432.

## Bedrock and Faults


Bedrock geology is a term used for the main mass of rocks forming the Earth and are present everywhere, whether exposed at the surface in outcrops or concealed beneath superficial deposits or water.

The bedrock has formed over vast lengths of geological time ranging from ancient and highly altered rocks of the Proterozoic, some 2500 million years ago, or older, up to the relatively young Pliocene, 1.8 million years ago.

The bedrock geology includes many lithologies, often classified into three types based on origin: igneous, metamorphic and sedimentary.

The BGS Faults and Rock Segments dataset includes geological faults (e.g. normal, thrust), and thin beds mapped as lines (e.g. coal seam, gypsum bed). Some of these are linked to other particular 1:50,000 Geology datasets, for example, coal seams are part of the bedrock sequence, most faults and mineral veins primarily affect the bedrock but cut across the strata and post date its deposition.

## Bedrock and Faults Map - Slice A

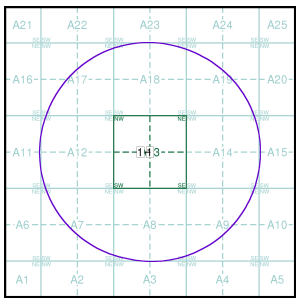



## Order Details:

| | |
|---|---|
| Order Number: | 353493473_1_1 |
| Customer Reference: | 5346 |
| National Grid Reference: | 383750, 398400 |
| Slice: | A |
| Site Area (Ha): | 0.1 |
| Search Buffer (m): | 1000 |

## Site Details:

Equitable Building, 28 St. Anns Square, MANCHESTER, M2 7JB

Landmark INFORMATION GROUP
Tel: 0844 844 9952
Fax: 0844 844 9951
Web: www.envirocheck.co.uk

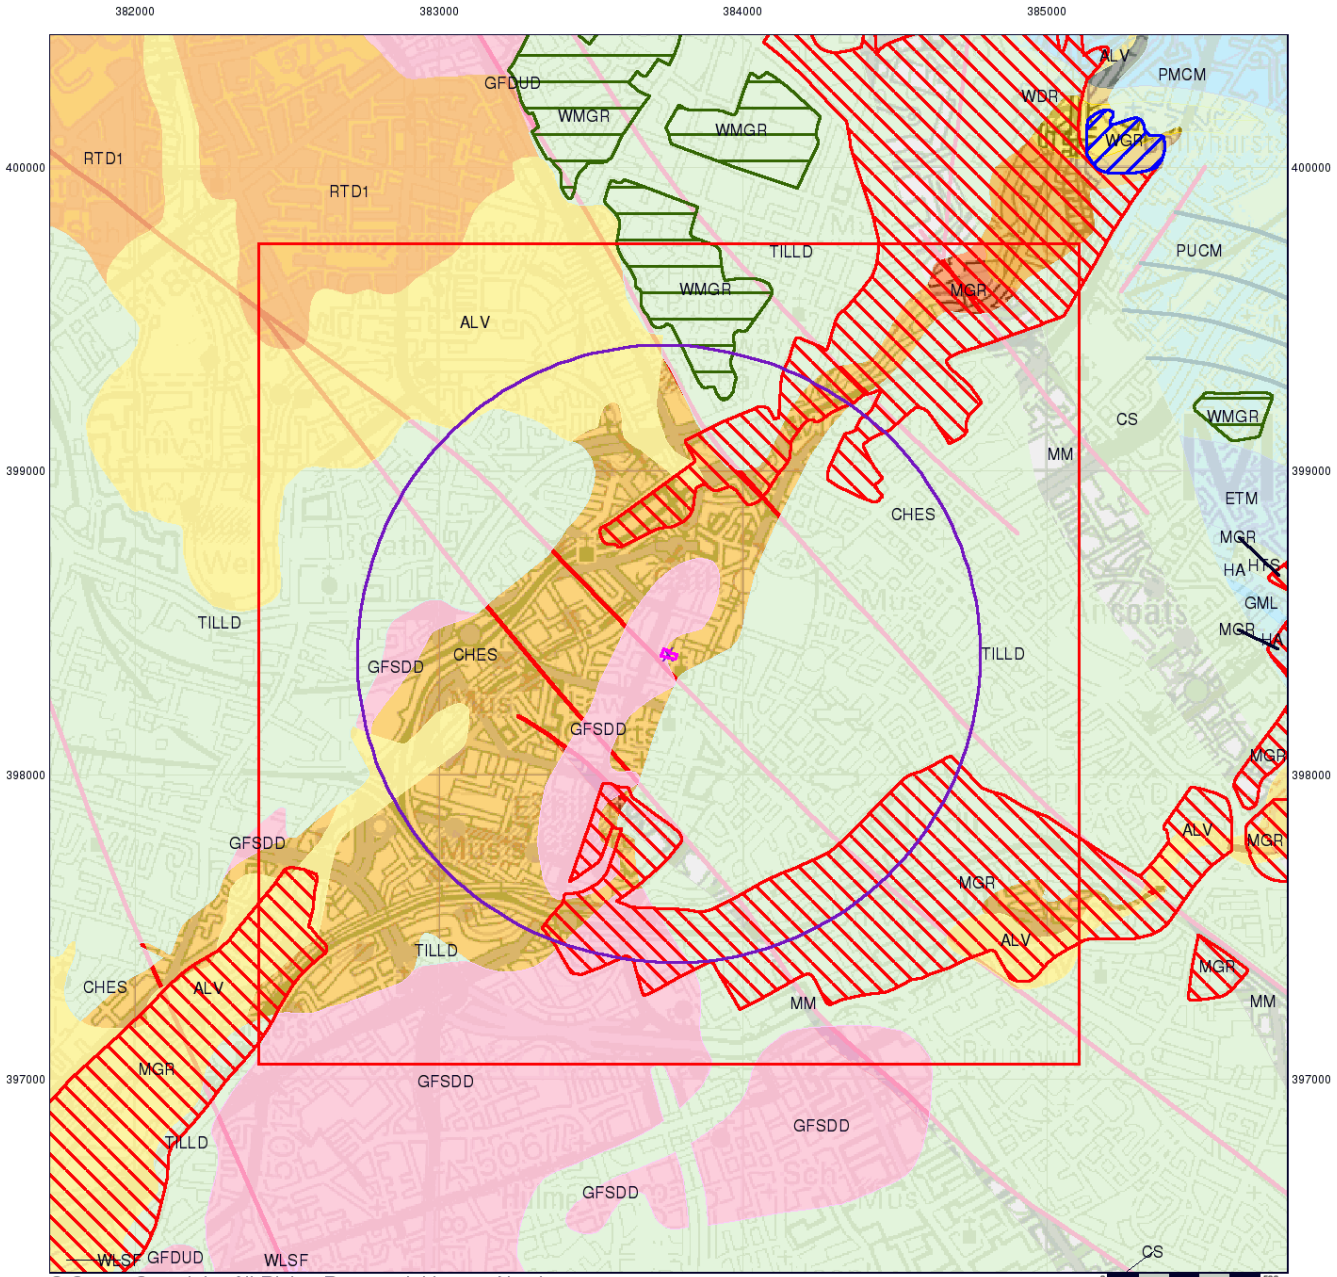


© Crown Copyright. All Rights Reserved. License Number 100022432.

## Combined Surface Geology

The Combined Surface Geology map combines all the previous maps into one combined geological overview of your site.

Please consult the legends to the previous maps to interpret the Combined "Surface Geology" map.


## Additional Information

More information on 1:50,000 Geological mapping and explanations of rock classifications can be found on the BGS website. Using the LEX Codes in this report, further descriptions of rock types can be obtained by interrogating the 'BGS Lexicon of Named Rock Units'. This database can be accessed by following the 'Information and Data' link on the BGS website.

## Contact

British Geological Survey
Kingsley Dunham Centre
Keyworth
Nottingham
NG12 5GG
Telephone: 0115 936 3143
Fax: 0115 936 3276
email: enquiries@bgs.ac.uk
website: www.bgs.ac.uk

## Combined Geology Map - Slice A

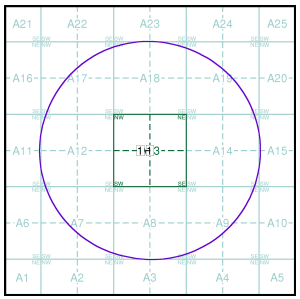



## Order Details:

| | |
|---|---|
| Order Number: | 353493473_1_1 |
| Customer Reference: | 5346 |
| National Grid Reference: | 383750, 398400 |
| Slice: | A |
| Site Area (Ha): | 0.1 |
| Search Buffer (m): | 1000 |

## Site Details:

Equitable Building, 28 St. Anns Square, MANCHESTER, M2 7JB

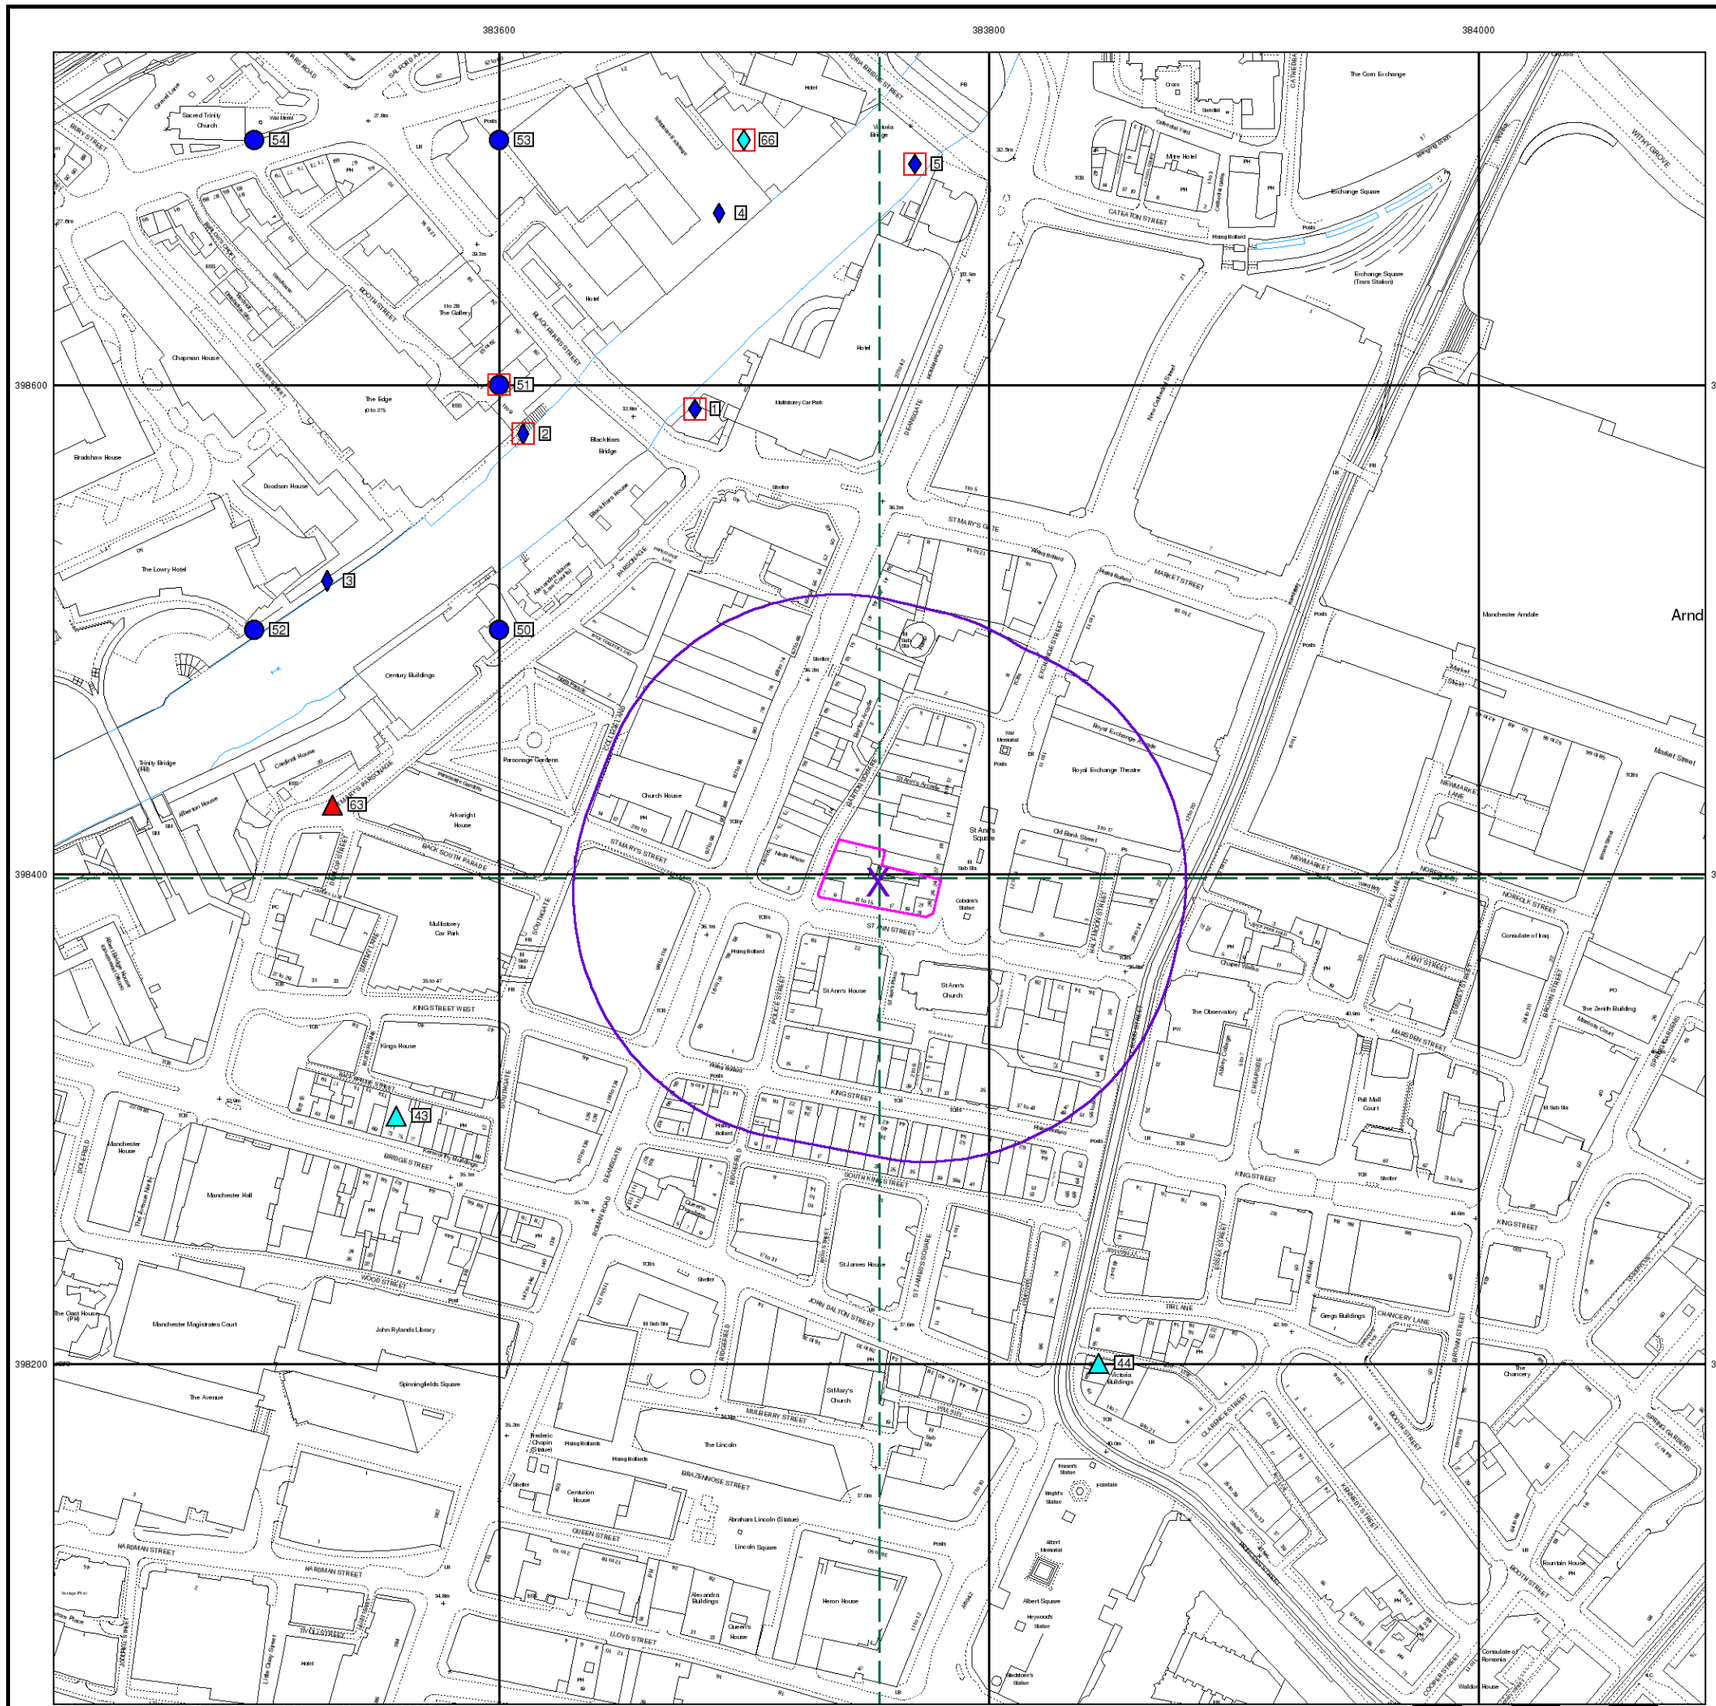


© Crown Copyright. All Rights Reserved. License Number 100022432.

## General

- Specified Site
- Specified Buffer(s)
- Bearing Reference Point
- Map ID
- Several of Type at Location
- Pylon
- Overhead Transmission Line

## Agency and Hydrological

- Contaminated Land Register Entry or Notice (Location)
- Contaminated Land Register Entry or Notice
- Discharge Consent
- Enforcement or Prohibition Notice
- Integrated Pollution Control
- Integrated Pollution Prevention Control
- Local Authority Integrated Pollution Prevention and Control
- Local Authority Pollution Prevention and Control
- Local Authority Pollution Prevention and Control Enforcement
- Pollution Incident to Controlled Waters
- Prosecution Relating to Authorised Processes
- Prosecution Relating to Controlled Waters
- Registered Radioactive Substance
- River Network or Water Feature
- River Quality Sampling Point
- Substantiated Pollution Incident Register
- Water Abstraction
- Water Industry Act Referral

## Waste

- BGS Recorded Landfill Site (Location)
- BGS Recorded Landfill Site
- EA Historic Landfill (Buffered Point)
- EA Historic Landfill (Polygon)
- Integrated Pollution Control Registered Waste Site
- Licensed Waste Management Facility (Landfill Boundary)
- Licensed Waste Management Facility (Location)
- Local Authority Recorded Landfill Site (Location)
- Local Authority Recorded Landfill Site
- Potentially Infilled Land (Non-water)
- Potentially Infilled Land (Non-water)
- Potentially Infilled Land (Non-water)
- Potentially Infilled Land (Water)
- Potentially Infilled Land (Water)
- Potentially Infilled Land (Water)
- Registered Landfill Site
- Registered Landfill Site (Location)
- Registered Landfill Site (Point Buffered to 100m)
- Registered Landfill Site (Point Buffered to 250m)
- Registered Waste Transfer Site (Location)
- Registered Waste Transfer Site
- Registered Waste Treatment or Disposal Site (Location)
- Registered Waste Treatment or Disposal Site


## Hazardous Substances

- COMAH Site
- Explosive Site
- NIHHS Site
- Planning Hazardous Substance Consent
- Planning Hazardous Substance Enforcement

## Geological

- BGS Recorded Mineral Site

## Site Sensitivity Map - Segment A13

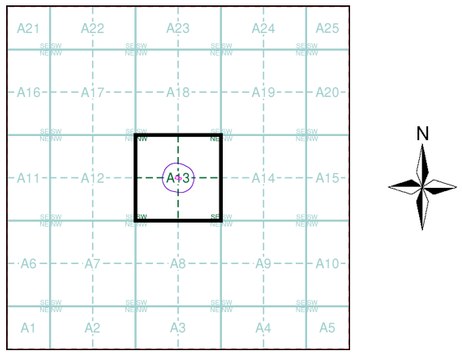



## Order Details

| | |
|---|---|
| Order Number: | 353493473_1_1 |
| Customer Ref: | 5346 |
| National Grid Reference: | 383750, 398400 |
| Slice: | A |
| Site Area (Ha): | 0.1 |
| Plot Buffer (m): | 100 |

## Site Details

Equitable Building, 28 St. Anns Square, MANCHESTER, M2 7JB

Landmark INFORMATION GROUP
Tel: 0844 844 9952
Fax: 0844 844 9951
Web: www.envirocheck.co.uk

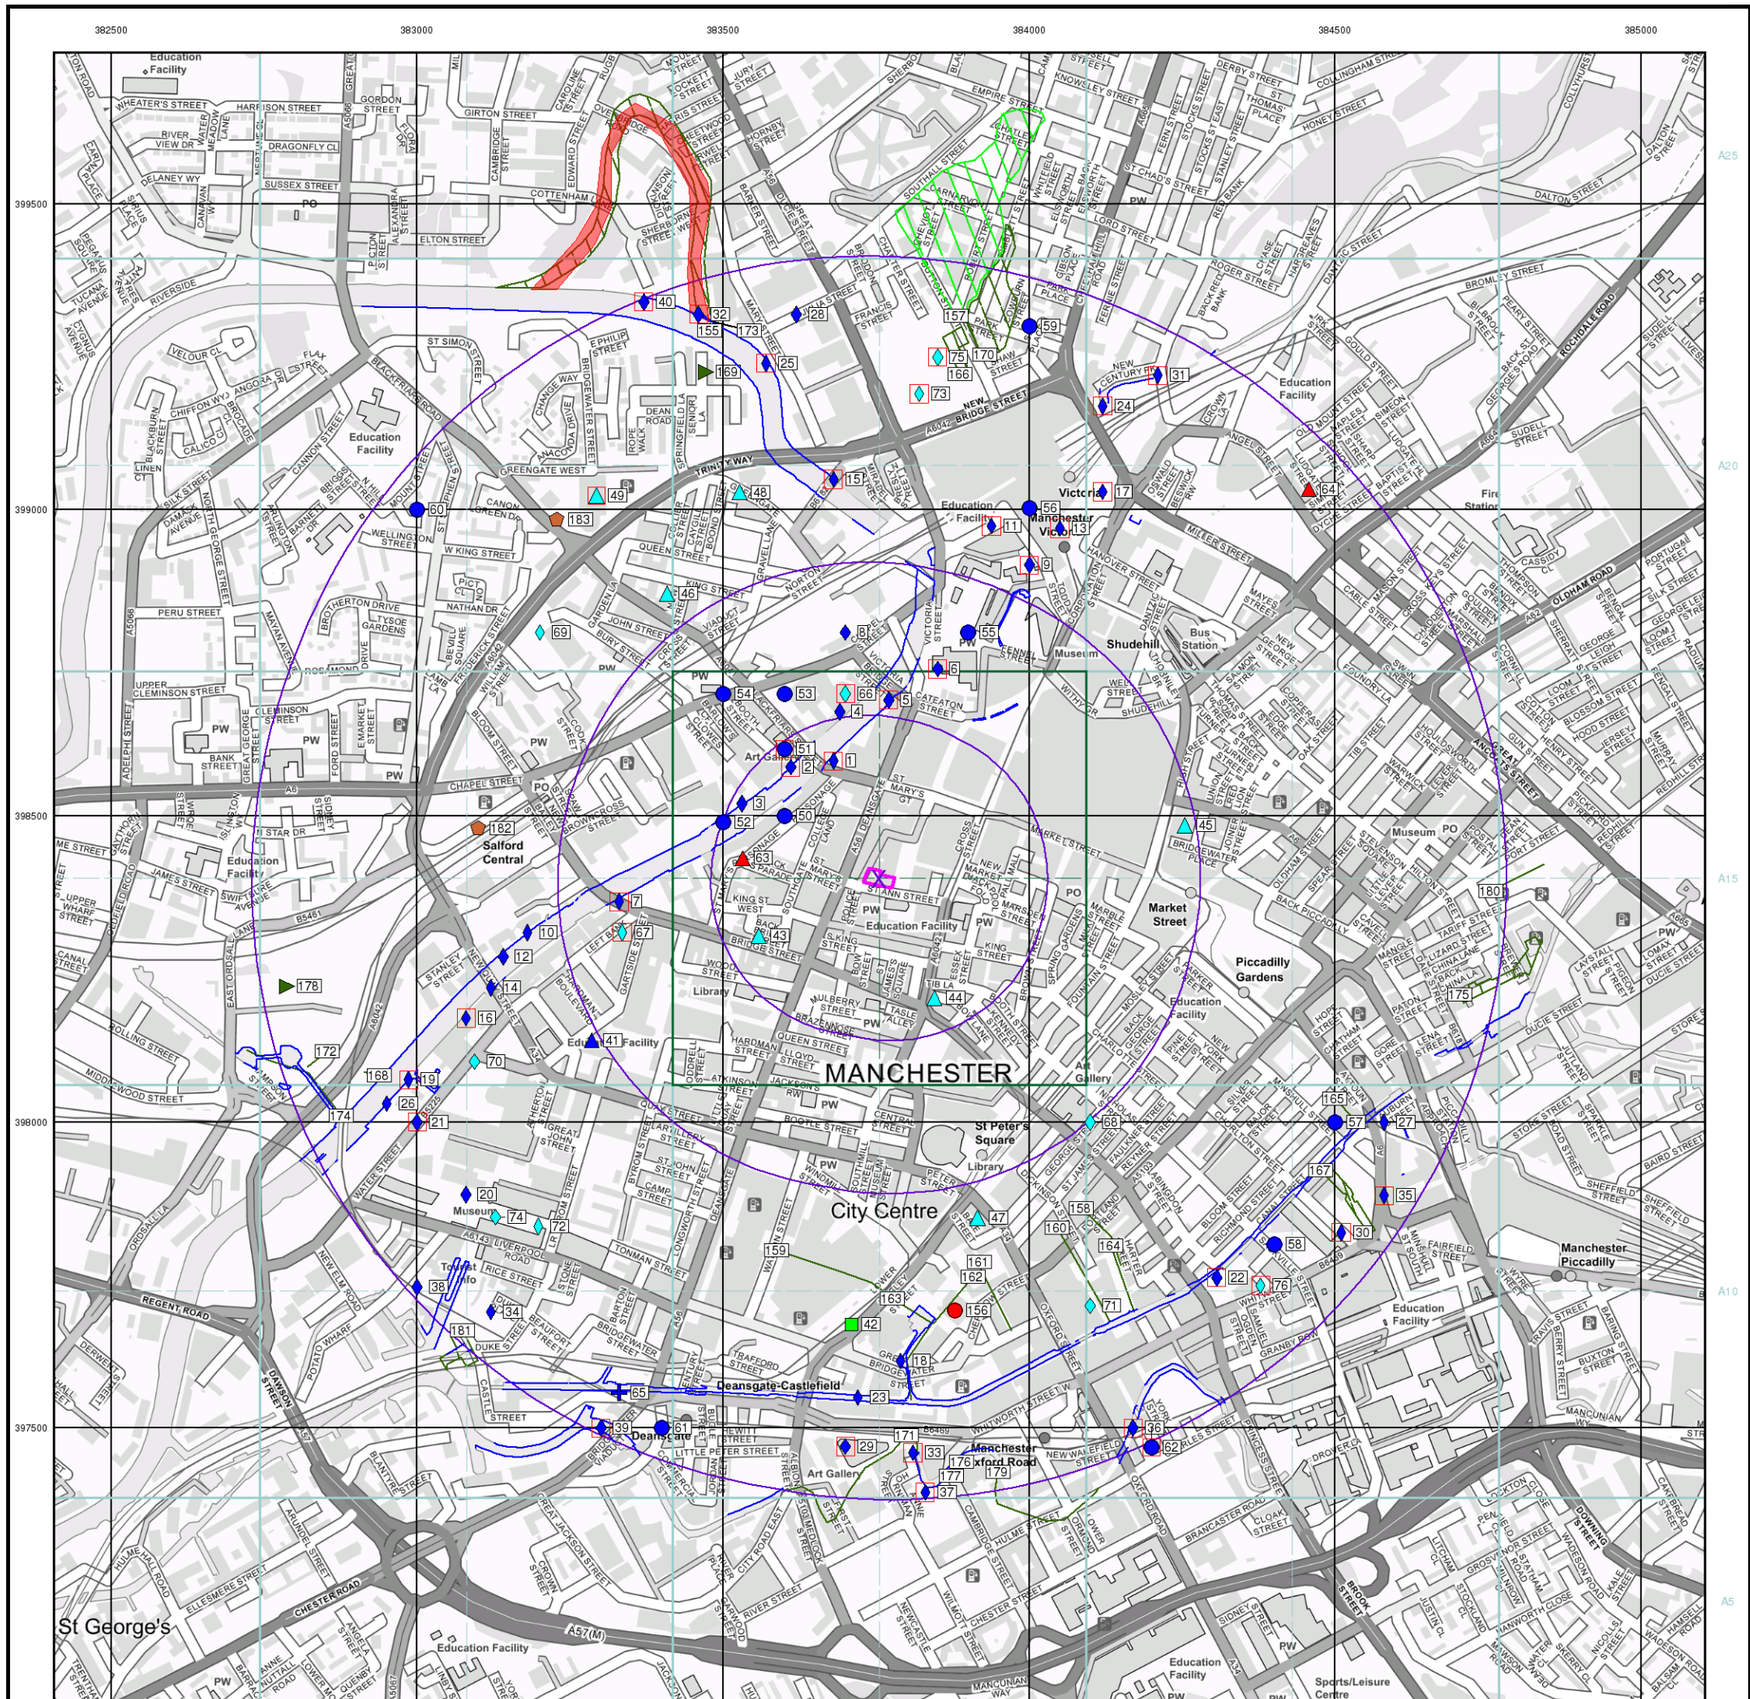


© Crown Copyright. All Rights Reserved. License Number 100022432.

## General

- Specified Site
- Specified Buffer(s)
- Bearing Reference Point
- Map ID
- Several of Type at Location

## Agency and Hydrological

- Contaminated Land Register Entry or Notice (Location)
- Contaminated Land Register Entry or Notice
- Discharge Consent
- Enforcement or Prohibition Notice
- Integrated Pollution Control
- Integrated Pollution Prevention Control
- Local Authority Integrated Pollution Prevention and Control
- Local Authority Pollution Prevention and Control
- Local Authority Pollution Prevention and Control Enforcement
- Pollution Incident to Controlled Waters
- Prosecution Relating to Authorised Processes
- Prosecution Relating to Controlled Waters
- Registered Radioactive Substance
- River Network or Water Feature
- River Quality Sampling Point
- Substantiated Pollution Incident Register
- Water Abstraction
- Water Industry Act Referral

## Hazardous Substances

- COMAH Site
- Explosive Site
- NIHHS Site
- Planning Hazardous Substance Consent
- Planning Hazardous Substance Enforcement


## Geological

- BGS Recorded Mineral Site

## Waste

- BGS Recorded Landfill Site (Location)
- BGS Recorded Landfill Site
- EA Historic Landfill (Buffered Point)
- EA Historic Landfill (Polygon)
- Integrated Pollution Control Registered Waste Site
- Licensed Waste Management Facility (Landfill Boundary)
- Licensed Waste Management Facility (Location)
- Local Authority Recorded Landfill Site (Location)
- Local Authority Recorded Landfill Site
- Potentially Infilled Land (Non-water)
- Potentially Infilled Land (Non-water)
- Potentially Infilled Land (Non-water)
- Potentially Infilled Land (Water)
- Potentially Infilled Land (Water)
- Potentially Infilled Land (Water)
- Registered Landfill Site
- Registered Landfill Site (Location)
- Registered Landfill Site (Point Buffered to 100m)
- Registered Landfill Site (Point Buffered to 250m)
- Registered Waste Transfer Site (Location)
- Registered Waste Transfer Site
- Registered Waste Treatment or Disposal Site (Location)
- Registered Waste Treatment or Disposal Site

## Site Sensitivity Map - Slice A

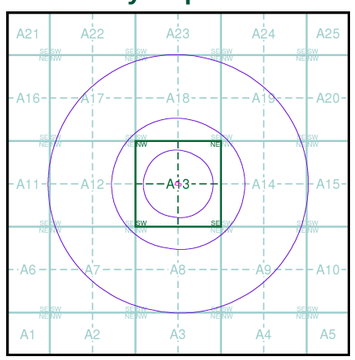



## Order Details

| | |
|---|---|
| Order Number: | 353493473_1_1 |
| Customer Ref: | 5346 |
| National Grid Reference: | 383750, 398400 |
| Slice: | A |
| Site Area (Ha): | 0.1 |
| Search Buffer (m): | 1000 |

## Site Details

Equitable Building, 28 St. Anns Square, MANCHESTER, M2 7JB

Landmark INFORMATION GROUP
Tel: 0844 844 9952
Fax: 0844 844 9951
Web: www.envirocheck.co.uk

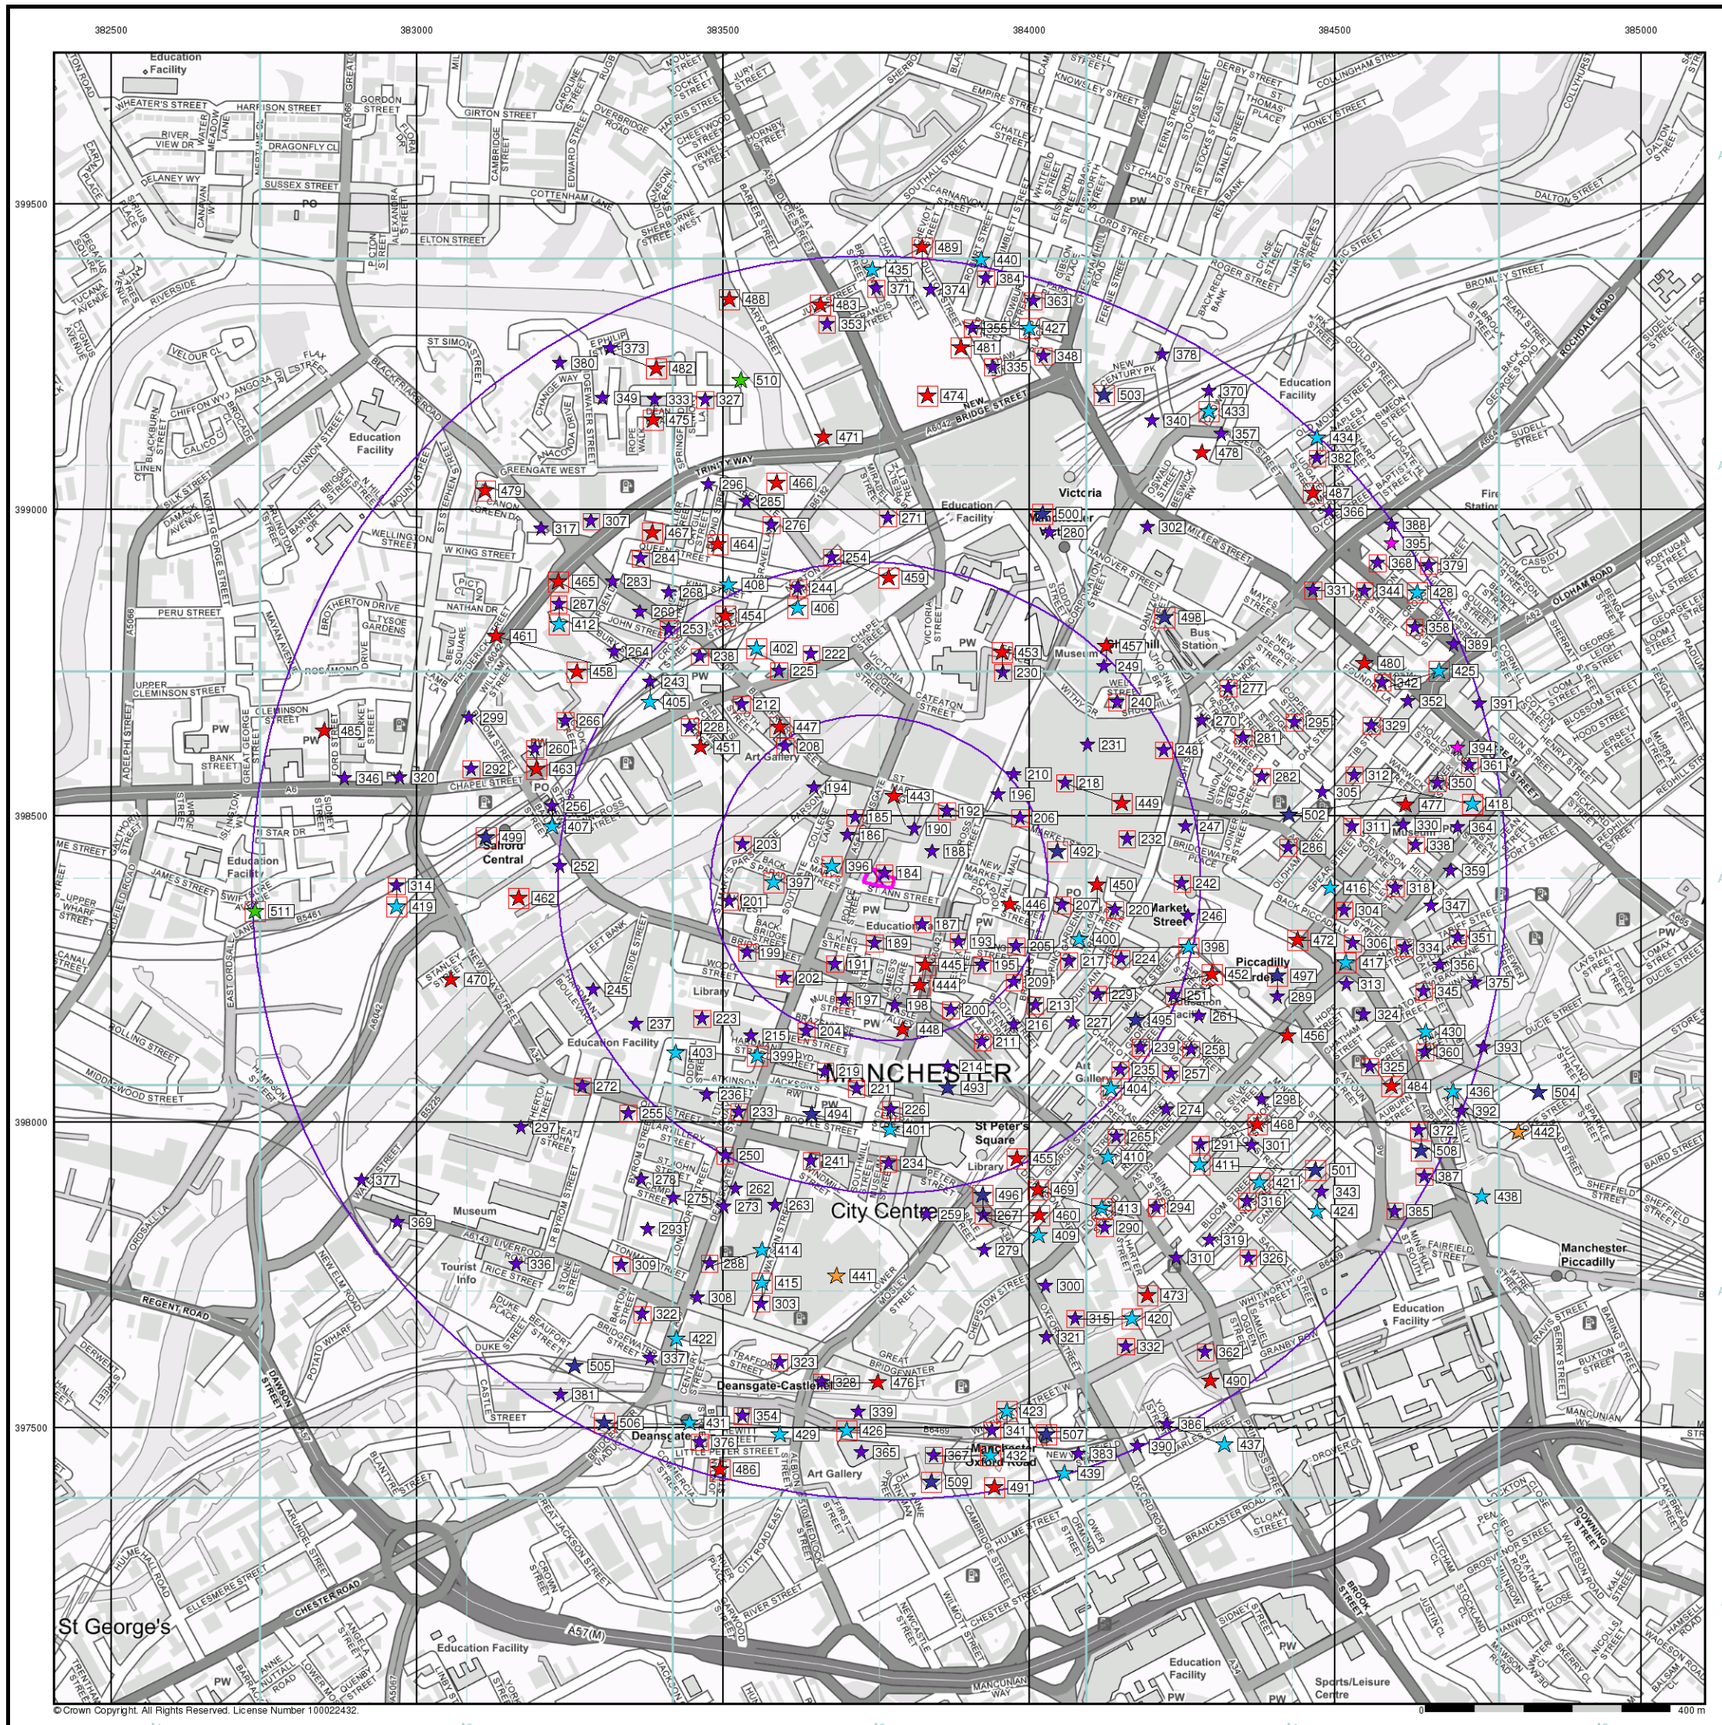


© Crown Copyright. All Rights Reserved. License Number 100022432.

# Industrial Land Use Map


## General

- Specified Site
- Specified Buffer(s)
- Bearing Reference Point
- Slice
- Map ID

## Industrial Land Use

- Contemporary Trade Directory Entry
- Fuel Station Entry
- Gas Pipeline
- Points of Interest - Commercial Services
- Points of Interest - Education and Health
- Points of Interest - Manufacturing and Production
- Points of Interest - Public Infrastructure
- Points of Interest - Recreational and Environmental
- Underground Electrical Cables

## Industrial Land Use Map - Slice A

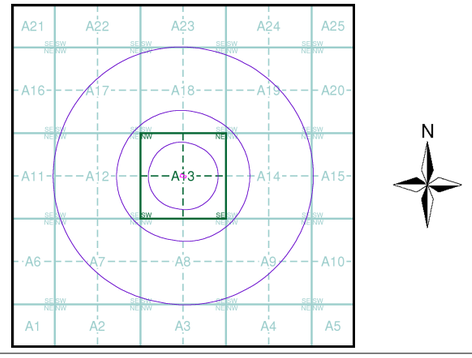



## Order Details

| | |
|---|---|
| Order Number: | 353493473_1_1 |
| Customer Ref: | 5346 |
| National Grid Reference: | 383750, 398400 |
| Slice: | A |
| Site Area (Ha): | 0.1 |
| Search Buffer (m): | 1000 |

## Site Details

Equitable Building, 28 St. Anns Square, MANCHESTER, M2 7JB

Landmark INFORMATION GROUP
Tel: 0844 844 9952
Fax: 0844 844 9951
Web: www.envirocheck.co.uk

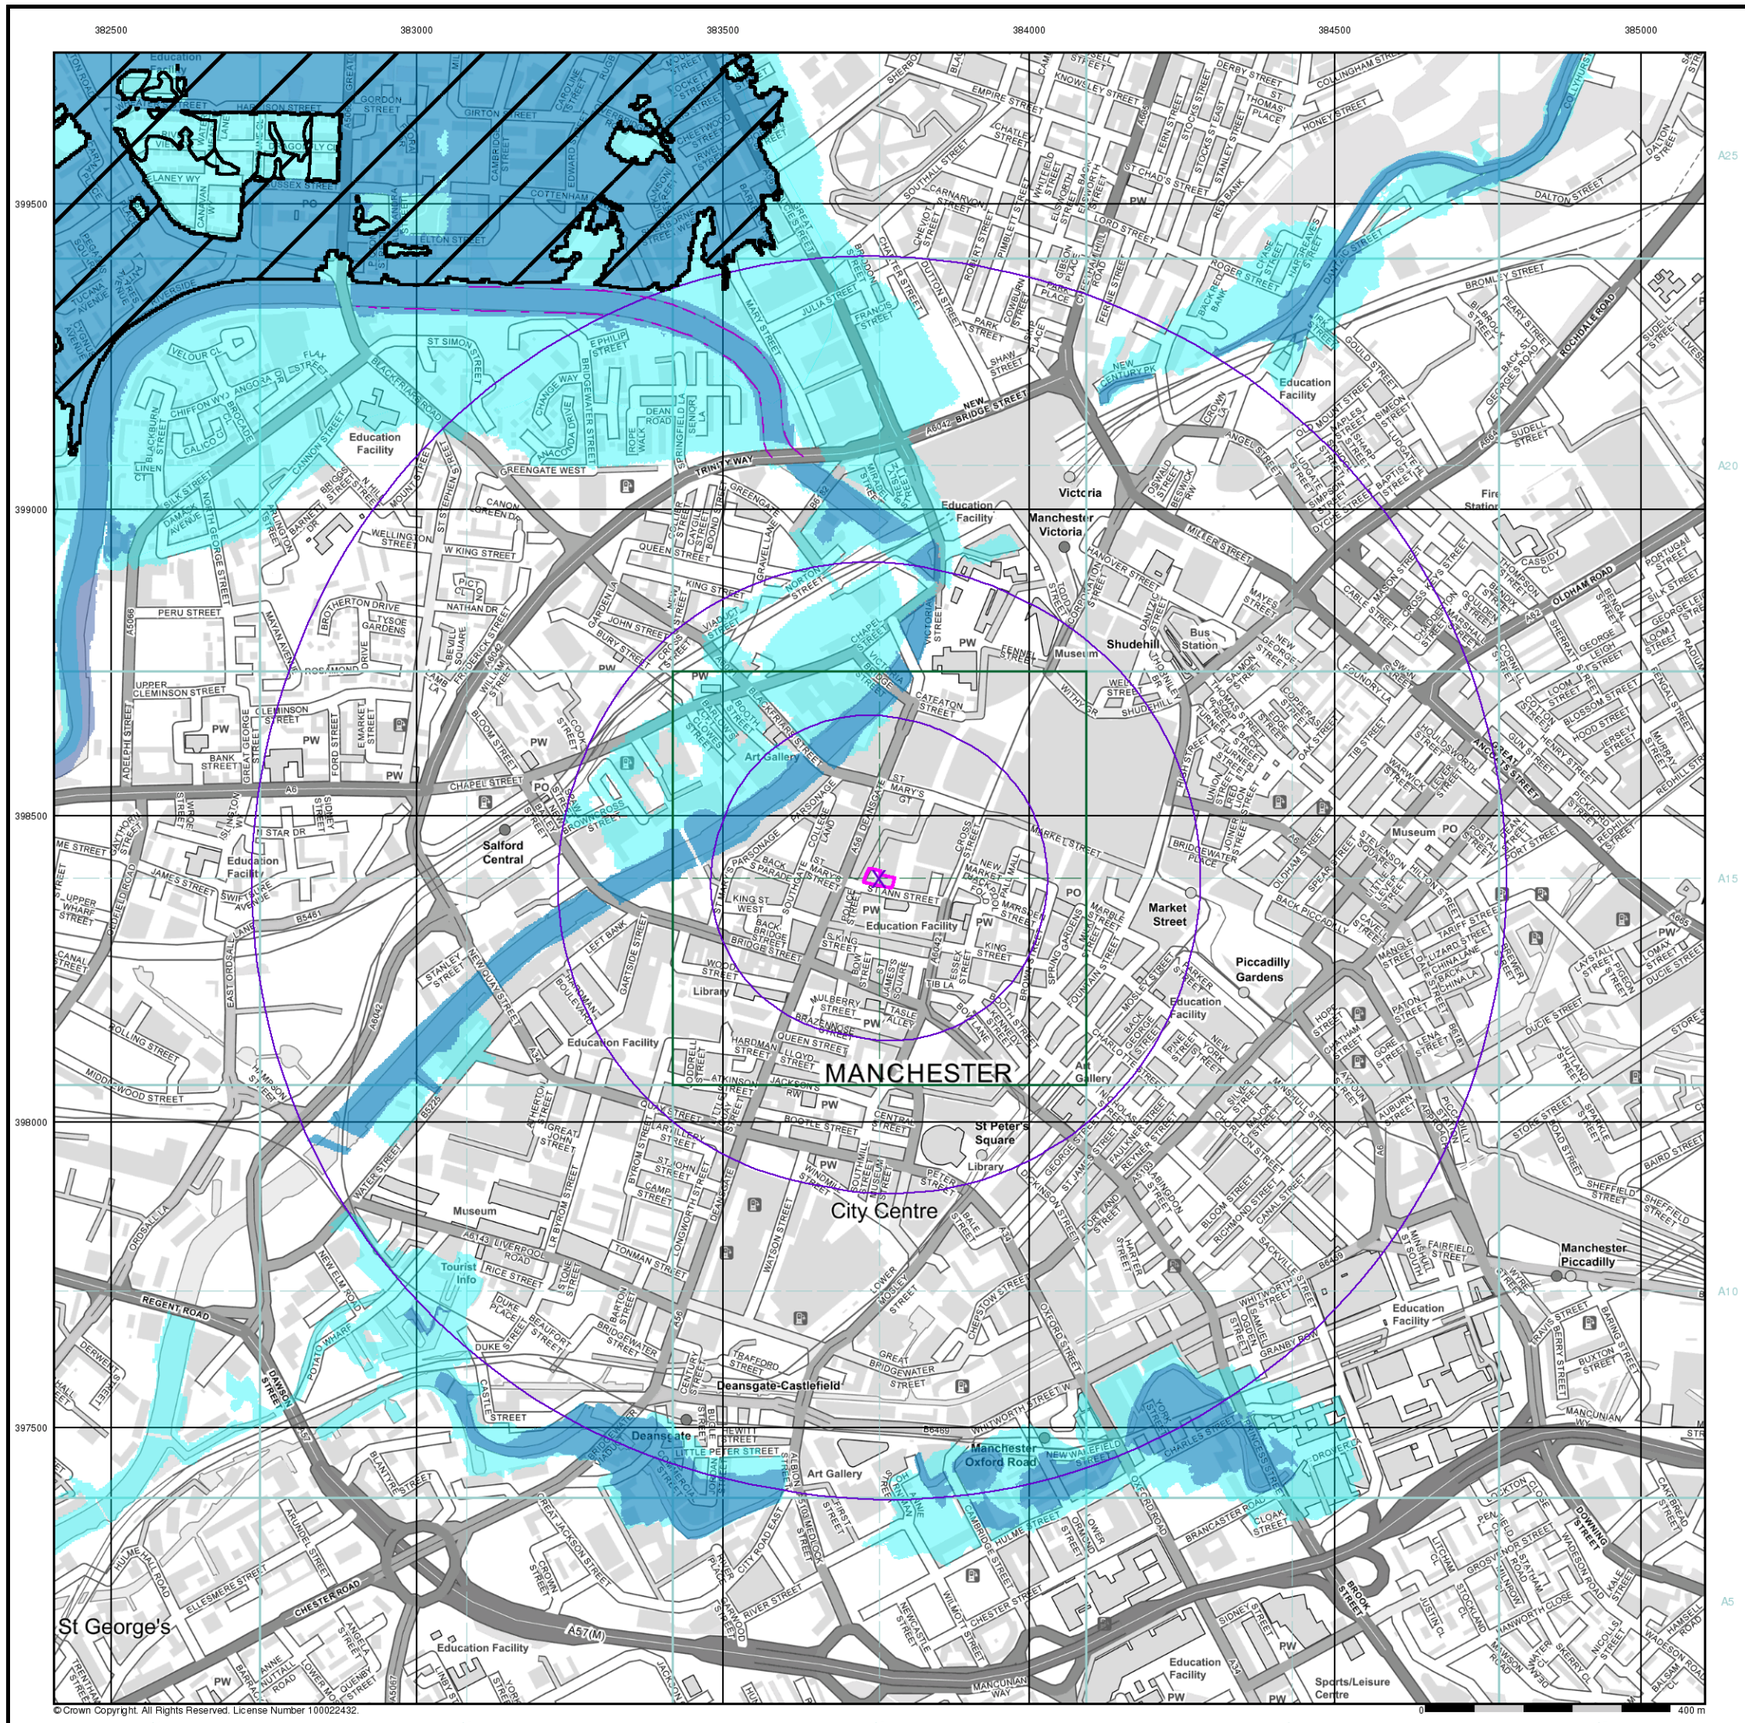


iGeo


## General

- Specified Site
- Specified Buffer(s)
- X Bearing Reference Point

## Agency and Hydrological (Flood)

- Extreme Flooding from Rivers or Sea without Defences (Zone 2)
- Flooding from Rivers or Sea without Defences (Zone 3)
- Area Benefiting from Flood Defence
- Flood Water Storage Areas
- Flood Defence

## Flood Map - Slice A

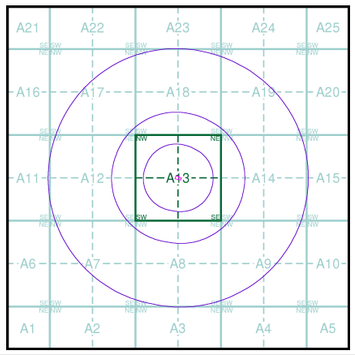


## Order Details


| | |
|---|---|
| Order Number: | 353493473_1_1 |
| Customer Ref: | 5346 |
| National Grid Reference: | 383750, 398400 |
| Slice: | A |
| Site Area (Ha): | 0.1 |
| Search Buffer (m): | 1000 |

## Site Details

Equitable Building, 28 St. Anns Square, MANCHESTER, M2 7JB


Landmark INFORMATION GROUP

Tel: 0844 844 9952
Fax: 0844 844 9951
Web: www.envirocheck.co.uk

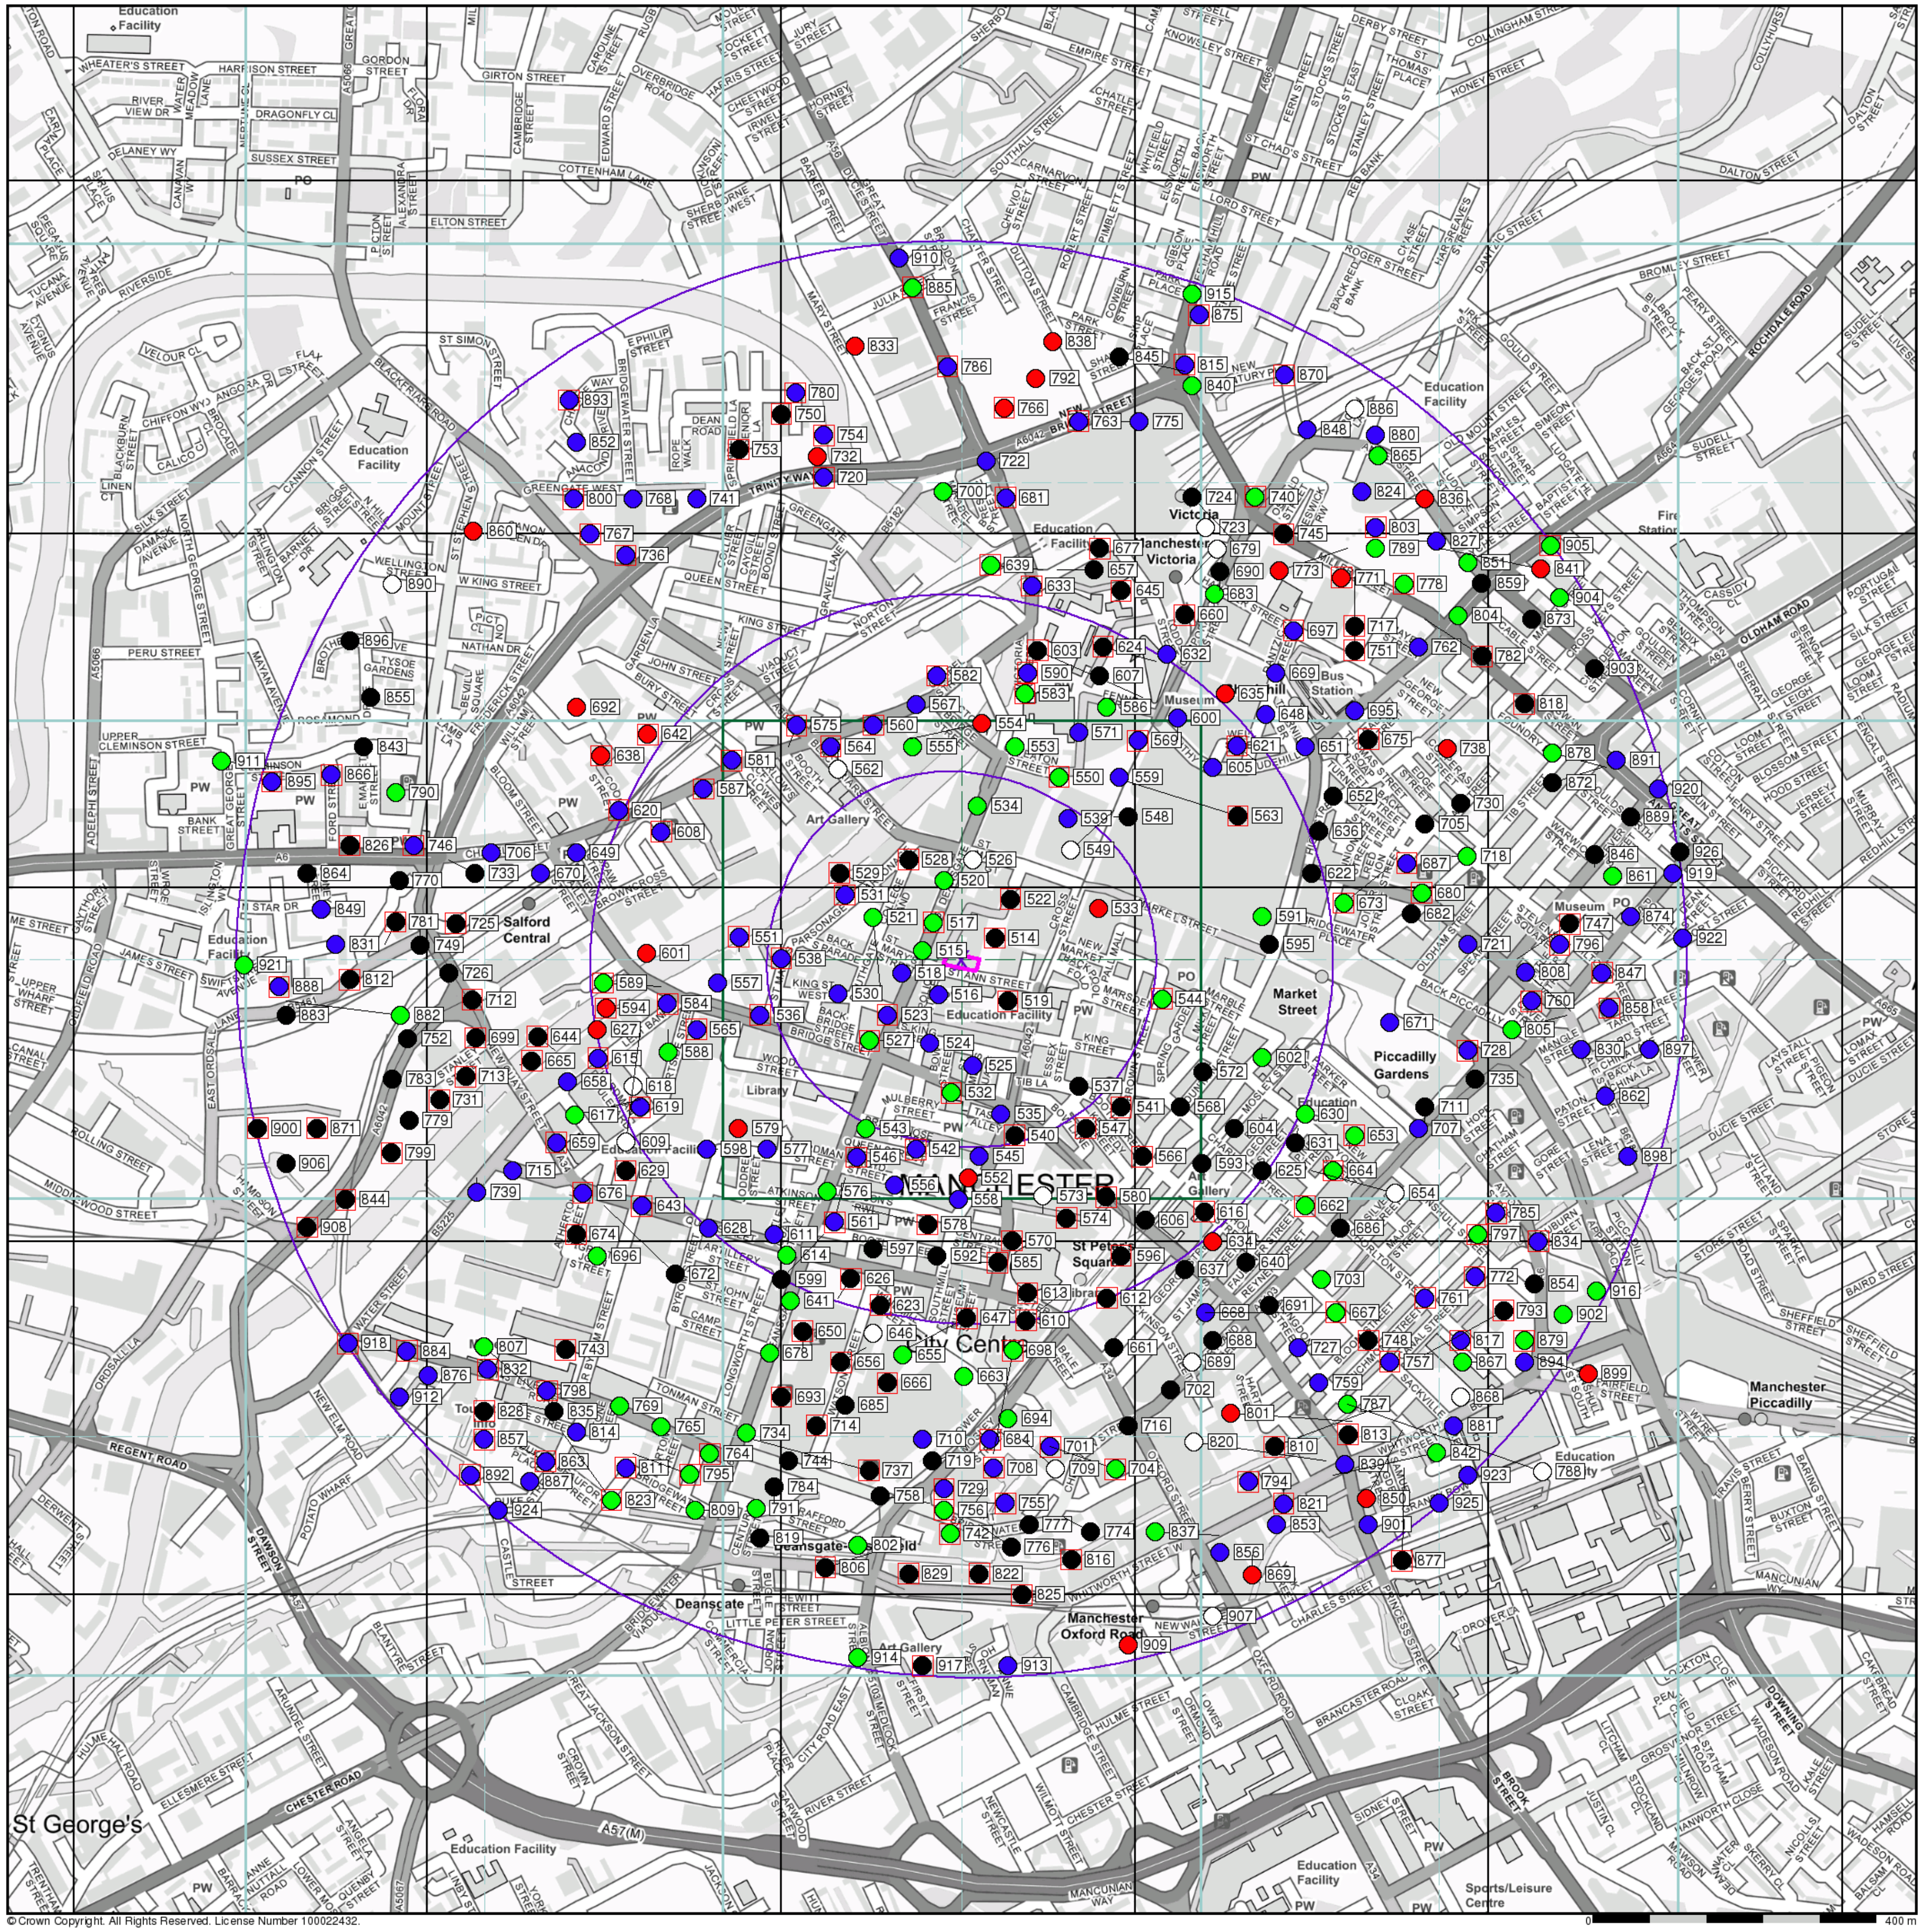


© Crown Copyright. All Rights Reserved. License Number 100022432.

iGeo

## General

- Specified Site
- Specified Buffer(s)
- X Bearing Reference Point
- 8 Map ID
- Several of Type at Location


## Agency and Hydrological (Boreholes)

- BGS Borehole Depth 0 - 10m
- BGS Borehole Depth 10 - 30m
- BGS Borehole Depth 30m +
- Confidential
- Other

For Borehole information please refer to the Borehole .csv file which accompanied this slice.

A copy of the BGS Borehole Ordering Form is available to download from the Support section of www.envirocheck.co.uk.

## Borehole Map - Slice A

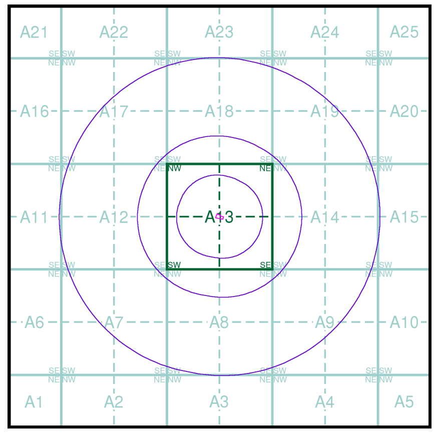


N

## Order Details


Order Number: 353493473_1_1
Customer Ref: 5346
National Grid Reference: 383750, 398400
Slice: A
Site Area (Ha): 0.1
Search Buffer (m): 1000

## Site Details

Equitable Building, 28 St. Anns Square, MANCHESTER, M2 7JB

Landmark INFORMATION GROUP

Tel: 0844 844 9952
Fax: 0844 844 9951
Web: www.envirocheck.co.uk

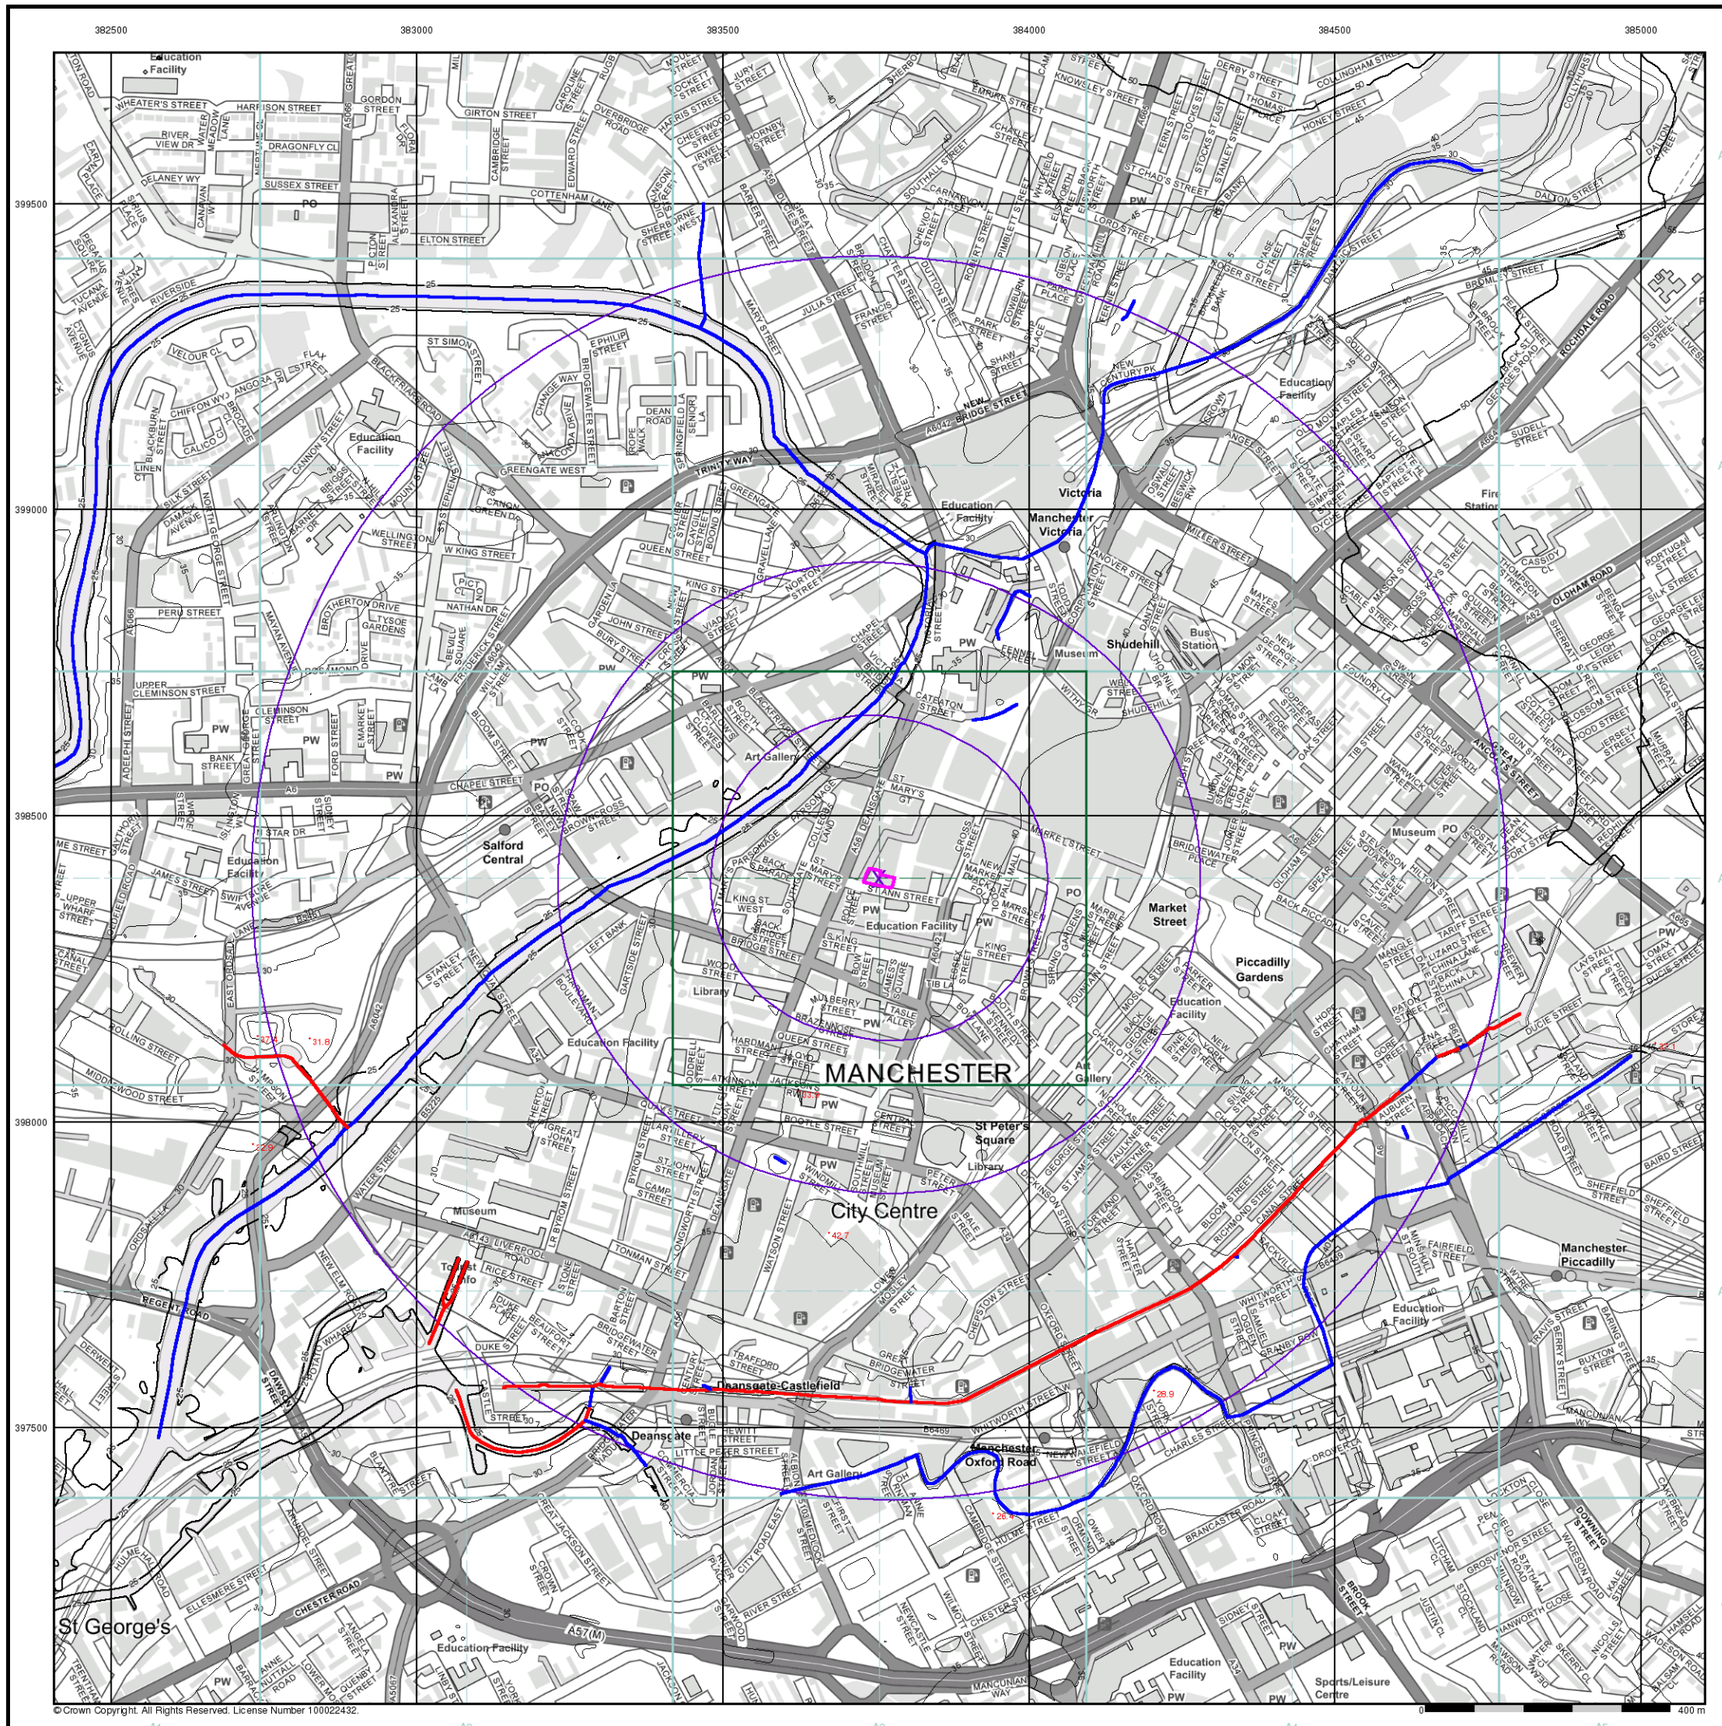


© Crown Copyright. All Rights Reserved. License Number 100022432.

iGeo

## General

- Specified Site
- Specified Buffer(s)
- Bearing Reference Point

## OS Water Network Data

- Canal
- Reservoir
- Foreshore
- Marsh
- Tidal River
- Inland River
- Drain
- Other
- Lake
- Transfer
- Lock Or Flight Of Locks
- Sea

## Contours (height in meters)


Standard Contour 105 100 95

Master Contour

Spot Height 167.3

- MLW Mean Low Water
- MHW Mean High Water

## OS Water Network Map - Slice A

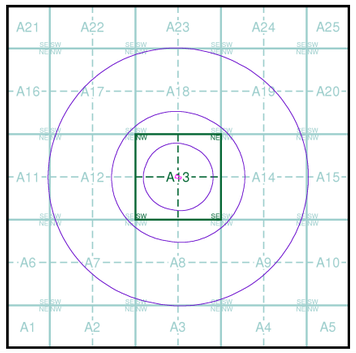


## Order Details


| | |
|---|---|
| Order Number: | 353493473_1_1 |
| Customer Ref: | 5346 |
| National Grid Reference: | 383750, 398400 |
| Slice: | A |
| Site Area (Ha): | 0.1 |
| Search Buffer (m): | 1000 |

## Site Details

Equitable Building, 28 St. Anns Square, MANCHESTER, M2 7JB

Landmark INFORMATION GROUP

Tel: 0844 844 9952
Fax: 0844 844 9951
Web: www.envirocheck.co.uk

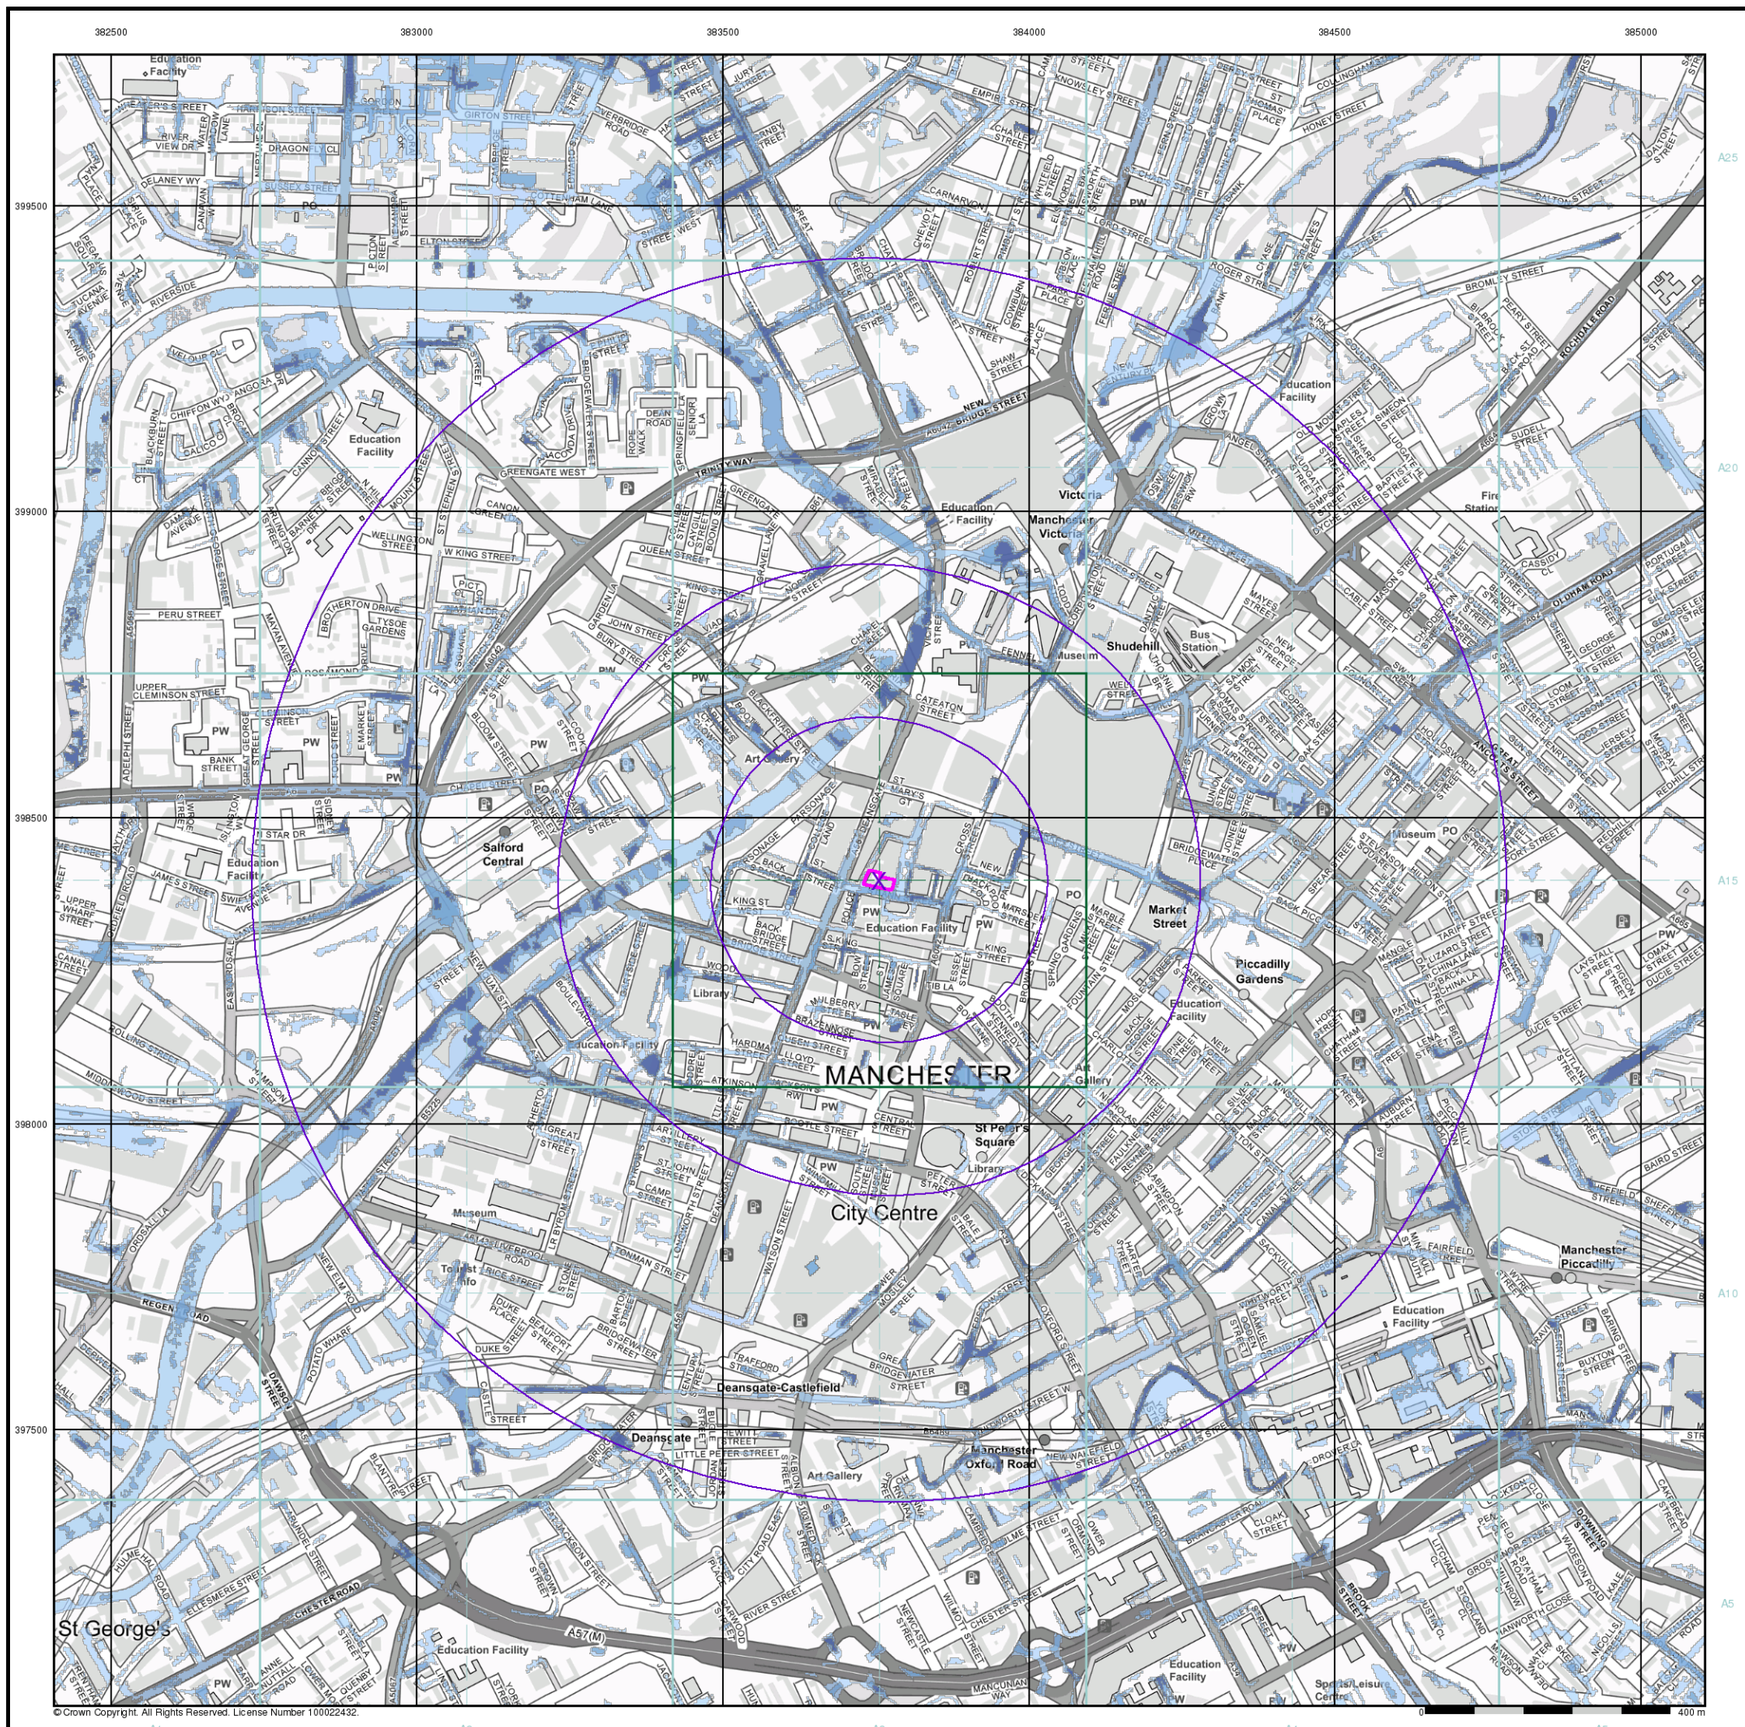


© Crown Copyright. All Rights Reserved. License Number 100022432.

iGeo

## General

- Specified Site
- Specified Buffer(s)
- X Bearing Reference Point

## Risk of Flooding from Surface Water


- High - 30 Year Return
- Medium - 100 Year Return
- Low - 1000 Year Return

## Suitability

See the suitability map below

- National to county
- County to town
- Town to street
- Street to parcels of land
- Property

## EA/NRW Suitability Map - Slice A

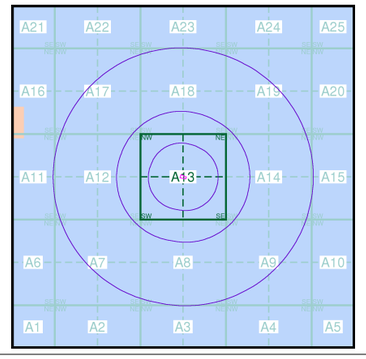


## Order Details


| | |
|---|---|
| Order Number: | 353493473_1_1 |
| Customer Ref: | 5346 |
| National Grid Reference: | 383750, 398400 |
| Slice: | A |
| Site Area (Ha): | 0.1 |
| Search Buffer (m): | 1000 |

## Site Details

Equitable Building, 28 St. Anns Square, MANCHESTER, M2 7JB

Landmark INFORMATION GROUP

Tel: 0844 844 9952
Fax: 0844 844 9951
Web: www.envirocheck.co.uk

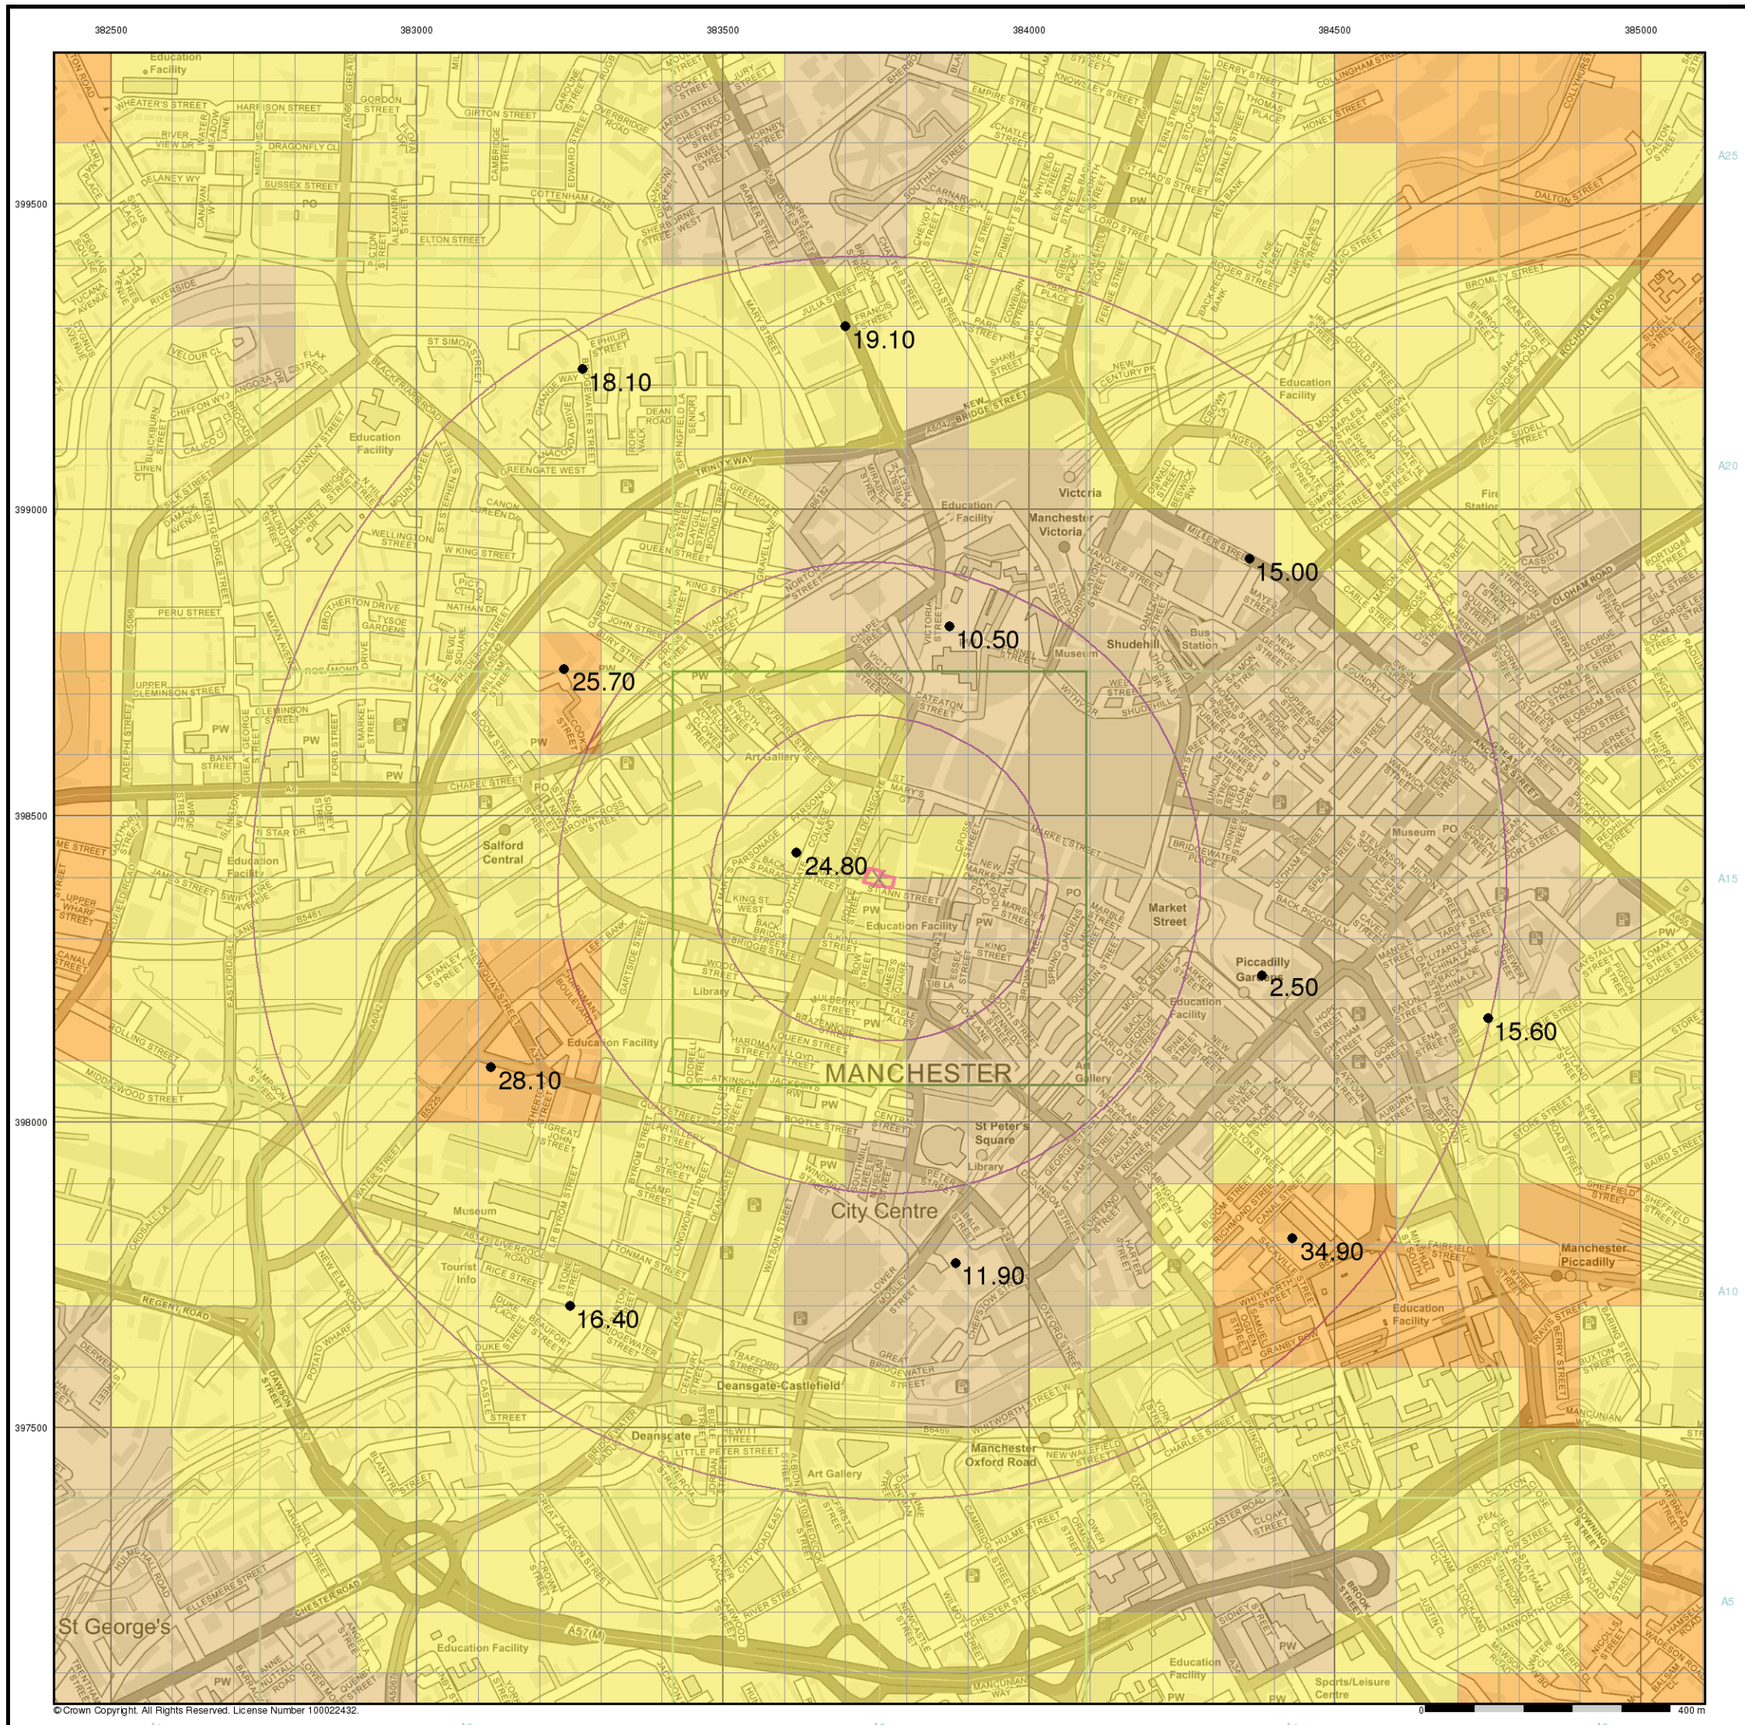


## General

Specified Site | Specified Buffer(s) | Bearing Reference Point


## Urban Soil Chemistry Arsenic

BGS Urban Soil Chemistry Measured Concentration Values (mg/kg)

Arsenic Concentrations mg/kg

| |
|---|
| < 15 |
| 15 - 25 |
| 25 - 35 |
| 35 - 45 |
| 45 - 60 |
| 60 - 120 |
| > 120 |

## Urban Soil Chemistry Arsenic - Slice A

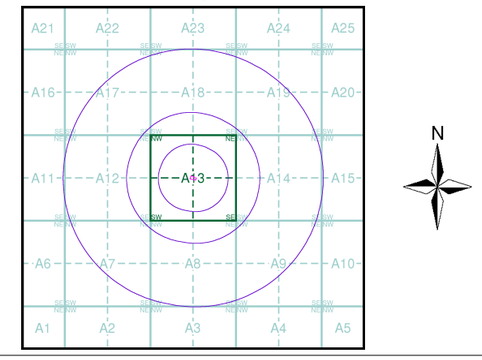



## Order Details

| | |
|---|---|
| Order Details: | 353493473_1_1 |
| Customer Ref: | 5346 |
| National Grid Reference: | 383750, 398400 |
| Slice: | A |
| Site Area (Ha): | 0.1 |
| Search buffer (m): | 1000 |

## Site Details

Equitable Building, 28 St. Anns Square, MANCHESTER, M2 7JB

Landmark INFORMATION GROUP
Tel: 0844 844 9952
Fax: 0844 844 9951
Web: www.envirocheck.co.uk

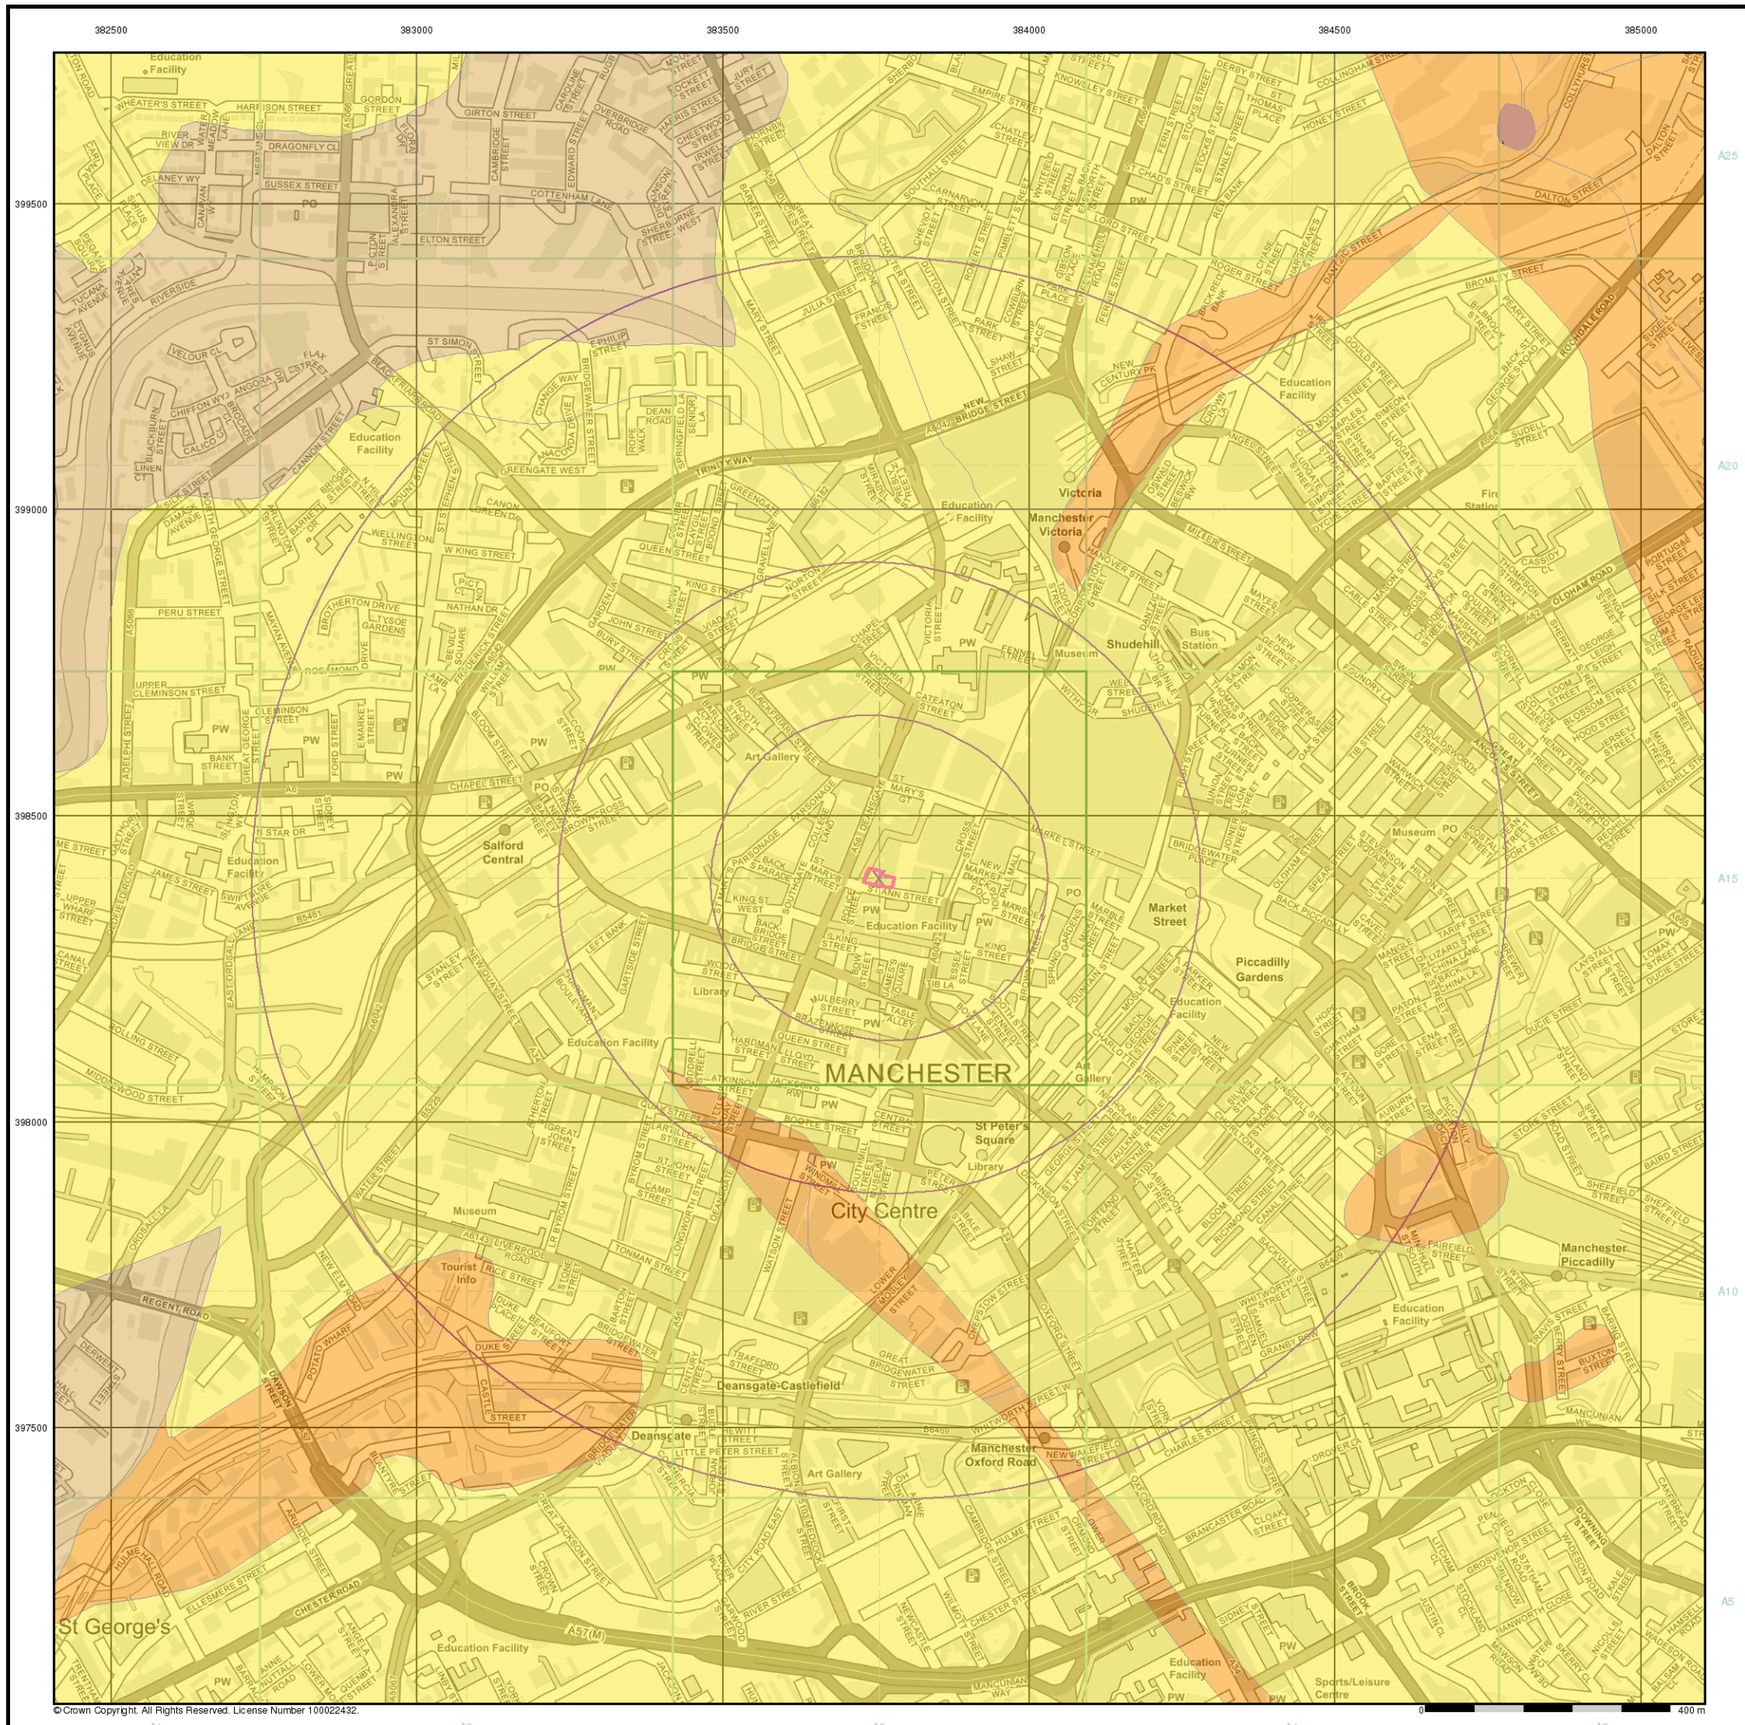


## General


Specified Site | Specified Buffer(s) | X Bearing Reference Point

## Estimated Soil Chemistry Arsenic

Arsenic Concentrations mg/kg

- < 15
- 15 - 25
- 25 - 35
- 35 - 45
- 45 - 60
- 60 - 120
- > 120

## Estimated Soil Chemistry Arsenic - Slice A

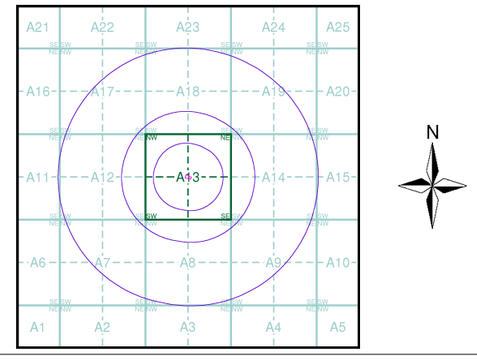


## Order Details


| | |
|---|---|
| Order Details: | 353493473_1_1 |
| Customer Ref: | 5346 |
| National Grid Reference: | 383750, 398400 |
| Slice: | A |
| Site Area (Ha): | 0.1 |
| Search buffer (m): | 1000 |

## Site Details

Equitable Building, 28 St. Anns Square, MANCHESTER, M2 7JB


Landmark INFORMATION GROUP

Tel: 0844 844 9952
Fax: 0844 844 9951
Web: www.envirocheck.co.uk

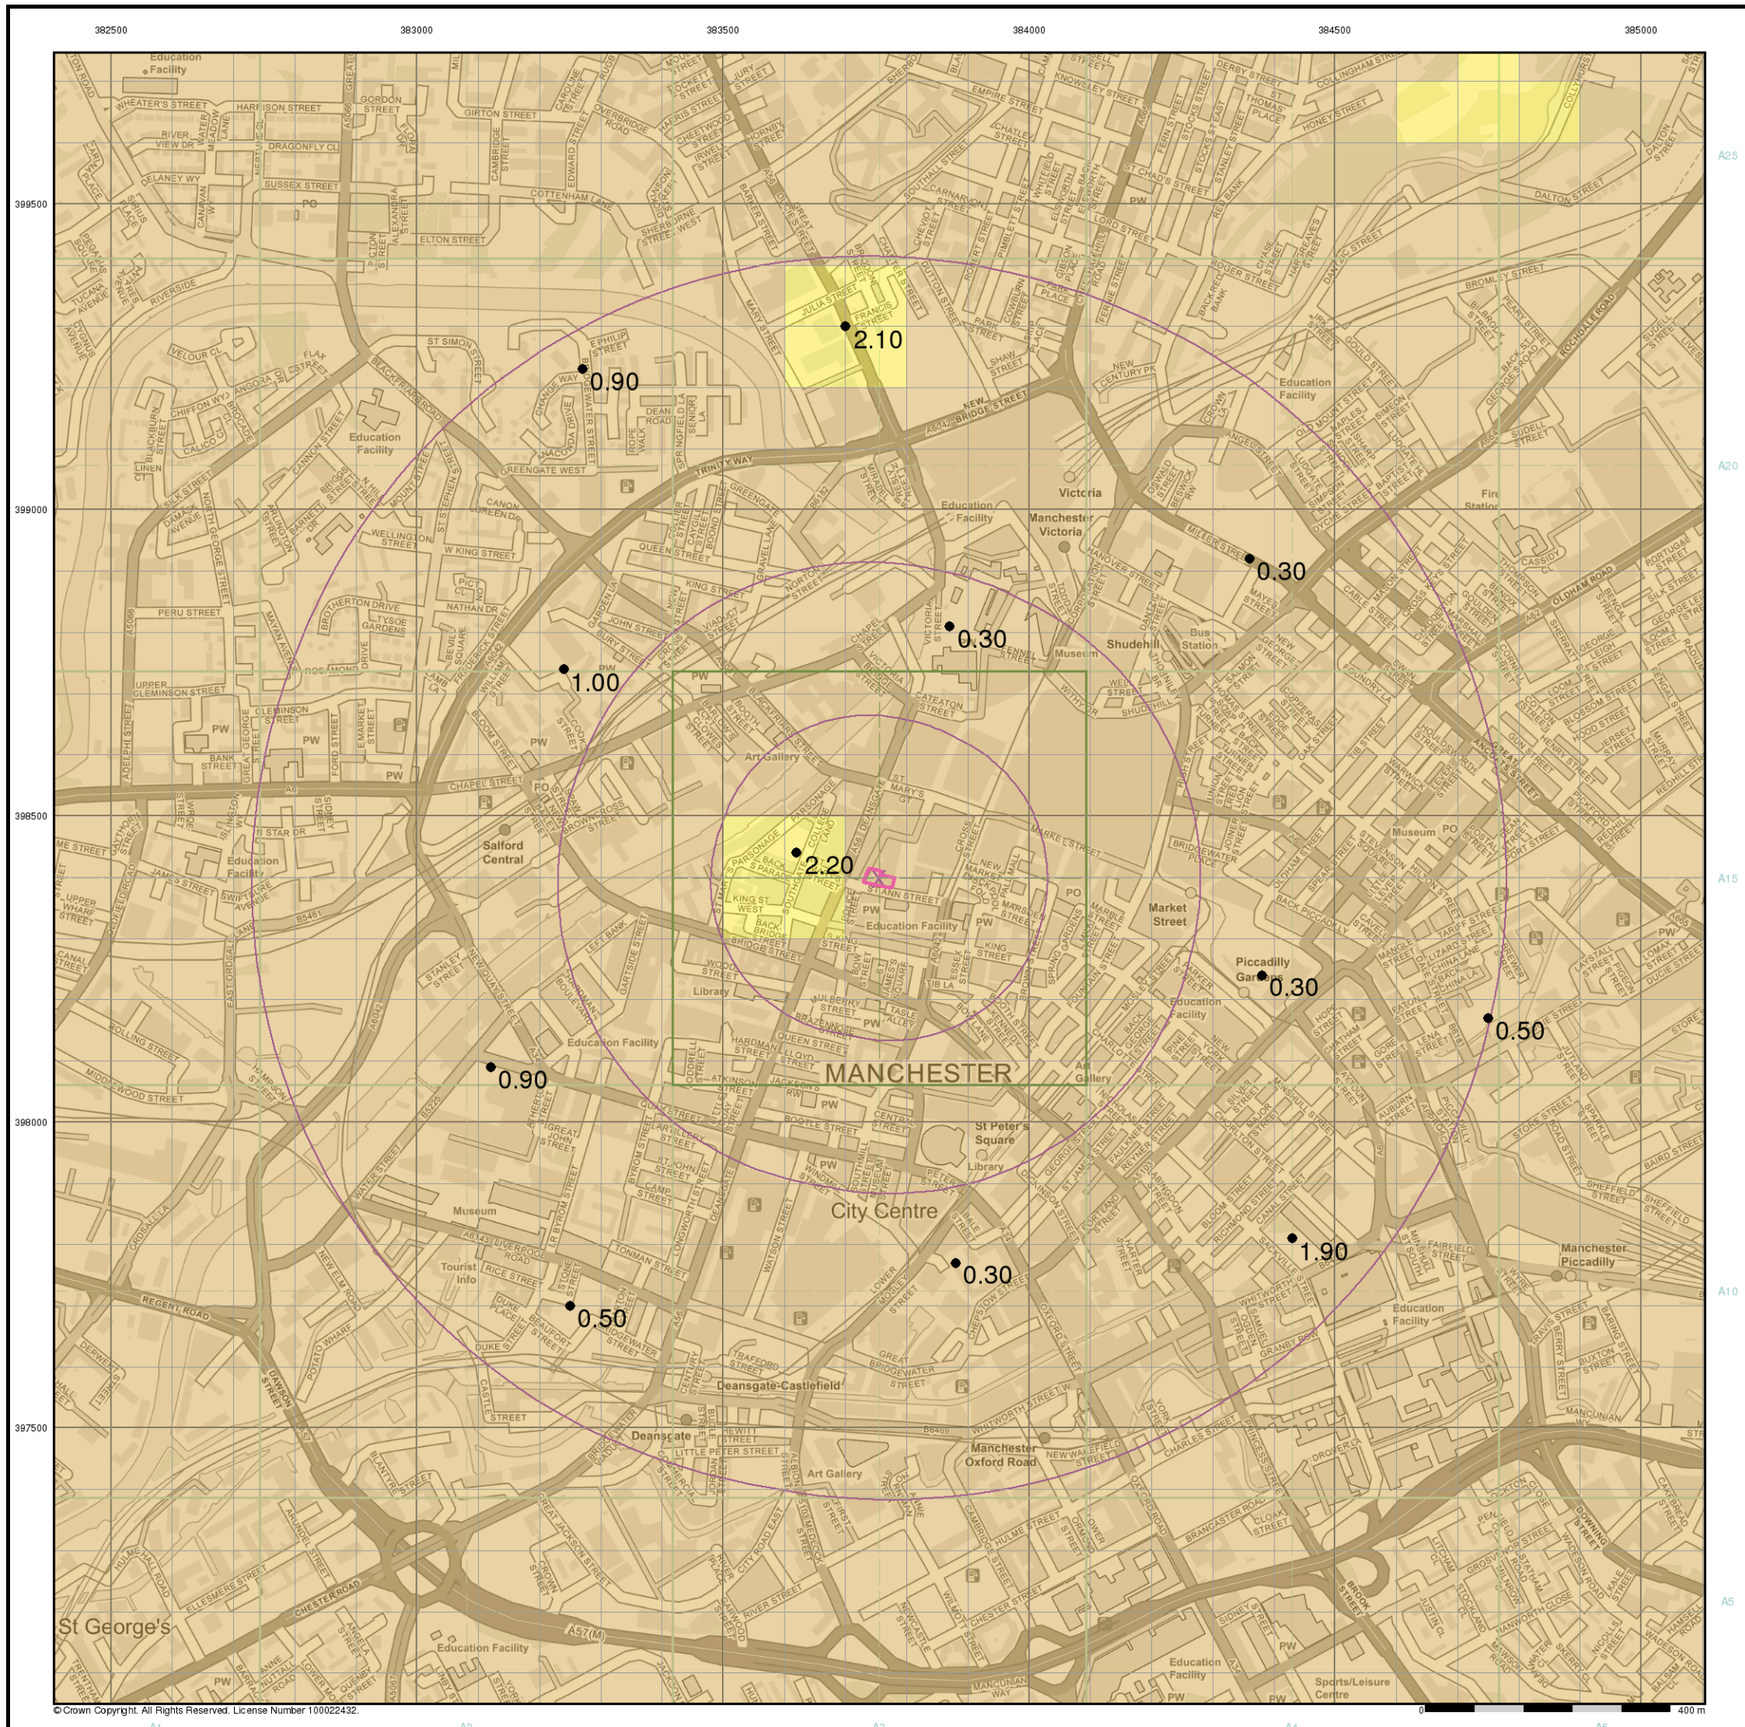

© Crown Copyright. All Rights Reserved. License Number 100022432.

iGeo

## General

Specified Site | Specified Buffer(s) | Bearing Reference Point


## Urban Soil Chemistry Cadmium

● BGS Urban Soil Chemistry Measured Concentration Values (mg/kg)

Cadmium Concentrations mg/kg

| |
|---|
| < 1.8 |
| 1.8 - 2.2 |
| 2.2 - 3.0 |
| > 3.0 |

## Urban Soil Chemistry Cadmium - Slice A

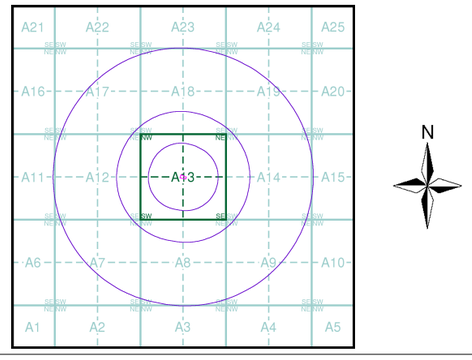



## Order Details

| | |
|---|---|
| Order Details: | 353493473_1_1 |
| Customer Ref: | 5346 |
| National Grid Reference: | 383750, 398400 |
| Slice: | A |
| Site Area (Ha): | 0.1 |
| Search buffer (m): | 1000 |

## Site Details

Equitable Building, 28 St. Anns Square, MANCHESTER, M2 7JB

Landmark INFORMATION GROUP
Tel: 0844 844 9952
Fax: 0844 844 9951
Web: www.envirocheck.co.uk

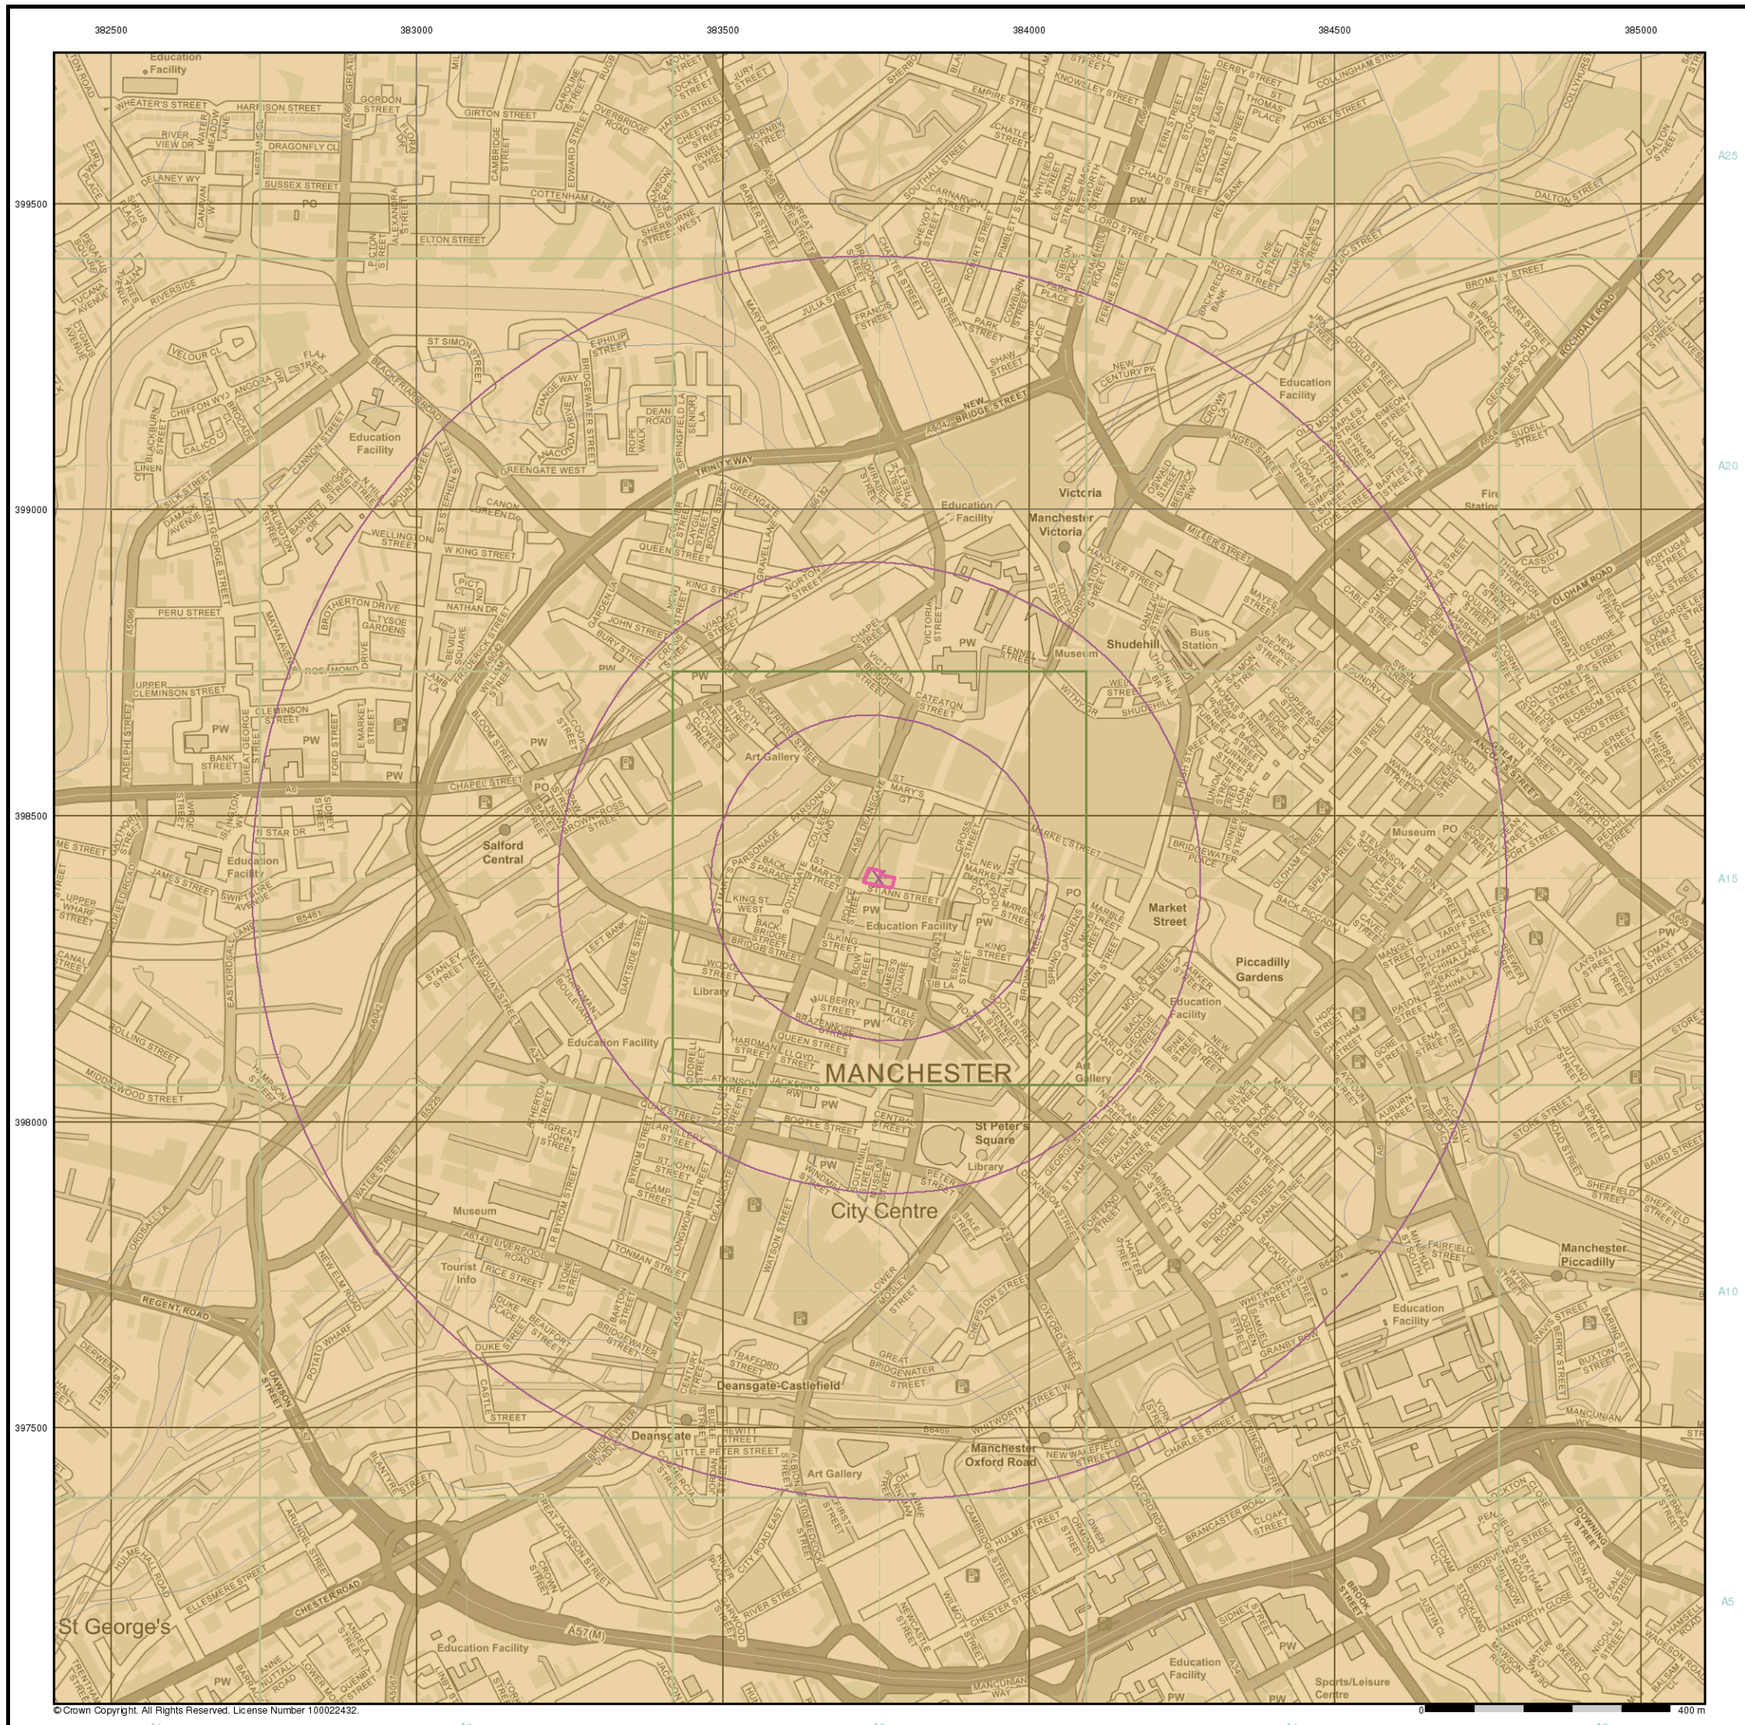


© Crown Copyright. All Rights Reserved. License Number 100022432.

iGeo

## General


Specified Site | Specified Buffer(s) | X Bearing Reference Point

## Estimated Soil Chemistry Cadmium

Cadmium Concentrations mg/kg

- < 1.8
- 1.8 - 2.2
- 2.2 - 3.0
- > 3.0

## Estimated Soil Chemistry Cadmium - Slice A

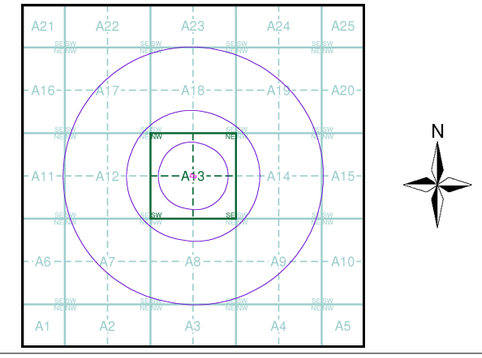


## Order Details


| | |
|---|---|
| Order Details: | 353493473_1_1 |
| Customer Ref: | 5346 |
| National Grid Reference: | 383750, 398400 |
| Slice: | A |
| Site Area (Ha): | 0.1 |
| Search buffer (m): | 1000 |

## Site Details

Equitable Building, 28 St. Anns Square, MANCHESTER, M2 7JB

Landmark INFORMATION GROUP

Tel: 0844 844 9952
Fax: 0844 844 9951
Web: www.envirocheck.co.uk

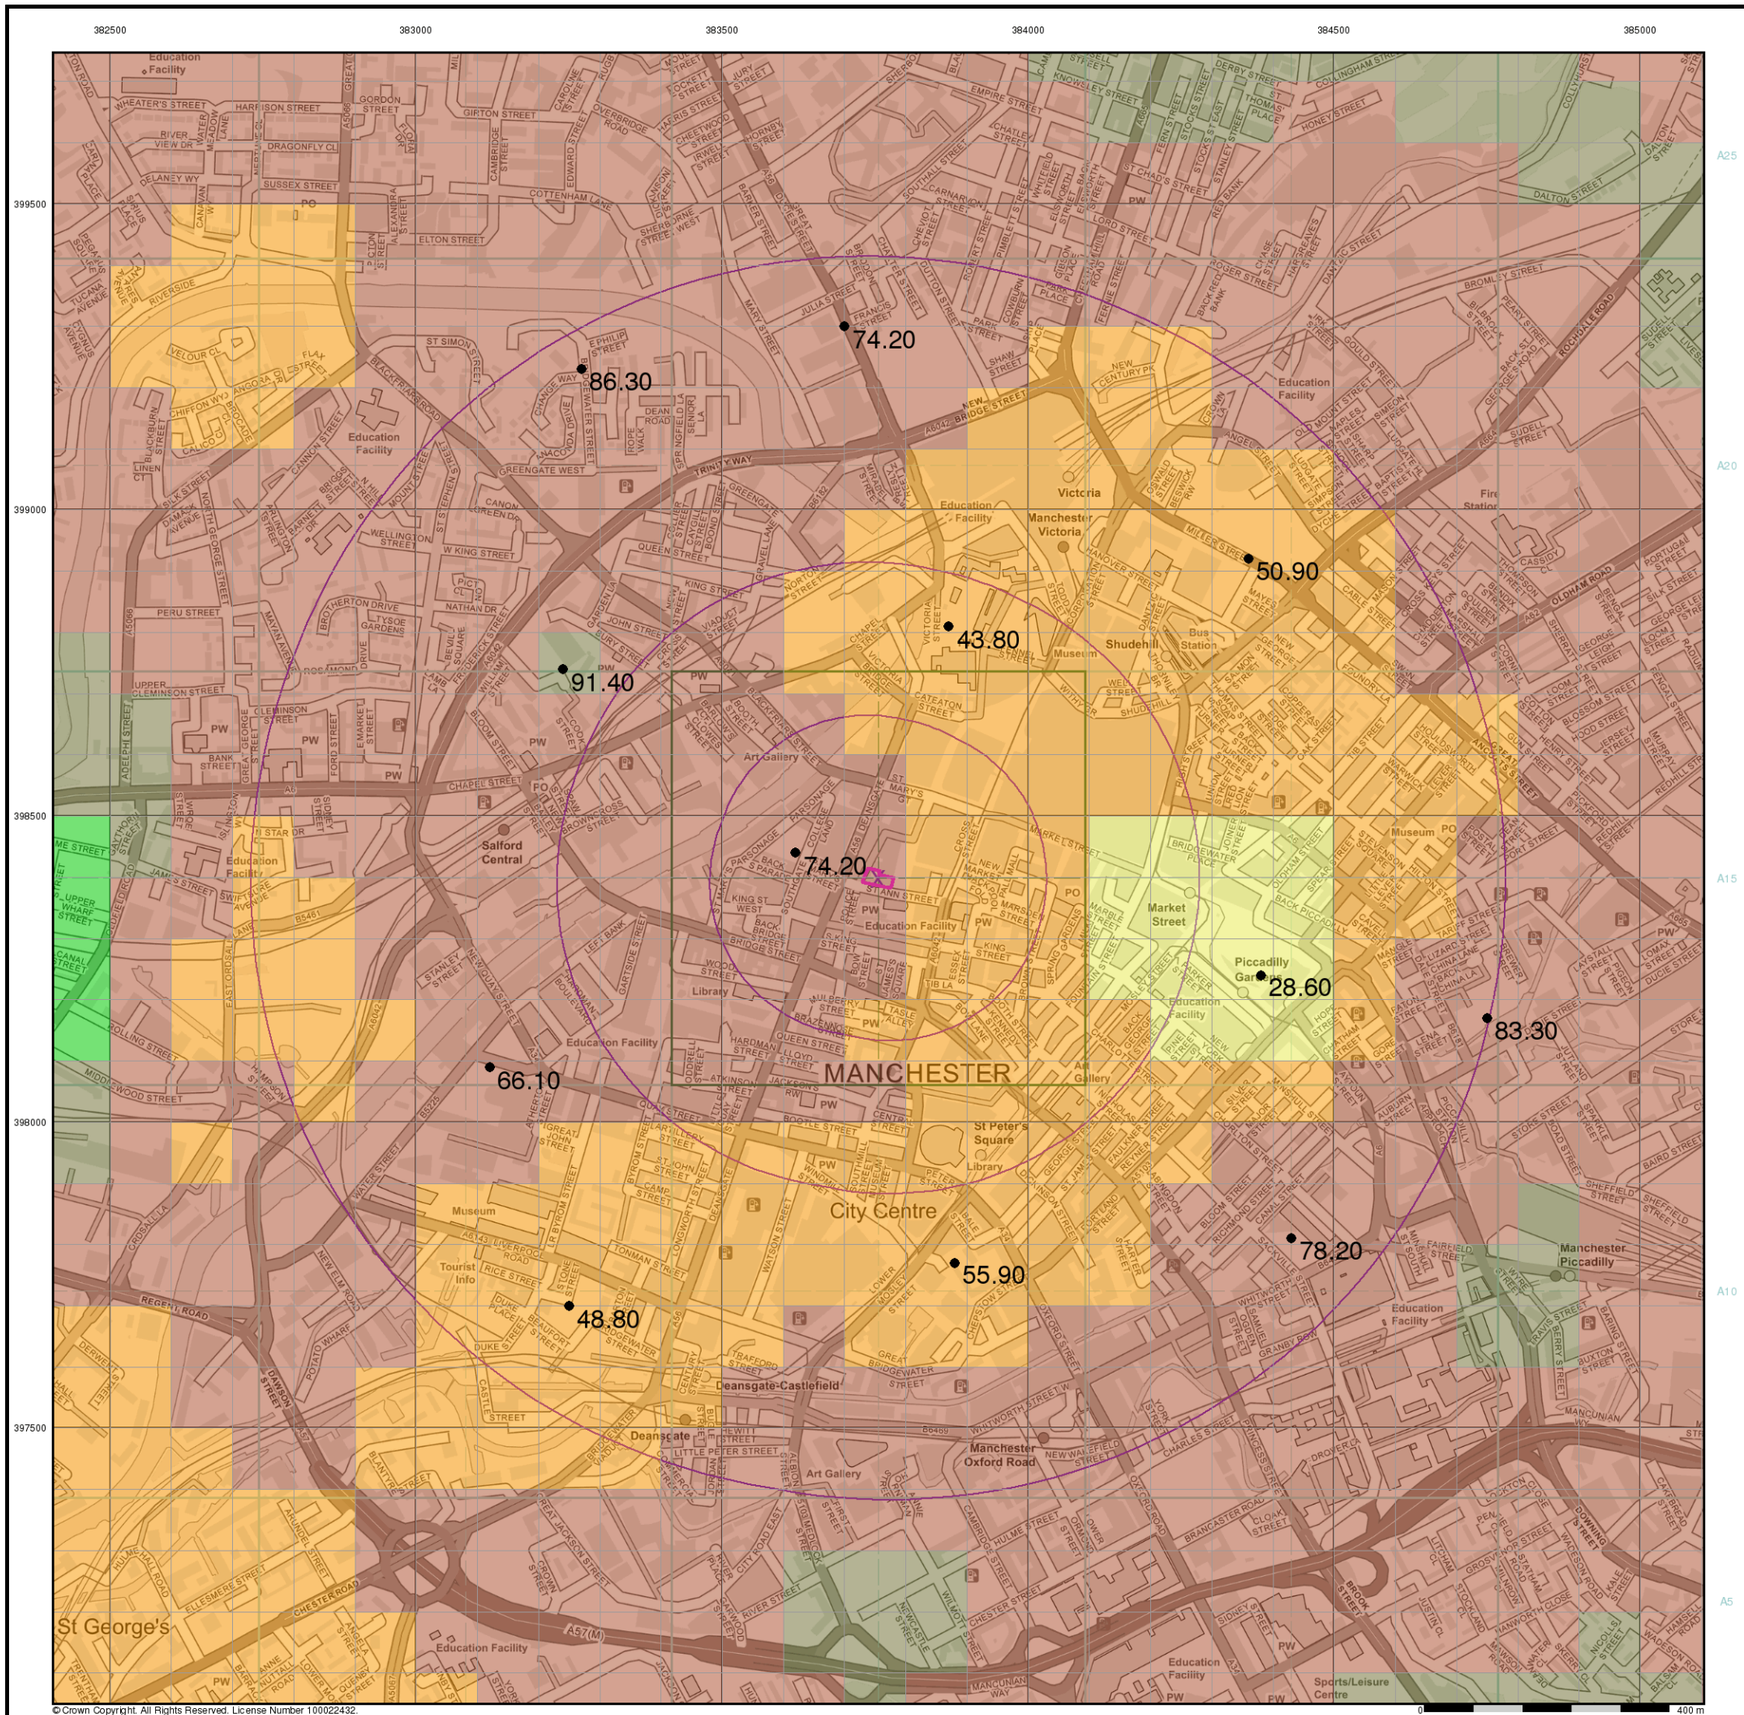


iGeo

## General

Specified Site | Specified Buffer(s) | X Bearing Reference Point


## Urban Soil Chemistry Chromium

● BGS Urban Soil Chemistry Measured Concentration Values (mg/kg)

Chromium Concentrations mg/kg

- < 20
- 20 - 40
- 40 - 60
- 60 - 90
- 90 - 120
- 120 - 180
- > 180

## Urban Soil Chemistry Chromium - Slice A

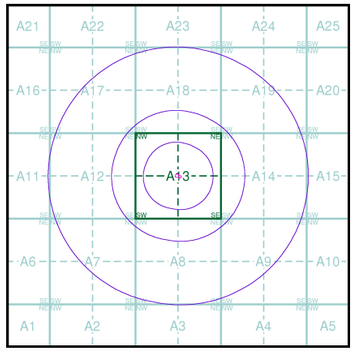


## Order Details


| | |
|---|---|
| Order Details: | 353493473_1_1 |
| Customer Ref: | 5346 |
| National Grid Reference: | 383750, 398400 |
| Slice: | A |
| Site Area (Ha): | 0.1 |
| Search buffer (m): | 1000 |

## Site Details

Equitable Building, 28 St. Anns Square, MANCHESTER, M2 7JB


Landmark INFORMATION GROUP

Tel: 0844 844 9952
Fax: 0844 844 9951
Web: www.envirocheck.co.uk

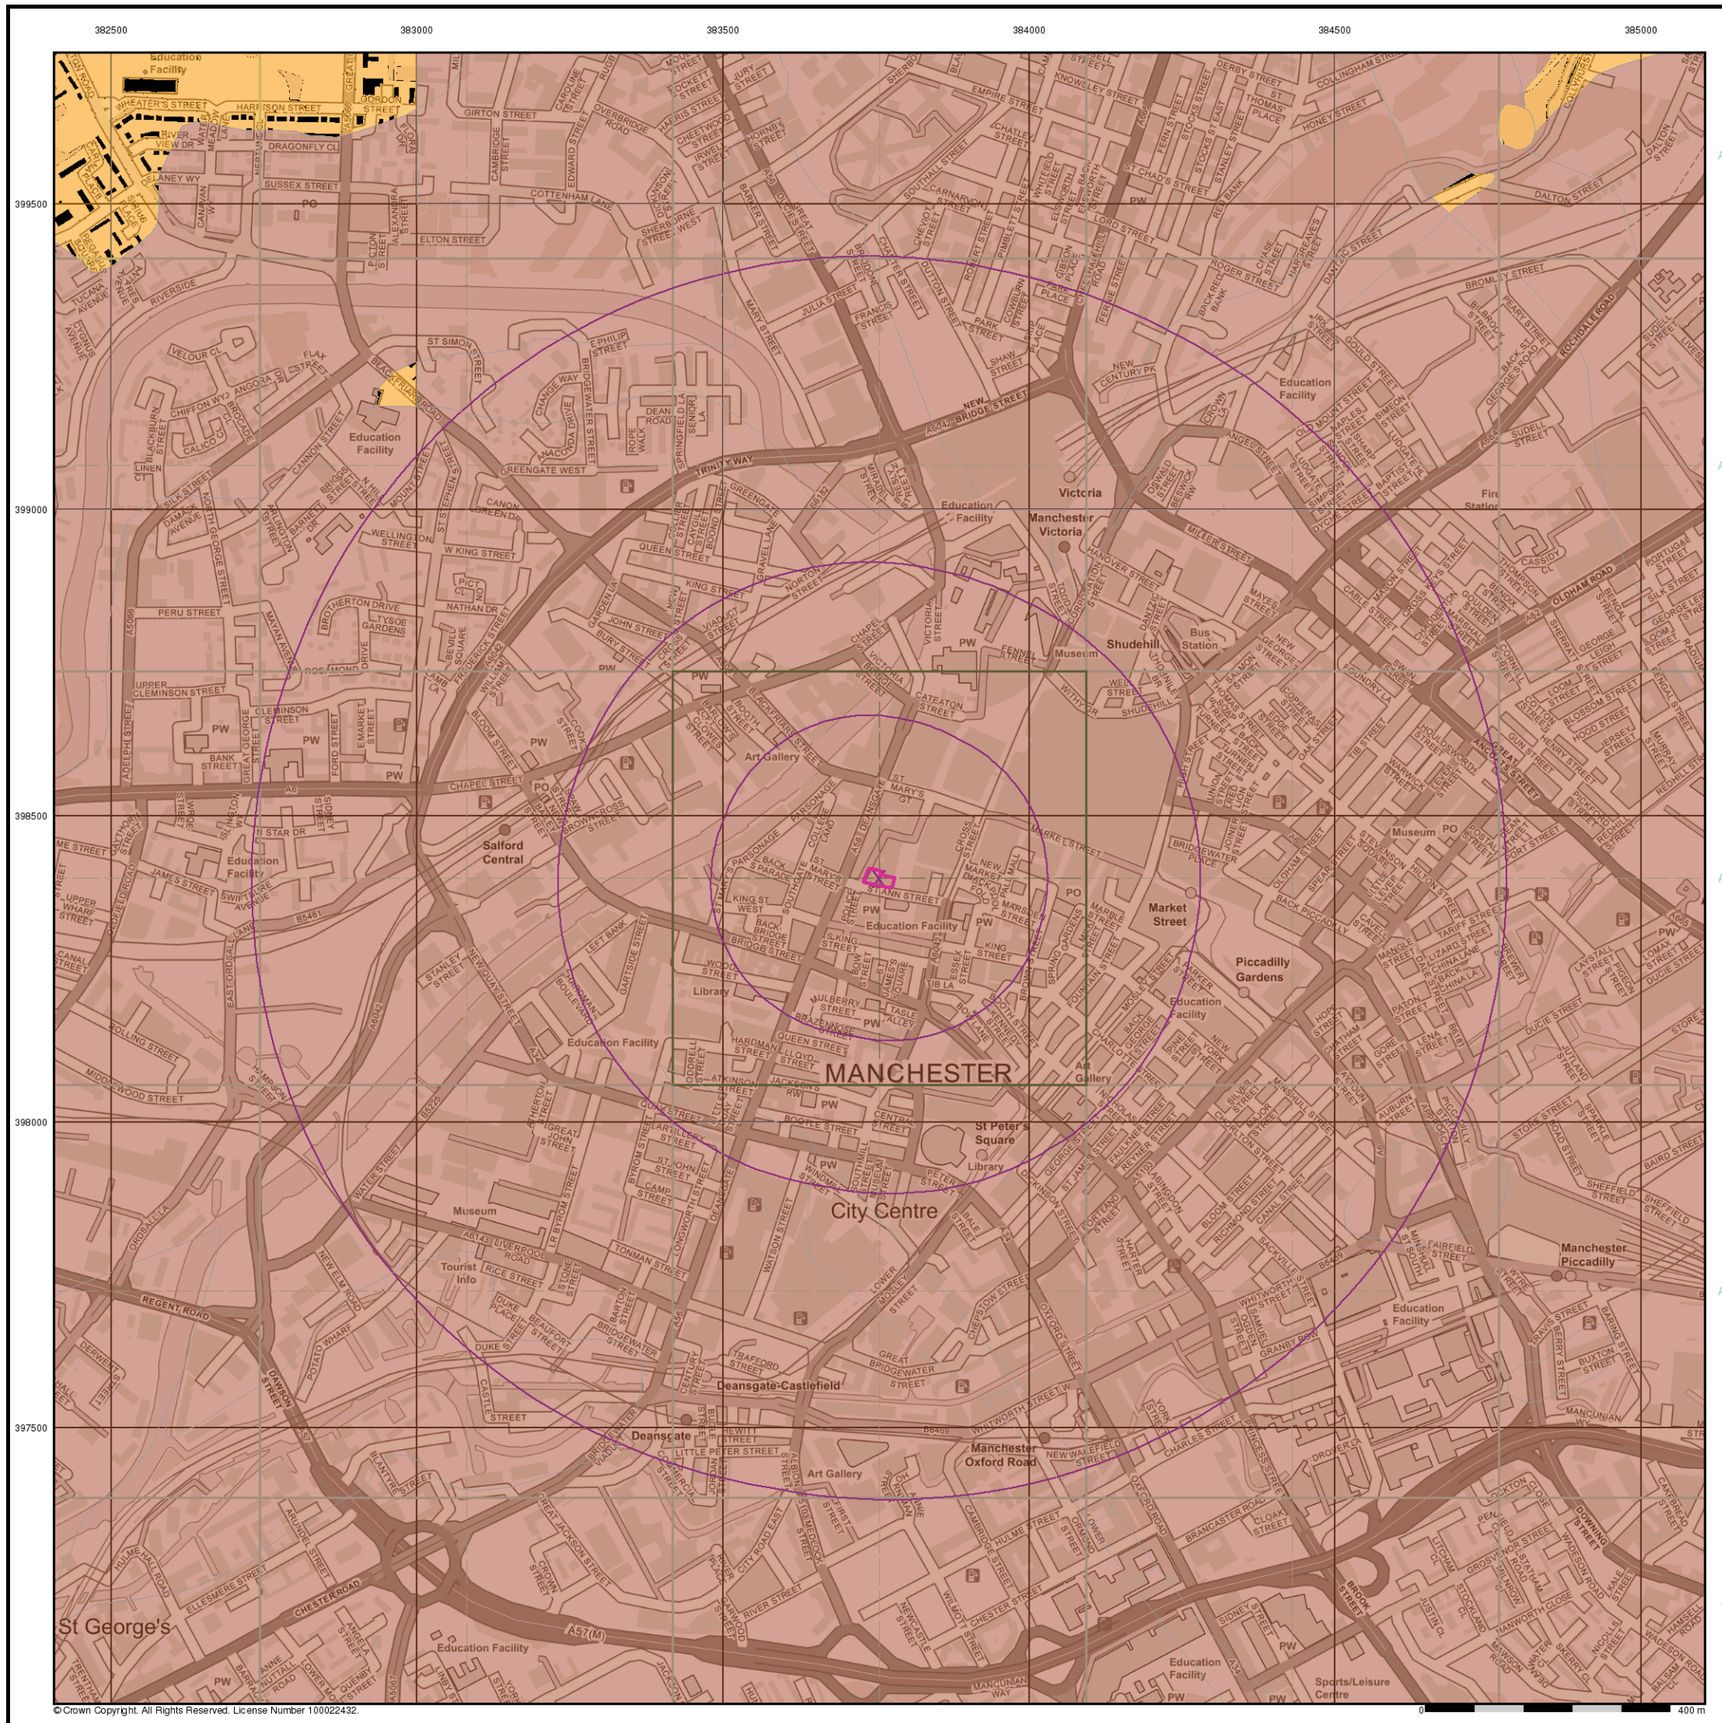


© Crown Copyright. All Rights Reserved. License Number 100022432.

A1 A2 A3 A4 A5

## General


Specified Site | Specified Buffer(s) | X Bearing Reference Point

## Estimated Soil Chemistry Chromium

Chromium Concentrations mg/kg

- < 20
- 20 - 40
- 40 - 60
- 60 - 90
- 90 - 120
- 120 - 180
- > 180

## Estimated Soil Chemistry Chromium - Slice A

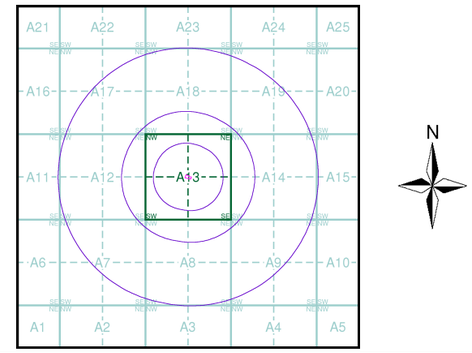



## Order Details

| | |
|---|---|
| Order Details: | 353493473_1_1 |
| Customer Ref: | 5346 |
| National Grid Reference: | 383750, 398400 |
| Slice: | A |
| Site Area (Ha): | 0.1 |
| Search buffer (m): | 1000 |

## Site Details

Equitable Building, 28 St. Anns Square, MANCHESTER, M2 7JB

Landmark INFORMATION GROUP
Tel: 0844 844 9952
Fax: 0844 844 9951
Web: www.envirocheck.co.uk

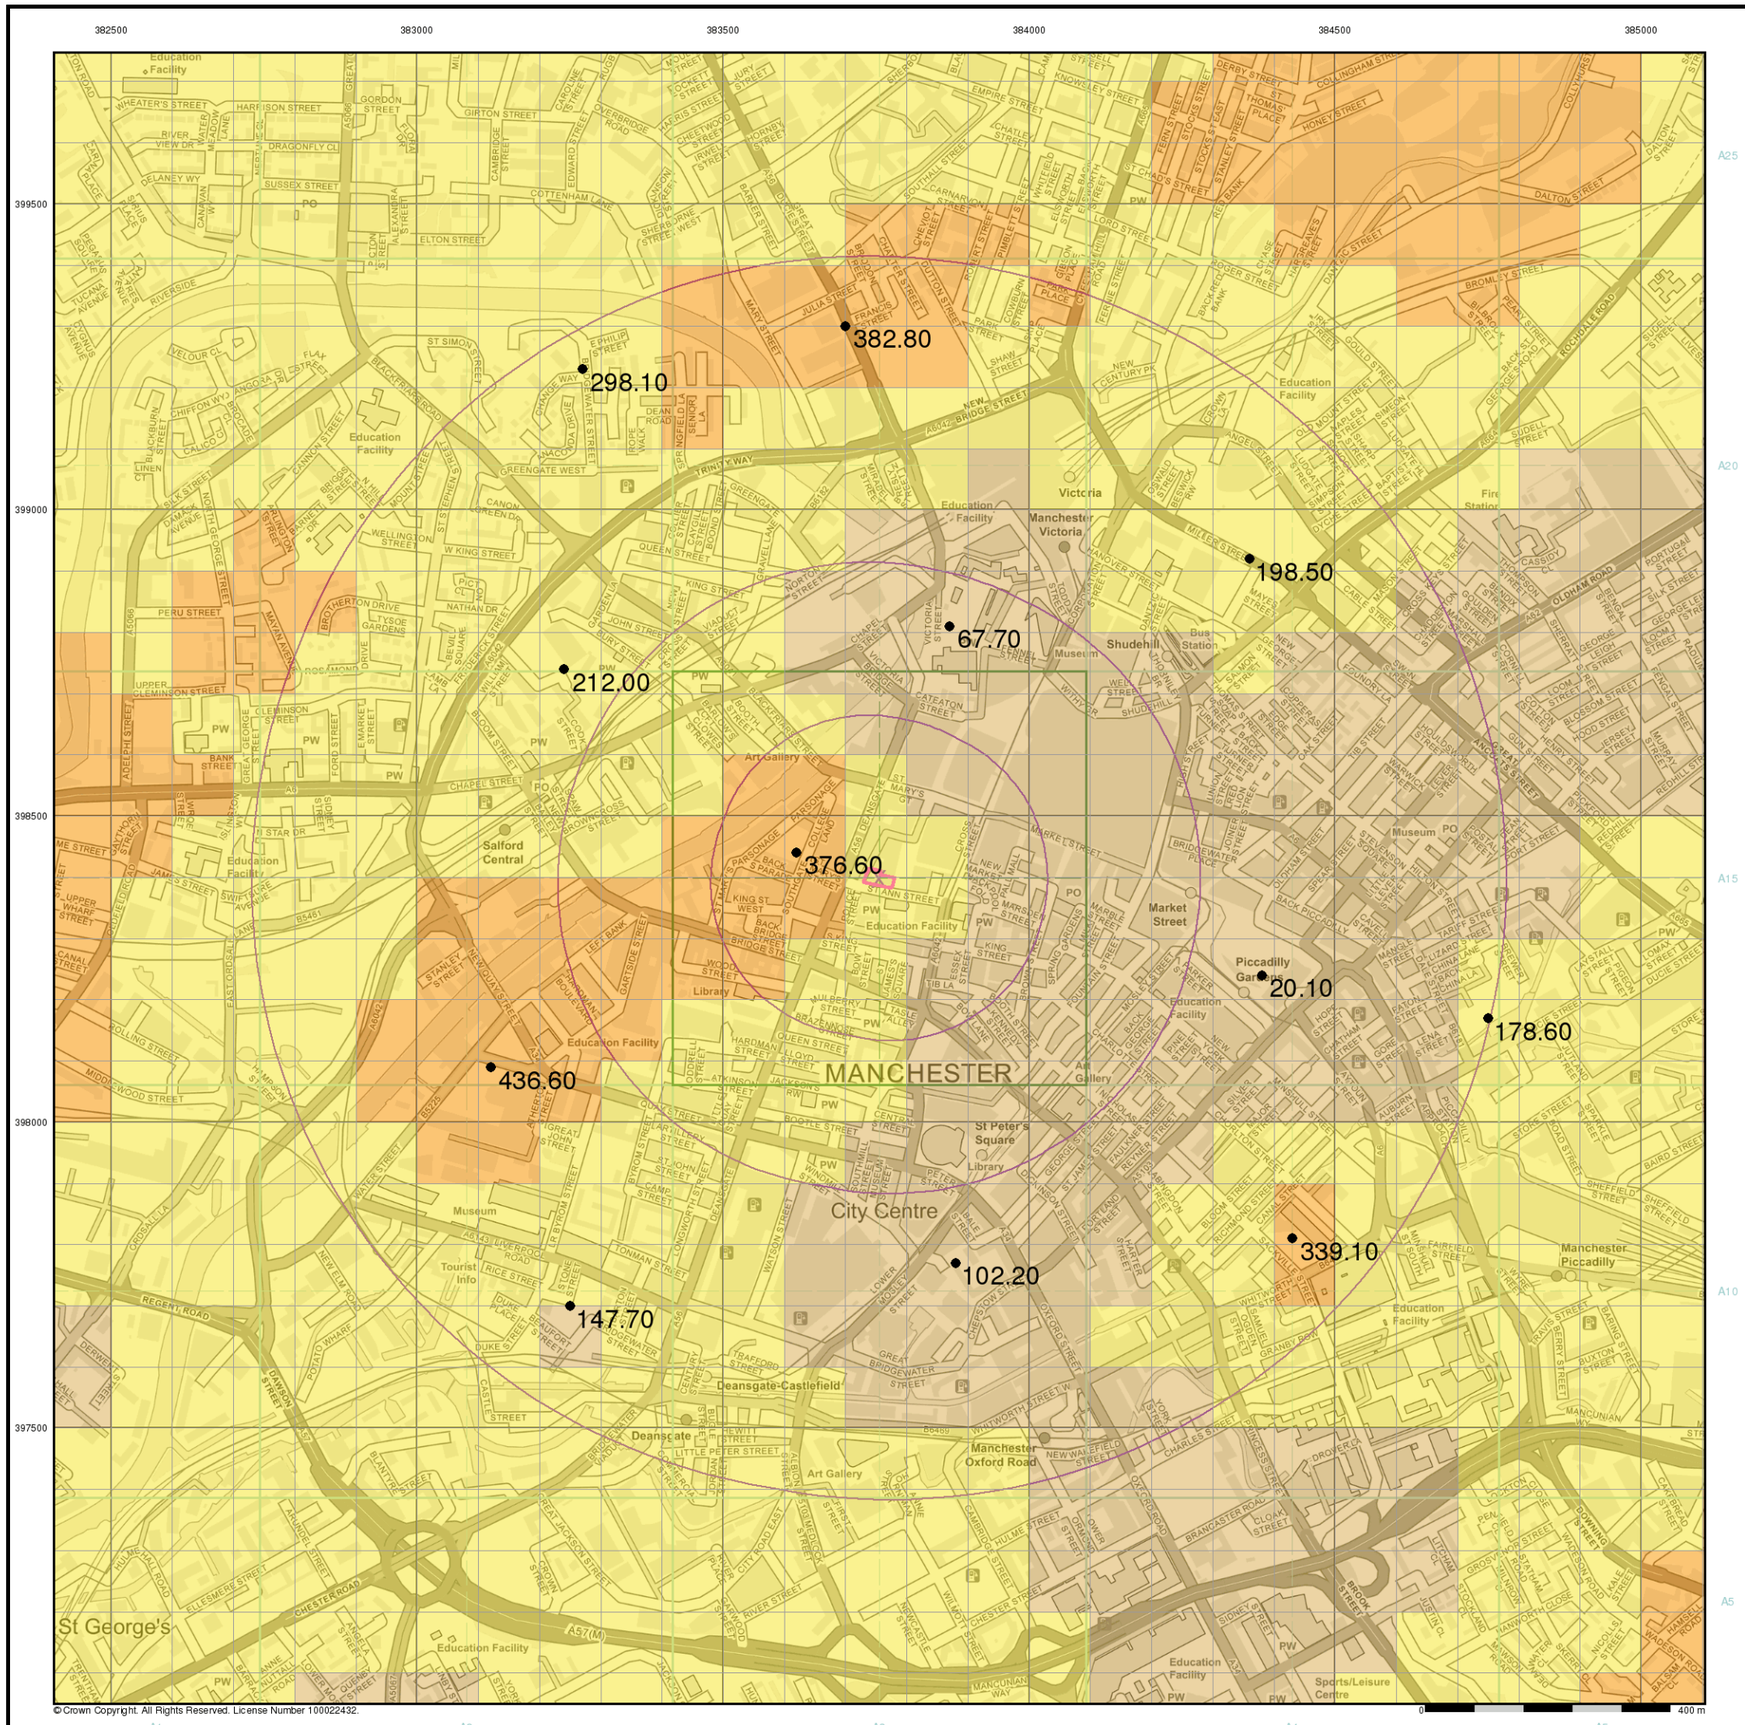


## General

Specified Site | Specified Buffer(s) | X Bearing Reference Point


## Urban Soil Chemistry Lead

● BGS Urban Soil Chemistry Measured Concentration Values (mg/kg)

Lead Concentrations mg/kg

| |
|---|
| < 150 |
| 150 - 300 |
| 300 - 600 |
| 600 - 900 |
| > 900 |

## Urban Soil Chemistry Lead - Slice A

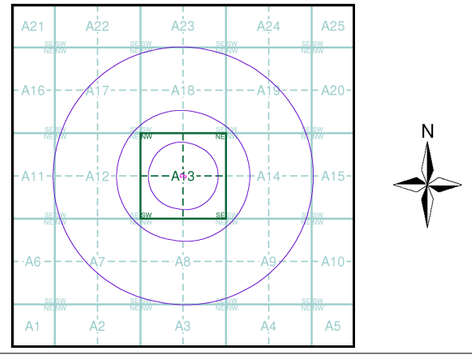



## Order Details

| | |
|---|---|
| Order Details: | 353493473_1_1 |
| Customer Ref: | 5346 |
| National Grid Reference: | 383750, 398400 |
| Slice: | A |
| Site Area (Ha): | 0.1 |
| Search buffer (m): | 1000 |

## Site Details

Equitable Building, 28 St. Anns Square, MANCHESTER, M2 7JB

Landmark INFORMATION GROUP
Tel: 0844 844 9952
Fax: 0844 844 9951
Web: www.envirocheck.co.uk

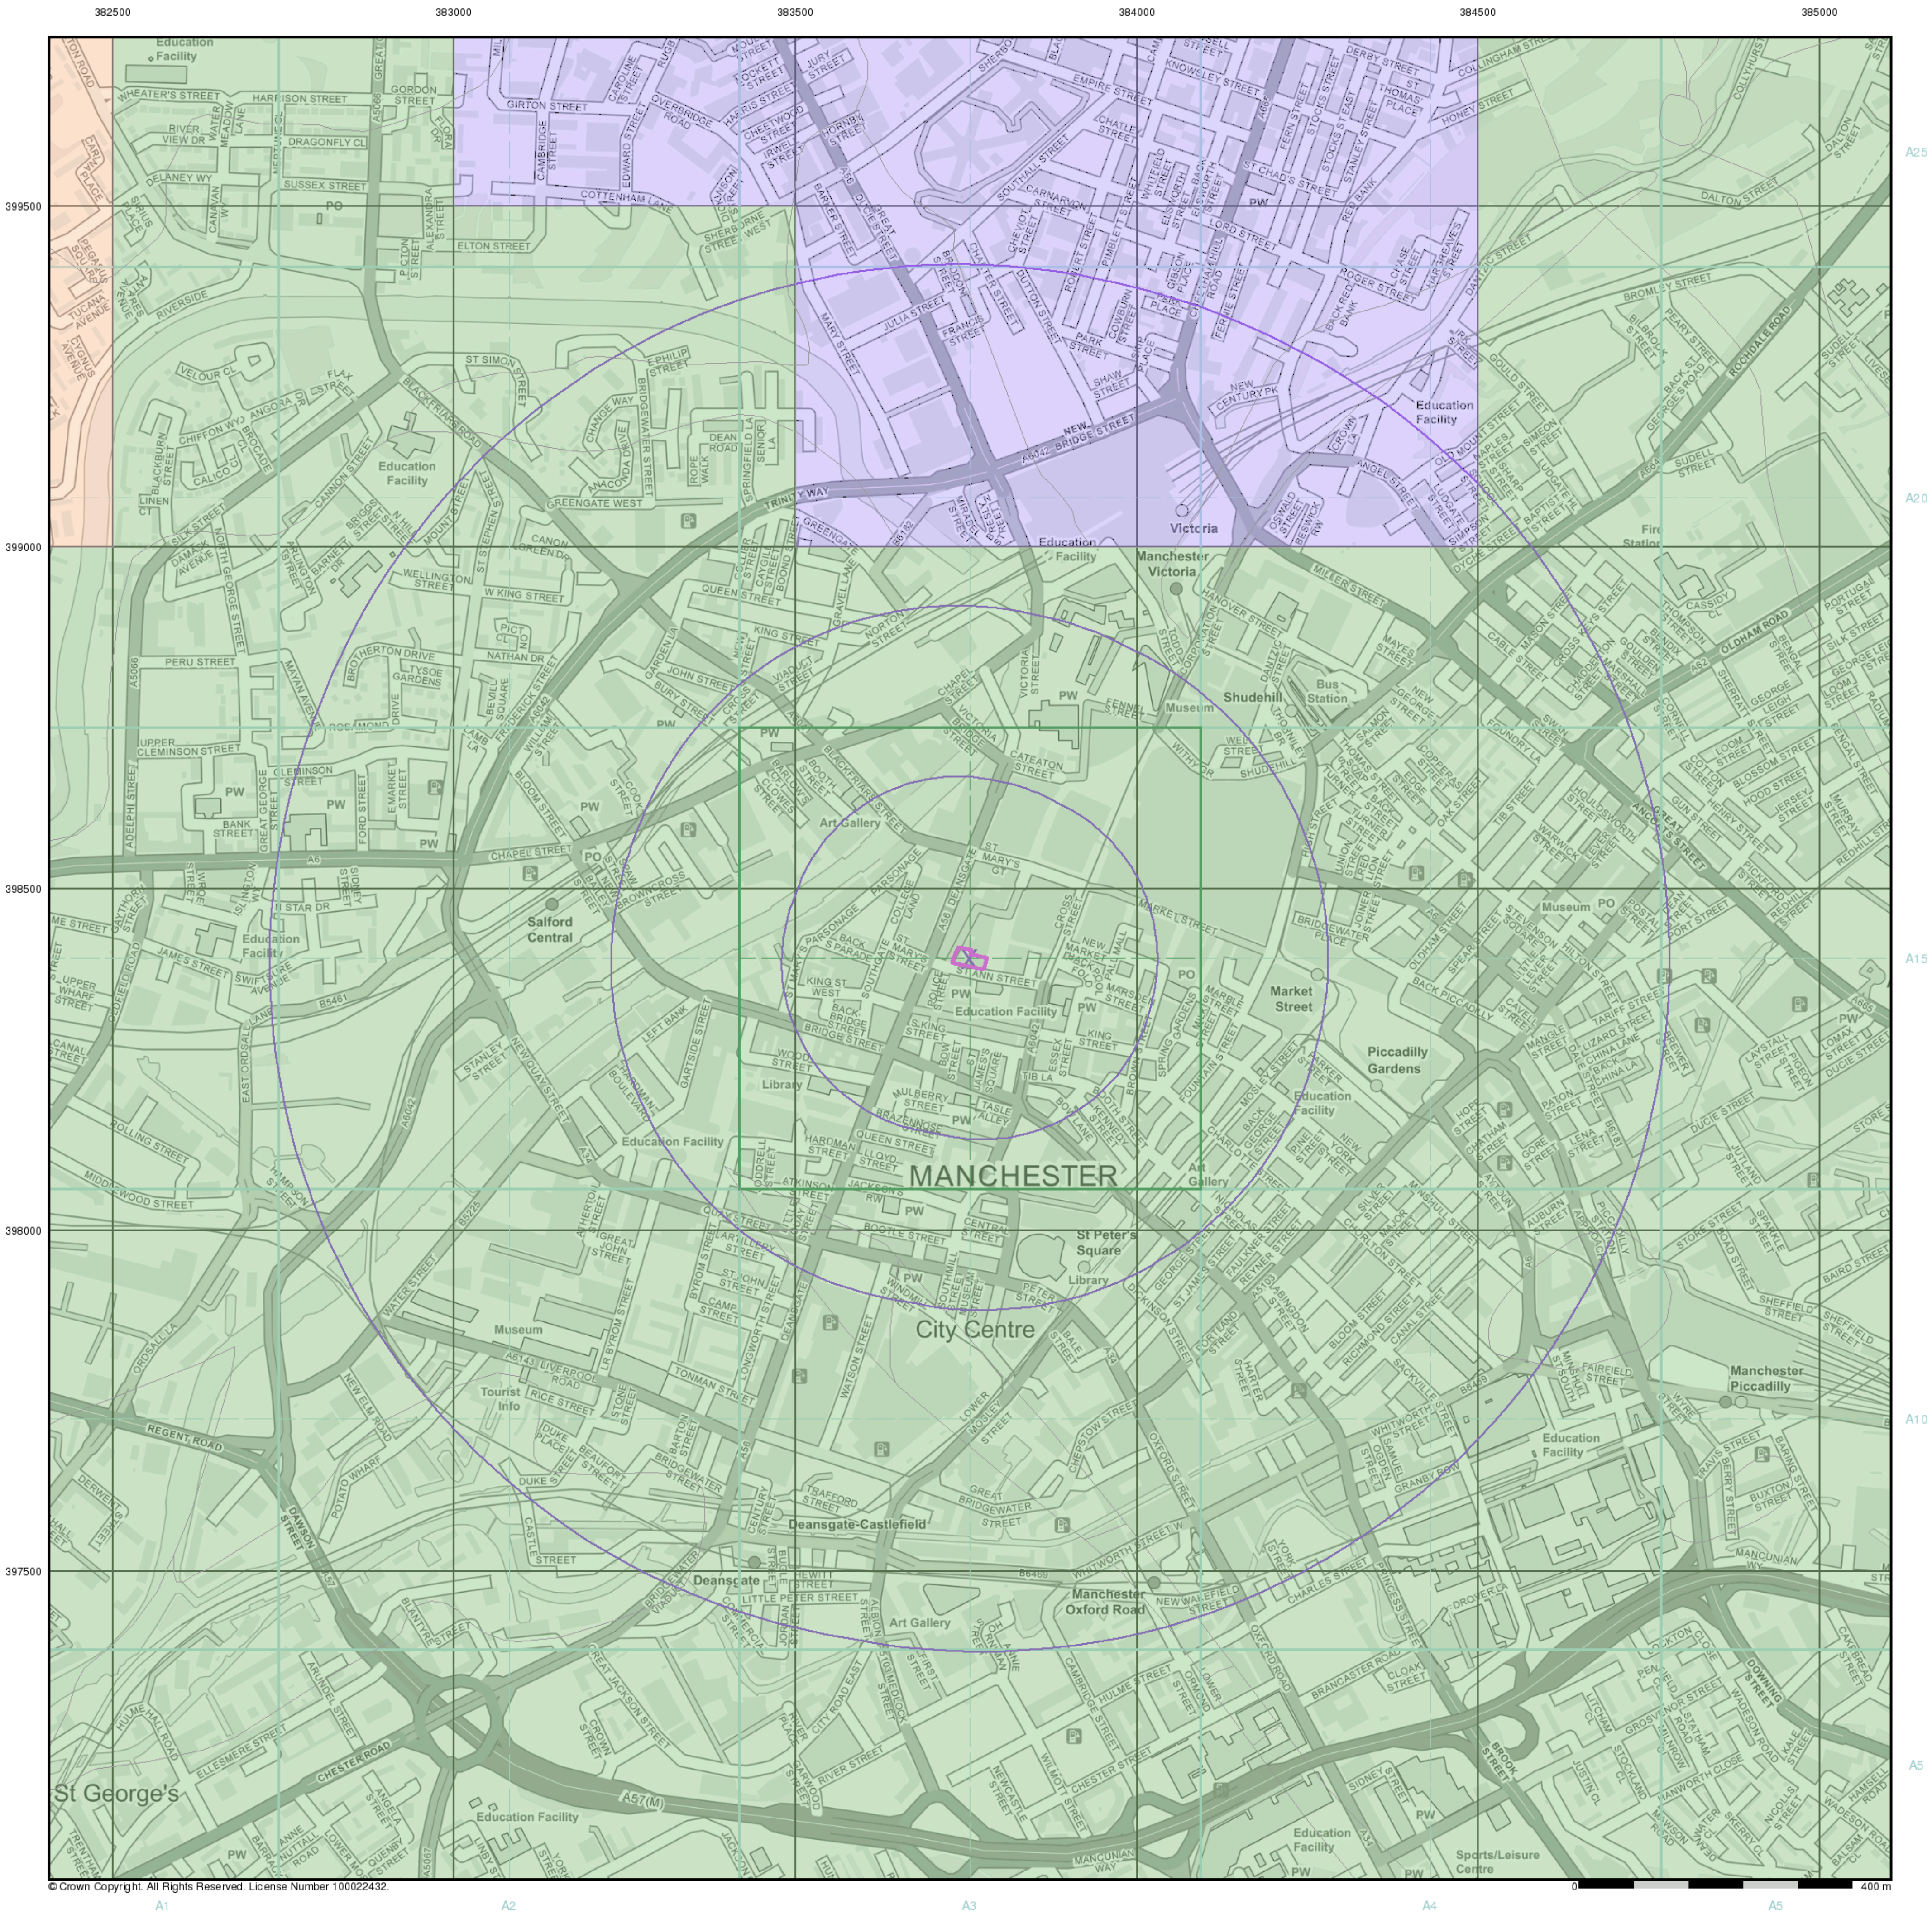


© Crown Copyright. All Rights Reserved. License Number 100022432.

iGeo

## General


Specified Site — Specified Buffer(s) — X Bearing Reference Point

## Estimated Soil Chemistry Lead

Lead Concentrations mg/kg

| Colour | Concentration |
|---|---|
| Orange | <100 mg/kg |
| Green | 100 - 200 |
| Purple | 200 - 300 |
| Tan | 300 - 600 |
| Blue | 600 - 1200 |
| Cyan | >1200 |

## Estimated Soil Chemistry Lead - Slice A

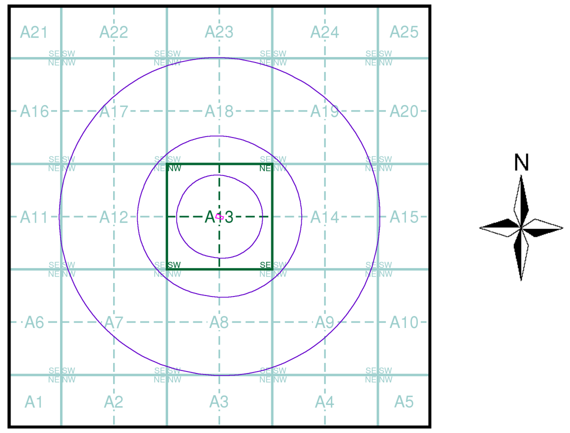



## Order Details

Order Details: 353493473_1_1
Customer Ref: 5346
National Grid Reference: 383750, 398400
Slice: A
Site Area (Ha): 0.1
Search buffer (m): 1000

## Site Details

Equitable Building, 28 St. Anns Square, MANCHESTER, M2 7JB

Landmark INFORMATION GROUP
Tel: 0844 844 9952
Fax: 0844 844 9951
Web: www.envirocheck.co.uk

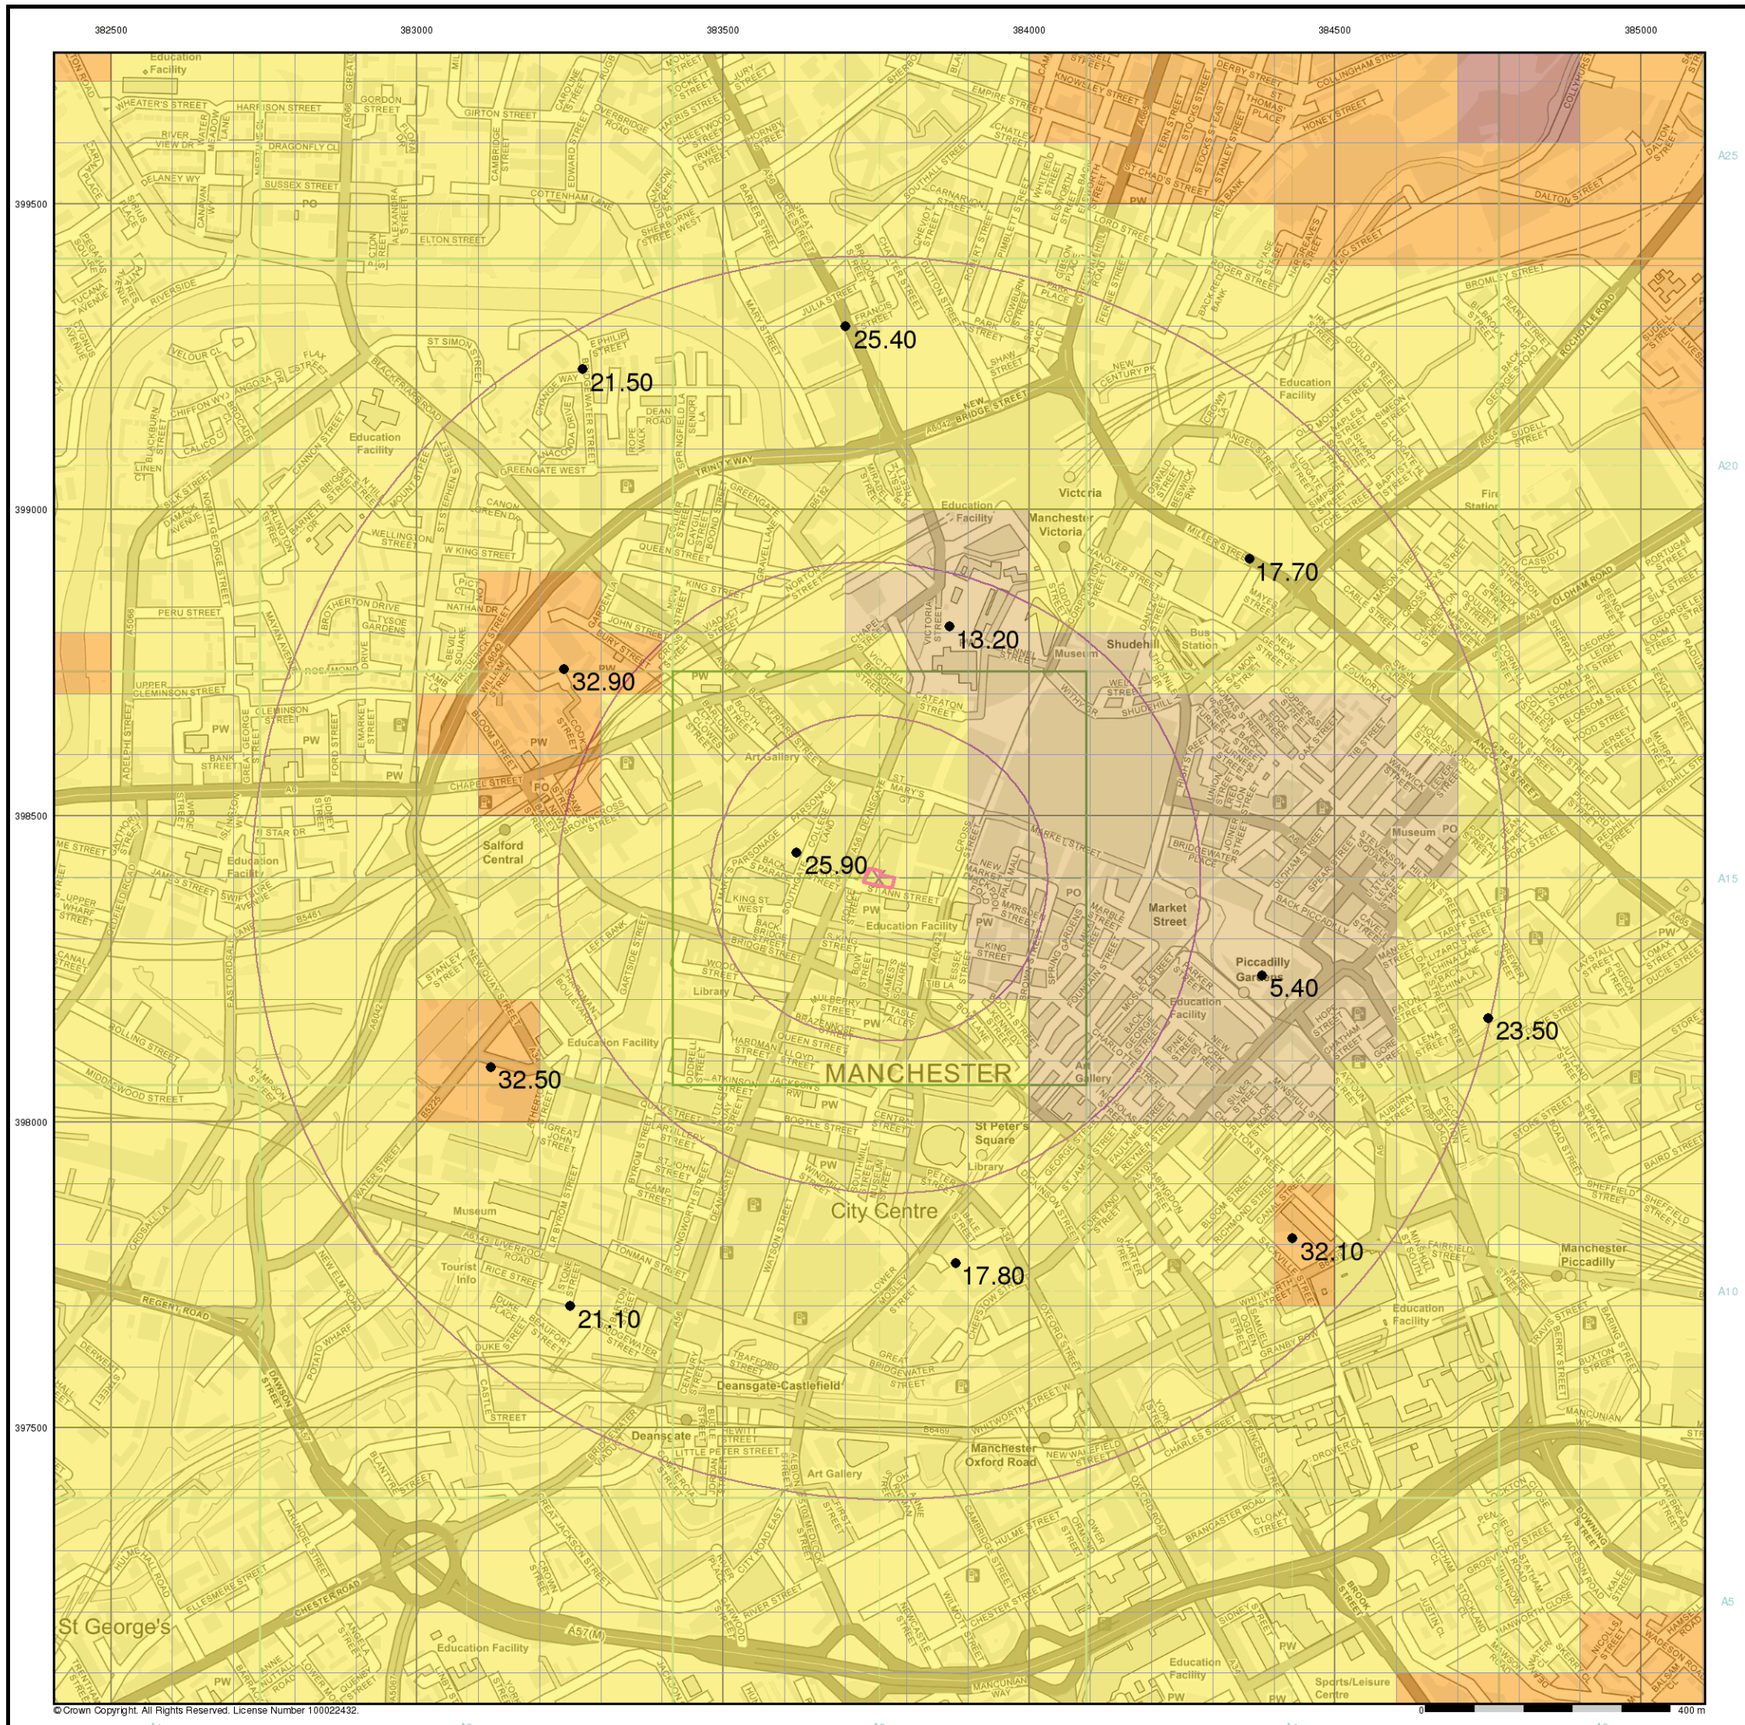


© Crown Copyright. All Rights Reserved. License Number 100022432.

iGeo

## General

Specified Site | Specified Buffer(s) | X Bearing Reference Point


## Urban Soil Chemistry Nickel

● BGS Urban Soil Chemistry Measured Concentration Values (mg/kg)

Nickel Concentrations mg/kg

- < 15
- 15 - 30
- 30 - 45
- 45 - 60
- 60 - 80
- 80 - 100
- > 100

## Urban Soil Chemistry Nickel - Slice A

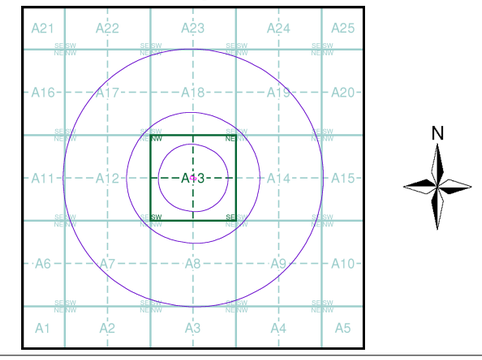


## Order Details


| | |
|---|---|
| Order Details: | 353493473_1_1 |
| Customer Ref: | 5346 |
| National Grid Reference: | 383750, 398400 |
| Slice: | A |
| Site Area (Ha): | 0.1 |
| Search buffer (m): | 1000 |

## Site Details

Equitable Building, 28 St. Anns Square, MANCHESTER, M2 7JB

Landmark INFORMATION GROUP

Tel: 0844 844 9952
Fax: 0844 844 9951
Web: www.envirocheck.co.uk

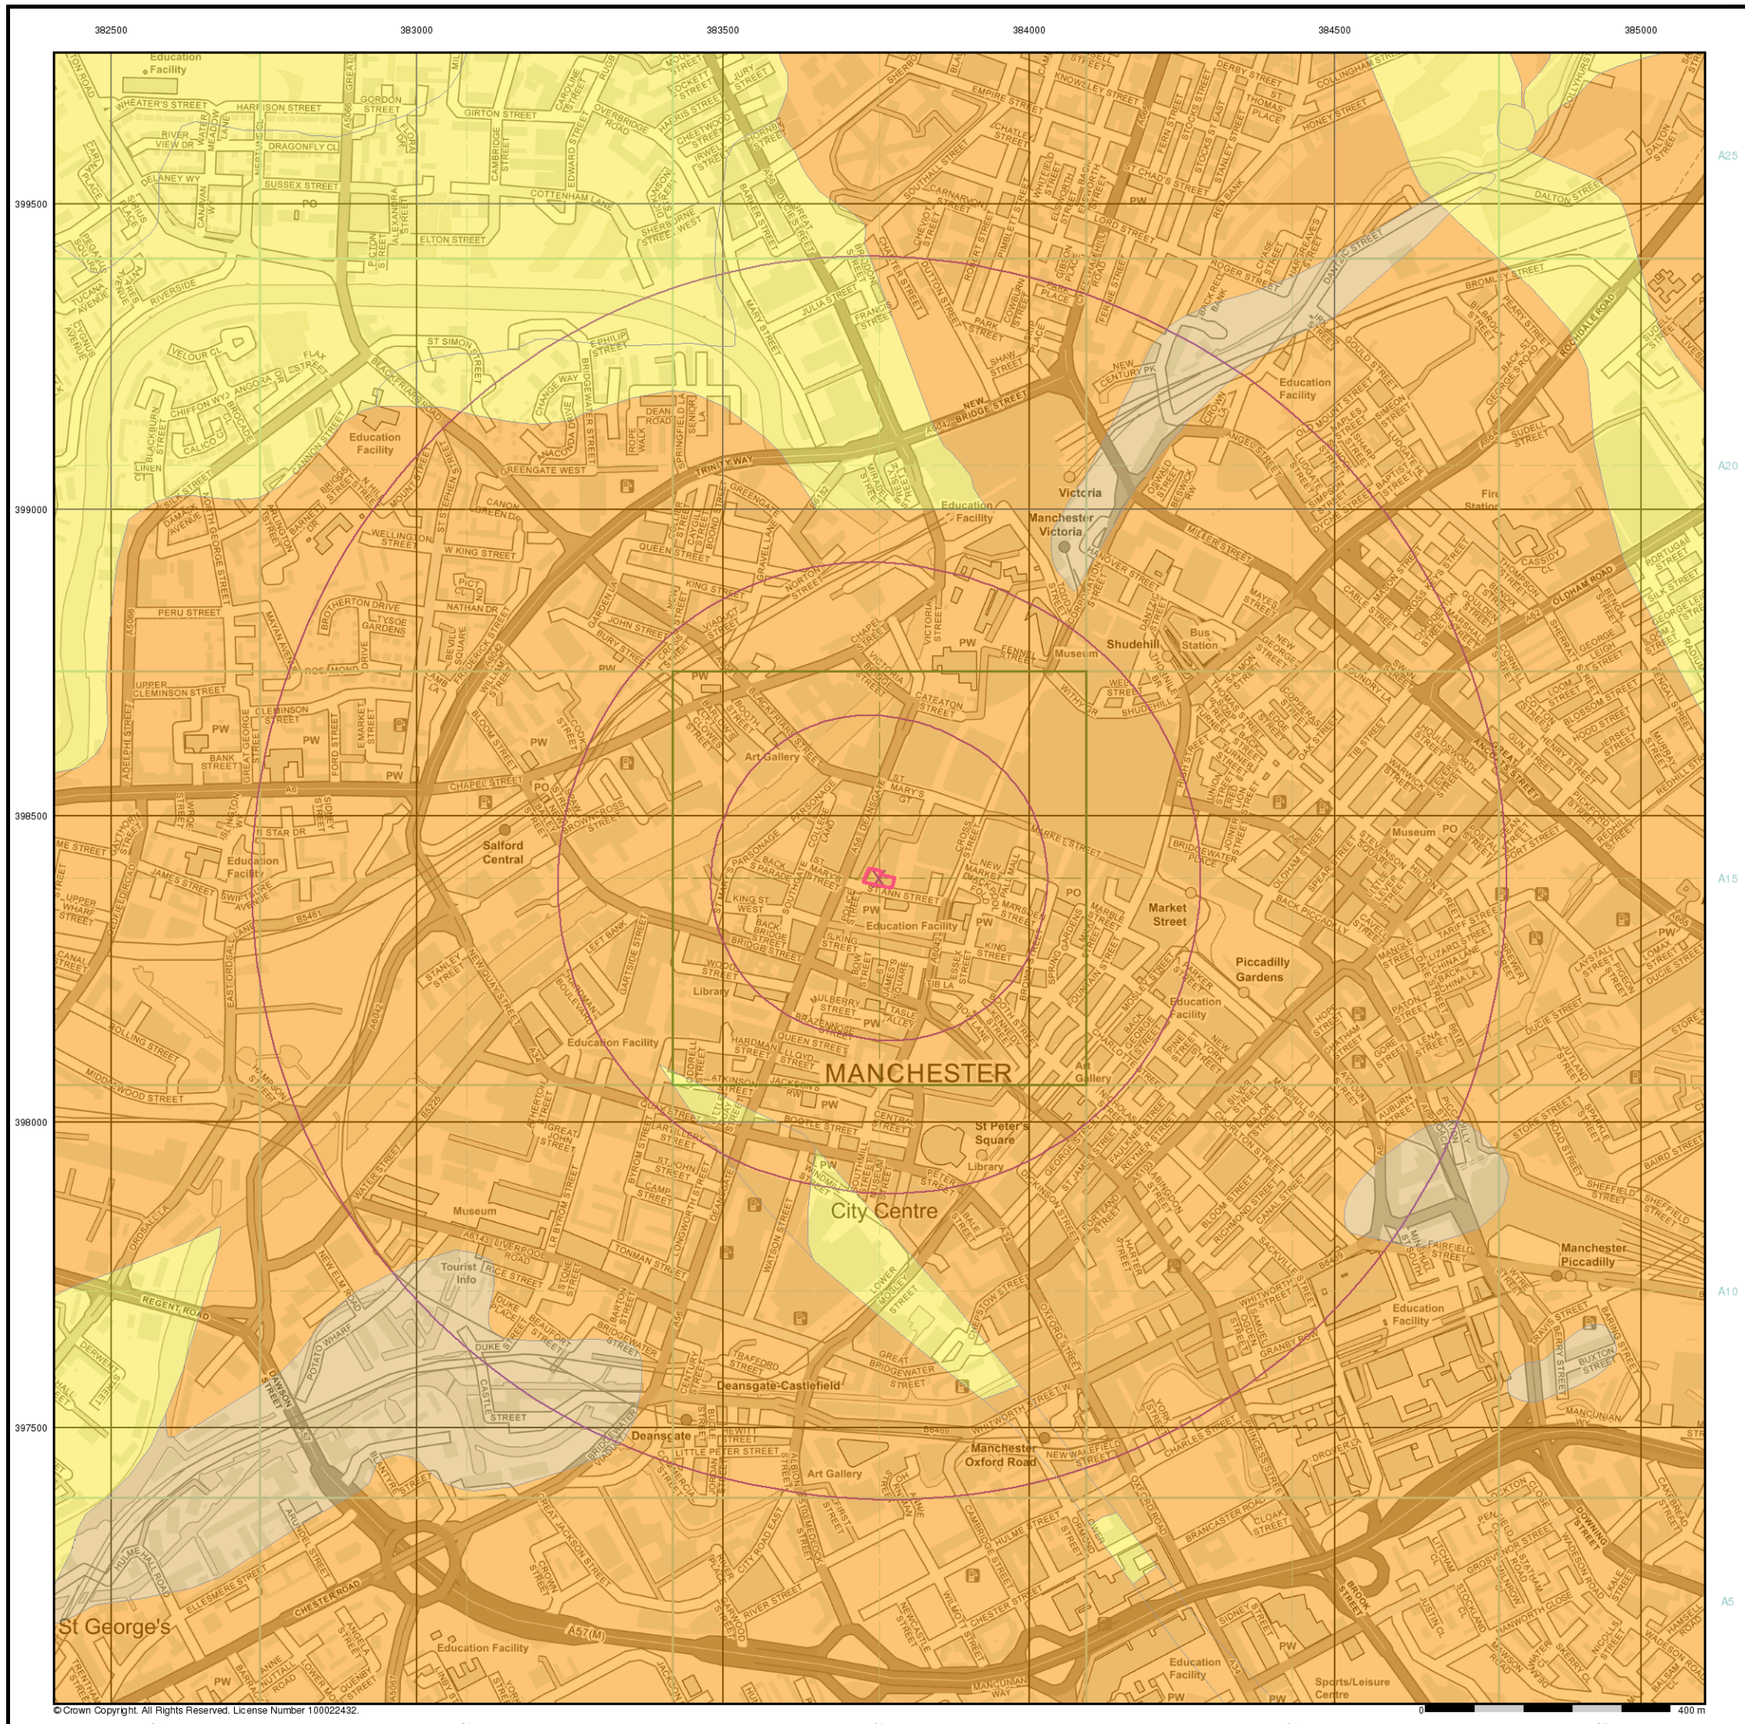


© Crown Copyright. All Rights Reserved. License Number 100022432.

## General


Specified Site | Specified Buffer(s) | X Bearing Reference Point

## Estimated Soil Chemistry Nickel

Nickel Concentrations mg/kg

- < 15
- 15 - 30
- 30 - 45
- 45 - 60
- 60 - 80
- 80 - 100
- > 100

## Estimated Soil Chemistry Nickel - Slice A

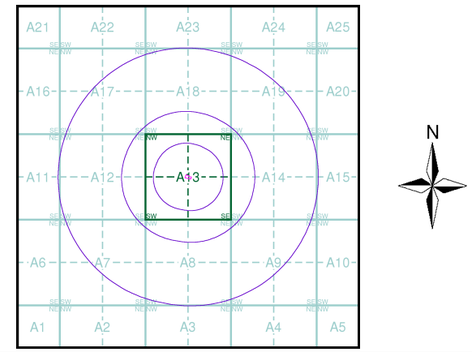



## Order Details

| | |
|---|---|
| Order Details: | 353493473_1_1 |
| Customer Ref: | 5346 |
| National Grid Reference: | 383750, 398400 |
| Slice: | A |
| Site Area (Ha): | 0.1 |
| Search buffer (m): | 1000 |

## Site Details

Equitable Building, 28 St. Anns Square, MANCHESTER, M2 7JB

Landmark INFORMATION GROUP
Tel: 0844 844 9952
Fax: 0844 844 9951
Web: www.envirocheck.co.uk

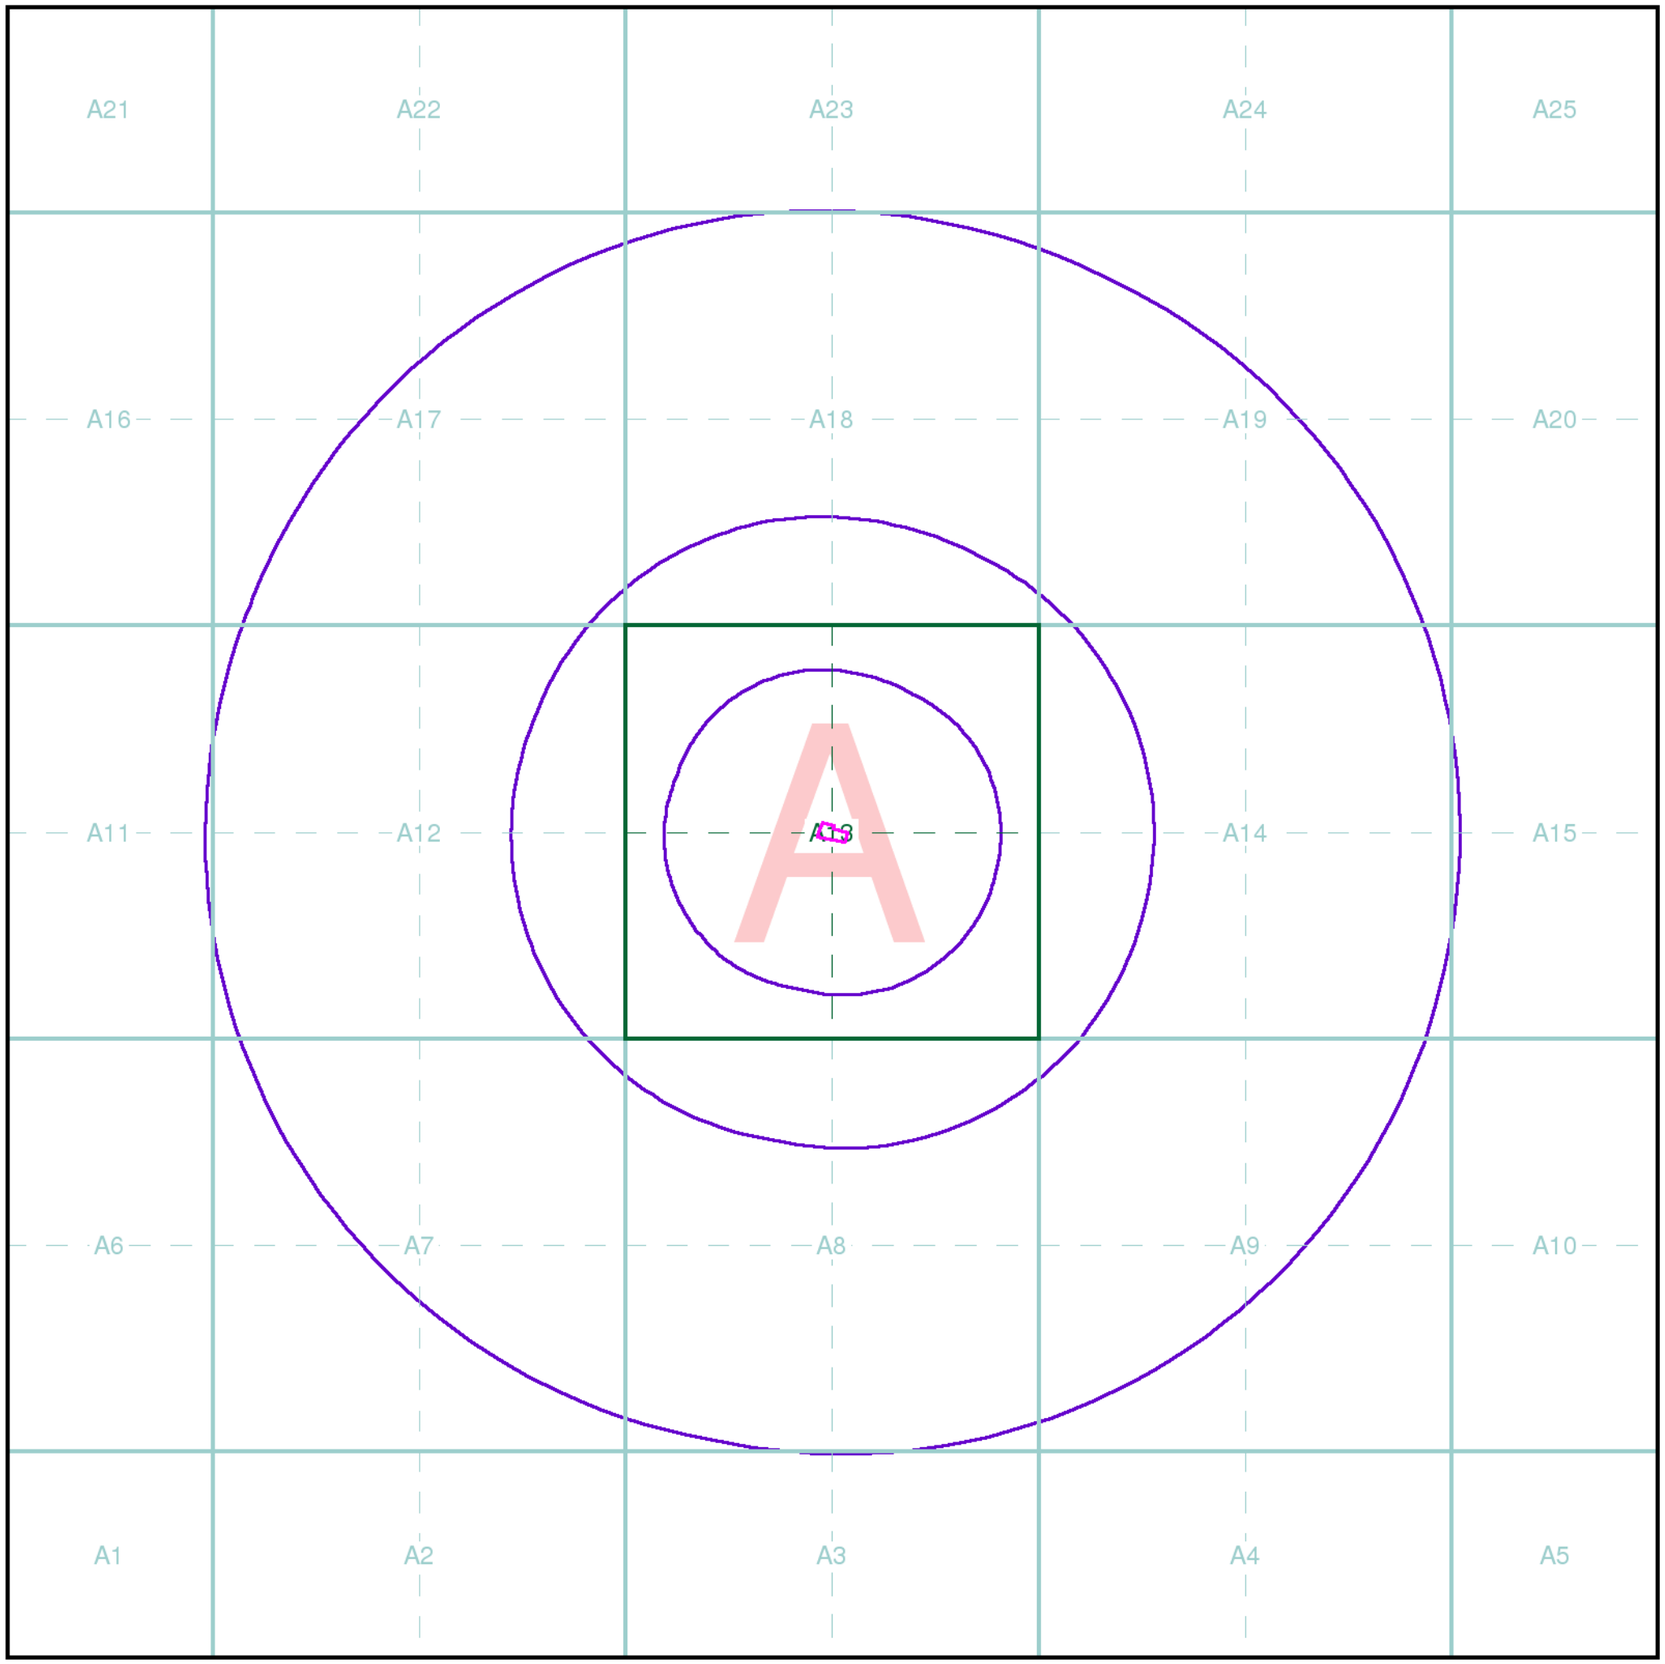


## Index Map

For ease of identification, your site and buffer have been split into Slices, Segments and Quadrants. These are illustrated on the Index Map opposite and explained further below.

**Slice**
Each slice represents a 1:10,000 plot area (2.7km x 2.7km) for your site and buffer. A large site and buffer may be made up of several slices (represented by a red outline), that are referenced by letters of the alphabet, starting from the bottom left corner of the slice "grid". This grid does not relate to National Grid lines but is designed to give best fit over the site and buffer.

**Segment**
A segment represents a 1:2,500 plot area. Segments that have plot files associated with them are shown in dark green, others in light blue. These are numbered from the bottom left hand corner within each slice.

**Quadrant**
A quadrant is a quarter of a segment. These are labelled as NW, NE, SW, SE and are referenced in the datasheet to allow features to be quickly located on plots. Therefore a feature that has a quadrant reference of A7NW will be in Slice A, Segment 7 and the NW Quadrant.

A selection of organisations who provide data within this report:

Envirocheck reports are compiled from 136 different sources of data.

## Client Details

Dr B Rice-Birchall, iD GeoEnvironmental Ltd, Caledonian House, Tatton Street, Knutsford, Cheshire, WA16 6AG

## Order Details

| | |
|---|---|
| Order Number: | 353493473_1_1 |
| Customer Ref: | 5346 |
| National Grid Reference: | 383750, 398400 |
| Site Area (Ha): | 0.1 |
| Search Buffer (m): | 1000 |

## Site Details

Equitable Building, 28 St. Anns Square, MANCHESTER, M2 7JB

**Full Terms and Conditions can be found on the following link:**
http://www.landmarkinfo.co.uk/Terms/Show/515

Landmark INFORMATION GROUP
Tel: 0844 844 9952
Fax: 0844 844 9951
Web: www.envirocheck.co.uk

The Coal Authority

# CON29M
## coal mining report

EQUITABLE BUILDING, 28 ST ANN STREET, MANCHESTER, CHESHIRE, M2 7JB

## Known or potential coal mining risks

Future underground coal mining Page 4

## Further action

No further reports from the Coal Authority are required. Further information on any next steps can be found in our Professional opinion.

For more information on our reports please visit www.groundstability.com


## Professional opinion

According to the official mining information records held by the Coal Authority at the time of this search, evidence of, or the potential for, coal mining related features have been identified. It is unlikely that these features will impact on the stability of the enquiry boundary.

# Enquiry boundary

## Key

Approximate position of enquiry boundary shown

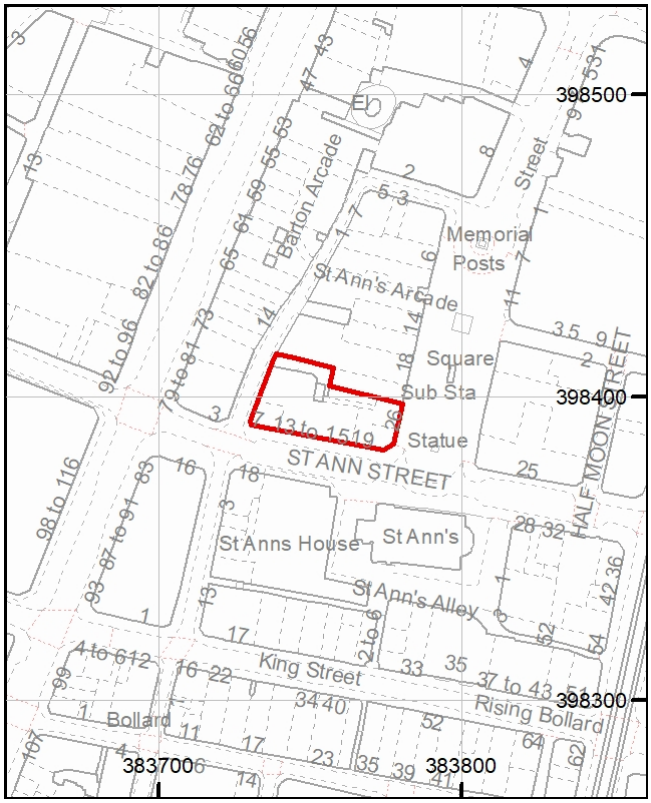


We can confirm that the location is **on the coalfield**

Map data

Reproduced by permission of Ordnance Survey on behalf of HMSO. © Crown copyright and database right 2018. All rights reserved. Ordnance Survey Licence number: 100020315.

This report is prepared in accordance with the latest Law Society's Guidance Notes 2018, the User Guide 2018 and the Coal Authority's Terms and Conditions applicable at the time the report was produced.

## Accessibility

If you would like this information in an alternative format, please contact our communications team on 0345 762 6848 or email communications@coal.gov.uk.

# Professional opinion

## Future development

If development proposals are being considered, technical advice relating to both the investigation of coal and former coal mines and their treatment should be obtained before beginning work on site. All proposals should apply specialist engineering practice required for former mining areas. No development should be undertaken that intersects, disturbs or interferes with any coal or coal mines without first obtaining the permission of the Coal Authority.

MINE GAS: Please note, if there are no recorded instances of mine gas within the enquiry boundary, this does not mean that mine gas is not present within the vicinity. The Coal Authority Mine Gas data is limited to only those sites where a Mine Gas incident has been recorded. Developers should be aware that the investigation of coal seams, mine workings or mine entries may have the potential to generate and/or displace underground gases. Associated risks both to the development site and any neighbouring land or properties should be fully considered when undertaking any ground works. The need for effective measures to prevent gases migrating onto any land or into any properties, either during investigation or remediation work, or after development must also be assessed and properly addressed. In these instances, the Coal Authority recommends that a more detailed Gas Risk Assessment is undertaken by a competent assessor.

If you are looking to develop, or undertake works, within a coal mining development high risk area your Local Authority planning department may require a Coal Mining Risk Assessment to be undertaken by a qualified mining geologist or engineer. Should you require any additional information then please contact the Coal Authority on 0345 762 6848 or email cmra@coal.gov.uk.

# Detailed findings

Information provided by the Coal Authority in this report is compiled in response to the Law Society's CON29M Coal Mining enquiries. The said enquiries are protected by copyright owned by the Law Society of 113 Chancery Lane, London WC2A 1PL.

The Coal Authority owns the copyright in this report and the information used to produce this report is protected by our database rights. All rights are reserved and unauthorised use is prohibited. If we provide a report for you, this does not mean that copyright and any other rights will pass to you. However, you can use the report for your own purposes.

## 1 Past underground coal mining

The property is not within a surface area that could be affected by any past recorded underground coal mining.

## 2 Present underground coal mining

The property is not within a surface area that could be affected by present underground mining.

## 3 Future underground coal mining

The property is not in an area where the Coal Authority has received an application for, and is currently considering whether to grant a licence to remove or work coal by underground methods.

The property is not in an area where a licence has been granted to remove or otherwise work coal using underground methods.

The property is not in an area likely to be affected from any planned future underground coal mining.

However, reserves of coal exist in the local area which could be worked at some time in the future.

No notices have been given, under section 46 of the Coal Mining Subsidence Act 1991, stating that the land is at risk of subsidence.

## 4 Mine entries

There are no recorded coal mine entries known to the Coal Authority within, or within 20 metres, of the boundary of the property.

## 5 Coal mining geology

The Coal Authority is not aware of any damage due to geological faults or other lines of weakness that have been affected by coal mining.

## 6 Past opencast coal mining

The property is not within the boundary of an opencast site from which coal has been removed by opencast methods.

## 7 Present opencast coal mining

The property does not lie within 200 metres of the boundary of an opencast site from which coal is being removed by opencast methods.

## 8 Future opencast coal mining

There are no licence requests outstanding to remove coal by opencast methods within 800 metres of the boundary.

The property is not within 800 metres of the boundary of an opencast site for which a licence to remove coal by opencast methods has been granted.

## 9 Coal mining subsidence

The Coal Authority has not received a damage notice or claim for the subject property, or any property within 50 metres of the enquiry boundary, since 31 October 1994.

There is no current Stop Notice delaying the start of remedial works or repairs to the property.

The Coal Authority is not aware of any request having been made to carry out preventive works before coal is worked under section 33 of the Coal Mining Subsidence Act 1991.

## 10 Mine gas

The Coal Authority has no record of a mine gas emission requiring action.

## 11 Hazards related to coal mining

The property has not been subject to remedial works, by or on behalf of the Coal Authority, under its Emergency Surface Hazard Call Out procedures.

## 12 Withdrawal of support

The property is not in an area where a notice to withdraw support has been given.

The property is not in an area where a notice has been given under section 41 of the Coal Industry Act 1994, cancelling the entitlement to withdraw support.

## 13 Working facilities order

The property is not in an area where an order has been made, under the provisions of the Mines (Working Facilities and Support) Acts 1923 and 1966 or any statutory modification or amendment thereof.

## 14 Payments to owners of former copyhold land

The property is not in an area where a relevant notice has been published under the Coal Industry Act 1975/Coal Industry Act 1994.

# Statutory cover

## Coal mining subsidence

In the unlikely event of any coal mining related subsidence damage, the Coal Authority or the mine operator has a duty to take remedial action in respect of subsidence caused by the withdrawal of support from land or property in connection with lawful coal mining operations.

When the works are the responsibility of the Coal Authority, our dedicated public safety and subsidence team will manage the claim. The house or land owner ("the owner") is covered for these works under the terms of the Coal Mining Subsidence Act 1991 (as amended by the Coal Industry Act 1994). Please note, this Act does not apply where coal was worked or gotten by virtue of the grant of a gale in the Forest of Dean, or any other part of the Hundred of St. Briavels in the county of Gloucester.

If you believe your land or property is suffering from coal mining subsidence damage and you need more information on what to do next, please use the following link to our website which sets out what your rights are and what you need to consider before making a claim.
www.gov.uk/government/publications/coal-mining-subsidence-damage-notice-form

## Coal mining hazards

Our public safety and subsidence team provide a 24 hour a day, 7 days a week hazard reporting service, to help protect the public from hazards caused by past coal workings, such as a mine shaft or shallow working collapse. To report any hazards please call 0800 288 4242. Further information can be found on our website: www.gov.uk/coalauthority.

# Glossary

## Key terms

**adit** - horizontal or sloped entrance to a mine

**coal mining subsidence** - ground movement caused by the removal of coal by underground mining

**Coal Mining Subsidence Act 1991** - the Act setting out the duties of the Coal Authority to repair damage caused by coal mining subsidence

**coal mining subsidence damage** - damage to land, buildings or structures caused by the removal of coal by underground mining

**coal seams** - bed of coal of varying thickness

**future opencast coal mining** - a licence granted, or licence application received, by the Coal Authority to excavate coal from the surface

**future underground coal mining** - a licence granted, or licence application received, by the Coal Authority to excavate coal underground. Although it is unlikely, remaining coal reserves could create a possibility for future mining, which would be licensed by the Coal Authority

**mine entries** - collective name for shafts and adits

**mine gas** - reports of alleged mine gas emissions received by the Coal Authority within the enquiry boundary that subsequently required investigation and action by the Coal Authority to mitigate the effects of the mine gas emission. Please note, if there are no recorded instances of mine gas reported, this does not mean that mine gas is not present within the vicinity. The Coal Authority Mine Gas data is limited to only those sites where a Mine Gas incident has been recorded

**payments to owners of former copyhold land** - historically, copyhold land gave rights to coal to the copyholder. Legislation was set up to allow others to work this coal, but they had to issue a notice and pay compensation if a copyholder came forward

**shaft** - vertical entry into a mine

**site investigation** - investigations of coal mining risks carried out with the Coal Authority's permission

**stop notice** - a delay to repairs because further coal mining subsidence damage may occur and it would be unwise to carry out permanent repairs

**subsidence claim** - a formal notice of subsidence damage to the Coal Authority since it was established on 31 October 1994

**withdrawal of support** - a historic notice informing landowners that the coal beneath their property was going to be worked

**working facilities orders** - a court order which gave permission, restricted or prevented coal mine workings

Appendix D

Our Reference: EB-G-P001

Date: 15th July 2024

Phil Harper
PH Property Holdings Ltd
Bollin House, Oakfield Road,
Cheadle Royal Business Park,
Cheadle,
Cheshire,
SK8 3GX

iD GeoEnvironmental Limited

**Head Office**
Dane Mill Business Centre,
Broadhurst Lane,
Congleton,
Cheshire,
CW12 1LA
t: 01565 755557
www.id-geo.co.uk

Dear Mr Harper,

**Equitable Building, 7-9 St Ann Street, Manchester M2 7LG**
**Preliminary (Desk Study) Investigation**

Further to your recent invitation we are pleased to provide a proposal for undertaking a preliminary (desk study) investigation in respect of the above building proposed for redevelopment.

It is understood that the property site is located at 7-9, St Ann Street, Manchester and that the redevelopment of the property relates to a change of use from commercial to residential on the 2nd/3rd floor of the building. The ground floor will remain in its current commercial use.

Based on a brief review of the available information for the above site, we consider that the following geoenvironmental factors are likely to influence the proposed development:

- The site is likely to be underlain by Glaciofluvial Sheet Deposits (sand and gravel) underlain by sandstone bedrock of the Chester Sandstone Formation
- At present historical uses of the site are unknown.
- The site lies within a Coal Mine Reporting Area but is not within a development high risk area.
- The site is not within The Cheshire Brine Subsidence Compensation District.
- A significant risk from gas has not been identified at this stage, however this will be reviewed during the desk study

Our proposal allows for the following scope of works:

- Obtaining and examining site-centred historical Ordnance Survey maps relating to the site and surrounding area.
- Undertaking an examination of published geological and hydrogeological maps.
- Obtaining an environmental database search (Envirocheck, Groundsure or similar).
- Obtaining a mining report from the Coal Authority.
- Undertaking a preliminary contamination risk assessment (PRA) and preparing a preliminary conceptual model for the site.
- Preparing a Preliminary (Desk Study) Investigation Report.
- Issue of an electronic pdf copy of the report.

Dependent on the initial findings of the above standard searches, additional enquiries may be necessary (e.g. obtaining coal shaft records, mine abandonment plans or local authority monitoring data) which may incur additional costs.

We assume that an Ordnance Survey basemap or topographical survey will be provided by the client upon instruction. An OS basemap could be provided, if required, at additional cost.

**Programme**
We can make an **immediate start** on the Desk Study Investigation and anticipate the completed report will be issued within three weeks of your instruction.

It is anticipated that, allowing for receipt of statutory search information, a final electronic report will be available within 3 weeks of receiving your written instruction to proceed. Our fee for provision of this report is **£X** plus VAT.

**Terms and Conditions**
The scope of work outlined in this proposal will be undertaken in accordance with our Standard Terms and Conditions, a copy of which are enclosed. Your attention is drawn to the Sections 8 and 9 of the terms and conditions which relate to provision of Professional Indemnity Insurance and Limitation of Liability respectively. We will be pleased to accept your instruction to proceed as acceptance of this proposal and agreement of our Terms and Conditions.

We understand that our report is solely for the benefit of the PH Property Holdings Ltd. If, however, at a later date, a third party wishes also to rely on the benefit of our report then we will consider any such request. Whether or not we enter into a warranty with a third party will be at our discretion, and subject to payment of a fee to cover our legal and incidental costs. We will also require approval from our insurers should more than one beneficiary require a warranty, or should the proposed warranty not be in our approved standard form.

It is hoped the above is sufficient for your present needs. However, should you require any further information, please contact the undersigned.

Yours sincerely,



Liam Murphy
BSc (Hons) Geology, CGeol, FGS
Principal Geoenvironmental Engineer
**for and on behalf of**
**iD GEOENVIRONMENTAL LIMITED**

# Terms and Conditions for the Appointment of iD Geoenvironmental Limited

*V010*

**1 DEFINITIONS AND INTERPRETATION**

1.1 In this Agreement, unless the context otherwise requires, the following words and expressions have the following meanings:

"IDG" shall mean ID Geoenvironmental Limited whose registered offices are at Dane Mill Business Centre, Broadhurst Lane, Congleton, Cheshire, CW12 1LA.

"Agreement" shall mean these Terms (entitled "Terms and Conditions for the Appointment of ID Geoenvironmental Limited"), the Proposal, any document recording the Client's unequivocal acceptance of the Proposal and any other documents or parts of other documents expressly referred to in any of the foregoing;

"Client" shall mean the party for whom the Services are being provided by IDG;

"Documents" shall mean all documents of any kind and includes plans, drawings, reports, programmes, specifications, Bills of Quantities, calculations, letters, e-mails, faxes, memoranda, films and photographs (including negatives), or any other form of record prepared or provided or received by, or on behalf of IDG, and whether in paper form or stored electronically or on disk, or otherwise;

"Intellectual Property" includes all rights to, and any interests in, any patents, designs, trade marks, copyright, know-how, trade secrets and any other proprietary rights or forms of intellectual property (protectable by registration or not) in respect of any technology, concept, idea, data, programme or other software (including source and object codes), specification, plan, drawing, schedule, minutes, correspondence, scheme, formula, programme, design, system, process logo, mark, style, or other matter or thing, existing or conceived, used, developed or produced by any person;

"Parties" shall mean the Client and IDG;

"Project" shall mean the project described in the Proposal and any enquiry from the Client on which IDG has based its Proposal;

"Proposal" means the offer document prepared by IDG in response to an enquiry or otherwise, in connection with the proposed provision of the Services;

"Services" means the work and services relating to the Project to be provided by IDG pursuant to the Agreement and as set out in the Proposal and shall include any additions or amendments thereto made in accordance with these Terms;

"Terms" means these terms entitled "Terms and Conditions for the Appointment of IDG";

1.2 Words importing the singular only shall also include the plural and vice versa, where the context requires.

1.3 Words importing persons or parties shall include firms, corporations and any organisation having legal capacity and vice versa, where the context requires; and words importing a particular gender include all genders.

1.4 The sub-headings to the clauses of these Terms are for convenience only and shall not affect the construction of the Agreement.

1.5 A reference to legislation includes that legislation as from time to time amended, re-enacted or substituted and any Orders in Council, orders, rules, regulations, schemes, warrants, by-laws, directives or codes of practice issued under any such legislation.

1.6 In the event of conflict between the documents forming part of the Agreement, the Proposal shall prevail, followed by the Terms.

**2 APPOINTMENT & OBLIGATIONS OF IDG**

2.1 The Client agrees to engage IDG and IDG agrees to provide the Services in accordance with the provisions of the Agreement.

2.2 IDG shall perform the Services using the reasonable standard of skill and care normally exercised by similar professional consultancy firms in performing similar services under similar conditions and shall use all reasonable endeavours to perform the Services in accordance with all relevant environmental and safety legislation.

**3 OBLIGATIONS OF THE CLIENT**

3.1 Throughout the period of this Agreement the Client shall afford to IDG or procure the affording to IDG of access to any site where access is required for the performance of the Services. In doing so, the Client accepts responsibility for ensuring that IDG is notified in writing of all special site and/or plant conditions, including without prejudice to the generality of the foregoing, the existence and precise location of all underground services, cables, pipes, drains or underground buildings, constructions or any hazards known or suspected by the Client, which the Client shall clearly mark on the ground or identify on accurate location plans supplied to IDG prior to the commencement of the Services. The Client shall also inform IDG in writing of any relevant operating procedures including any site safe operating procedures and any other regulations relevant to the carrying out of the Services. The Client shall indemnify IDG against all costs, claims, demands and expenses arising as a result of any non-disclosure in this respect, including but not limited to indemnification against any action brought by the owner of the land or otherwise. Whilst IDG will scan all potential exploratory locations with a Cable Avoidance Tool, IDG shall not be liable for any damage to underground services, cables, pipes, drains or underground buildings, constructions and the like which were either not marked on site or for which accurate plans were not provided.

3.2 If the Client discovers any conflict, defect or other fault in the information or designs provided by IDG pursuant to the Agreement, he will advise IDG in writing of such defect, conflict or other fault and IDG shall have the right to rectify the same or where necessary, to design the solution for rectification of any works carried out by others pursuant the conflicting, defective or in any other way faulty information or designs.

**4 INTELLECTUAL PROPERTY**

4.1 The copyright in all Intellectual Property prepared by or on behalf of IDG shall remain vested in IDG. The Client shall have a non-exclusive licence to copy and use such Intellectual Property for purposes directly related to the Project. Such licence shall enable the Client to copy and use the Intellectual Property but solely for its own purposes in connection with the Project and such use shall not include any licence to reproduce any conceptual designs or professional opinions contained therein nor shall it include any license to amend any drawing, design or other Intellectual Property produced by IDG.

4.2 Should the Client wish to use such Intellectual Property in connection with any other works or for any other purpose not directly related to the Project or wish to pass any Intellectual Property to any third party, it must obtain the prior written consent of IDG. The giving of such consent shall be at the discretion of IDG and shall be upon such terms as may be required by IDG. IDG shall not be liable for the use by any person of such Intellectual Property for any purpose other than that for which the same were prepared by or on behalf of IDG.

4.3 Ownership of any proposals submitted to the Client that are not subsequently confirmed as part of the Services to be provided for the Client remain with IDG and such proposals must not be used as the basis for any future work undertaken by the Client or a third party and no liability can be accepted howsoever arising from such proposals.

4.4 In the event of the Client being in default of payment of any fees or other amounts due, IDG may suspend further use of the licence on giving 2 days' notice of the intention to do so. Use of the licence may be resumed on receipt of the outstanding amounts.

**5 TITLE**

6.1 IDG shall transfer only such title or rights in respect of the Documents as it has, and if any part is purchased from a third party IDG shall transfer only such title or rights as that party had and has transferred to IDG.

6.2 Title in the Documents shall remain with and shall not pass to the Client until the amount due under the invoice(s) (including interest and costs) has been paid in full.

**6 CONFIDENTIALITY**

6.1 IDG undertakes not to divulge or disclose to any third party without the written consent of the Client information which is designated confidential by the Client or which can reasonably be considered to be confidential and arises during the performance of the Services unless required to do so by law or necessary in the proper performance of its duties in relation to the Project, or in order to make full frank and proper disclosure to its insurers or intended insurers, or to obtain legal or accounting advice. Subject to this IDG shall be permitted to use information related to the Services it provides in connection with the Project for the purposes of marketing its services and in proposals for work of a similar type.

**7 THIRD PARTIES**

7.1 The Agreement or any part thereof or any benefit or interest there-under may not be assigned by the Client without the prior written consent of IDG. The giving of such consent shall be at the discretion of IDG and IDG will only agree to an assignment on its terms and in return for payment of a fee by the Client to IDG to cover IDG's legal and other costs associated with any assignment. IDG will consider and may consent to any request from the Client for IDG to enter a collateral warranty with a third party with regard to the Services provided under the Agreement. The giving of such consent shall be at the discretion of IDG and IDG will only enter a collateral warranty on its terms and in return for payment of a fee by the Client to IDG to cover IDG's legal and other costs associated with any collateral warranty.

7.2 The Agreement shall not confer and shall not purport to confer on any third party any benefit or any right to enforce any term of this Agreement for the purposes of the Contracts (Rights of Third Parties) Act 1999 or otherwise.

**8 INSURANCE**

8.1 IDG warrants to the Client that there is in force a policy of Professional Indemnity insurance covering its liabilities for negligence under this Agreement, with a limit of indemnity of £2,000,000 (TWO MILLION POUNDS) but subject to separate annual aggregate limits of indemnity in respect of pollution/contamination claims of £2,000,000 and asbestos (£1,000,000). This policy is annually renewable and IDG agrees to use reasonable endeavours to maintain such insurance at all times until six years from the date of the completion (or termination) of the Services under the Agreement, provided such insurance is available at commercially reasonable rates having regard, inter alia, to premiums required and policy terms obtainable. If for any period such insurance is not available at commercially reasonable rates, IDG shall forthwith inform the Client and shall obtain in respect of such period such reduced level of Professional Indemnity insurance as is available and as would be fair and reasonable in the circumstances for IDG to obtain.

**9 LIMITATIONS ON LIABILITY**

9.1 Unless otherwise agreed in writing, IDG's liability under or in connection with the Agreement whether in contract, tort, negligence, breach of statutory duty or otherwise (other than in respect of personal injury or death) shall be limited to and shall not exceed the lesser of either two million pounds or 20 times the total value of invoices issued to the Client for consultancy work instructed under the Agreement. IDG's liability in connection with any claim relating to asbestos shall not exceed £1,000,000. No action or proceedings under or in respect of the Agreement whether in contract, tort, negligence, under statute or otherwise shall be commenced against IDG after the expiry of a period of six years from the date of the completion (or termination) of the Services under the Agreement.

9.2 IDG shall not be liable for the cost of rectifying any defect, conflict or other fault in the information or designs provided by IDG or for the cost of designing a solution for and rectifying any subsequent works carried out by others pursuant to the conflicting, defective or in any other way faulty information or designs, unless IDG has been advised in writing of the same by the Client and has been given the opportunity to rectify the same or where necessary, to design the solution for rectification of any subsequent works carried out by others pursuant to the same.

**10 PAYMENT**

10.1 Invoices for services rendered will be submitted for payment in accordance with the Proposal. The due date for payment is the date of the invoice and the final date for payment is 14 days from the date of the invoice. If the Client disputes the amount included for payment in an invoice a written notice must be served on IDG by the Client not later than 7 days before the final date for payment. If no notice is given the amount due shall be the amount stated in the invoice. If the Client shall fail to pay in full any sum due under the terms of the Agreement by the final payment date for that sum and no effective notice of intention to withhold payment has been issued, IDG may serve written notice on the Client demanding payment within 14 days of such notice. If the Client shall fail to comply with such notice, IDG shall be entitled to terminate its employment under the Agreement forthwith.

10.2 In the event of failure on the part of the Client to pay any monies in accordance with the foregoing payment provisions, IDG will be entitled to charge interest on any monies owed to it by the Client, such interest to be at a rate of 8% above the base rate of a clearing bank from time to time calculated from the final date for payment to the date of actual payment on a compound basis. IDG will also be entitled to claim any additional costs in collecting the debt plus compensation for time spent.

**11 DELAY**

11.1 IDG will comply with any timescale agreed for completion of the Services unless delayed or prevented by circumstances beyond its reasonable control and in the event of any such circumstances arising IDG undertakes to complete the Services within a reasonable period, but will not be liable to the Client for any delay as a result.

**12 TERMINATION**

12.1 The Agreement may be determined by either party in the event of the other making a composition or arrangement with its creditors, becoming bankrupt, or being a company, making a proposal for a voluntary arrangement for a composition of debts, or has a provisional liquidator appointed, or has a winding-up order made, or passes a resolution for voluntary winding-up (except for the purposes of a bona fide scheme of amalgamation or reconstruction), or has an administrator or an administrative receiver appointed to the whole or any part of its assets. Notice of determination must be given to the party which is insolvent by the other party.

12.2 If for any reason the performance of the Services by IDG is suspended for a period in excess of three calendar months then IDG shall be entitled to determine its appointment in respect of the Services by seven days written notice to the Client.

12.3 Any determination of the appointment of IDG howsoever caused shall be without prejudice to the right of IDG to require payment for all services performed up to the date of such determination including but not limited to payment of a fair and reasonable proportion of any figure identified in the Proposal or otherwise for fees in respect of a particular service which IDG has started, but not completed.

**13 NOTICES**

13.1 Any notice provided for in the Agreement shall be in writing and shall be deemed to be properly given if delivered by hand or sent by first class post to the address of the relevant party as may have been notified by each party to the other or, in the absence of notification, to the address of IDG set out above or to the registered address of the Client. Such notice shall be deemed to have been received on the day of delivery if delivered by hand or on the second working day after the day of posting if sent by first class post.

**14 ENTIRE AGREEMENT**

14.1 The Agreement constitutes the complete and entire agreement between the Client and IDG with respect to the Services and supersedes any prior oral and/or written warranties, terms, conditions, communications and representations, whether express or implied and any claim against IDG in respect of the Services can only be made in contract under the provisions of the Agreement and not otherwise under the law or tort or otherwise. IDG will not be bound by any standard or printed terms or conditions furnished by the Client in any of its documents unless IDG specifically states in writing separately from such documents that it intends such terms and conditions to apply.

14.2 No amendments, modifications or variation of the Agreement shall be valid unless made in writing and agreed to by both the Client and IDG; such agreement must be recorded in writing by at least one of the Parties.

**15 DISPUTES AND GOVERNING LAW**

15.1 The Agreement shall be governed by and construed in accordance with English law and the Parties irrevocably and unconditionally submit to the jurisdiction of the English Courts.

15.2 Where the Housing Grants, Construction and Regeneration Act 1996 applies, any dispute between the Parties may be referred to adjudication in accordance with The Scheme for Construction Contracts Regulations 1998 or any amendment or modification thereof being in force at the time of the dispute, as applicable to England, Wales, Scotland and Northern Ireland.

Appendix E

**Generic Notes – ID Geoenvironmental Investigations**

## Environmental Setting

### General

Third party information obtained from the British Geological Survey (BGS), the Coal Authority and the Local Authority etc is presented in the Correspondence Appendix of this Geoenvironmental Report.

### Geology, Mining & Quarrying

In order to establish the geological setting of a site, ID Geoenvironmental refer to BGS maps for the area, and the relevant geological memoir.

A coal mining report is obtained from the Coal Authority. Further information is sourced from the Local Authority and by reference to current and historical OS plans.

### Landfills and other Historical Land Uses

ID Geoenvironmental obtain data from the either Landmark Information Group or Groundsure, and if required from the Environment Agency and the Local Authority with respect to known areas of landfilling within 250m of the proposed development site. Reference is also made to historical OS plans, which are inspected for evidence of backfilled quarries, railway cuttings, colliery spoil tips etc.

Historical maps dating from the middle of the nineteenth century are also studied for evidence of historical land uses (i.e. gas works, foundries, chemical works) which may represent potential sources of contamination or ground instability.

### Radon

Radon is a colourless, odourless gas, which is radioactive. It is formed in strata that contain uranium and radium (most notably granite), and can move though fissures eventually discharging to atmosphere, or the spaces under and within buildings. Where radon occurs in high concentrations, it can pose a risk to health.

Radon Affected Areas are designated by the UK Health Security Agency (UKHSA). UKHSA advise that radon concentrations should be measured in all properties located within Radon Affected Areas.

The risk of proposed properties being affected by radon has been assessed by reference to the information presented in the Groundsure Geoinsight Report or Landmark Report. The search data is based on a BGS radon dataset with a 75m resolution.

Radon potential maps published online by UKHSA (www.ukradon.org) are of a significantly lower resolution and show the worst-case radon potential within a 1km grid square.

Further details of the protective measures required, if appropriate, are provided in the Hazardous Gas section of this Geoenvironmental Report.

**Hydrogeology**

ID Geoenvironmental obtain information from the Environment Agency (EA) and the Landmark Information Group with respect to:

- groundwater quality
- recorded pollution incidents
- licensed groundwater abstractions

From 1 April 2010 the Environment Agency's Groundwater Protection Policy uses aquifer designations that are consistent with the Water Framework Directive. These designations reflect the importance of aquifers in terms of groundwater as a resource (drinking water supply) but also their role in supporting surface water flows and wetland ecosystems.

The aquifer designation data is based on geological mapping provided by the British Geological Survey.

These maps are split into two differing aquifer designations:

- **Superficial (Drift)** – permeable unconsolidated (loose) deposits such as sands and gravels.
- **Bedrock** – solid permeable formations such as sandstone, chalk or limestone.

The maps display the following aquifer designations:

- **Principal aquifers:** *"These are layers of rock or drift deposits that have high intergranular and/or fracture permeability - meaning they usually provide a high level of water storage. They may support water supply and/or river base flow on a strategic scale. In most cases, principal aquifers are aquifers previously designated as major aquifer"*.
- **Secondary A** – *"permeable layers capable of supporting water supplies at a local rather than strategic scale, and in some cases forming an important source of base flow to rivers. These are generally aquifers formerly classified as minor aquifers";*
- **Secondary B** - *predominantly lower permeability layers which may store and yield limited amounts of groundwater due to localised features such as fissures, thin permeable horizons and weathering. These are generally the water-bearing parts of the former non-aquifers*
- **Unproductive Strata**: *These are rock layers or drift deposits with low permeability that have negligible significance for water supply or river base flow. However groundwater flow through such rocks, although imperceptible, does take place and needs to be considered in assessing the risk associated with persistent pollutants. Some non-aquifers can yield water in sufficient quantities for domestic use".*

Groundwater vulnerability is determined by 4 variables:

1. The presence and nature of overlying soil (the weathered zone affected by living organisms; soil in the UK can extend up to 2m in depth). Physical properties of the soil affect the

downward passage of water and it's ability to attenuate pollutants. The EA make reference to a three-fold classification of soil types:-

- Soils of **low** leaching potential are defined as *"soils in which the pollutants are unlikely to penetrate the soil layer because either water movement is largely horizontal, or they have the ability to attenuate diffuse pollutants".*
- Soils of **intermediate** leaching potential are defined as *"soils which have a moderate ability to attenuate diffuse source pollutants or in which it is possible that some non-adsorbed diffuse source pollutants and liquid discharges could penetrate the soil layer".*
- Soils of **high** leaching potential are defined as *"soils with little ability to attenuate diffuse source pollutants and in which non-adsorbed diffuse source pollutants and liquid discharges have the potential to move rapidly to underlying strata or to shallow groundwater".*

In urban areas and restored mineral workings the soil information is based on fewer observations than elsewhere. A worst-case vulnerability (H) is therefore assumed for these areas and for current mineral workings by the EA. All are given a designation of **HU** unless proved otherwise.

2. The presence and nature of Drift, which often overlies bedrock. Where Drift is of substantial thickness and low permeability, it can provide an effective barrier to surface pollutant migration. Permeable Drift is classified as a Minor Aquifer except where it is in probable hydraulic continuity with a Major Aquifer, where it is regarded as part of the Major Aquifer unless proven otherwise by site investigation.

3. The nature of the geological strata (bedrock). Rocks that contain groundwater in exploitable quantities are called aquifers.

4. The depth of the unsaturated zone; i.e. that part of the aquifer which lies above the water table

The EA have also designated Source Protection Zones, which are based on proximity to a groundwater source (springs, wells and abstraction boreholes). The size of a Source Protection Zone is a function of the aquifer, volume of groundwater abstracted and the effective rainfall, and may vary from tens to several thousand hectares.

**Hydrology**

ID Geoenvironmental obtain information from the Environment Agency and the Landmark Information Group with respect to:

- surface water quality
- recorded pollution incidents
- licensed abstractions (groundwater & surface waters)
- licensed discharge consents
- site susceptibility to flooding

The EA have set **water quality** targets for all rivers. These targets are known as River Quality Objectives (RQO's). The water quality classification scheme used to set RQO planning targets is known as the River Ecosystem scheme. The scheme comprises five classes (RE1 to RE5) which

reflect the chemical quality requirements of communities of plants and animals occurring in our rivers.

General Quality Assessment (GQA) grades reflect actual water quality. They are based on the most recent analytical testing undertaken by the EA. There are six GQA grades (denoted A to F) defined by the concentrations of biochemical oxygen demand, total ammonia and dissolved oxygen.

The susceptibility of a site to **flooding** is assessed by reference to a Flood Map on the Environment Agency's website. These maps provide show natural floodplains - areas potentially at risk of flooding if a river rises above its banks, or high tides and stormy seas cause flooding in coastal areas.

There are two different kinds of area shown on the Flood Map:

1. Dark blue areas could be flooded by the sea by a flood that has a 0.5% (1 in 200) or greater chance of happening each year, or by a river by a flood that has a 1% (1 in 100) or greater chance of happening each year

2. Light blue areas show the additional extent of an extreme flood from rivers or the sea. These outlying areas are likely to be affected by a major flood, with up to a 0.1% (1 in 1000) chance of occurring each year.

These two colours show the extent of the natural floodplain if there were no flood defences or certain other manmade structures and channel improvements

The maps also show all flood defences built in the last five years to protect against river floods with a 1% (1 in 100) chance of happening each year, or floods from the sea with a 0.5% (1 in 200) chance of happening each year, together with some, but not all, older defences and defences which protect against smaller floods.

The Agency's assessment of the likelihood of flooding from rivers and the sea at any location is based on the presence and effect of all flood defences, predicted flood levels, and ground levels.

It should also be noted that as the floodplain shown is the 1 in 100 year (or 1 in 200 year as appropriate), areas outside this may be flooded by more extreme floods (e.g. the 1 in 1000 year flood). Also, parts of the areas shown at risk of flooding will be flooded by lesser floods (e.g. the 1 in 5 year flood). In some places due to the shape of the river valley, the smaller floods will flood a very similar extent to larger floods but to a lesser depth.

If a site falls within a floodplain, it is recommended that a flood survey be undertaken by a specialist consultant who can advise on appropriate mitigating measures; ie raising slab levels, provision of storage etc.

Furthermore, as discussed in Planning Policy Statement 25 (PPS25) a consequence of amendment 8 to Article 10 of The Town and Country Planning (General Development Procedure) Order 1995 ("the GDPO"), on 1st October 2006, LPAs are required to consult the Environment Agency on all applications for development in flood risk areas (except minor development), including those in areas with critical drainage problems and for any development on land exceeding 1 hectare outside flood risk areas.

## COMAH & Explosive Sites

ID Geoenvironmental obtain information from the Landmark Information Group with respect to COMAH or explosive sites within 1km of the proposed development site. MMi's report refers to any that are present, and recommends that the Client seeks further advice from the HSE.

Areas around COMAH sites (chemical plants etc) are zoned with respect to the implementation of emergency plans. The HSE are a statutory consultee to the local planning authority for all COMAH sites. The COMAH site may have to revise it's emergency action plan if development occurs. This might be quite straightforward or could entail significant expenditure. Consequently, the COMAH site may object to a proposed development (although it is the Local Authority who have final say, and they are likely to place more weight on advice from the HSE).

## Preliminary Conceptual Ground Model

The site's environmental setting (and proposed end use) is used by ID Geoenvironmental to assess the significance of any contamination encountered during the subsequent ground investigation

Assessment of contaminated land is based on an evaluation of pollutant linkages (source-pathway-receptor). Contaminants within the near surface strata represent a potential source of pollution. The environment (most notably groundwater), site workers and end users are potential targets.

Potential pollutant linkages are shown on a preliminary conceptual site model, presented as a Drawing in an Appendix to this Geoenvironmental Report. The preliminary model is revised in light of data arising from the subsequent ground investigation.