Appendix 9.20

RoC Consulting, Phase 1 Desktop Study: Plots NT02, NT03 & NT04 Dantzic Street, reference 4328-ROC-ZZ-XX-RP-ES-PH1DTS, 12 January 2023.

Phase 1 Desktop Study

Plots NT02, NT03 & NT04
Dantzic Street

for

Far East Consortium International Ltd



12 / 01 / 2023

COMPLEX CHALLENGES ...
MADE SIMPLE

Phase 1 Desktop Study

Plots NT02, NT03 & NT04 Dantzic Street

DESCRIPTION	DATE	AUTHOR	REVIEWED BY	APPROVED BY
Phase 1 Desktop Study Report	21/04/2022	Reece McGuinness	Linden Richardson	Linden Richardson
REVISION	**DESCRIPTION**	**DATE**	**AUTHOR**	**APPROVED BY**
02	Further information and PFAS assessment	12/01/2023	Reece McGuinness	Linden Richardson
Report Reference	4328-ROC-ZZ-XX-RP-ES-PH1DTS			
Report Status	**FINAL**			

COMPLEX CHALLENGES ...
MADE SIMPLE

CONTENTS

1.0 INTRODUCTION 1

1.1 Background 1
1.2 Terms of Reference 1
1.3 Objectives 1
1.4 Scope of Work 2
1.5 Limitations of Study Assessment 2

2.0 DESK TOP REVIEW 4

2.1 Sources of Information 4
2.2 Site Location and Description 4
2.3 Site History 6
2.4 Geology 11
2.5 Hydrological 14
2.6 Hazardous Substances 15
2.7 Landfill Sites and Other Waste Facilities 15
2.8 Industrial Land Use & Processes 15
2.9 Environmentally Sensitive Areas 16
2.10 Ecological Setting & Invasive Plant Species 16
2.11 Unexploded Ordnance 16
2.12 Previous Onsite Site Investigations 17
2.13 Nearby Previous Offsite Site Investigations 18

3.0 PRELIMINARY CONCEPTUAL SITE MODEL 21

4.0 CONCLUSIONS & RECOMMENDATIONS 18

5.0 SITE INVESTIGATION DESIGN 19

APPENDIX A - SITE PHOTOS & DRAWINGS 20

APPENDIX B - HISTORICAL MAPS 21

APPENDIX C - ENVIROCHECK REPORT & DATASHEETS 22

APPENDIX D - ENVIRONMENTAL & GEOLOGICAL MAPS 23

APPENDIX E – UNEXPLODED ORDNANCE CORRESPONDENCE 24

APPENDIX F – HISTORICAL ARCHITECTURAL PLANS 25

1.0 Introduction

1.1 Background

1.1.1 RoC Consulting has been appointed by Ms Timea Nasca of Far East Consortium Ltd (FEC Ltd), on behalf of our client Northern Gateway (FEC) No.11 Limited, to conduct a Phase 1 Desktop Land Contamination Study and site walkover across Plots NT02, NT03 and NT04 Dantzic Street, Manchester (the site). It is understood that the site is to be redeveloped as a high-rise residential development varying in height up to 30 plus storeys in accordance with Hawkins Brown drawing RDB-HBA-2X-LG-SK-A-SK_0001 Rev P1 Plots NT02 and NT03) and MacCreanor Lavington drawing RDB-MLM-2X-XX-DR-AR-220405-01 (Plot NT04) contained within Appendix A. The site forms part of the wider Northern Gateway Masterplan.

1.1.2 The purpose of this desk-based study is to provide a preliminary assessment of the site relating to current and historic operations to establish baseline geo-environmental and geotechnical conditions. This report presents a factual account and highlights the more pertinent points with interpretation relating to potential sources of soil or groundwater contamination that may be present within site soils.

1.1.3 The information obtained during this assessment has also been used to collate a Preliminary Conceptual Site model for the proposed development to assist with the estimation of risks arising from contaminated land related concerns. Where required, this model will form the basis for future Phase 2 Intrusive Site Investigation works to further refine (and mitigate against) risks posed to future site users.

1.2 Terms of Reference

1.2.1 The desk-based environmental assessment was carried out following receipt of an instruction from Ms Timea Nasca of FEC Ltd.

1.3 Objectives

1.3.1 The objectives of the desk-based study were:

- To characterise the environmental setting of the site, including the geology, hydrogeology and hydrology of the site and surrounding areas from published data
- To identify (where possible) potential sources of ground, groundwater or surface water contamination and/or soil gas (hazardous materials) arising from past and/or current activities at the site and/or neighbouring properties
- To formulate a Preliminary Conceptual Site model and assess the risks posed to identify receptors soil and / or groundwater contamination or ground gas ingress

- As required, inform proposals for any intrusive site investigation works or remedial works required to ensure the sites safe redevelopment
- To undertake a preliminary geotechnical assessment of site conditions to identify potential abnormal items that may arise as a result of the site redevelopment

1.4 Scope of Work

1.4.1 The overall scope of work comprised reference to a Landmark 'Envirocheck' report as well as other published sources, and includes:

- Review of published geological, hydrogeological and hydrological information to establish environmental sensitivities at the site and within the surrounding environment
- Completion of a site walkover survey to establish present day site setting and conditions
- Review of historical map information to identify previous usage of the site and its immediate surroundings and search of a commercial environmental database, to identify potential sources of land contamination and potential environmental impacts
- Preparation of a report, outlining the findings and recommendations, including requirements for any further work considered necessary to better quantify any environmental hazards identified, and taking account of the site's current status

1.5 Limitations of Study Assessment

1.5.1 The comments made in this report are based on the data available at the time of its completion. Any unusual or conflicting evidence discovered during any future site works must be presented to RoC Consulting as soon as possible so that any implications may be considered.

1.5.2 Additional information, changes in legislation or revised practices may necessitate re-interpretation of part or all of this report. Additionally, site redevelopment and/or a change in end use will require reinterpretation of the assessment.

1.5.3 The accuracy of the data supplied by third parties should be considered in the context of any known site conditions for which RoC Consulting cannot be held liable.

1.5.4 It should be noted that subsequent revisions of the proposed redevelopment or site boundary away from the above-mentioned drawing may result in the full or partial re-interpretation of this report and assessment.

1.5.5 The report has been produced by RoC Consulting for the client solely, for the purposes of a review of information for the above-mentioned site. It may not be used by any person for any other purpose other than that specified without the express written permission of RoC Consulting. Any liability arising out of its use by a third party for purposes not wholly connected with the above shall be the responsibility of that party who shall indemnify RoC Consulting against all claims, costs, damages and losses arising out of such use.

2.0 Desk Top Review

2.0.1 The following chapter provides an overview to most salient findings of our desk based geo-environmental assessment. This information has been used to formulate the collation of a Preliminary Conceptual Site Model (as discussed in Section 3.0) to assess the potential impacts and risks associated with geo-environmental and geotechnical concerns across the site.

2.0.2 Supporting information and evidence has been provided within enclosed appendices and it is recommended reference be made to these documents / plans when reviewing this report.

2.1 Sources of Information

2.1.1 Background information on the site was acquired from the following sources:

- Envirocheck at the Ordnance Survey
- British Geological Survey 1" to 1 mile/1:10'000, solid & drift
- Environment Agency Groundwater Vulnerability Map
- Radon Atlas of England
- Observations from site walkover survey completed on the 09/03/2022
- Previous desk study report completed on Plot NT02 by Hydrock (2015) ref: R/151819/G001
- Historic Architectural Plans submitted to Building Control and indexed by Manchester Central Library
- Previous site investigation report on Plot NT04 completed by Allied Exploration and Geotechnics Ltd (2019)
- Previous site investigation report completed on Plot NT02 by LK Group (2020) ref: CL-602-LKC 20 1060-01

2.2 Site Location and Description

2.2.1 The site comprises an area of approximately 2.3 hectares adjacent to the south of Dantzic Street, Manchester centred around National Grid Reference E384690 N399470.

2.2.2 The site has historically been divided into three plots for planning purposes – Plot NT02 in the west, Plot NT03 in the centre and Plot NT04 in the east. Each of these has distinct land uses. In this report 'the site' refers to all three plots. While it is currently proposed to develop these plots together, we have retained these names for clarity when discussing local site features. A plan depicting the boundaries between the different plots is contained within Appendix A (ref: 4328-ROC-XX-XX-SK-ESK102).

Plot NT02

2.2.3 Plot NT02 occupies the western portion of the site and comprises a light industrial building with several smaller buildings, associated access road and areas of hardstanding. The boundaries of Plot NT02 are formed by Dantzic Street to the north with an area occupied by caravans beyond, the adjacent Victoria Riverside development to the west, a road and Network Rail viaduct to the south and Plot NT03 to the east. The eastern and southern portions of the site were formerly occupied by Farlam Waste Management Ltd a skip hire and waste handling company. The light industrial building was operated by Astra Signs Ltd; a sign making company and is now understood to be vacant.

2.2.4 The topography of Plot NT02 is relatively flat with levels varying between 31.20mAOD at the interface with Dantzic Street and 34.80mAOD in the southern portion of the site.

2.2.5 Plot NT02 is accessed by a gate on the northern site boundary onto Dantzic Street.

Plot NT03

2.2.6 Plot NT03 occupies the centre of the site. It is understood that a portion of the south of Plot NT03 is owned by Network Rail. The north of the plot is largely covered with hardstanding while the southern part and Network Rail land are occupied by two large earth mounds which likely overlap somewhat. The northernmost of these two mounds comprises loose topsoil-like material which is managed by the occupiers of the plot, Ryan Topsoil Ltd. South of this is the Network Rail land, which is a further mound largely covered with overgrown vegetation, backing onto the adjacent railway viaduct which forms the southern boundary. It is currently unclear if this slope provides support to viaduct structure or what structures may be behind it.

2.2.7 Plot NT03 is also accessed via a gate onto Dantzic Street.

2.2.8 A small portion of NT03, also covered with hardstanding, is fenced off from the remainder of the plot and accessed separately, also from Dantzic Street. At the time of writing, this was occupied by a concrete batching plant.

2.2.9 Levels on Plot NT03 vary significantly due to the presence of a large stockpile of topsoil which rise to 49.11mAOD at its peak and sloping to 33.00mAOD at its base in the northern portion of the plot. The hardstanding working area, extending from the base of the mound to the northern boundary, varies in elevation from 33.00 to 31.38mAOD.

Plot NT04

2.2.10 Plot NT04 is comprised of semi vegetated disused land. The western boundary is formed by Plot NT03, the southern boundary by the Network Rail Viaduct, Dantzic Street and Dalton Street form the northern boundary along with warehousing, and the River Irk beyond. The eastern boundary is formed by Dalton Street and residential housing. During the site walkover relic walls of a former structure were encountered in the northern portion of Plot NT04, likely part of the historic Dalton Print Works. Parts of the south of the site are covered with hardstanding, with two stockpiles of gravel present at the time of the site walkover.

2.2.11 Plot NT04 falls from south (41.50mAOD) to north (32.00mAOD). Levels in the eastern portion of NT04 generally appears to be higher than the rest with the north-eastern corner of the site generally sitting at circa 39.00 to 40.00mAOD.

2.2.12 Plot NT04 is accessed via a gate onto Dalton Street in the east of the plot. At the time of the site visit this was blocked by concrete blocks.

Adjacent sites

2.2.13 The south is bounded to the north by Dantzic Street and Dalton Street. Adjacent to the west of the site is the construction site for the Victoria Riverside development. Adjacent to the south and east is a large Railway Viaduct, up to 10m above the site in some locations. This incorporates both track and areas of sidings. The viaduct wall is comprised primarily of brick where exposed, with different sections visibly constructed at different times.

2.2.14 Beyond Dantzic Street to the north is an area occupied by caravans and a disused brick commercial building formerly occupied by Theos Timber. Beyond this is the River Irk, a small river which is in a visibly poor condition with large amounts of rubbish present on the riverbank.

2.2.15 Further land uses within the immediate vicinity include a mixture of railway land, scrapyards, construction sites, car parking and residential housing.

2.2.16 A selection of photographs showing the site at the time of inspection are provided within Appendix A ref: 4328-ROC-ZZ-XX-SK-ES-ESK101.

2.3 Site History

2.3.1 The site history has been compiled by reference to historical Ordnance Survey maps obtained from Envirocheck Report presented in Appendix B. Aerial imagery of the site dating from 1939 has also been obtained and is contained in Appendix A ref: 4328-ROC-XX-XX-SK-ES-ESK107-108.

2.3.2 Table 2.1 (below) gives an overview of potentially contaminative land uses onsite.

Table 2.1: On Site History Overview

Land Use	Location	From	To
Residential	Covering much of the northern portion of NT02, the northern and central portion of NT03 and the interface with Dalton Street on NT04. Large amounts of residential housing cleared by 1958 to 1989 records.	1848	1977 to 1990
Watercourse	running roughly north to south through NT02.	1848	1891
Smithy	North-western corner of NT02.	1891	1948 to 1952
Victoria Screw & Bolt Works	Southwestern corner of NT02 Extended in 1908 incorporating the former Victoria Paint Works Large chimney towards the southern portion of the building footprint. Architectural plans not available.	1891	1948 to 1952
Victoria Paint Works	Southern portion of NT02.	1891	1908
Unspecified Works	Central/southern portion of NT03. Modified and labelled as scrap metal works 1968 to 1991. Labelled as works 1984-1989. By 2006 most of the buildings have been demolished with a single small northern building remaining.	1891	2006
Dalton Works (Printing)	Southern portion of NT04 Expanded 1968 to 1991.	1891	2013
Signal Box	Embankment within the southern portion of NT03 adjacent the railway viaduct. No longer depicted on 1968 to 1991 records. However, records dated 1980 to 1986 display a contour line where the embankment was previously located suggesting the embankment remained in situ when the signal box was removed.	1908	1968 to 1991
Collyhurst Foundry	Occupying the area of the former bolt works on Plot NT02.	1948 to 1952	1958 to 1968
Tanks	Northwest corner of Plot NT02.	1948 to 1952	1958 to 1989
Ruins	Former residential houses on Plot NT03 and residential houses adjacent Collyhurst Foundry on Plot NT02.	1948 to 1952	1958 to 1989
Tripe Works	Southern Boundary of NT02.	1951 to 1953	1958 to 1989
Warehouse / Light Industrial Building	Forming the northernmost unit of the light industrial units currently on Plot NT02. Expanded in 1968 to 1991 to join with the rubber works located adjacent the sites western boundary.	1958 to 1989	Present

Land Use	Location	From	To
	Mapping from 2006 indicate the western portion of the works adjacent the site to have been demolished and only the large present-day warehouse and a small northern building remaining (Which is demolished on 2021 records).		
Asphalt Works	Location of the former Collyhurst Foundry chimney on Plot NT02. Cleared with only small building present and labelled as a depot on the 1986 to 1990 records.	1968 to 1991	1989
Farlam Waste Management Ltd	Occupied the eastern portion of Plot NT02.	Unknown	2020
Astra Signs Ltd	Occupied the light industrial building on Plot NT02.	Unknown	Late 2010s to early 2020s

On Site Historical Land Uses

2.3.3 The site has accommodated a number of industrial land uses in the past. The history of each individual plot is summarised below.

Plot NT02

2.3.4 The Victoria Screw and Bolt works was first depicted as being present in the southern portion of Plot NT02 on records from 1891 and was extended to incorporate the former Victoria Paint Works in 1908 covering the entirety of the southern portion of Plot NT02. The Victoria Paint works itself is indicated as being present between 1891 and 1908. Records dated 1948 to 1952 see the building converted to the Collyhurst Foundry up until some point between 1958 to 1968 when much of the building was demolished and an Asphalt Works and Tripe Works were constructed within its general footprint.

2.3.5 Records from 1958 to 1989 show the construction of a light industrial / warehousing building in the eastern portion of Plot NT02 which became a part of the rubber works which had previously only operated adjacent to the western boundary of the site. Architectural plans of the rubber works as held by Manchester Central Library dated 1916 have been viewed as part of this assessment and are presented in Appendix F. Mapping dating from 2006 indicates much of this structure to have been demolished and only the present-day light industrial building and a smaller building along the northern boundary of Plot NT02 (now also demolished). The light industrial building is known to have previously been occupied by Astra Signs Ltd (a sign manufacturer) and is believed to have used solvents and paints although the previous Hydrock report states that the paints used on site were water based and therefore likely had low contaminative potential.

2.3.6 A waste management company known as Farlam Waste Management is known to have operated in the eastern portion of Plot NT02 only having ceased operation within the past decade.

2.3.7 No relevant architectural plans of historical site buildings are known to be held by Manchester Central Library. Plans of the Rubber Works adjacent to the west of the site have been observed and are presented in Appendix F.

Plot NT03

2.3.8 An unspecified works possessing a chimney was present in the central area of NT03 from 1891 to the mid to late 20th century when it became a scrap metal works. The usage then changed, and the plot is currently operated by Ryan Topsoil Ltd and is mostly occupied by a large mound of loose topsoil like material.

2.3.9 A small area of the southern boundary of the plot was previously occupied by a signal box on an embankment adjacent the railway viaduct. It is not clear from historical records if there is a retaining wall which supports the viaduct in this location or if the viaduct is supported by the embankment which is visible on historic plans and aerial photography and still present today.

Plot NT04

2.3.10 Dalton Works (a print works) was present on NT04 from 1891 until it was demolished on records dating from 2013. It occupied the southern area of the site and a small area adjacent Dalton Street sitting at a slightly elevated position to the rest of the site. Relic retaining walls appear to be present in the vicinity of the former works in the present day.

Adjacent Historical Land Uses

2.3.11 The site is located within an area which historically has seen heavy industrial land uses. Table 2.2 (provided below) gives an overview to the locality and proximity of potentially contaminative land uses within close proximity to the site.

Table 2.2: Off Site History Overview

Distance (m)	Direction	Description	From	To
<10	South	Lancashire and Yorkshire railway. Newtown Sidings added in 1891 bringing the railway up against the site's southern boundary. Tracks cleared from Newtown Siding 1977 to 1990.	1848	Present
50	South	Gas Works, initially 3 small gasometers, which appear to have been replaced by 4 larger gasometers by 1891 when it is referred to as the Rochdale Road Gas Works. In 1908 the easternmost gasometer has been removed and the building associated with the gas works is extended eastwards. Some ruins noted on records 1948 – 1952. Mapping from 1968 to 1991 indicates works to have reduced in scale.	1848	1984 to 1989

Distance (m)	Direction	Description	From	To
		Gasometers cleared 1984 to 1989 and replaced by a depot.		
180	Northeast	Dye Works.	1848	1891
10	North	Two gasometers. Cleared 1968 to 1991.	1891	1968 to 1991
65 - 100	Northwest	Dye works, chemical works two reservoirs and print works on opposite bank of the River Irk. In 1908 dyeworks listed as disused and print works labelled as Fireproof Plate Wall Works. Records dated 1922-33 indicate all works to have been cleared to make way for an extension to railway sidings other than the	1891	1922 to 1933
30 - 70	West	Unspecified works and Parker Street Mills. Works identified as a rubber works in 1908. Rubber works expanded to within 5m of the site's western boundary in 1922-33. Expanded onto site on records dating 1968 to 1991. See onsite history (Table 2.1) for rubber works history on site.	1891	1968 to 1991
160 – 220	West	Union Bridge Iron Works, Chemical Works and Red Bank Oil Works. In 1908 Union Bridge Iron Works extended to incorporate the area previously occupied by the Chemical Works and Oil Works. Labelled as unspecified works from 1958 – 1989. Cleared to become a car park on records from 1989.	1891	1989
200	Northeast	Two small gasometers and associated building.	1908	1968 to 1991
100 - 200	West	Chemical Works and button manufactory. 1948 to 1952 the Chemical Works became a metal foundry, and the button manufactory became a glue works. Oil works, timber yards and engineering works were also present. All identified works were labelled as unspecified works from 1958 to 1989 and a depot was also present. Several scrap yards were noted on 1992 records. By the present day most of the work's buildings have been cleared for car parking.	1891	2022
10m	North	Garage. Labelled as a Depot in 1968 to 1991 mapping. The building is believed to have most recently been used as a timber merchants.	1951 to 1988	2022

Distance (m)	Direction	Description	From	To
60 to 100m	South	Two unspecified works. The southernmost of the two works has been demolished on mapping records from 2013.	1977 to 1990	2022

2.3.12 The Lancashire and Yorkshire Railway has been present adjacent the sites southern boundary from 1848 till the present day. In 1891 the Newtown sidings were added bringing the railway right up against the site's southern boundary.

2.3.13 The Rochdale Road Gasworks is visible as early as 1848, 50m to the south of the site comprising four large gasometers and significant associated infrastructure at its peak. Two gasometers associated with the gasworks were present 10m to the north of the site on the opposite side of Dantzic Street from the site. The extent of the gasworks declined during the mid-20th century before being converted to a depot in the late 20th century. The two gasometers to the north of the site were demolished in the mid to late 20th century and have since been occupied by caravans.

2.3.14 A garage / depot was located 10m to the north of the site from the mid-20th century and is believed to have most recently been used as a timber merchants.

2.3.15 Within 200m of the west of the site, a number of historic industrial activities were recorded including a rubber works, oil works, chemical works, print works, foundry, engineering works, glue works, timber yards, scrap yards and a large iron works. The vast majority of this industry is no longer present and has been replaced by alternative land uses such as car parking. It should be noted much of this industry is a considerable distance from the site and superficial ground conditions are relatively impermeable, furthermore a number of these industries were located on the other side of the River Irk which would also serve as a boundary to contaminants migration.

2.4 Geology

2.4.1 Review of BGS geological map records (Sheet 85) indicate the site is underlain by the following:

Drift Geology: Till, Devensian – Diamicton

Solid Geology: The western portion of the site is underlain by the Chester Formation (Sandstone) and the eastern portion of the site is underlain by the Manchester Marls Formation (Mudstone). The Manchester Marls Formation underlies the Chester Formation where this is present on site. The Manchester Marls Formation is underlain by the Collyhurst Sandstone Formation at depth.

2.4.2 Four BGS boreholes are located within close proximity to the site (within Dantzic Street and Collyhurst Road).

Table 2.3: BGS Borehole Encountered Ground Conditions

Strata (Depth to base)	SJ89NW34	SJ89NW35	SJ89NW36	SJ89NW37
Made Ground	0.91mbgl	1.22mbgl	1.07mbgl	0.76mbgl
Marl	Not encountered	Not encountered	1.52mbgl	1.52mbgl
Fine Running Sand	Not encountered	Not encountered	3.66mbgl	4.72mbgl
Chester Formation	4.88mbgl (max depth unproven)	6.10mbgl (max depth unproven)	6.10mbgl (max depth unproven)	5.18mgl (max depth unproven)

2.4.3 A ground investigation was completed by LK Consult under the instructions of the previous developer and in association with the previous planning application for Plot NT02. A further investigation as part of the wider northern gateway involved the formation of two exploratory holes within Plot NT04 The scope of investigation works comprised the following:

- 5x window sampler boreholes drilled to 3.15 to 4.45mbgl (Plot NT02)
- 3x rotary boreholes drilled to a depth of 15-30mbgl (Plot NT02)
- 5x trial pits excavated to 1.30-2.20mbgl (Plot NT02)
- 1x trial pit excavated to 4.50mbgl (Plot NT04)
- 1x cable percussion borehole drilled to a depth of 3.95mbgl (Plot NT04)

2.4.4 Monitoring of groundwater on the site indicated the water table to occur at a depth ranging between 4.32 and 6.60mbgl within the underlying bedrock. No groundwater was encountered within the made ground deposits or Devensian Till.

2.4.5 A summary of the encountered ground conditions is provided in tables 2.4 and 2.5 below.

Table 2.4: Plot NT02 Encountered Ground Conditions

Strata	Description	Depth to Base
Made Ground	Gravelly sandy SILT / Sandy clayey GRAVEL with anthropogenic inclusions including brick, concrete, wood, metal, bitumen, ash clinker, pottery and glass.	0.50mbgl to 2.50mbgl
Devensian Till	Gravelly CLAY with sand bands.	2.60mbgl to 3.50mbgl
Weathered Bedrock	Reddish brown SAND occasionally gravelly.	~7.00mbgl
Solid Bedrock - Chester Formation	Weak reddish brown fine to coarse SANDSTONE (increasingly fine grained and muddy with depth). Depth to base becomes shallower eastwards.	8.06mbgl to 14.30mbgl
Solid bedrock – Manchester Marls Formation	Extremely to very weak thinly laminated red shaley MUDSTONE completely weathered in places & Weak thinly laminated red and grey SILTSTONE.	Not proven (Max depth of terminated borehole is 30m)

Table 2.5: Plot NT04 Encountered Ground Conditions

Strata	Description	Depth to Base
Made Ground	Clayey sandy GRAVEL / sandy gravelly CLAY with anthropogenic inclusions including clinker, brick, coal, macadam, slag and concrete.	2.10mbgl to 2.80mbgl
Devensian Till	Sandy slightly gravelly CLAY / Very sandy slightly gravelly CLAY.	2.40mbgl to 4.50mbgl
Weathered Bedrock (Manchester Marl Formation)	Extremely weak slightly sandy calcareous MUDSTONE interbedded with weak red SANDSTONE.	Unproven

2.4.6 There are 3 faults located within close proximity of the site. A fault is located within the eastern portion of the site running northwest to southeast down throwing to the southwest. An additional fault is located 225m to the southwest running northwest to southeast down throwing to the northeast. A third fault is located 205m to the north, runs north to south and downthrows to the west.

Mining

2.4.7 The Envirocheck report included within Appendix C, indicates that the site is located within an area which may be affected by historic Coal Mining.

2.4.8 However, with reference to the above-mentioned geological map records it is apparent the site falls outside an area where Coal Measures bedrock is present at shallow depths. The site is not located within a development high risk area. In addition, we are not aware of any commercial mineral or below ground mining workings within the Chester Formation or Manchester Marls Formation that underlies the site. As such, further investigation of mining related risks is not recommended at this time.

Radon

2.4.9 According to the environmental database search, the site is located within a lower probability radon area (less than 1% of homes are estimated to be at or above the action level). Radon protection measures are not required for new dwellings.

Ground Stability

2.4.10 Table 2.7 overleaf indicates the potential ground stability hazards on site, as obtained from the Envirocheck report.

Table 2.7: Ground Stability Hazards

Ground Stability Hazard	Risk Rating
Collapsible Ground	Very Low
Compressible Ground	Very Low
Ground Dissolution	No Hazard
Landslide	Very Low
Running Sand	Very Low
Shrinking or Swelling Clay	No Hazard – Very Low

Soil Chemistry

2.4.11 Table 2.8 indicates the background estimated soil chemistry for the site, as obtained from the site sensitivity maps within Appendix D.

Table 2.8: BGS Estimated Soil Chemistry

Determinant	Concentration
Arsenic	15 – 35 mg/kg
Cadmium	<1.8 mg/kg
Chromium	40 – 90 mg/kg
Lead	100 - 200 mg/kg
Nickel	<15 - 30 mg/kg

2.5 Hydrological

2.5.1 The Envirocheck Groundwater Vulnerability Map indicates the superficial deposits are classified as Secondary Undifferentiated with the underlying Chester Formation bedrock designated as a Principal Aquifer and the Manchester Marls designated as a Secondary B Aquifer.

2.5.2 The site is not located within an Environment Agency Source Protection Zone.

2.5.3 The site is not located within close proximity to any sensitive groundwater abstraction points (e.g., for a potable water supply well). The nearest water abstraction point is indicated 533m to the west relating to Joseph Hold Ltd. Water is abstracted from groundwater for use in breweries/wine process water, it is not clear if the permit is still valid.

2.5.4 The nearest surface water feature is indicated 21m to the north in the form of the River Irk. Water quality of this receptor indicates a GQA Grade of “E” (Poor) and a flow rate of less than 2.5 cumecs.

2.5.5 There are no active surface water abstractions at the site or within 500m of the site boundary.

2.5.6 The nearest active discharge consent is indicated 73m to the northwest and held by United Utilities for the release of storm sewage overflow into the River Irk.

2.5.7 A number of historic pollution incidents have been noted in close proximity to the site. The closest incident to the site was a category 3 minor incident occurring in 1998, 78m to the north and related to a Sewage Treatment Works with foam observed in a watercourse. There are a further 6 category 3 minor incidents that have occurred within 500m of the site.

2.5.8 The Envirocheck database indicates that there has been a single prosecution relating to authorised processes within 500m of the site. The prosecution incident was located 214m to the northwest of the site and related to the deposition of 150 cubic metres of demolition waste on land without permission.

2.5.9 A small fraction of the northern portion of the site is located within Flood Zone Two however the rest of the site is located withing Flood Zone 1. The risk of surface water flooding is deemed as very low.

2.6 Hazardous Substances

2.6.1 There are no active Control of Major Accident Hazards Sites (COMAH), Explosive Sites, Notification of Installations Handling Hazardous Substances (NIHHS), Planning Hazardous Substance Consents, Radioactive Substance or Planning Hazardous Substance Enforcements within 500m of site.

2.7 Landfill Sites and Other Waste Facilities

2.7.1 There is a single BGS recorded Landfill Site present 330m to the north of the site. There are three Historic Landfill Sites located within 500m of the site with the closest being located 205m to the north of the site. There are three Registered Waste Transfer Sites located within 500m of the site. The closest of which is located 82m to the west of the site. The licence holder for this site is Placemix Ltd and is operational as far as is known. There are no further waste facilities located within 500m of the site.

2.7.2 There are two Licensed Waste Management Facility located on site. The first is located within the eastern portion of Plot NT02 the license for which expired in 2020 and was operated by Farlam Waste Management Ltd. The second facility is located on Plot NT03 and, the license is listed as transferred and it was operated by Ryan John. Both facilities are categorised as Household, Commercial and Industrial Transfer Stations. There are a further 3 Licensed Waste Management Facilities located within 500m of the site however all licenses are shown as expired. There are a further three waste management facilities within 500m of the site.

2.8 Industrial Land Use & Processes

2.8.1 There are 6 Local Authority Pollution Prevention and Controls (LAPPC) the closest of which relates to Tan Yard Metal Ltd and is air pollution control for the extraction of nonferrous metal from scrap although the license has been revoked. All the remaining LAPPCs relate to air pollution control and have been revoked.

2.8.2 There are no Contaminated Land Register Entries and Notices (CLREN), Integrated Pollution Control (IPC), Integrated Pollution Prevention Control (IPPC) or Local Authority Pollution Prevention and Control Enforcements (LAPPCE) relating to authorised processes at the site or within 250m of the site boundary.

2.8.3 Contemporary trade directory entries indicate *there are active entries for the site.* Active entries for the immediate area indicate activity includes garage services, printers, textile manufacturing, packaging wrapping equipment and supplies, and brewers.

2.8.4 The nearest fuel station entry is indicated 270m to the south comprising the Rochdale Road Service Station, the status is described as obsolete.

2.9 Environmentally Sensitive Areas

2.9.1 The Envirocheck database indicates that the site is located within a Nitrate Vulnerable Zones (NVZ) for surface water (River Irk Moston Brook to River Irwell). The site is not located within a Special Protection Areas (SPAs), Sites of Special Scientific Interest (SSSI) or area of adopted green belt.

2.10 Ecological Setting & Invasive Plant Species

2.10.1 There are no sites of Special Biological Interest (SBI), Special Areas of Conservation (SAC) or nature reserves at the site or within 250m of the site boundary.

2.10.2 No evidence of invasive plant species was noted during the course of the site walkover survey, although, it should be noted the inspection did not comprise a detailed ecological assessment.


2.11 Unexploded Ordnance

2.11.1 The site is located within central Manchester and historical maps have recorded ruins and bomb strikes in the local area. A UXO Desk Study & Risk Assessment for the Northern Gateway development, including the site, has been produced by Zetica UXO Ltd (ref. P8135-18-R1), which gave the site area a low UXO hazard level. This level of risk does not correspond to a recommendation for pile clearance works. With regards to excavations the only recommendation is for general UXO awareness briefings to be given to site staff. We have contacted the report authors to confirm that these recommendations also apply to the subject site specifically, and this has been confirmed in our correspondence which is presented in Appendix E.

2.12 Previous Onsite Site Investigations

2.12.1 LK Consult undertook a Phase II Site Investigation across Plot NT02 in the western portion of the wider site. The intrusive works undertaken, and ground conditions encountered have been summarised above in section 2.4. A plan of the works undertaken, and encountered thickness of Made Ground, is presented overleaf in Figure 2.1. This section will provide a summary of the findings of the investigation from a Geo-environmental perspective.

Figure 2.1: Plot NT02 Previous SI Exploratory Hole Location Plan and Made Ground Contour Plot

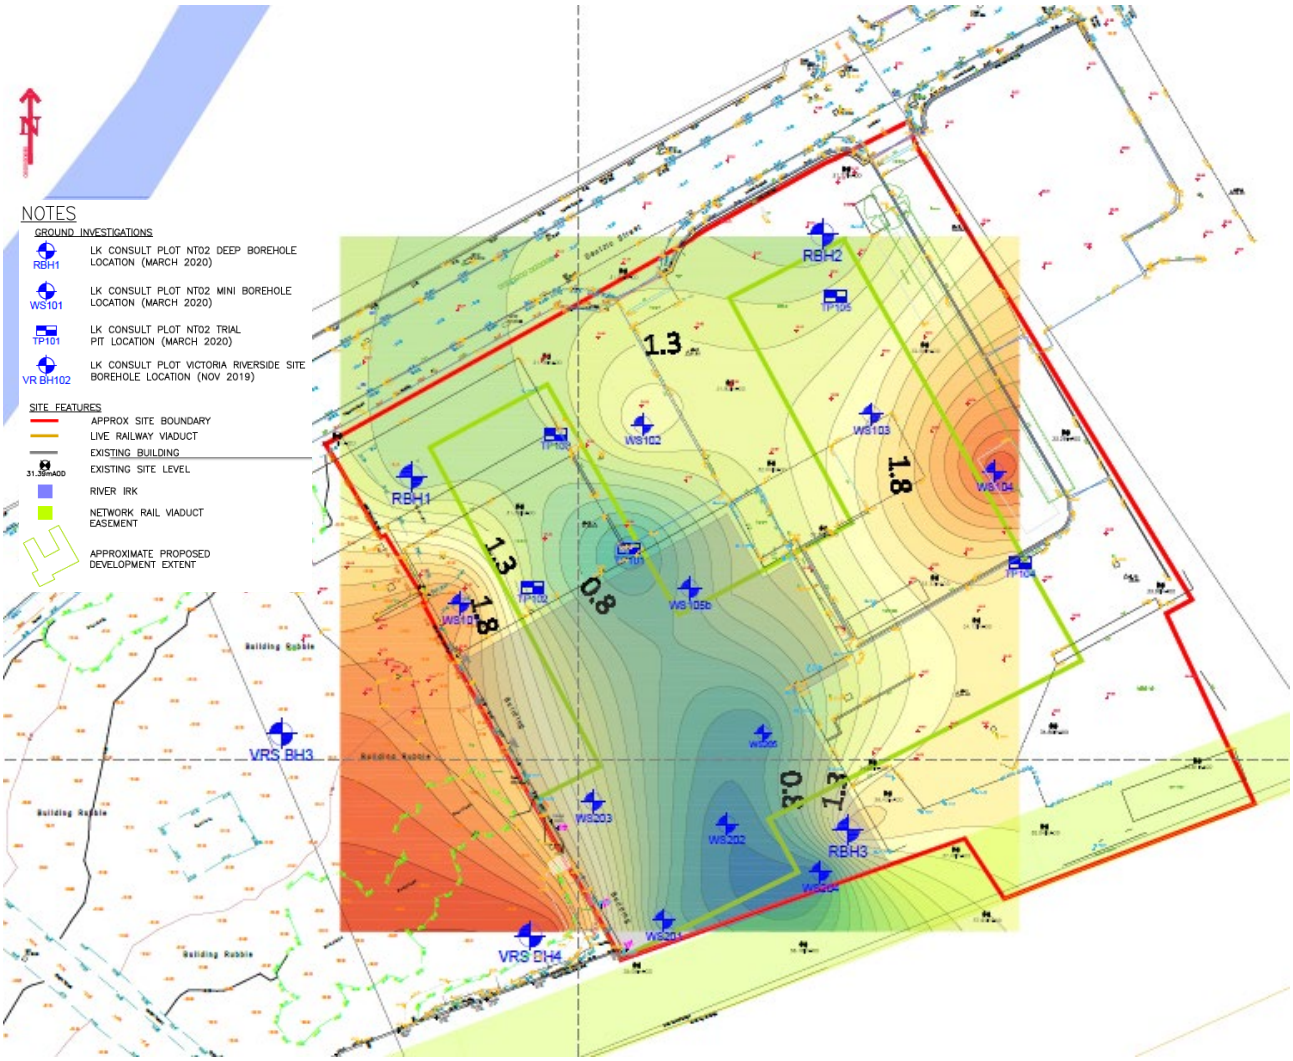

2.12.2 Soil and groundwater samples were taken from exploratory hole locations and the installed monitoring wells. These were tested for a number of potential contaminants associated with historic activity known to have occurred on site and in the local area.

2.12.3 Results from chemical testing of samples indicated the following issues regarding contamination:

- Elevated levels of Heavy Metals (Lead) in soil at WS104, SP1 and SP2 (Likely associated with ash, clinker and coal noted within made ground deposits)
- Trace fragments of asbestos in soil at TP105 and SP1 (Likely associated with the demolition of historic buildings)
- Elevated levels of PAHs - Benzo(a)pyrene and Naphthalene in soil at WS102, WS103, WS105, TP103, TP105 SP1 and WS205 (Likely associated with ash, clinker and coal noted within made ground deposits)
- Elevated levels of TPH – Aliphatic C12-C16, Aromatic C8-C10 and Aromatic C10-C12 in soil at WS205 (beneath the light industrial building and likely associated with the numerous historic industrial activities in this area of the site)
- Elevated levels of VOCs/SVOCs – Benzene and Trichloroethene in made ground and superficial deposits at WS205, WS201, WS202 and WS204. PID readings in the southwest of the site also indicate the presence of volatile contamination with readings between 4.3ppm and 207ppm (Likely associated with the historic industrial activity in this area of the site); and
- Elevated concentrations of Vinyl chloride at RBH101 in water samples obtained from the bedrock aquifer and Trichloroethene in water samples obtained from the bedrock aquifer at RBH103 (attributed by the report either to industrial activity on site but more likely a results of the local areas heavy industrial past and more specifically the contamination associated with nearby historic gas works)

2.12.4 Ground gas monitoring visits were undertaken on a total of seven wells. Slightly elevated levels of carbon dioxide were encountered with an absence of methane, carbon monoxide and hydrogen sulphide gases. Slightly depleted levels of oxygen were also encountered. The site was characterised as a Characteristic Situation 1 with no remedial measures envisaged.

2.12.5 On site soil and groundwater contamination encountered is believed to relate to previous industrial operations as well as the potential movement of gas works era contamination within the underlying principal aquifer beneath the site. A defined area of contamination was suspected in the southern and western portion of the plot beneath the existing building.

2.12.6 The report recommended that an area of contaminated soils, in the southwest of NT02, should be excavated and either treated onsite or disposed of offsite. The use of a soil cover system was recommended in soft landscaping areas. Although exceedances of contaminants in groundwater were recorded, groundwater remediation was not recommended.

2.13 Nearby Previous Offsite Site Investigations

Land Adjacent to the West

2.13.1 Land adjacent to the west of the site is, at the time of writing, being developed with large residential buildings. As part of this development, a number of previous site investigations have been undertaken, the findings of which are summarised below.

2014 Desktop Study Report by Atkinson Peck (ref. NG/C17062)

2.13.2 The report largely corroborates and details the assessment of the plot as detailed in this assessment. The site was historically developed with an extensive rubber works and subsequent used as a carpark. Potential contamination was identified including solvents and other commonly occurring contaminants. Geology was identified as Devensian Till overlying sandstone bedrock.

2019 Phase 2 Environmental Investigation by LK Group (ref. CL-602-LKC 19 1267-02)

2.13.3 As part of this investigation 7 rotary boreholes were undertaken to depths of up to 10.50m, as well as 6 window sample boreholes and 12 trial pits. The investigation encountered Made Ground to depths of between 0.60m and 3.91m, underlain by sandstone, and recommended a piled foundation solution.

2.13.4 Soil sampling was undertaken across the site, focusing primarily on shallow soils. Groundwater sampling was not undertaken. Exceedances were encountered in the form of Lead and PAHs and a soil capping system was recommended in areas of soft landscaping.

Land Adjacent to the South

2.13.5 Records of ground investigations for Land adjacent to the south are not held on public available records. However, records are held of a Remediation Statement and subsequent Phase 1 Desk based assessments which refer to older site investigations.

2.13.6 From these and our own investigations it is clear that the site was developed as a large gas works in the 19th century. In the later 20th century, a depot and call centre building were present on site before the current use as a carpark.

2010 Remediation Statement by Entec UK Ltd for National Grid Property Holdings

2.13.7 The report discusses previous site investigations in the 1960s, 1990s, and early 2000s. These original reports cannot be located. However, it summarises their findings. Generally Made Ground was encountered across the site up to 9.5m in thickness, with visible tarry contamination. Details are limited on specific contaminants proven through testing, though there are references to elevated concentrations phenols, PAHs and general organic contamination.

2018 Phase 1 Geo-Environmental Report by e3p (ref. 12-922-R1)

2.13.8 The largely confirms the site history noted above and identifies a risk of contamination from the gas works including metals, PAHs and VOCs requiring intrusive investigation.

2020 Phase 1 Geo-environmental Report by Ecus

2.13.9 This report was undertaken as part of an Environmental Statement undertaken in 2020. The report discusses previous site investigations, as well as a verification report detailing remediation works undertaken following the 2010 remediation statement. The remediation works undertaken focused primarily on removing sources of contamination (such as structures and nearby soils), primarily owing to the potential risk to groundwater. The works primarily comprised excavation of tar tank, gas holder and ammonia plant structures and any related contaminated soils. Many areas were not remediated owing to their proximity to active National Grid gas infrastructure, including a further tar tank.

2.13.10 This report concluded by identifying risks to human health and groundwater from contamination including Metals, PAHs, TPH and VOCs. A full ground investigation of the site was recommended although there is no evidence that this was ever undertaken.

Land Adjacent to the North

2.13.11 No evidence of previous site investigations could be located for the land to the north of the site (across Dantzic Street).

3.0 Preliminary Conceptual Site Model

3.0.1 The results from the desk-based information review have been used to assess theoretical risks posed by ground contamination and ground stability issues beneath the site. The assessment considers these risks both in terms of the current site arrangement and usage, as well as any potential future development (and associated construction process).

3.0.2 The assessment has been collated with reference to various statutory and non-statutory guidance documents relating to land contamination and ground stability. Specifically, the assessment has been conducted in accordance with the Environment Agency Land Contamination Risk Management (LCRM) guidance relating to the "Tier 1 Preliminary Risk assessment" process (revised April 2021).

3.0.3 In accordance with this method, a Preliminary Conceptual Model has been collated for the site based on the results of the desktop review. This model is based around the Source / Pathway / Receptor methodology as outlined in Fig 3.0.

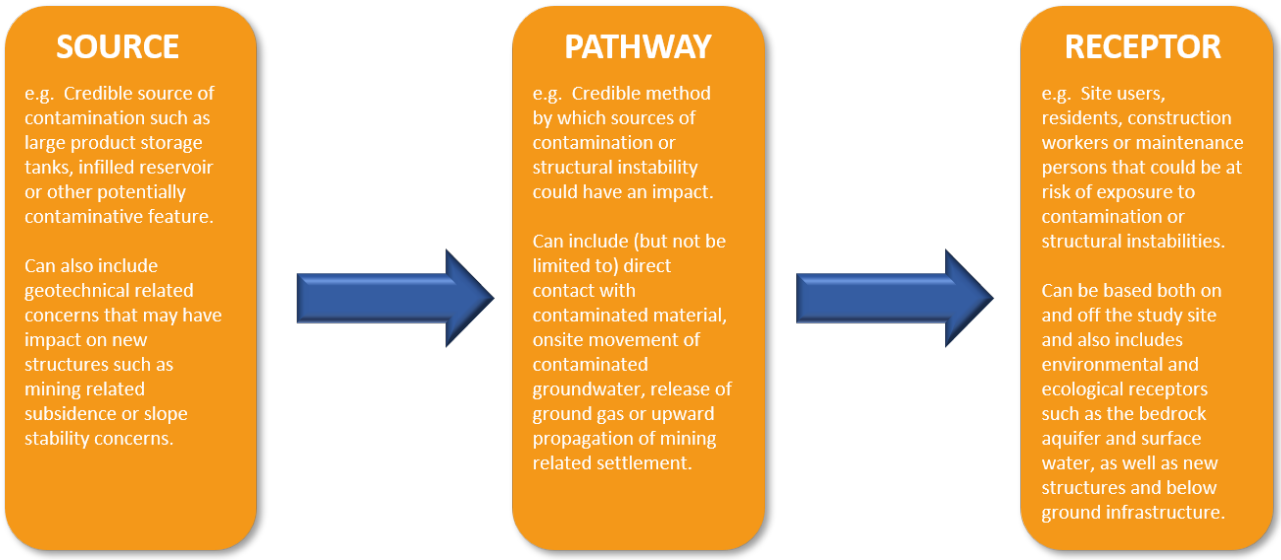


Figure 3.0 Source Pathway Receptor Diagram

3.0.4 Risk assessments is the process of collating known information on a hazard or set hazards in order to establish actual or potential risks to receptors. The receptor may be human health, controlled waters, a sensitive local ecosystem or even construction materials. Receptors can be connected with the hazard under consideration via one or several exposure pathways (e.g., the pathway of direct skin contact and oral exposure).

3.0.5 Risks are generally managed by isolating or removing the hazard, isolating the receptor, or by intercepting the exposure pathway. Without the three essential components of a source (hazard), pathway and receptor, there is deemed to be no risk. In other words, the mere presence of a hazard at a site does not mean that there will necessarily be risks.

3.0.6 Potential sources of contamination have been identified across the site, where applicable, based on observations and information obtained during the desktop review. These sources are defined based on either observation during historical map records or site recognisance (e.g., evidence of above ground fuel storage tanks or previous industrial operation); or by review of published environmental information on operations within or adjacent the site (e.g., historical landfill records, trade industry directory etc).

3.0.7 Where applicable, reference has been made to historical Department for the Environment Industry profiles and other information on industrial operations to better define the range of substances that may be present within soils beneath the site.

3.0.8 The risk assessment has been completed with reference to the guidance outlined within CIRIA 552 "Contaminated land risk assessment. A good practice guide". This risk assessment methodology considers the potential consequence / severity of risks that may be present within soils in comparison with the likelihood of exposure to or and occurrence of said risk. A range of risk classifications are provided within CIRIA 552 further details of which are provided in Table 3.0 below.

Table 3.0: Definition of risk class and consequence

Risk Class	Definition	Example
Minor	Potential for harm, although not significant, which may result in financial loss to resolve. Ground conditions where the use of PPE would readily mitigate risks posed to human health.	Low level contamination hotspots within made ground / demolition fill materials. Stunted or impeded plant growth due to poor soil quality.
Mild	Pollution of non-sensitive water resources or damage to crops, plant growth, below ground utilities or structures.	Perched groundwater contamination overlying low permeability aquifer or aggressive sulphate concentrations in soils.
Medium	Sources of contamination identified on site have the potential to cause both long and short-term health effects on site residents / users. Alternatively (or in conjunction with) sources of contamination may have the potential to impact surface or groundwater quality or impede vegetation growth.	Elevated concentrations of hydrocarbon contamination reported within topsoil tested within residential gardens as a result of inadequate or incomplete previous remediation works. Movement of contaminated groundwater from leaking below ground storage tank into adjacent surface water course.
Severe	Sources of contamination pose a credible and acute risk to human health with potential for "Significant Harm" occurring as defined by the Part IIA of the Environmental Protection Act (1990). Alternatively (or in conjunction with risks posed to human health) sources of contamination may pose an immediate risk to controlled water resources or ecosystems.	Grossly contaminated soils are encountered or disturbed during excavation works, causing an immediate release of toxic soil vapour and leachate / contaminated groundwater flow across adjacent land.

3.0.9 As previously discussed the contaminated land risk assessment model evaluates both, the severity of risks that may be present within soils / groundwaters in the context of threats posed to identified receptors before deriving the actual risk rating based on the probability of occurrence. Table 3.1 below outlines the range likelihood of risk.

Table 3.1: Probability Assessment

Classification	Definition
High likelihood	A credible pollutant linkage has been identified and it is very likely contaminants will impact identified receptors in both the short or long term (or is already actively doing so). The potential for harm to be caused is thus highly likely.
Likely	Pollutant linkages between the sources of contamination and identified receptors are present and it is considered likely they will become active given the right set of circumstances (e.g., contaminants currently buried below ground that are likely to be exposed or disturbed during construction / excavation works. The circumstances are such that an event is not inevitable, however it is possible in the short term and likely over the longer term.
Low likelihood	A theoretical pollutant linkage has been identified that has the potential to exposure receptors to contaminates under the correct circumstances. However, the likelihood of such an event occurring is not a certainty, even in the long term
Unlikely	There is no / minimal likelihood a pollutant linkage would occur, even over the long term.

3.0.10 The risk assessment process is a combination of probability and consequence, recognising that it may be possible to have a significant source of contamination beneath a site (such as a large below ground chemical storage tank) that may only present a relatively moderate to low risk (owing to the fact it may be contained within a secure concrete bund). Table 3.2 indicates how the actual nature of risk is established with Table 3.3 illustrating how the risk is interpreted in the context of contaminated land risk assessment.

Table 3.2: Risk Definition

		Consequence			
		Severe	**Medium**	**Mild**	**Minor**
Probability	High Likelihood	Very High Risk	High Risk	Moderate Risk	Moderate / Low Risk
	Likely	High Risk	Moderate Risk	Moderate / Low Risk	Low Risk
	Low Likelihood	Moderate Risk	Moderate / Low Risk	Low Risk	Very Low Risk
	Unlikely	Moderate / Low Risk	Low Risk	Very Low Risk	

Table 3.3: Description of risks posed

Risk Definition	Description
Very High	Active pollutant linkages between a significant source of contamination and identified receptors have been establish and there is a high likelihood of severe harm occurring to said receptors unless immediate investigation and remediation action is not taken.
High Risk	Harm is likely to arise to receptors from an identified hazard in the short and long term. Urgent investigation of the contaminant issue will be required, and remedial treatment is likely.
Moderate Risk	The possibility of harm has been identified toward receptors under the right circumstances, although the severity of harm would be relatively mild. Further investigation of identified issues would be prudent and possible need for remedial measures in the long term.
Low Risk	It is possible harm could arise to a designated receptor from identified hazard, but it is likely (if realised) any harm would be (at worst) mild.
Very Low Risk	No significant pollutant linkages have been identified and the possibly of harm occurring to receptors is low.

Potential Sources – Former Land Uses

3.0.11 Based on the current / historical uses of the site, and the surrounding area, the following potential sources of contamination / abnormal items have been identified:

- **NT02:**
  - The **Victoria Paint Works** was located just to the south of NT02, and crossing into the site somewhat, in the late 19th Century and early 20th Century, before being demolished to make way for the expansion of the railway viaduct
  - A **Smithy** was located in the north-western corner of NT02 from 19th Century to the 1950's
  - The **Victoria Screw & Bolt Works** covered much of NT02 from the 19th Century to 1950's. Post-war, this was operated as **Collyhurst Foundry** until demolition in the 1950's
  - Unspecified **tanks** were recorded in the northwest of NT02 in the post-war period until the 1950s. It is likely these are associated with the Collyhurst Foundry
  - From the late 19th Century to the 1960's a **Tripe Works** was located in the south of NT02 around a large chimney. This then becomes an **Asphalt Works** until being replaced by a depot in the 1980s.
  - The current Warehouse buildings in NT02 were constructed in the 1950's following the demolition of the Collyhurst Foundry in the 1950's. Between the 1960's and 1990's this had an extension to the northern boundary of NT02. Aerial photographs show another three-storey structure in the north of NT02 in the early 21st Century. Identified users of NT02 in this time are Astra Signs Ltd. and Farlam Waste Management, a skip hire company.
  - The previous site investigations encountered **TPH, metals and PAHs in soils**, and **chlorinated solvents in groundwater**

- **NT03:**
  - In NT03 there appears to have been small unlabelled works amidst the terraced housing, expanding until much of the plot had been covered by a **Scrap Metal Works** in 1970. This and another building are later labelled simply Works and it is feasible the use changed to another light industrial purpose
  - The scrap metal works appears to have been demolished in the 1990s and to have been operated from this time by the current site users, **Ryan Topsoil**, for earth storage
- **NT04:**
  - The **Dalton Printing Works** (later just Works) was present in the south of NT04, on the current raised plateau, from the 19th century until demolition between 2005 and 2009

Potential Sources – Potential Contaminants

3.0.12 We have considered the likelihood of various commonly occurring contaminants being present on the site. This assessment is based on our experience, understanding of the former site activities and published resources on industrial practices. These include Industry Profiles published by the Department of The Environment in 1995, which contain detailed technical details of historic industrial processes. In many cases, these compounds can serve as indicators for contamination by other compounds which have not been specifically tested for – for example, testing for many metal elements will also identify more complex metal compounds, and rarer PAHs are usually found alongside more commonly occurring ones. We have also considered the feasibility of rarer contaminants outside of these categories being present. It is rare that the full range of processes at a specific land use can be precisely determined from available records – for example, those used at a Chemical Works are theoretically infinite. Consequently, a higher burden of evidence must be required before testing for compounds which not typically assessed in the contaminated land industry.

	NT02	NT03	NT04
Metals	Metal specific works suggest higher than normal risk. Exceedances in previous site investigation.	Metal specific works suggest higher than normal risk.	Typical diffuse risks from former buildings and light industry
PAHs	Typical diffuse risks from former buildings and light industry. Exceedances in previous site investigation.	Typical diffuse risks from former buildings and light industry	Typical diffuse risks from former buildings and light industry
TPH	Typical diffuse risks from former buildings and light industry. Exceedances in previous site investigation in vicinity of historic tanks in northwest of site.	Typical diffuse risks from former buildings and light industry	Typical diffuse risks from former buildings and light industry

Asbestos	Typical diffuse risks from former buildings and light industry	Typical diffuse risks from former buildings and light industry	Typical diffuse risks from former buildings and light industry
Volatile Organic Compounds (VOCs)	Typical diffuse risks from former buildings and light industry	Typical diffuse risks from former buildings and light industry	Typical diffuse risks from former buildings and light industry
Chlorinated Solvents	Identified in groundwater in previous site investigation. See below.	No specific potential sources found. Potential to have spread into groundwater from NT02	No specific potential sources found
PCBs (Polychlorinated biphenyls)	No specific potential sources noted (e.g. substations)	No specific potential sources noted (e.g. substations)	No specific potential sources noted (e.g. substations)
PFAs (Per- and polyfluoroalkyl substances)	No specific potential sources noted (e.g. firefighting foam or non-stick coatings). Screws and bolts are sometimes made from PFAs, however, the onsite bolt works pre-date their development	No specific potential sources noted (e.g. firefighting foam or non-stick coatings)	No specific potential sources noted (e.g. firefighting foam or non-stick coatings)
Others	No further compounds considered likely, which would not be accounted for in the above testing.	No further compounds considered likely, which would not be accounted for in the above testing.	No further compounds considered likely, which would not be accounted for in the above testing.

Potential Sources – Chlorinated Solvents

3.0.13 The previous site investigation of NT02 identified exceedances of Vinyl chloride in groundwater at RBH101 and Trichloroethene in groundwater at RBH103. A number of potential sources for this contamination have been considered.

3.0.14 Chlorinated solvents, such as Trichloroethene (also called Trichloroethylene) and Vinyl Chloride are relatively commonly occurring and remediated contaminants in the UK, particularly in groundwater. They are a category of Volatile Organic Compound containing Chlorine. Typically, Trichloroethene degrades sequentially in the environment to Dichloroethene and Vinyl Chloride, themselves also harmful halocarbons. This is by a type of bacteria called Dehaloccoides in specific conditions: typically, anaerobic with low to medium pH.

3.0.15 Chlorinated solvents were first widely produced in the 1920s. They must usually be produced intentionally rather than as byproducts of other industrial processes. As they can effectively dissolve a large variety of organic compounds, chlorinated solvents have a wide variety of potential applications. Trichloroethene was extensively used as a dry-cleaning fluid as well as in the chemicals industry. It was also employed as an anaesthetic and a painkiller. It was most widely used as a degreasing agent for metal components.

3.0.16 There have been onsite land uses which could potentially have used chlorinated solvents. In particular they might have been used as degreasing agents at **Victoria Screw & Bolt Works / Collyhurst Foundry.** The smithy in NT02 and Scrap Works at NT03 are also potential sources although those works were of a smaller scale. If these compounds were used in significant quantities, it is likely they would have been stored onsite, although below ground storage is considered to be unlikely.

3.0.17 The feasibility of this contamination migrating to the site from an offsite source has also been considered. While other uses of chlorinated solvents are highly specific, degreasers have a wider variety of applications across a number of industrial land uses, and the local area has an extensive history of industrial development, not all of which will be documented. Drawing upon our assessment of the offsite history, as well as the nearby offsite site investigation reports we have assessed, the likelihood of these originating from offsite sources is assessed in the table below. The assessment has focused on the closest and most intensive recorded historical offsite industrial land uses.

Land Use	Distance	Likelihood of chlorinated solvent use	Likelihood of affecting the site
Railway viaduct	Adjacent to south	Low – low intensity industrial land use	Very low, less feasible than onsite hypothesis
Rubber Works / Parker Street Mills	5 – 70m west	Moderate – chlorinated solvents were used to clean rubber works machinery and are listed as an associated contaminant by the relevant DOE profile. The previous site investigation did not test for relevant compounds (VOCs) and did not undertake testing of groundwater. Architectural plans of the rubber works do not indicate the presence of a tank, although this is not unusual. Site development underway and may have resulted in betterment. If further sources of contamination are identified during construction this should be highlighted through validation process.	Moderate – adjacent to site, spread through groundwater would be perpendicular to hydraulic gradient
Gas Works	10m north	Low – chlorinated solvents are not a core part of gas works operation and would be limited to cleaning operations. Their presence is not indicated by the relevant DOE profile.	Low – limited evidence of presence and spread to site would be against hydraulic gradient
Gas Works	50m south	Low – chlorinated solvents are not a core part of gas works operation and would be limited to cleaning operations. Site has been subject to limited remediation. Their presence is not indicated or suggested by previous site investigations or the relevant DOE profile.	Low – feasible pathway but limited evidence of presence
Gas Works / Chemical Works / Print Works	65 -100m northwest	Moderate – chemical works is associated with a broad range of contaminants	Low – distance from site and spread to site would be against hydraulic gradient

Chemical Works / / Button Manufactory / Metal Foundry / Timber Yard / Engineering Wrks / Scrap Works	100 – 200m west	Moderate – chemical works is associated with a broad range of contaminants	Low – distance from site and spread to site would be against hydraulic gradient
Union Bridge Iron Works / Chemical Works / Oil Works	160 – 220m west	Moderate – chemical works is associated with a broad range of contaminants	Low – distance from site and spread to site would be against hydraulic gradient
Dye Works	180m northeast	Moderate – dye works is associated with a broad range of contaminants and chlorinated solvents are listed as an associated contaminant by the relevant DOE profile	Low – distance from site and spread to site would be against hydraulic gradient
Gas Works	200m northeast	Low – chlorinated solvents are not a core part of gas works operation and would be limited to cleaning operations.	Very low – limited evidence of presence, distance from site and spread to site would be against hydraulic gradient
Potentially unrecorded landuses	N/A	Moderate – relatively widely used compound in mid to late 20th Century	Difficult to attribute contamination to this source in the absence of positive evidence

3.0.18 Consequently, the mostly likely source of any chlorinated solvent contamination is considered to be either onsite or from the historic adjacent rubber works. Attribution of chlorinated solvent contamination to the adjacent rubber works would require a comprehensive ground investigation to prove the absence of an onsite source, and detailed mapping of any contamination indicating the largest part of the plume to be beyond the site boundary. The construction process at the adjacent site may also highlight further evidence of contamination.

Potential Pathways and Receptors

3.0.19 The following potential pathways and receptors have been identified for the above potential sources of contamination:

- End users of the site (future site users) could be at risk of exposure to contaminated soils / materials at the site via ingestion, direct contact and inhalation of contaminated dust / vapours / hazardous gas
- Construction persons could also be at risk of exposure to contaminated soils via ingestion, direct contact and inhalation of contaminated dust / vapours / hazardous gas
- Leaching of potential contaminants into the Principal Aquifer beneath the site or nearby River Irk
- Offsite migration of contaminants and ground gas toward surrounding developments

- On site migration of potential contaminants from nearby historic gas works, garage / depot and railway
- Below ground structures such as concrete foundations or water supply pipe work could be at risk of chemical attack, damage and contamination as a result of aggressive ground conditions
- Plant uptake of phytotoxic chemicals (Elevated zinc and copper identified in LK Consult Site Investigation Report)

3.0.20 Table 3.4 (provided overleaf) assess and summarise the pollutant linkages that may exist at the site; the assessment has assumed that the site is to be redeveloped for a residential development without gardens. A series of conceptual site cross sections have also been completed to visually depict the risks to the site along with a plan detailing their location and are contained within Appendix A (ref: 4328-ROC-XX-XX-SK-ES-ESK103-106).

Table 3.4		Preliminary Conceptual Site Model					
Source		Pathway	Receptor	Severity	Probability	Risk definition	Comments
On Site	Elevated Levels of Contaminants Encountered During Past Site Investigation on Plot NT02 (Metals, PAHs, TPH, ACMs, VOCs & Chlorinated Solvents)	Dermal contact and / or ingestion; inhalation of vapours / dusts	Current Site Users	Medium	Unlikely	Very Low	The site is currently vacant, and the majority of accessible areas are covered with buildings and hardstanding. There is a very low risk of a viable contaminant pathway to current human health receptors.
			Construction workers	Medium	Likely	Moderate	Construction persons are considered to be at the greatest risk of exposure to contaminants during the site's redevelopment. Additionally, the presence of as yet, unreported sources of contamination cannot be precluded*
			Future Site Users	Medium	Likely	Moderate	The site is to be developed to comprise a high-rise residential development with associated areas of soft landscaping and it is considered future site users are at risk of exposure to sources of contamination as outlined above particularly within areas of soft landscaping. Volatile contaminants, if present, are less inhibited by site surfacing.
			Ecological [Plant Uptake]	Mild	Likely	Low to Moderate	Elevated levels of phytotoxic metals were encountered during the previous site investigation works. There is a potentially meaningful risk to plant growth in proposed area of soft landscaping.
		Below ground service runs / infrastructure	Below ground infrastructure & construction	Medium	Likely	Moderate	The desk-based assessment has identified credible sources of contamination within the site and it is possible chemically aggressive ground conditions may be present as a result. The precise nature of risks should be confirmed via intrusive site investigation works.
	Historical Contaminative feature(s) (Collyhurst Foundry, Dalton Print Works, Rubber Works, Scrap Metal Yard, Asphalt Works, Tanks, Paint Works Made Ground Including onsite Mounds	Dermal contact and / or ingestion; inhalation of vapours / dusts	Current Site Users	Medium	Unlikely	Very Low	The site is currently vacant and the majority of accessible areas are covered with buildings and hardstanding. There is a very low risk of a viable contaminant pathway to current human health receptors.
			Construction workers	Medium	Likely	Moderate	Construction persons are considered to be at the greatest risk of exposure to contaminants during the site's redevelopment. Additionally the presence of as yet, unreported sources of contamination cannot be precluded*
			Future Site Users	Medium	Likely	Moderate	The site is to be developed to comprise a high-rise residential development with associated areas of soft landscaping and it is considered future site users are at risk of exposure to sources of contamination as outlined above particularly within areas of soft landscaping. Volatile contaminants, if present, are less inhibited by site surfacing.

Table 3.4		Preliminary Conceptual Site Model					
Source		Pathway	Receptor	Severity	Probability	Risk definition	Comments
	(Metals, PAHs, TPH, ACMs, VOCs & Chlorinated Solvents)		Ecological [Plant Uptake]	Mild	Likely	Low to Moderate	Elevated levels of phytotoxic metals were encountered during the previous site investigation works. There is a potentially meaningful risk to plant growth in proposed area of soft landscaping.
		Below ground service runs	Below ground infrastructure & construction	Medium	Likely	Moderate	The desk-based assessment has identified credible sources of contamination within the site and it is possible chemically aggressive ground conditions may be present as a result. The precise nature of risks should be confirmed via intrusive site investigation works.
	Ground Gas Generation Associated with Made Ground Deposits	Migration / Accumulation	Current Site Users	Minor	Unlikely	Very Low	Non-negligible potential sources of ground gas have been identified in the form of Made Ground and previous site investigations have identified elevated concentrations of ground gases, although without meaningful flow. There are potential pathways through potentially permeable Made Ground deposits. The site is currently unoccupied which limits the potential for current site users to be affected.
			Construction workers	Medium	Low likelihood	Moderate to low	Non-negligible potential sources of ground gas have been identified in the form of Made Ground and previous site investigations have identified elevated concentrations of ground gases, although without meaningful flow. There are potential pathways through potentially permeable Made Ground deposits. Construction persons may have greater exposure to ground gas risks when working in confined spaces.
			Future Site Users	Medium	Low likelihood	Moderate to low	Non-negligible potential sources of ground gas have been identified in the form of Made Ground and previous site investigations have identified elevated concentrations of ground gases, although without meaningful flow. There are potential pathways through potentially permeable Made Ground deposits. New occupied building structures will present ne pathways and receptors for ground gas accumulation.
	Leaching of Contaminants from	Leaching of Contaminated	Controlled Waters: Aquifer	Medium	Likely	Moderate	Meaningful potential sources of contamination have been identified and exceedances of volatile compounds (Vinyl Chloride and

Table 3.4		Preliminary Conceptual Site Model					
Source		Pathway	Receptor	Severity	Probability	Risk definition	Comments
	Historic Industry on Site and in the Local Area	Soil & Impact on Controlled Waters					trichloroethene) have been identified in groundwater in the previous site investigation. Potential offsite sources are also present. Bedrock beneath the site is designated as a Principal aquifer and should be considered a sensitive receptor. It is feasible for near surface contamination sources to affect onsite groundwater through seasonal groundwater changes, surface water infiltration, leaching and percolation. The local geology is likely permeable with minimal impermeable soils present above the aquifer. It is also feasible for offsite sources to affect onsite groundwater, or for onsite groundwater to affect the River Irk, which is likely in continuity with local groundwater.
			Controlled Waters: Surface Water	Medium	Unlikely	Low	Meaningful potential sources of contamination have been identified and exceedances of volatile compounds (Vinyl Chloride and trichloroethene) have been identified in groundwater in the previous site investigation. Potential offsite sources are also present. The River Irk is located nearby. While this River is currently of low quality (GQA Grade of "E," Poor), it is a significant watercourse and local planning ambitions are for it to be improved. The River Irk is located downgradient from the site. The identified sources and primarily below ground and the site is and will be covered with large areas of hardstanding, limiting the potential for near surface run off to affect the watercourse. However, there is meaningful potential for groundwater to be affected by contamination and it is likely that local groundwater is in hydraulic continuity with the River Irk.

Add note re: Severe (gas) rating due to risk to human health (asphyxiation), proposed development (explosion).
** It is considered the risks posed to construction personnel, by sources of contamination, can be adequately mitigated against via the use of full PPE and the adoption of good hygiene and site practices. As required, any suspected sources of contamination discovered during the site's development should be brought to the immediate attention of RoC Consulting to enable the implications to be established and appropriate remedial recommendations made. In the event of such a discovery the scope and findings of the current assessment will require re-assessment and revision.*

4.0 Conclusions & Recommendations

4.0.1 The desk-based assessment has identified the following:

- The site is likely underlain by Made Ground deposits, with small thicknesses of superficial deposits and relatively shallow bedrock. Intrusive investigation of ground conditions will be required to inform geotechnical design
- The site has had an industrial history from the late 1800s with past site uses including print works, paint works, the Collyhurst Foundry, rubber works, scrap metal works, asphalt works a nut and bolt works and numerous other forms of industry that have a contaminative potential. The local area has also had a heavy industrial past with nearby land uses including gas works, iron works, garages and depots, chemical works and railways / railway sidings
- A previous programme of site investigation works on Plot NT02 completed by LK Consult identified potential contamination in this location and recommended remedial measures. There is currently evidence to support these recommendations. However, it is recommended that they are reassessed in the context of the entire site following a subsequent site investigation
- Further investigation of potential contaminants via intrusive investigation is required in order to provide a detailed risk assessment of the risks posed by the identified sources of contamination to receptors (particularly human health and controlled waters)
- There is a significant area of the site occupied by a topsoil stockpile (most of Plot NT03) which will require removal to facilitate the development. Located adjacent this stockpile is an embankment which use to accommodate a signal box associated with the adjacent railway. It is currently unknown whether this embankment provides support to the adjacent railway viaduct or if there is a separate structure supporting the viaduct obscured by the embankment. Further investigation as well as consultation with Network Rail is proposed to ascertain how structural support is provided to the viaduct in this area and any potential constraints that may be presented to the proposed development in either eventuality
- Given the extensive past development of the site, it is highly likely that relic foundations and potentially basements will be encountered in future works


4.0.2 With reference to the above it is noted the site has the potential to impact on identified receptors, both during the construction process and as part of its subsequent operation as a high-rise residential development with areas of soft landscaping.

4.0.3 As such it is recommended that a programme of site investigation works be completed to further investigate the quality and composition of site soils with respect to risks posed by sources of contamination and ground gas ingress. Consideration should also be given to establishing the foundation design parameters and sufficient geotechnical information to support new building design.

5.0 Site Investigation Design

5.0.1 A design of Phase 2 Intrusive Site Investigation works has been completed with reference to the findings of the Phase 1 Desktop Study; the main objectives of these works are to establish site wide ground conditions to support new building foundation and road design, as well as identify and delineate any sources of contamination that may be present on site. We refer you to the separately issued investigation proposal, (ref. LR/RC/4328/FM/TN/P2-200422).

APPENDIX A - SITE PHOTOS & DRAWINGS

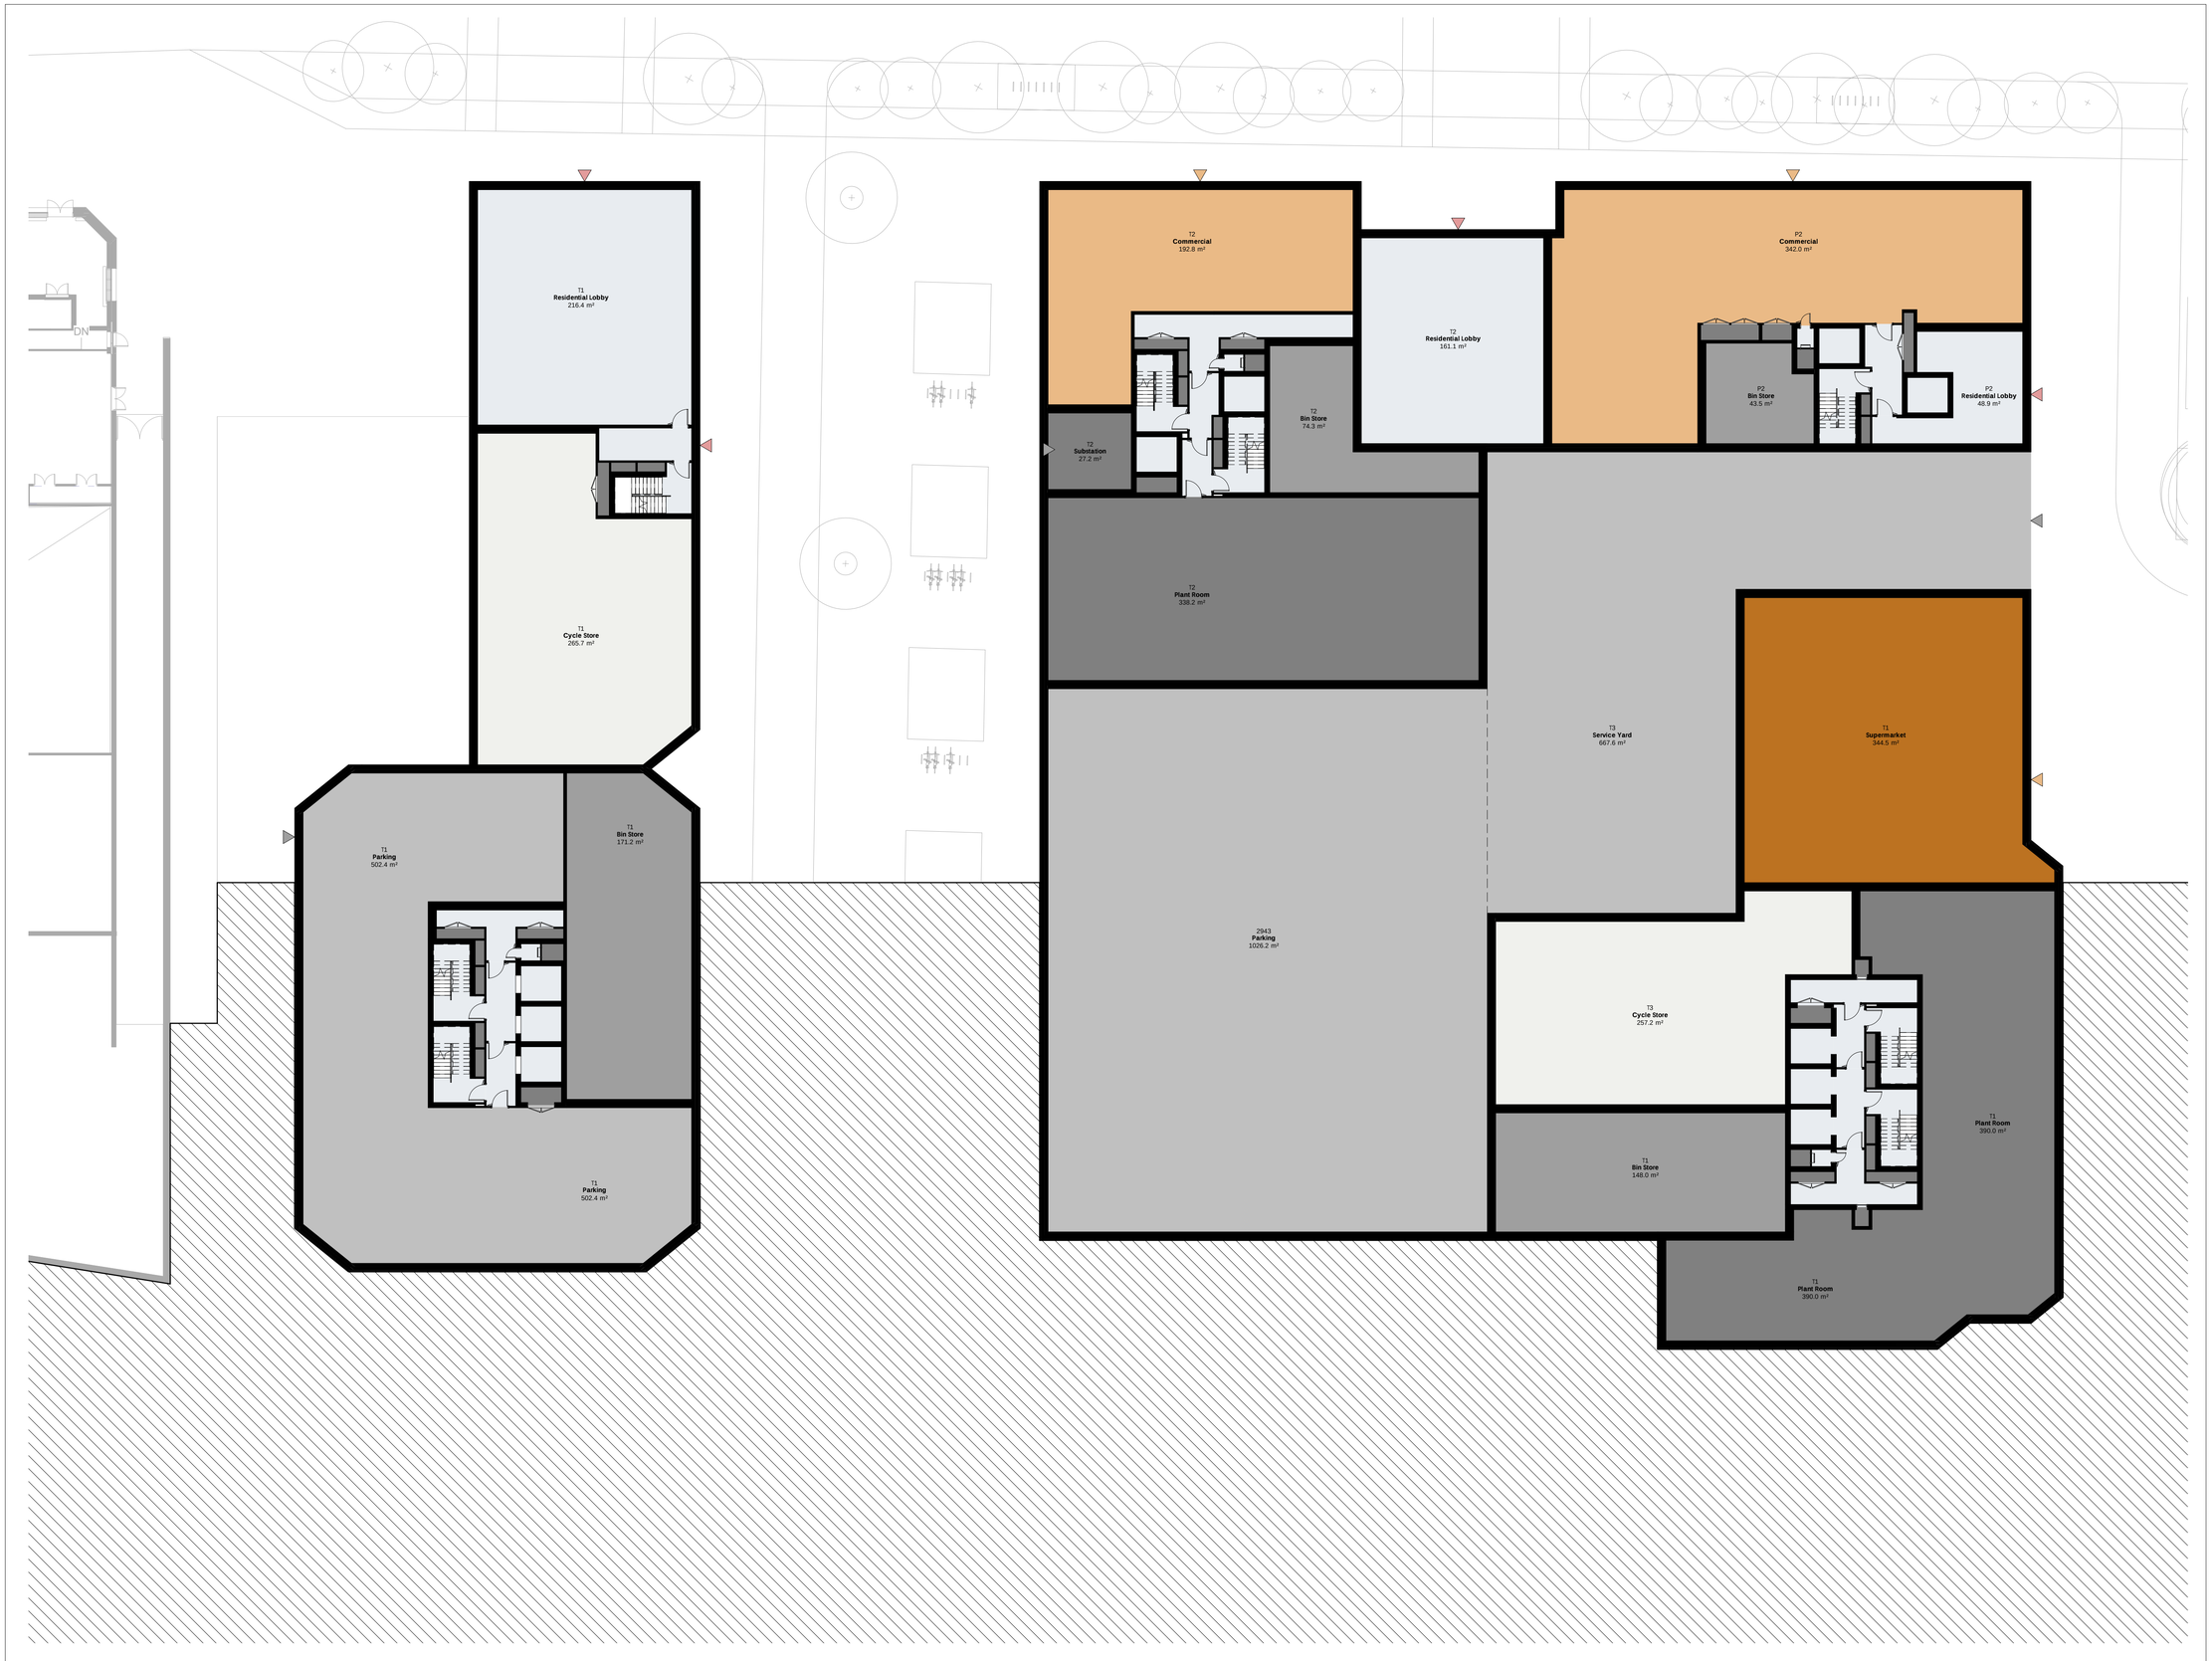

Option 5 NT02/3 Lower Ground Floor

1 : 200

Copyright Hawkins\Brown Architects
No implied licence exists. This drawing should not be used to calculate areas for the purposes of valuation. Do not scale this drawing. All dimensions to be checked on the site by the contractor and such dimensions to be their responsibility. All work must comply with relevant British Standards and Building Regulations requirements. Drawing errors and omissions to be reported to the architect. To be read in conjunction with Architect's specification and other consultant information.

Rev	Description	Date
P1	Issued for gateway	31.03.22

Key

- 1B1P
- 1B2P
- 2B3P
- 2B3P+
- 2B4P
- 3B5P
- 3B6P
- 3B6P Live-Work
- 3B6P Townhouse
- Bin Store
- Circulation Core
- Commercial
- Courtyard
- Cycle Store
- Parking
- Plant Room
- Residential Amenity
- Residential Lobby
- Risers
- Service Yard
- Storage
- Substation
- Supermarket

26-28 Hilton Street
Manchester M1 2EH
mail@hawkinsbrown.com
hawkinsbrown.com

Hawkins\
Brown

Project
Red Bank NT02
Dantzic Street
Manchester
M4 4HF

Drawing
Option 5_Lower Ground Floor Plan


Scale @ A1	Date
1 : 200	31/03/22

Drawn By	Checked By
HECW	RM

Job Number	Status	Purpose of Issue
210263	S0	Information

Drawing No. RDB-HBA-2X-LG-SK-A-SK_0001

Rev P1

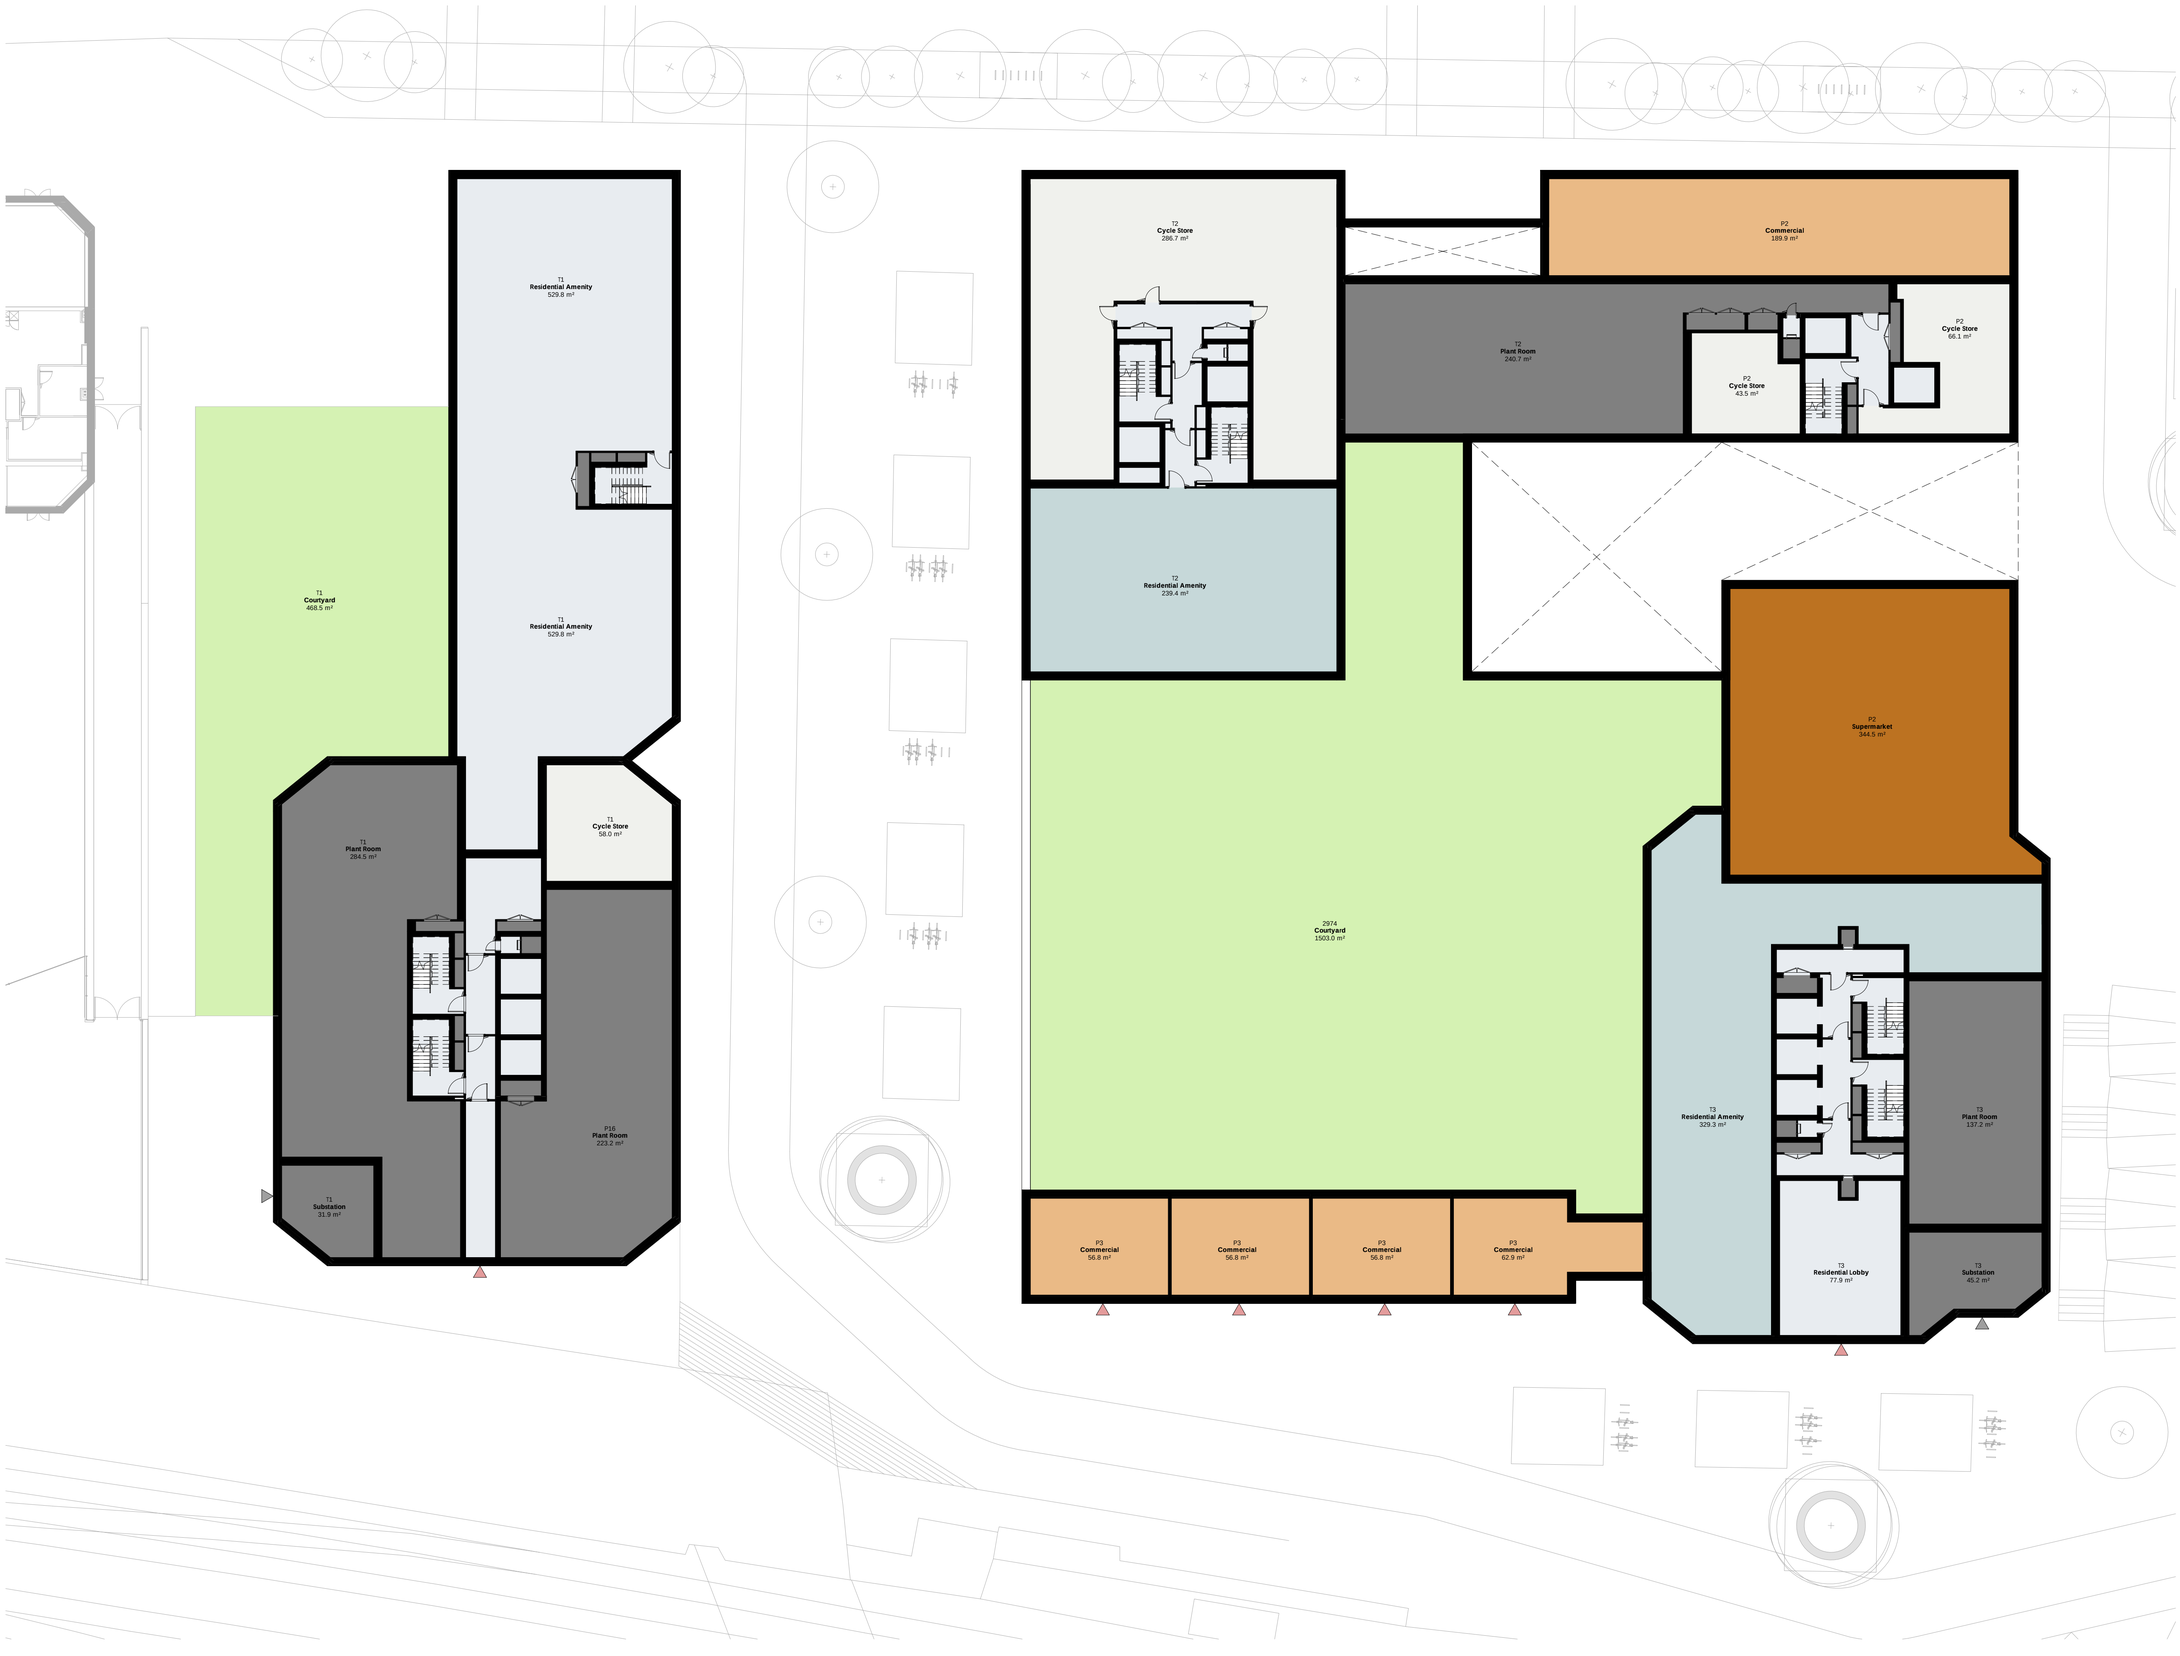

Option 5 NT02/3 Upper Ground Floor

1 : 200

Copyright Hawkins\Brown Architects
No implied licence exists. This drawing should not be used to calculate areas for the purposes of valuation. Do not scale this drawing. All dimensions to be checked on the site by the contractor and such dimensions to be their responsibility. All work must comply with relevant British Standards and Building Regulations requirements. Drawing errors and omissions to be reported to the architect. To be read in conjunction with Architect's specification and other consultant information.

Rev	Description	Date
P1	Issued for gateway	31.03.22

Key

- 1B1P
- 1B2P
- 2B3P
- 2B3P+
- 2B4P
- 3B5P
- 3B6P
- 3B6P Live-Work
- 3B6P Townhouse
- Bin Store
- Circulation Core
- Commercial
- Courtyard
- Cycle Store
- Parking
- Plant Room
- Residential Amenity
- Residential Lobby
- Risers
- Service Yard
- Storage
- Substation
- Supermarket

26-28 Hilton Street
Manchester M1 2EH
mail@hawkinsbrown.com
hawkinsbrown.com

Hawkins\
Brown

Project
Red Bank NT02
Dantzic Street
Manchester
M4 4HF

Drawing
Option 5_Upper Ground Floor Plan


Scale @ A1	Date
1 : 200	31/03/22
Drawn By	**Checked By**
HECW	RM

Job Number	Status	Purpose of Issue
210263	S0	Information

Drawing No.	Rev
RDB-HBA-2X-UG-SK-A-SK_0002	P1

Copyright Hawkins\Brown Architects
No implied licence exists. This drawing should not be used to calculate areas for the purposes of valuation. Do not scale this drawing. All dimensions to be checked on the site by the contractor and such dimensions to be their responsibility. All work must comply with relevant British Standards and Building Regulations requirements. Drawing errors and omissions to be reported to the architect. To be read in conjunction with Architect's specification and other consultant information.

Rev	Description	Date
P1	Issued for gateway	31.03.22

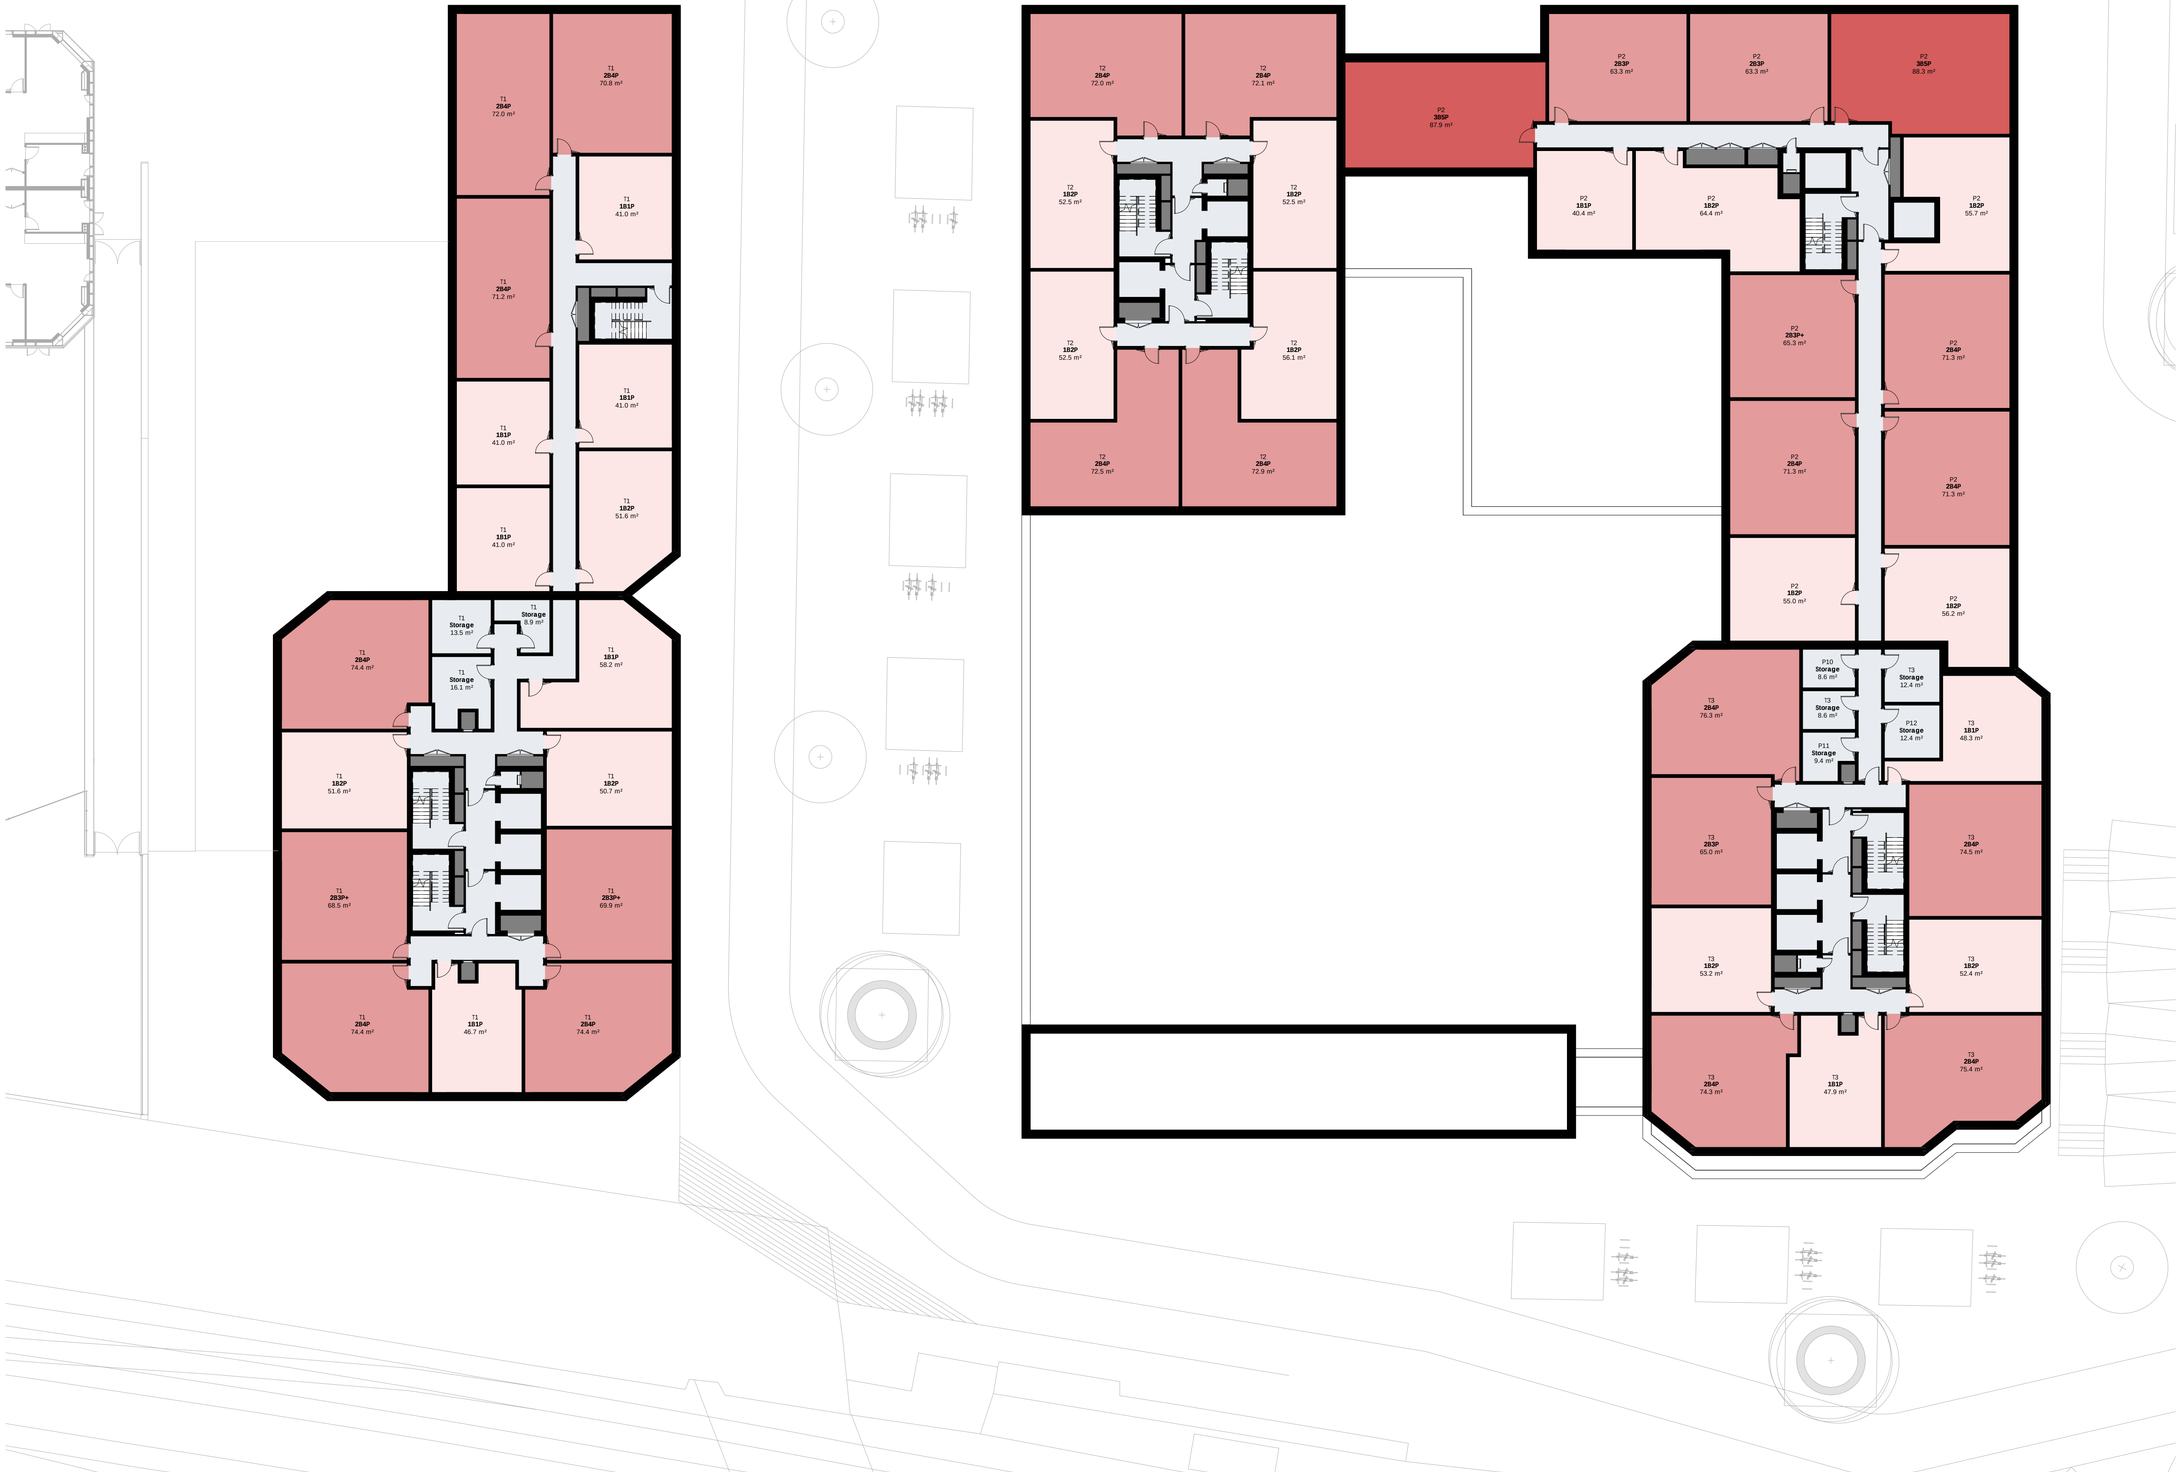

Key

- 1B1P
- 1B2P
- 2B3P
- 2B3P+
- 2B4P
- 3B5P
- 3B6P
- 3B6P Live-Work
- 3B6P Townhouse
- Bin Store
- Circulation Core
- Commercial
- Courtyard
- Cycle Store
- Parking
- Plant Room
- Residential Amenity
- Residential Lobby
- Risers
- Service Yard
- Storage
- Substation
- Supermarket

26-28 Hilton Street
Manchester M1 2EH
mail@hawkinsbrown.com
hawkinsbrown.com

Hawkins\
Brown

Project
Red Bank NT02
Dantzic Street
Manchester
M4 4HF

Drawing
Option 5_Typical Lower Podium Floor Plan

Scale @ A1	Date
1 : 200	31/03/22
Drawn By	**Checked By**
HECW	RM


Job Number	Status	Purpose of Issue
210263	S0	Information

Drawing No.	Rev
RDB-HBA-2X-ZZ-SK-A-SK_0003	P1

Option 5 NT02/3 Typical Lower Podium
1 : 200

Copyright Hawkins\Brown Architects
No implied licence exists. This drawing should not be used to calculate areas for the purposes of valuation. Do not scale this drawing. All dimensions to be checked on the site by the contractor and such dimensions to be their responsibility. All work must comply with relevant British Standards and Building Regulations requirements. Drawing errors and omissions to be reported to the architect. To be read in conjunction with Architect's specification and other consultant information.

Rev	Description	Date
P1	Issued for gateway	31.03.22

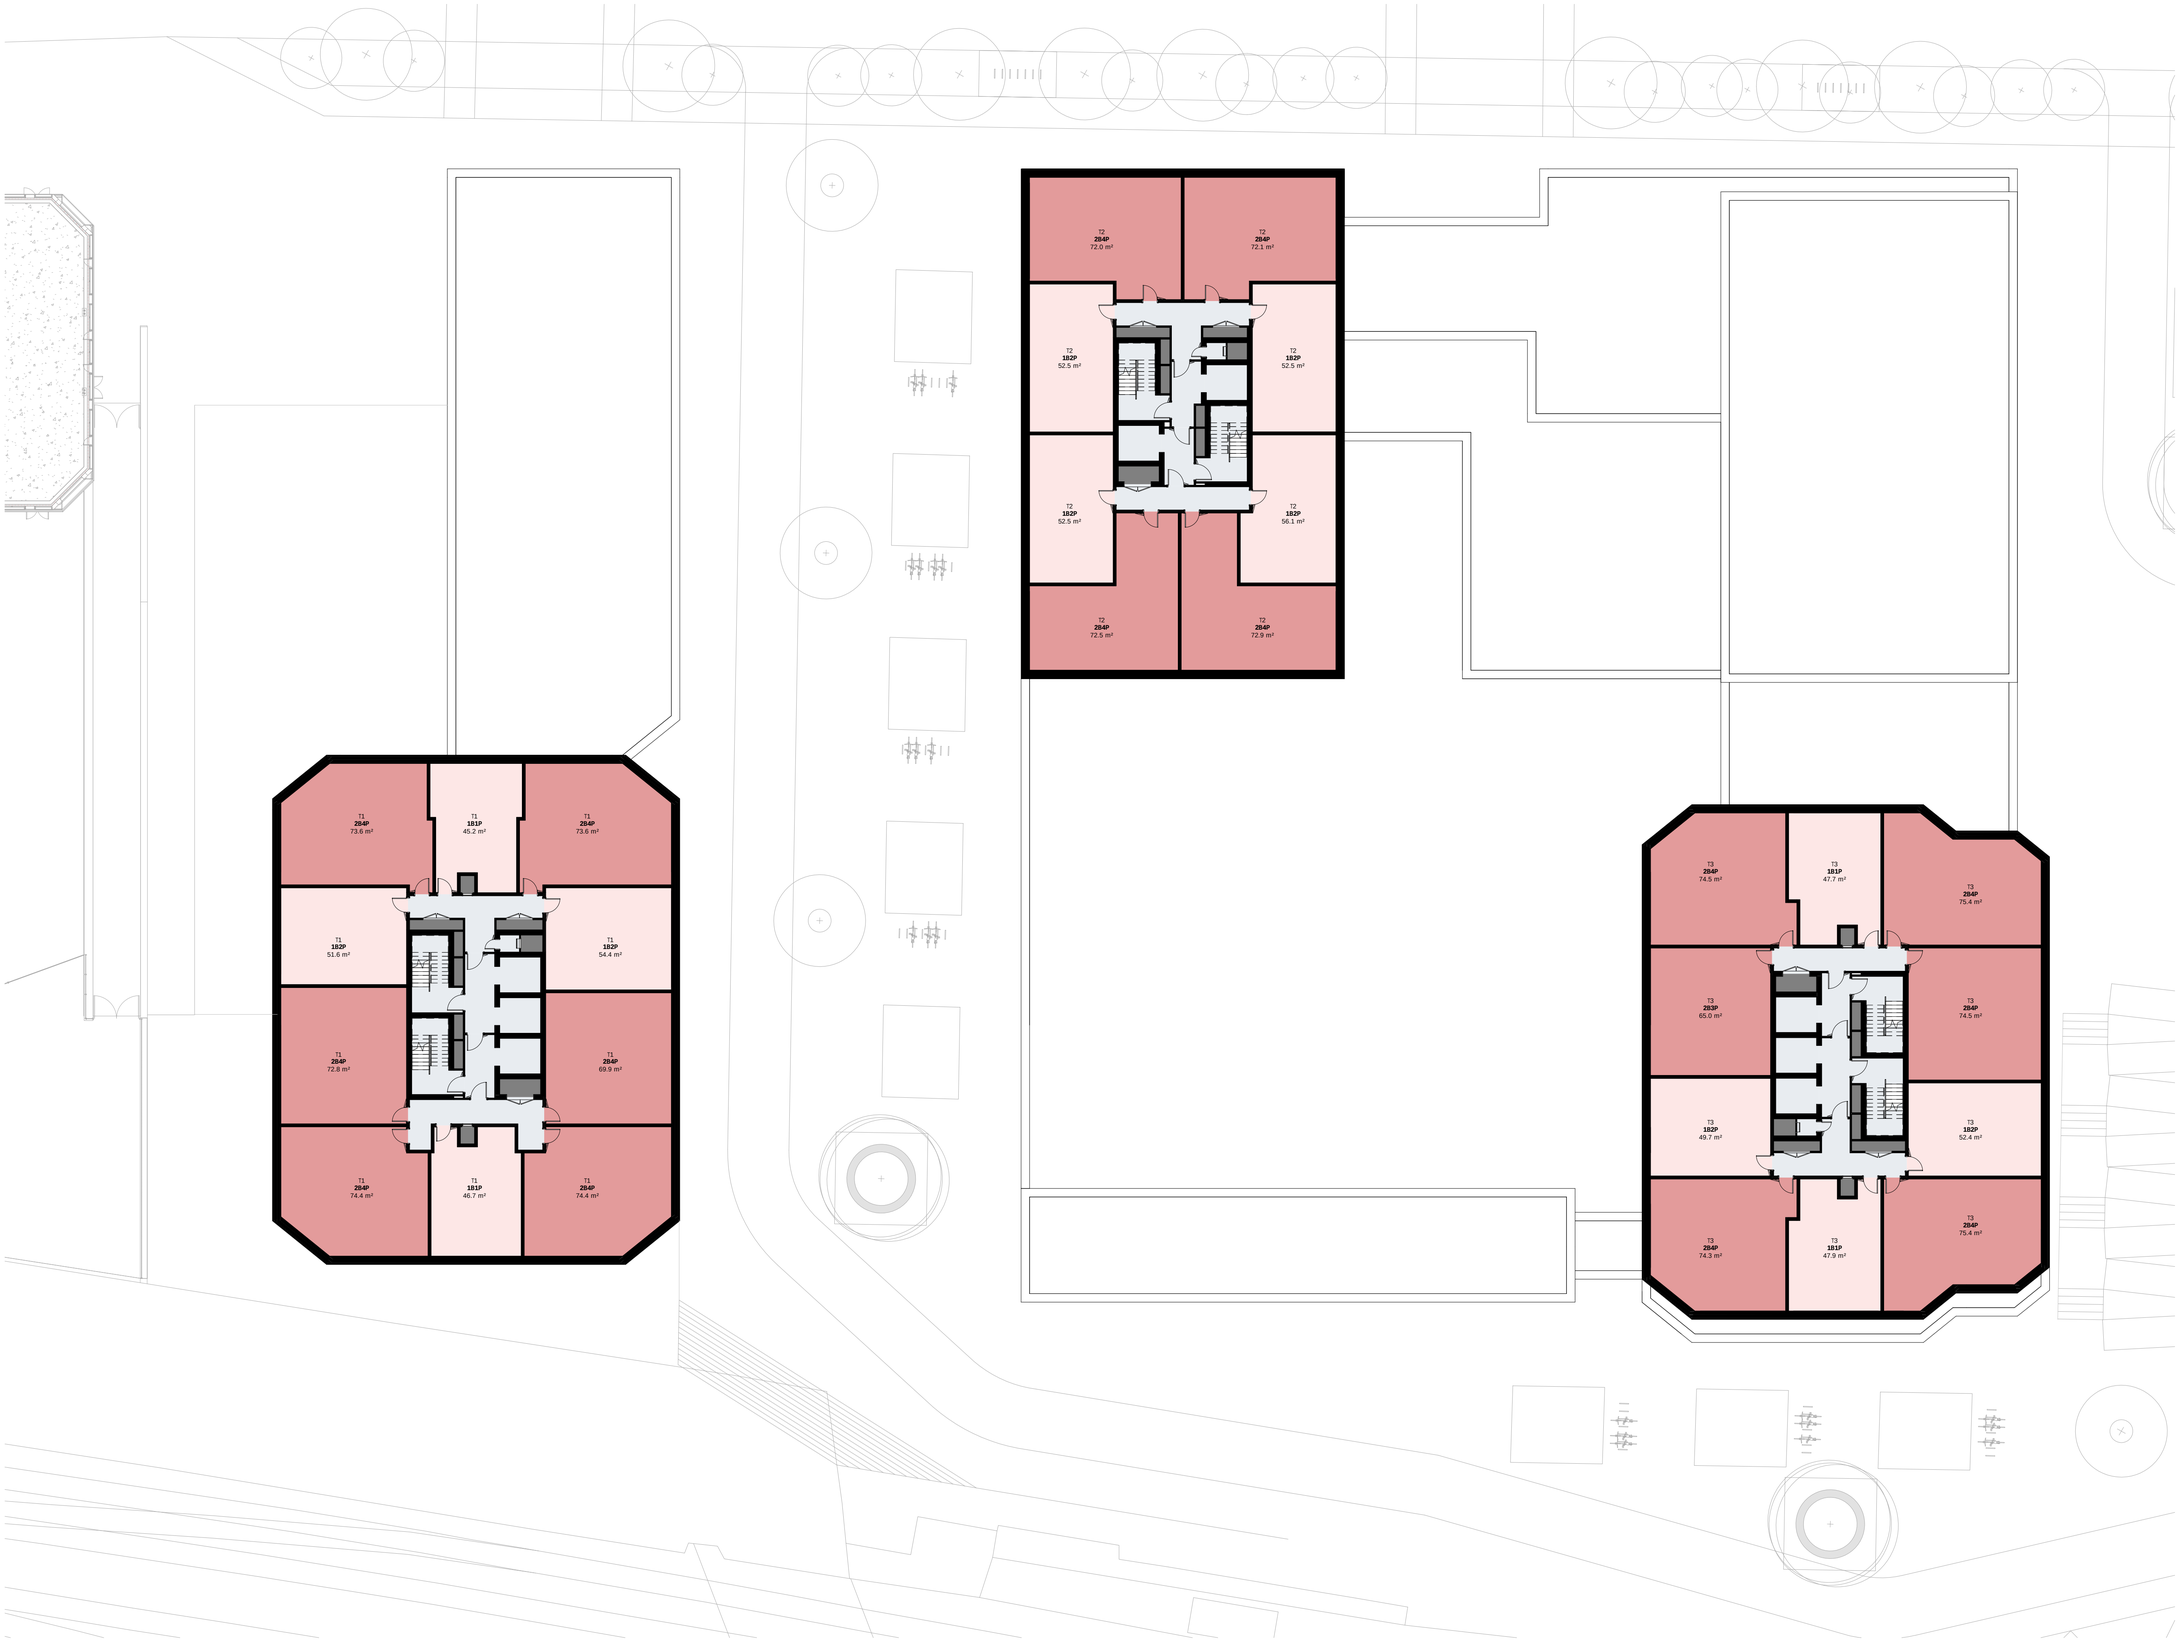

Key

- 1B1P
- 1B2P
- 2B3P
- 2B3P+
- 2B4P
- 3B5P
- 3B6P
- 3B6P Live-Work
- 3B6P Townhouse
- Bin Store
- Circulation Core
- Commercial
- Courtyard
- Cycle Store
- Parking
- Plant Room
- Residential Amenity
- Residential Lobby
- Risers
- Service Yard
- Storage
- Substation
- Supermarket

26-28 Hilton Street
Manchester M1 2EH
mail@hawkinsbrown.com
hawkinsbrown.com

Hawkins\
Brown

Project
Red Bank NT02
Dantzic Street
Manchester
M4 4HF

Drawing
Option 5_Typical Upper Podium Floor Plan

Scale @ A1	Date
1 : 200	31/03/22

Drawn By	Checked By
HECW	RM


Job Number	Status	Purpose of Issue
210263	S0	Information

Drawing No.	Rev
RDB-HBA-2X-ZZ-SK-A-SK_0004	P1

Option 5 NT02/3 Typical Upper Podium
1 : 200

Copyright Hawkins\Brown Architects
No implied licence exists. This drawing should not be used to calculate areas for the purposes of valuation. Do not scale this drawing. All dimensions to be checked on the site by the contractor and such dimensions to be their responsibility. All work must comply with relevant British Standards and Building Regulations requirements. Drawing errors and omissions to be reported to the architect. To be read in conjunction with Architect's specification and other consultant information.

Rev	Description	Date
P1	Issued for gateway	31.03.22

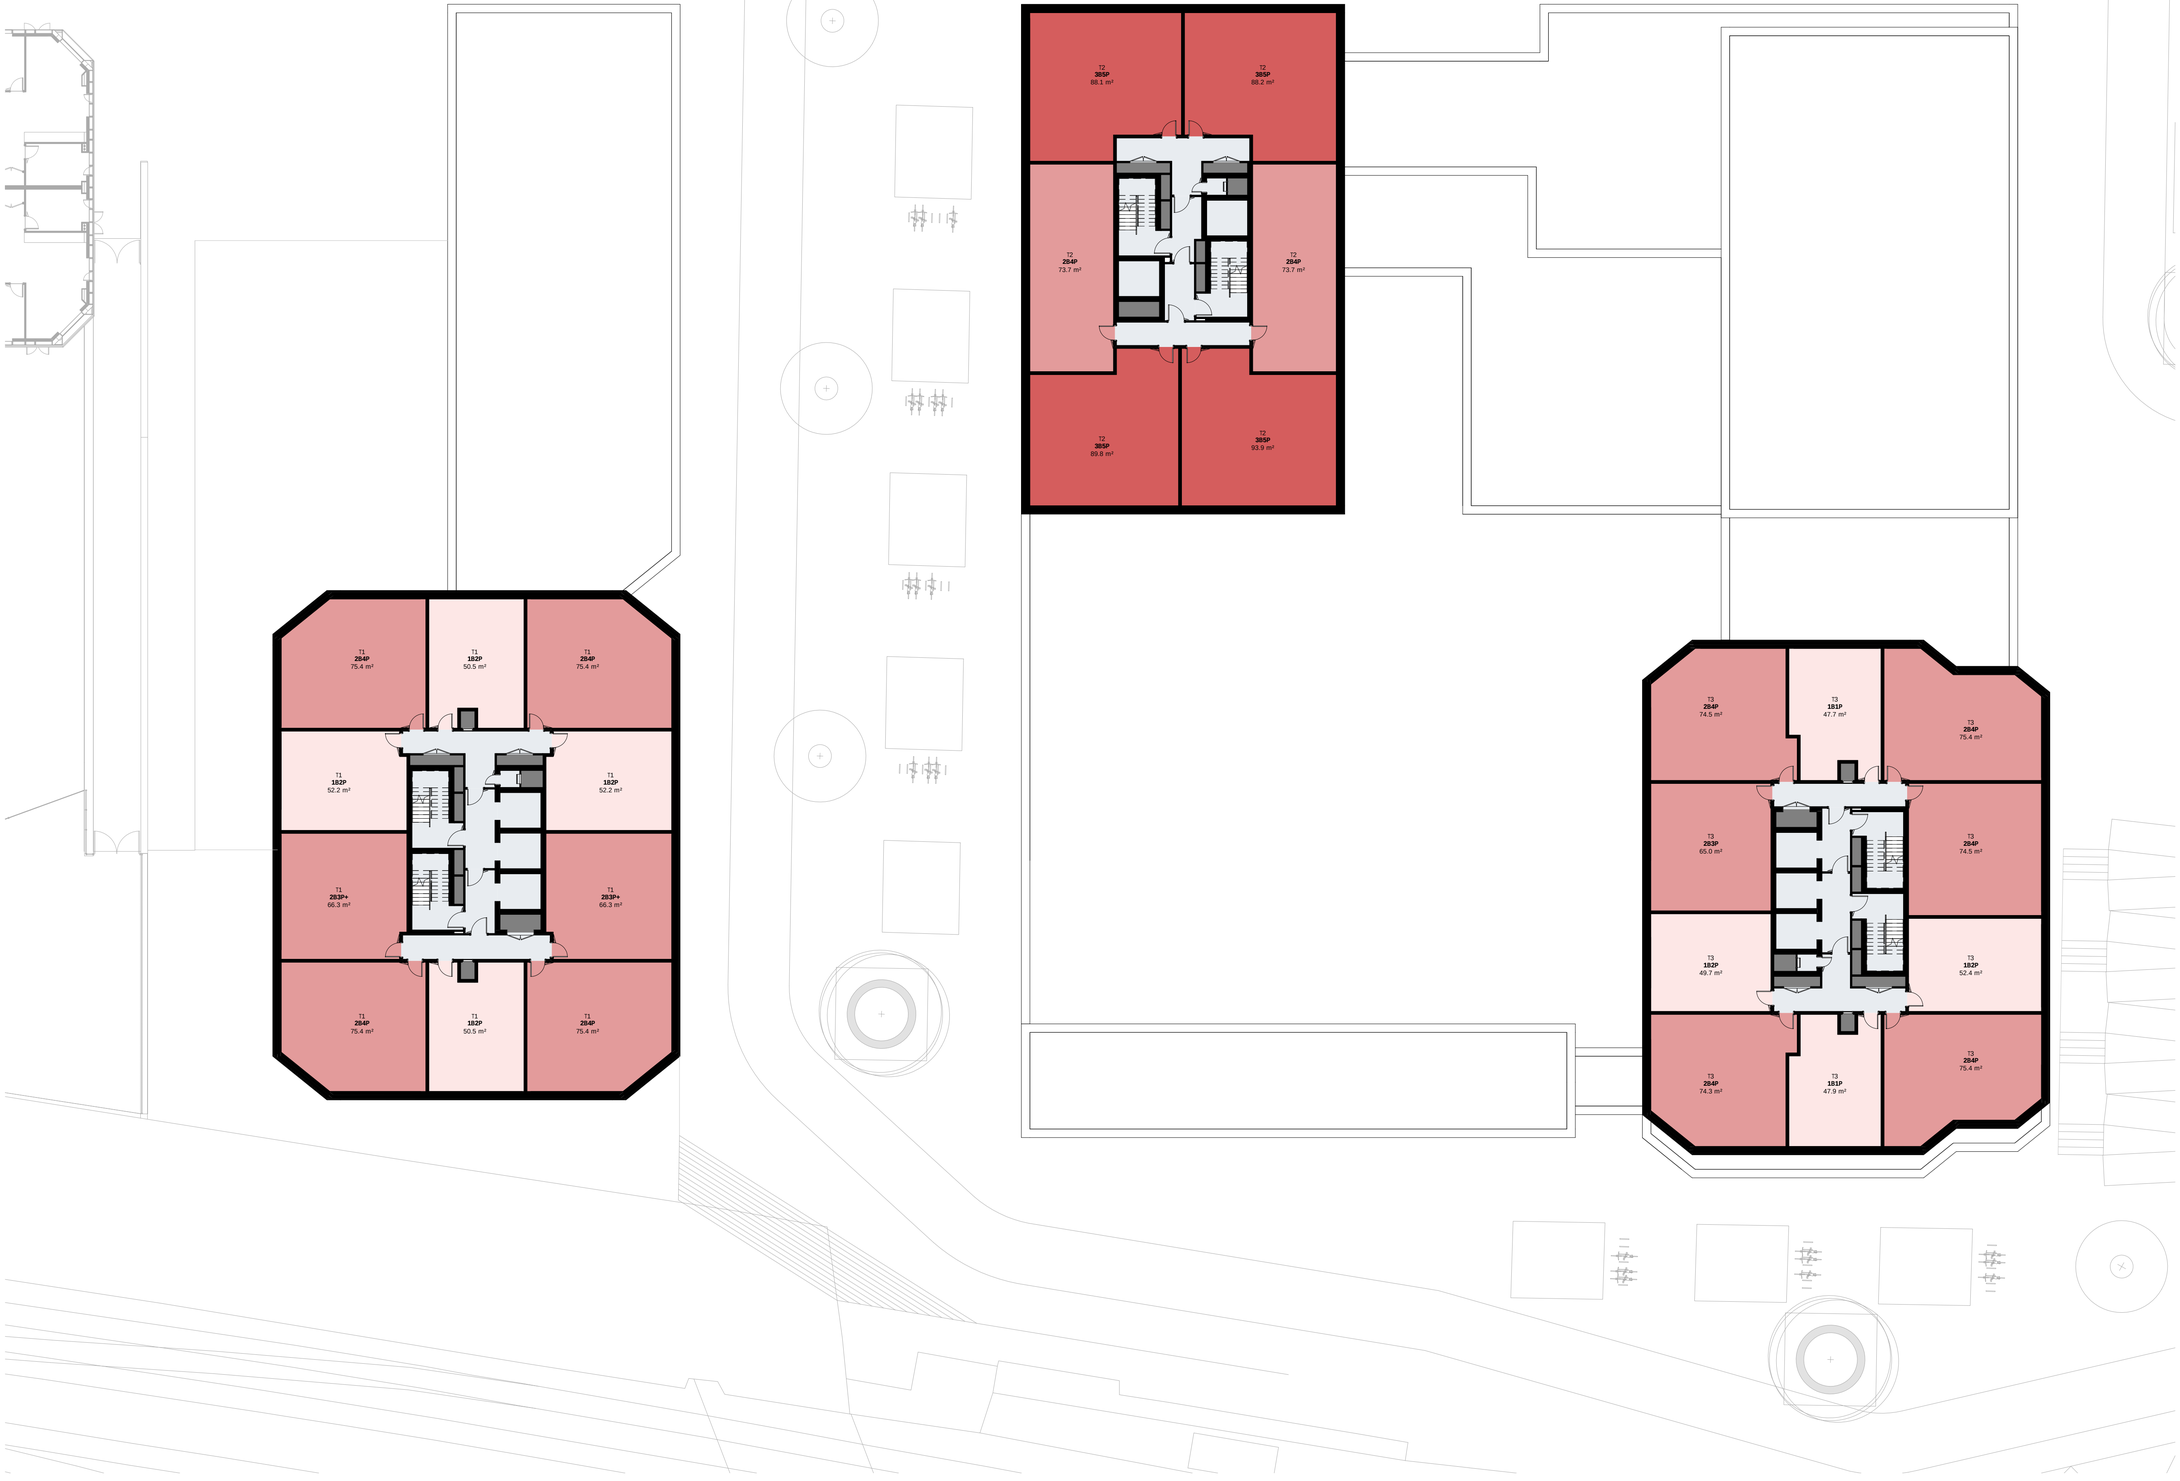

Key

- 1B1P
- 1B2P
- 2B3P
- 2B3P+
- 2B4P
- 3B5P
- 3B6P
- 3B6P Live-Work
- 3B6P Townhouse
- Bin Store
- Circulation Core
- Commercial
- Courtyard
- Cycle Store
- Parking
- Plant Room
- Residential Amenity
- Residential Lobby
- Risers
- Service Yard
- Storage
- Substation
- Supermarket

26-28 Hilton Street
Manchester M1 2EH
mail@hawkinsbrown.com
hawkinsbrown.com

Hawkins\
Brown

Project
Red Bank NT02
Dantzic Street
Manchester
M4 4HF

Drawing
Option 5_T2 Upper Floor Plan

Scale @ A1	Date
1 : 200	31/03/22

Drawn By	Checked By
HECW	RM


Job Number	Status	Purpose of Issue
210263	S0	Information

Drawing No.	Rev
RDB-HBA-2X-ZZ-SK-A-SK_0005	P1

Option 5 NT02/3 T2 Upper Floor Plan
1 : 200

Copyright Hawkins\Brown Architects
No implied licence exists. This drawing should not be used to calculate areas for the purposes of valuation. Do not scale this drawing. All dimensions to be checked on the site by the contractor and such dimensions to be their responsibility. All work must comply with relevant British Standards and Building Regulations requirements. Drawing errors and omissions to be reported to the architect. To be read in conjunction with Architect's specification and other consultant information.

Rev	Description	Date
P1	Issued for gateway	31.03.22

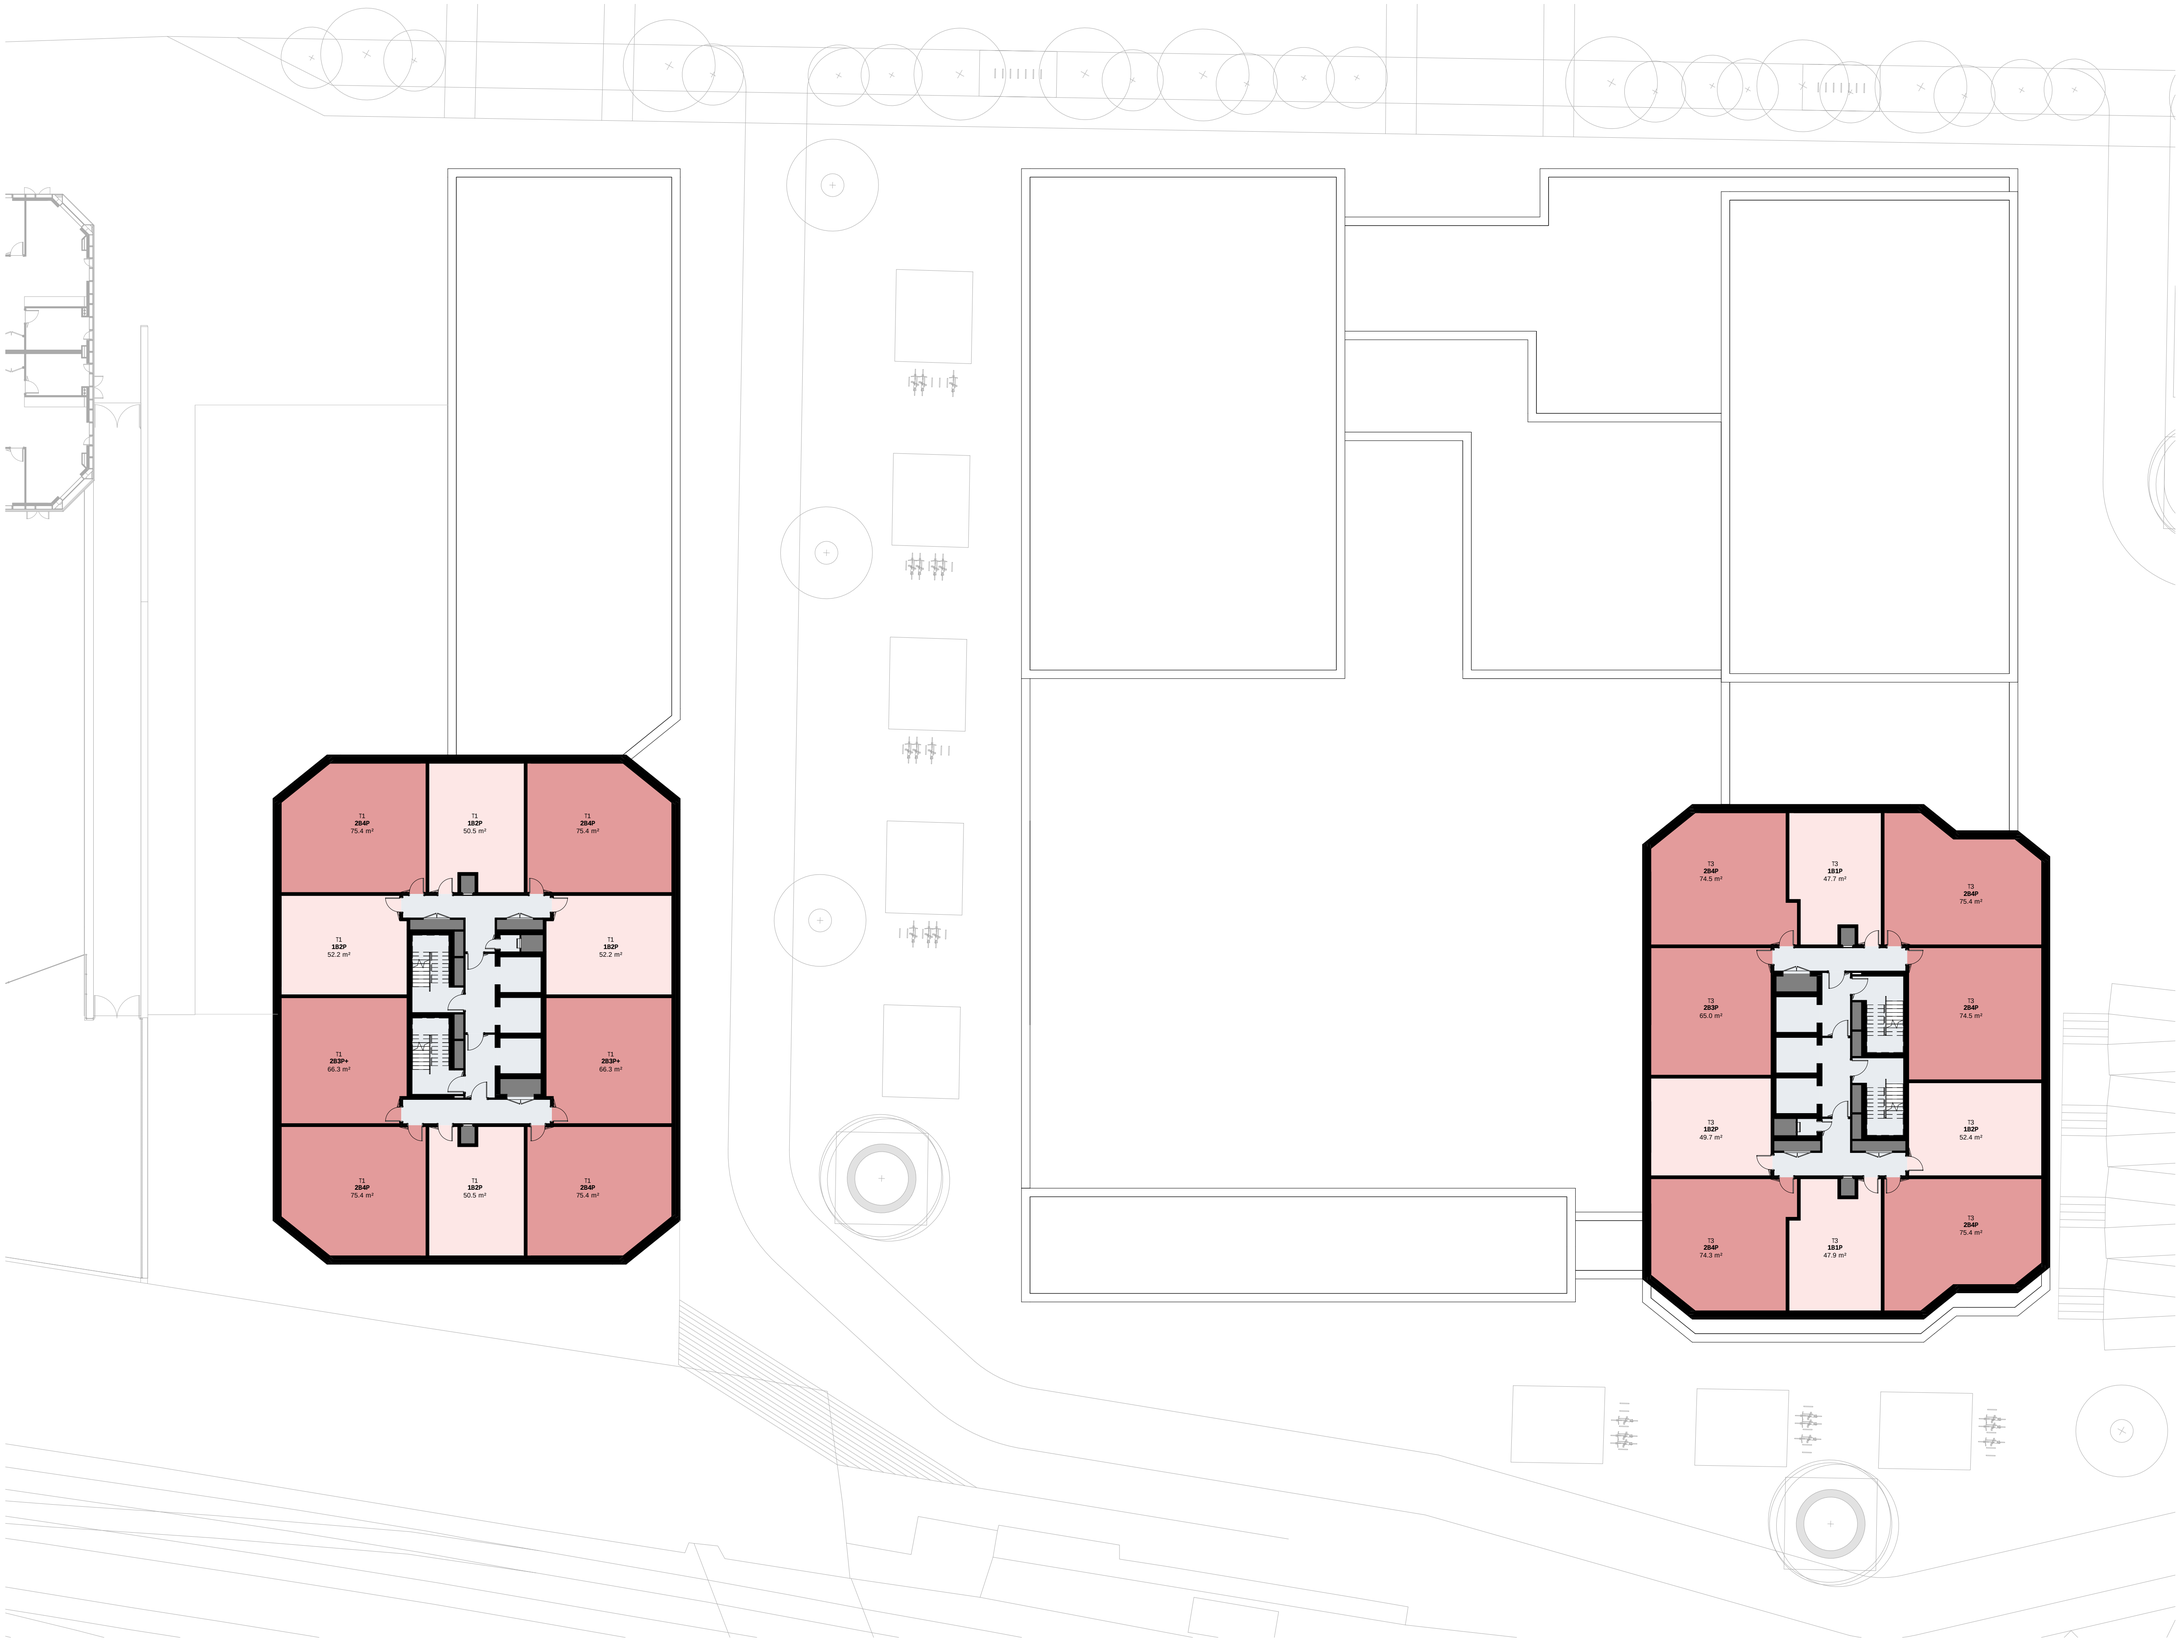

Key

- 1B1P
- 1B2P
- 2B3P
- 2B3P+
- 2B4P
- 3B5P
- 3B6P
- 3B6P Live-Work
- 3B6P Townhouse
- Bin Store
- Circulation Core
- Commercial
- Courtyard
- Cycle Store
- Parking
- Plant Room
- Residential Amenity
- Residential Lobby
- Risers
- Service Yard
- Storage
- Substation
- Supermarket

26-28 Hilton Street
Manchester M1 2EH
mail@hawkinsbrown.com
hawkinsbrown.com
Hawkins\
Brown

Project
Red Bank NT02
Dantzic Street
Manchester
M4 4HF

Drawing
Option 5_Typical Mid Tower Floor Plan

Scale @ A1	Date
1 : 200	31/03/22

Drawn By	Checked By
HECW	RM

Job Number	Status	Purpose of Issue
210263	S0	Information

Drawing No.	Rev
RDB-HBA-2X-ZZ-SK-A-SK_0006	P1

Option 5 NT02/3 Typical Mid Tower
1 : 200

Copyright Hawkins\Brown Architects
No implied licence exists. This drawing should not be used to calculate areas for the purposes of valuation. Do not scale this drawing. All dimensions to be checked on the site by the contractor and such dimensions to be their responsibility. All work must comply with relevant British Standards and Building Regulations requirements. Drawing errors and omissions to be reported to the architect. To be read in conjunction with Architect's specification and other consultant information.

Rev	Description	Date
P1	Issued for gateway	31.03.22

Key

- 1B1P
- 1B2P
- 2B3P
- 2B3P+
- 2B4P
- 3B5P
- 3B6P
- 3B6P Live-Work
- 3B6P Townhouse
- Bin Store
- Circulation Core
- Commercial
- Courtyard
- Cycle Store
- Parking
- Plant Room
- Residential Amenity
- Residential Lobby
- Risers
- Service Yard
- Storage
- Substation
- Supermarket

26-28 Hilton Street
Manchester M1 2EH
mail@hawkinsbrown.com
hawkinsbrown.com
Hawkins\
Brown

Project
Red Bank NT02
Dantzic Street
Manchester
M4 4HF

Drawing
Option 5_T3 Upper Floor Plan


Scale @ A1	Date
1 : 200	31/03/22

Drawn By	Checked By
HECW	RM

Job Number	Status	Purpose of Issue
210263	S0	Information

Drawing No.	Rev
RDB-HBA-2X-ZZ-SK-A-SK_0007	P1

Option 5 NT02/3 T3 Upper Floor Plan
1 : 200

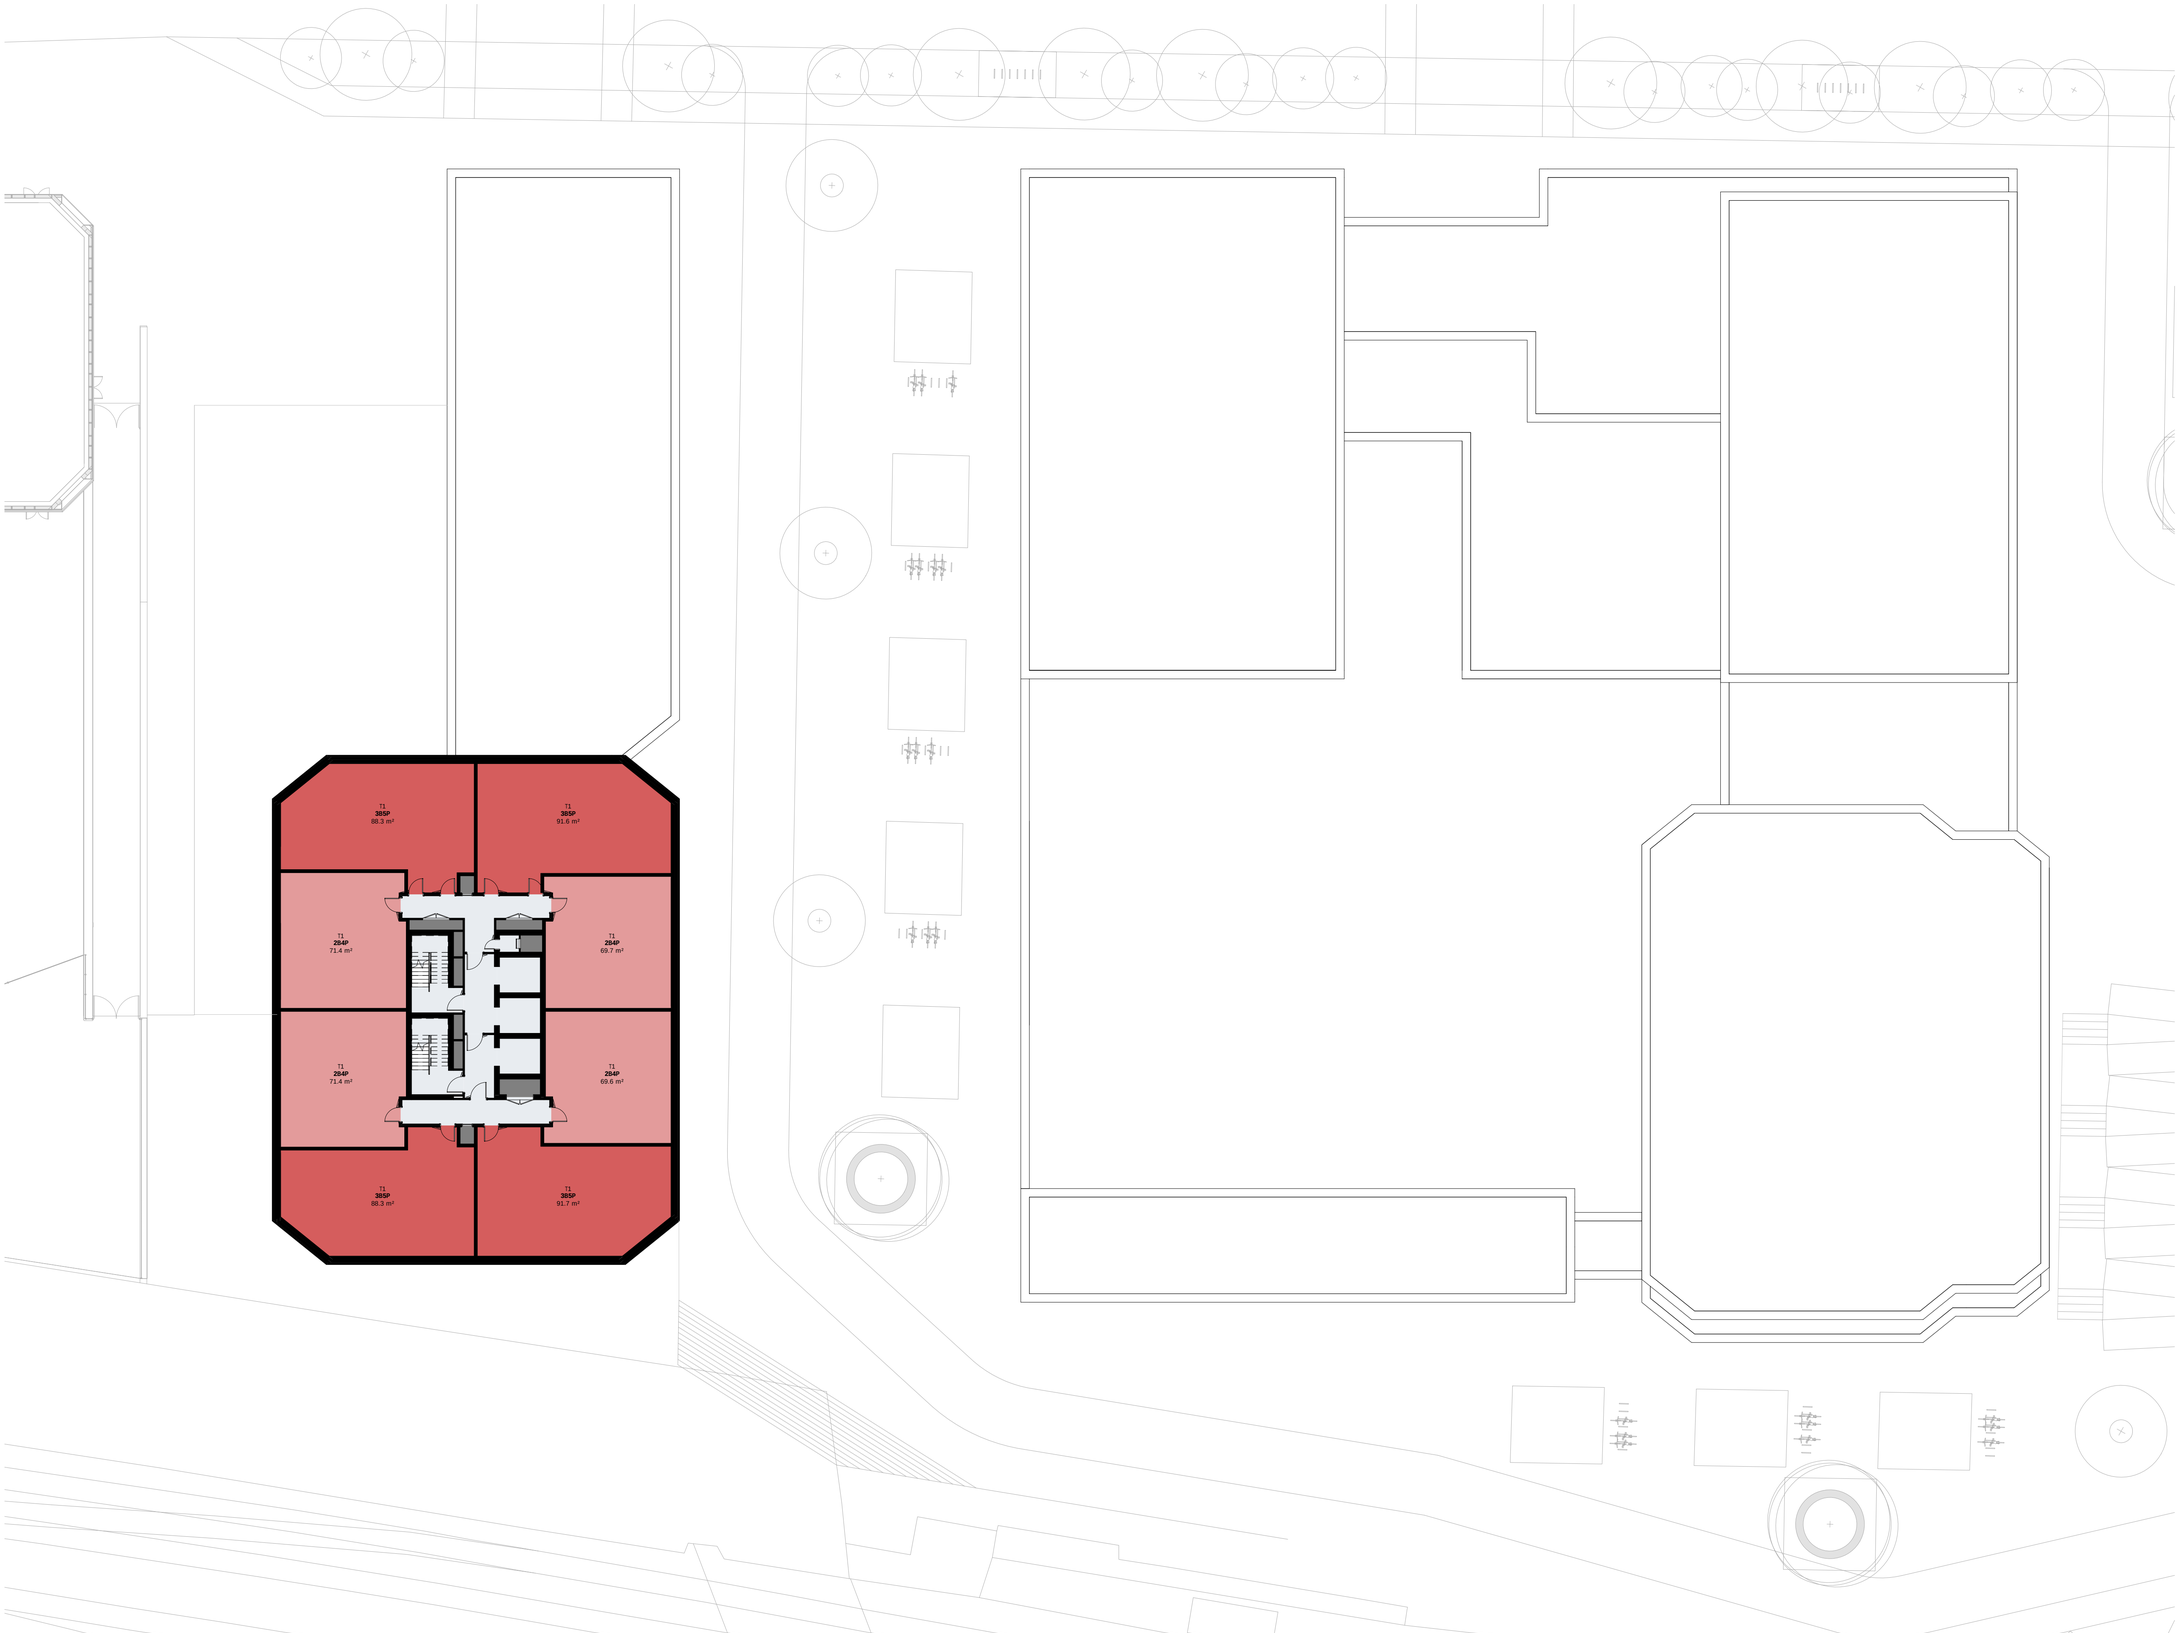

Option 5 NT02/3 T1 Upper Floor Plan

1 : 200

Copyright Hawkins\Brown Architects
No implied licence exists. This drawing should not be used to calculate areas for the purposes of valuation. Do not scale this drawing. All dimensions to be checked on the site by the contractor and such dimensions to be their responsibility. All work must comply with relevant British Standards and Building Regulations requirements. Drawing errors and omissions to be reported to the architect. To be read in conjunction with Architect's specification and other consultant information.

Rev	Description	Date
P1	Issued for gateway	31.03.22

Key

- 1B1P
- 1B2P
- 2B3P
- 2B3P+
- 2B4P
- 3B5P
- 3B6P
- 3B6P Live-Work
- 3B6P Townhouse
- Bin Store
- Circulation Core
- Commercial
- Courtyard
- Cycle Store
- Parking
- Plant Room
- Residential Amenity
- Residential Lobby
- Risers
- Service Yard
- Storage
- Substation
- Supermarket

26-28 Hilton Street
Manchester M1 2EH
mail@hawkinsbrown.com
hawkinsbrown.com
Hawkins\ Brown

Project
Red Bank NT02
Dantzic Street
Manchester
M4 4HF

Drawing
Option 5_T1 Upper Floor Plan

Scale @ A1	Date
1 : 200	31/03/22

Drawn By	Checked By
HECW	RM

Job Number	Status	Purpose of Issue
210263	S0	Information

Drawing No.	Rev
RDB-HBA-2X-ZZ-SK-A-SK_0008	P1

Copyright Hawkins\Brown Architects
No implied licence exists. This drawing should not be used to calculate areas for the purposes of valuation. Do not scale this drawing. All dimensions to be checked on the site by the contractor and such dimensions to be their responsibility. All work must comply with relevant British Standards and Building Regulations requirements. Drawing errors and omissions to be reported to the architect. To be read in conjunction with Architect's specification and other consultant information.

Rev	Description	Date
P1	Issued for gateway	31.03.22

26-28 Hilton Street
Manchester M1 2EH
mail@hawkinsbrown.com
hawkinsbrown.com
Hawkins\
Brown

Project
Red Bank NT02
Dantzic Street
Manchester
M4 4HF

Drawing
Option 5_Roof Plan

Scale @ A1	**Date**
1 : 200	31/03/22
Drawn By	**Checked By**
HECW	RM

Job Number	**Status**	**Purpose of Issue**
210263	S0	Information

Drawing No. RDB-HBA-2X-RF-SK-A-SK_0009 **Rev** P1

Option 5 NT02/3 Roof Plan
1 : 200

River Irk

147.5

40.5

+31.5 AOD

+32.0 AOD

+33.0 AOD

3.3 3.3

+34.0 AOD

+35.0 AOD

+37.5 AOD

Multiple Titles

Multiple Titles

GM948376

LA850528

+34.0 AOD

+38.5 AOD

+36.0 AOD

+37.0 AOD

+38.0 AOD

+39.0 AOD

+40.0 AOD

1908 wall as per ROC analysis (assumed at min. +35.0)

1893 wall as per ROC analysis (no known bottom levels)

wall assumed at min +40.0

SL

WILLIAMSON STREET

Electricity Distribution Site

MP 0.5

BROMLEY STREET

SL

Signal Gantry

Subway

© Maccreanor Lavington Ltd.


Do not scale from this drawing. Verify all dimensions on site. Drawing should be read in conjunction with information from all other design consultants and contractors. All drawings in digital format are for reference only, paper copies are available on request.

0 10 30m

Rev	Details	Drwn	Chkd	Date
P07.17	S0-Initial Status			06/04/2022
P07.16	S0-Initial Status			05/04/2022

MACCREANOR LAVINGTON
Vijverhofstraat 47
3032 SB Rotterdam
The Netherlands
+31(0)10 443 90 60

Proj. No. 524
Project Red Bank Manchester
Status S0-Initial Status
Sheet Name NT03-4 Parcels Option 5
Client FEC
CDE ID RDB-MLM-2X-XX-DR-AR-220405-01
Scale 1:500
Size A1
Rev. P07.17

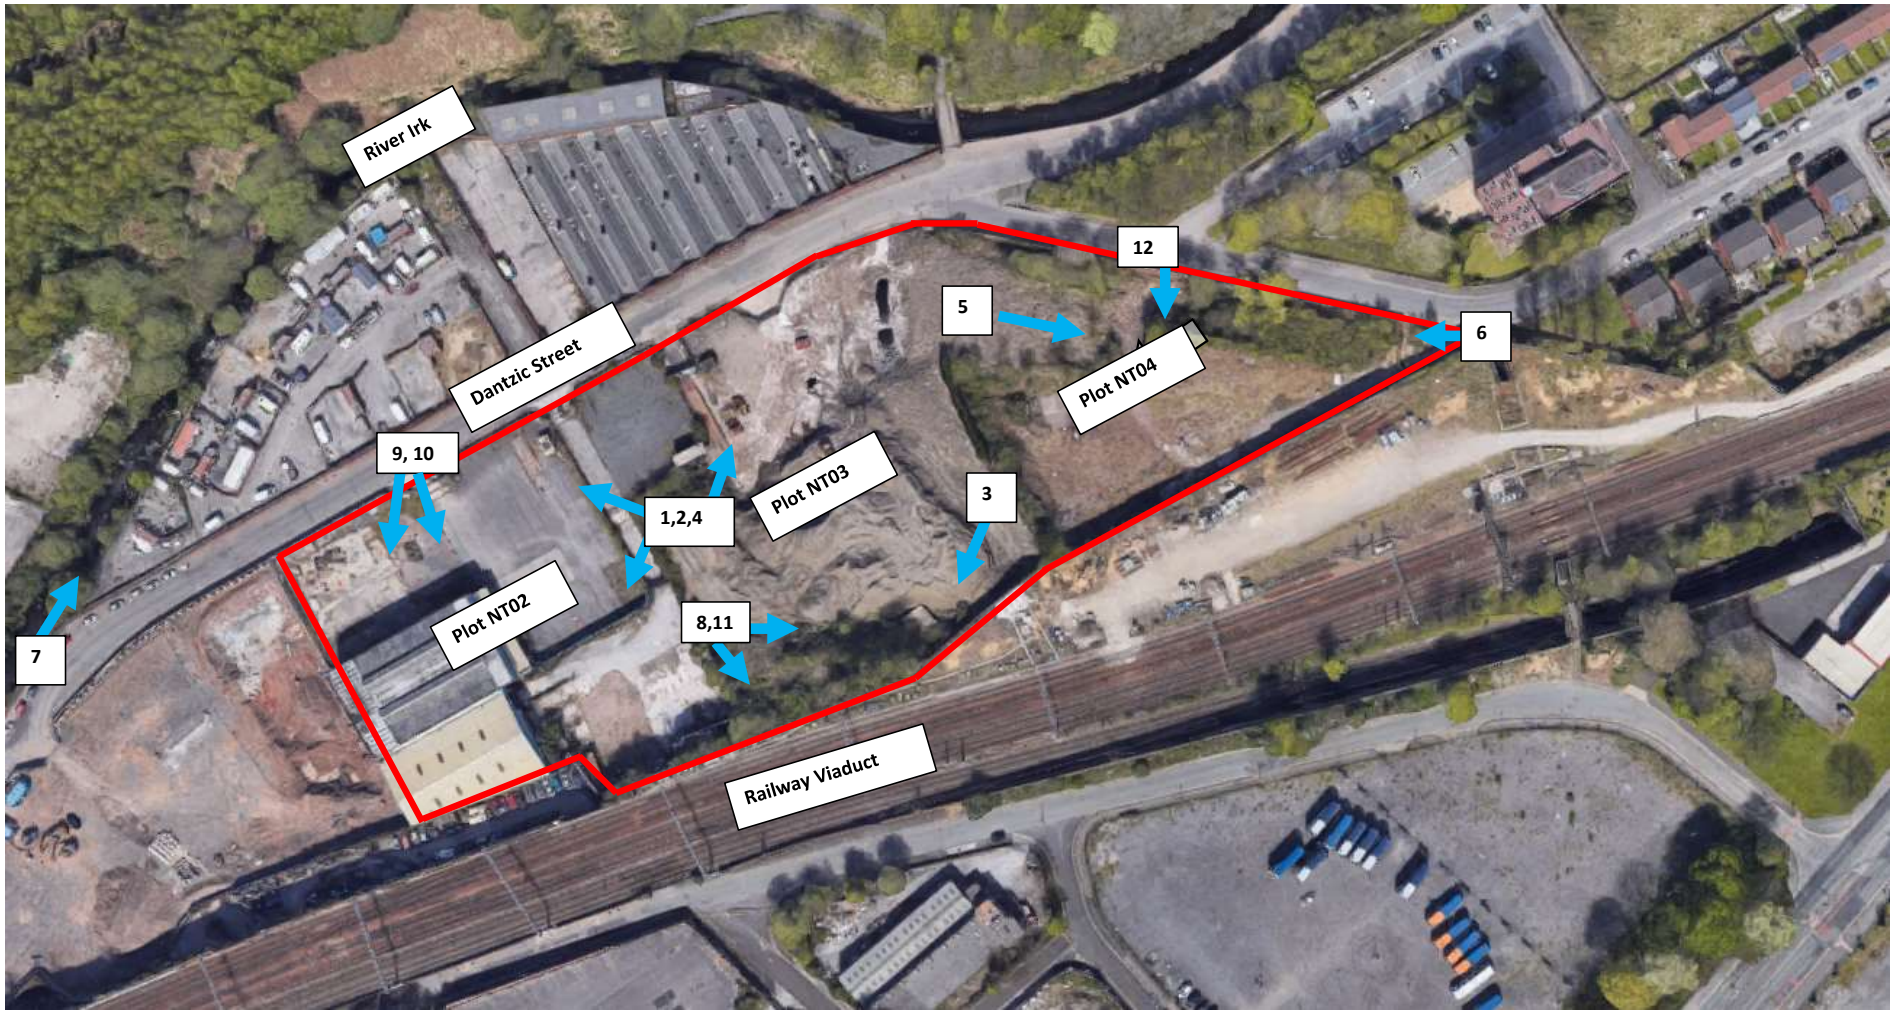

JOB NO	4328	SKETCH NO	4328-ROC-ZZ-XX-SK-ES-ESK101	DRAWN BY :
PROJECT TITLE	Plots NT02, NT03 & NT04 Dantzic Street	SKETCH TITLE	Site Photos Plan	RM



Photo 1 – View of NT02 from Topsoil Mound



Photo 2 - View of NT02 from topsoil mound



Photo 3 - Retaining wall to south of NT03



Photo 4 – View of NT03 from topsoil mound



Photo 5 – View of NT04 from centre of site



Photo 6 – View of NT04 from east of site

JOB NO	4328	SKETCH NO	4328-ROC-ZZ-XX-SK-ES-ESK101	DRAWN BY :
PROJECT TITLE	Plots NT02, NT03 & NT04 Dantzic Street	SKETCH TITLE	Site Photos 1 of 2	RM

COMPLEX CHALLENGES ... MADE SIMPLE



Photo 7 – River Irk



Photo 8 – Network Rail land south of NT03



Photo 9 – Plot NT02 from Dantzic Street



Photo 10 – Plot NT02 site access

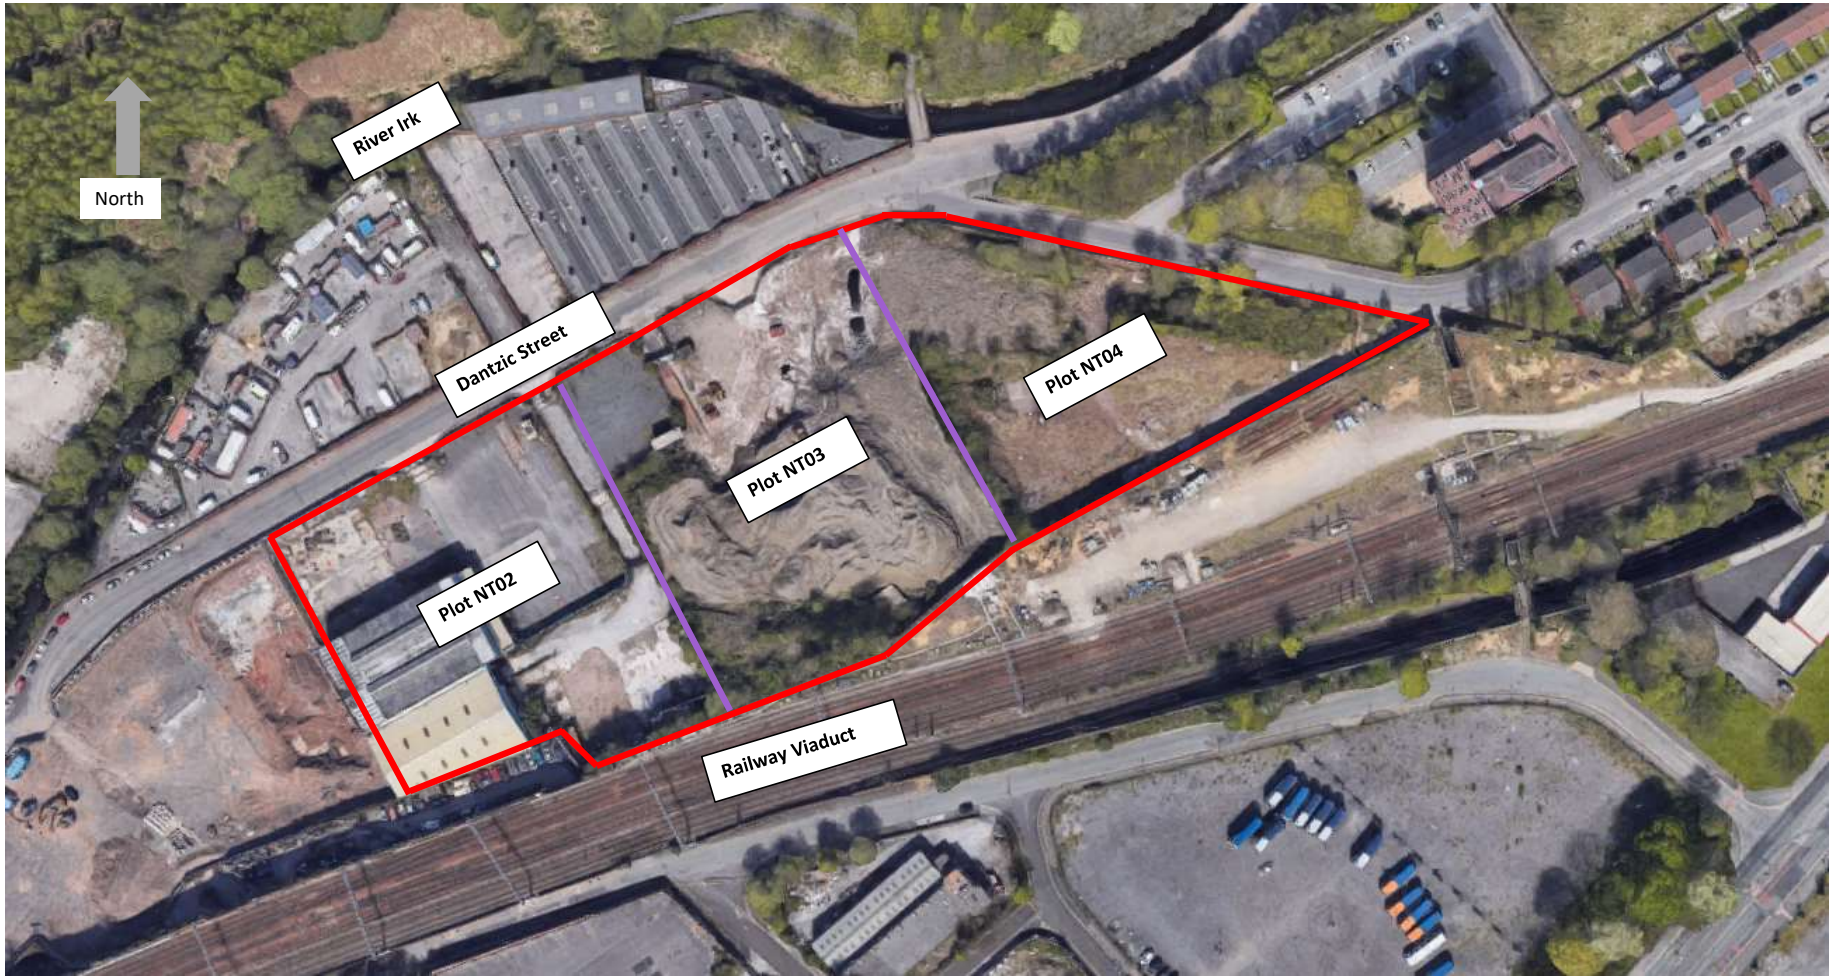


Photo 11 – Network Rail land south of NT03



Photo 12 – Relic retaining wall suspected to be associated with historic Dalton Printing Works

JOB NO	4328	SKETCH NO	4328-ROC-ZZ-XX-SK-ES-ESK101	DRAWN BY :
PROJECT TITLE	Plots NT02, NT03 & NT04 Dantzic Street	SKETCH TITLE	Site Photos 2 of 2	RM



Key to Symbols

- Approximate Site Boundary
- Approximate Plot Boundaries


1) All features or points of note are shown at approximate locations and extents.
2) Reference should be made to source information provided within this assessment when reviewing this drawing.

JOB NO	4328	SKETCH NO	4328-ROC-XX-XX-SK-ESK102	DRAWN BY
PROJECT TITLE	Plots NT02, NT03 & NT04 Dantzic Street	SKETCH TITLE	Site Location Plan and Plot Boundaries	RM




JOB NO	4328	SKETCH NO	4328-ROC-XX-XX-SK-ES-ESK107	DRAWN BY : RM 08 03 2022
PROJECT TITLE	Plots NT02, 03 & 04 Dantzic Street	SKETCH TITLE	Aerial View of Site Looking South (1939)	

COMPLEX CHALLENGES ... MADE SIMPLE

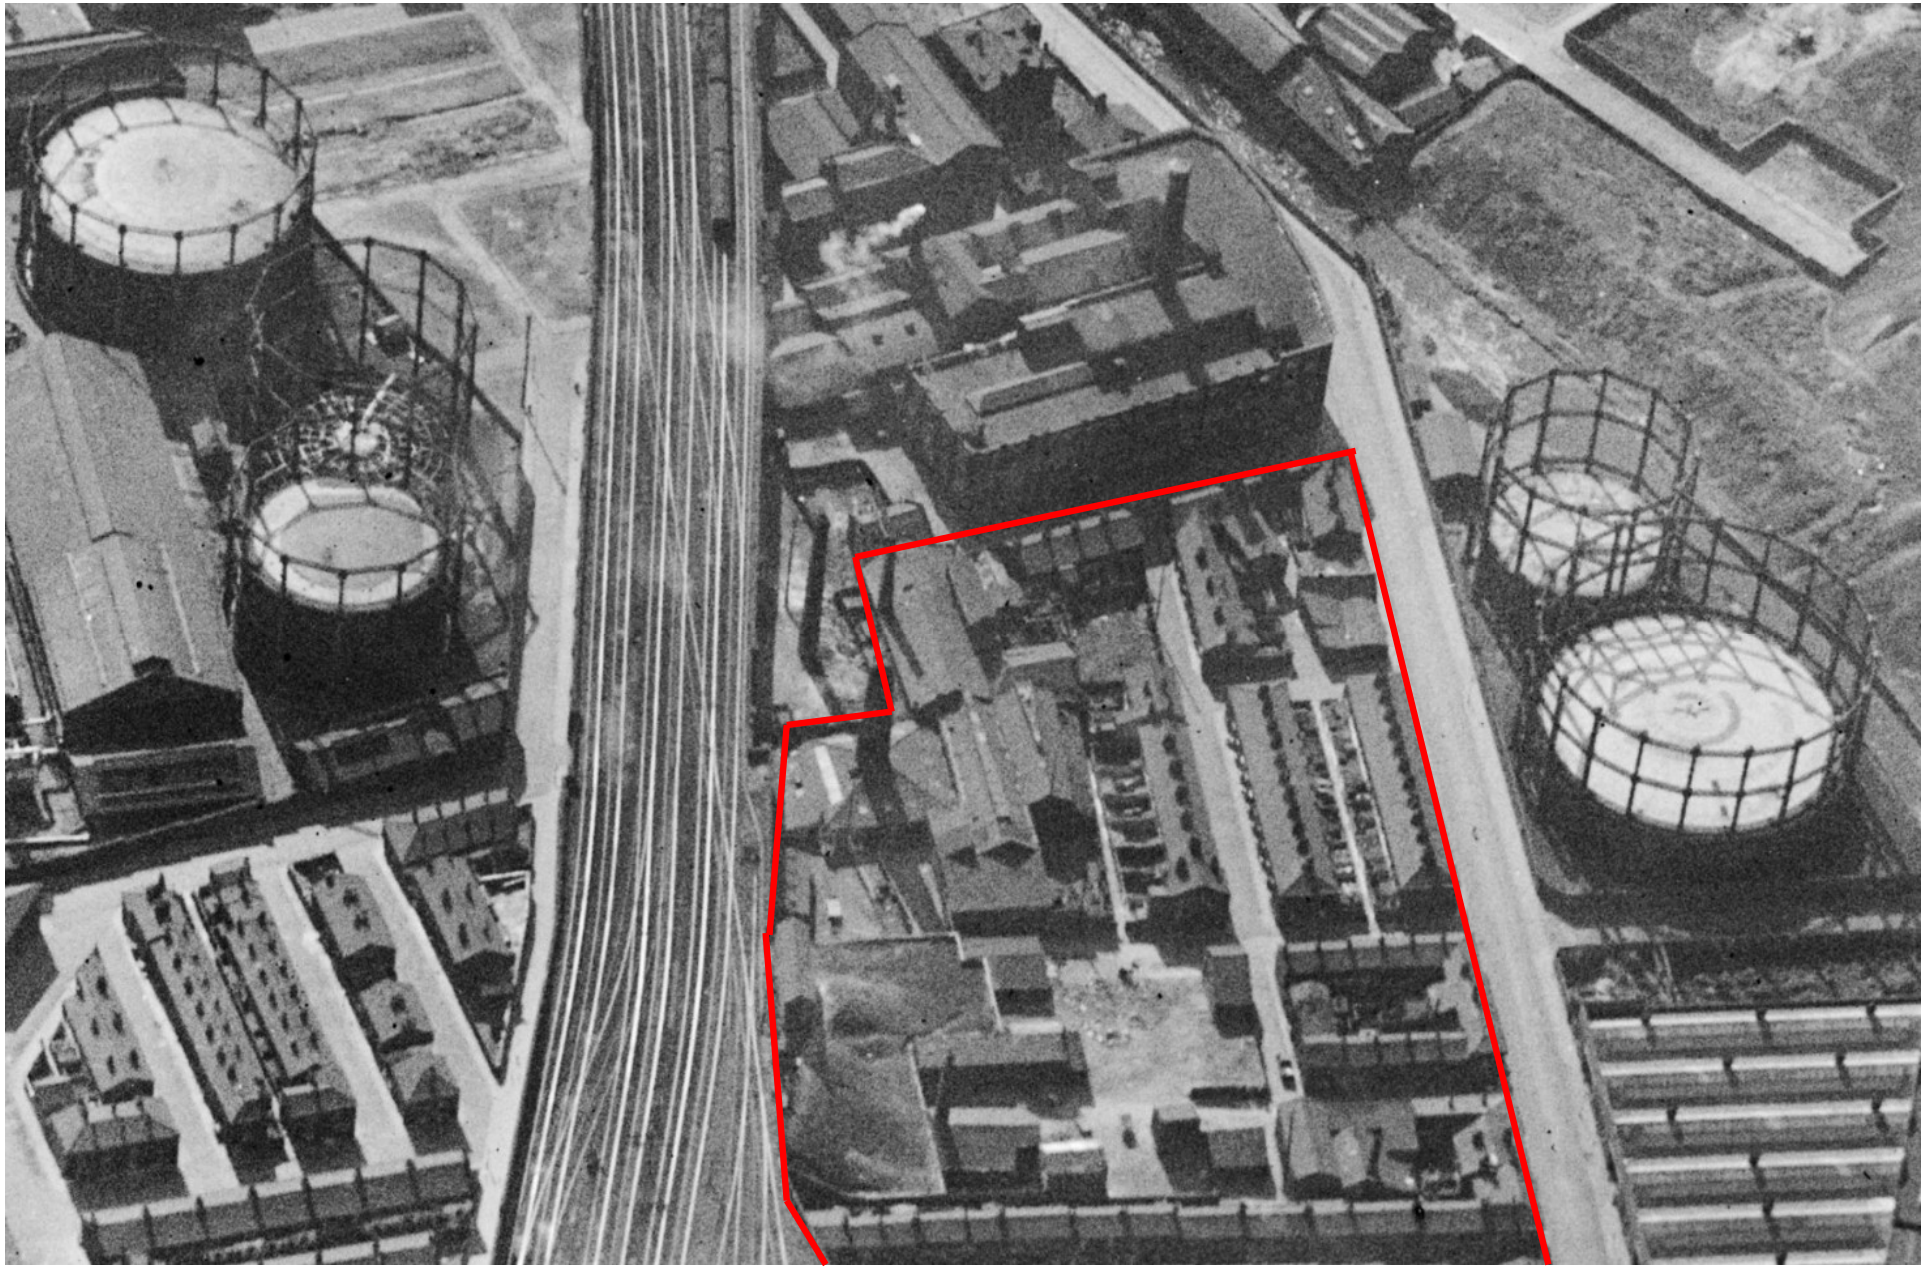

JOB NO	4328	SKETCH NO	4328-ROC-XX-XX-SK-ES-ESK108	DRAWN BY : RM 08 03 2022
PROJECT TITLE	Plots NT02, 03 & 04 Dantzic Street	SKETCH TITLE	Aerial View of Site Looking West (1939)	

COMPLEX CHALLENGES ... MADE SIMPLE

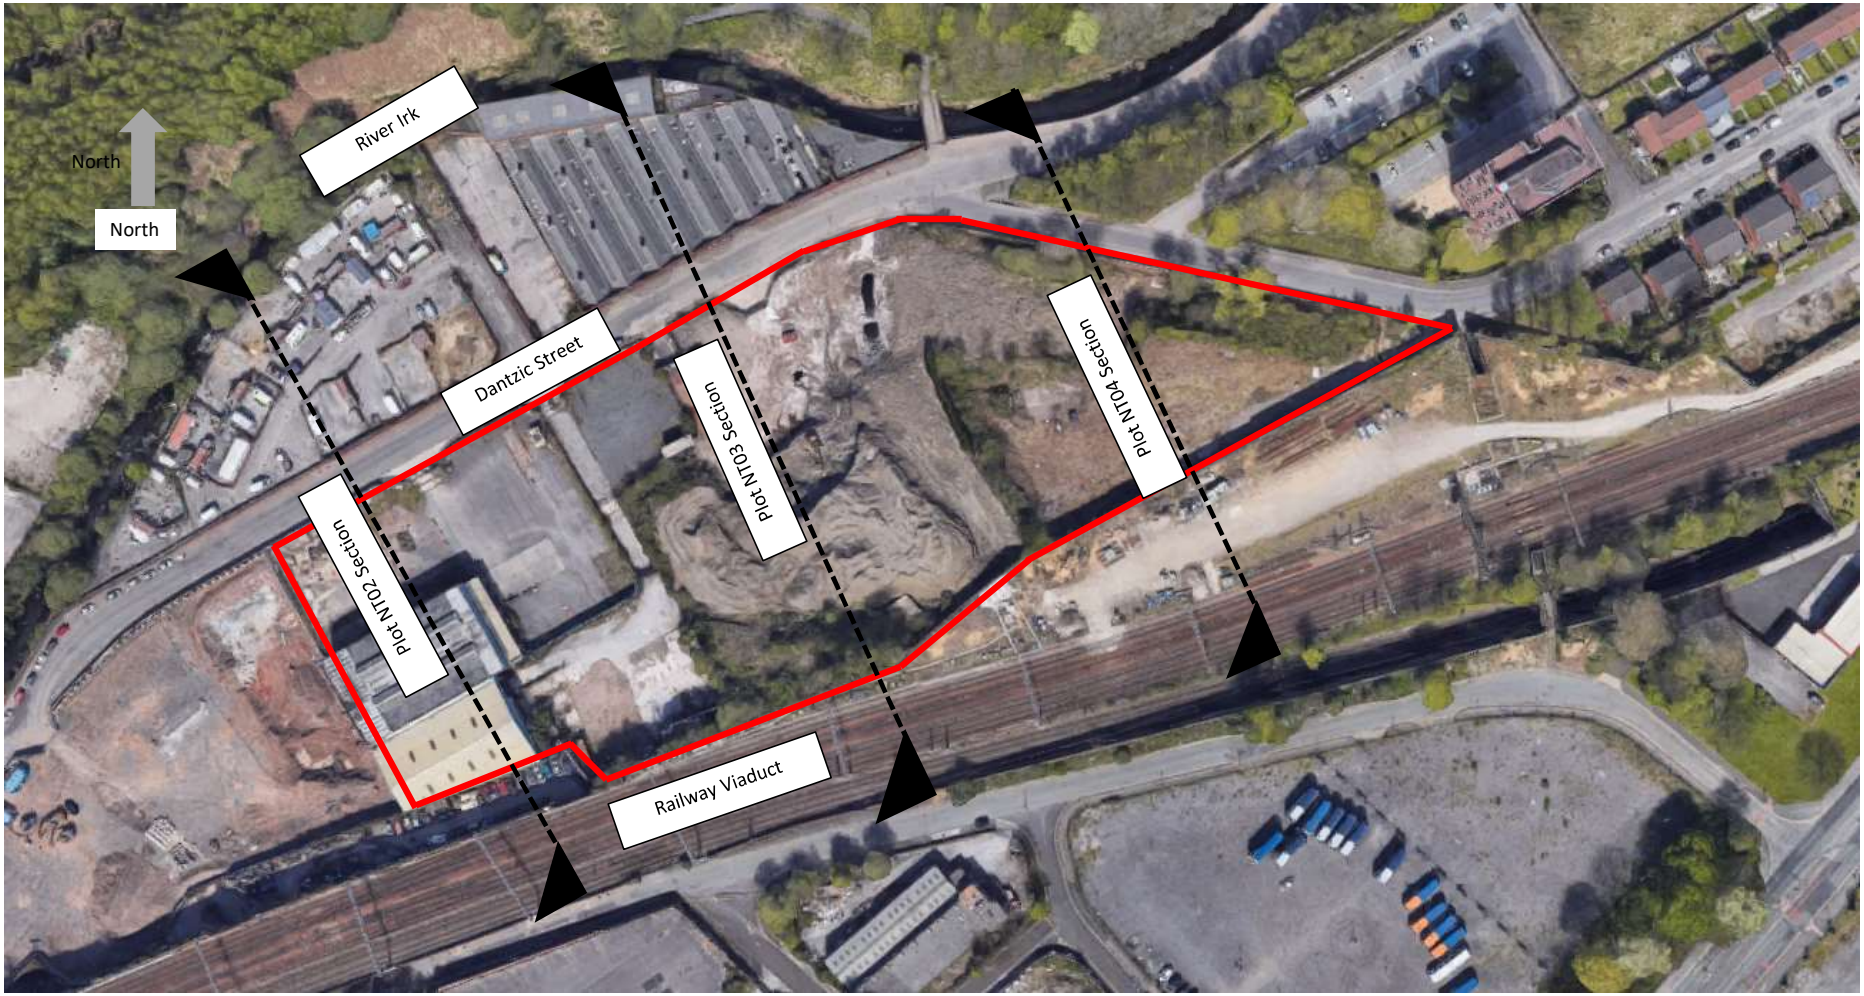


Key to Symbols

Site Boundary


1) All features or points of note are shown at approximate locations and extents.
2) Reference should be made to source information provided within this assessment when reviewing this drawing.

RoC CONSULTING	JOB NO	4328	SKETCH NO	4328-ROC-XX-XX-SK-ESK103	DRAWN BY
	PROJECT TITLE	Plots NT02, NT03 & NT04 Dantzic Street	SKETCH TITLE	Conceptual Cross Section Plans	RM


COMPLEX CHALLENGES ... MADE SIMPLE

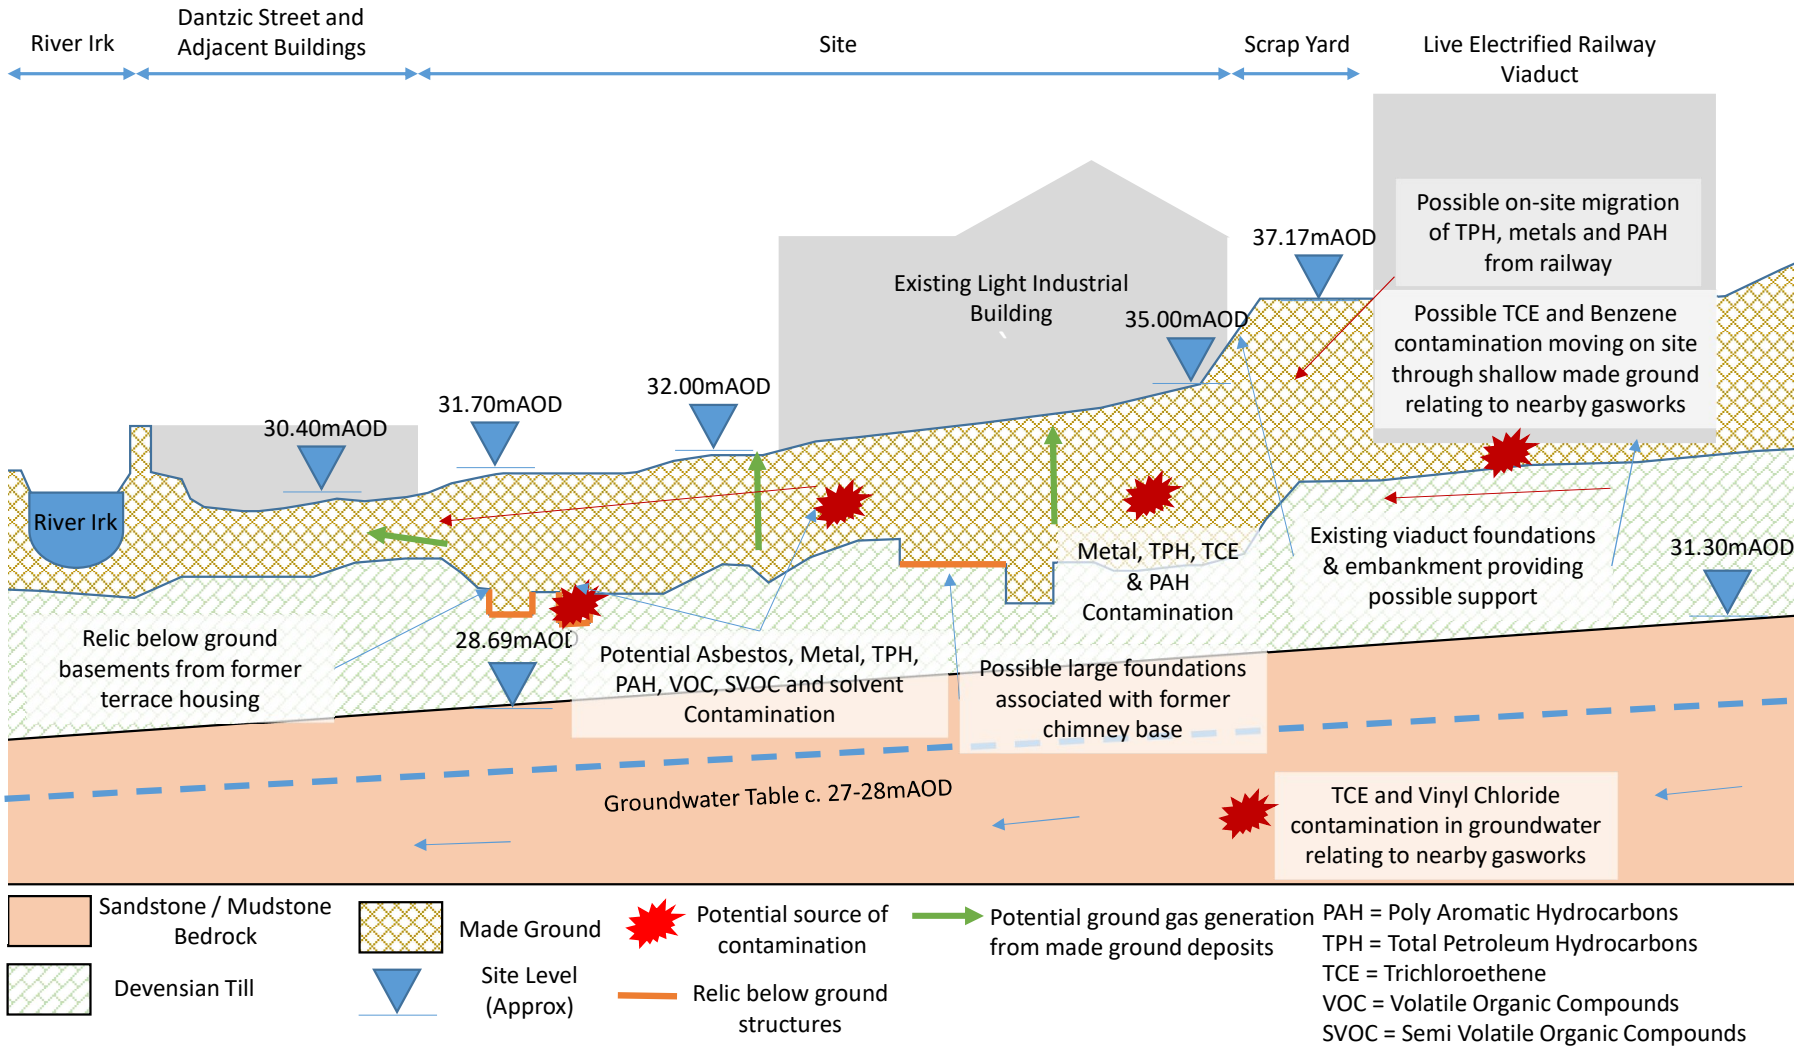

JOB NO	4328	SKETCH NO	4328-ROC-XX-XX-SK-ESK104	DRAWN BY
PROJECT TITLE	Plots NT02, NT03 & NT04 Dantzic Street	SKETCH TITLE	Conceptual Cross Section Plot NT02	RM

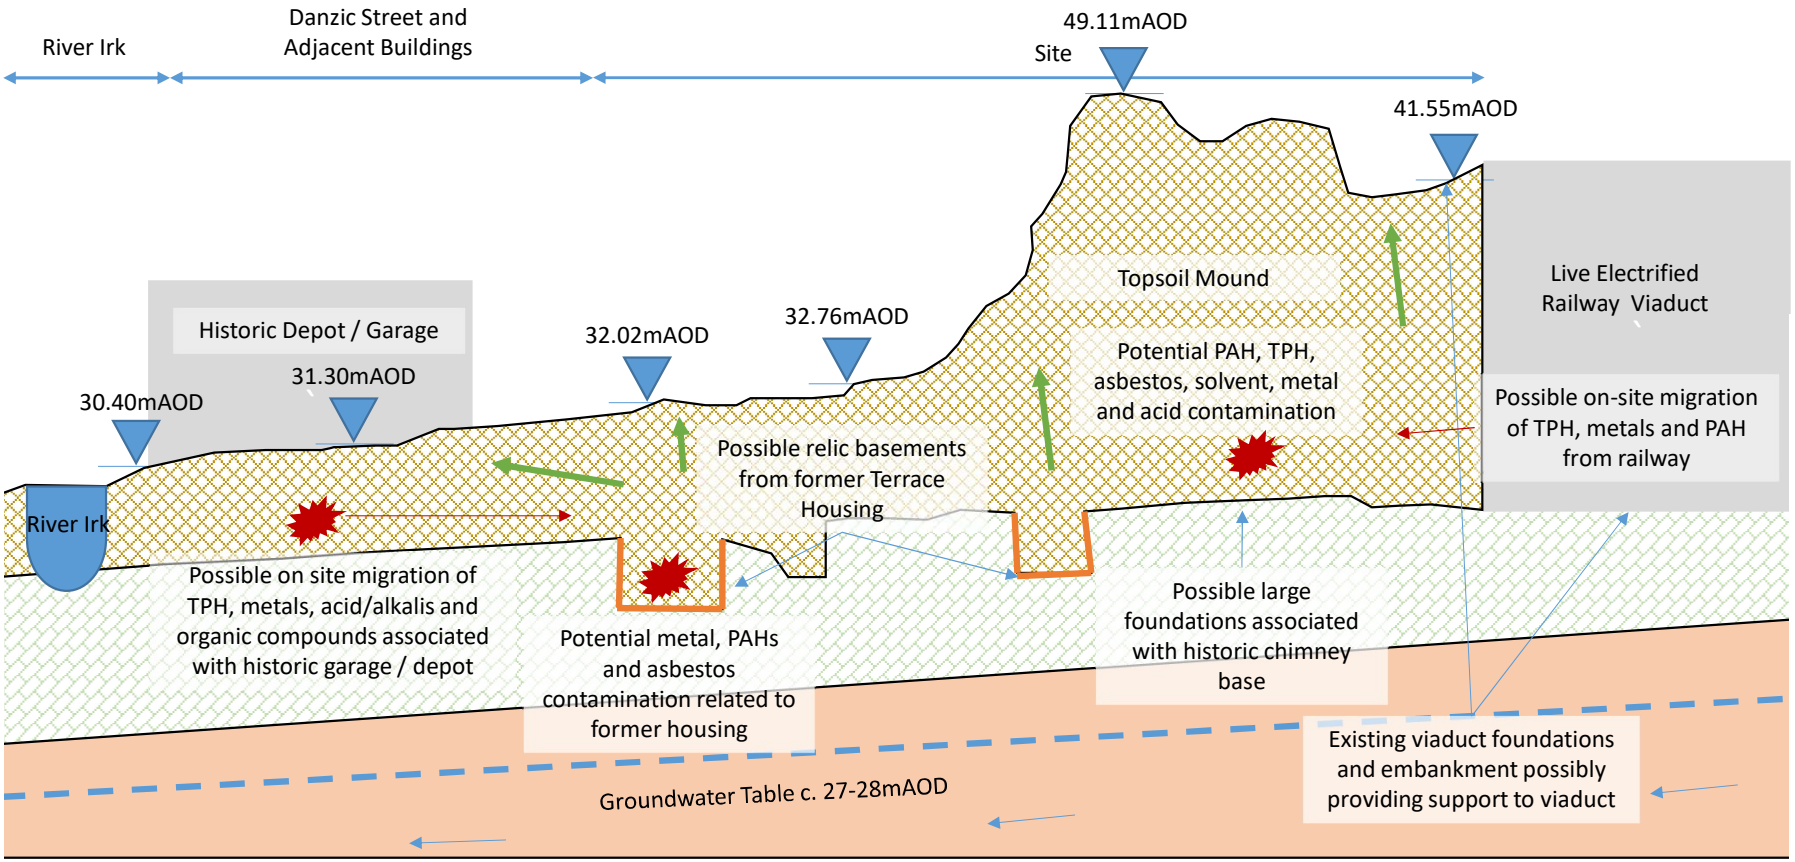

JOB NO	4328	SKETCH NO	4328-ROC-XX-XX-SK-ESK105	DRAWN BY
PROJECT TITLE	Plots NT02, NT03 & NT04 Dantzic Street	SKETCH TITLE	Conceptual Cross Section Plot NT03	RM

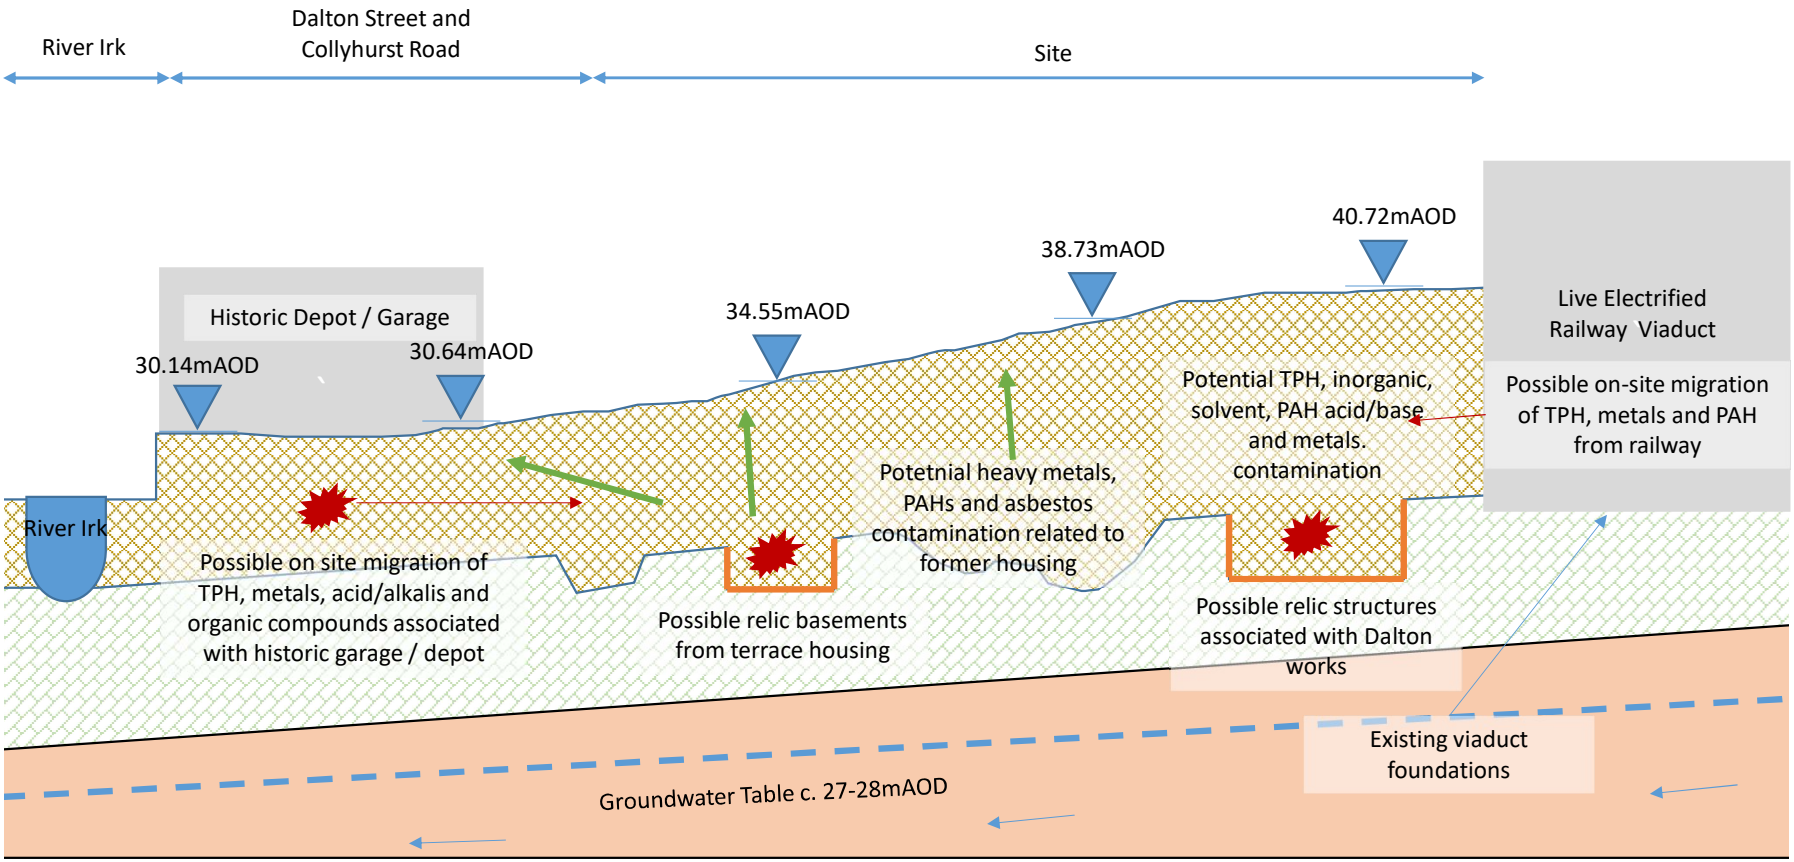

RoC CONSULTING	JOB NO	4328	SKETCH NO	4328-ROC-XX-XX-SK-ESK106	DRAWN BY
	PROJECT TITLE	Plots NT02, NT03 & NT04 Dantzic Street	SKETCH TITLE	Conceptual Cross Section Plot NT04	RM

COMPLEX CHALLENGES ... MADE SIMPLE

APPENDIX B - HISTORICAL MAPS

Historical Mapping Legends

Ordnance Survey County Series 1:10,560

Gravel Pit
Sand Pit
Other Pits
Quarry
Shingle
Orchard
Osiers
Reeds
Marsh
Mixed Wood
Deciduous
Brushwood
Fir
Furze
Rough Pasture
Arrow denotes flow of water
Trigonometrical Station
Site of Antiquities
Bench Mark
Pump, Guide Post, Signal Post
Well, Spring, Boundary Post
·285 Surface Level
Sketched Contour
Instrumental Contour
Main Roads
Fenced
Un-Fenced
Minor Roads
Fenced
Un-Fenced
Sunken Road
Raised Road
Road over Railway
Railway over River
Railway over Road
Level Crossing
Road over River or Canal
Road over Stream
Road over Stream
County Boundary (Geographical)
County & Civil Parish Boundary
Administrative County & Civil Parish Boundary
Co. Boro. Bdy. County Borough Boundary (England)
Co. Burgh Bdy. County Burgh Boundary (Scotland)
R.D. Bdy. Rural District Boundary
Civil Parish Boundary

Ordnance Survey Plan 1:10,000

Chalk Pit, Clay Pit or Quarry
Gravel Pit
Sand Pit
Disused Pit or Quarry
Refuse or Slag Heap
Lake, Loch or Pond
Dunes
Boulders
Coniferous Trees
Non-Coniferous Trees
Orchard
Scrub
Coppice
Bracken
Heath
Rough Grassland
Marsh
Reeds
Saltings
Building
Direction of Flow of Water
Shingle
Sand
Glasshouse
Pylon
Pylon
Electricity Transmission Line
Sloping Masonry
Cutting
Embankment
Standard Gauge Multiple Track
Road Under
Road Over
Level Crossing
Foot Bridge
Standard Gauge Single Track
Siding, Tramway or Mineral Line
Narrow Gauge
Geographical County
Administrative County, County Borough or County of City
Municipal Borough, Urban or Rural District, Burgh or District Council
Borough, Burgh or County Constituency
Shown only when not coincident with other boundaries
Civil Parish
Shown alternately when coincidence of boundaries occurs

BP, BS	Boundary Post or Stone	Pol Sta	Police Station
Ch	Church	PO	Post Office
CH	Club House	PC	Public Convenience
F E Sta	Fire Engine Station	PH	Public House
FB	Foot Bridge	SB	Signal Box
Fn	Fountain	Spr	Spring
GP	Guide Post	TCB	Telephone Call Box
MP	Mile Post	TCP	Telephone Call Post
MS	Mile Stone	W	Well

1:10,000 Raster Mapping


Gravel Pit
Refuse tip or slag heap
Rock
Rock (scattered)
Boulders
Boulders (scattered)
Shingle
Mud
Mud
Sand
Sand
Sand Pit
Slopes
Top of cliff
General detail
Underground detail
Overhead detail
Narrow gauge railway
Multi-track railway
Single track railway
County boundary (England only)
Civil, parish or community boundary
District, Unitary, Metropolitan, London Borough boundary
Constituency boundary
Area of wooded vegetation
Non-coniferous trees
Non-coniferous trees (scattered)
Coniferous trees
Coniferous trees (scattered)
Positioned tree
Orchard
Coppice or Osiers
Rough Grassland
Heath
Scrub
Marsh, Salt Marsh or Reeds
Water feature
Flow arrows
MHW(S) Mean high water (springs)
MLW(S) Mean low water (springs)
Telephone line (where shown)
Electricity transmission line (with poles)
BM 123.45 m Bench mark (where shown)
Triangulation station
Point feature (e.g. Guide Post or Mile Stone)
Pylon, flare stack or lighting tower
Site of (antiquity)
Glasshouse
General Building
Important Building

RoC CONSULTING

Historical Mapping & Photography included:

Mapping Type	Scale	Date	Pg
Lancashire And Furness	1:10,560	1848	3
Cheshire	1:10,560	1882	4
Lancashire And Furness	1:10,560	1894 - 1896	5
Lancashire And Furness	1:10,560	1909	6
Lancashire And Furness	1:10,560	1923	7
Lancashire And Furness	1:10,560	1931 - 1933	8
Lancashire And Furness	1:10,560	1938	9
Ordnance Survey Plan	1:10,000	1956	10
Ordnance Survey Plan	1:10,000	1966 - 1968	11
Ordnance Survey Plan	1:10,000	1972 - 1979	12
Manchester	1:25,000	1975	13
Ordnance Survey Plan	1:10,000	1980 - 1986	14
Ordnance Survey Plan	1:10,000	1985 - 1987	15
Ordnance Survey Plan	1:10,000	1989	16
Ordnance Survey Plan	1:10,000	1990 - 1994	17
10K Raster Mapping	1:10,000	1999	18
10K Raster Mapping	1:10,000	2006	19
VectorMap Local	1:10,000	2021	20

Historical Map - Slice A

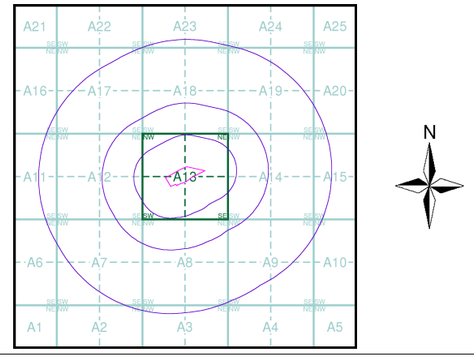

Order Details

Order Number: 294034025_1_1
Customer Ref: 4328
National Grid Reference: 384720, 399460
Slice: A
Site Area (Ha): 2.3
Search Buffer (m): 1000

Site Details

Site at 384690, 399470

Landmark INFORMATION GROUP
Tel: 0844 844 9952
Fax: 0844 844 9951
Web: www.envirocheck.co.uk

Russian Military Mapping Legends

1:5,000 and 1:10,000 mapping

a. Not drawn to scale b. Drawn to scale

Government and Administrative Buildings
Military and Industrial Buildings
Military and Communication Areas
Subway Entrance
Fireproof Building
Prominent Fireproof Building
Non-fireproof Building
Non-fireproof Building (non-dwelling)
Factory, mill, and flour mill, with chimneys
Factory, mill, and flour mill, without chimneys
Power Station, drawn to scale
Hydroelectric Power Station
Radio Station, drawn to scale
Telephone Station, drawn to scale
Abandoned Open-pit Mine or Quarry
Open-pit Salt Mine
Pit
Oil Deposit or Well
Oil Seepage
Tailings Pile
Fuel Storage Tanks
Natural Gas Tank
Bench Mark
Drill Hole
Burial Mound
Triangulation Point on Burial Mound
Single-track Railroad
Double-track Railroad and Station Building
Coniferous Forest
Deciduous Forest
Mixed Forest
Lawns
Citrus Orchard
Wet Ground
Scattered Vegetation

243,8 Values for prominent elevations

186.0 Numbers for spot elevations, depth soundings, contour lines, etc.

0,2 Velocity of the current, width of river bed, depth of river

Fractional terms: length and capacity of bridges; depth of fords and condition of the river bottom; height of forest and the diameter of trees

Russian Alphabet (For reference and phonetic interpretation of map text)

А а (A)	З з (Z)	П п (P)	Ч ч (CH)
Б б (B)	И и (I)	Р р (R)	Ш ш (SH)
В в (V)	Й й (Y)	С с (S)	Щ щ (SHCH)
Г г (G)	К к (K)	Т т (T)	ъ (–)
Д д (D)	Л л (L)	У у (U)	ы (Y)
Е е (E)	М м (M)	Ф ф (F)	ь (')
Ё ё (YO)	Н н (N)	Х х (KH)	Э э (E)
Ж ж (ZH)	О о (O)	Ц ц (TS)	Ю ю (YU or IU)
			Я я (YA or IA)

1:25,000 mapping

a. Not drawn to scale b. Drawn to scale

Government and Administrative Buildings
Military and Industrial Buildings
Military and Communication Areas
Subway Entrance
Partly Demolished Buildings
Demolished Buildings
Built-Up Area with Fireproof Buildings Predominant
Built-Up Area with Non-Fireproof Buildings Predominant
Individual Fireproof Building
Prominent Industrial Building
Individual Dwelling, Fireproof
Ruins of an Individual Dwelling
Factory or Mill Chimney
Factory or Mill with Chimney
Factory or Mill without Chimney
Mine or Open Pit Mine
Operating Shaft or Mine
Non-Operating Shaft or Mine
Salt Mine
Tailings Pile
Pit
Stone Quarry
Gas Pump or Service Station
Fuel Storage or Natural Gas Tank
Oil or Natural Gas Derrick
Small Hydroelectric Power Station
Power Station
Transformer Station
Cemetery
Burial Mound (height in metres)
Triangulation Point on Burial Mound
Triangulation Point
Bench Mark
Bench Mark (monumented)
Telegraph Office
Telephone Station
Radio Station
Radio Tower
Airfield or Seaplane Base
Landing Strip
Main Highway
Highway under Construction
Improved Dirt Road (former truck road)
Double-track Railroad with First Class Station
Dismantled Railroad
Railroad Under Construction
Shore Embankment
River or Ditch with Embankment
Well
Water Reservoir or Rain Water Pit
Spring
Isobath with value
Heavy (Index) Contour Line
Contour Line and Value
Half Contour Line
Spot Elevation Value
Coniferous
Deciduous
Mixed
Scrub

Key to Numbers on Mapping

SJ89_Manchester


No.	Description
63	Factory (Gas)
157	Police Station/Headquarters
169	Post Office
194	Railway Station (Freight)
211	Council/Government Buildings/Courts
216	Prison
248	Power Station (Electric)

RoC CONSULTING

Historical Mapping & Photography included:

Mapping Type	Scale	Date	Pg
Lancashire And Furness	1:10,560	1848	3
Cheshire	1:10,560	1882	4
Lancashire And Furness	1:10,560	1894 - 1896	5
Lancashire And Furness	1:10,560	1909	6
Lancashire And Furness	1:10,560	1923	7
Lancashire And Furness	1:10,560	1931 - 1933	8
Lancashire And Furness	1:10,560	1938	9
Ordnance Survey Plan	1:10,000	1956	10
Ordnance Survey Plan	1:10,000	1966 - 1968	11
Ordnance Survey Plan	1:10,000	1972 - 1979	12
Manchester	1:25,000	1975	13
Ordnance Survey Plan	1:10,000	1980 - 1986	14
Ordnance Survey Plan	1:10,000	1985 - 1987	15
Ordnance Survey Plan	1:10,000	1989	16
Ordnance Survey Plan	1:10,000	1990 - 1994	17
10K Raster Mapping	1:10,000	1999	18
10K Raster Mapping	1:10,000	2006	19
VectorMap Local	1:10,000	2021	20

Russian Map - Slice A

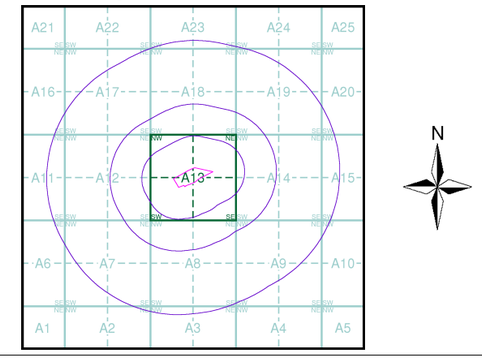


Order Details

Order Number: 294034025_1_1
Customer Ref: 4328
National Grid Reference: 384720, 399460
Slice: A
Site Area (Ha): 2.3
Search Buffer (m): 1000

Site Details

Site at 384690, 399470

Landmark INFORMATION GROUP
Tel: 0844 844 9952
Fax: 0844 844 9951
Web: www.envirocheck.co.uk

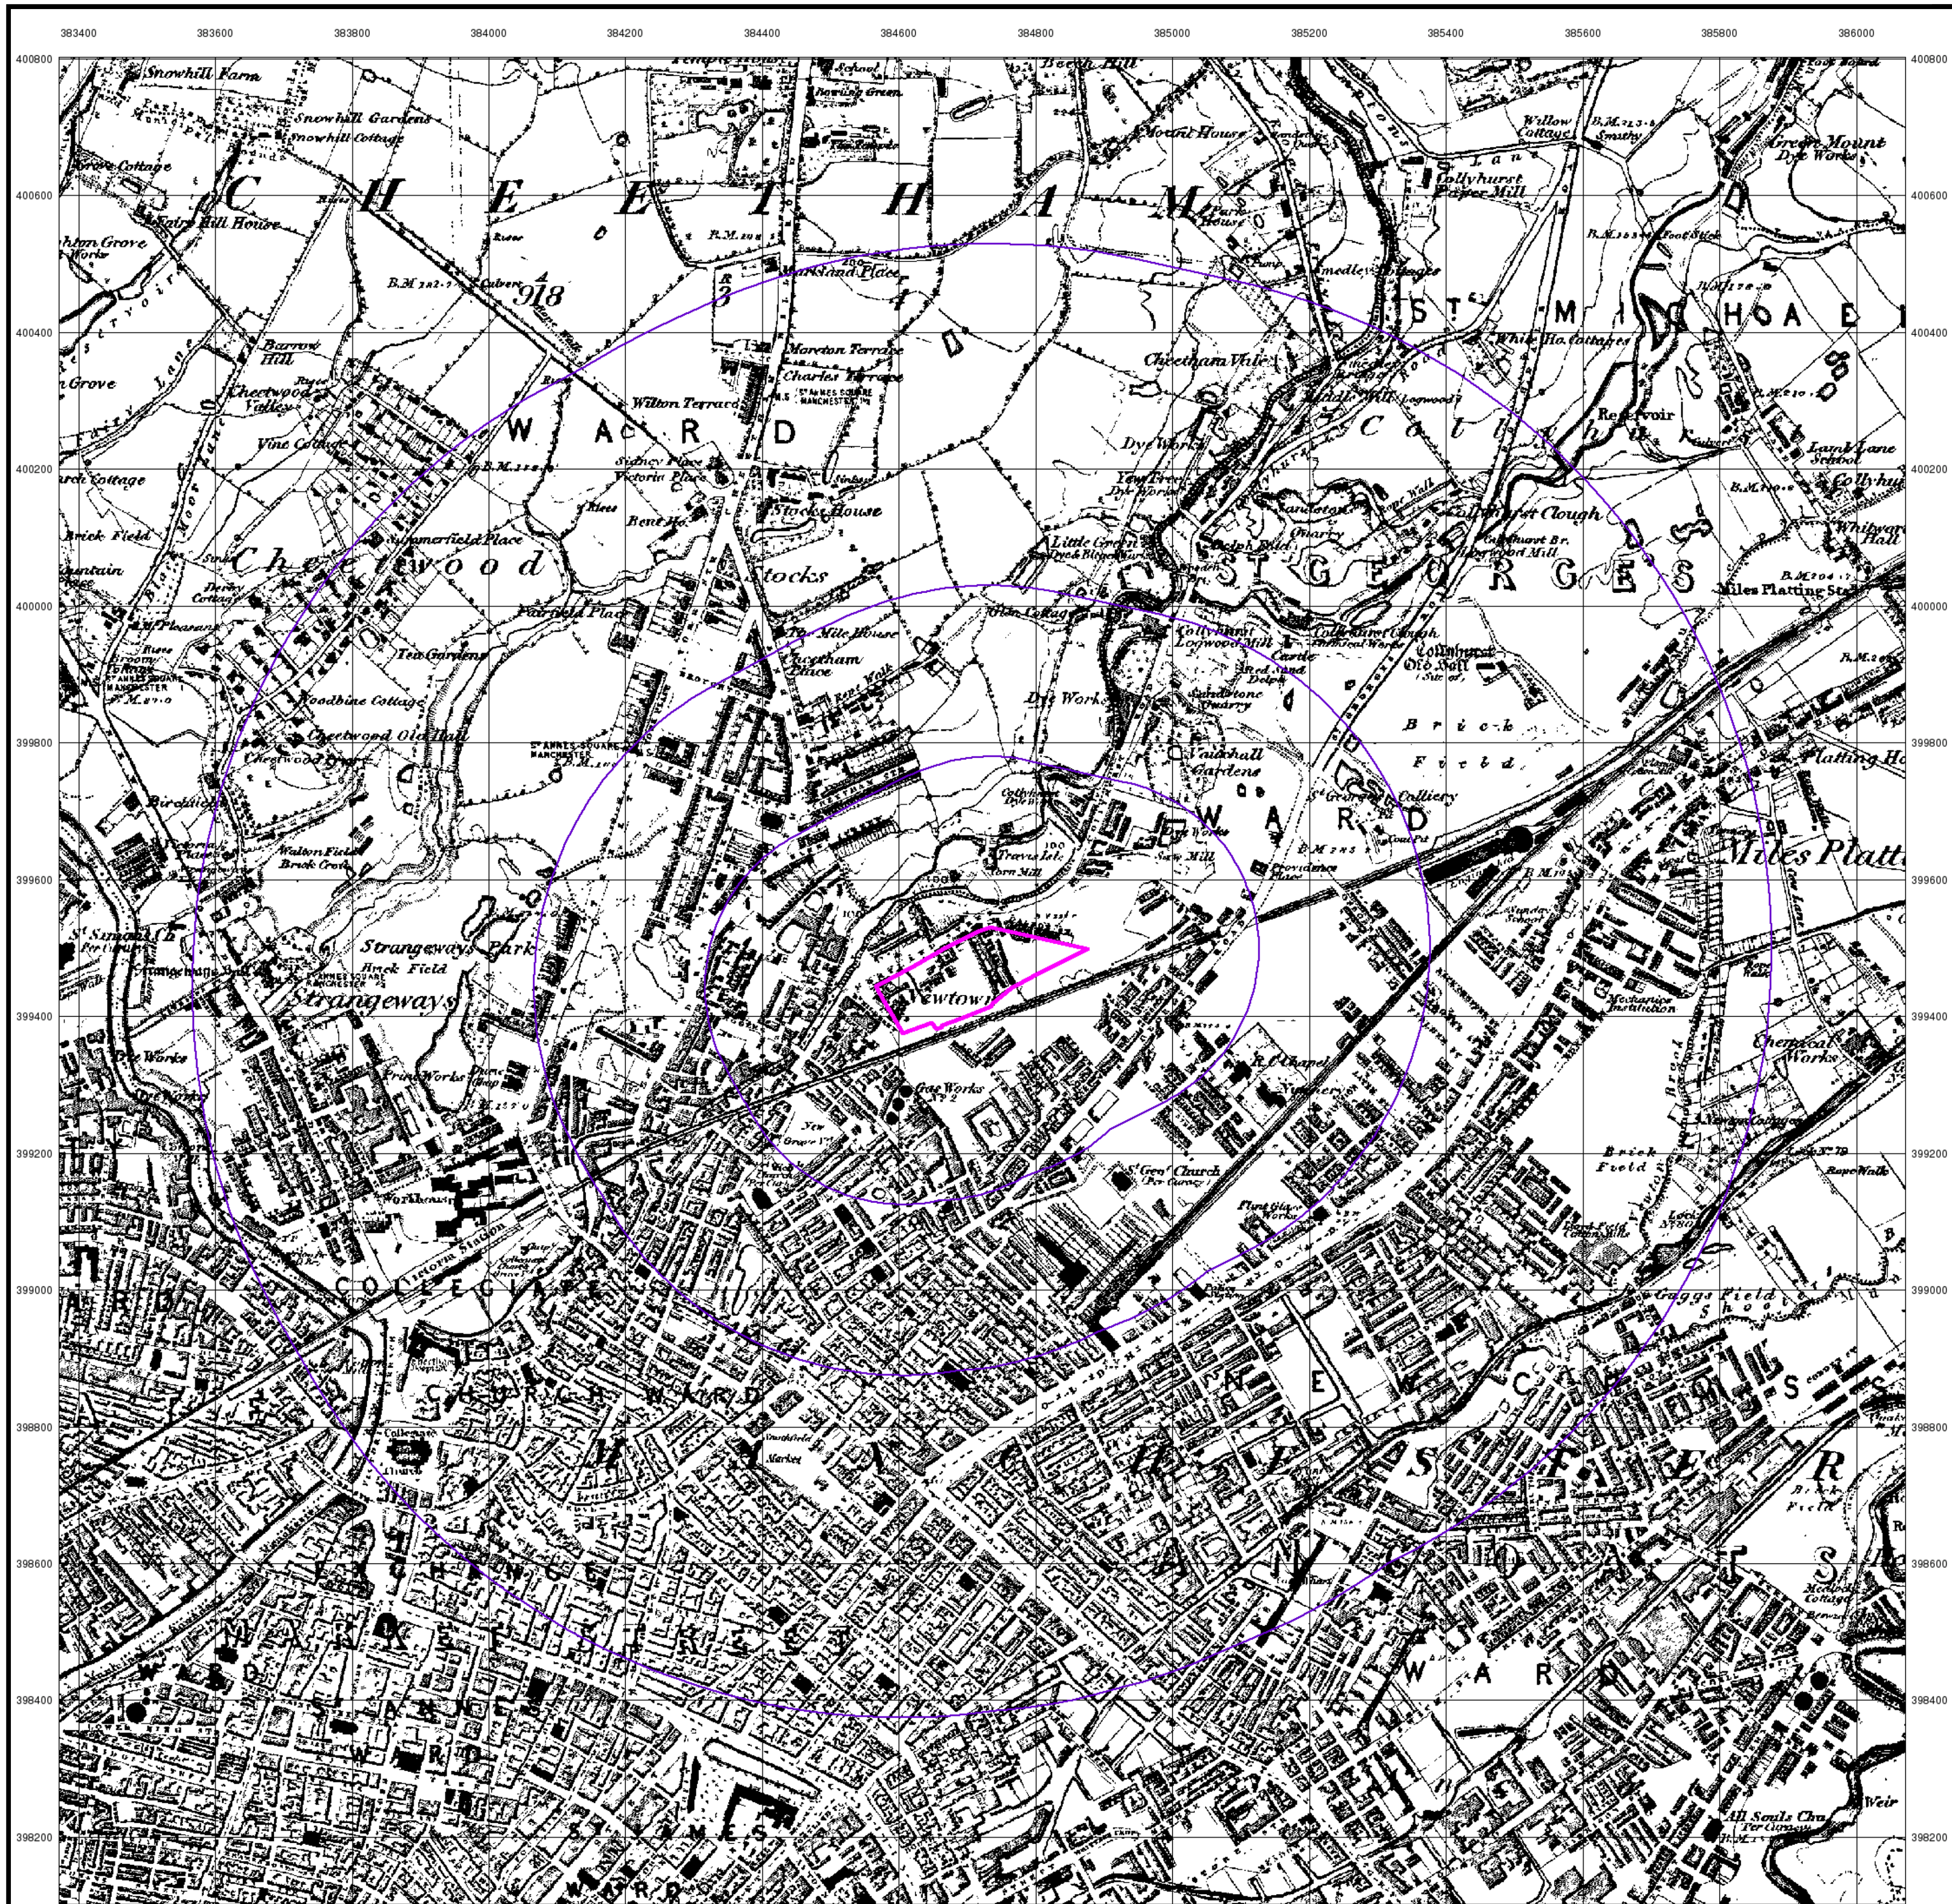

© Crown copyright and Landmark Information Group Limited 2022. All Rights Reserved.

RoC CONSULTING


Lancashire And Furness

Published 1848


Source map scale - 1:10,560

The historical maps shown were reproduced from maps predominantly held at the scale adopted for England, Wales and Scotland in the 1840`s. In 1854 the 1:2,500 scale was adopted for mapping urban areas; these maps were used to update the 1:10,560 maps. The published date given therefore is often some years later than the surveyed date. Before 1938, all OS maps were based on the Cassini Projection, with independent surveys of a single county or group of counties, giving rise to significant inaccuracies in outlying areas. In the late 1940`s, a Provisional Edition was produced, which updated the 1:10,560 mapping from a number of sources. The maps appear unfinished - with all military camps and other strategic sites removed. These maps were initially overprinted with the National Grid. In 1970, the first 1:10,000 maps were produced using the Transverse Mercator Projection. The revision process continued until recently, with new editions appearing every 10 years or so for urban areas.

Map Name(s) and Date(s)

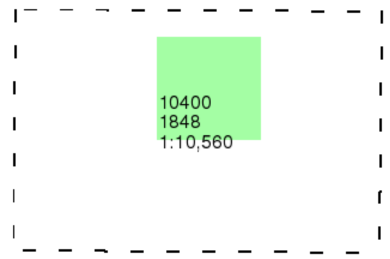

Historical Map - Slice A

 


Order Details

Order Number: 294034025_1_1
Customer Ref: 4328
National Grid Reference: 384720, 399460
Slice: A
Site Area (Ha): 2.3
Search Buffer (m): 1000

Site Details

Site at 384690, 399470

Landmark INFORMATION GROUP
Tel: 0844 844 9952
Fax: 0844 844 9951
Web: www.envirocheck.co.uk

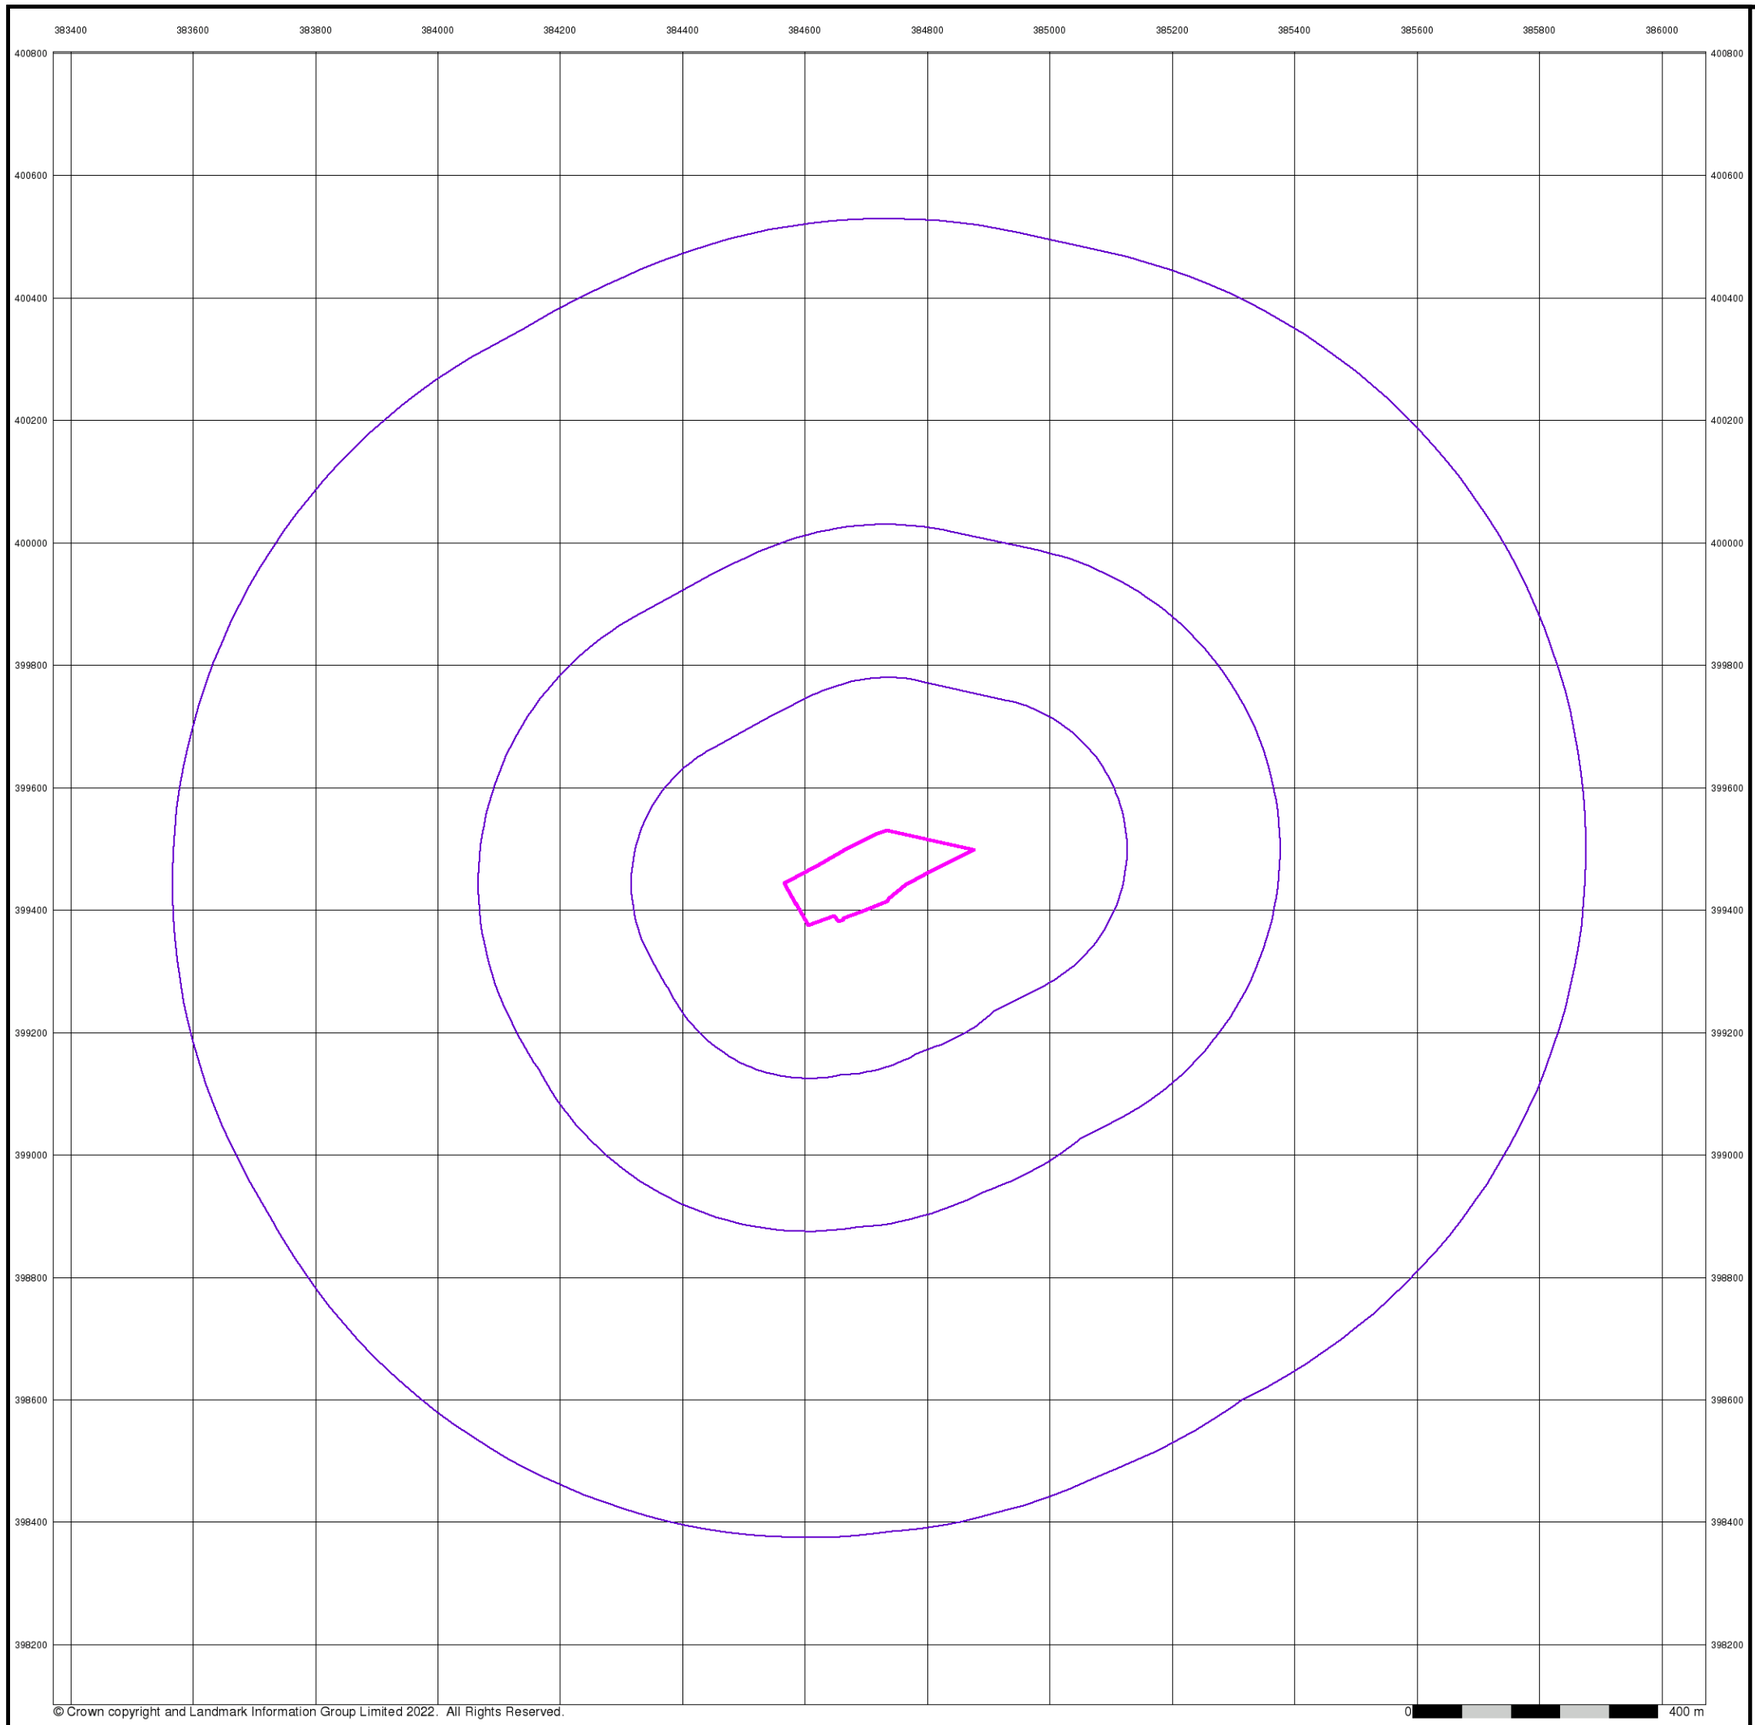

© Crown copyright and Landmark Information Group Limited 2022. All Rights Reserved.


Cheshire

Published 1882


Source map scale - 1:10,560

The historical maps shown were reproduced from maps predominantly held at the scale adopted for England, Wales and Scotland in the 1840`s. In 1854 the 1:2,500 scale was adopted for mapping urban areas; these maps were used to update the 1:10,560 maps. The published date given therefore is often some years later than the surveyed date. Before 1938, all OS maps were based on the Cassini Projection, with independent surveys of a single county or group of counties, giving rise to significant inaccuracies in outlying areas. In the late 1940`s, a Provisional Edition was produced, which updated the 1:10,560 mapping from a number of sources. The maps appear unfinished - with all military camps and other strategic sites removed. These maps were initially overprinted with the National Grid. In 1970, the first 1:10,000 maps were produced using the Transverse Mercator Projection. The revision process continued until recently, with new editions appearing every 10 years or so for urban areas.

Map Name(s) and Date(s)

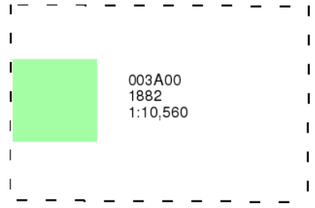

Historical Map - Slice A

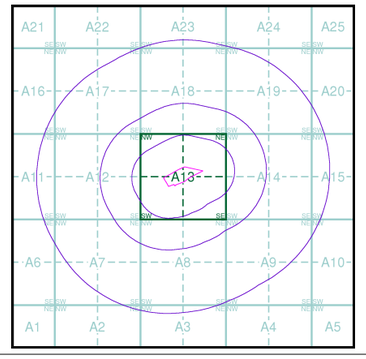


Order Details

Order Number:	294034025_1_1
Customer Ref:	4328
National Grid Reference:	384720, 399460
Slice:	A
Site Area (Ha):	2.3
Search Buffer (m):	1000

Site Details

Site at 384690, 399470

Landmark INFORMATION GROUP
Tel: 0844 844 9952
Fax: 0844 844 9951
Web: www.envirocheck.co.uk

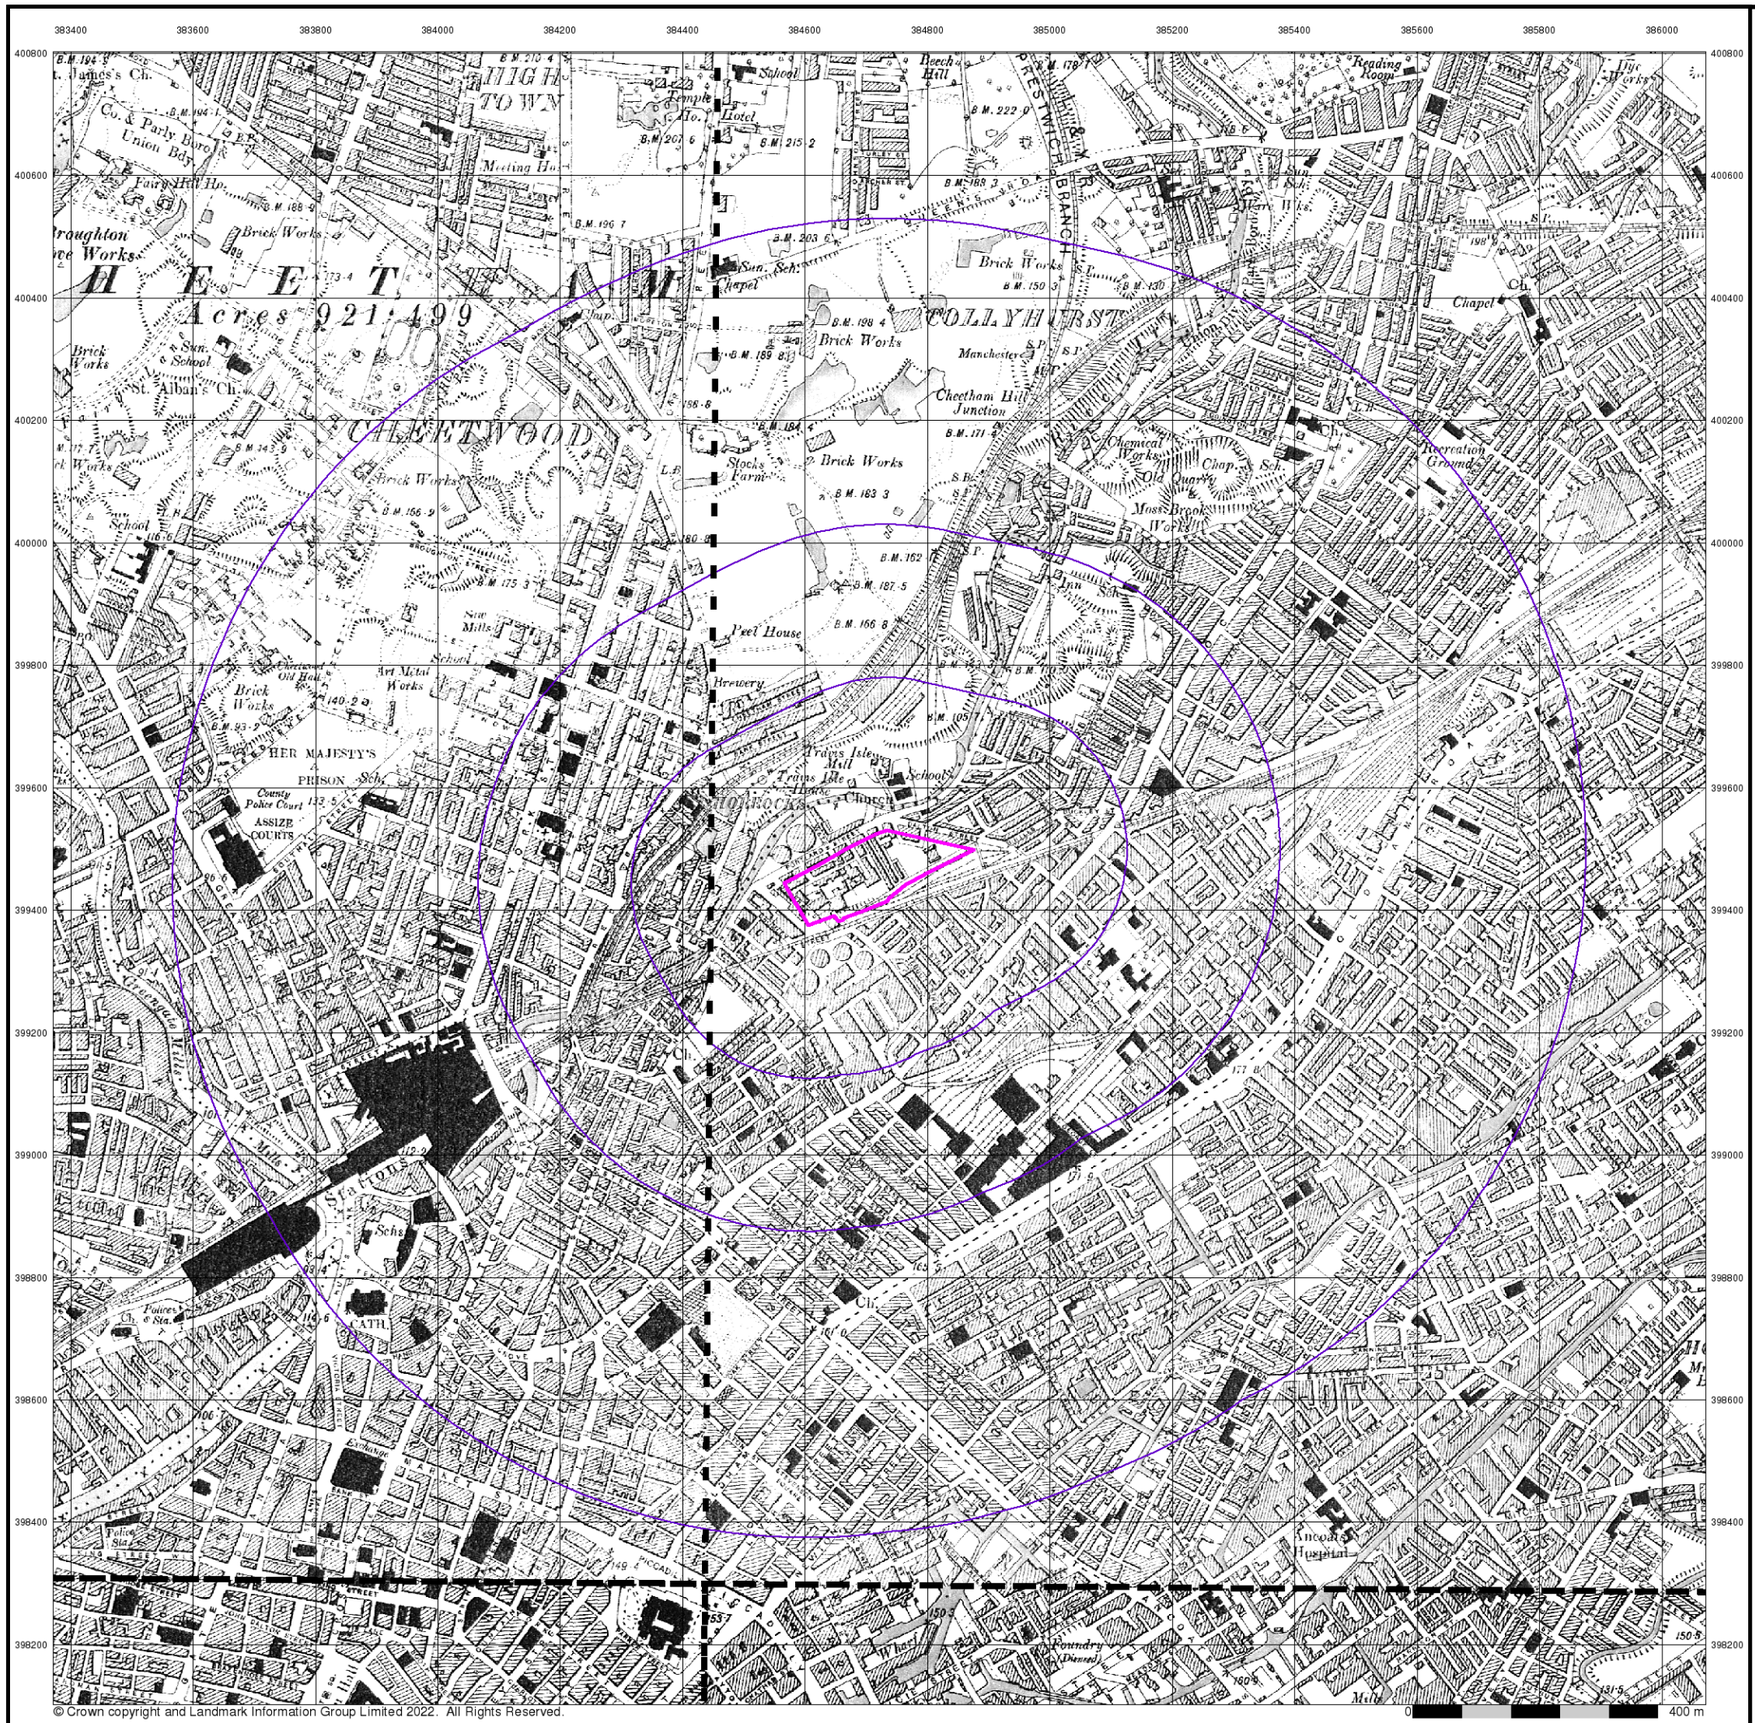

© Crown copyright and Landmark Information Group Limited 2022. All Rights Reserved.


Lancashire And Furness

Published 1894 - 1896


Source map scale - 1:10,560

The historical maps shown were reproduced from maps predominantly held at the scale adopted for England, Wales and Scotland in the 1840`s. In 1854 the 1:2,500 scale was adopted for mapping urban areas; these maps were used to update the 1:10,560 maps. The published date given therefore is often some years later than the surveyed date. Before 1938, all OS maps were based on the Cassini Projection, with independent surveys of a single county or group of counties, giving rise to significant inaccuracies in outlying areas. In the late 1940`s, a Provisional Edition was produced, which updated the 1:10,560 mapping from a number of sources. The maps appear unfinished - with all military camps and other strategic sites removed. These maps were initially overprinted with the National Grid. In 1970, the first 1:10,000 maps were produced using the Transverse Mercator Projection. The revision process continued until recently, with new editions appearing every 10 years or so for urban areas.

Map Name(s) and Date(s)

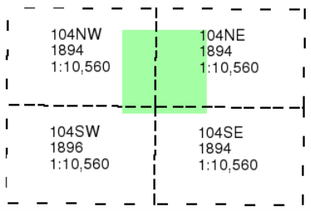

Historical Map - Slice A

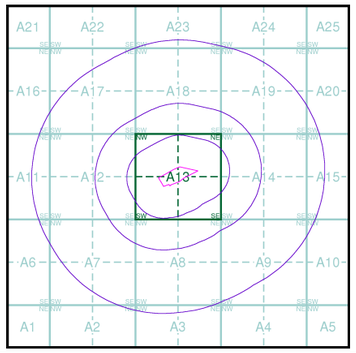


Order Details

Order Number:	294034025_1_1
Customer Ref:	4328
National Grid Reference:	384720, 399460
Slice:	A
Site Area (Ha):	2.3
Search Buffer (m):	1000

Site Details

Site at 384690, 399470

Landmark INFORMATION GROUP
Tel: 0844 844 9952
Fax: 0844 844 9951
Web: www.envirocheck.co.uk

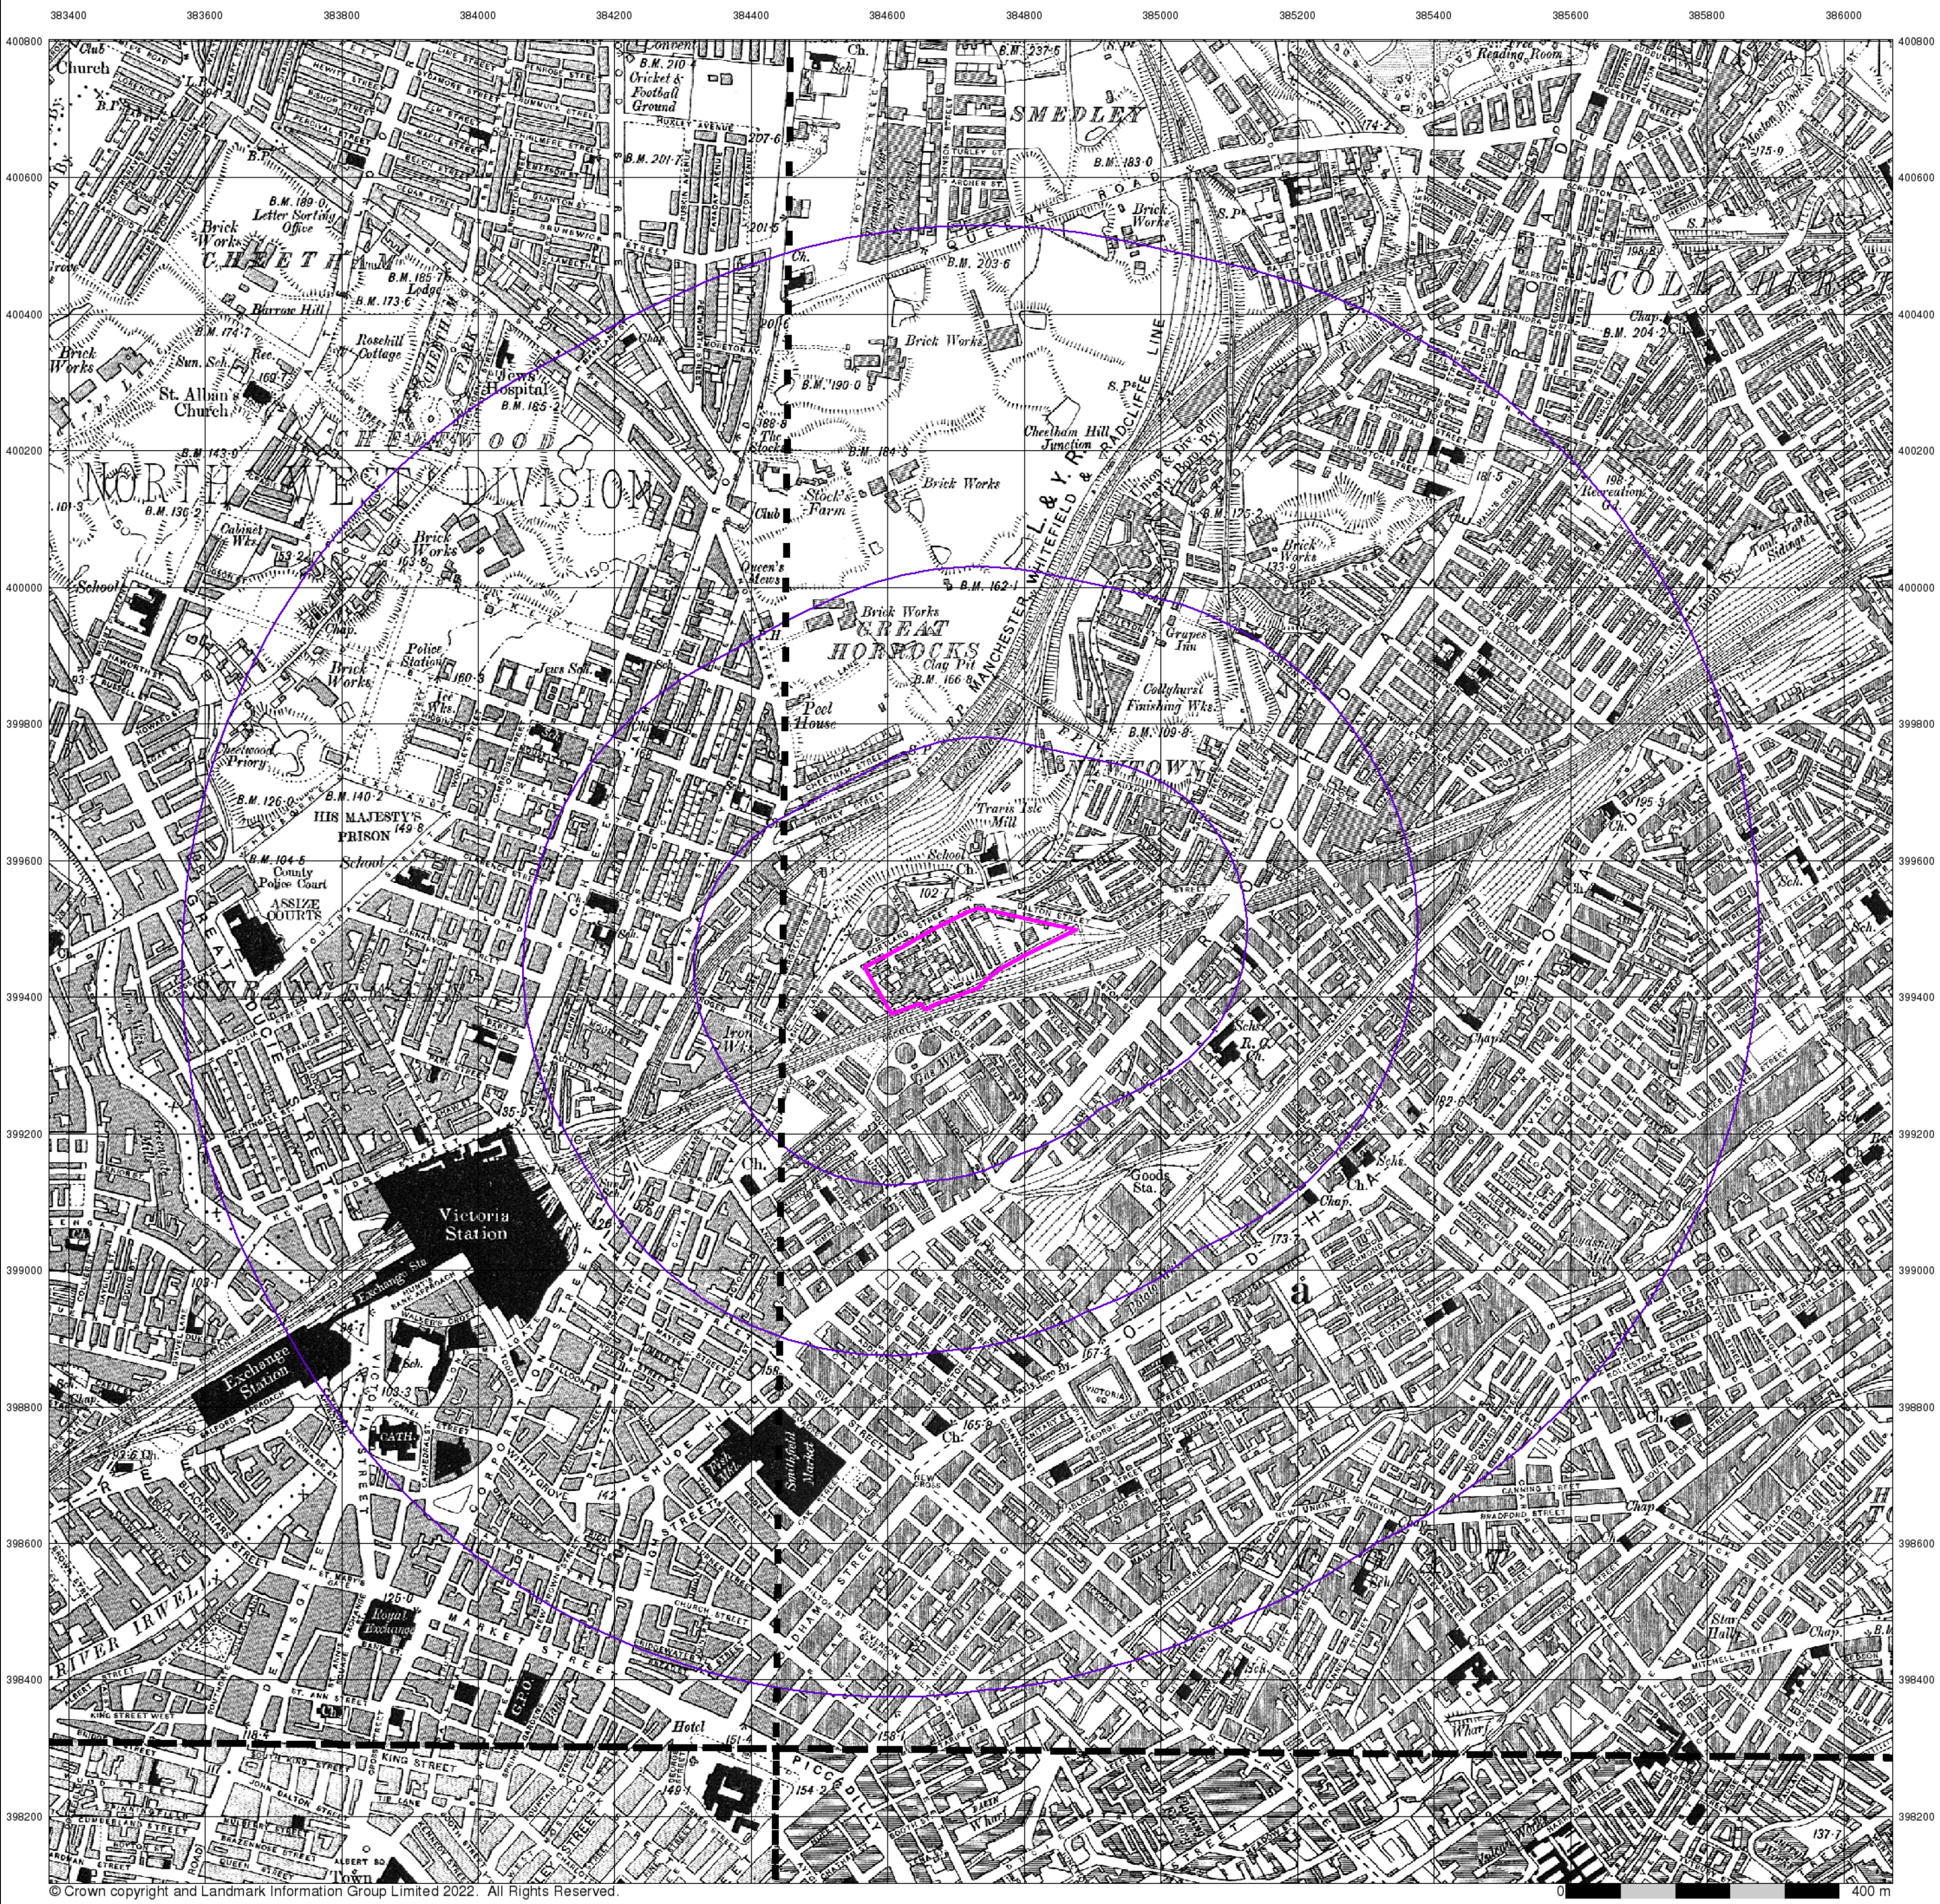

© Crown copyright and Landmark Information Group Limited 2022. All Rights Reserved.

0 400 m

RoC CONSULTING

Lancashire And Furness

Published 1909


Source map scale - 1:10,560

The historical maps shown were reproduced from maps predominantly held at the scale adopted for England, Wales and Scotland in the 1840`s. In 1854 the 1:2,500 scale was adopted for mapping urban areas; these maps were used to update the 1:10,560 maps. The published date given therefore is often some years later than the surveyed date. Before 1938, all OS maps were based on the Cassini Projection, with independent surveys of a single county or group of counties, giving rise to significant inaccuracies in outlying areas. In the late 1940`s, a Provisional Edition was produced, which updated the 1:10,560 mapping from a number of sources. The maps appear unfinished - with all military camps and other strategic sites removed. These maps were initially overprinted with the National Grid. In 1970, the first 1:10,000 maps were produced using the Transverse Mercator Projection. The revision process continued until recently, with new editions appearing every 10 years or so for urban areas.

Map Name(s) and Date(s)

104NW 1909 1:10,560	104NE 1909 1:10,560
104SW 1909 1:10,560	104SE 1909 1:10,560

Historical Map - Slice A

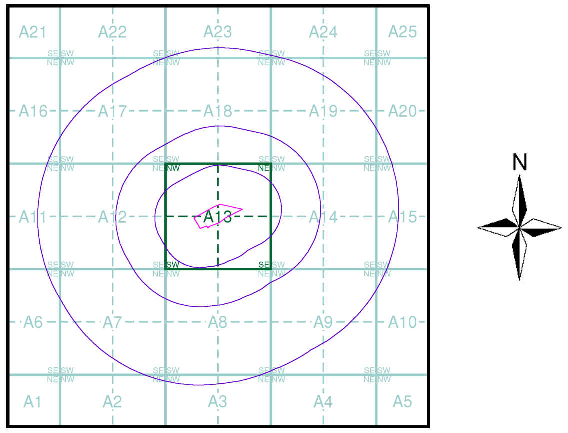

Order Details


Order Number: 294034025_1_1
Customer Ref: 4328
National Grid Reference: 384720, 399460
Slice: A
Site Area (Ha): 2.3
Search Buffer (m): 1000

Site Details

Site at 384690, 399470

Landmark INFORMATION GROUP

Tel: 0844 844 9952
Fax: 0844 844 9951
Web: www.envirocheck.co.uk

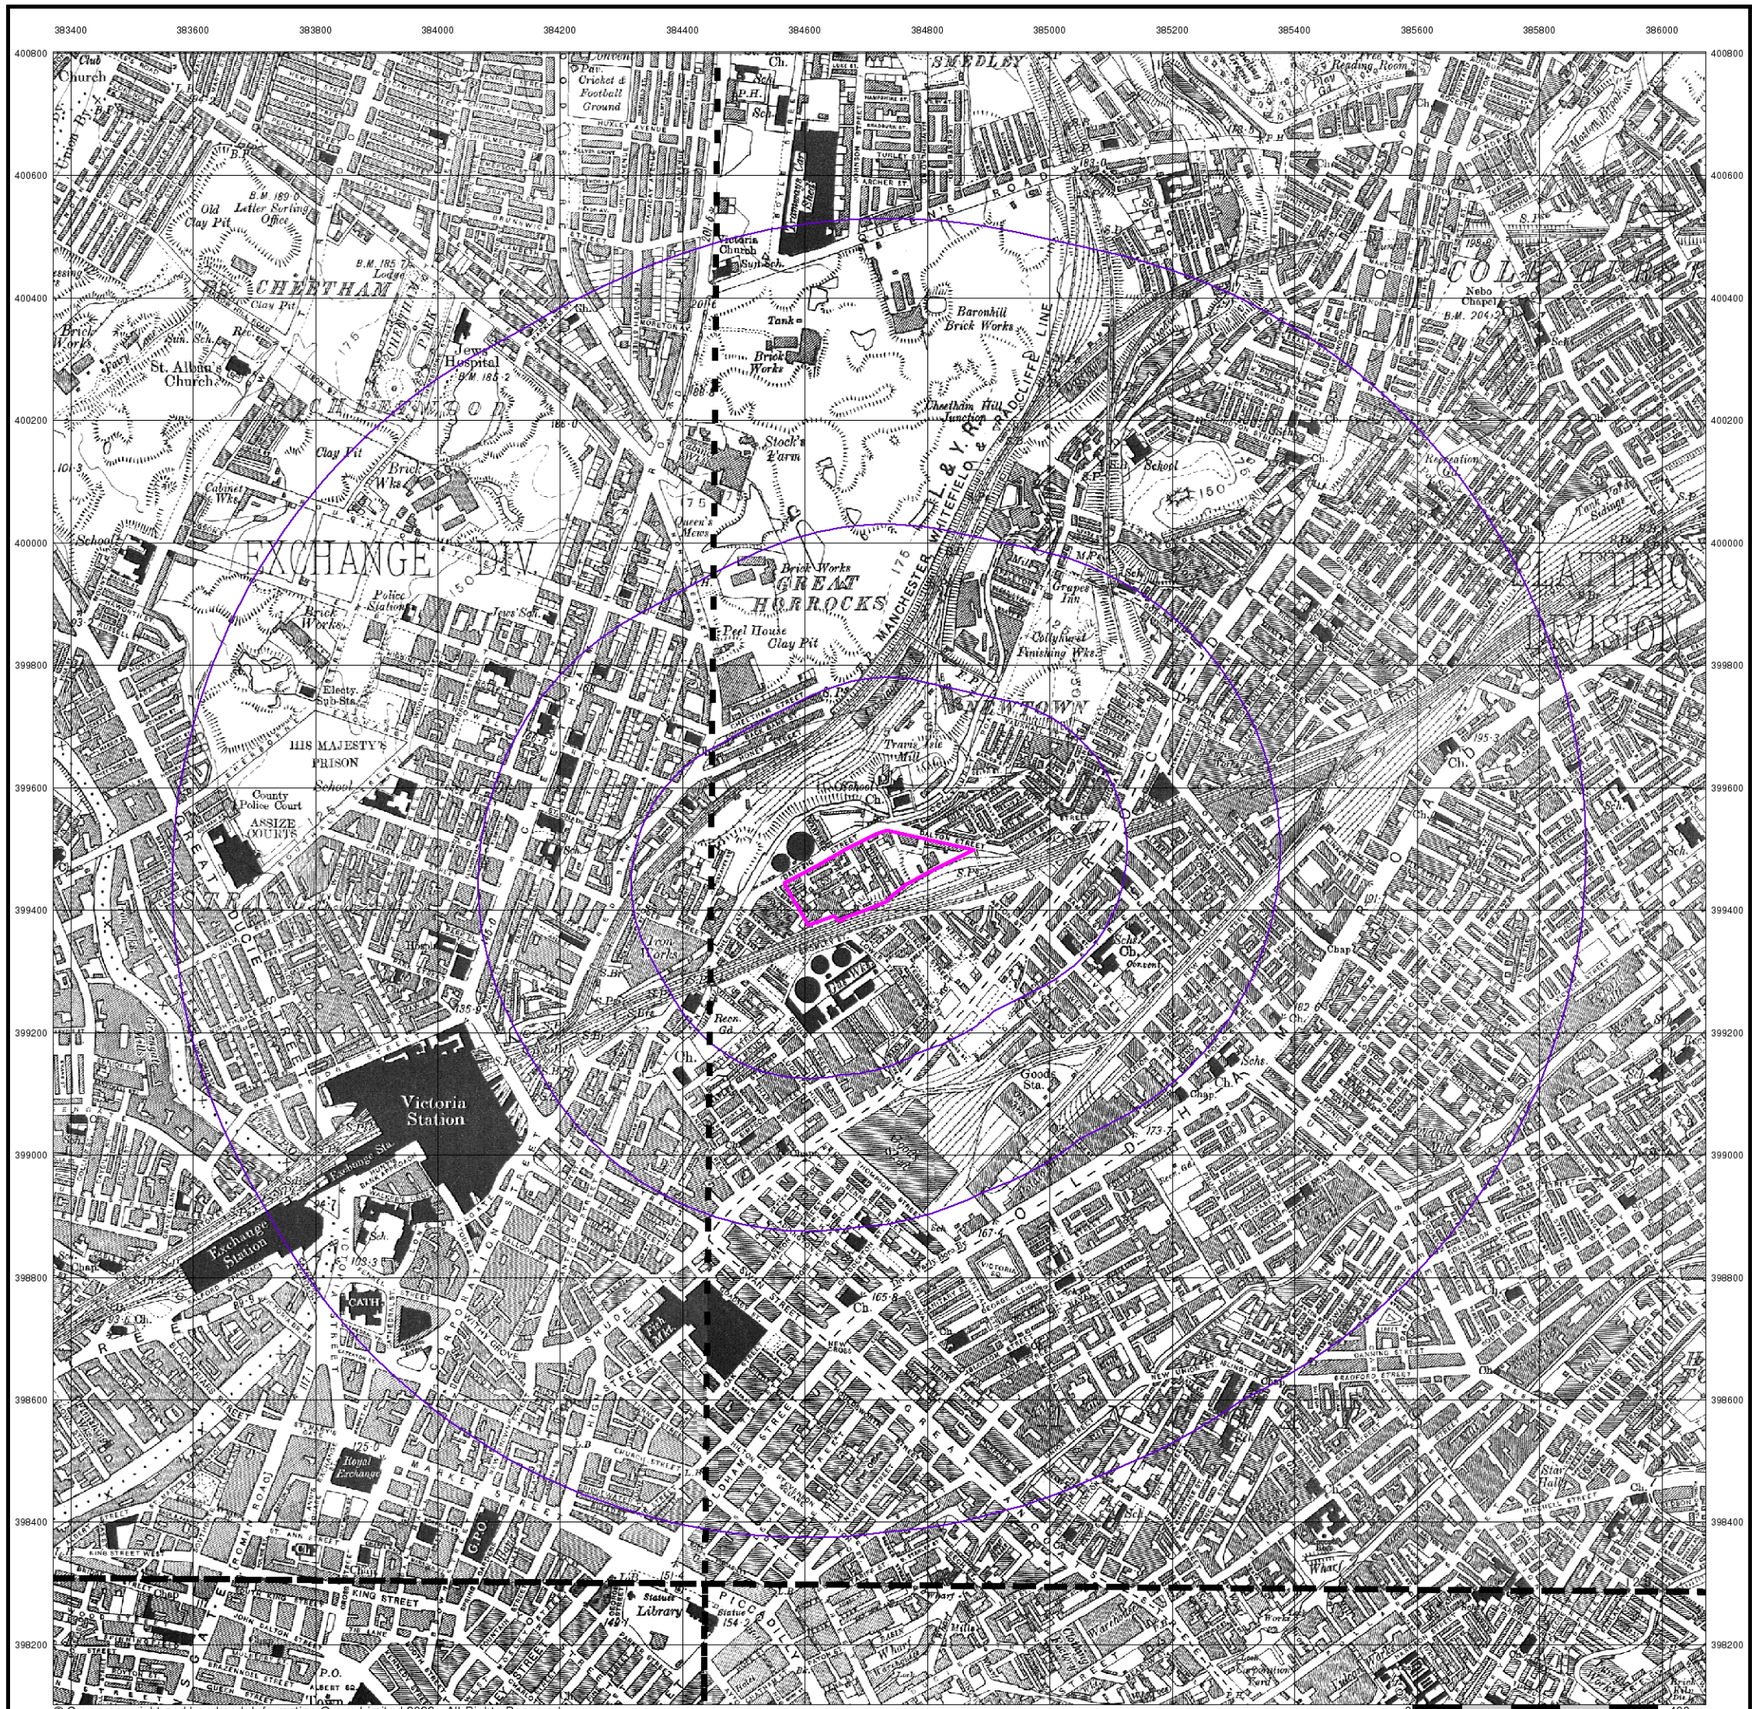

© Crown copyright and Landmark Information Group Limited 2022. All Rights Reserved.

ROC CONSULTING

Lancashire And Furness

Published 1923


Source map scale - 1:10,560

The historical maps shown were reproduced from maps predominantly held at the scale adopted for England, Wales and Scotland in the 1840`s. In 1854 the 1:2,500 scale was adopted for mapping urban areas; these maps were used to update the 1:10,560 maps. The published date given therefore is often some years later than the surveyed date. Before 1938, all OS maps were based on the Cassini Projection, with independent surveys of a single county or group of counties, giving rise to significant inaccuracies in outlying areas. In the late 1940`s, a Provisional Edition was produced, which updated the 1:10,560 mapping from a number of sources. The maps appear unfinished - with all military camps and other strategic sites removed. These maps were initially overprinted with the National Grid. In 1970, the first 1:10,000 maps were produced using the Transverse Mercator Projection. The revision process continued until recently, with new editions appearing every 10 years or so for urban areas.

Map Name(s) and Date(s)

104NW 1923 1:10,560	104NE 1923 1:10,560
104SW 1923 1:10,560	104SE 1923 1:10,560

Historical Map - Slice A

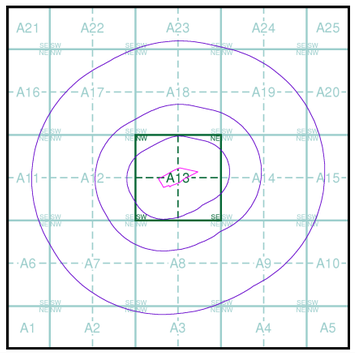

Order Details


Order Number:	294034025_1_1
Customer Ref:	4328
National Grid Reference:	384720, 399460
Slice:	A
Site Area (Ha):	2.3
Search Buffer (m):	1000

Site Details

Site at 384690, 399470

Landmark INFORMATION GROUP

Tel: 0844 844 9952
Fax: 0844 844 9951
Web: www.envirocheck.co.uk

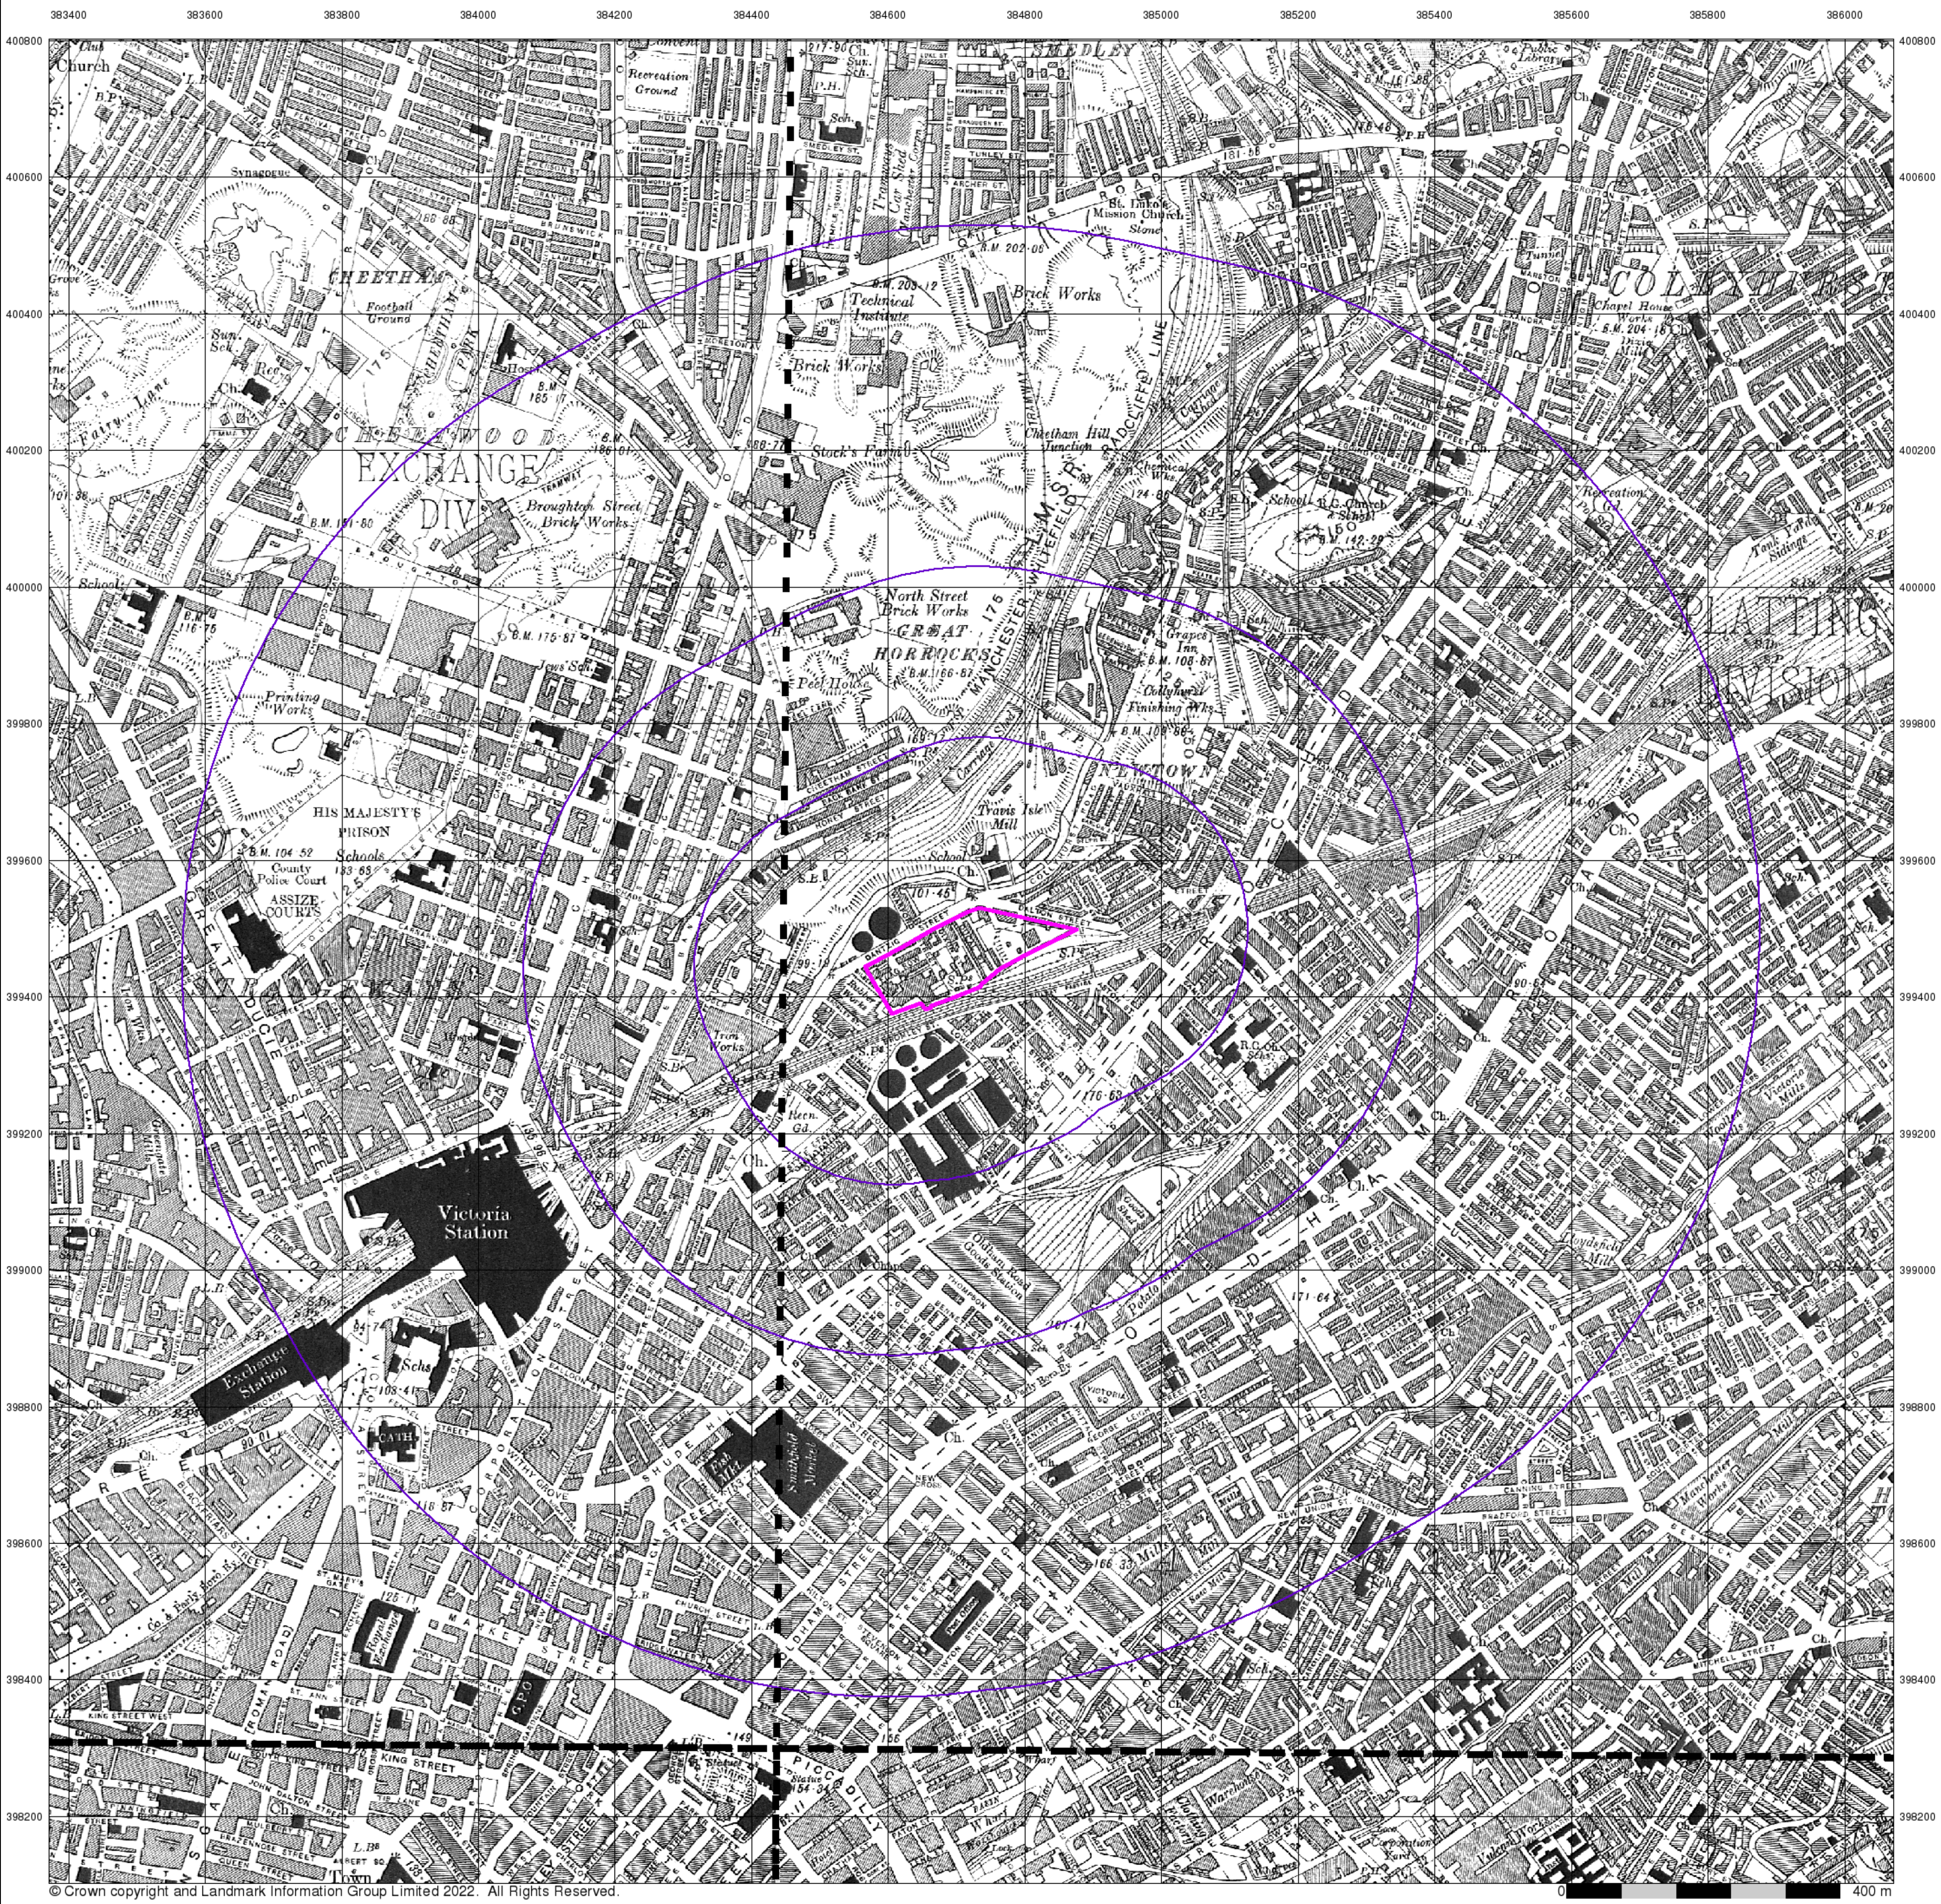

© Crown copyright and Landmark Information Group Limited 2022. All Rights Reserved.


Lancashire And Furness

Published 1931 - 1933


Source map scale - 1:10,560


The historical maps shown were reproduced from maps predominantly held at the scale adopted for England, Wales and Scotland in the 1840`s. In 1854 the 1:2,500 scale was adopted for mapping urban areas; these maps were used to update the 1:10,560 maps. The published date given therefore is often some years later than the surveyed date. Before 1938, all OS maps were based on the Cassini Projection, with independent surveys of a single county or group of counties, giving rise to significant inaccuracies in outlying areas. In the late 1940`s, a Provisional Edition was produced, which updated the 1:10,560 mapping from a number of sources. The maps appear unfinished - with all military camps and other strategic sites removed. These maps were initially overprinted with the National Grid. In 1970, the first 1:10,000 maps were produced using the Transverse Mercator Projection. The revision process continued until recently, with new editions appearing every 10 years or so for urban areas.

Map Name(s) and Date(s)

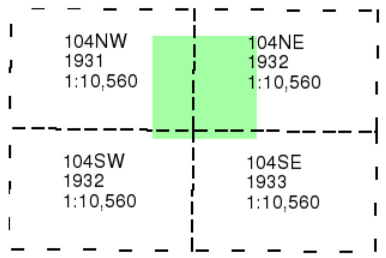

Historical Map - Slice A

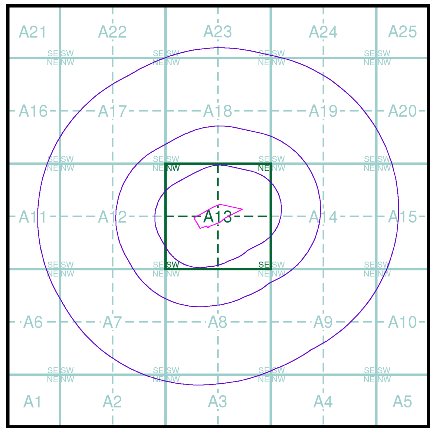

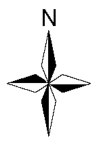

Order Details


Order Number:	294034025_1_1
Customer Ref:	4328
National Grid Reference:	384720, 399460
Slice:	A
Site Area (Ha):	2.3
Search Buffer (m):	1000

Site Details

Site at 384690, 399470

Landmark INFORMATION GROUP

Tel: 0844 844 9952
Fax: 0844 844 9951
Web: www.envirocheck.co.uk

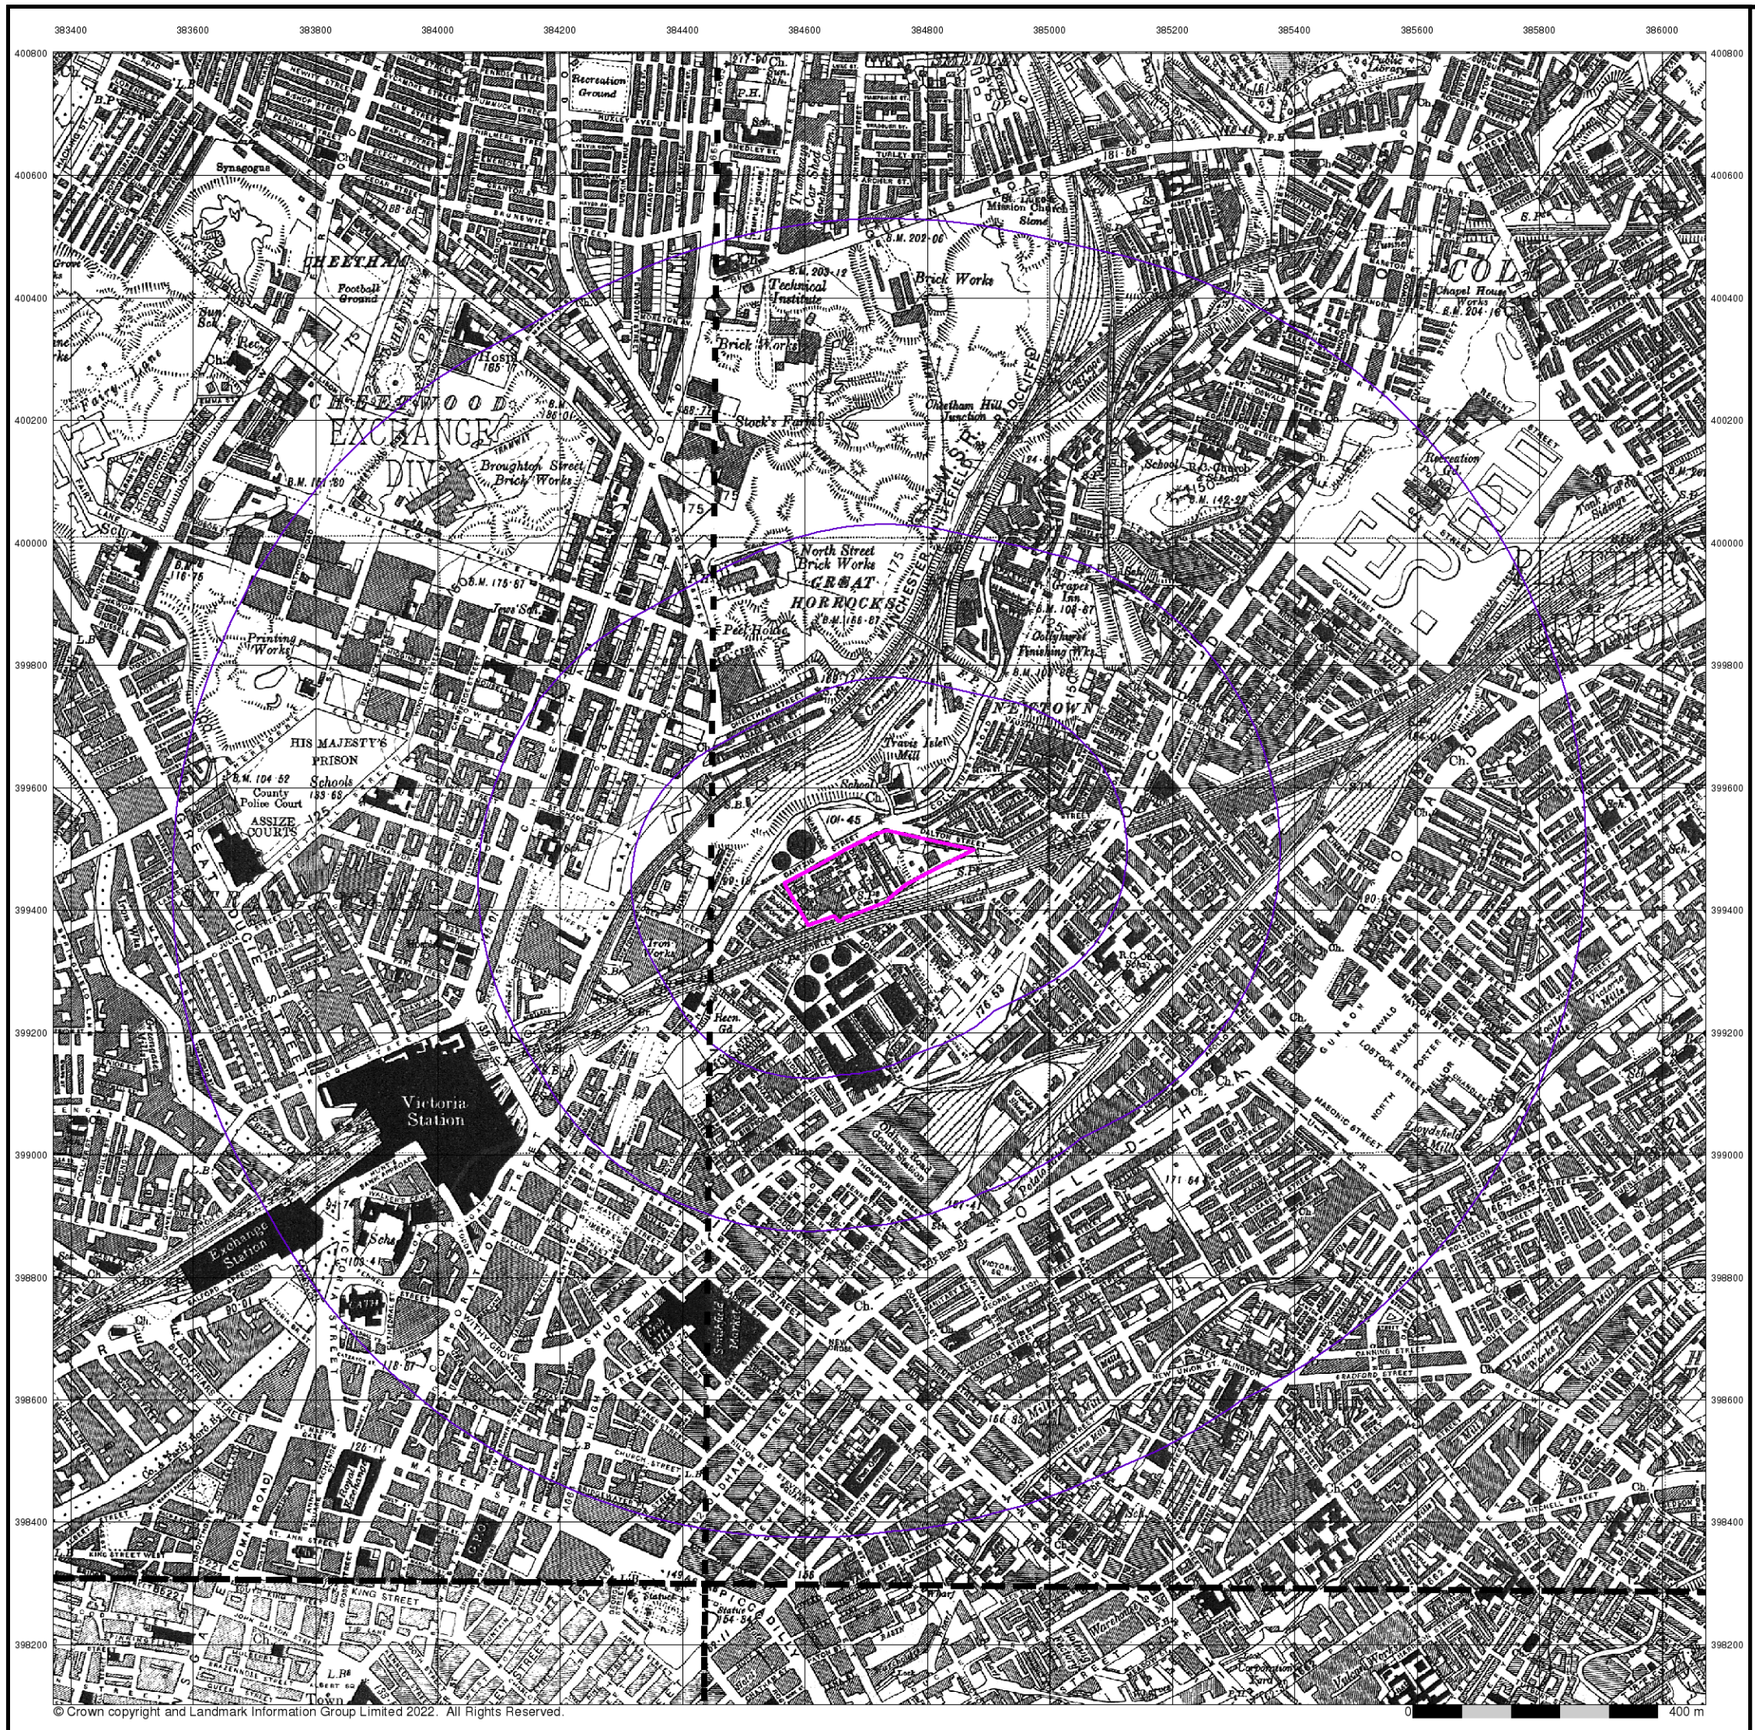

ROC CONSULTING

Lancashire And Furness

Published 1938


Source map scale - 1:10,560

The historical maps shown were reproduced from maps predominantly held at the scale adopted for England, Wales and Scotland in the 1840`s. In 1854 the 1:2,500 scale was adopted for mapping urban areas; these maps were used to update the 1:10,560 maps. The published date given therefore is often some years later than the surveyed date. Before 1938, all OS maps were based on the Cassini Projection, with independent surveys of a single county or group of counties, giving rise to significant inaccuracies in outlying areas. In the late 1940`s, a Provisional Edition was produced, which updated the 1:10,560 mapping from a number of sources. The maps appear unfinished - with all military camps and other strategic sites removed. These maps were initially overprinted with the National Grid. In 1970, the first 1:10,000 maps were produced using the Transverse Mercator Projection. The revision process continued until recently, with new editions appearing every 10 years or so for urban areas.

Map Name(s) and Date(s)

104NW 1938 1:10,560	104NE 1938 1:10,560
104SW 1938 1:10,560	104SE 1938 1:10,560

Historical Map - Slice A

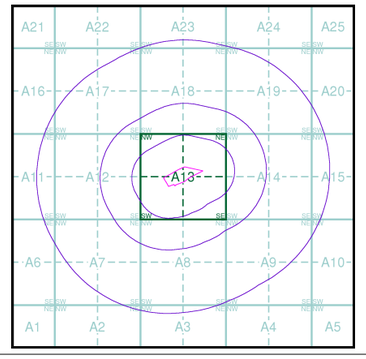

Order Details


Order Number:	294034025_1_1
Customer Ref:	4328
National Grid Reference:	384720, 399460
Slice:	A
Site Area (Ha):	2.3
Search Buffer (m):	1000

Site Details

Site at 384690, 399470

Landmark INFORMATION GROUP

Tel: 0844 844 9952
Fax: 0844 844 9951
Web: www.envirocheck.co.uk

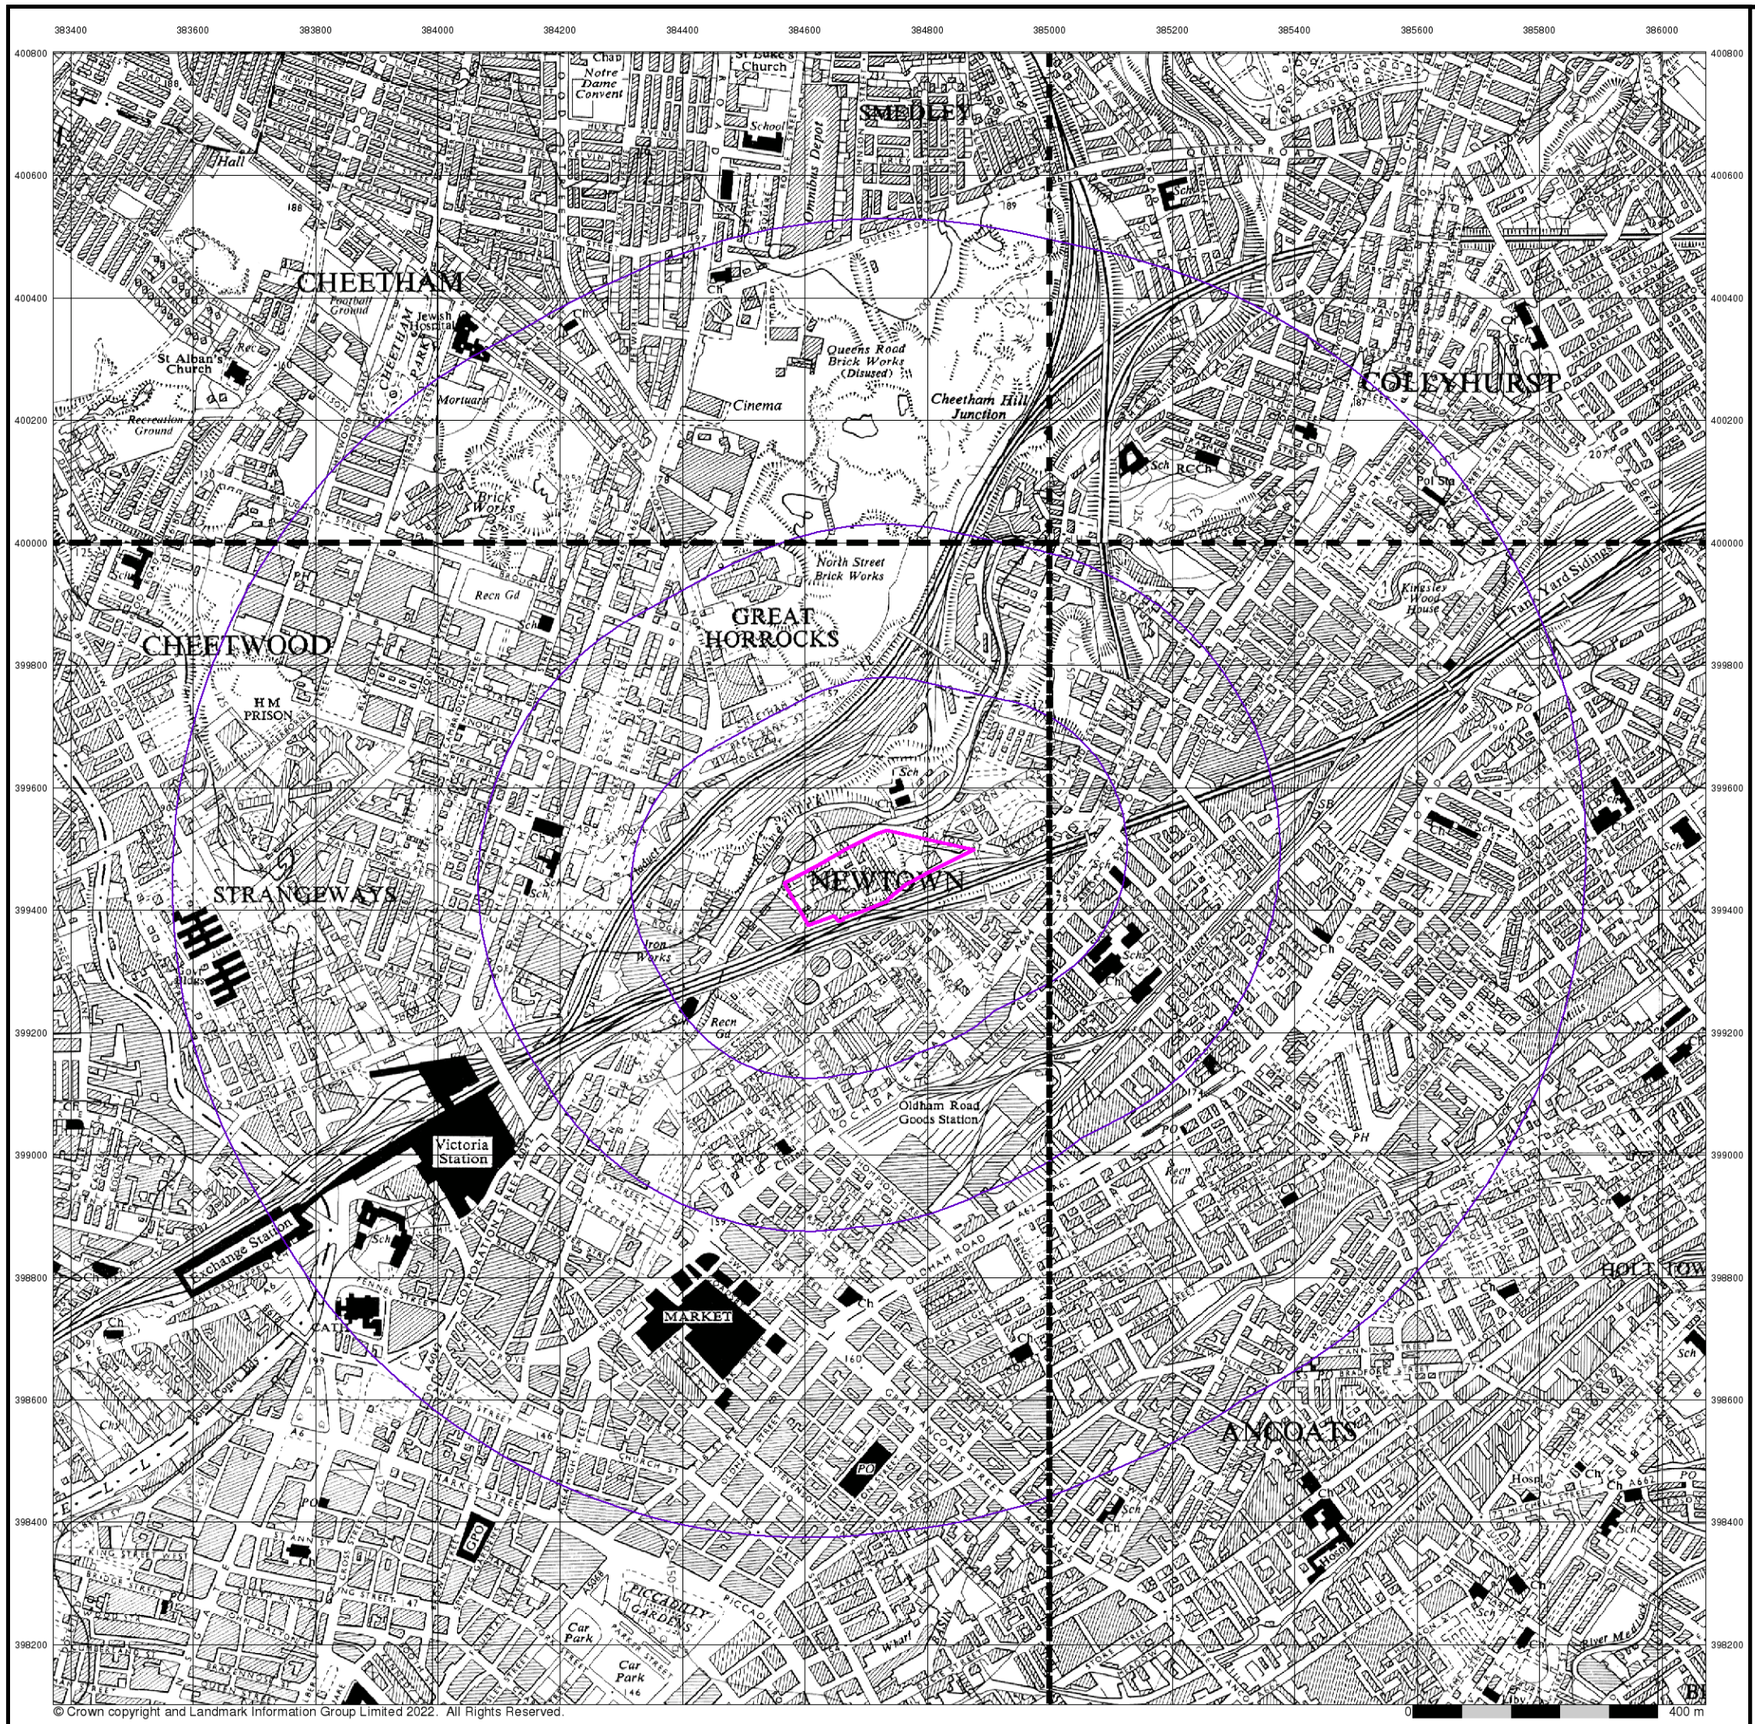

RoC CONSULTING

Ordnance Survey Plan

Published 1956


Source map scale - 1:10,000

The historical maps shown were reproduced from maps predominantly held at the scale adopted for England, Wales and Scotland in the 1840`s. In 1854 the 1:2,500 scale was adopted for mapping urban areas; these maps were used to update the 1:10,560 maps. The published date given therefore is often some years later than the surveyed date. Before 1938, all OS maps were based on the Cassini Projection, with independent surveys of a single county or group of counties, giving rise to significant inaccuracies in outlying areas. In the late 1940`s, a Provisional Edition was produced, which updated the 1:10,560 mapping from a number of sources. The maps appear unfinished - with all military camps and other strategic sites removed. These maps were initially overprinted with the National Grid. In 1970, the first 1:10,000 maps were produced using the Transverse Mercator Projection. The revision process continued until recently, with new editions appearing every 10 years or so for urban areas.

Map Name(s) and Date(s)

SD80SW 1956 1:10,560
SD80SE 1956 1:10,560
SJ89NW 1956 1:10,560
SJ89NE 1956 1:10,560

Historical Map - Slice A

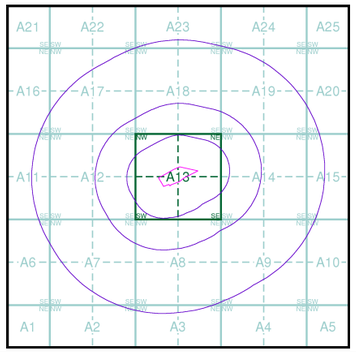

Order Details

Order Number:	294034025_1_1
Customer Ref:	4328
National Grid Reference:	384720, 399460
Slice:	A
Site Area (Ha):	2.3
Search Buffer (m):	1000

Site Details

Site at 384690, 399470

Landmark INFORMATION GROUP
Tel: 0844 844 9952
Fax: 0844 844 9951
Web: www.envirocheck.co.uk



RoC CONSULTING


Ordnance Survey Plan

Published 1966 - 1968


Source map scale - 1:10,000

The historical maps shown were reproduced from maps predominantly held at the scale adopted for England, Wales and Scotland in the 1840`s. In 1854 the 1:2,500 scale was adopted for mapping urban areas; these maps were used to update the 1:10,560 maps. The published date given therefore is often some years later than the surveyed date. Before 1938, all OS maps were based on the Cassini Projection, with independent surveys of a single county or group of counties, giving rise to significant inaccuracies in outlying areas. In the late 1940`s, a Provisional Edition was produced, which updated the 1:10,560 mapping from a number of sources. The maps appear unfinished - with all military camps and other strategic sites removed. These maps were initially overprinted with the National Grid. In 1970, the first 1:10,000 maps were produced using the Transverse Mercator Projection. The revision process continued until recently, with new editions appearing every 10 years or so for urban areas.

Map Name(s) and Date(s)

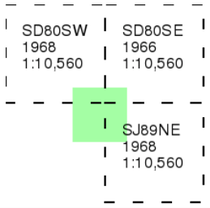

Historical Map - Slice A

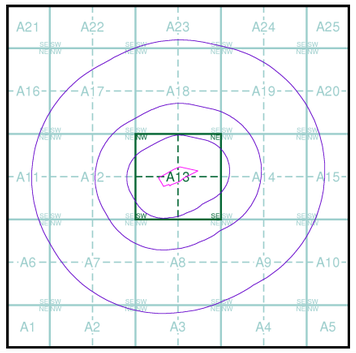

Order Details


Order Number:	294034025_1_1
Customer Ref:	4328
National Grid Reference:	384720, 399460
Slice:	A
Site Area (Ha):	2.3
Search Buffer (m):	1000

Site Details

Site at 384690, 399470

Landmark INFORMATION GROUP

Tel: 0844 844 9952
Fax: 0844 844 9951
Web: www.envirocheck.co.uk

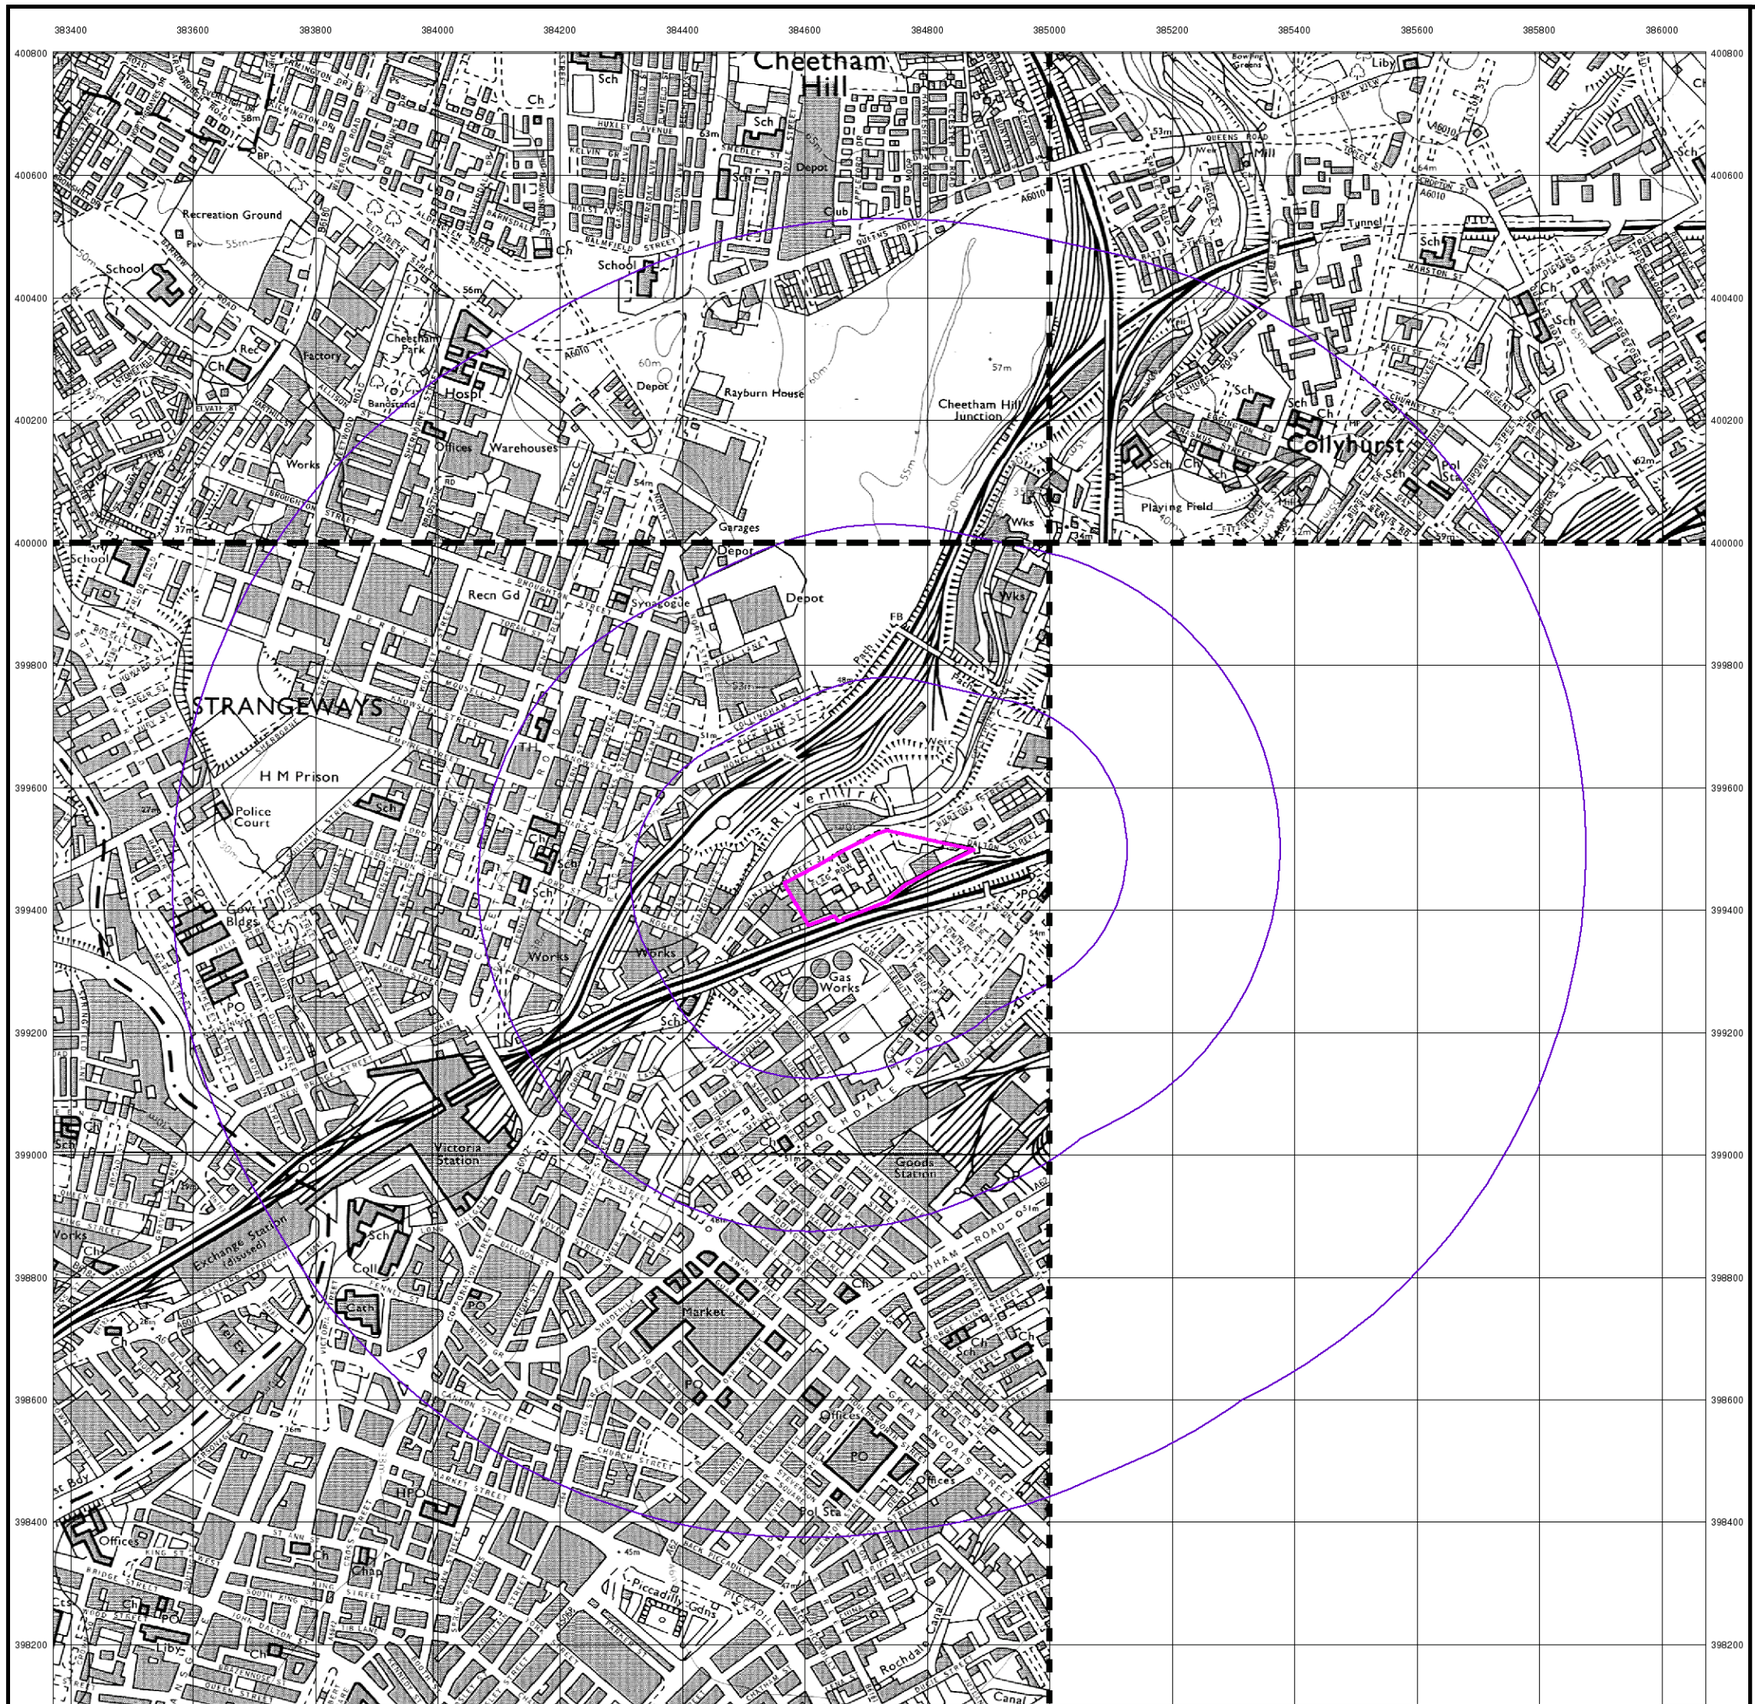

© Crown copyright and Landmark Information Group Limited 2022. All Rights Reserved.

ROC CONSULTING

Ordnance Survey Plan

Published 1972 - 1979

Source map scale - 1:10,000

The historical maps shown were reproduced from maps predominantly held at the scale adopted for England, Wales and Scotland in the 1840`s. In 1854 the 1:2,500 scale was adopted for mapping urban areas; these maps were used to update the 1:10,560 maps. The published date given therefore is often some years later than the surveyed date. Before 1938, all OS maps were based on the Cassini Projection, with independent surveys of a single county or group of counties, giving rise to significant inaccuracies in outlying areas. In the late 1940`s, a Provisional Edition was produced, which updated the 1:10,560 mapping from a number of sources. The maps appear unfinished - with all military camps and other strategic sites removed. These maps were initially overprinted with the National Grid. In 1970, the first 1:10,000 maps were produced using the Transverse Mercator Projection. The revision process continued until recently, with new editions appearing every 10 years or so for urban areas.


Map Name(s) and Date(s)

SD80SW 1979 1:10,000

SD80SE 1978 1:10,000

SJ89NW 1972 1:10,000

Historical Map - Slice A

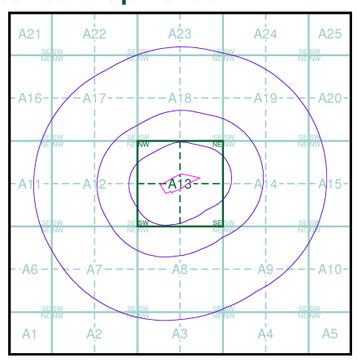

Order Details

Order Number:	294034025_1_1
Customer Ref:	4328
National Grid Reference:	384720, 399460
Slice:	A
Site Area (Ha):	2.3
Search Buffer (m):	1000

Site Details

Site at 384690, 399470

Landmark INFORMATION GROUP

Tel: 0844 844 9952
Fax: 0844 844 9951
Web: www.envirocheck.co.uk



© Copyright Landmark Information Group Ltd. All Rights Reserved.

0 400 m

RoC CONSULTING


Manchester

Published 1975


Source map scale - 1:25,000

These maps were produced by the Russian military during the Cold War between 1950 and 1997, and cover 103 towns and cities throughout the U.K. The maps are produced at 1:25,000, 1:10,000 and 1:5,000 scale, and show detailed land use, with colour-coded areas for development, green areas, and non-developed areas. Buildings are coloured black and important building uses (such as hospitals, post offices, factories etc.) are numbered, with a numbered key describing their use.
They were produced by the Russians for the benefit of navigation, as well as strategic military sites and transport hubs, for use if they were to have invaded the U.K. The detailed information provided indicates that the areas were surveyed using land-based personnel, on the ground, in the cities that are mapped.

Map Name(s) and Date(s)

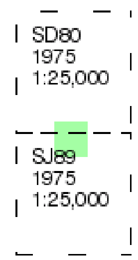

Russian Map - Slice A

 


N

Order Details

Order Number: 294034025_1_1
Customer Ref: 4328
National Grid Reference: 384720, 399460
Slice: A
Site Area (Ha): 2.3
Search Buffer (m): 1000

Site Details

Site at 384690, 399470

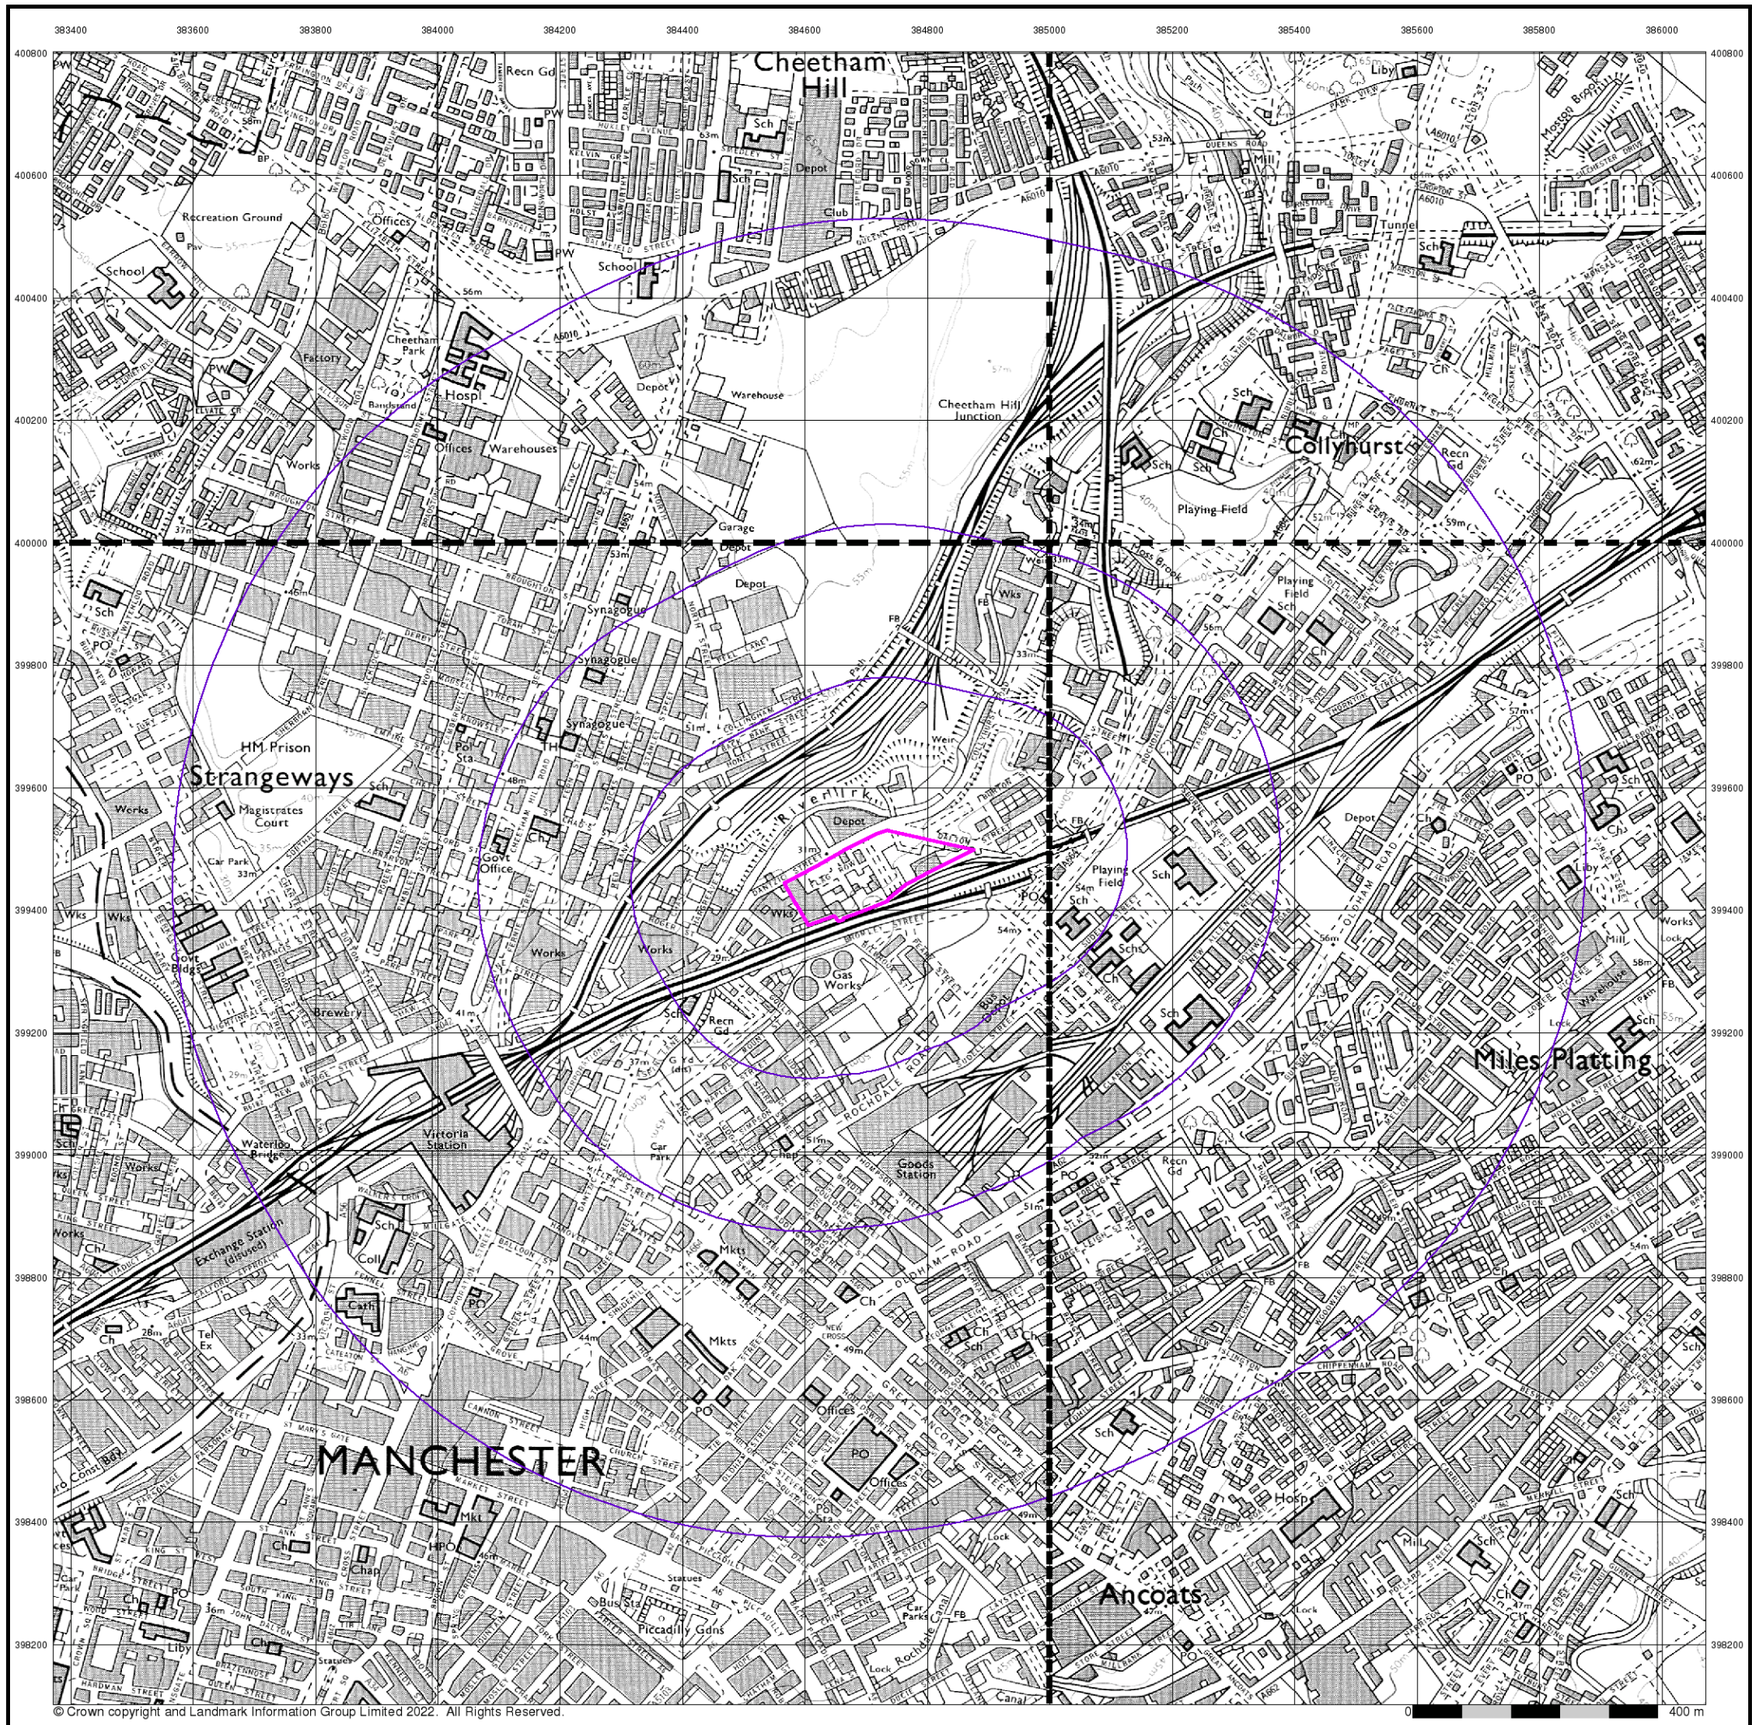

© Crown copyright and Landmark Information Group Limited 2022. All Rights Reserved.

RoC CONSULTING

Ordnance Survey Plan

Published 1980 - 1986


Source map scale - 1:10,000

The historical maps shown were reproduced from maps predominantly held at the scale adopted for England, Wales and Scotland in the 1840`s. In 1854 the 1:2,500 scale was adopted for mapping urban areas; these maps were used to update the 1:10,560 maps. The published date given therefore is often some years later than the surveyed date. Before 1938, all OS maps were based on the Cassini Projection, with independent surveys of a single county or group of counties, giving rise to significant inaccuracies in outlying areas. In the late 1940`s, a Provisional Edition was produced, which updated the 1:10,560 mapping from a number of sources. The maps appear unfinished - with all military camps and other strategic sites removed. These maps were initially overprinted with the National Grid. In 1970, the first 1:10,000 maps were produced using the Transverse Mercator Projection. The revision process continued until recently, with new editions appearing every 10 years or so for urban areas.

Map Name(s) and Date(s)

SD80SW 1986 1:10,000	SD80SE 1982 1:10,000
SJ89NW 1980 1:10,000	SJ89NE 1981 1:10,000

Historical Map - Slice A

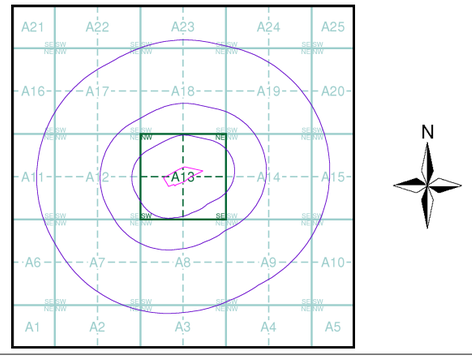

Order Details


Order Number:	294034025_1_1
Customer Ref:	4328
National Grid Reference:	384720, 399460
Slice:	A
Site Area (Ha):	2.3
Search Buffer (m):	1000

Site Details

Site at 384690, 399470

Landmark INFORMATION GROUP

Tel: 0844 844 9952
Fax: 0844 844 9951
Web: www.envirocheck.co.uk

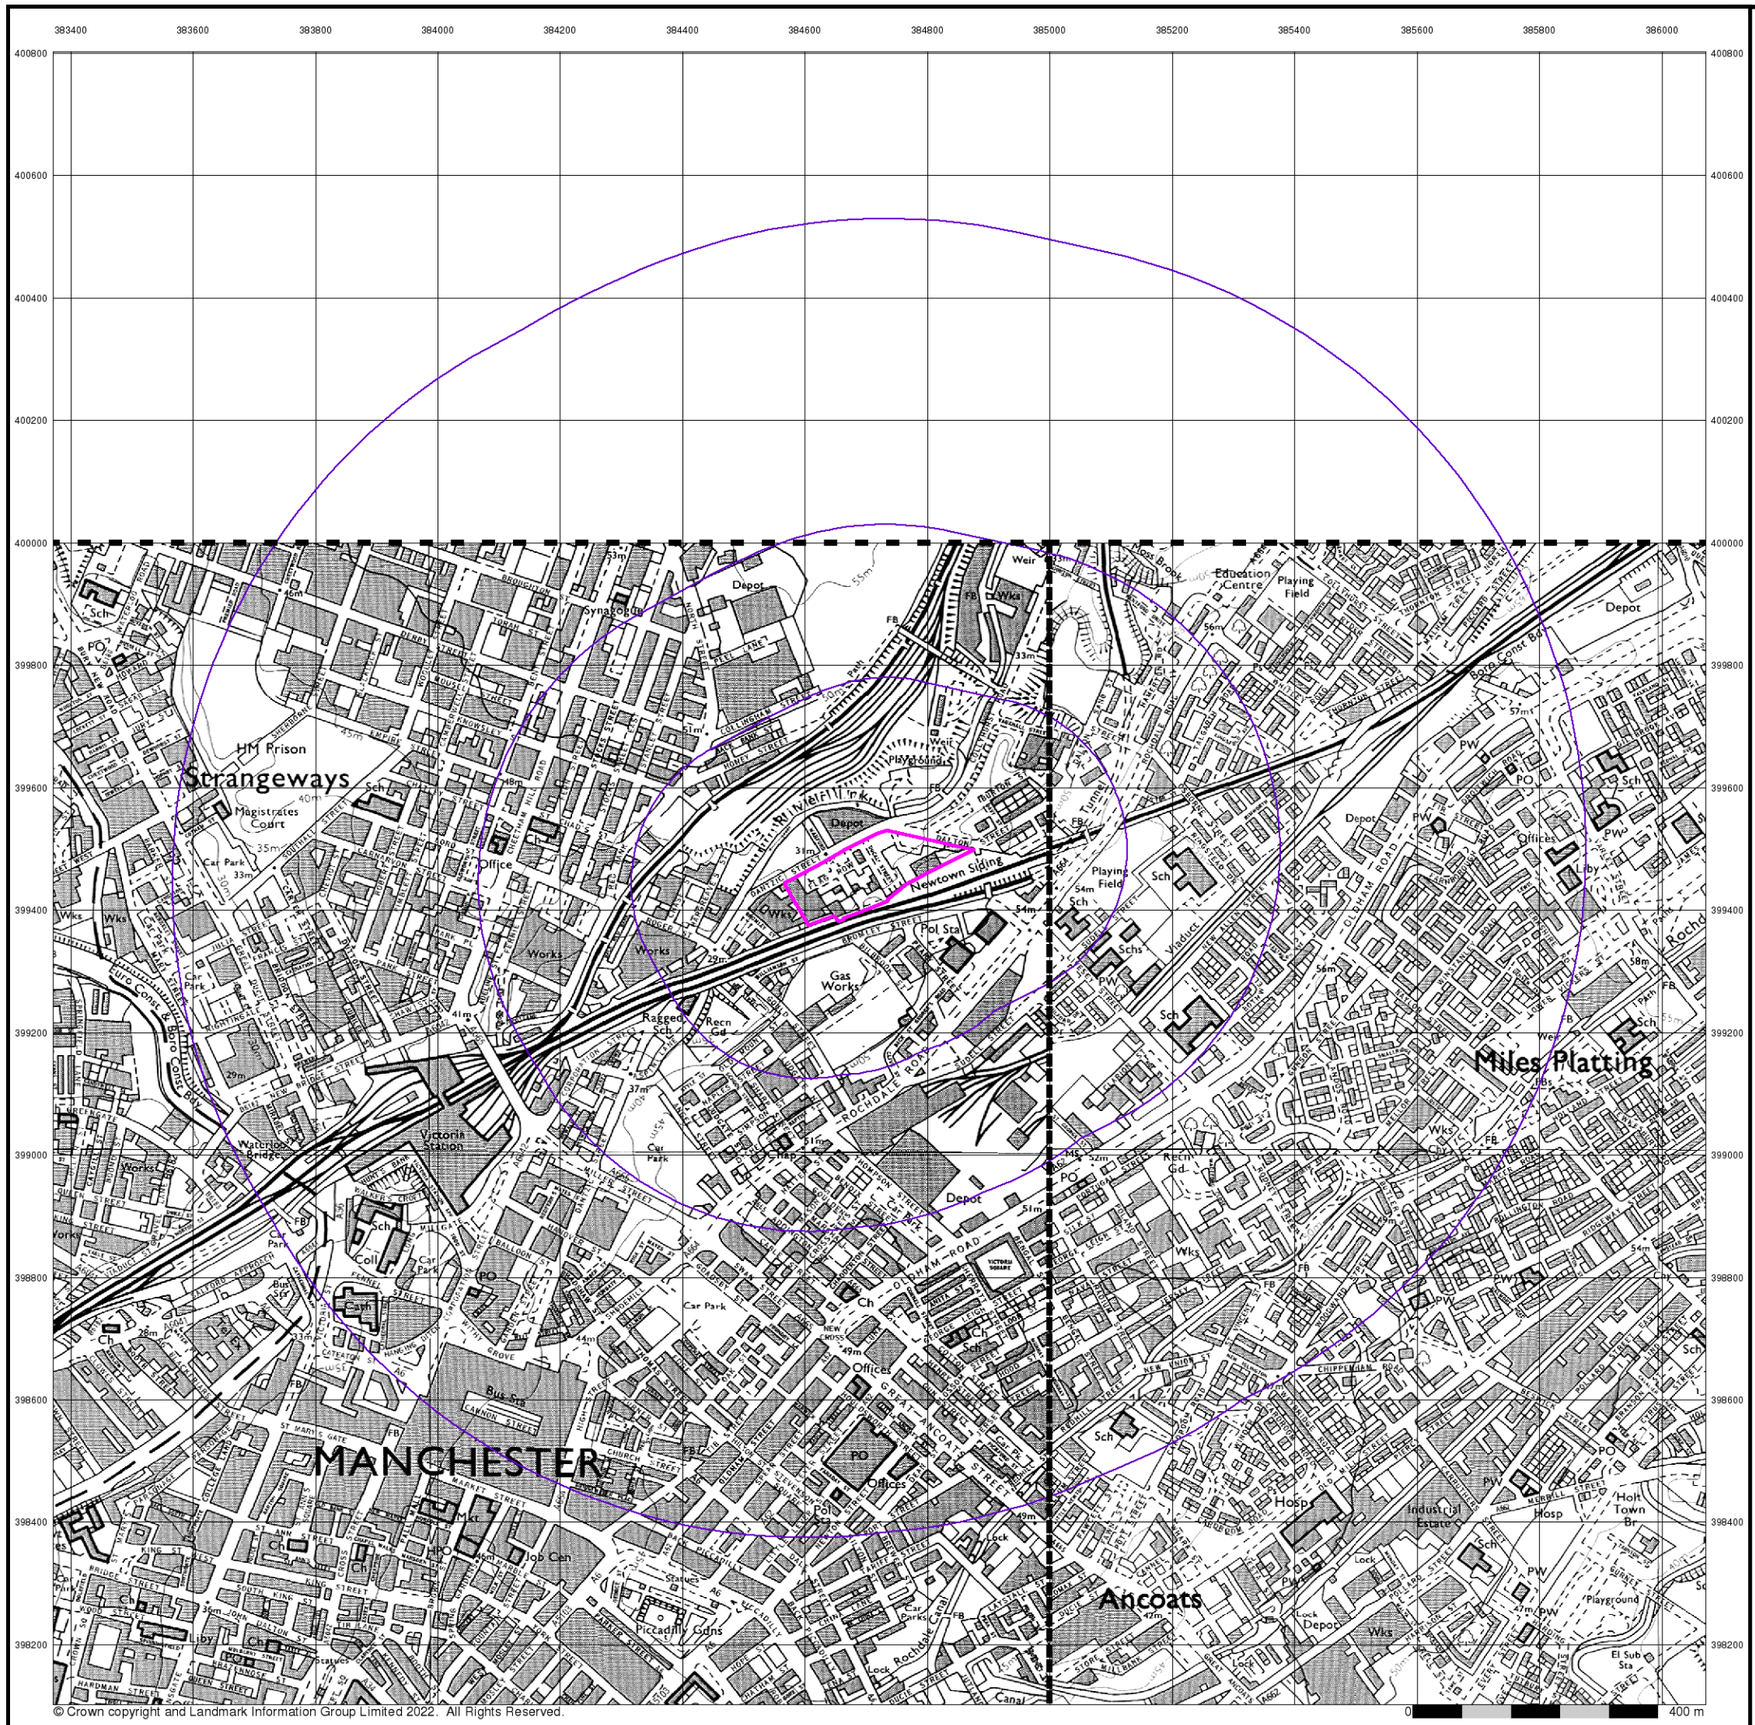

© Crown copyright and Landmark Information Group Limited 2022. All Rights Reserved.


Ordnance Survey Plan

Published 1985 - 1987


Source map scale - 1:10,000

The historical maps shown were reproduced from maps predominantly held at the scale adopted for England, Wales and Scotland in the 1840`s. In 1854 the 1:2,500 scale was adopted for mapping urban areas; these maps were used to update the 1:10,560 maps. The published date given therefore is often some years later than the surveyed date. Before 1938, all OS maps were based on the Cassini Projection, with independent surveys of a single county or group of counties, giving rise to significant inaccuracies in outlying areas. In the late 1940`s, a Provisional Edition was produced, which updated the 1:10,560 mapping from a number of sources. The maps appear unfinished - with all military camps and other strategic sites removed. These maps were initially overprinted with the National Grid. In 1970, the first 1:10,000 maps were produced using the Transverse Mercator Projection. The revision process continued until recently, with new editions appearing every 10 years or so for urban areas.

Map Name(s) and Date(s)

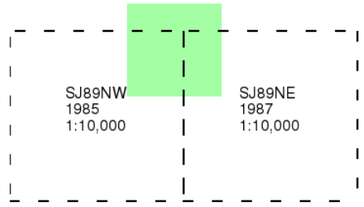

Historical Map - Slice A

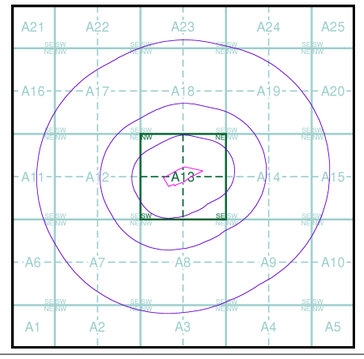


Order Details

Order Number:	294034025_1_1
Customer Ref:	4328
National Grid Reference:	384720, 399460
Slice:	A
Site Area (Ha):	2.3
Search Buffer (m):	1000

Site Details

Site at 384690, 399470

Landmark INFORMATION GROUP
Tel: 0844 844 9952
Fax: 0844 844 9951
Web: www.envirocheck.co.uk

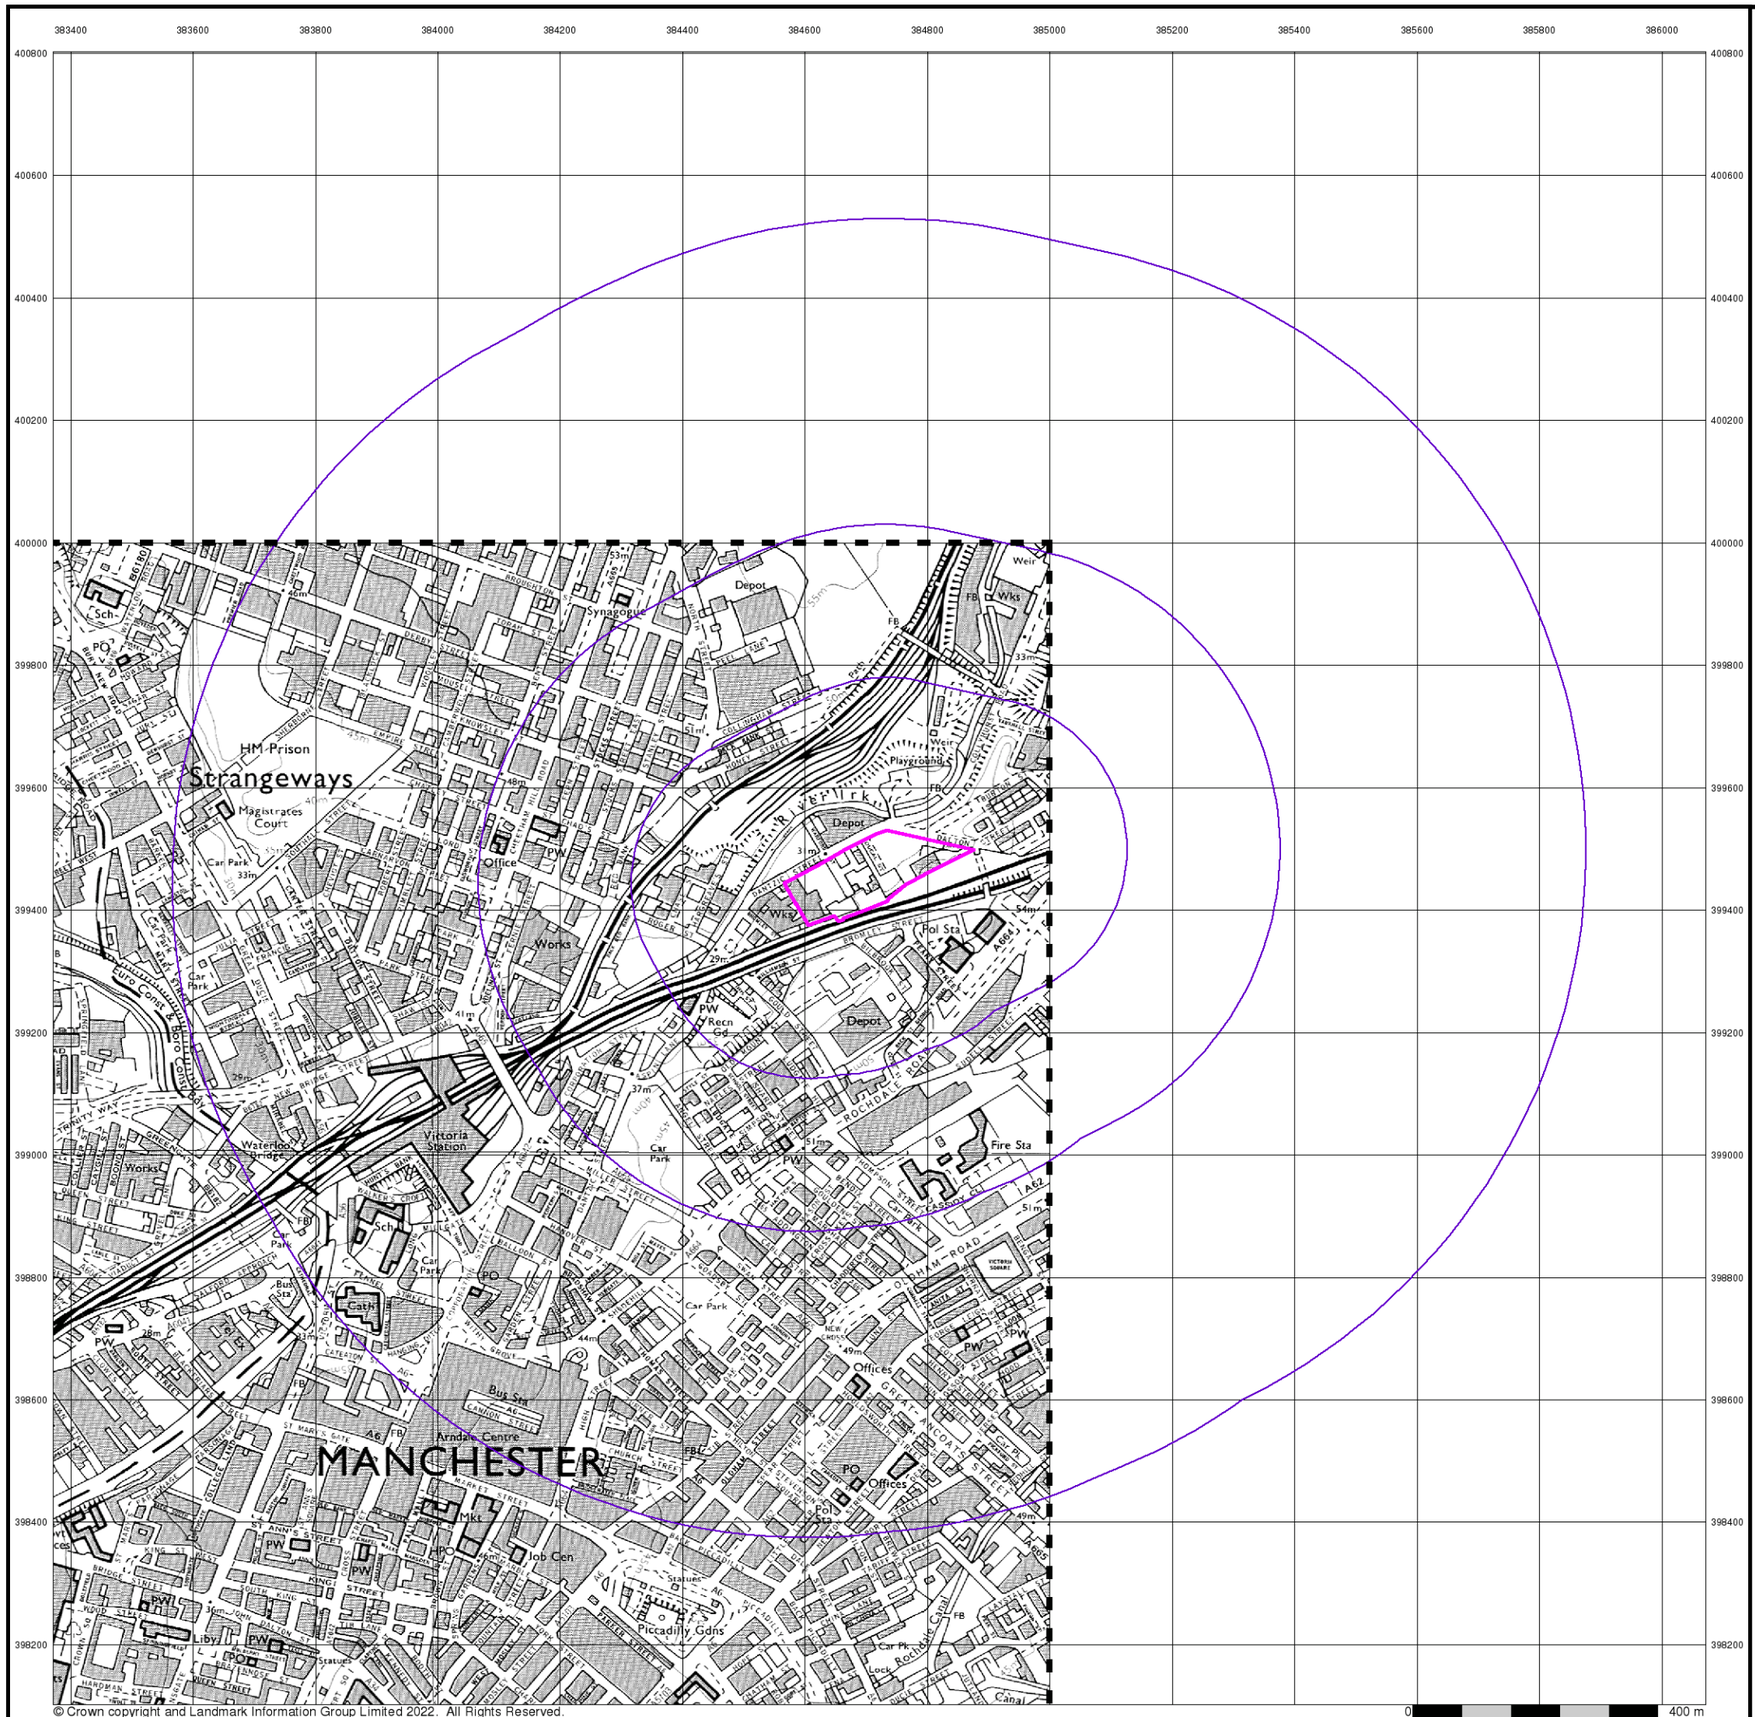

© Crown copyright and Landmark Information Group Limited 2022. All Rights Reserved.


Ordnance Survey Plan

Published 1989


Source map scale - 1:10,000

The historical maps shown were reproduced from maps predominantly held at the scale adopted for England, Wales and Scotland in the 1840`s. In 1854 the 1:2,500 scale was adopted for mapping urban areas; these maps were used to update the 1:10,560 maps. The published date given therefore is often some years later than the surveyed date. Before 1938, all OS maps were based on the Cassini Projection, with independent surveys of a single county or group of counties, giving rise to significant inaccuracies in outlying areas. In the late 1940`s, a Provisional Edition was produced, which updated the 1:10,560 mapping from a number of sources. The maps appear unfinished - with all military camps and other strategic sites removed. These maps were initially overprinted with the National Grid. In 1970, the first 1:10,000 maps were produced using the Transverse Mercator Projection. The revision process continued until recently, with new editions appearing every 10 years or so for urban areas.

Map Name(s) and Date(s)

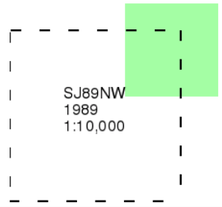

Historical Map - Slice A

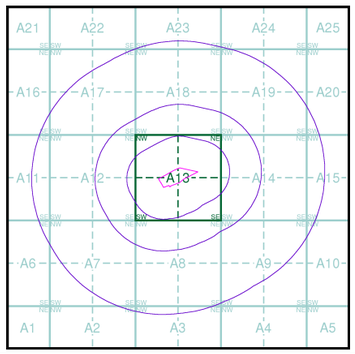


Order Details

Order Number:	294034025_1_1
Customer Ref:	4328
National Grid Reference:	384720, 399460
Slice:	A
Site Area (Ha):	2.3
Search Buffer (m):	1000

Site Details

Site at 384690, 399470

Landmark INFORMATION GROUP
Tel: 0844 844 9952
Fax: 0844 844 9951
Web: www.envirocheck.co.uk

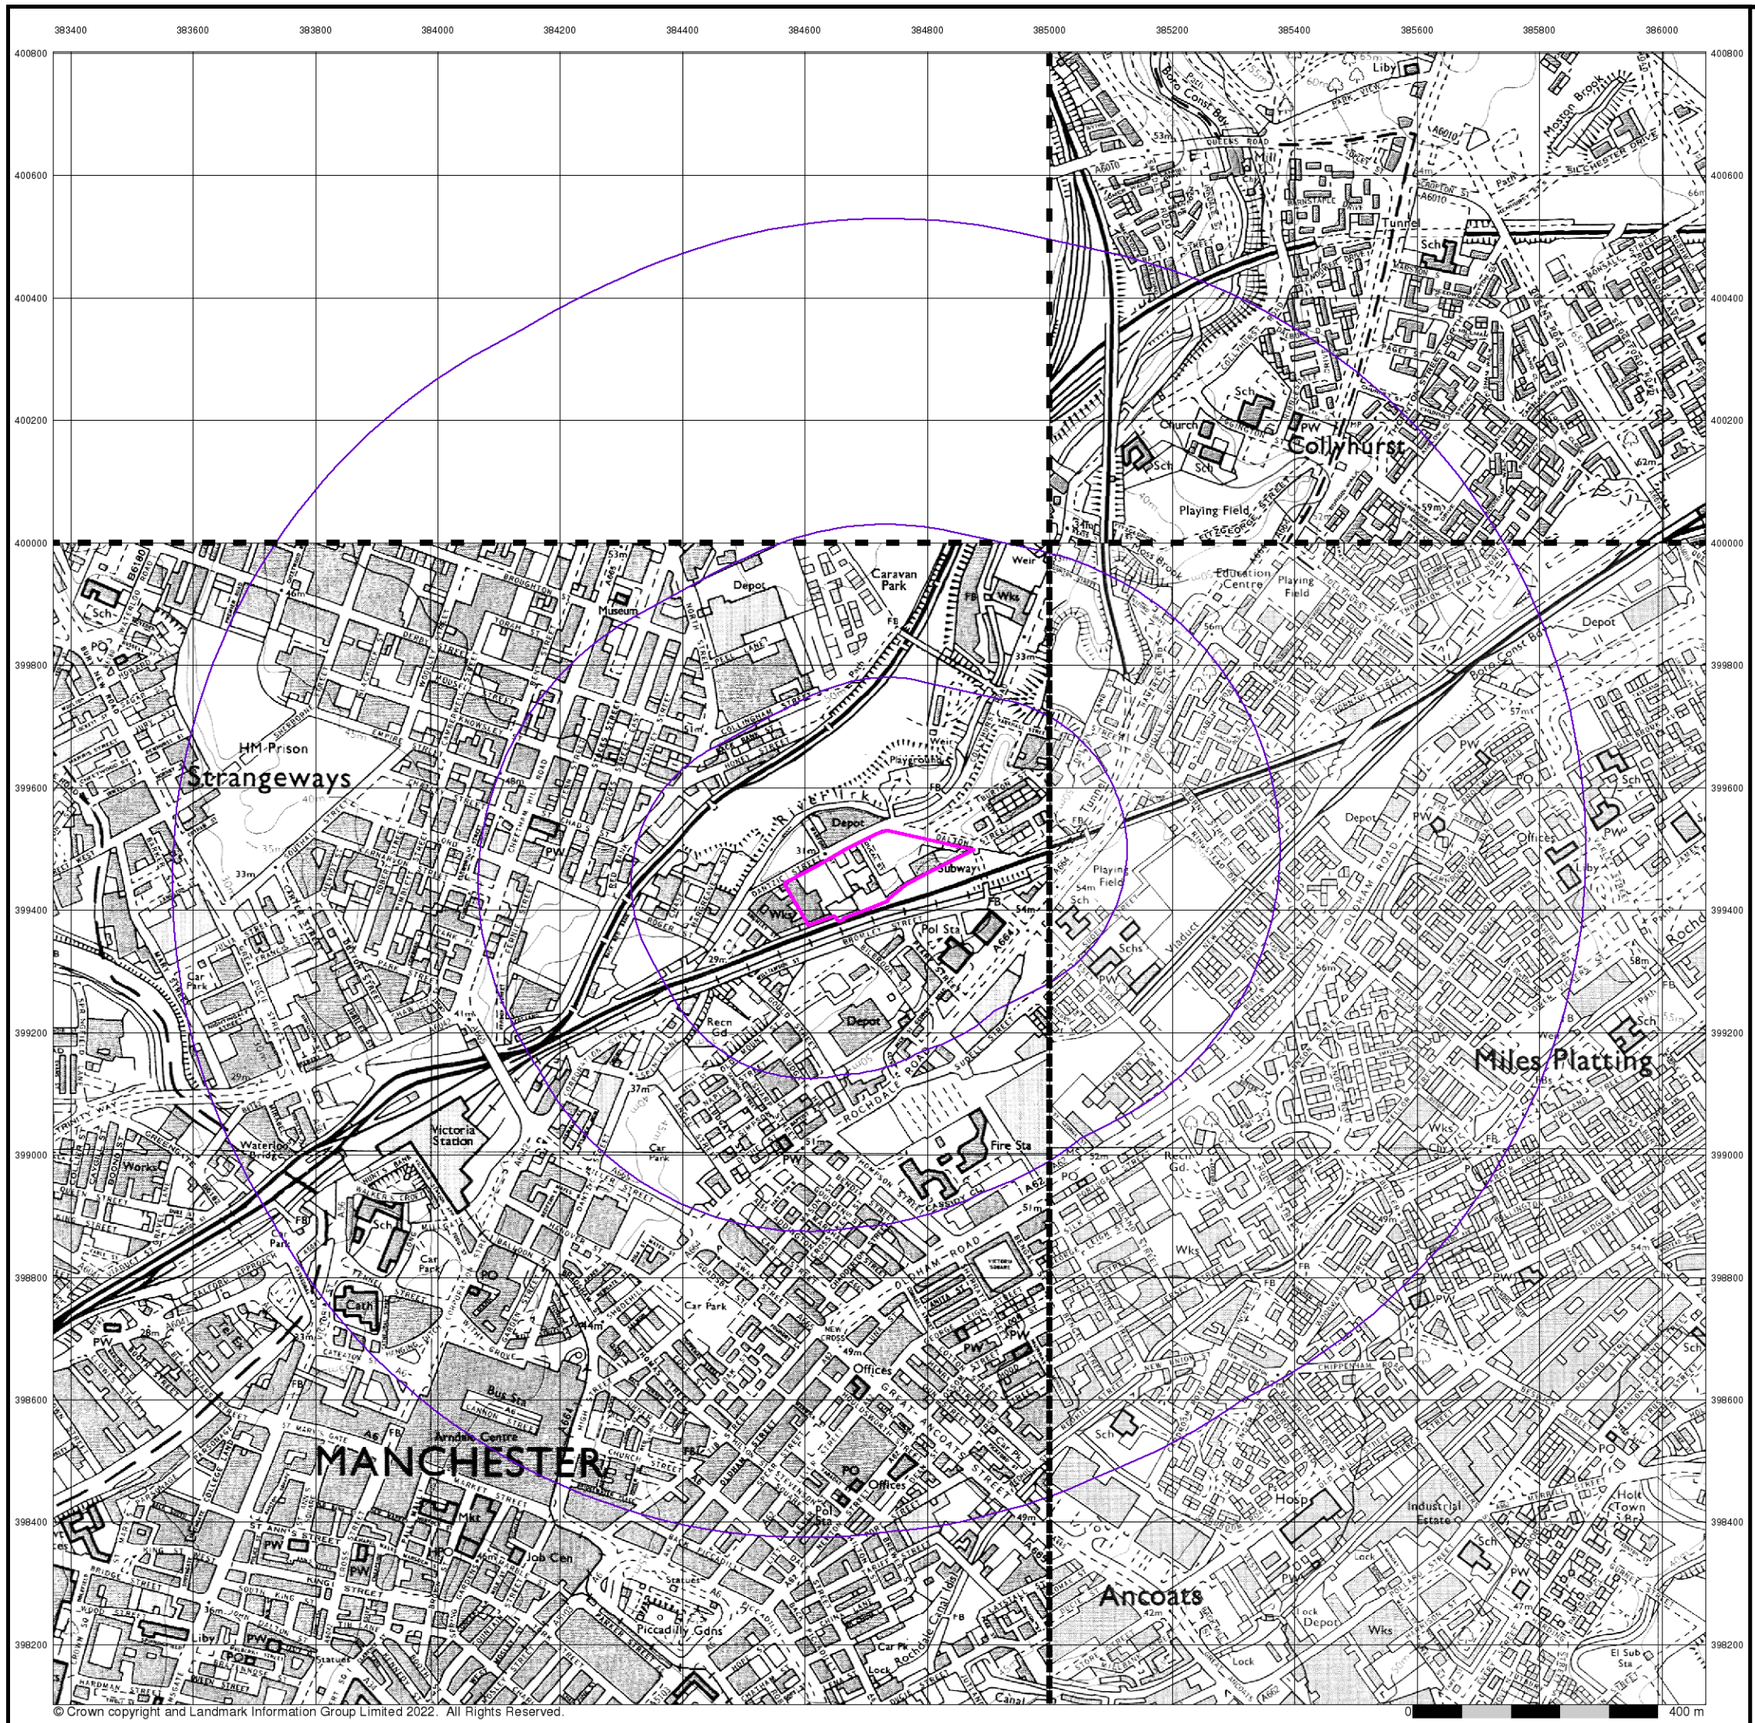

© Crown copyright and Landmark Information Group Limited 2022. All Rights Reserved.

RoC CONSULTING


Ordnance Survey Plan

Published 1990 - 1994


Source map scale - 1:10,000

The historical maps shown were reproduced from maps predominantly held at the scale adopted for England, Wales and Scotland in the 1840`s. In 1854 the 1:2,500 scale was adopted for mapping urban areas; these maps were used to update the 1:10,560 maps. The published date given therefore is often some years later than the surveyed date. Before 1938, all OS maps were based on the Cassini Projection, with independent surveys of a single county or group of counties, giving rise to significant inaccuracies in outlying areas. In the late 1940`s, a Provisional Edition was produced, which updated the 1:10,560 mapping from a number of sources. The maps appear unfinished - with all military camps and other strategic sites removed. These maps were initially overprinted with the National Grid. In 1970, the first 1:10,000 maps were produced using the Transverse Mercator Projection. The revision process continued until recently, with new editions appearing every 10 years or so for urban areas.

Map Name(s) and Date(s)

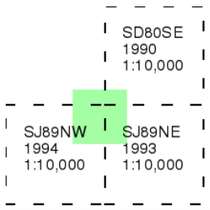

Historical Map - Slice A

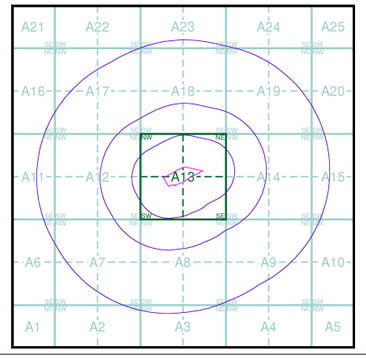


Order Details

Order Number:	294034025_1_1
Customer Ref:	4328
National Grid Reference:	384720, 399460
Slice:	A
Site Area (Ha):	2.3
Search Buffer (m):	1000

Site Details

Site at 384690, 399470

Landmark INFORMATION GROUP
Tel: 0844 844 9952
Fax: 0844 844 9951
Web: www.envirocheck.co.uk

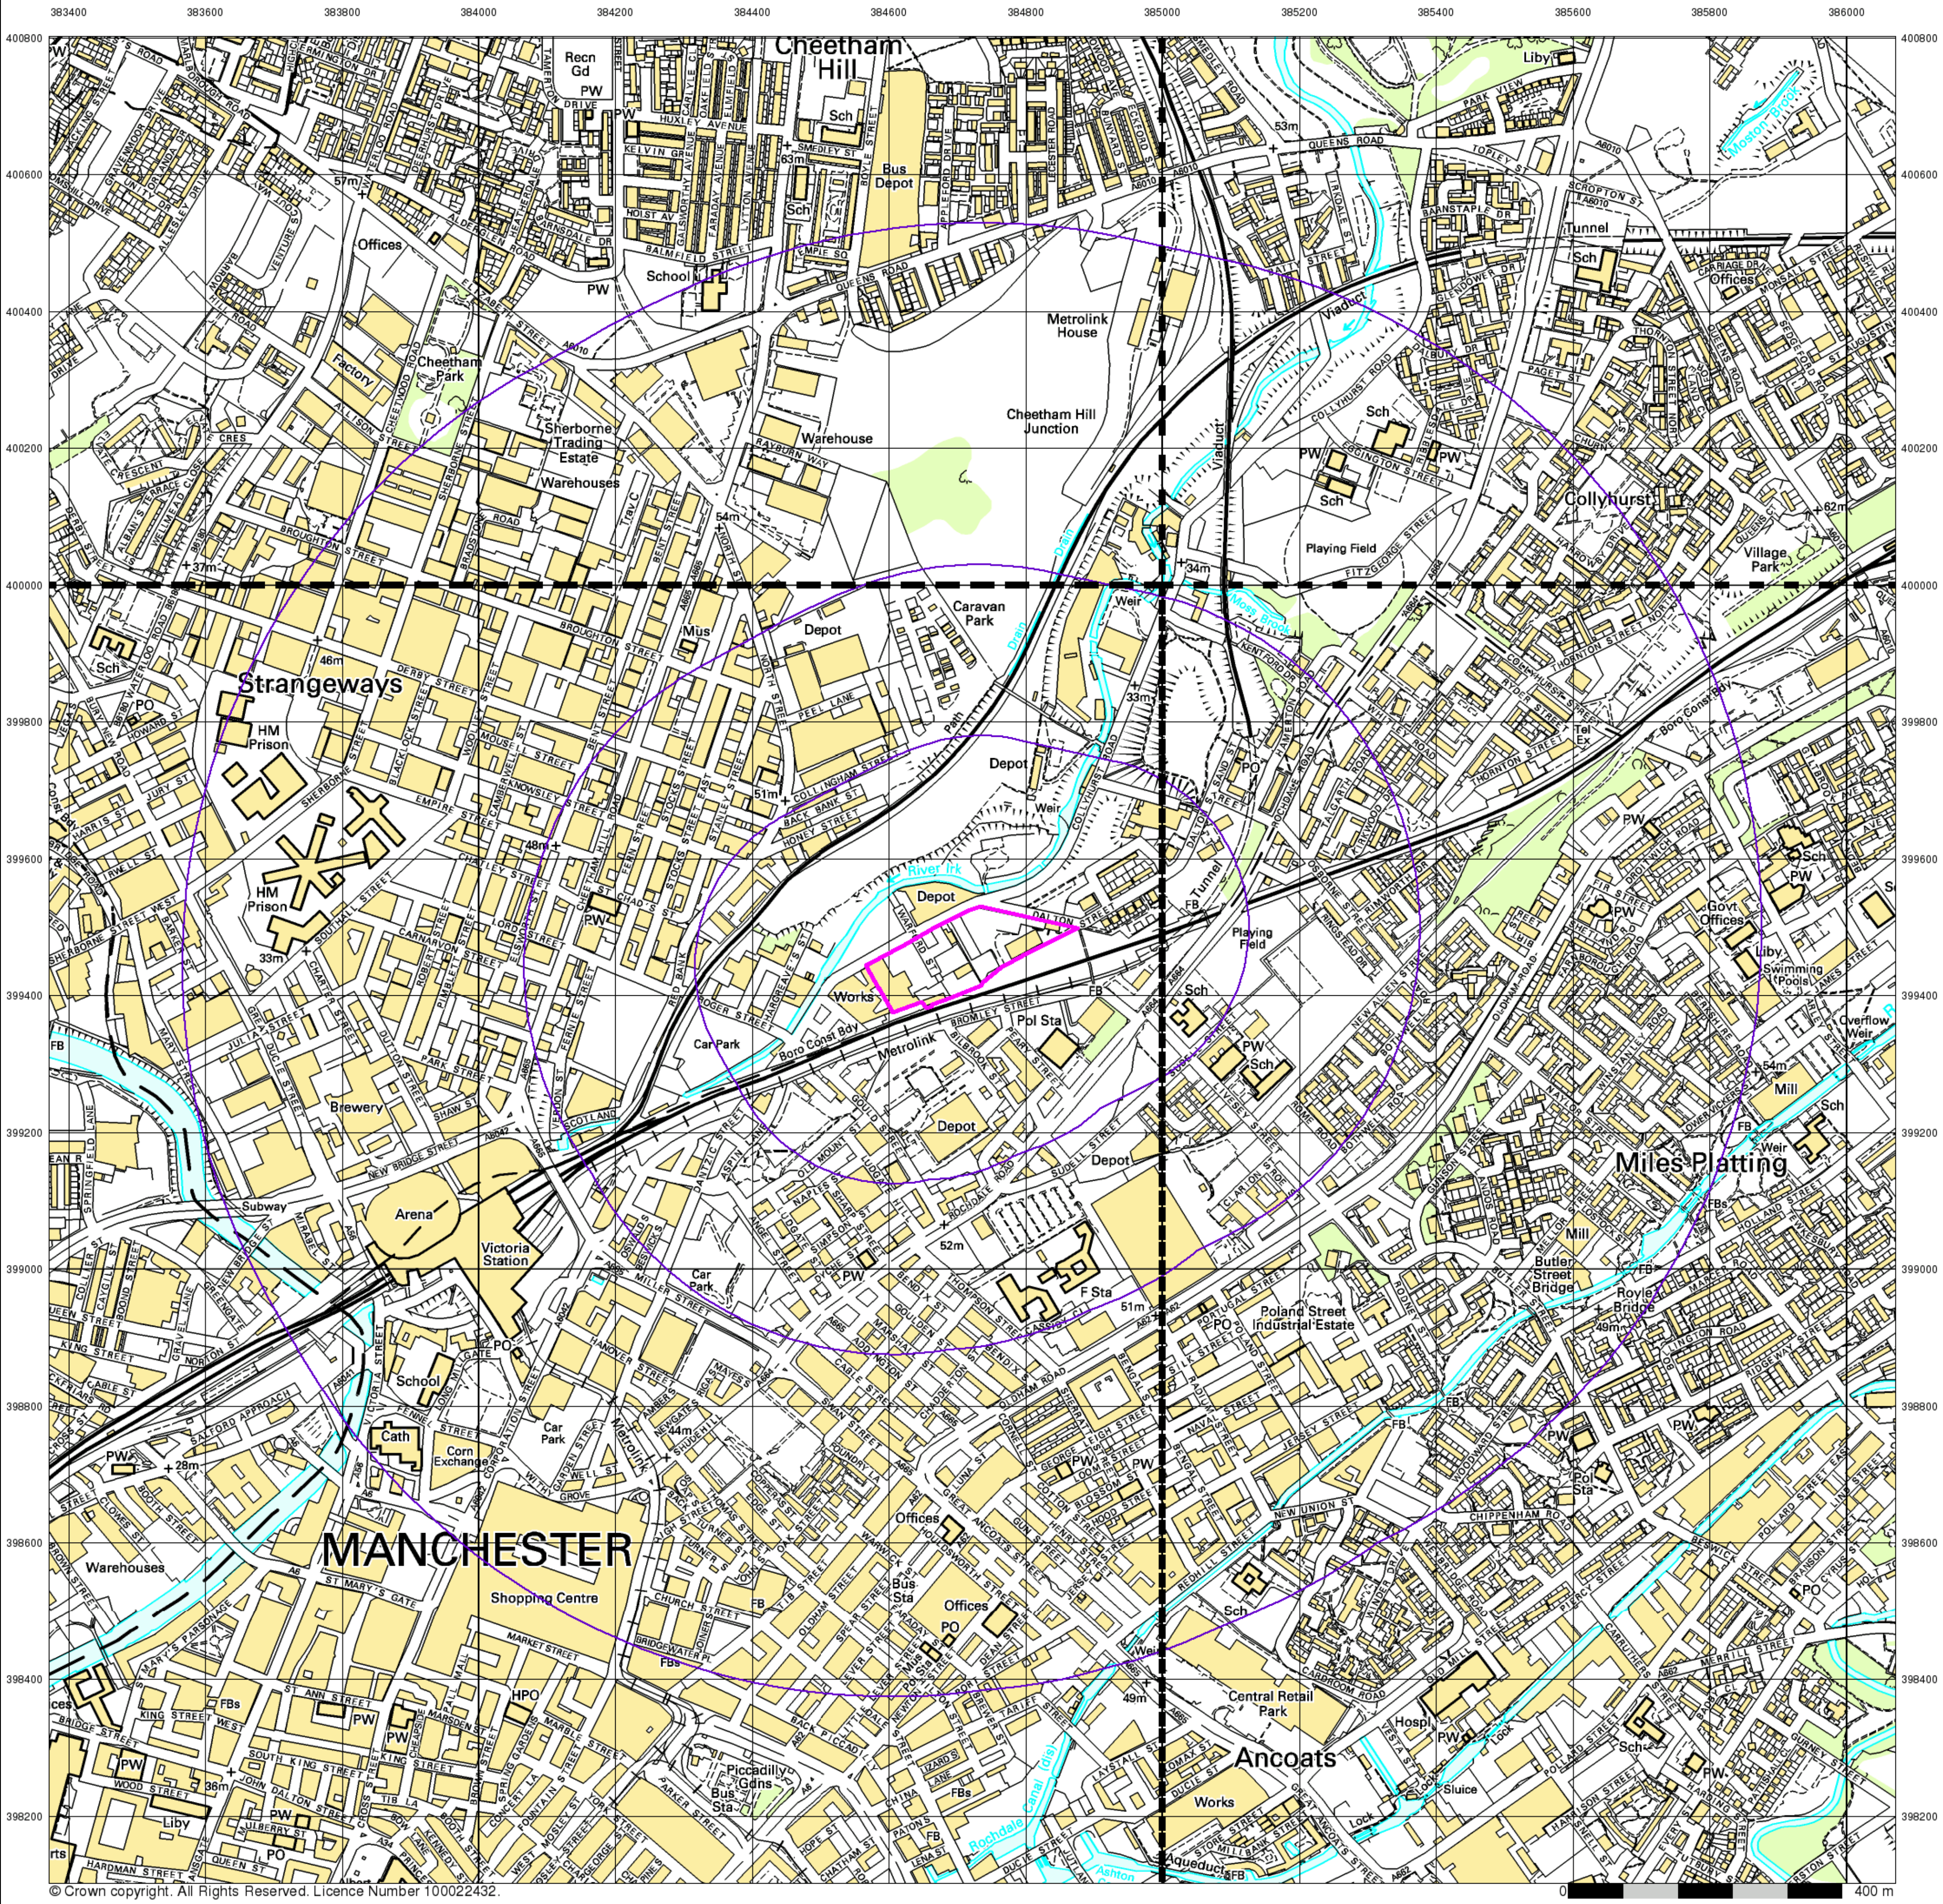

© Crown copyright. All Rights Reserved. Licence Number 100022432.


10k Raster Mapping

Published 1999


Source map scale - 1:10,000

The historical maps shown were produced from the Ordnance Survey`s 1:10,000 colour raster mapping. These maps are derived from Landplan which replaced the old 1:10,000 maps originally published in 1970. The data is highly detailed showing buildings, fences and field boundaries as well as all roads, tracks and paths. Road names are also included together with the relevant road number and classification. Boundary information depiction includes county, unitary authority, district, civil parish and constituency.

Map Name(s) and Date(s)

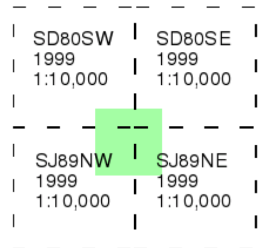

Historical Map - Slice A

 


Order Details

Order Number:	294034025_1_1
Customer Ref:	4328
National Grid Reference:	384720, 399460
Slice:	A
Site Area (Ha):	2.3
Search Buffer (m):	1000

Site Details

Site at 384690, 399470

Tel: 0844 844 9952
Fax: 0844 844 9951
Web: www.envirocheck.co.uk

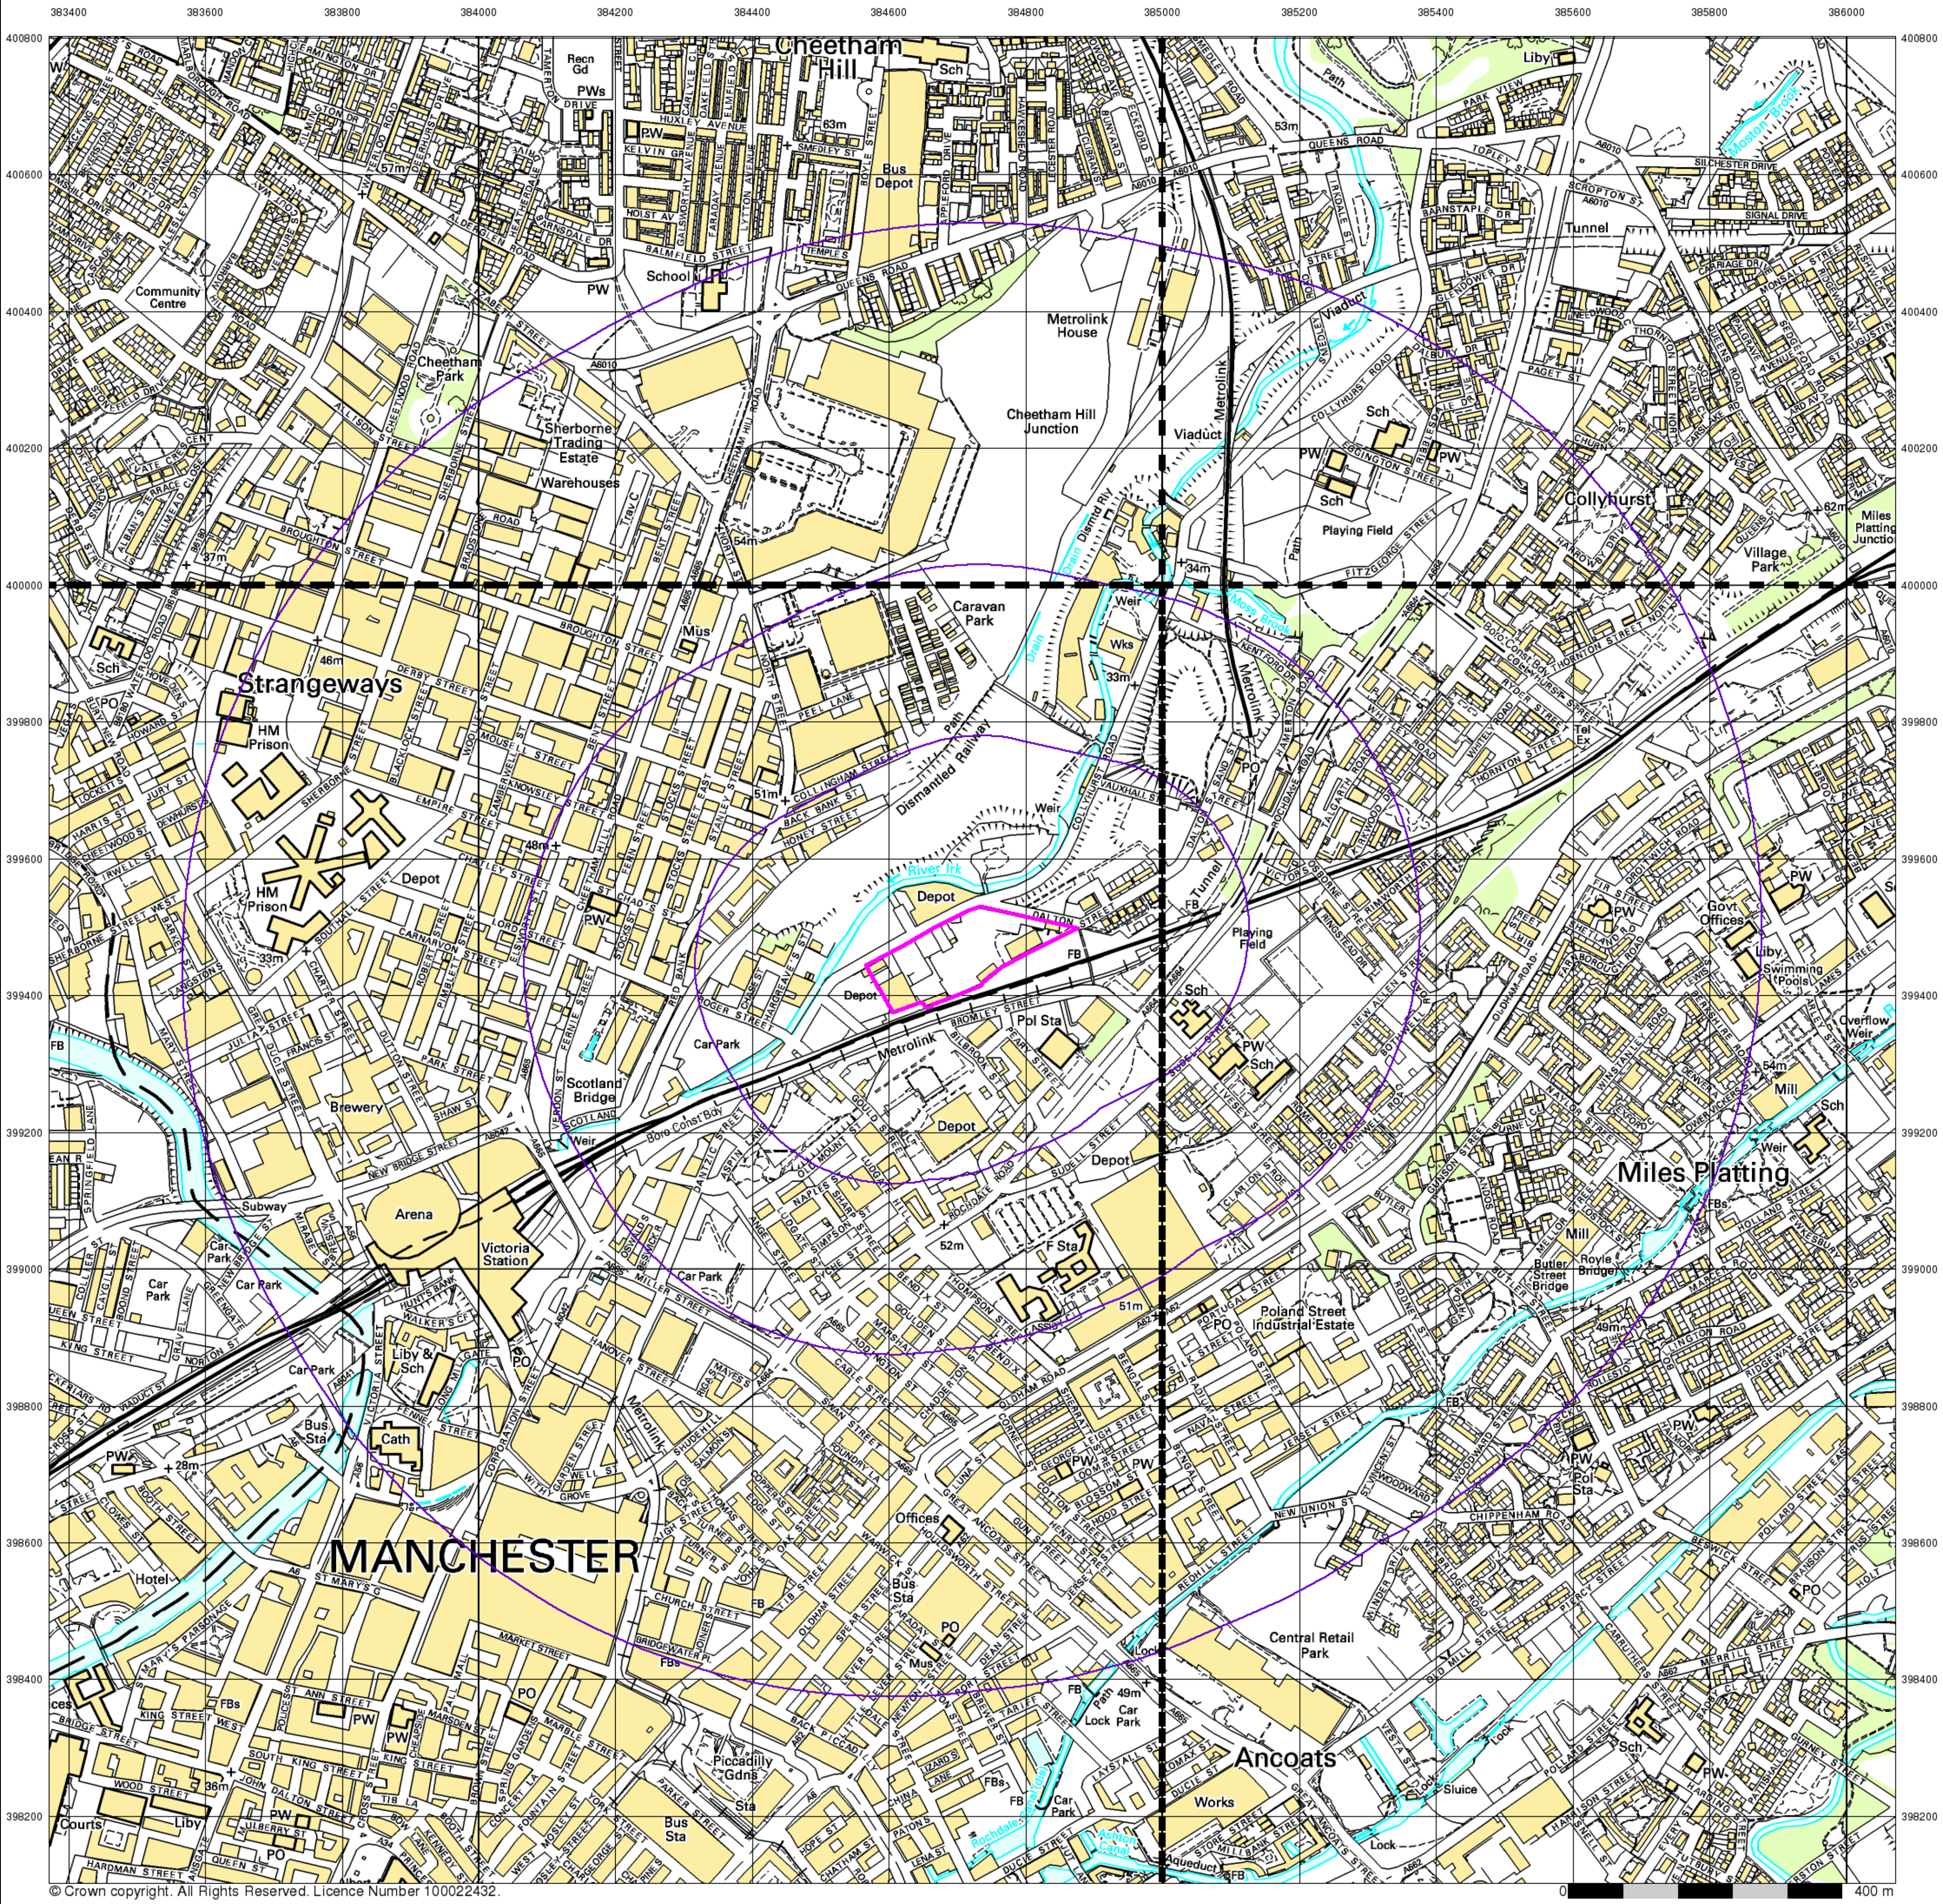

© Crown copyright. All Rights Reserved. Licence Number 100022432.

10k Raster Mapping

Published 2006


Source map scale - 1:10,000

The historical maps shown were produced from the Ordnance Survey`s 1:10,000 colour raster mapping. These maps are derived from Landplan which replaced the old 1:10,000 maps originally published in 1970. The data is highly detailed showing buildings, fences and field boundaries as well as all roads, tracks and paths. Road names are also included together with the relevant road number and classification. Boundary information depiction includes county, unitary authority, district, civil parish and constituency.

Map Name(s) and Date(s)

SD80SW 2006 1:10,000	SD80SE 2006 1:10,000
SJ89NW 2006 1:10,000	SJ89NE 2006 1:10,000

Historical Map - Slice A

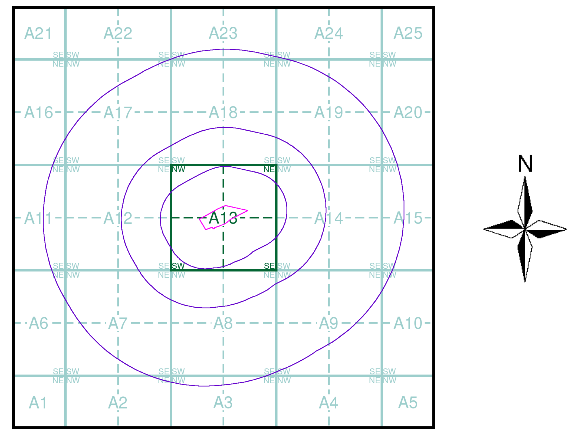

Order Details


Order Number: 294034025_1_1
Customer Ref: 4328
National Grid Reference: 384720, 399460
Slice: A
Site Area (Ha): 2.3
Search Buffer (m): 1000

Site Details

Site at 384690, 399470

Landmark INFORMATION GROUP

Tel: 0844 844 9952
Fax: 0844 844 9951
Web: www.envirocheck.co.uk

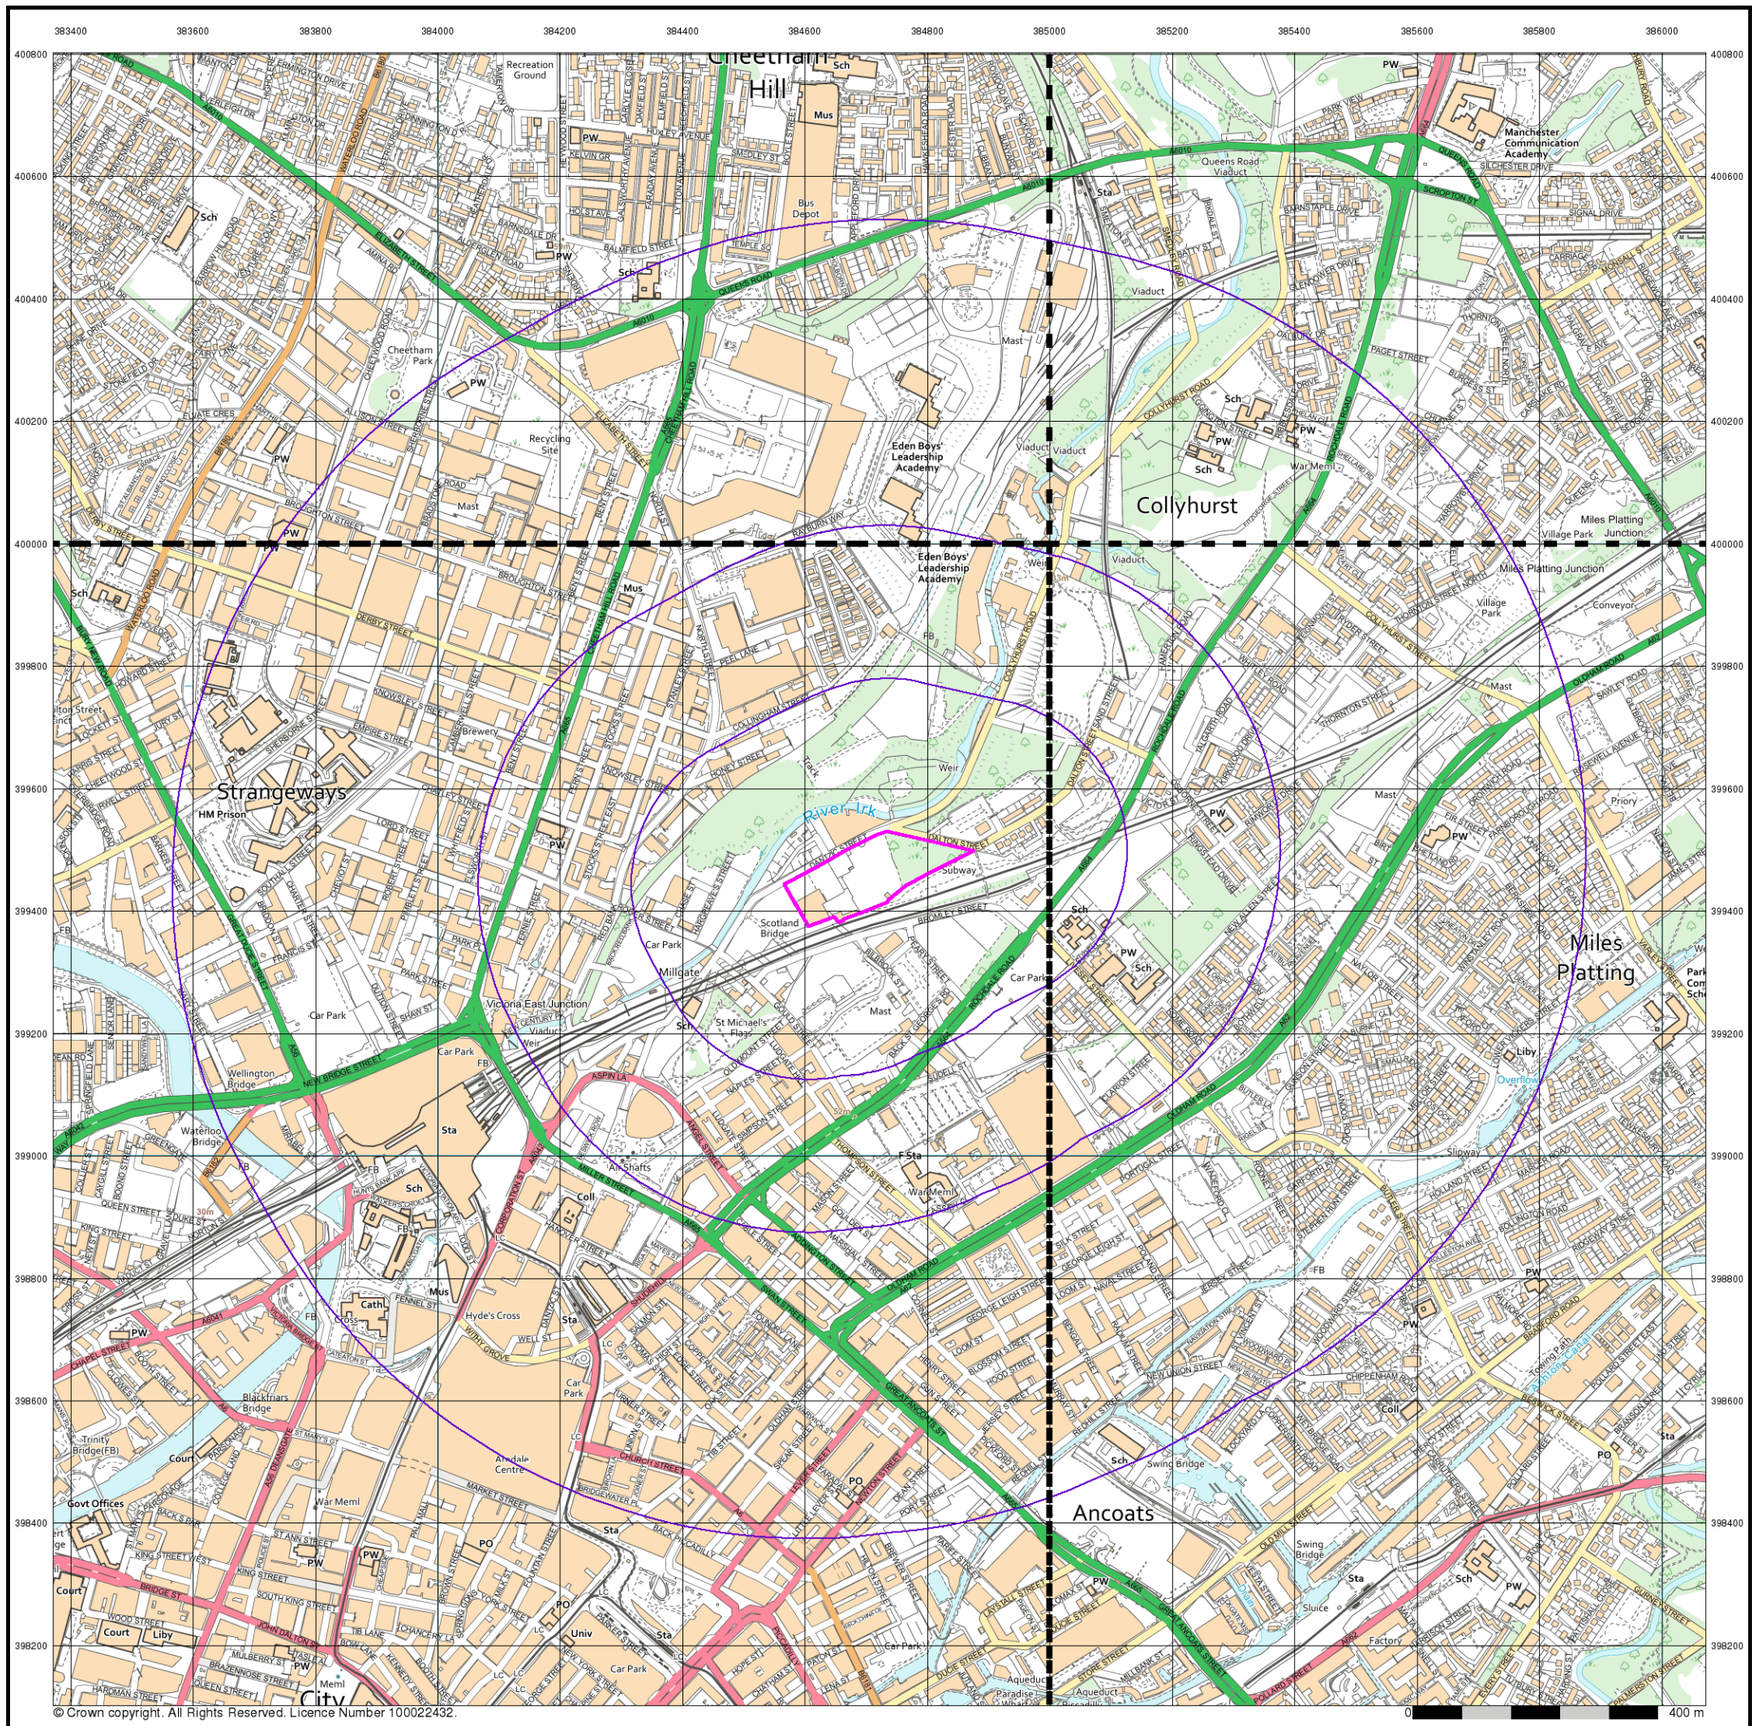

ROC CONSULTING

VectorMap Local

Published 2021


Source map scale - 1:10,000

VectorMap Local (Raster) is Ordnance Survey's highest detailed 'backdrop' mapping product. These maps are produced from OS's VectorMap Local, a simple vector dataset at a nominal scale of 1:10,000, covering the whole of Great Britain, that has been designed for creating graphical mapping. OS VectorMap Local is derived from large-scale information surveyed at 1:1250 scale (covering major towns and cities),1:2500 scale (smaller towns, villages and developed rural areas), and 1:10 000 scale (mountain, moorland and river estuary areas).

Map Name(s) and Date(s)

SD80SW 2021 Variable	SD80SE 2021 Variable
SJ89NW 2021 Variable	SJ89NE 2021 Variable

Historical Map - Slice A

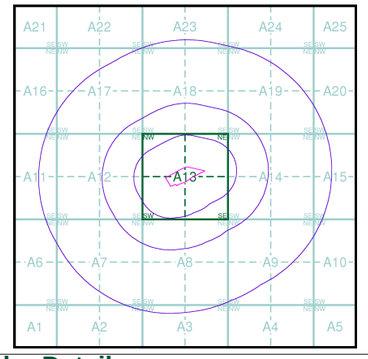

Order Details


Order Number:	294034025_1_1
Customer Ref:	4328
National Grid Reference:	384720, 399460
Slice:	A
Site Area (Ha):	2.3
Search Buffer (m):	1000

Site Details

Site at 384690, 399470

Landmark INFORMATION GROUP

Tel: 0844 844 9952
Fax: 0844 844 9951
Web: www.envirocheck.co.uk

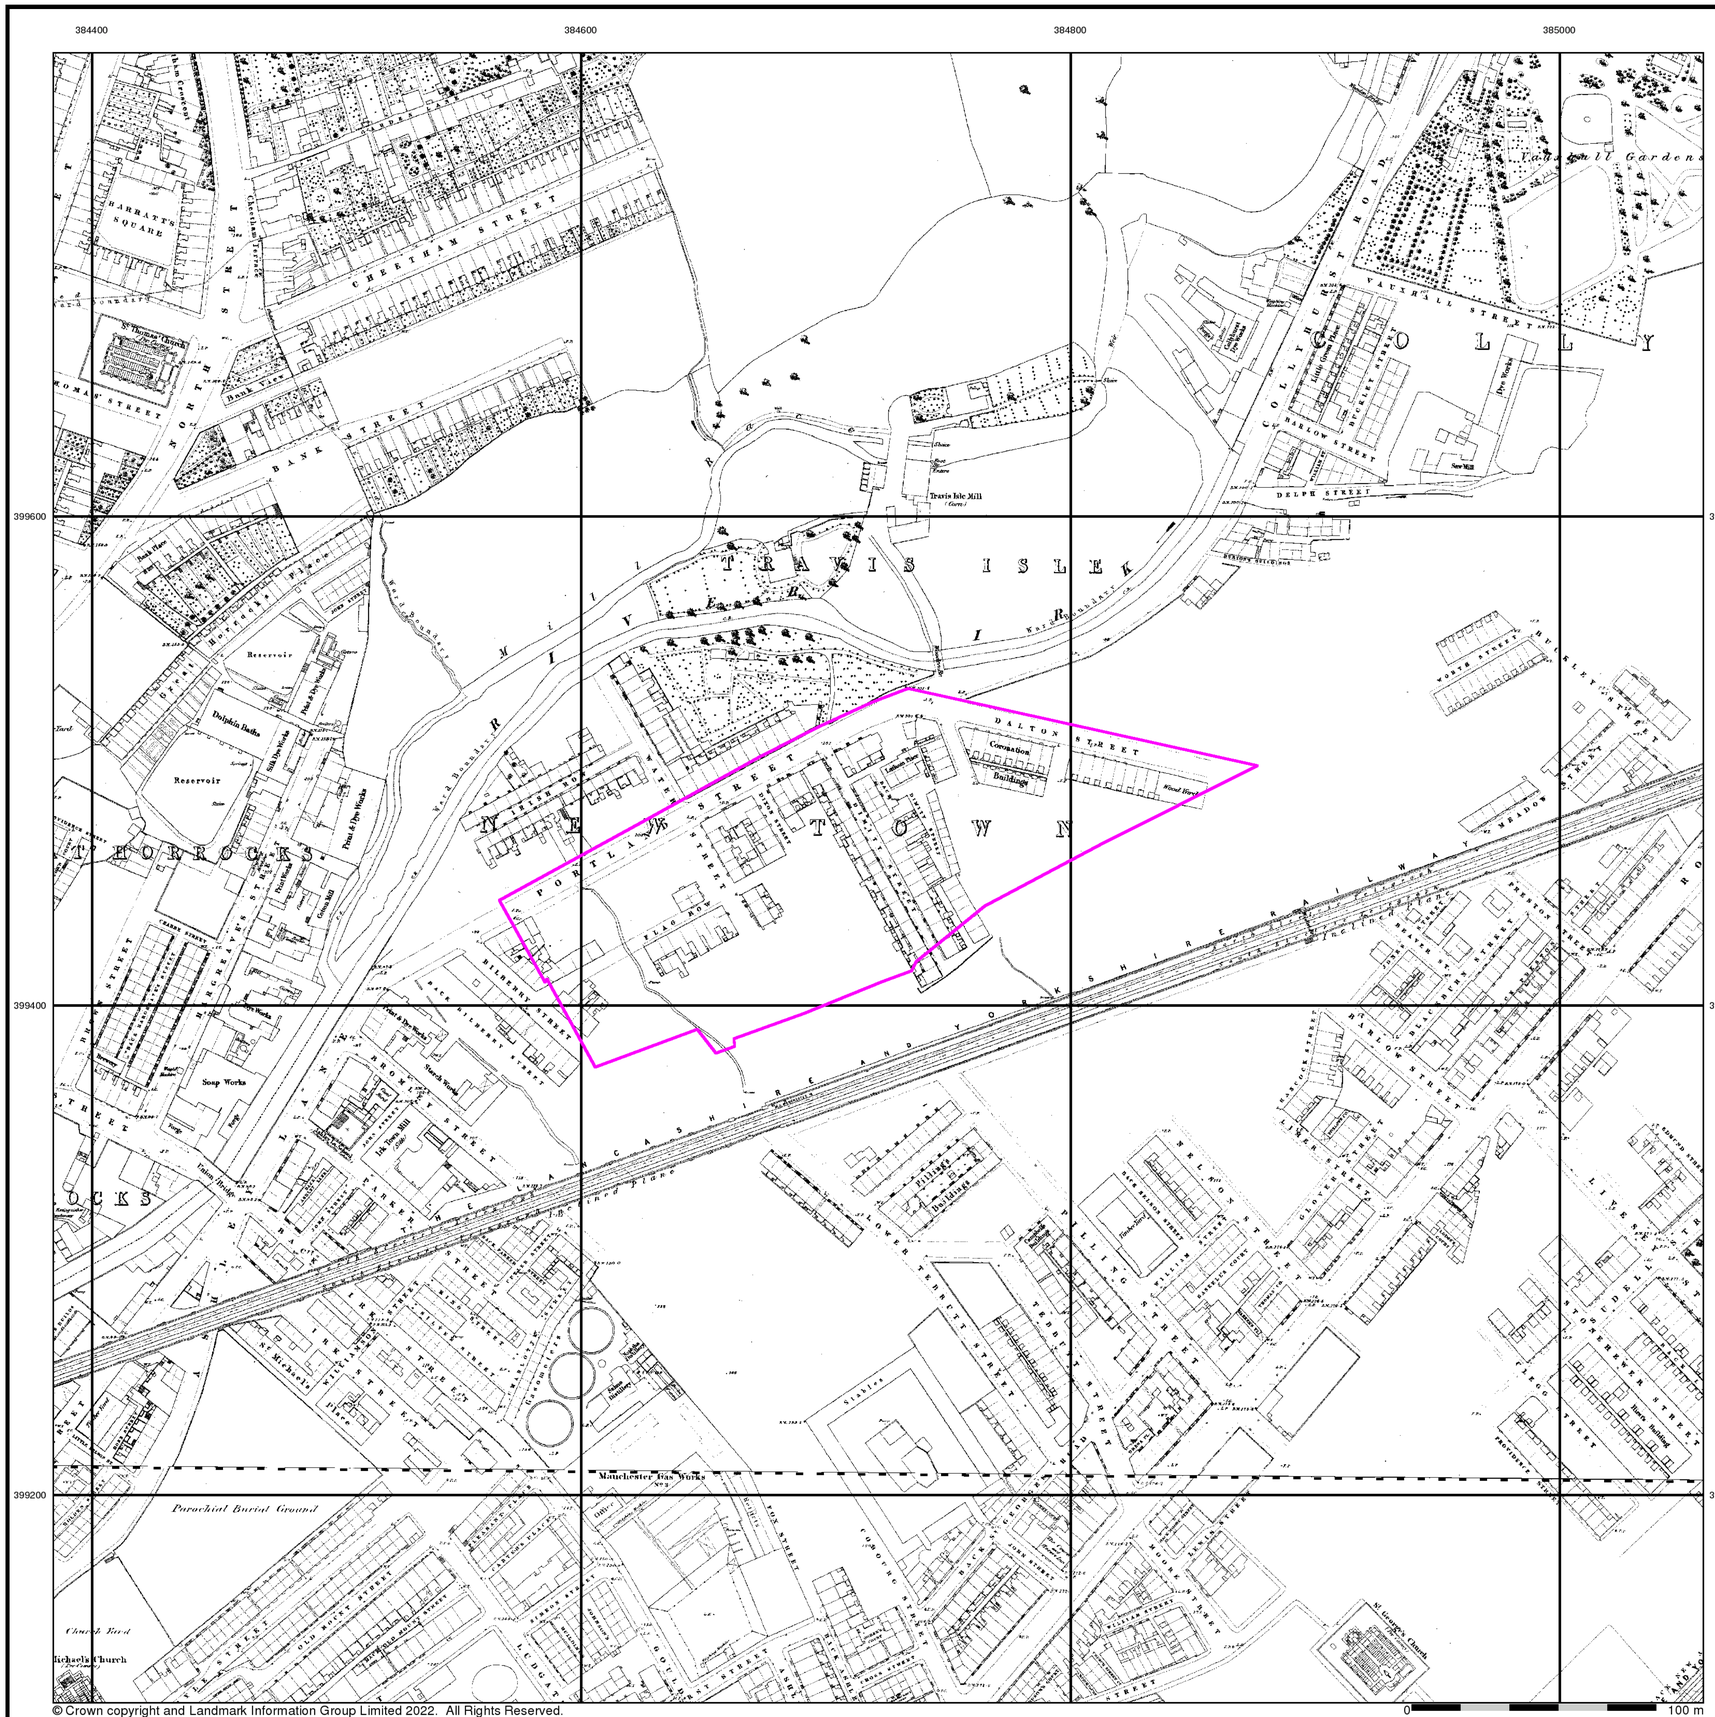

ROC CONSULTING

Lancashire And Furness

Published 1850

Source map scale - 1:1,056

The 1:1056 scale of Ordnance Survey mapping was adopted from Ireland in 1848 and was used to survey towns with a population of over 4000, plus county towns of lesser population, in those counties mapped at the six-inch scale in 1841-55. The scale was the largest scale at which London was mapped by the Ordnance Survey and a 'skeleton' survey of the capital, showing little more than streets, street names, frontages and altitudes, was undertaken between 1848 and 1850. The majority of the 1:1056 surveys were later replaced by 1:500 surveys; although almost all the remainder were revised at this scale, sometimes more than once before 1895. The type of detail shown on the 1:1056 scale is broadly similar to that on 1:500; the apparent omission of minor details such as sewer access points and street lights may be as much a reflection of the generally earlier date of these plans, as of the specification of the map.


Please note: Due to the partial coverage of Historical Town Plans, it is possible that not all segments within an order will contain mapping. Only the segments that have Town Plan coverage will be generated.

Map Name(s) and Date(s)

000_00_018
1850
1:1,056

000_00_024
1850
1:1,056

Historical Town Plan - Segment A13

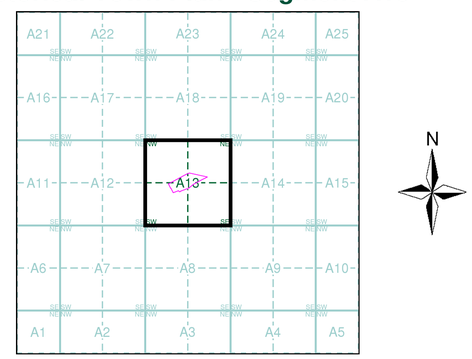

Order Details

Order Number:	294034025_1_1
Customer Ref:	4328
National Grid Reference:	384720, 399460
Slice:	A
Site Area (Ha):	2.3
Search Buffer (m):	0

Site Details


Site at 384690, 399470

Landmark INFORMATION GROUP

Tel: 0844 844 9952
Fax: 0844 844 9951
Web: www.envirocheck.co.uk

384400 384600 384800 385000

399600 399400 399200

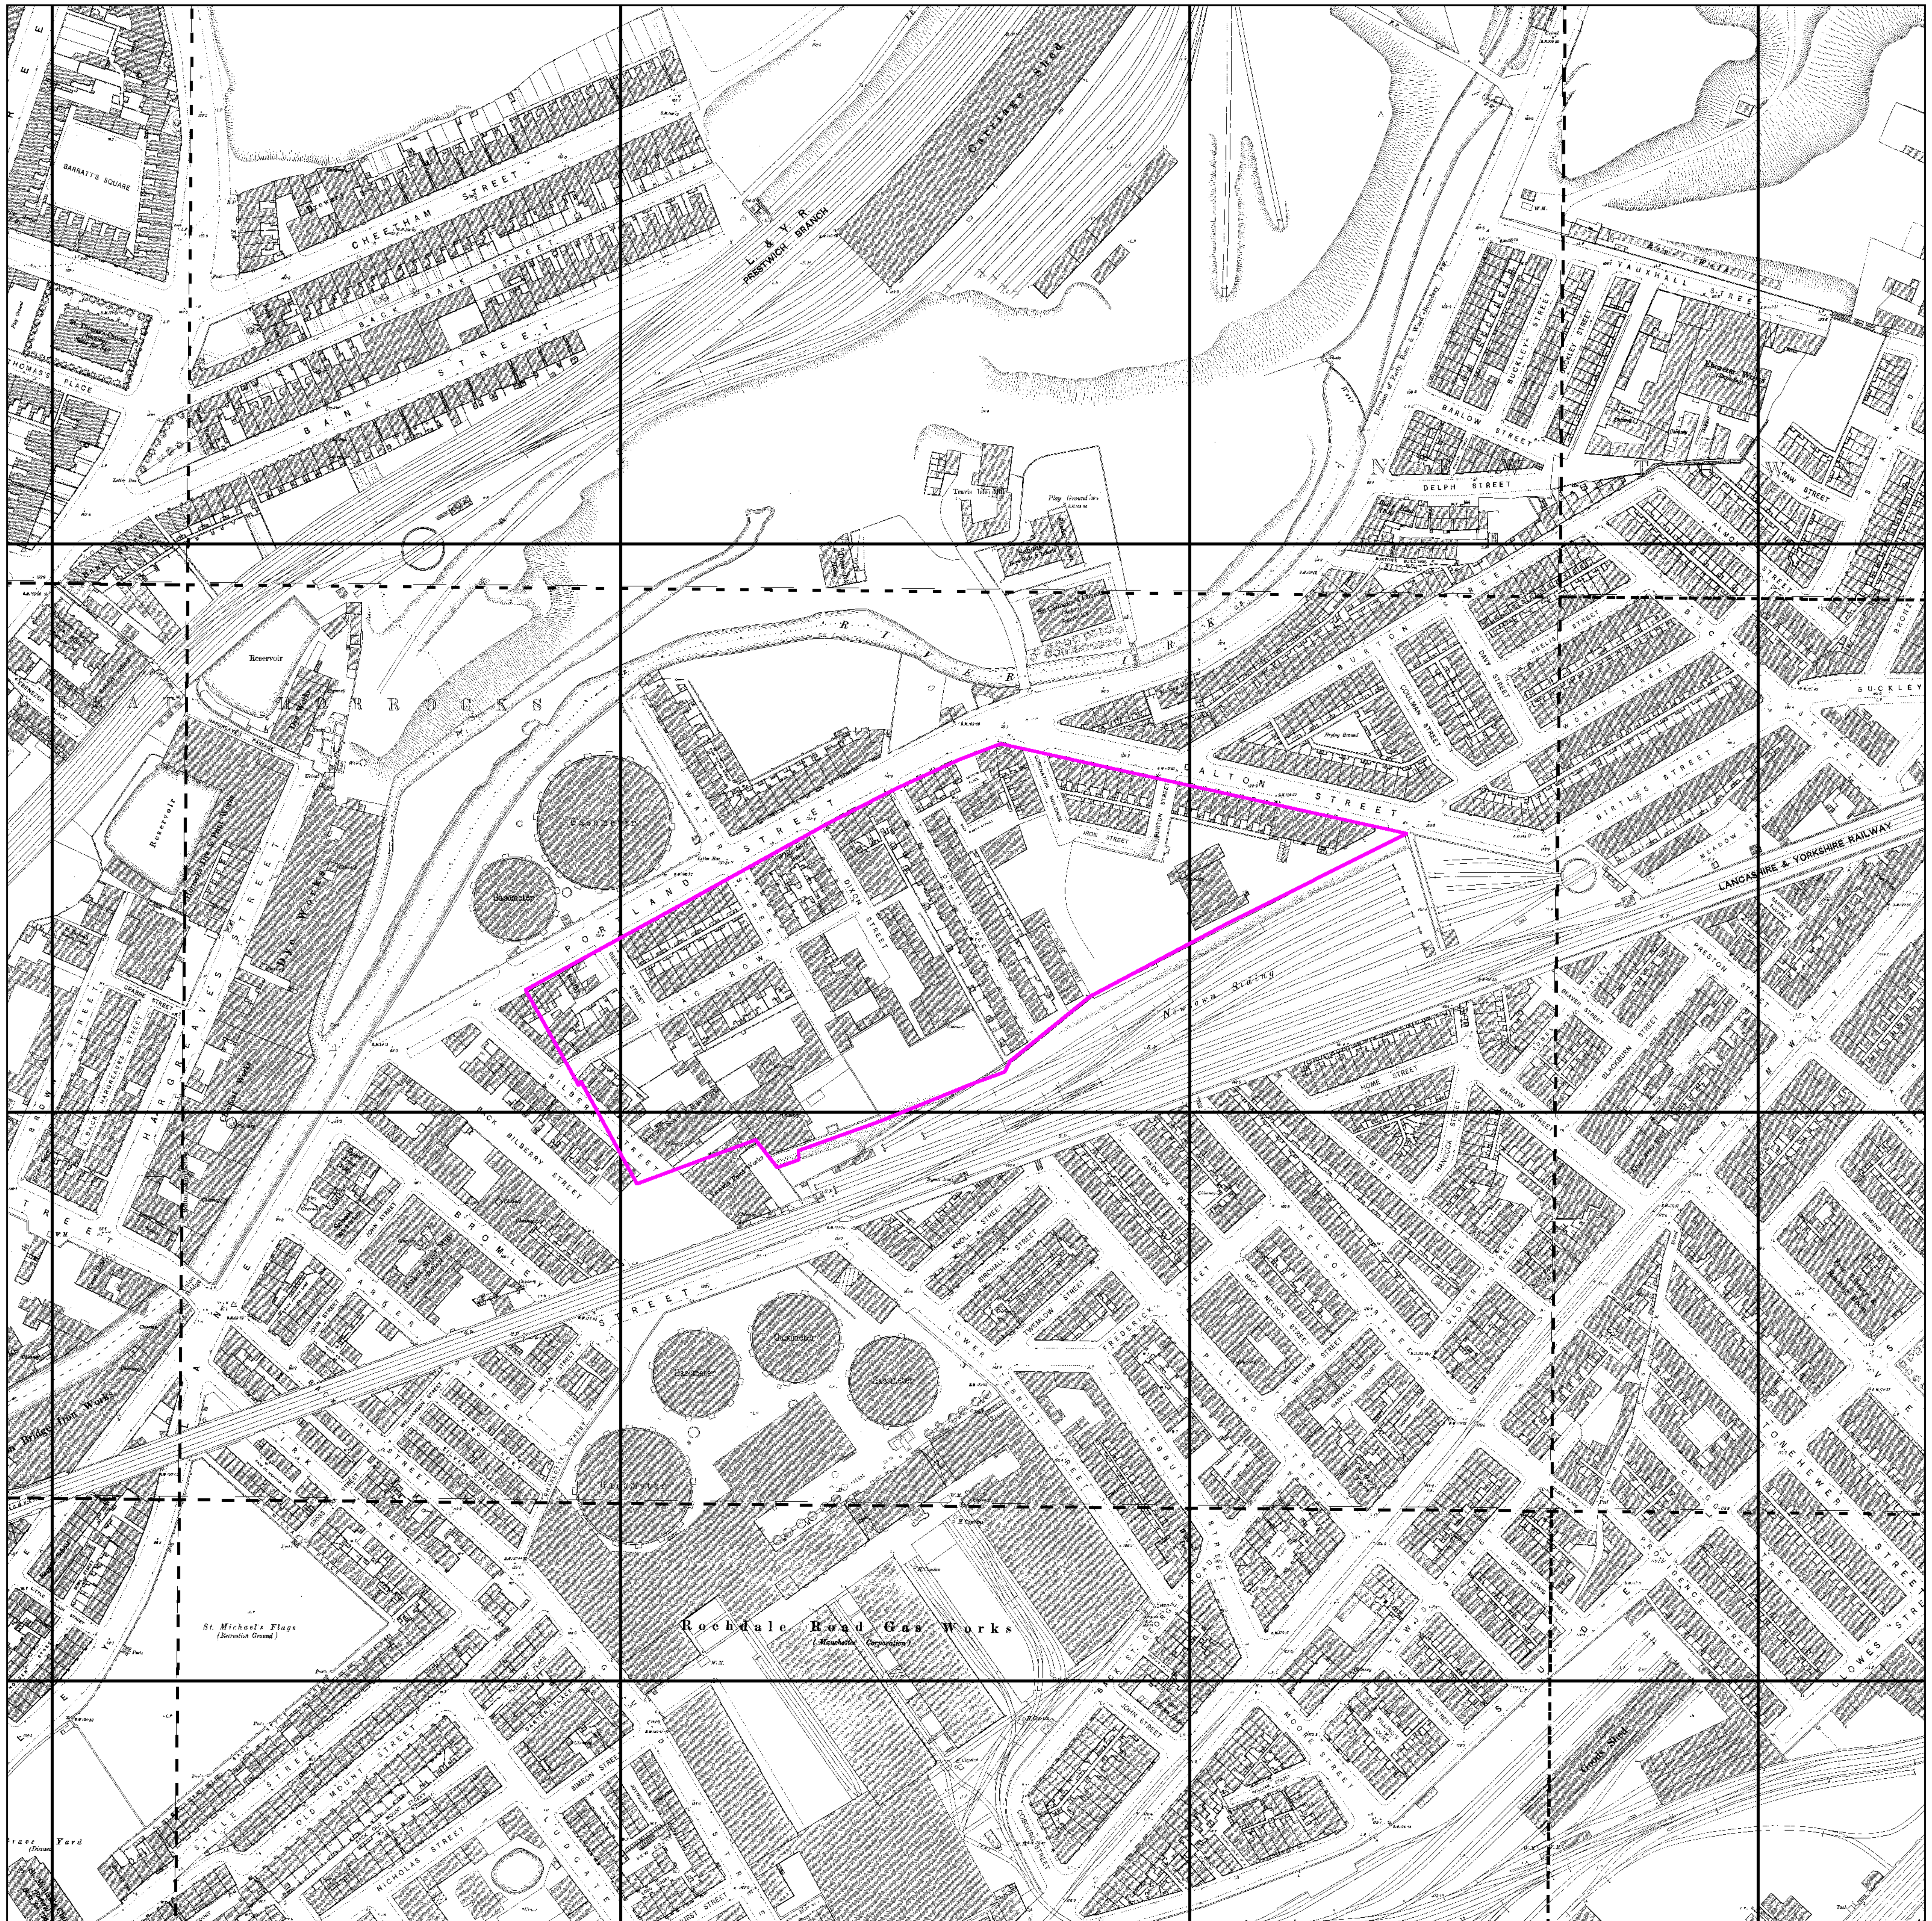

© Crown copyright and Landmark Information Group Limited 2022. All Rights Reserved.

0 100 m

Lancashire And Furness

Published 1891

Source map scale - 1:500


The 1:500 scale Ordnance Survey mapping was introduced in 1855 as a replacement for the 1:528 scale and to compliment the 1:2500 scale that had been implemented in 1853. By 1895, the 1:500 scale covered most towns over a population of about 4000 at the time of survey, although very few towns were mapped more than once at this scale, and none have been since 1910. The 1:500 scale gives particular emphasis to such features as lamp posts, man holes, arched passages and minor building projections. Also often featured are divisions between tenements, interior ground floor layouts of public buildings, and on earlier plans, the functions of the various parts of larger industrial premises are also indicated. Content of the plans does vary however, from one town to the next in terms of, for example, the completeness of railway tracks and the coverage of public buildings.

Please note: Due to the partial coverage of Historical Town Plans, it is possible that not all segments within an order will contain mapping. Only the segments that have Town Plan coverage will be generated.

Map Name(s) and Date(s)

104_06_005 1891 1:500	104_07_001 1891 1:500	104_07_002 1891 1:500
104_06_010 1891 1:500	104_07_006 1891 1:500	104_07_007 1891 1:500
104_06_015 1891 1:500	104_07_011 1891 1:500	104_07_012 1891 1:500

Historical Town Plan - Segment A13

 

N

Order Details

Order Number: 294034025_1_1
Customer Ref: 4328
National Grid Reference: 384720, 399460
Slice: A
Site Area (Ha): 2.3
Search Buffer (m): 0

Site Details


Site at 384690, 399470

Landmark INFORMATION GROUP

Tel: 0844 844 9952
Fax: 0844 844 9951
Web: www.envirocheck.co.uk

Historical Mapping Legends


Ordnance Survey County Series and Ordnance Survey Plan 1:2,500

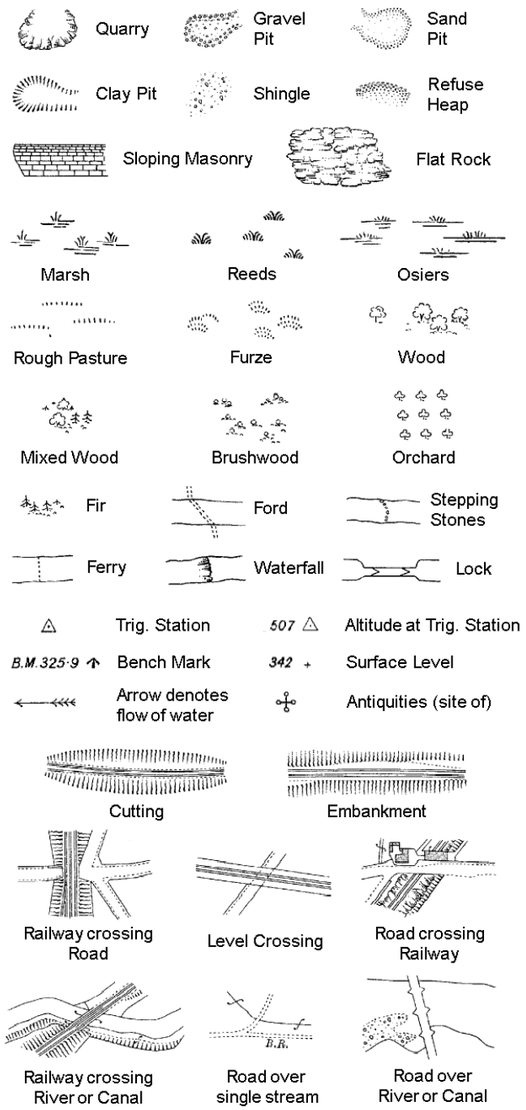

County Boundary (Geographical)
County & Civil Parish Boundary
Administrative County & Civil Parish Boundary
Co. Boro. Bdy.
County Borough Boundary (England)
Co. Burgh Bdy.
County Burgh Boundary (Scotland)

B P B S	Boundary Post or Stone	P.C.B	Police Call Box
B.R.	Bridle Road	P	Pump
E.P	Electricity Pylon	S.P	Signal Post
F.B.	Foot Bridge	St.	Sluice
F.P.	Foot Path	Sp.	Spring
G.P	Guide Post or Board	T.C.B	Telephone Call Box
M.S	Mile Stone	Tr.	Trough
M.P M.R	Mooring Post or Ring	W	Well


Ordnance Survey Plan, Additional SIMs and Supply of Unpublished Survey Information 1:2,500 and 1:1,250

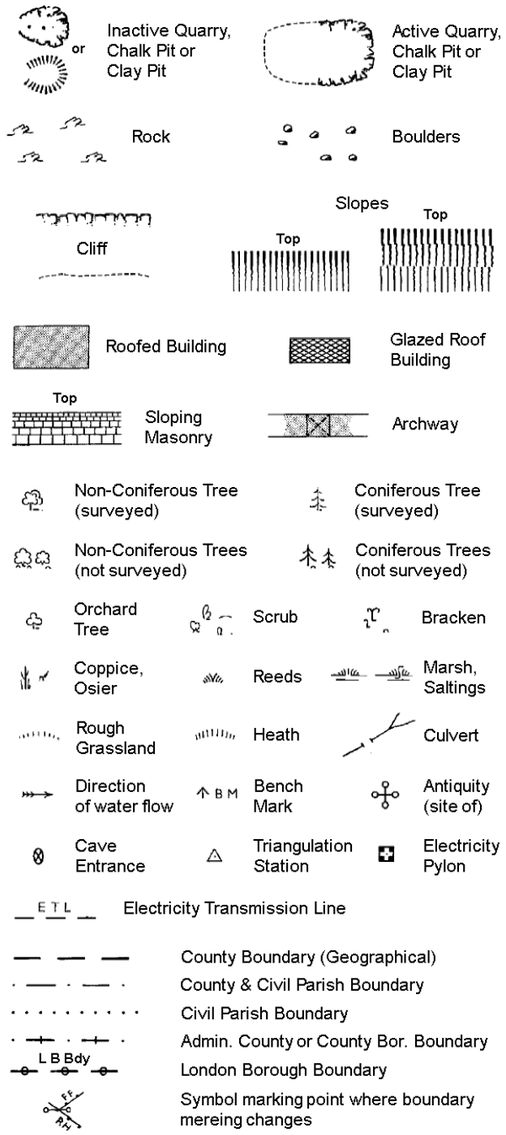

County Boundary (Geographical)
County & Civil Parish Boundary
Civil Parish Boundary
Admin. County or County Bor. Boundary
L B Bdy
London Borough Boundary
Symbol marking point where boundary mereing changes

BH	Beer House	P	Pillar, Pole or Post
BP, BS	Boundary Post or Stone	PO	Post Office
Cn, C	Capstan, Crane	PC	Public Convenience
Chy	Chimney	PH	Public House
D Fn	Drinking Fountain	Pp	Pump
El P	Electricity Pillar or Post	SB, S Br	Signal Box or Bridge
FAP	Fire Alarm Pillar	SP, SL	Signal Post or Light
FB	Foot Bridge	Spr	Spring
GP	Guide Post	Tk	Tank or Track
H	Hydrant or Hydraulic	TCB	Telephone Call Box
LC	Level Crossing	TCP	Telephone Call Post
MH	Manhole	Tr	Trough
MP	Mile Post or Mooring Post	Wr Pt, Wr T	Water Point, Water Tap
MS	Mile Stone	W	Well
NTL	Normal Tidal Limit	Wd Pp	Wind Pump

Large-Scale National Grid Data 1:2,500 and 1:1,250

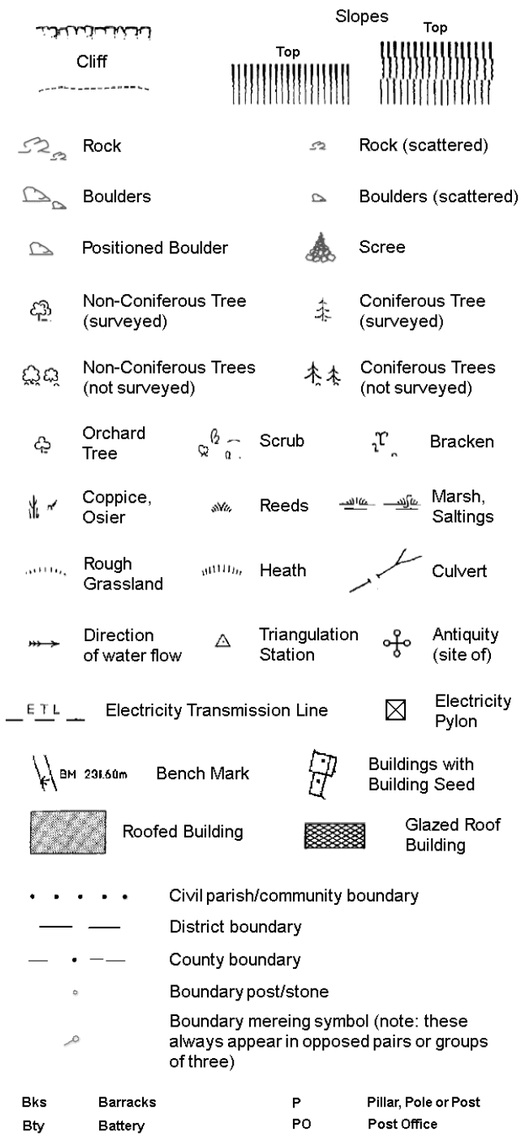

Civil parish/community boundary
District boundary
County boundary
Boundary post/stone
Boundary mereing symbol (note: these always appear in opposed pairs or groups of three)


Bks	Barracks	P	Pillar, Pole or Post
Bty	Battery	PO	Post Office
Cemy	Cemetery	PC	Public Convenience
Chy	Chimney	Pp	Pump
Cis	Cistern	Ppg Sta	Pumping Station
Dismtd Rly	Dismantled Railway	PW	Place of Worship
El Gen Sta	Electricity Generating Station	Sewage Ppg Sta	Sewage Pumping Station
El P	Electricity Pole, Pillar	SB, S Br	Signal Box or Bridge
El Sub Sta	Electricity Sub Station	SP, SL	Signal Post or Light
FB	Filter Bed	Spr	Spring
Fn / D Fn	Fountain / Drinking Ftn.	Tk	Tank or Track
Gas Gov	Gas Valve Compound	Tr	Trough
GVC	Gas Governer	Wd Pp	Wind Pump
GP	Guide Post	Wr Pt, Wr T	Water Point, Water Tap
MH	Manhole	Wks	Works (building or area)
MP, MS	Mile Post or Mile Stone	W	Well

RoC CONSULTING

Historical Mapping & Photography included:

Mapping Type	Scale	Date	Pg
Lancashire And Furness	1:2,500	1892 - 1893	2
Lancashire And Furness	1:2,500	1908	3
Lancashire And Furness	1:2,500	1922 - 1933	4
Ordnance Survey Plan	1:1,250	1948 - 1949	5
Ordnance Survey Plan	1:2,500	1951	6
Ordnance Survey Plan	1:1,250	1952 - 1953	7
Ordnance Survey Plan	1:2,500	1953 - 1954	8
Ordnance Survey Plan	1:1,250	1958 - 1963	9
Ordnance Survey Plan	1:2,500	1959 - 1966	10
Ordnance Survey Plan	1:2,500	1966	11
Ordnance Survey Plan	1:1,250	1968 - 1990	12
Supply of Unpublished Survey Information	1:1,250	1973	13
Supply of Unpublished Survey Information	1:1,250	1975	14
Additional SIMs	1:1,250	1977 - 1990	15
Additional SIMs	1:1,250	1984 - 1989	16
Ordnance Survey Plan	1:1,250	1988 - 1990	17
Large-Scale National Grid Data	1:1,250	1992	18
Large-Scale National Grid Data	1:1,250	1993 - 1995	19
Large-Scale National Grid Data	1:1,250	1994	20
Large-Scale National Grid Data	1:1,250	1996	21
Large-Scale National Grid Data	1:1,250	1996	22
Historical Aerial Photography	1:2,500	2000	23

Historical Map - Segment A13

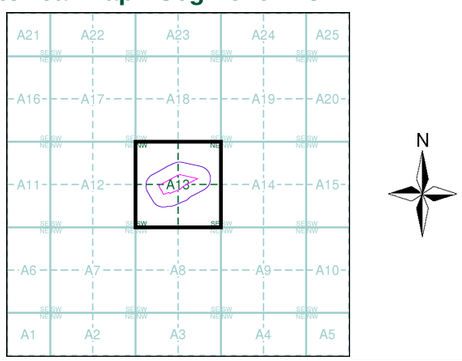


Order Details

Order Number: 294034025_1_1
Customer Ref: 4328
National Grid Reference: 384720, 399460
Slice: A
Site Area (Ha): 2.3
Search Buffer (m): 100

Site Details

Site at 384690, 399470

Landmark INFORMATION GROUP
Tel: 0844 844 9952
Fax: 0844 844 9951
Web: www.envirocheck.co.uk

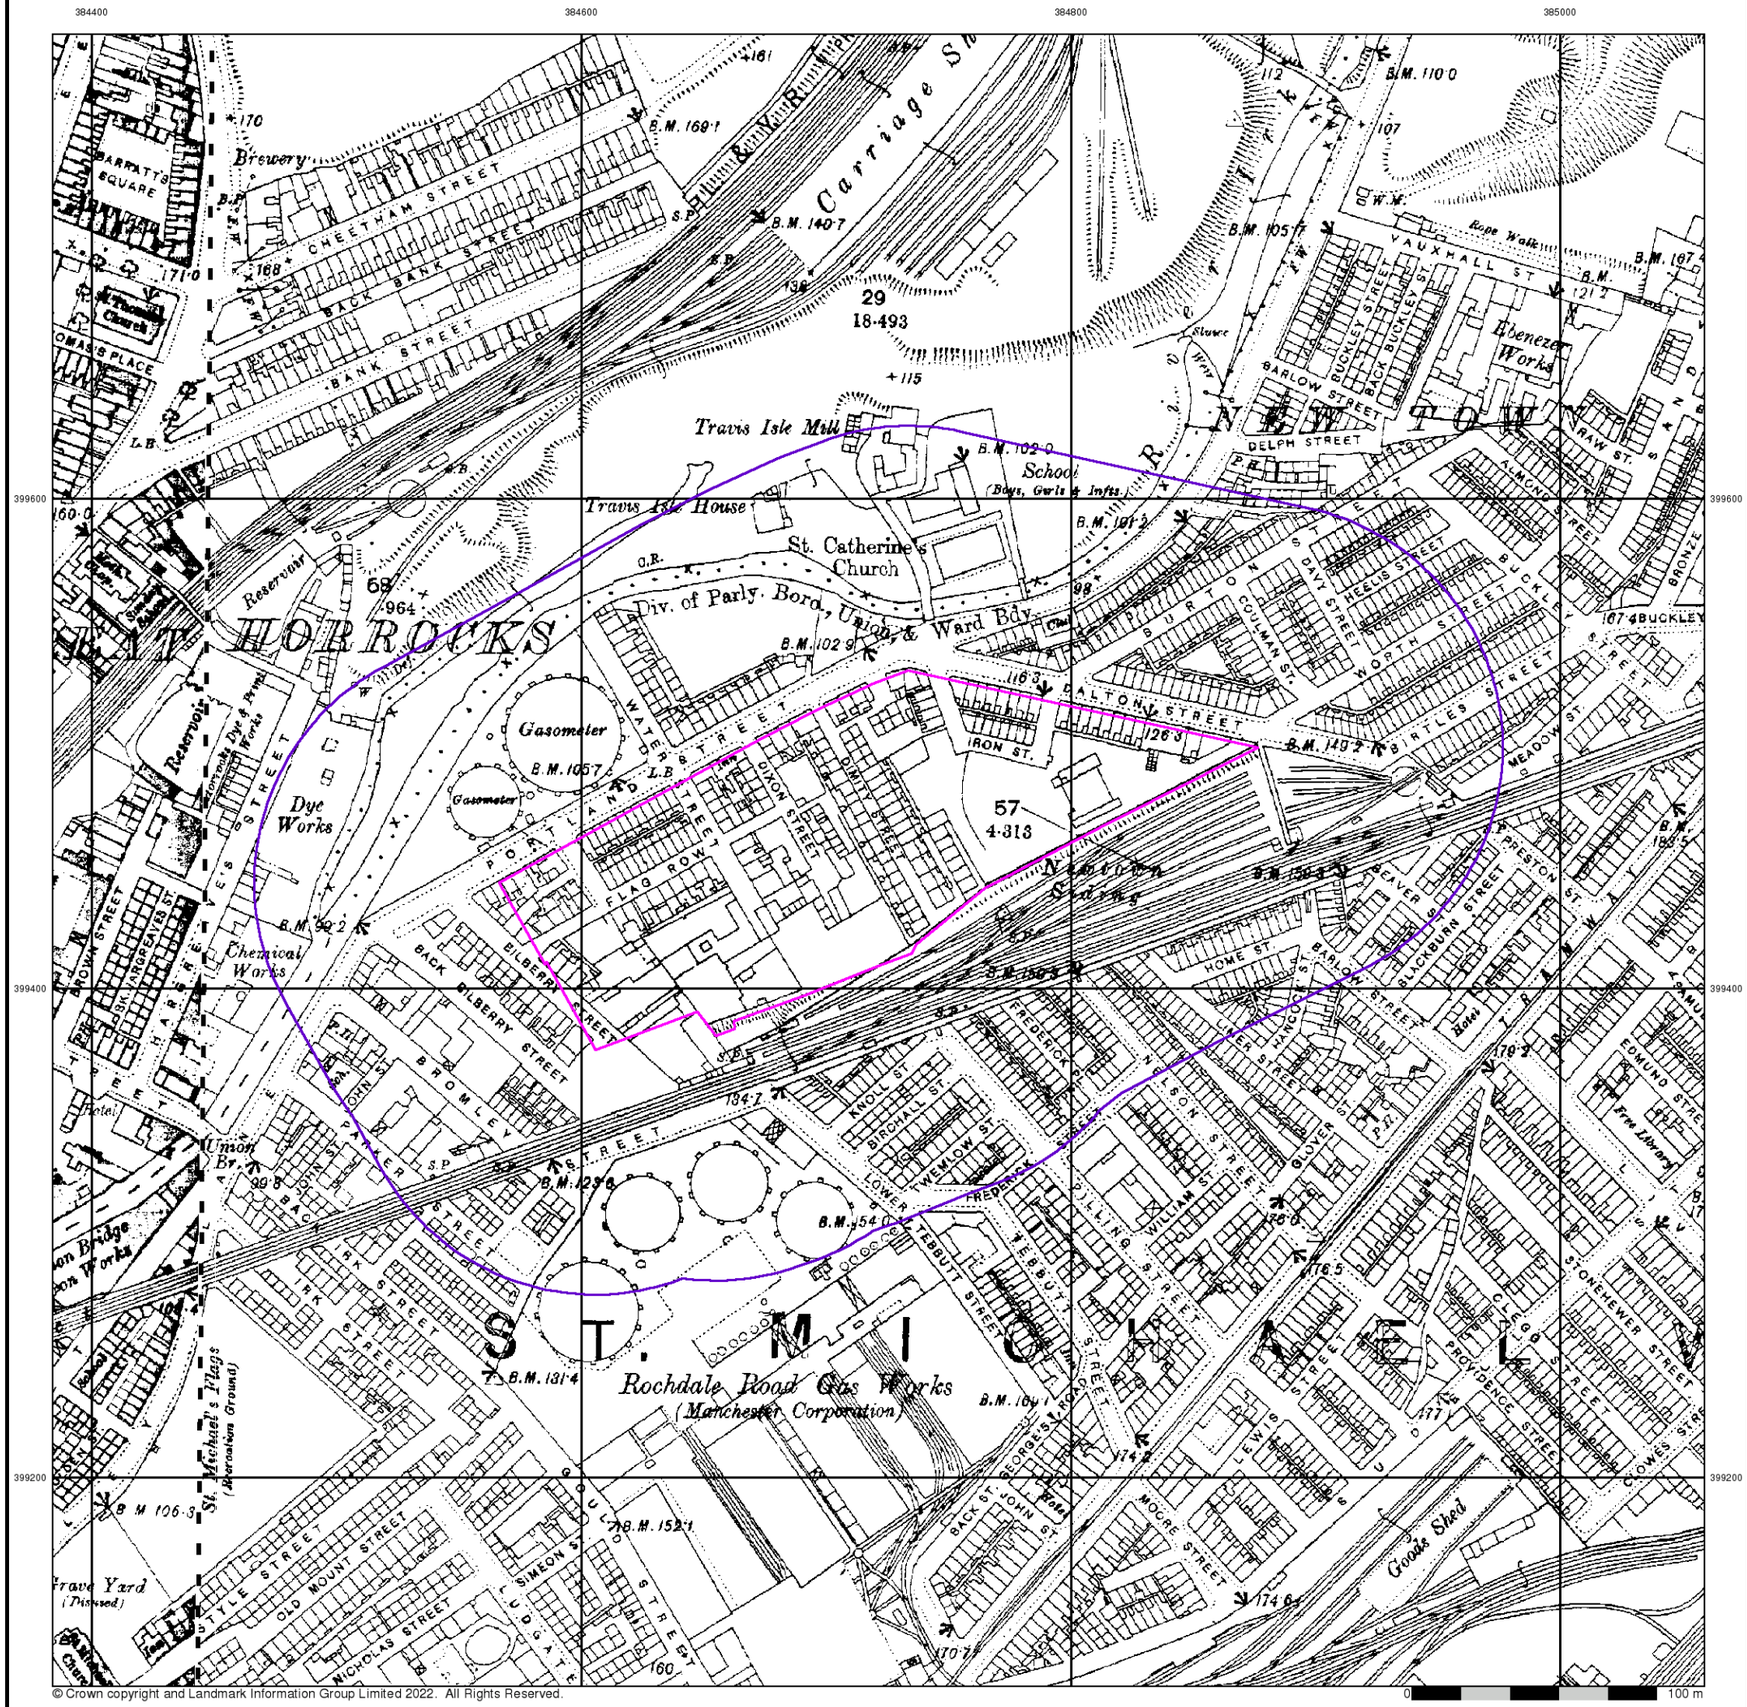

© Crown copyright and Landmark Information Group Limited 2022. All Rights Reserved.

RoC CONSULTING


Lancashire And Furness

Published 1892 - 1893


Source map scale - 1:2,500

The historical maps shown were reproduced from maps predominantly held at the scale adopted for England, Wales and Scotland in the 1840`s. In 1854 the 1:2,500 scale was adopted for mapping urban areas and by 1896 it covered the whole of what were considered to be the cultivated parts of Great Britain. The published date given below is often some years later than the surveyed date. Before 1938, all OS maps were based on the Cassini Projection, with independent surveys of a single county or group of counties, giving rise to significant inaccuracies in outlying areas.

Map Name(s) and Date(s)

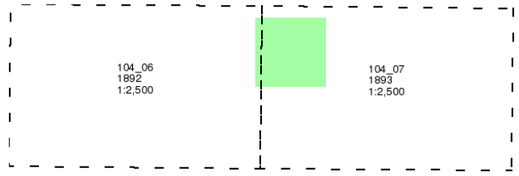

Historical Map - Segment A13

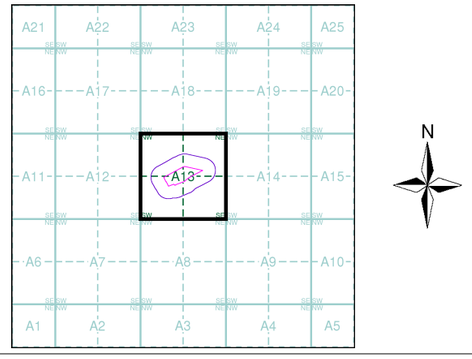


Order Details

Order Number:	294034025_1_1
Customer Ref:	4328
National Grid Reference:	384720, 399460
Slice:	A
Site Area (Ha):	2.3
Search Buffer (m):	100

Site Details

Site at 384690, 399470

Landmark INFORMATION GROUP
Tel: 0844 844 9952
Fax: 0844 844 9951
Web: www.envirocheck.co.uk

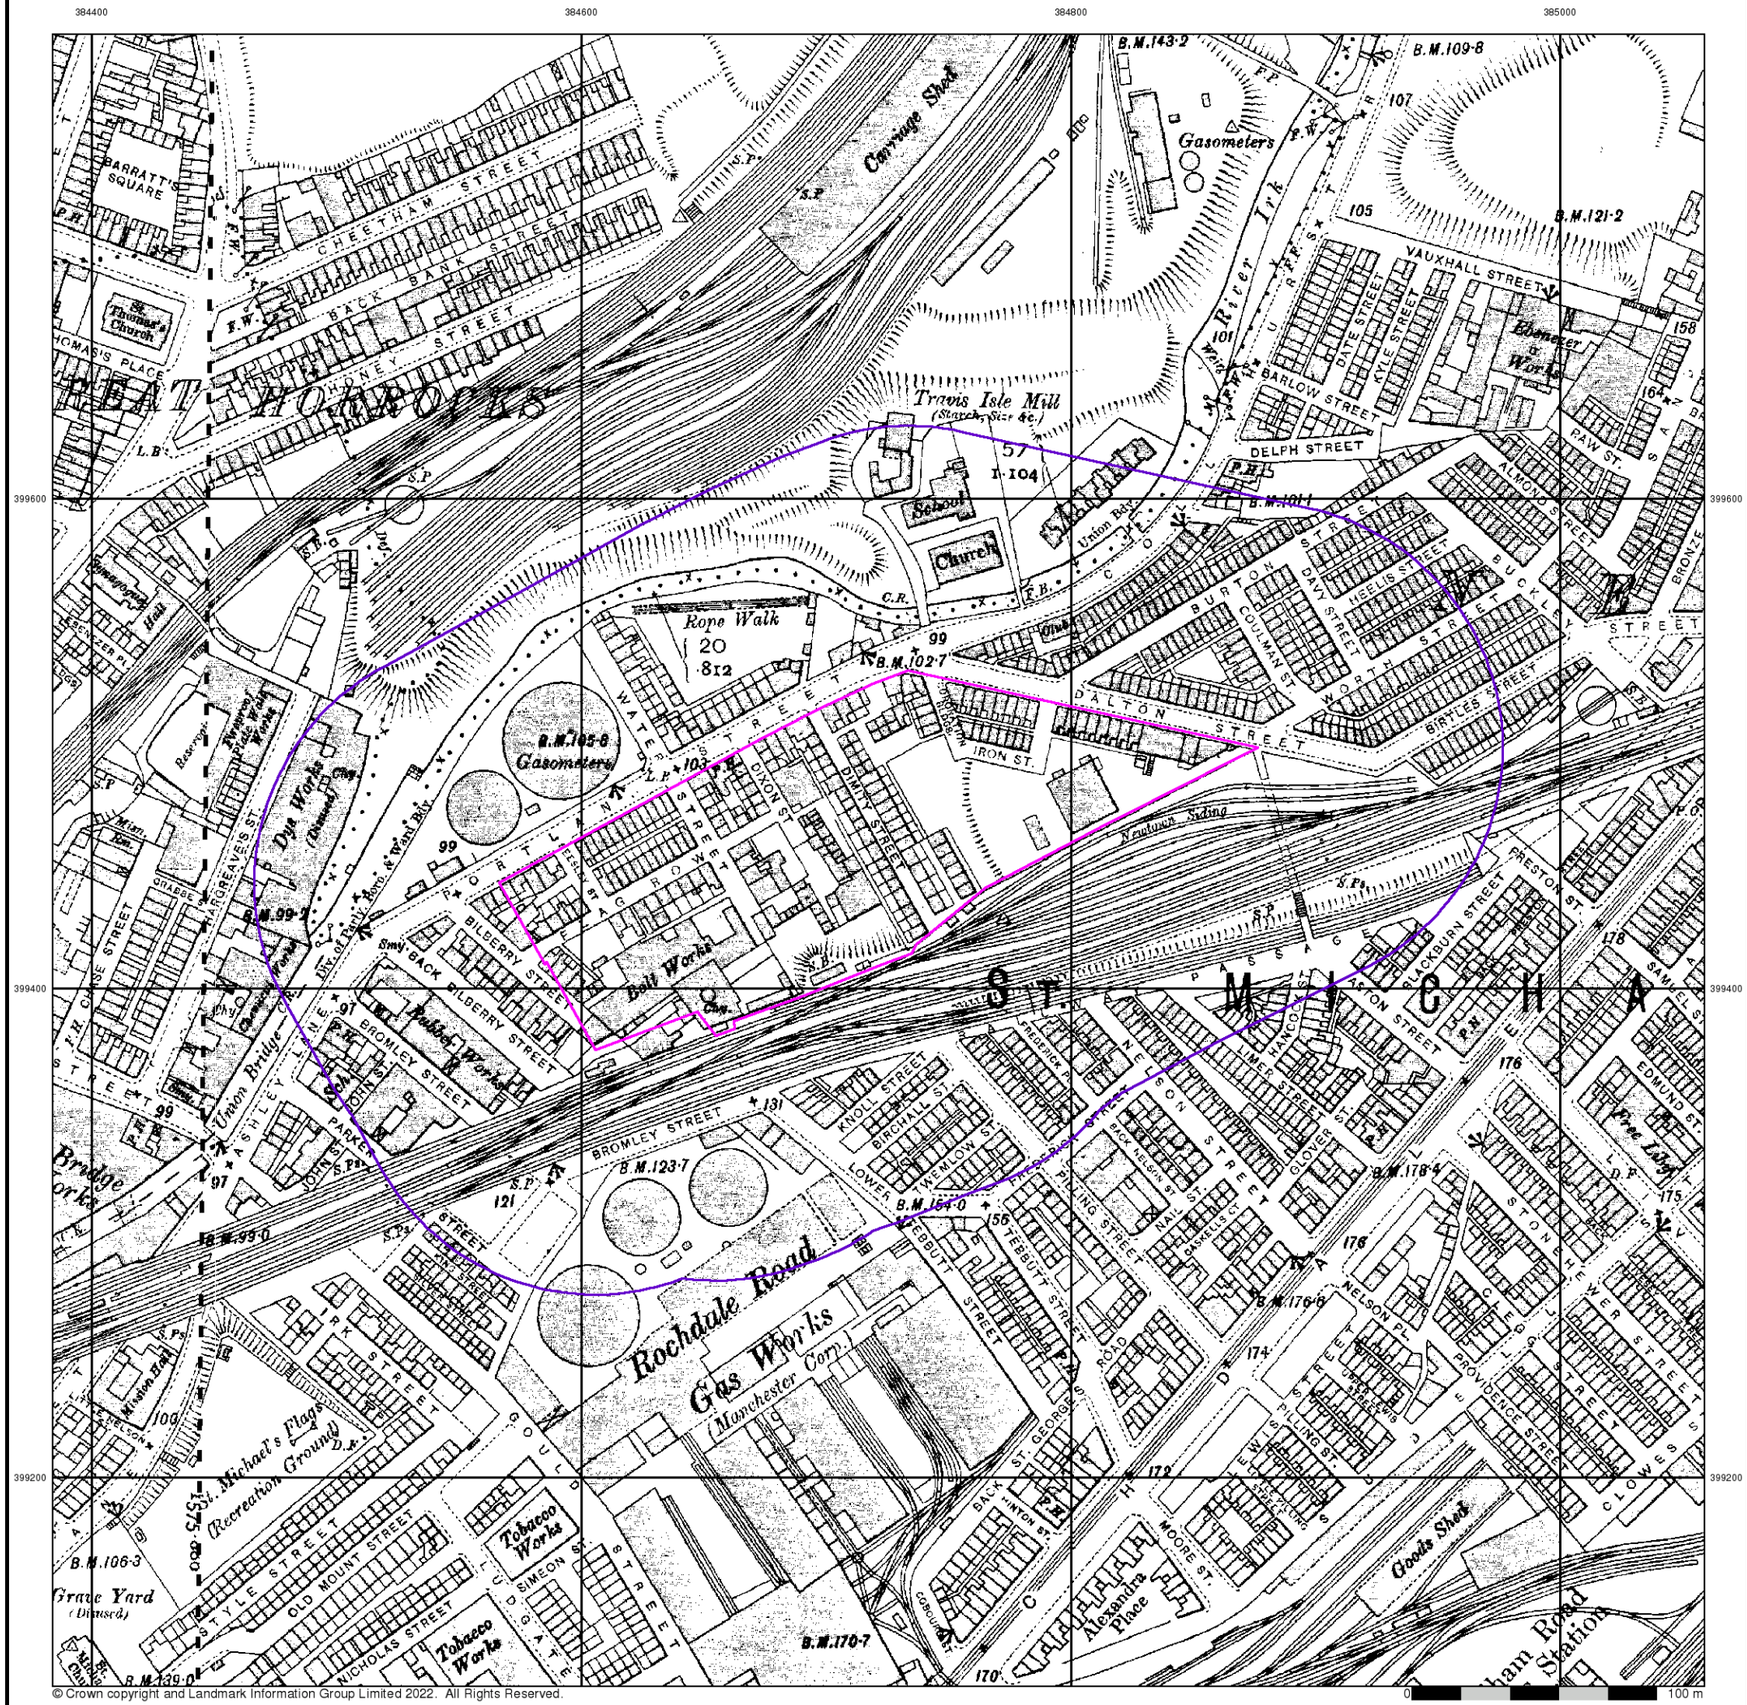

© Crown copyright and Landmark Information Group Limited 2022. All Rights Reserved.

ROC CONSULTING


Lancashire And Furness

Published 1908


Source map scale - 1:2,500

The historical maps shown were reproduced from maps predominantly held at the scale adopted for England, Wales and Scotland in the 1840`s. In 1854 the 1:2,500 scale was adopted for mapping urban areas and by 1896 it covered the whole of what were considered to be the cultivated parts of Great Britain. The published date given below is often some years later than the surveyed date. Before 1938, all OS maps were based on the Cassini Projection, with independent surveys of a single county or group of counties, giving rise to significant inaccuracies in outlying areas.

Map Name(s) and Date(s)

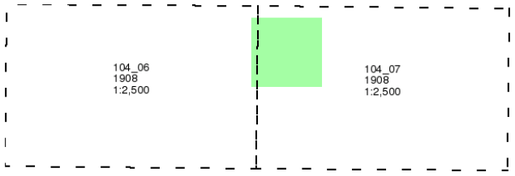

Historical Map - Segment A13

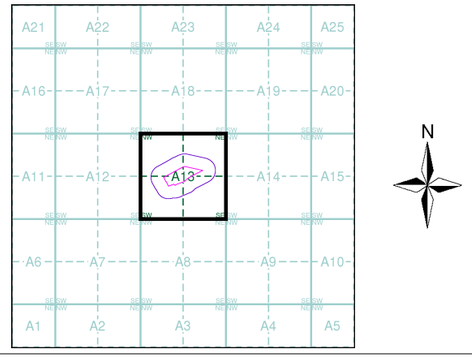


Order Details

Order Number:	294034025_1_1
Customer Ref:	4328
National Grid Reference:	384720, 399460
Slice:	A
Site Area (Ha):	2.3
Search Buffer (m):	100

Site Details

Site at 384690, 399470

Landmark INFORMATION GROUP
Tel: 0844 844 9952
Fax: 0844 844 9951
Web: www.envirocheck.co.uk

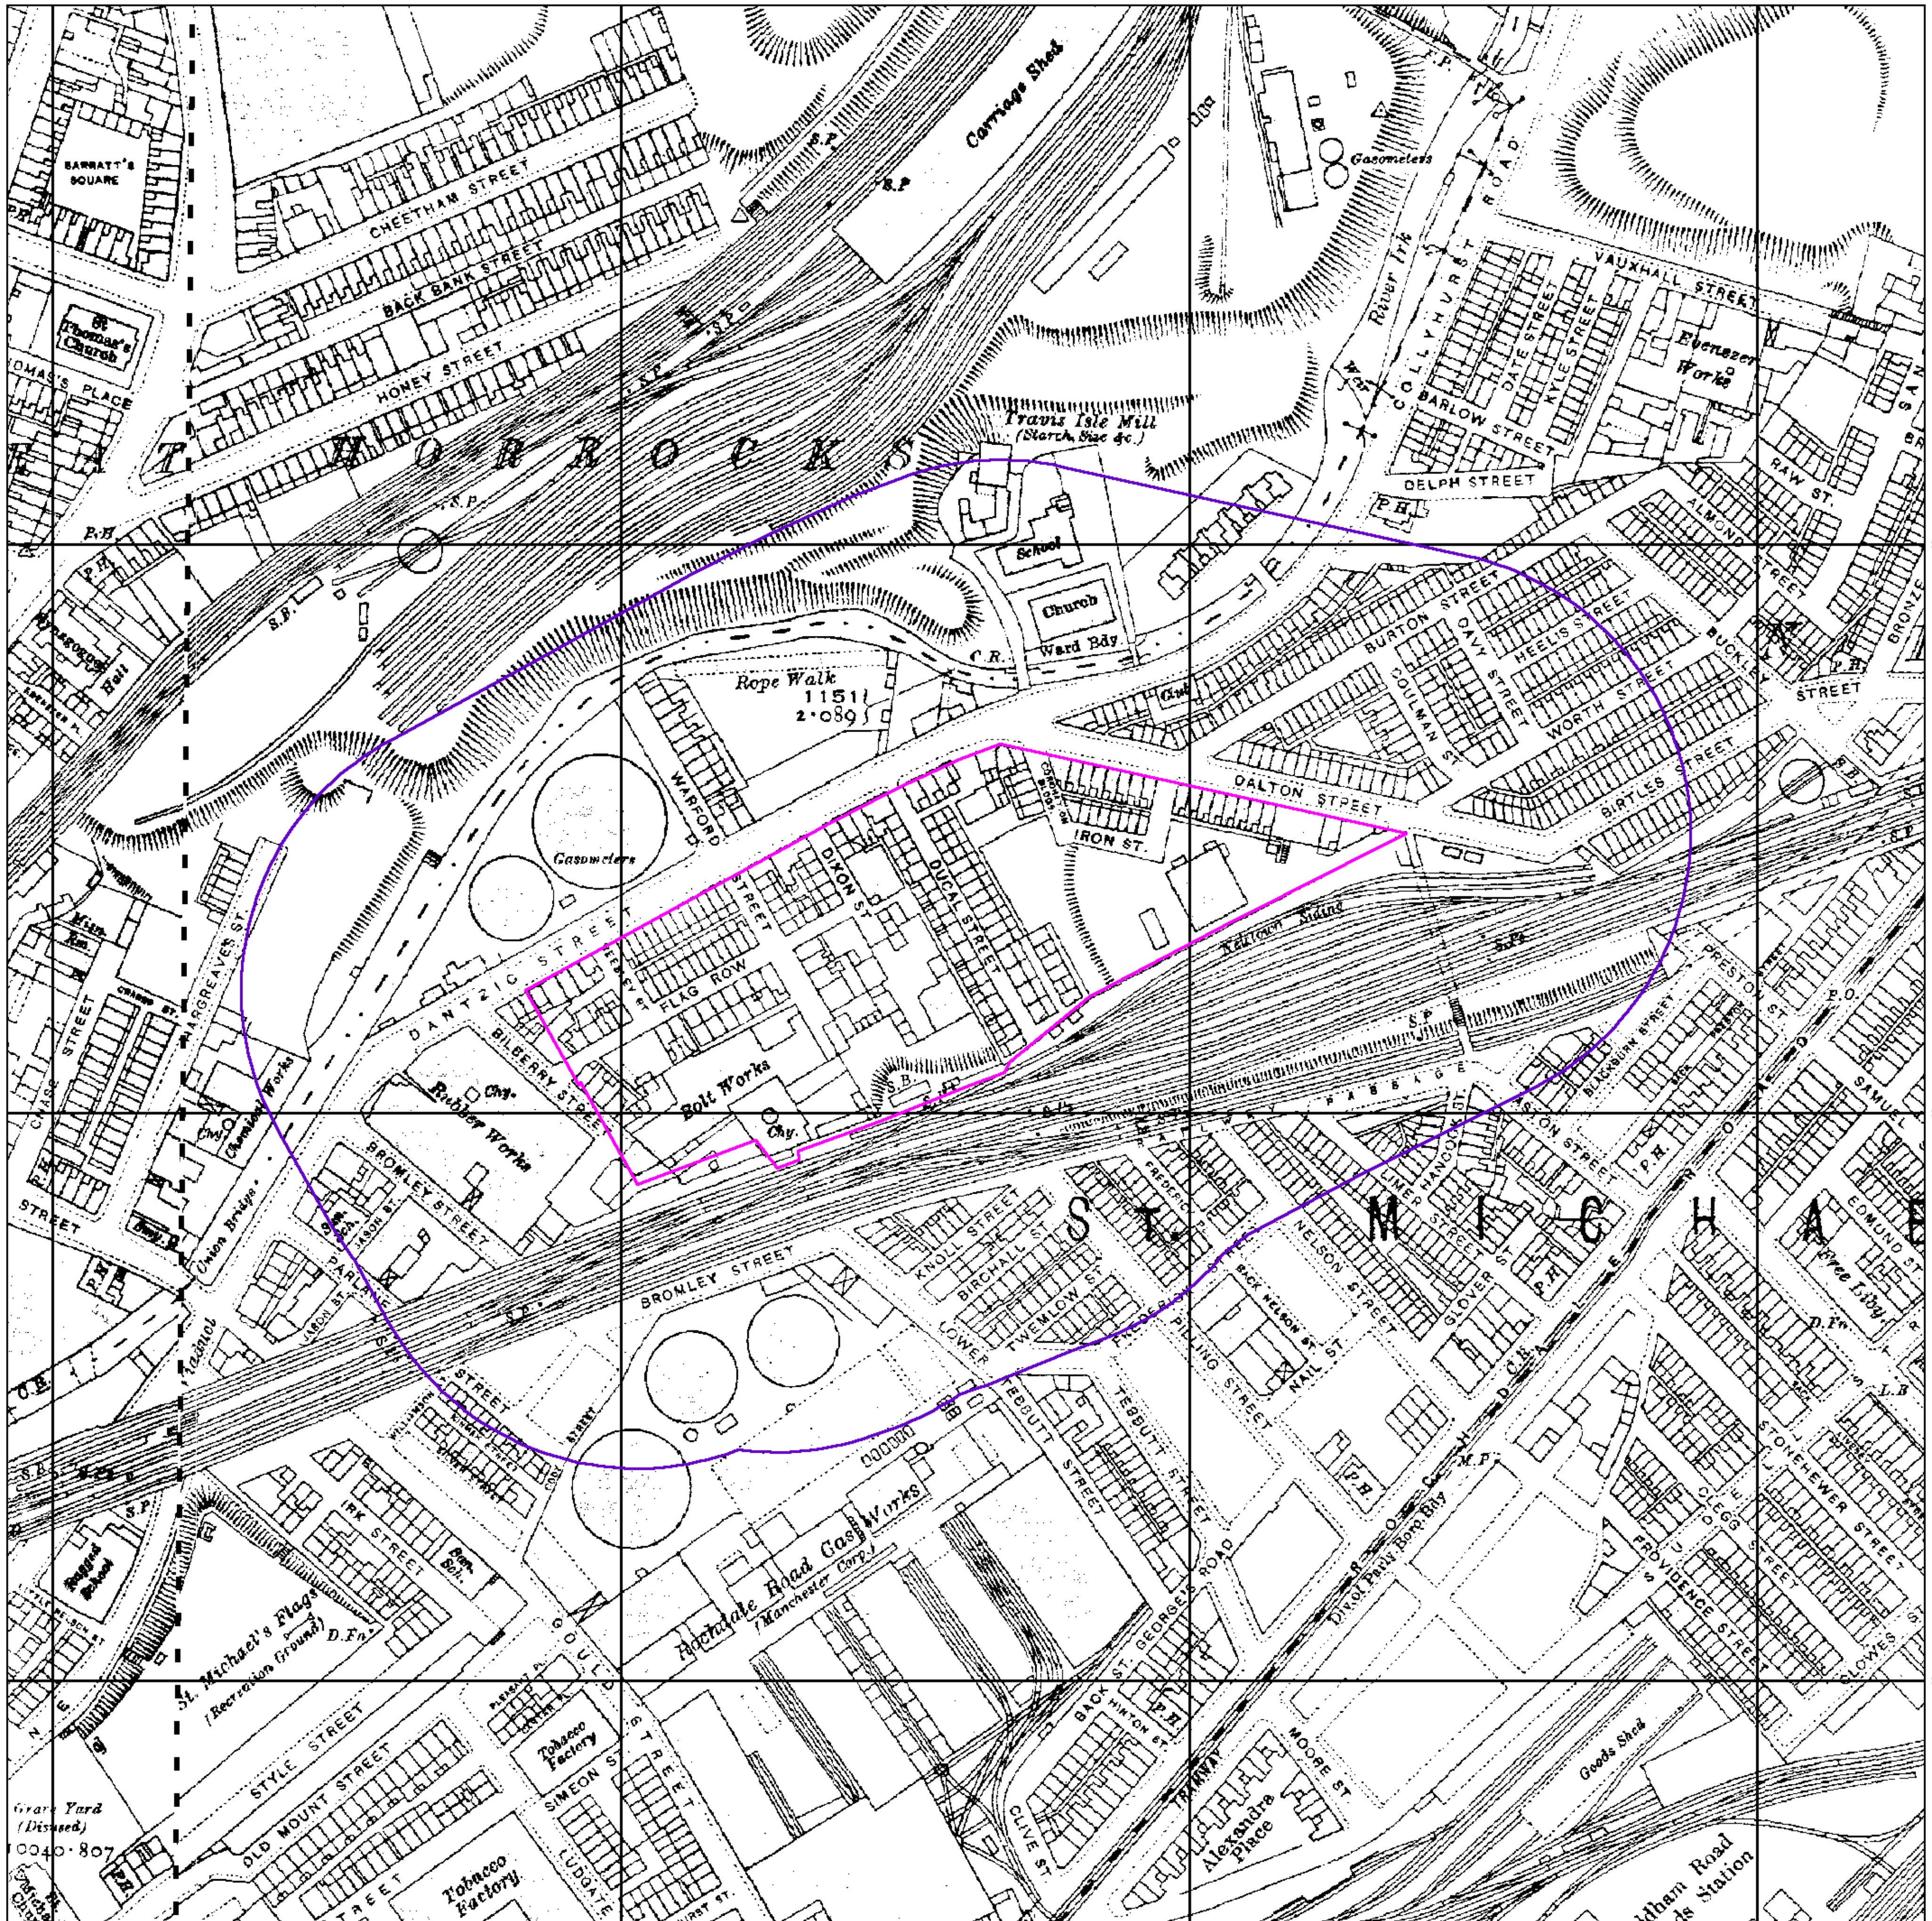

© Crown copyright and Landmark Information Group Limited 2022. All Rights Reserved.


Lancashire And Furness

Published 1922 - 1933


Source map scale - 1:2,500

The historical maps shown were reproduced from maps predominantly held at the scale adopted for England, Wales and Scotland in the 1840`s. In 1854 the 1:2,500 scale was adopted for mapping urban areas and by 1896 it covered the whole of what were considered to be the cultivated parts of Great Britain. The published date given below is often some years later than the surveyed date. Before 1938, all OS maps were based on the Cassini Projection, with independent surveys of a single county or group of counties, giving rise to significant inaccuracies in outlying areas.

Map Name(s) and Date(s)

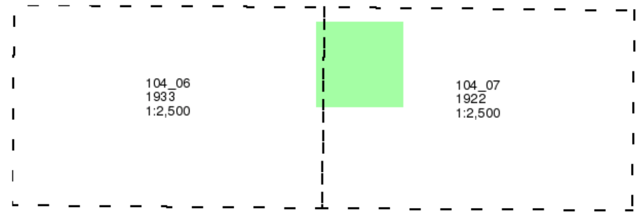

Historical Map - Segment A13

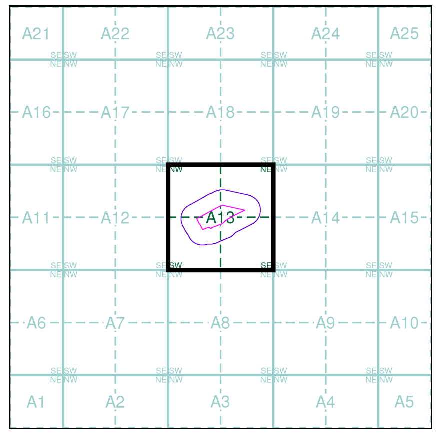

N

Order Details


Order Number: 294034025_1_1
Customer Ref: 4328
National Grid Reference: 384720, 399460
Slice: A
Site Area (Ha): 2.3
Search Buffer (m): 100

Site Details

Site at 384690, 399470

Landmark INFORMATION GROUP

Tel: 0844 844 9952
Fax: 0844 844 9951
Web: www.envirocheck.co.uk

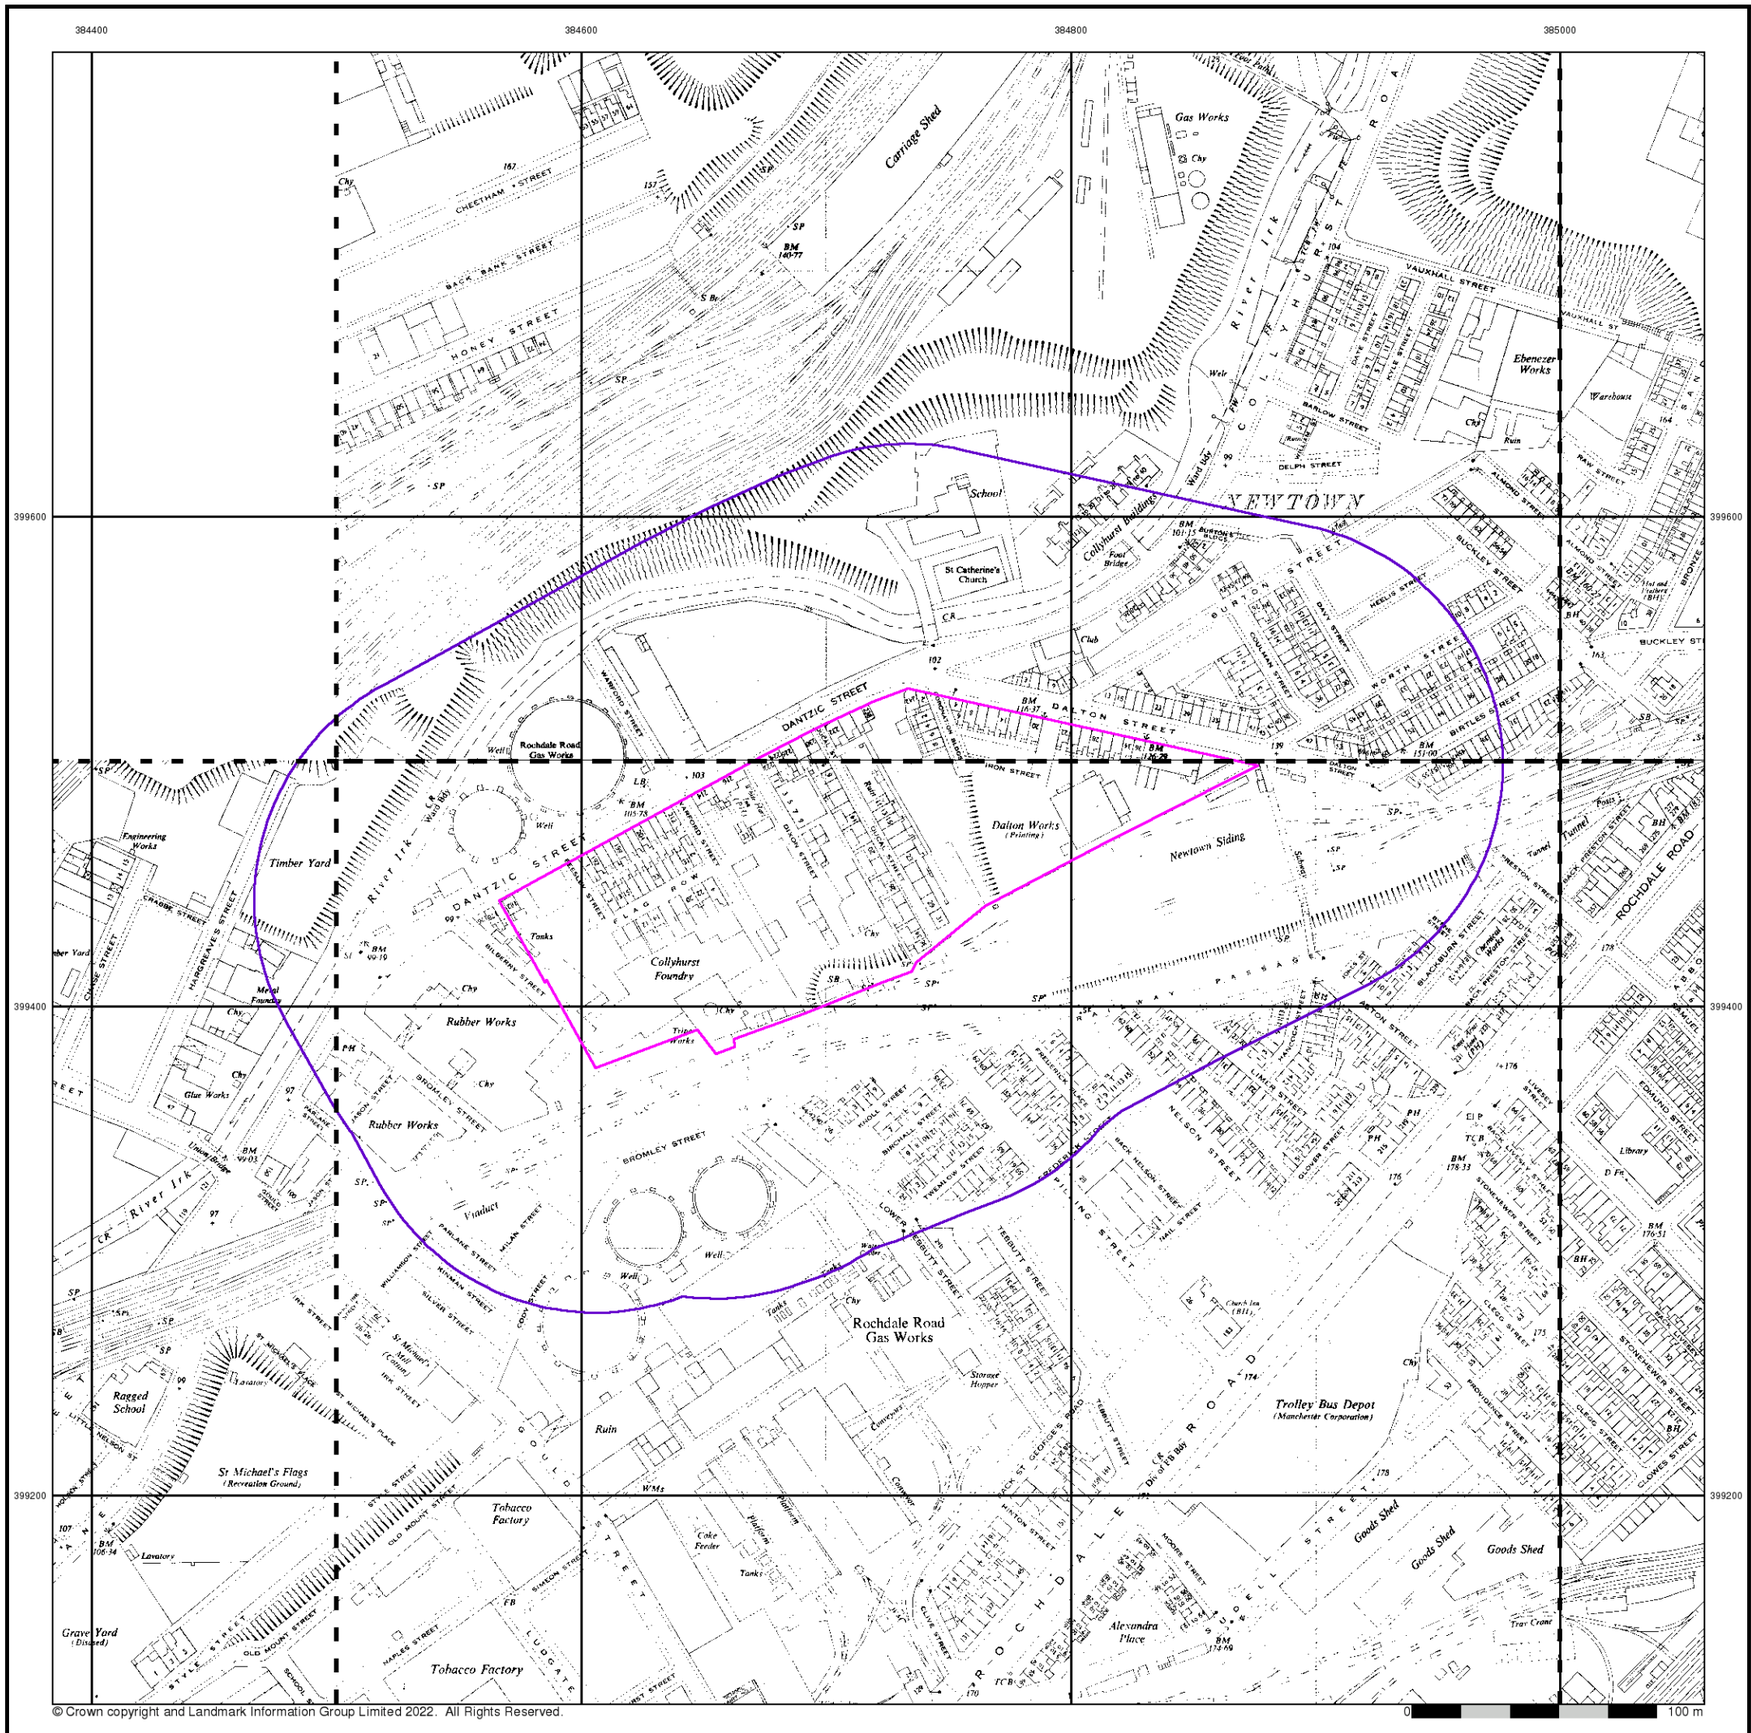


Ordnance Survey Plan

Published 1948 - 1949


Source map scale - 1:1,250

The historical maps shown were reproduced from maps predominantly held at the scale adopted for England, Wales and Scotland in the 1840`s. In 1854 the 1:2,500 scale was adopted for mapping urban areas and by 1896 it covered the whole of what were considered to be the cultivated parts of Great Britain. The published date given below is often some years later than the surveyed date. Before 1938, all OS maps were based on the Cassini Projection, with independent surveys of a single county or group of counties, giving rise to significant inaccuracies in outlying areas.

Map Name(s) and Date(s)

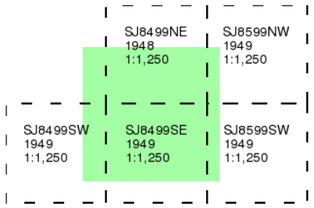

Historical Map - Segment A13

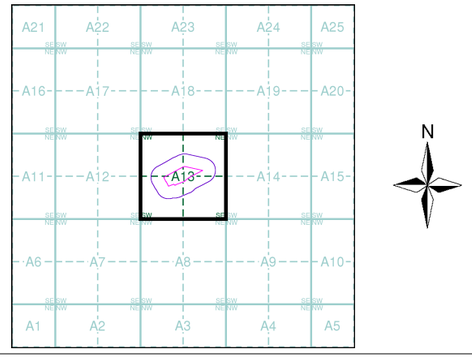

Order Details


Order Number:	294034025_1_1
Customer Ref:	4328
National Grid Reference:	384720, 399460
Slice:	A
Site Area (Ha):	2.3
Search Buffer (m):	100

Site Details

Site at 384690, 399470

Landmark INFORMATION GROUP

Tel: 0844 844 9952
Fax: 0844 844 9951
Web: www.envirocheck.co.uk

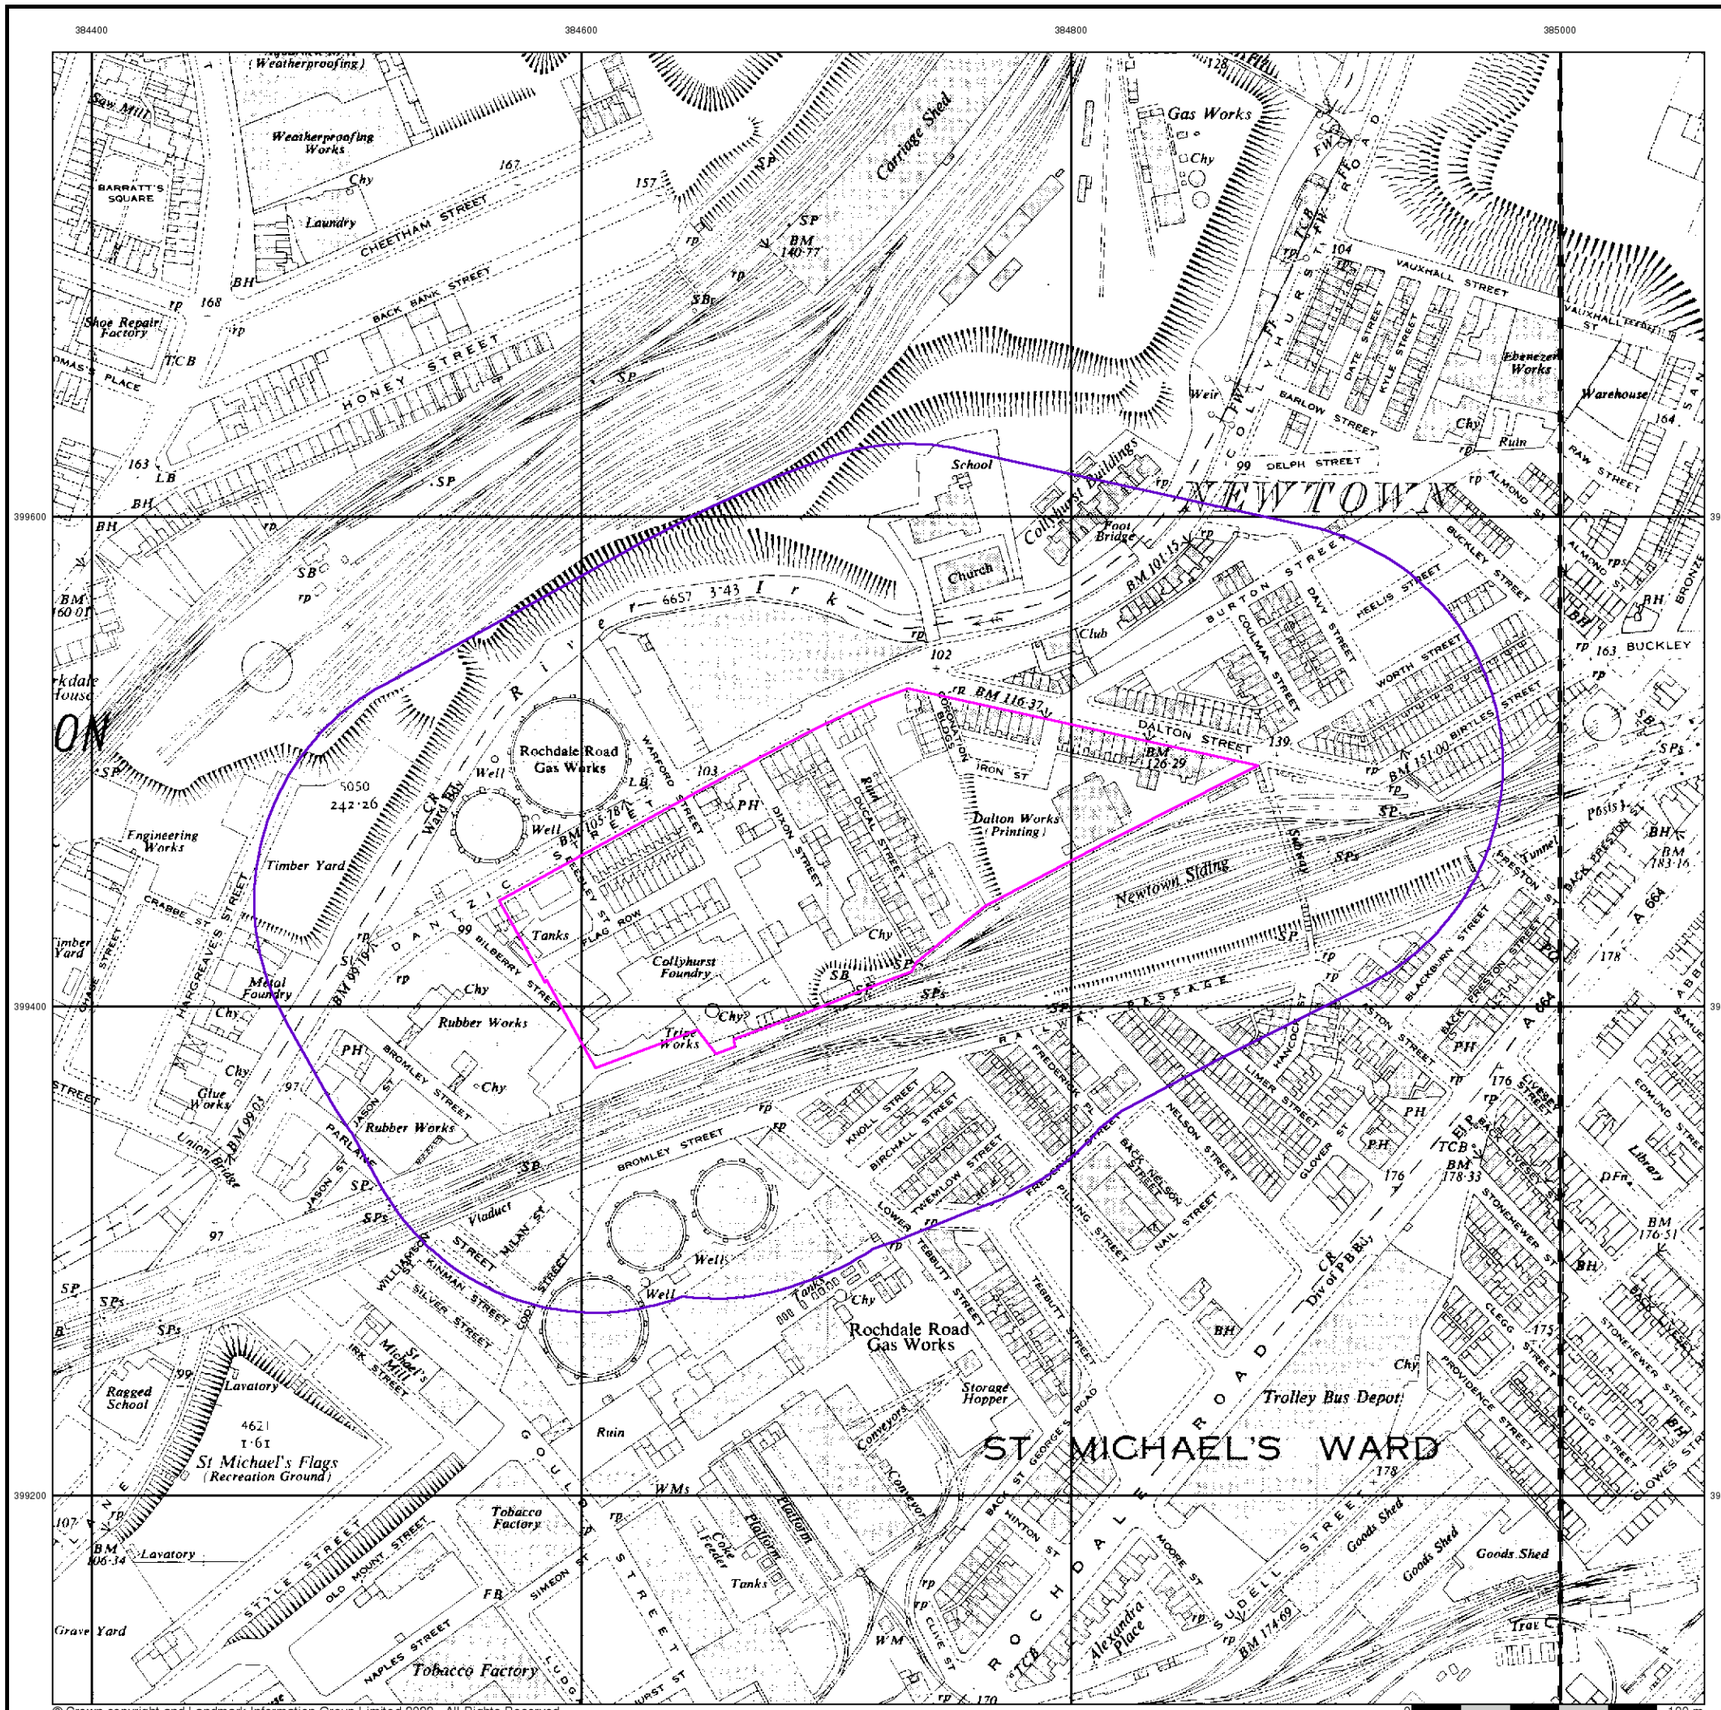


Ordnance Survey Plan

Published 1951


Source map scale - 1:2,500

The historical maps shown were reproduced from maps predominantly held at the scale adopted for England, Wales and Scotland in the 1840`s. In 1854 the 1:2,500 scale was adopted for mapping urban areas and by 1896 it covered the whole of what were considered to be the cultivated parts of Great Britain. The published date given below is often some years later than the surveyed date. Before 1938, all OS maps were based on the Cassini Projection, with independent surveys of a single county or group of counties, giving rise to significant inaccuracies in outlying areas.

Map Name(s) and Date(s)

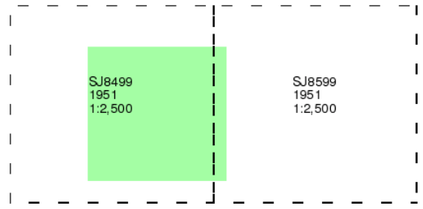

Historical Map - Segment A13

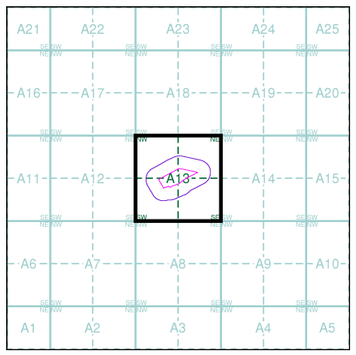


Order Details

Order Number:	294034025_1_1
Customer Ref:	4328
National Grid Reference:	384720, 399460
Slice:	A
Site Area (Ha):	2.3
Search Buffer (m):	100

Site Details

Site at 384690, 399470

Landmark INFORMATION GROUP
Tel: 0844 844 9952
Fax: 0844 844 9951
Web: www.envirocheck.co.uk

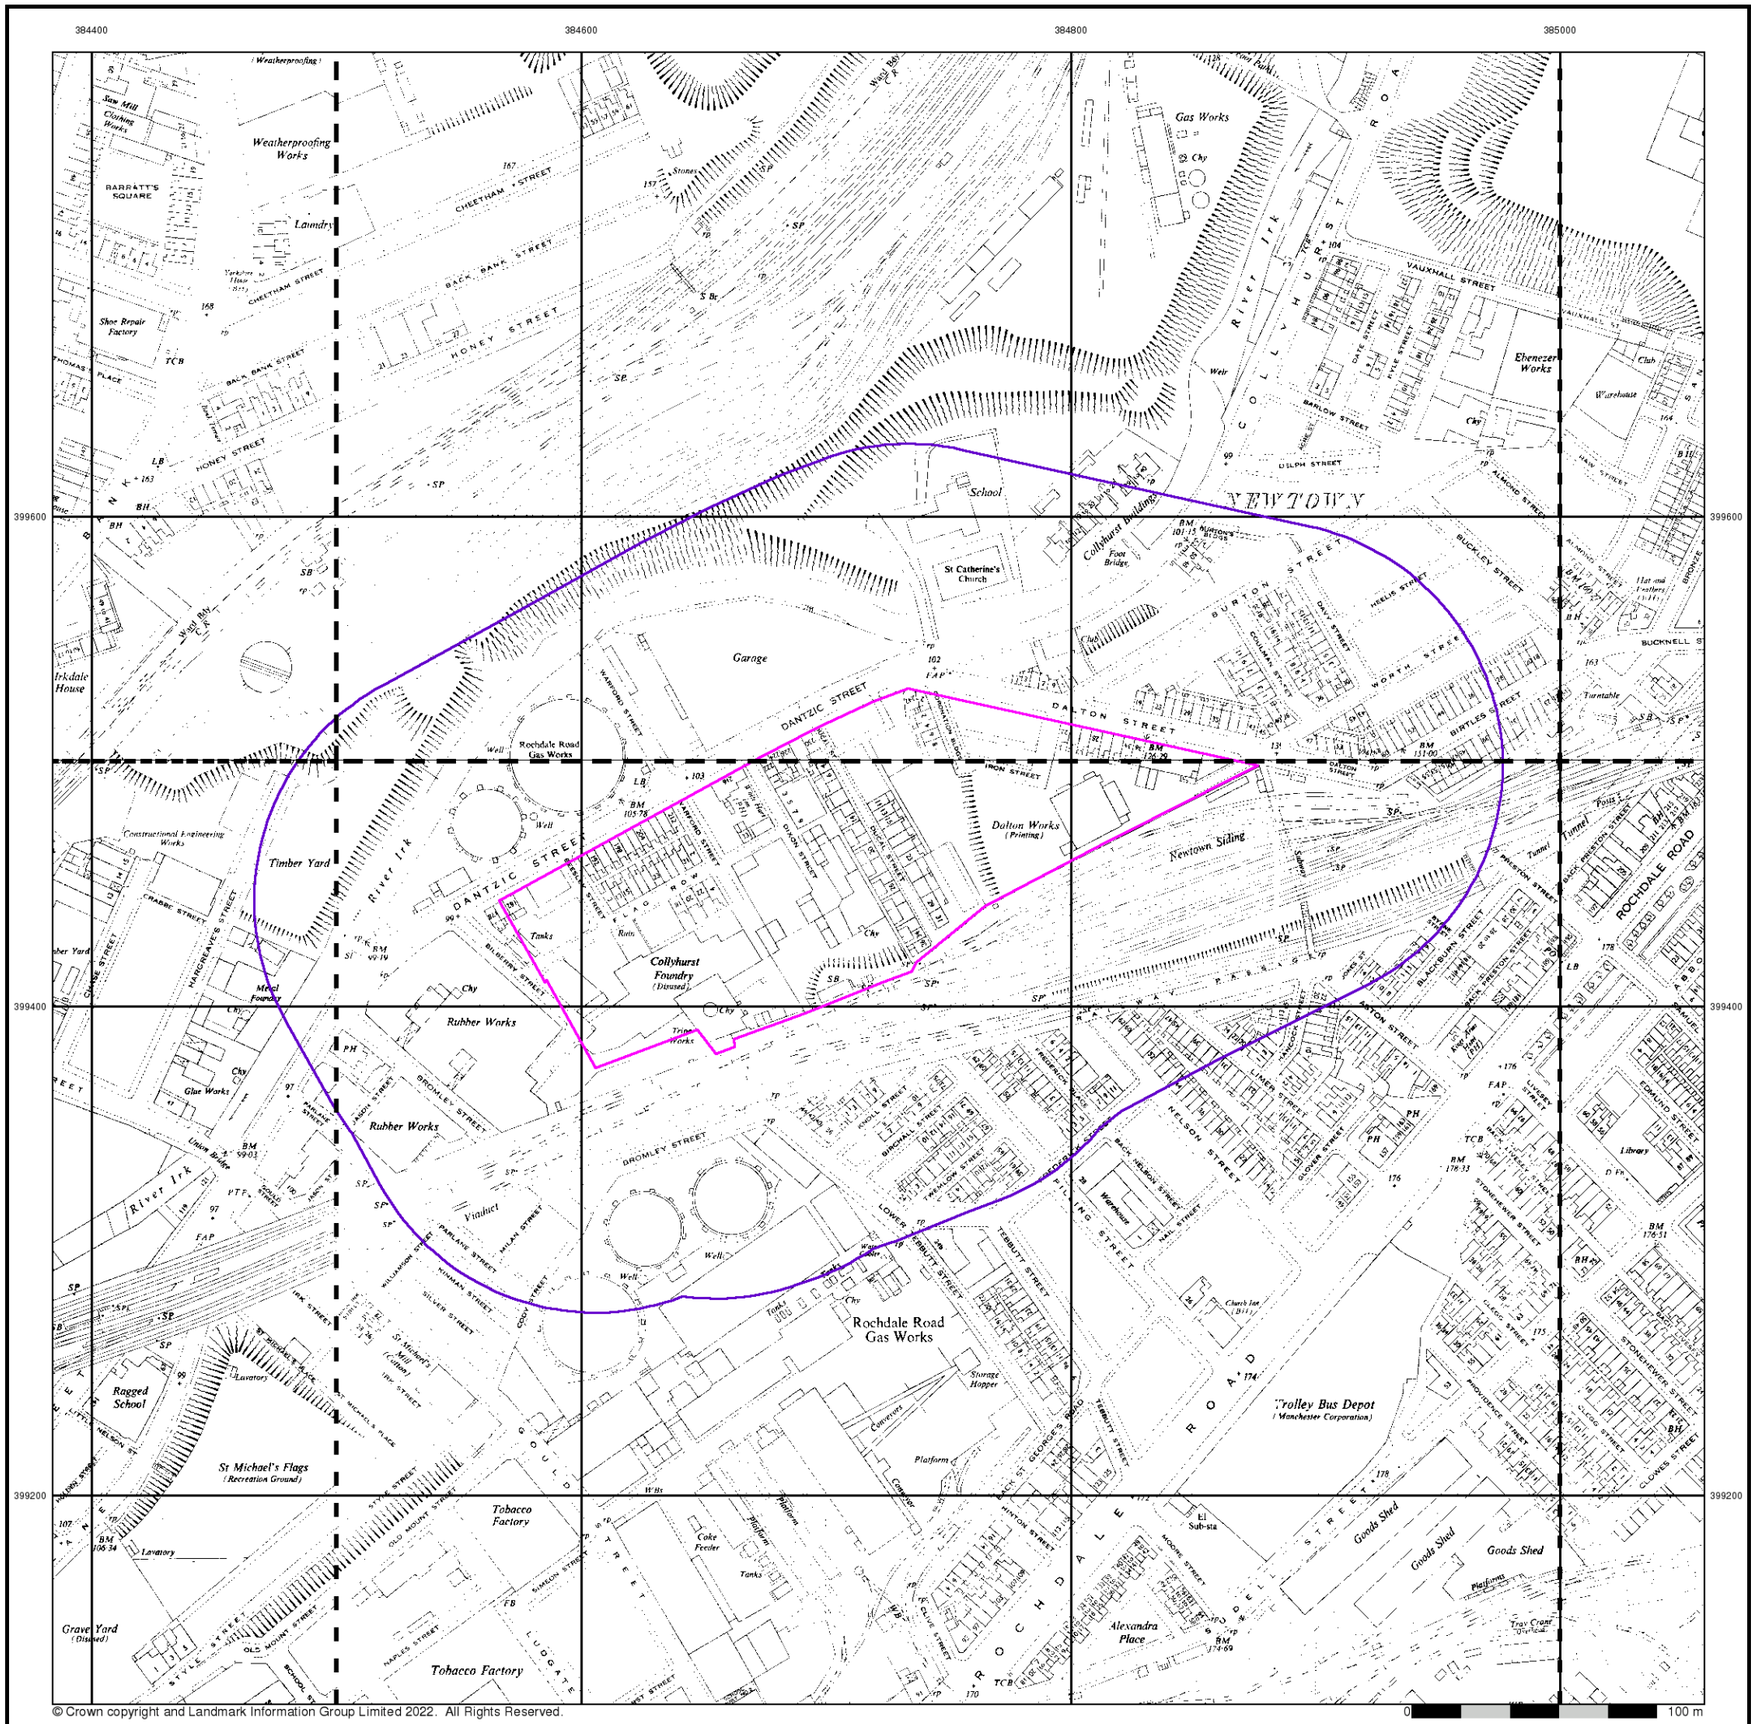

© Crown copyright and Landmark Information Group Limited 2022. All Rights Reserved.

RoC CONSULTING

Ordnance Survey Plan

Published 1952 - 1953


Source map scale - 1:1,250

The historical maps shown were reproduced from maps predominantly held at the scale adopted for England, Wales and Scotland in the 1840`s. In 1854 the 1:2,500 scale was adopted for mapping urban areas and by 1896 it covered the whole of what were considered to be the cultivated parts of Great Britain. The published date given below is often some years later than the surveyed date. Before 1938, all OS maps were based on the Cassini Projection, with independent surveys of a single county or group of counties, giving rise to significant inaccuracies in outlying areas.

Map Name(s) and Date(s)

SJ8499NW 1952 1:1,250	SJ8499NE 1952 1:1,250	SJ8599NW 1953 1:1,250
SJ8499SW 1952 1:1,250	SJ8499SE 1952 1:1,250	SJ8599SW 1952 1:1,250

Historical Map - Segment A13

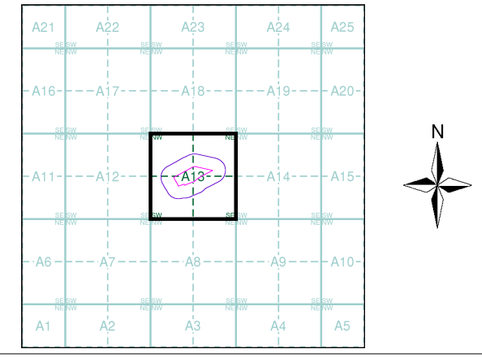


Order Details

Order Number:	294034025_1_1
Customer Ref:	4328
National Grid Reference:	384720, 399460
Slice:	A
Site Area (Ha):	2.3
Search Buffer (m):	100

Site Details

Site at 384690, 399470

Landmark INFORMATION GROUP
Tel: 0844 844 9952
Fax: 0844 844 9951
Web: www.envirocheck.co.uk

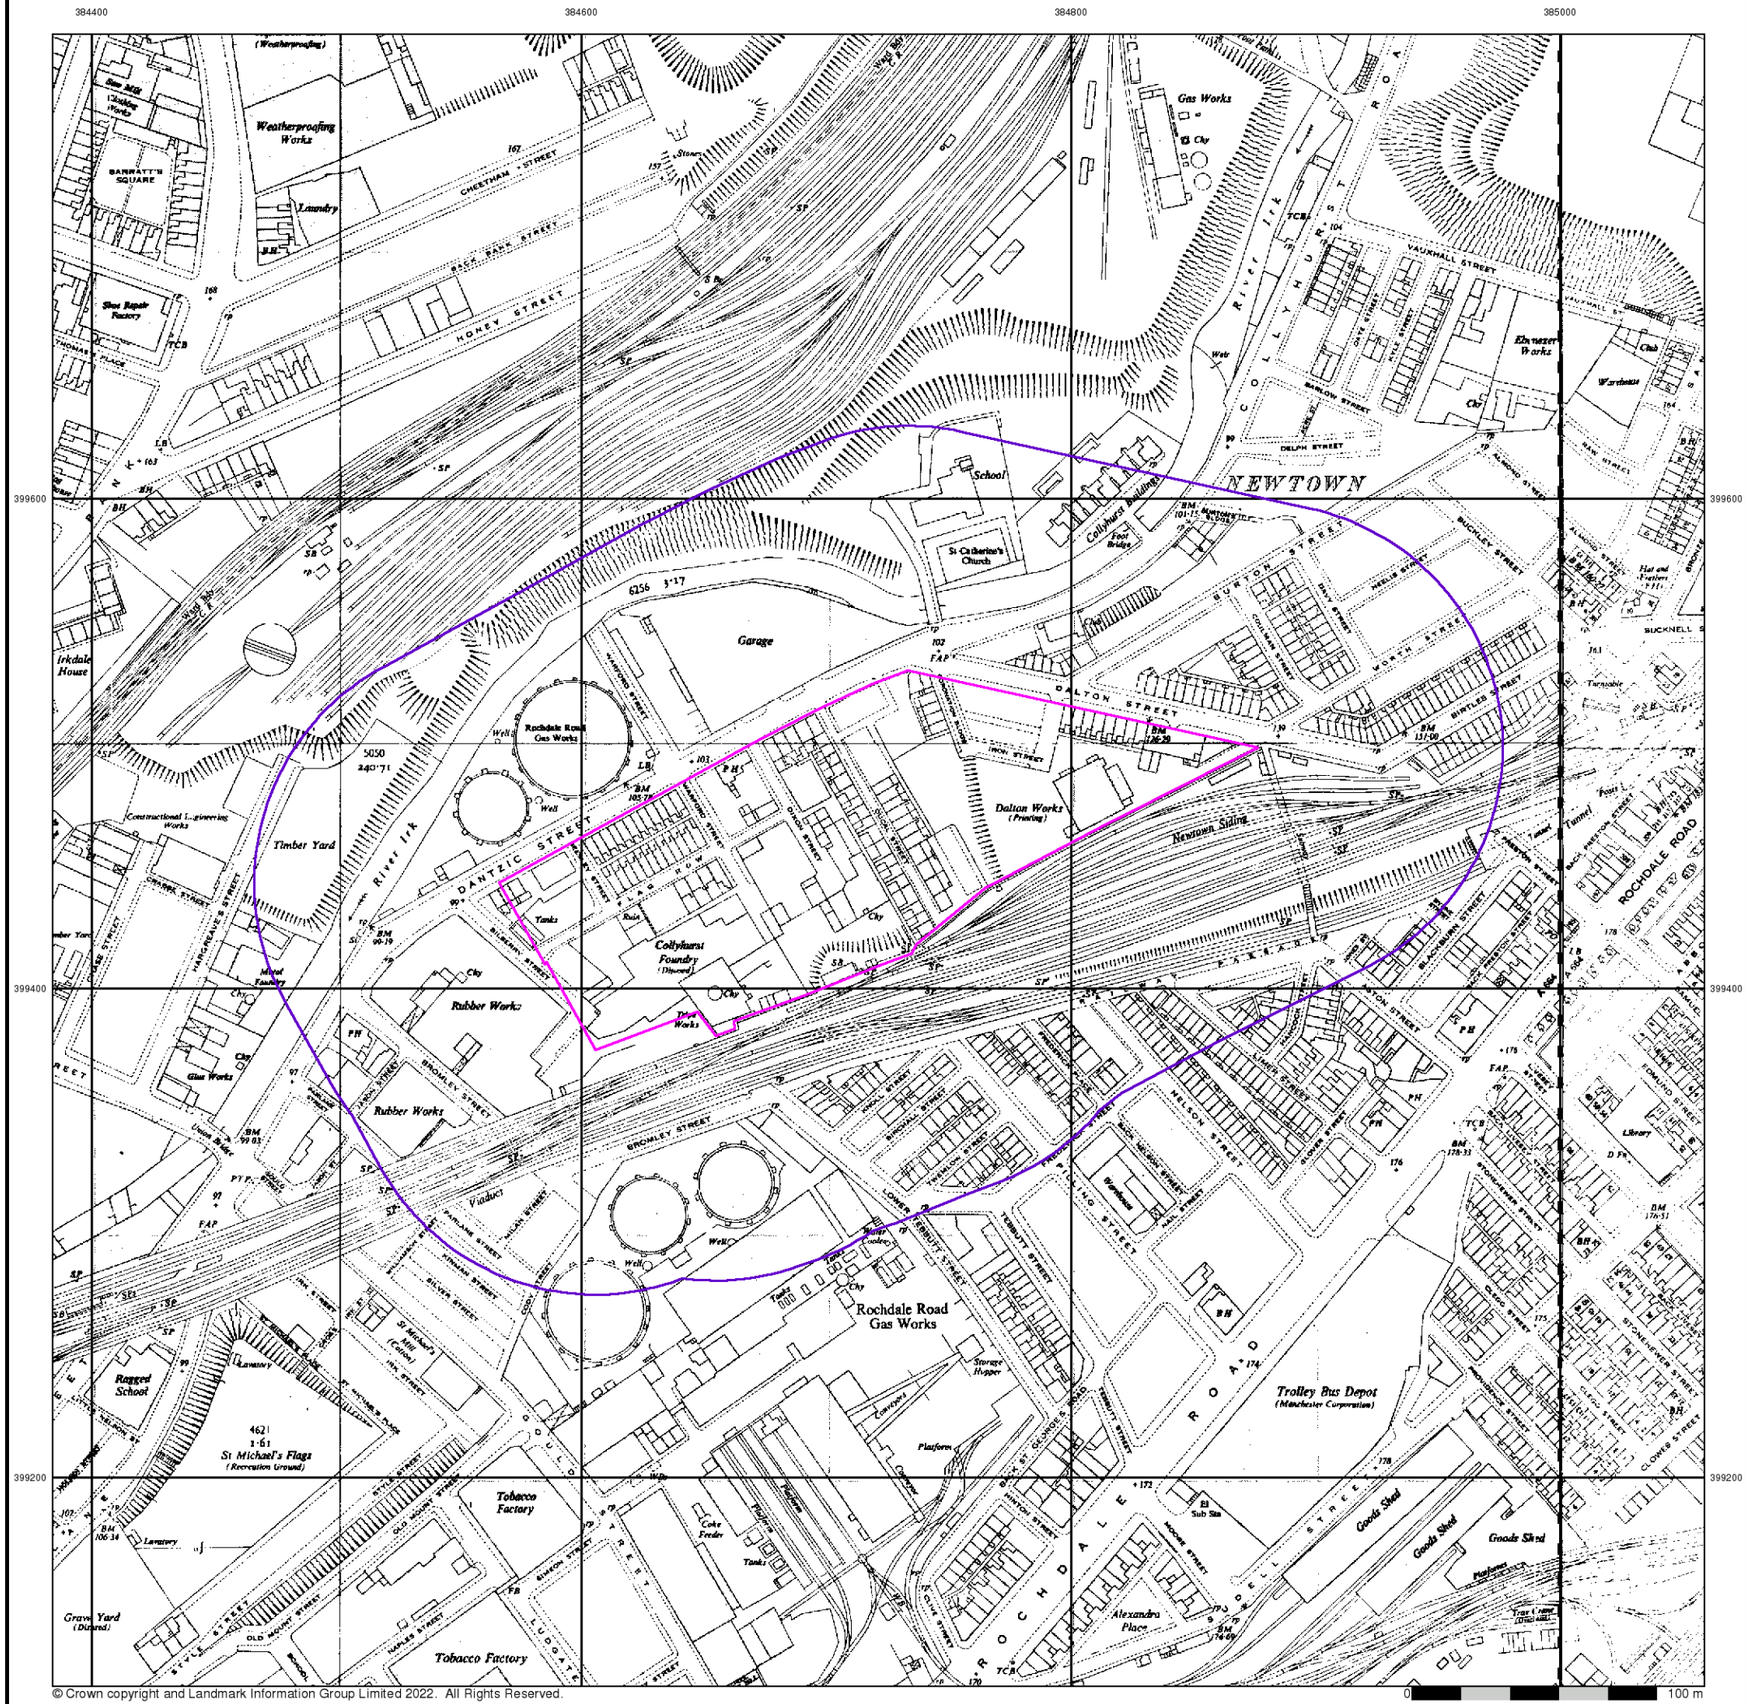

© Crown copyright and Landmark Information Group Limited 2022. All Rights Reserved.

RoC CONSULTING


Ordnance Survey Plan

Published 1953 - 1954


Source map scale - 1:2,500

The historical maps shown were reproduced from maps predominantly held at the scale adopted for England, Wales and Scotland in the 1840`s. In 1854 the 1:2,500 scale was adopted for mapping urban areas and by 1896 it covered the whole of what were considered to be the cultivated parts of Great Britain. The published date given below is often some years later than the surveyed date. Before 1938, all OS maps were based on the Cassini Projection, with independent surveys of a single county or group of counties, giving rise to significant inaccuracies in outlying areas.

Map Name(s) and Date(s)

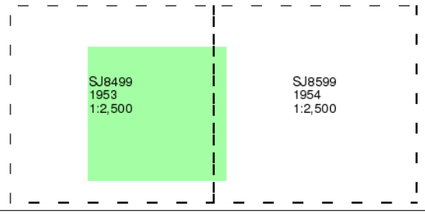

Historical Map - Segment A13

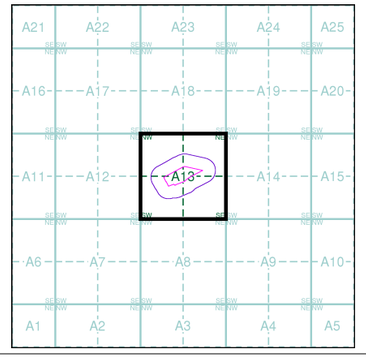


Order Details

Order Number:	294034025_1_1
Customer Ref:	4328
National Grid Reference:	384720, 399460
Slice:	A
Site Area (Ha):	2.3
Search Buffer (m):	100

Site Details

Site at 384690, 399470

Landmark INFORMATION GROUP
Tel: 0844 844 9952
Fax: 0844 844 9951
Web: www.envirocheck.co.uk

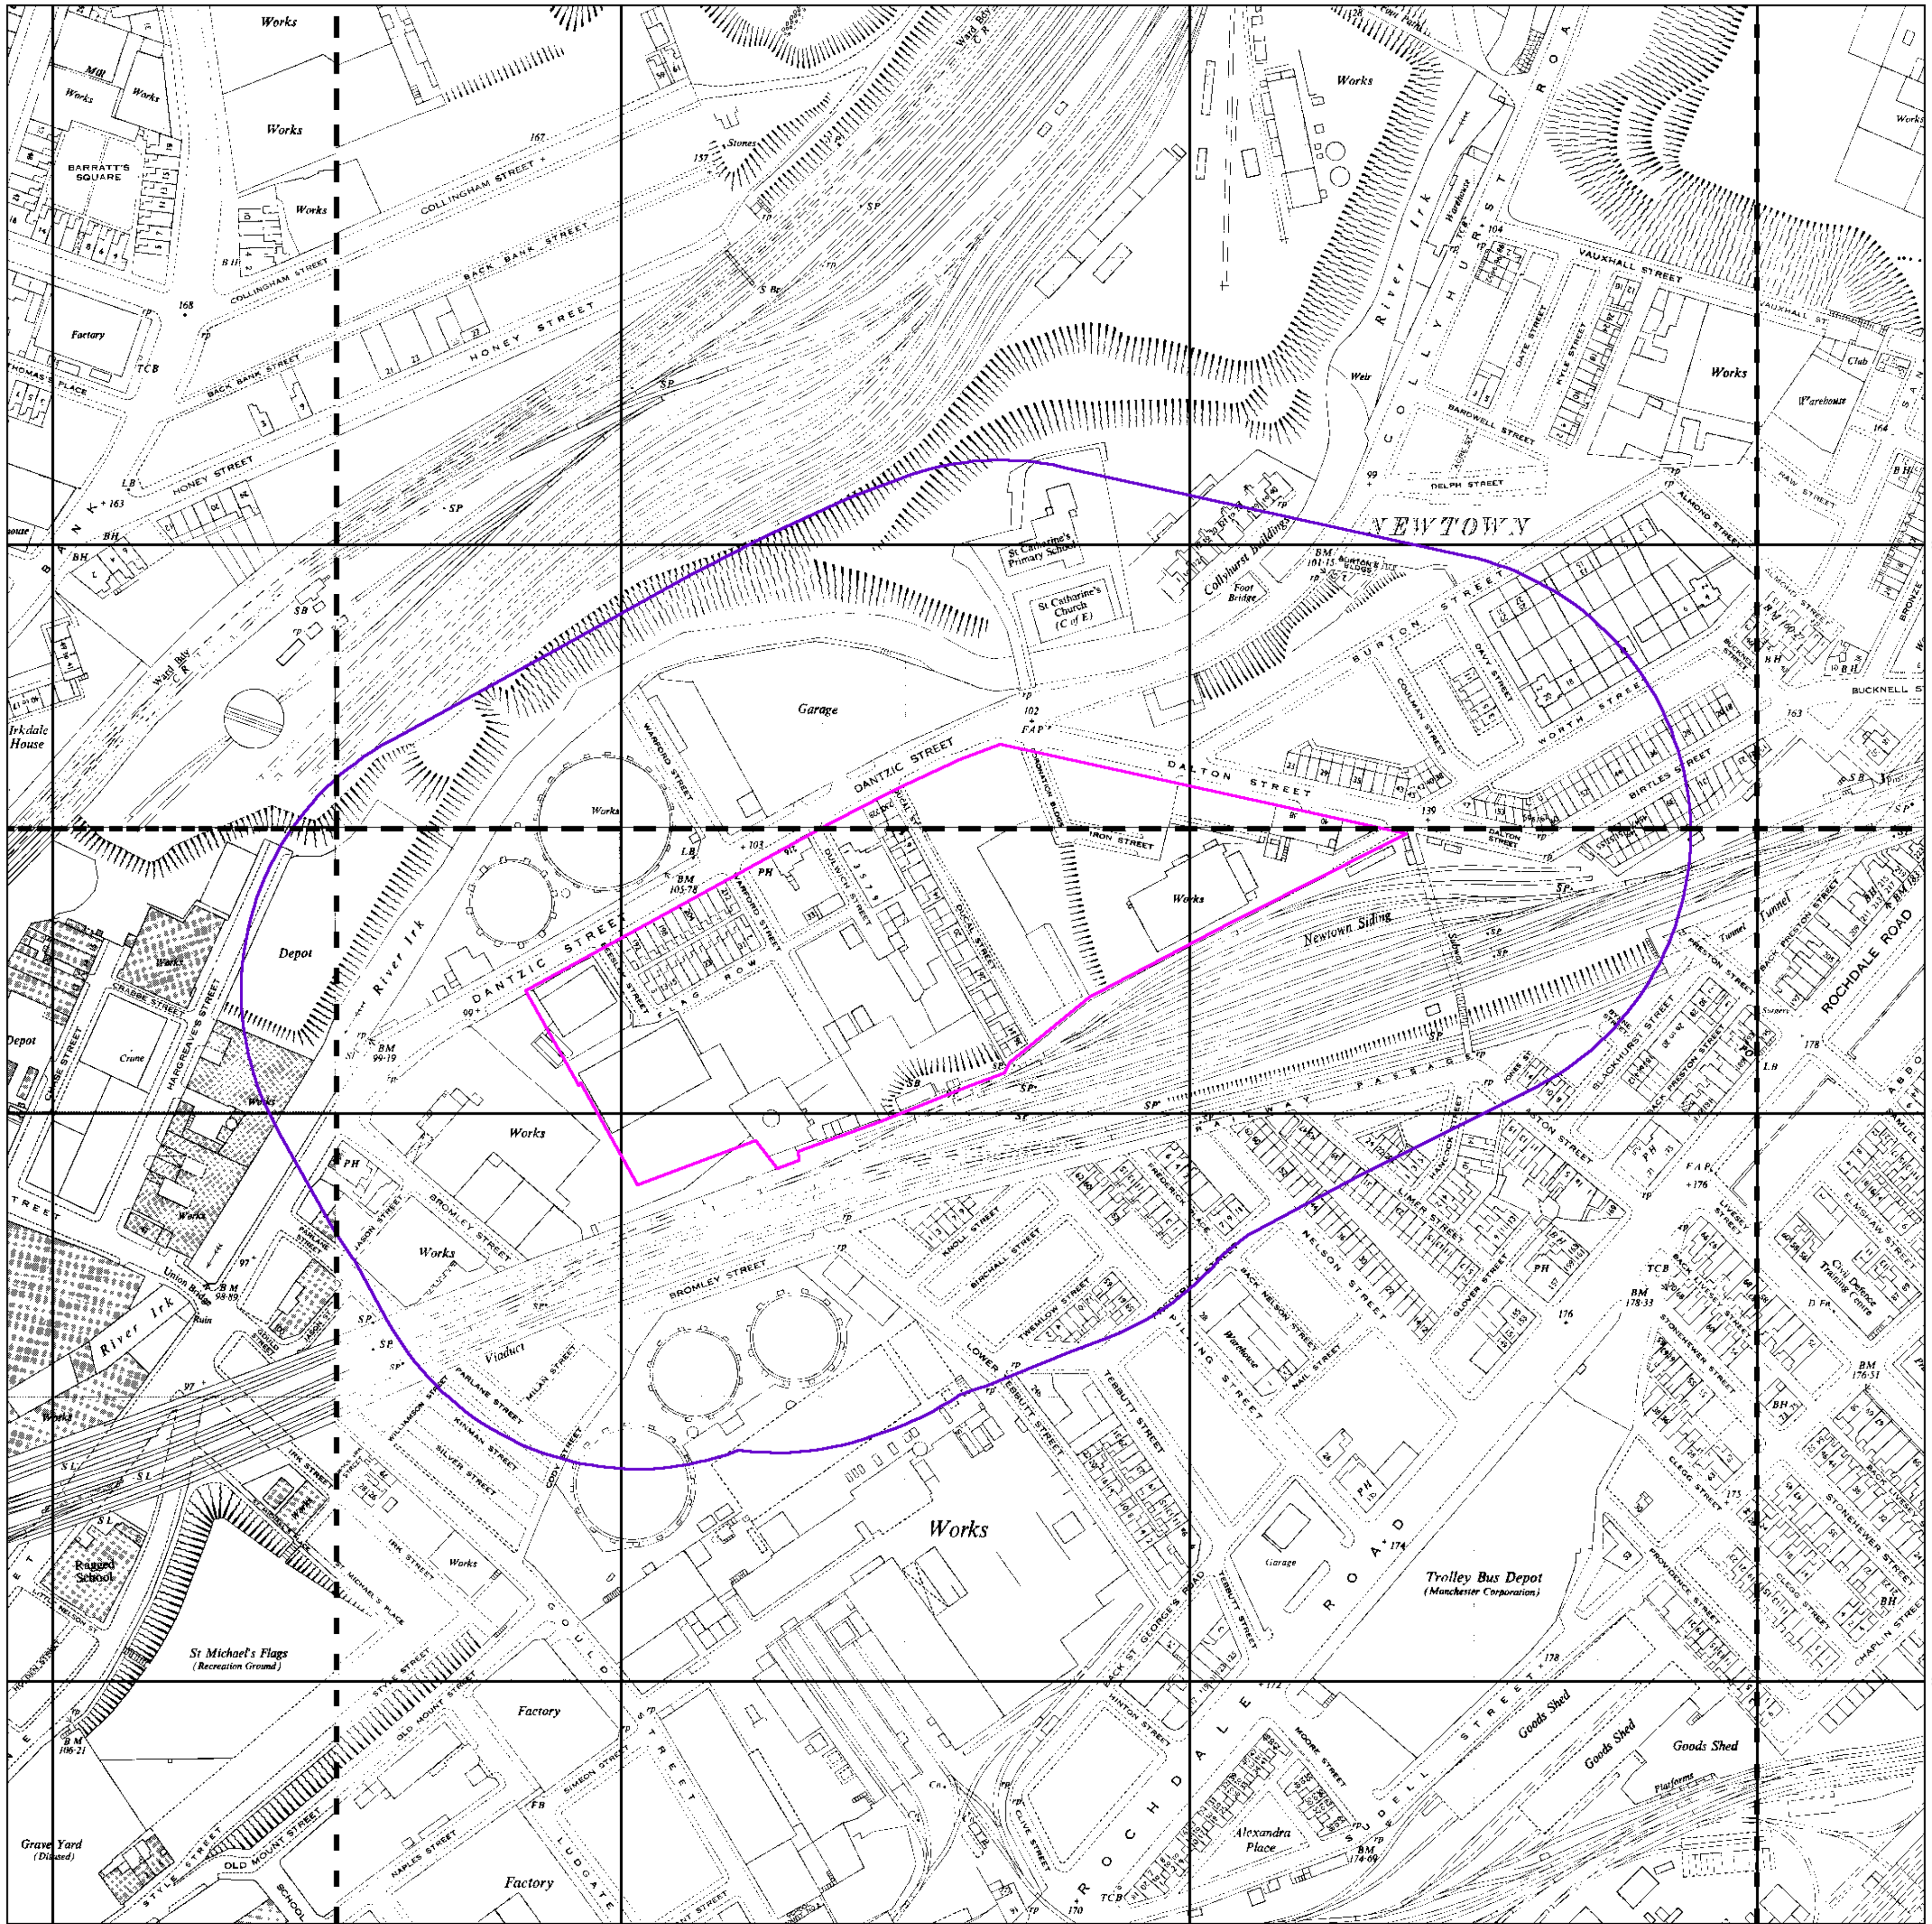

© Crown copyright and Landmark Information Group Limited 2022. All Rights Reserved.

Ordnance Survey Plan

Published 1958 - 1963


Source map scale - 1:1,250

The historical maps shown were reproduced from maps predominantly held at the scale adopted for England, Wales and Scotland in the 1840`s. In 1854 the 1:2,500 scale was adopted for mapping urban areas and by 1896 it covered the whole of what were considered to be the cultivated parts of Great Britain. The published date given below is often some years later than the surveyed date. Before 1938, all OS maps were based on the Cassini Projection, with independent surveys of a single county or group of counties, giving rise to significant inaccuracies in outlying areas.

Map Name(s) and Date(s)

SJ8499NW 1958 1:1,250	SJ8499NE 1958 1:1,250	SJ8599NW 1960 1:1,250
SJ8499SW 1963 1:1,250	SJ8499SE 1958 1:1,250	SJ8599SW 1960 1:1,250

Historical Map - Segment A13

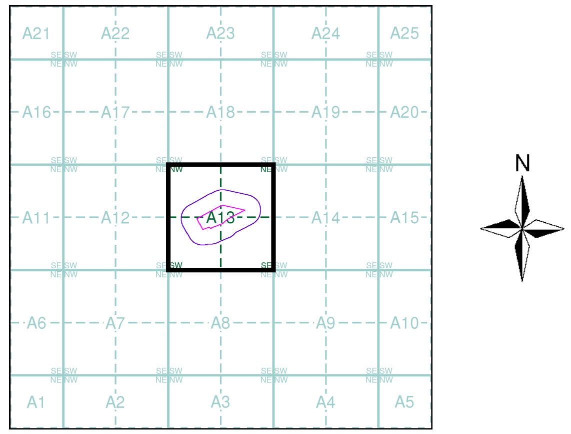


Order Details

Order Number: 294034025_1_1
Customer Ref: 4328
National Grid Reference: 384720, 399460
Slice: A
Site Area (Ha): 2.3
Search Buffer (m): 100

Site Details

Site at 384690, 399470

Tel: 0844 844 9952
Fax: 0844 844 9951
Web: www.envirocheck.co.uk

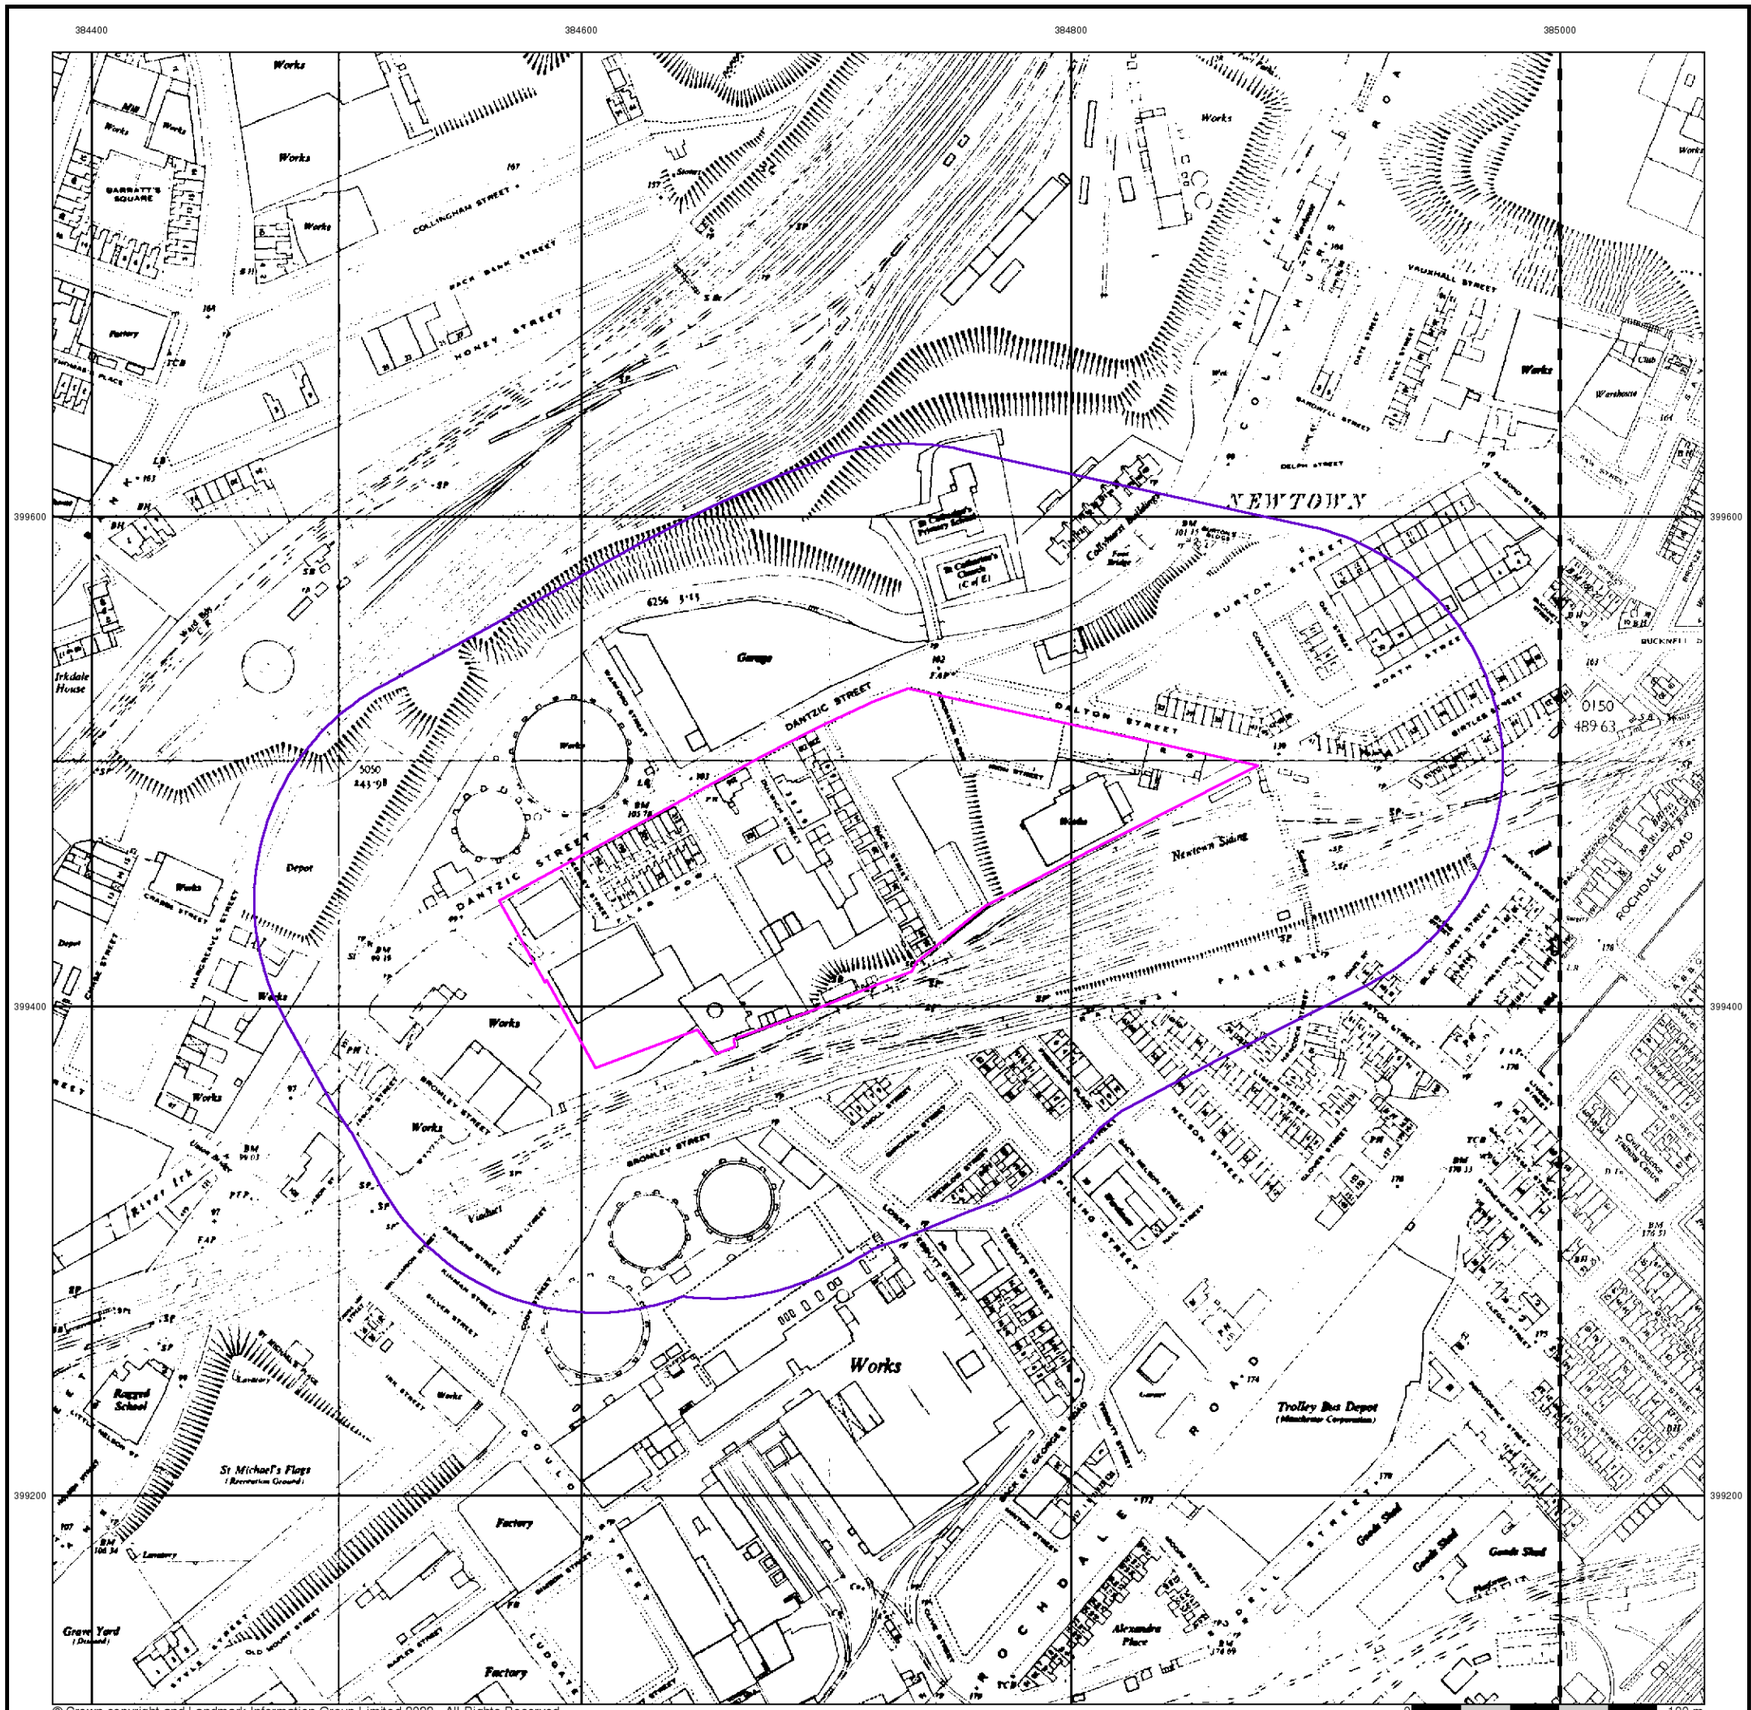

© Crown copyright and Landmark Information Group Limited 2022. All Rights Reserved.

RoC CONSULTING


Ordnance Survey Plan

Published 1959 - 1966


Source map scale - 1:2,500

The historical maps shown were reproduced from maps predominantly held at the scale adopted for England, Wales and Scotland in the 1840`s. In 1854 the 1:2,500 scale was adopted for mapping urban areas and by 1896 it covered the whole of what were considered to be the cultivated parts of Great Britain. The published date given below is often some years later than the surveyed date. Before 1938, all OS maps were based on the Cassini Projection, with independent surveys of a single county or group of counties, giving rise to significant inaccuracies in outlying areas.

Map Name(s) and Date(s)

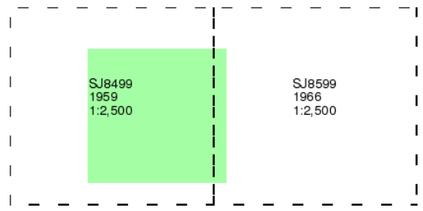

Historical Map - Segment A13

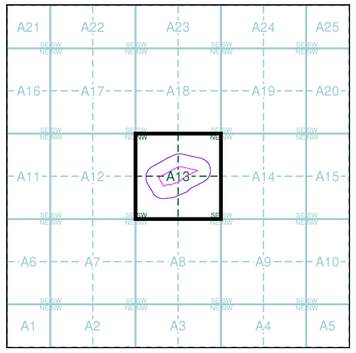


Order Details

Order Number:	294034025_1_1
Customer Ref:	4328
National Grid Reference:	384720, 399460
Slice:	A
Site Area (Ha):	2.3
Search Buffer (m):	100

Site Details

Site at 384690, 399470

Landmark INFORMATION GROUP
Tel: 0844 844 9952
Fax: 0844 844 9951
Web: www.envirocheck.co.uk

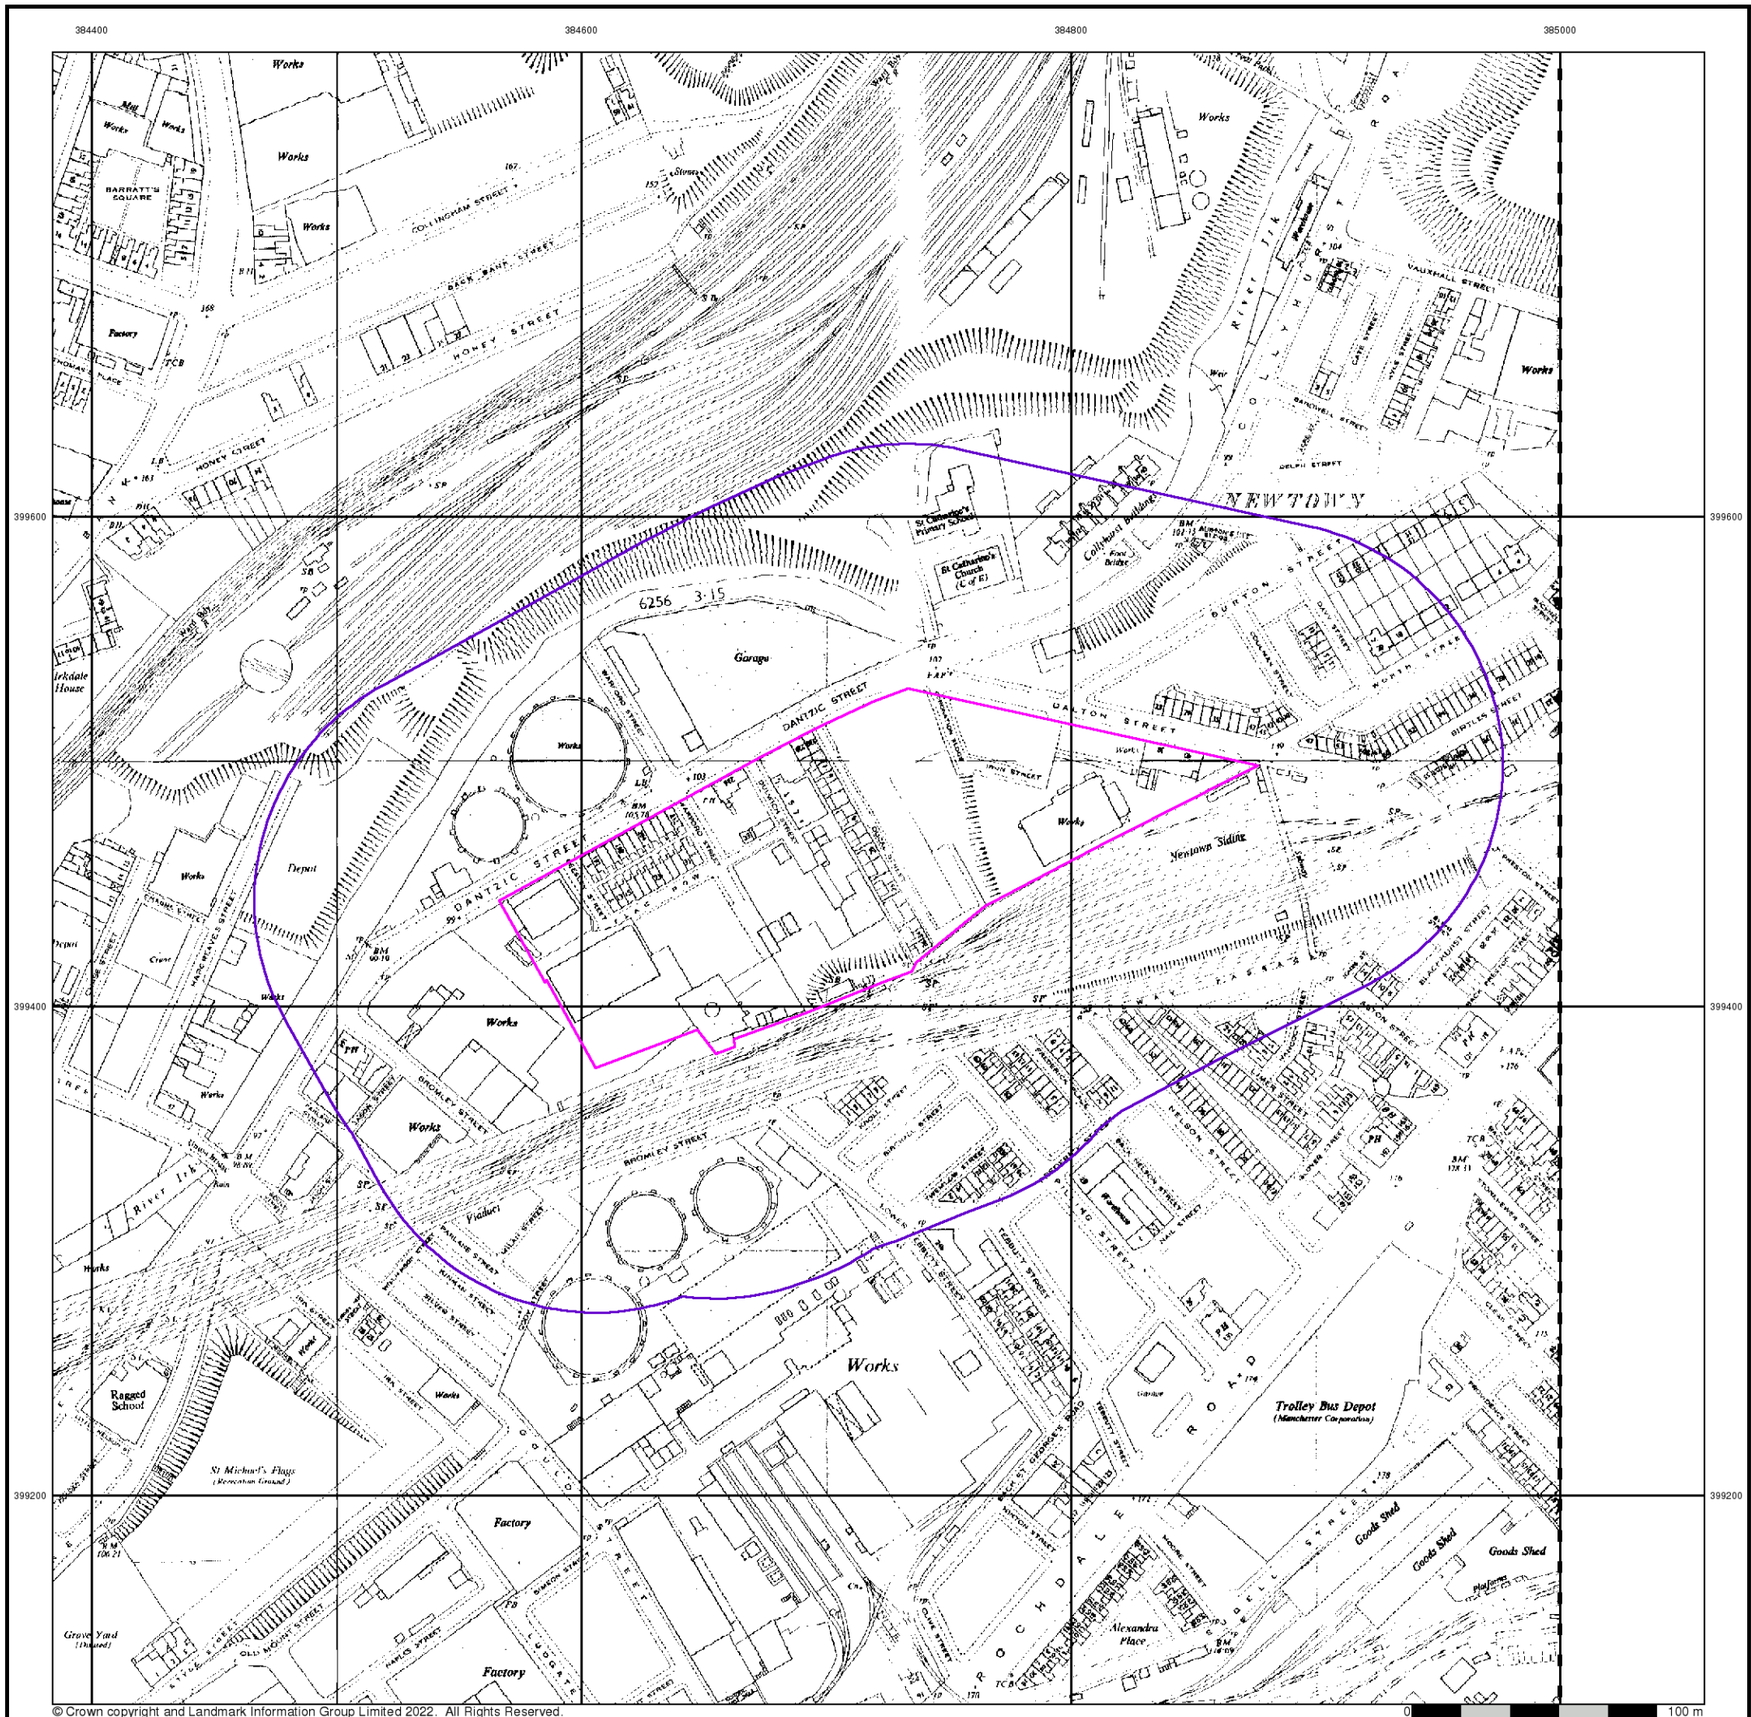


Ordnance Survey Plan

Published 1966


Source map scale - 1:2,500

The historical maps shown were reproduced from maps predominantly held at the scale adopted for England, Wales and Scotland in the 1840`s. In 1854 the 1:2,500 scale was adopted for mapping urban areas and by 1896 it covered the whole of what were considered to be the cultivated parts of Great Britain. The published date given below is often some years later than the surveyed date. Before 1938, all OS maps were based on the Cassini Projection, with independent surveys of a single county or group of counties, giving rise to significant inaccuracies in outlying areas.

Map Name(s) and Date(s)

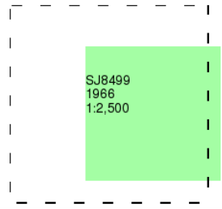

Historical Map - Segment A13

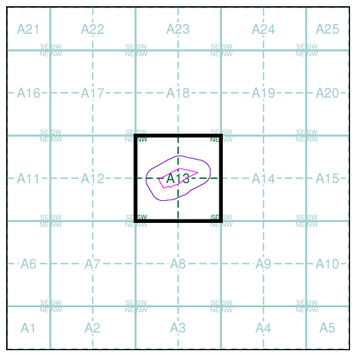


Order Details

Order Number:	294034025_1_1
Customer Ref:	4328
National Grid Reference:	384720, 399460
Slice:	A
Site Area (Ha):	2.3
Search Buffer (m):	100

Site Details

Site at 384690, 399470

Landmark INFORMATION GROUP
Tel: 0844 844 9952
Fax: 0844 844 9951
Web: www.envirocheck.co.uk

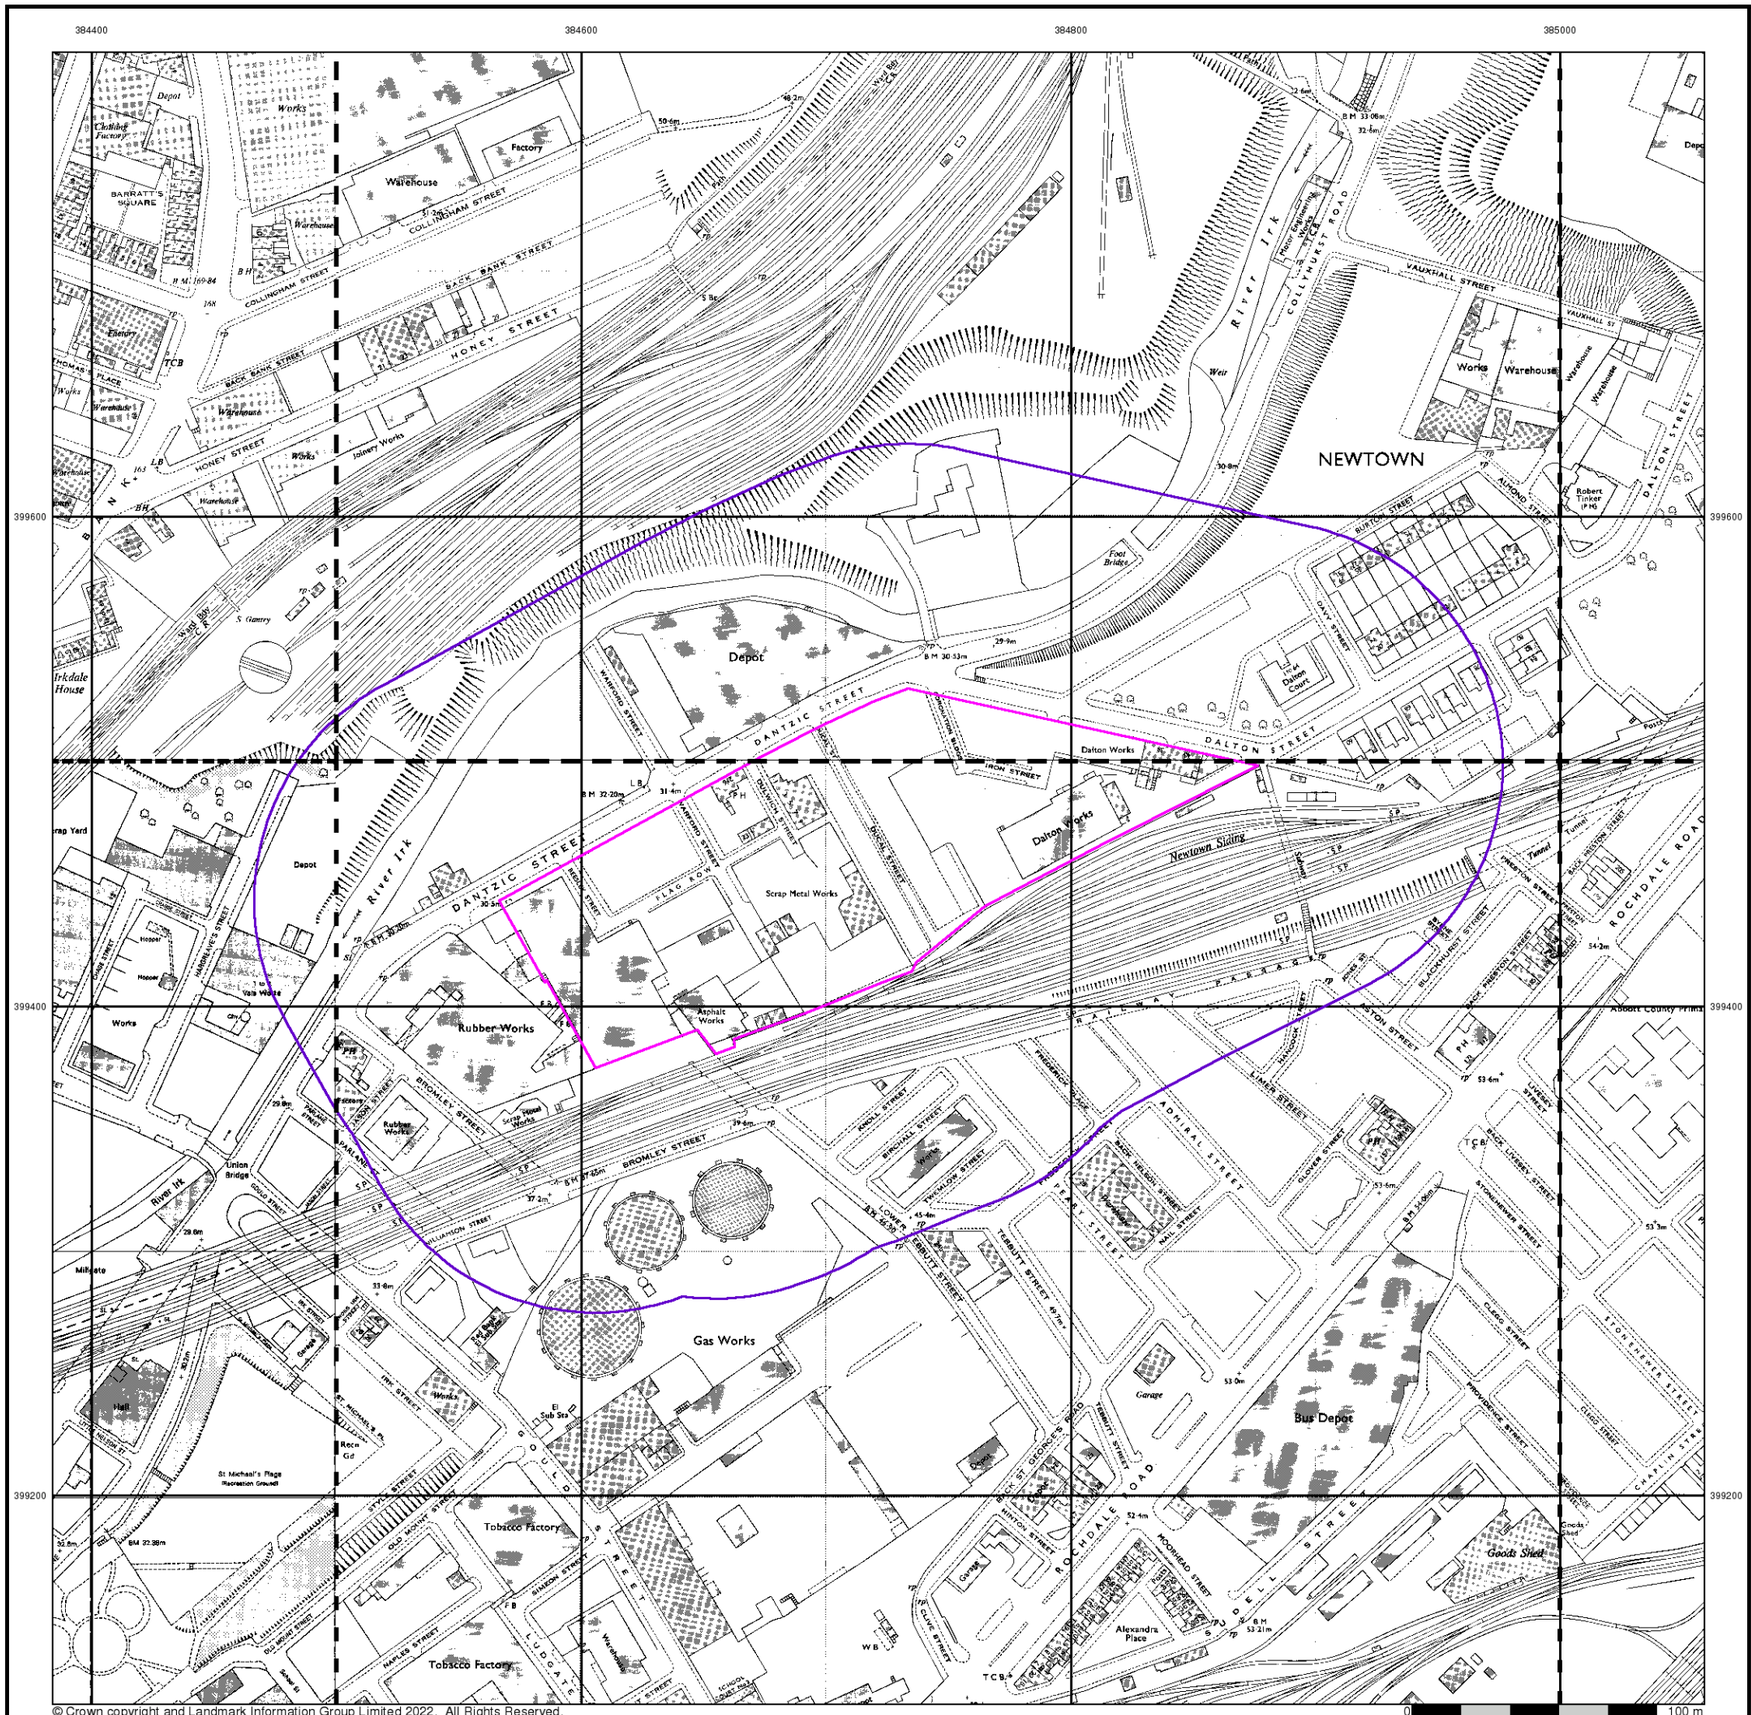

ROC CONSULTING

Ordnance Survey Plan

Published 1968 - 1990


Source map scale - 1:1,250

The historical maps shown were reproduced from maps predominantly held at the scale adopted for England, Wales and Scotland in the 1840`s. In 1854 the 1:2,500 scale was adopted for mapping urban areas and by 1896 it covered the whole of what were considered to be the cultivated parts of Great Britain. The published date given below is often some years later than the surveyed date. Before 1938, all OS maps were based on the Cassini Projection, with independent surveys of a single county or group of counties, giving rise to significant inaccuracies in outlying areas.

Map Name(s) and Date(s)

SJ8499NW 1968 1:1,250	SJ8499NE 1970 1:1,250	SJ8599NW 1970 1:1,250
SJ8499SW 1990 1:1,250	SJ8499SE 1970 1:1,250	SJ8599SW 1970 1:1,250

Historical Map - Segment A13

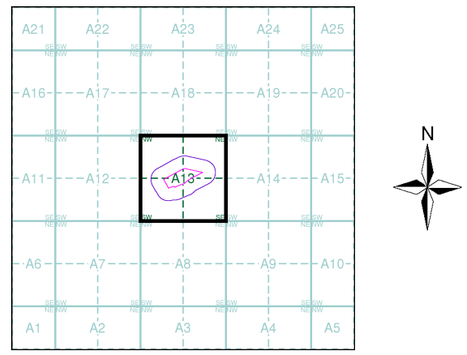


Order Details

Order Number:	294034025_1_1
Customer Ref:	4328
National Grid Reference:	384720, 399460
Slice:	A
Site Area (Ha):	2.3
Search Buffer (m):	100

Site Details

Site at 384690, 399470

Landmark INFORMATION GROUP
Tel: 0844 844 9952
Fax: 0844 844 9951
Web: www.envirocheck.co.uk

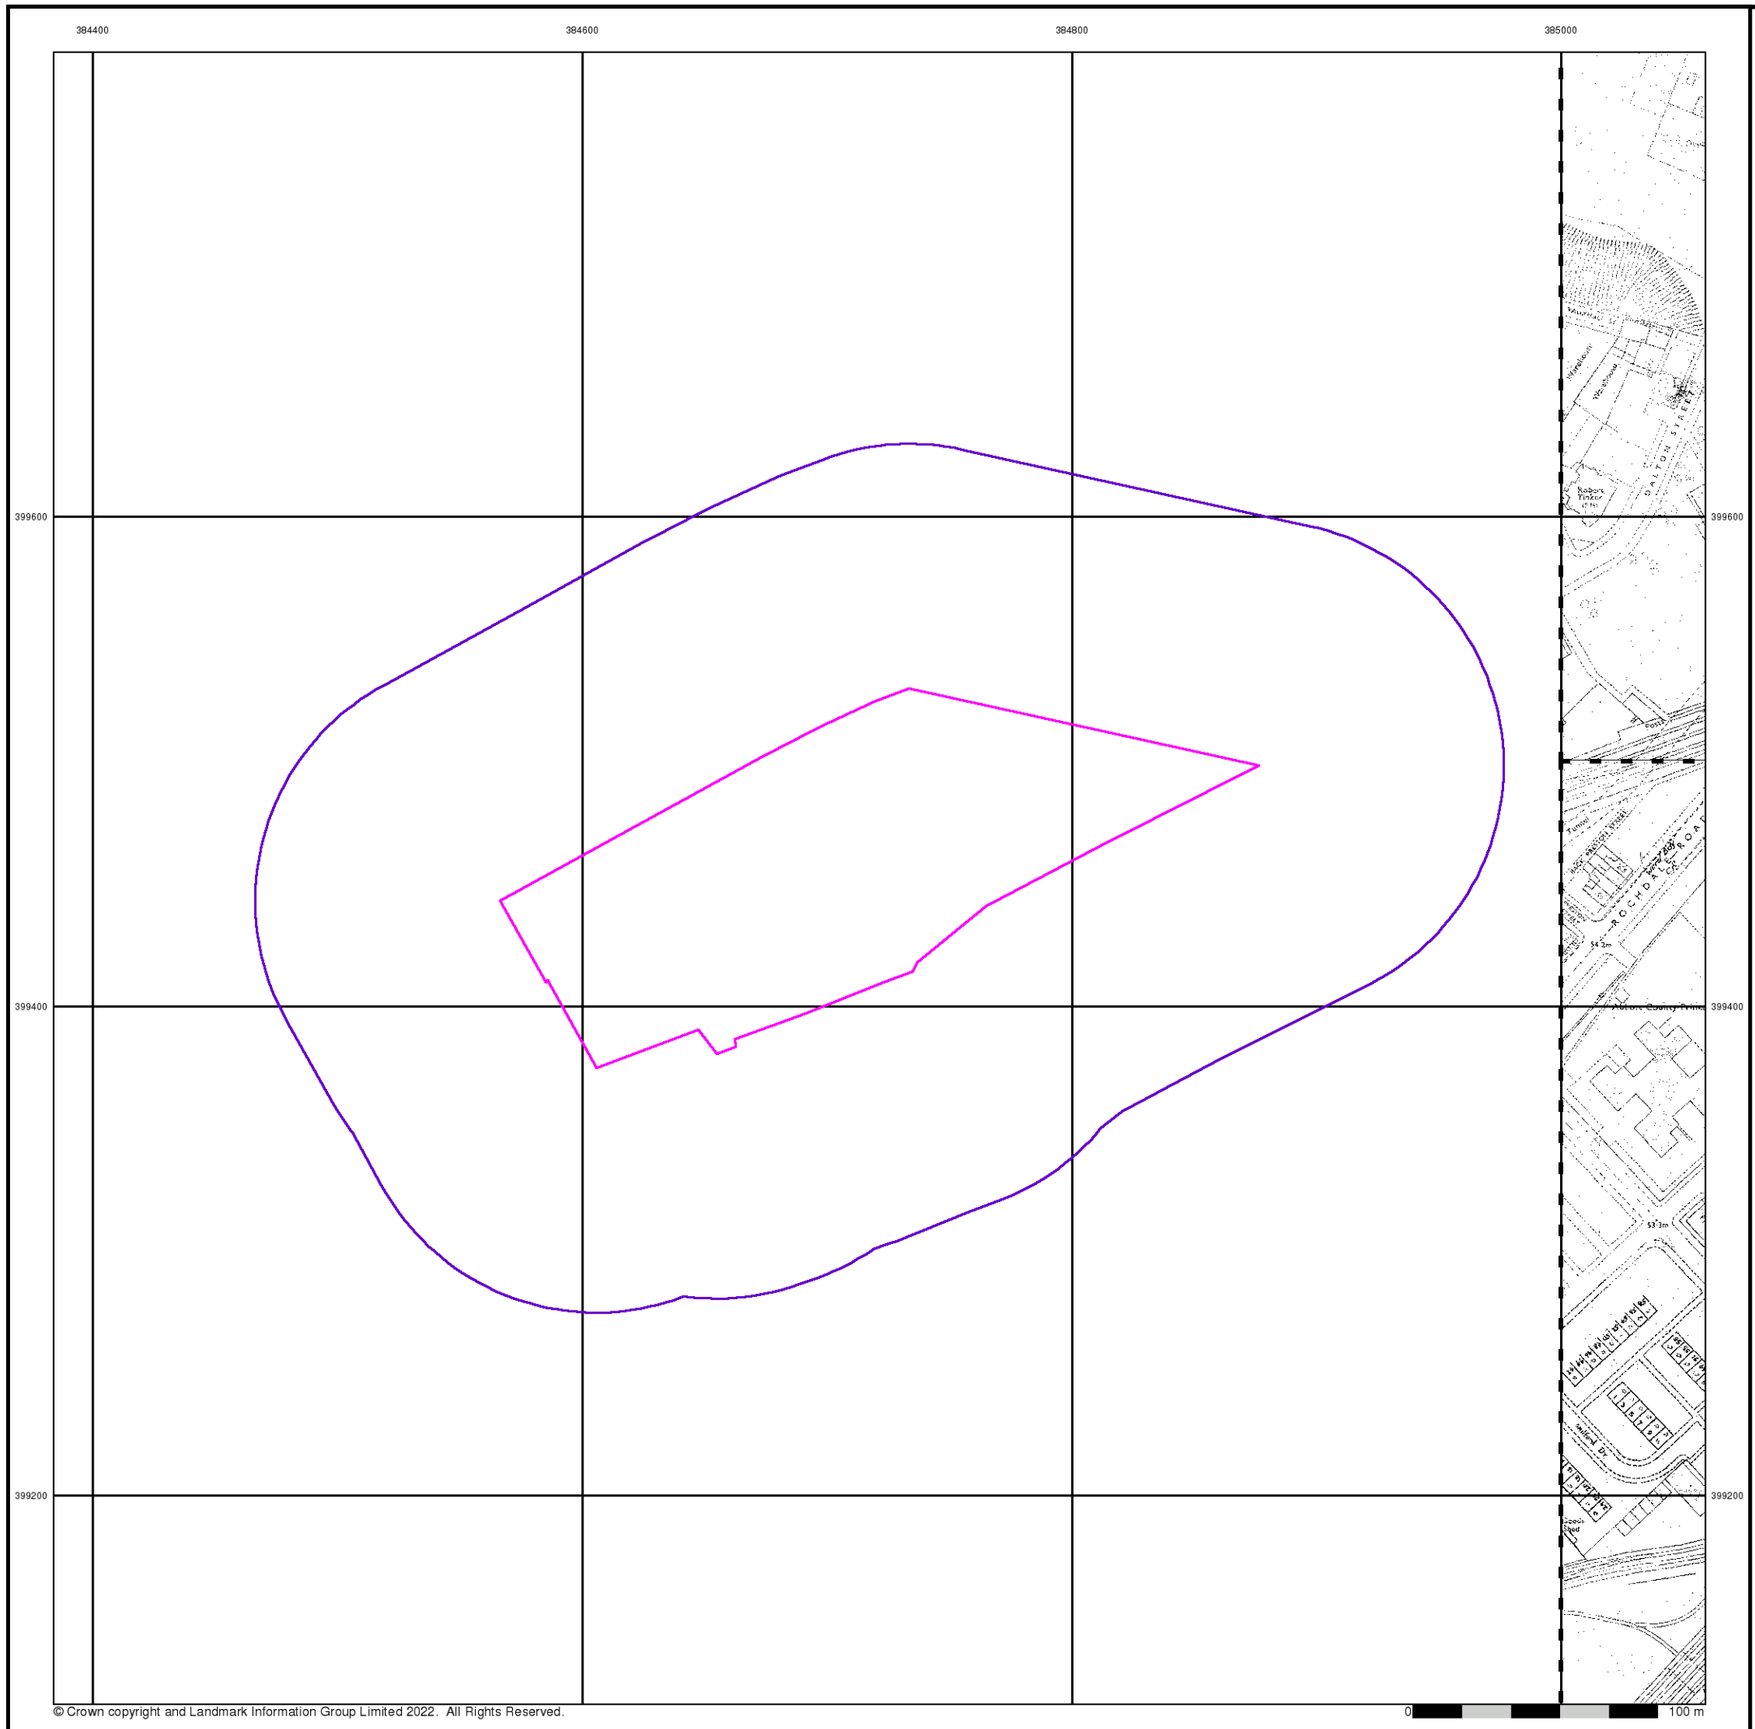

© Crown copyright and Landmark Information Group Limited 2022. All Rights Reserved.

RoC CONSULTING


Supply of Unpublished Survey Information

Published 1973


Source map scale - 1:1,250

SUSI maps (Supply of Unpublished Survey Information) were produced between 1972 and 1977, mainly for internal use at Ordnance Survey. These were more of a `work-in-progress' plan as they showed updates of individual areas on a map. These maps were unpublished, and they do not represent a single moment in time. They were produced at both 1:2,500 and 1:1,250 scales.

Map Name(s) and Date(s)

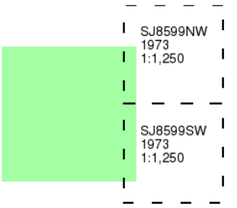

Historical Map - Segment A13

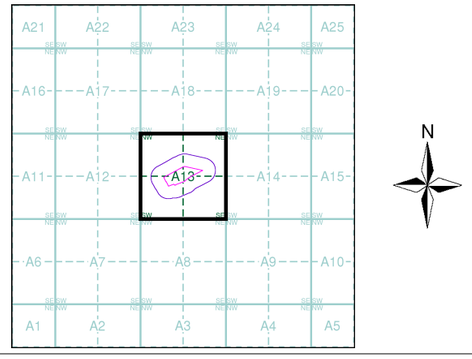


Order Details

Order Number:	294034025_1_1
Customer Ref:	4328
National Grid Reference:	384720, 399460
Slice:	A
Site Area (Ha):	2.3
Search Buffer (m):	100

Site Details

Site at 384690, 399470

Landmark INFORMATION GROUP
Tel: 0844 844 9952
Fax: 0844 844 9951
Web: www.envirocheck.co.uk

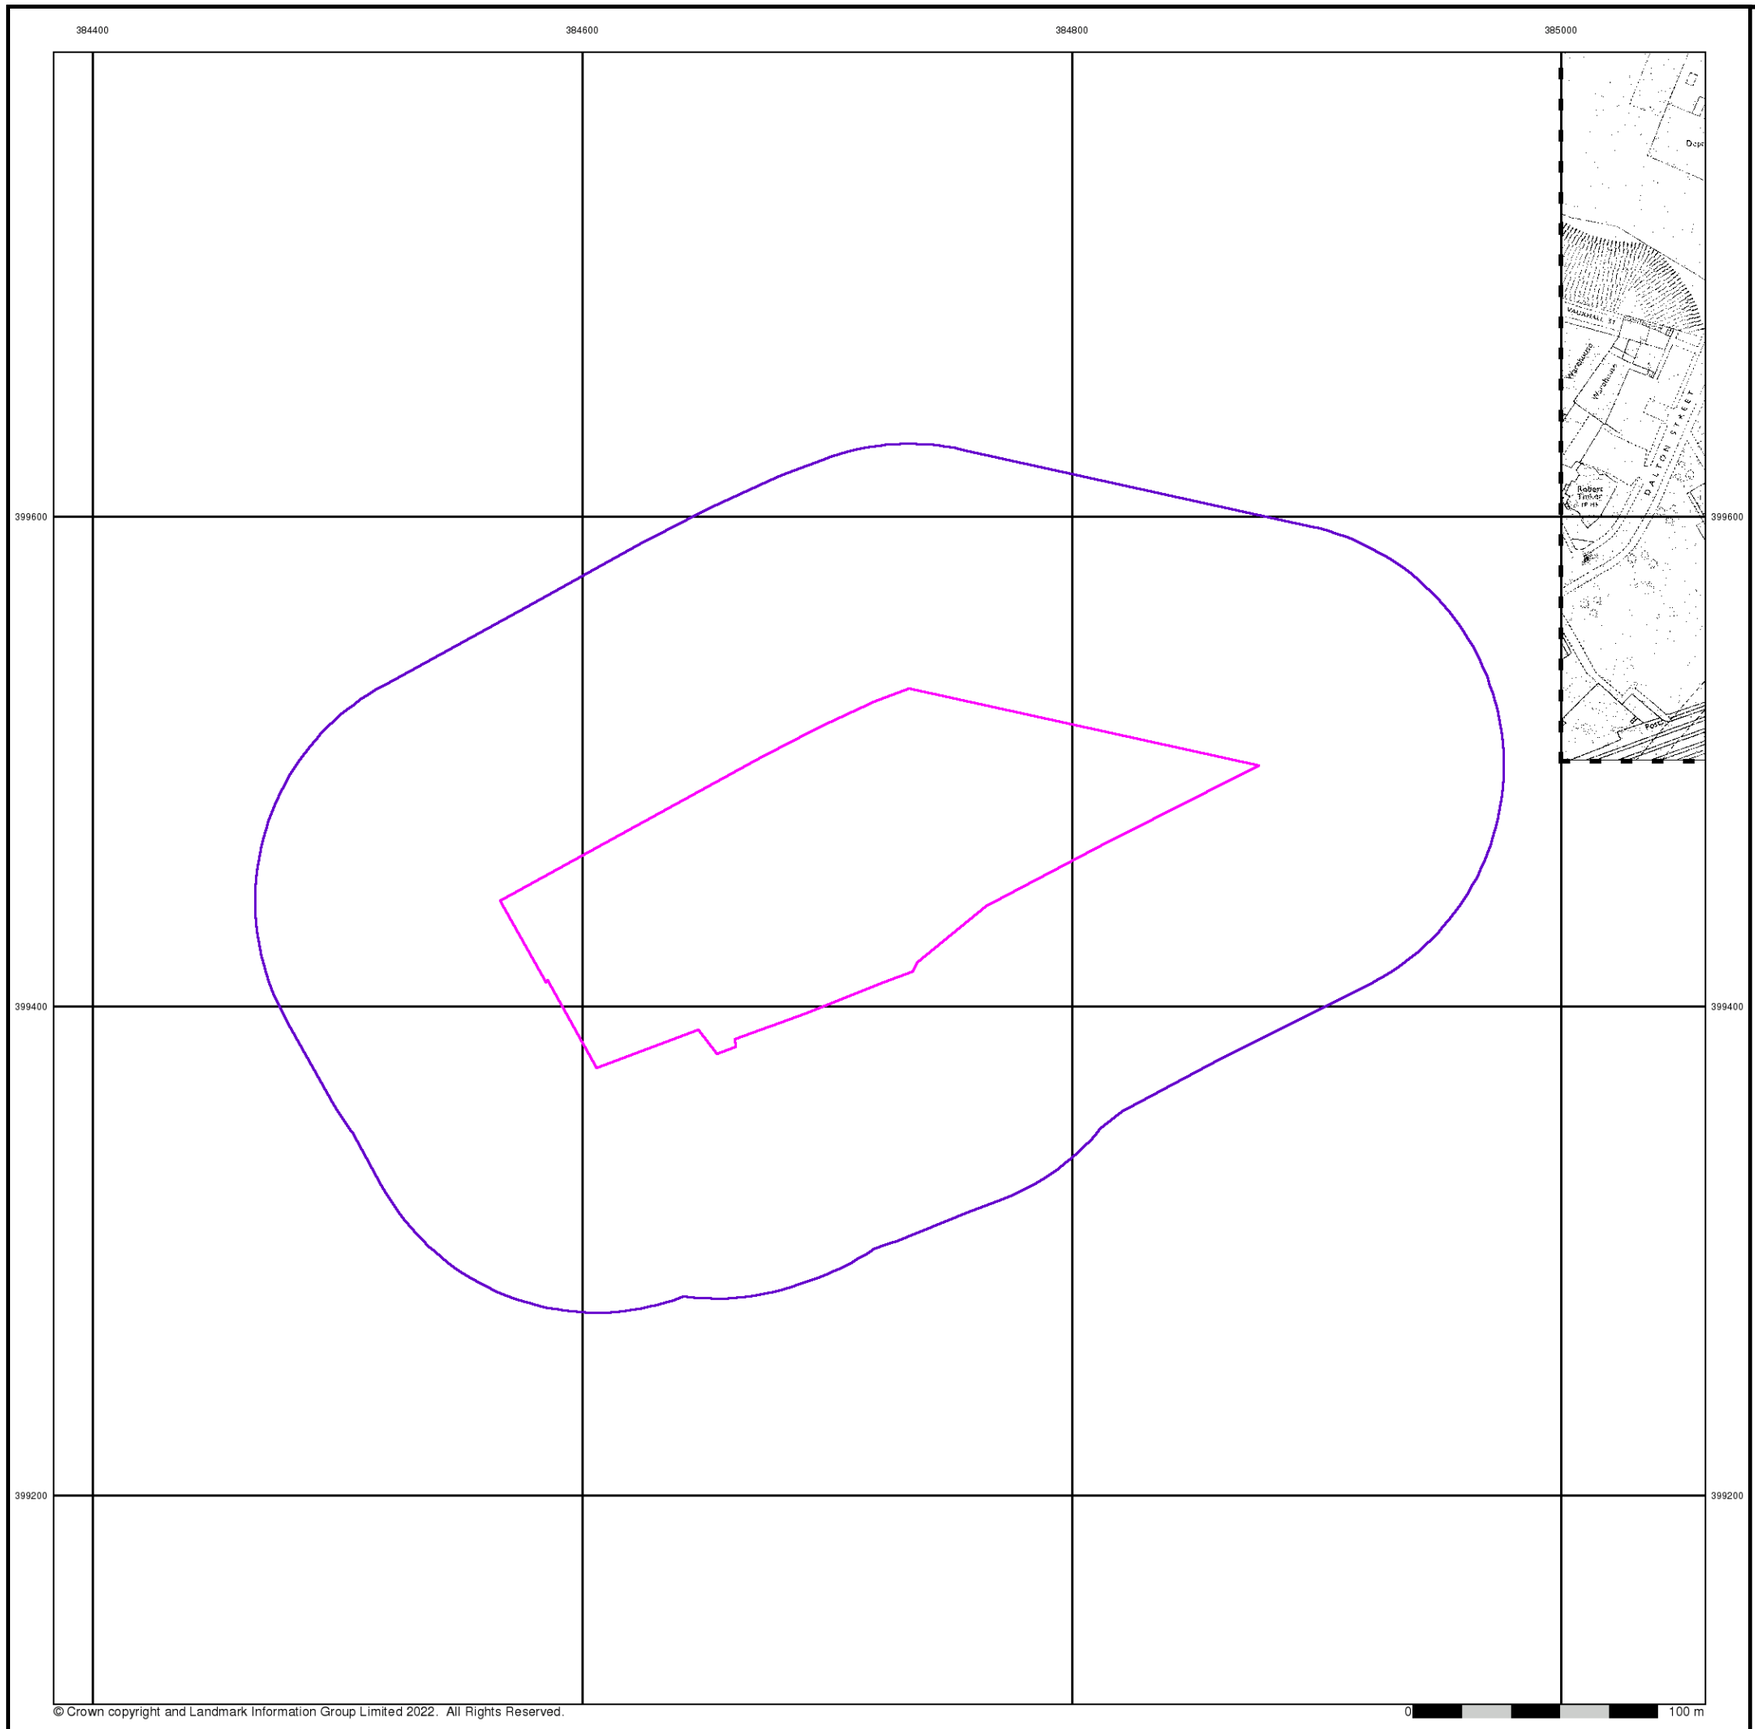

RoC CONSULTING


Supply of Unpublished Survey Information

Published 1975


Source map scale - 1:1,250

SUSI maps (Supply of Unpublished Survey Information) were produced between 1972 and 1977, mainly for internal use at Ordnance Survey. These were more of a `work-in-progress' plan as they showed updates of individual areas on a map. These maps were unpublished, and they do not represent a single moment in time. They were produced at both 1:2,500 and 1:1,250 scales.

Map Name(s) and Date(s)

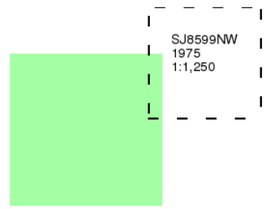

Historical Map - Segment A13

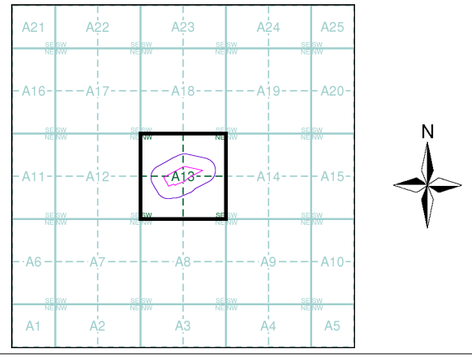


Order Details

Order Number:	294034025_1_1
Customer Ref:	4328
National Grid Reference:	384720, 399460
Slice:	A
Site Area (Ha):	2.3
Search Buffer (m):	100

Site Details

Site at 384690, 399470

Landmark INFORMATION GROUP
Tel: 0844 844 9952
Fax: 0844 844 9951
Web: www.envirocheck.co.uk

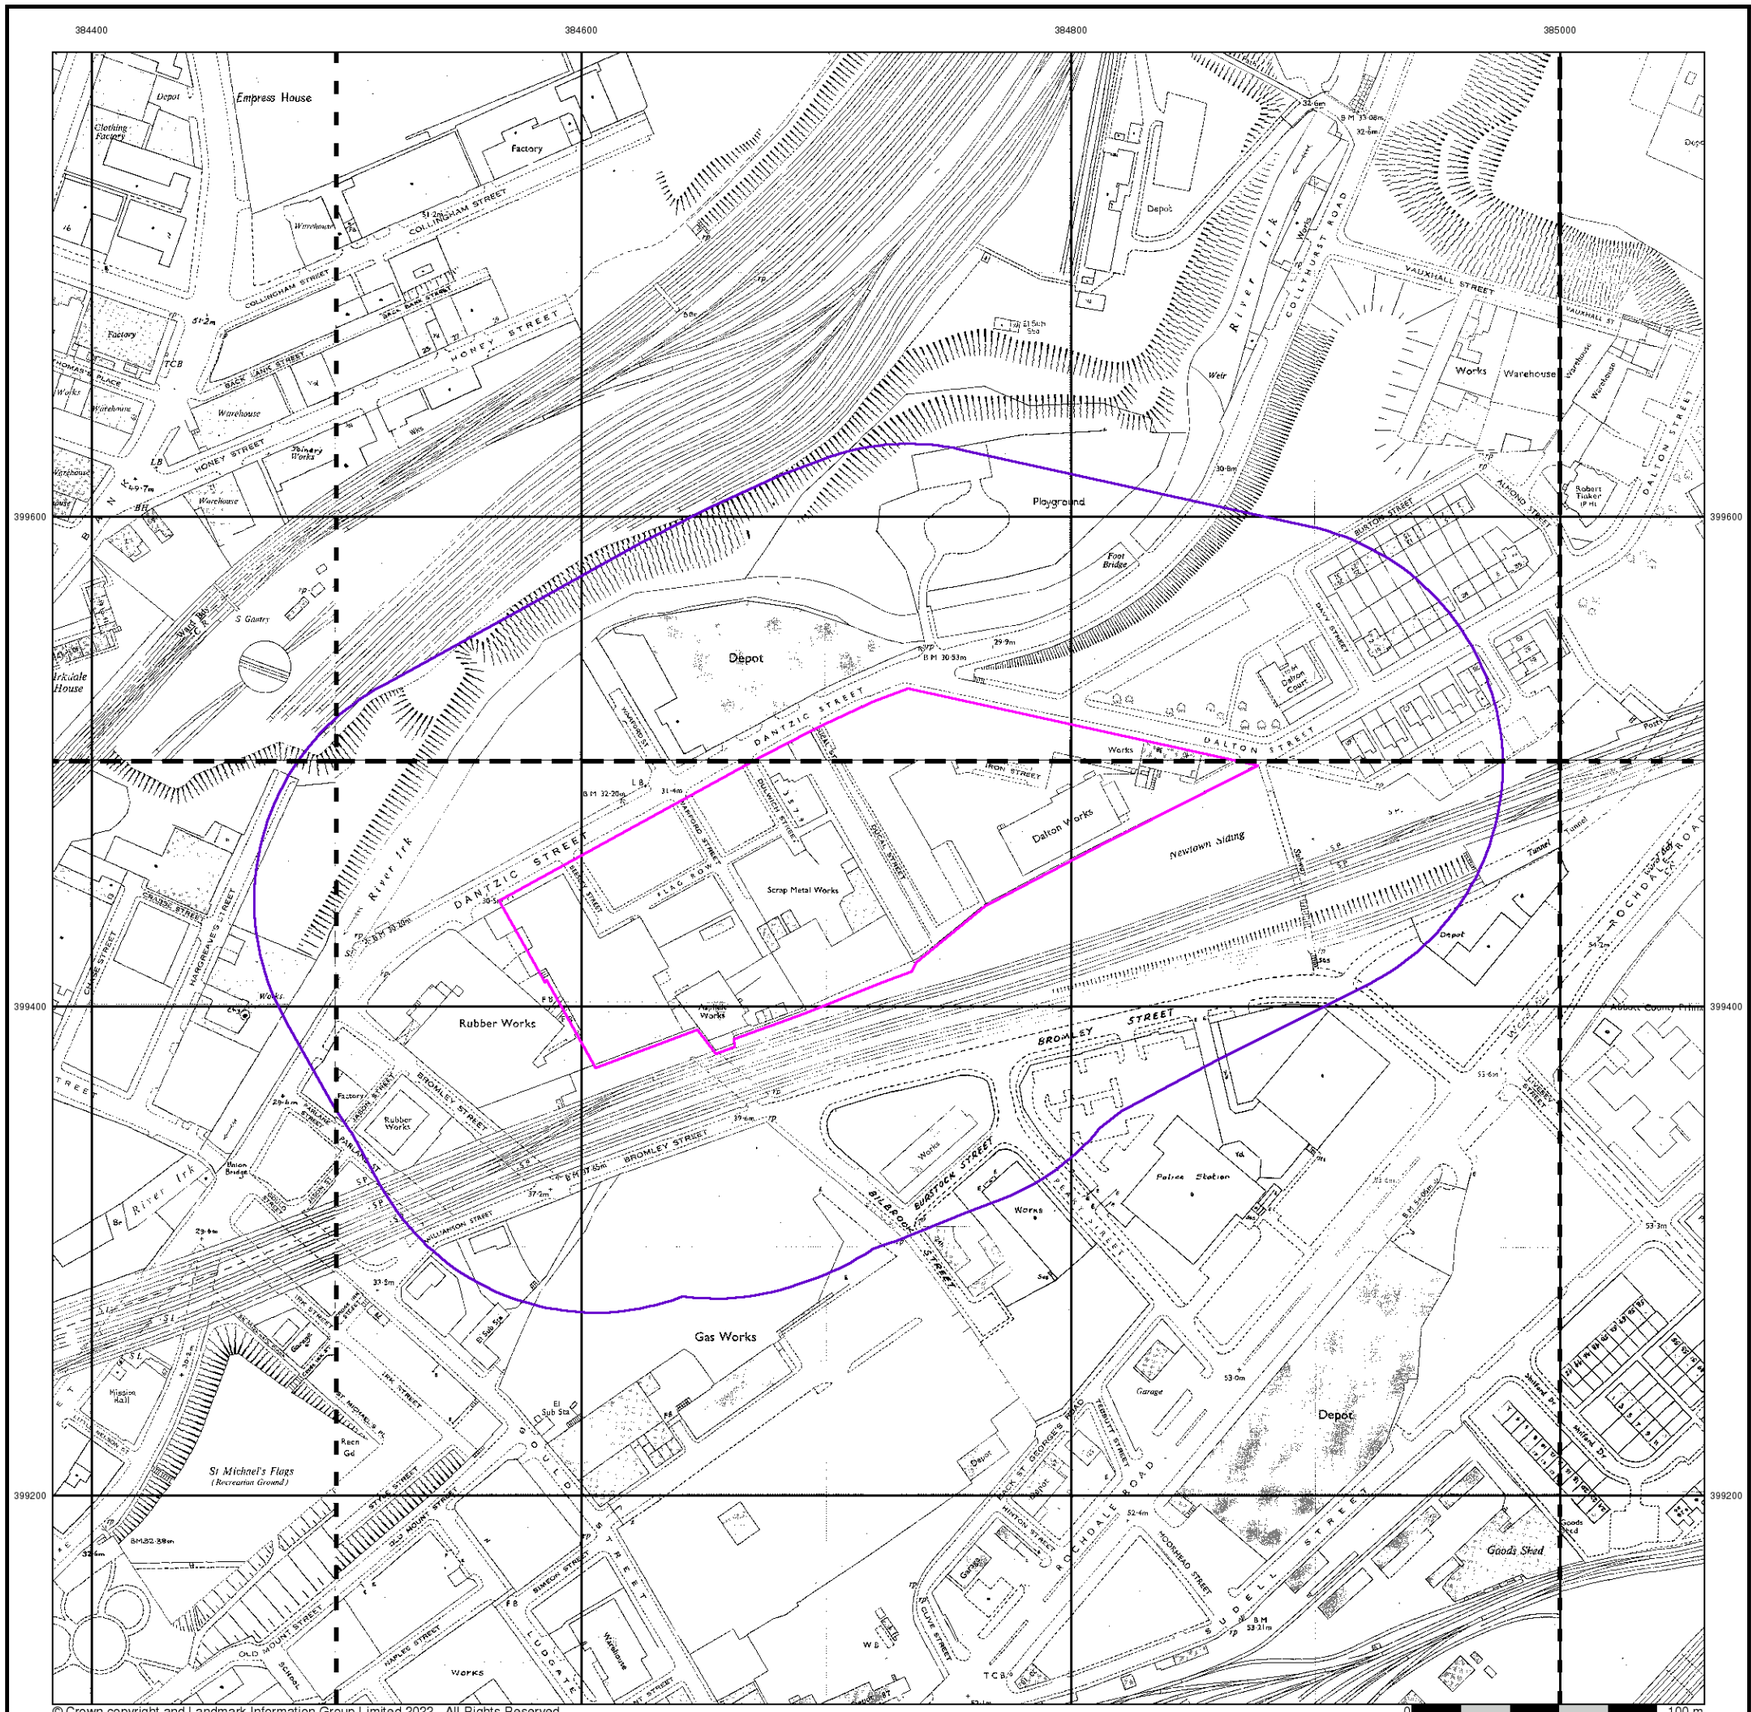

© Crown copyright and Landmark Information Group Limited 2022. All Rights Reserved.

RoC CONSULTING


Additional SIMs

Published 1977 - 1990


Source map scale - 1:1,250

The SIM cards (Ordnance Survey's `Survey of Information on Microfilm') are further, minor editions of mapping which were produced and published in between the main editions as an area was updated. They date from 1947 to 1994, and contain detailed information on buildings, roads and land-use. These maps were produced at both 1:2,500 and 1:1,250 scales.

Map Name(s) and Date(s)

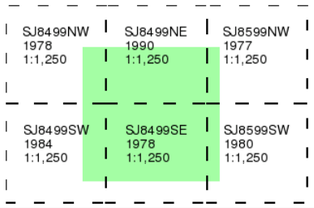

Historical Map - Segment A13

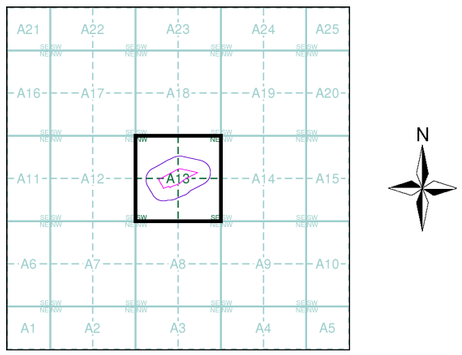

Order Details

Order Number:	294034025_1_1
Customer Ref:	4328
National Grid Reference:	384720, 399460
Slice:	A
Site Area (Ha):	2.3
Search Buffer (m):	100

Site Details

Site at 384690, 399470



© Crown copyright and Landmark Information Group Limited 2022. All Rights Reserved.


Additional SIMs

Published 1984 - 1989


Source map scale - 1:1,250

The SIM cards (Ordnance Survey's `Survey of Information on Microfilm') are further, minor editions of mapping which were produced and published in between the main editions as an area was updated. They date from 1947 to 1994, and contain detailed information on buildings, roads and land-use. These maps were produced at both 1:2,500 and 1:1,250 scales.

Map Name(s) and Date(s)

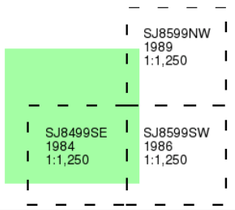

Historical Map - Segment A13

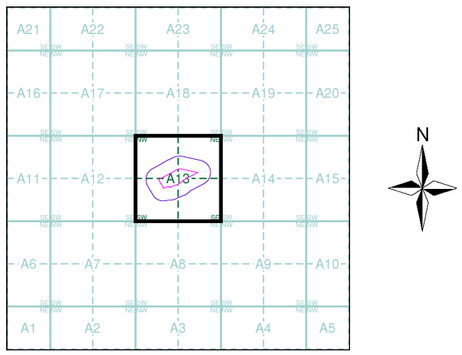

Order Details

Order Number:	294034025_1_1
Customer Ref:	4328
National Grid Reference:	384720, 399460
Slice:	A
Site Area (Ha):	2.3
Search Buffer (m):	100

Site Details

Site at 384690, 399470

Landmark INFORMATION GROUP
Tel: 0844 844 9952
Fax: 0844 844 9951
Web: www.envirocheck.co.uk



ROC CONSULTING


Ordnance Survey Plan

Published 1988 - 1990


Source map scale - 1:1,250

The historical maps shown were reproduced from maps predominantly held at the scale adopted for England, Wales and Scotland in the 1840`s. In 1854 the 1:2,500 scale was adopted for mapping urban areas and by 1896 it covered the whole of what were considered to be the cultivated parts of Great Britain. The published date given below is often some years later than the surveyed date. Before 1938, all OS maps were based on the Cassini Projection, with independent surveys of a single county or group of counties, giving rise to significant inaccuracies in outlying areas.

Map Name(s) and Date(s)

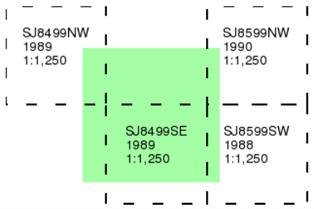

Historical Map - Segment A13

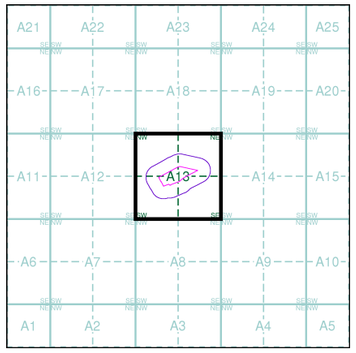

Order Details


Order Number:	294034025_1_1
Customer Ref:	4328
National Grid Reference:	384720, 399460
Slice:	A
Site Area (Ha):	2.3
Search Buffer (m):	100

Site Details

Site at 384690, 399470

Landmark INFORMATION GROUP

Tel: 0844 844 9952
Fax: 0844 844 9951
Web: www.envirocheck.co.uk

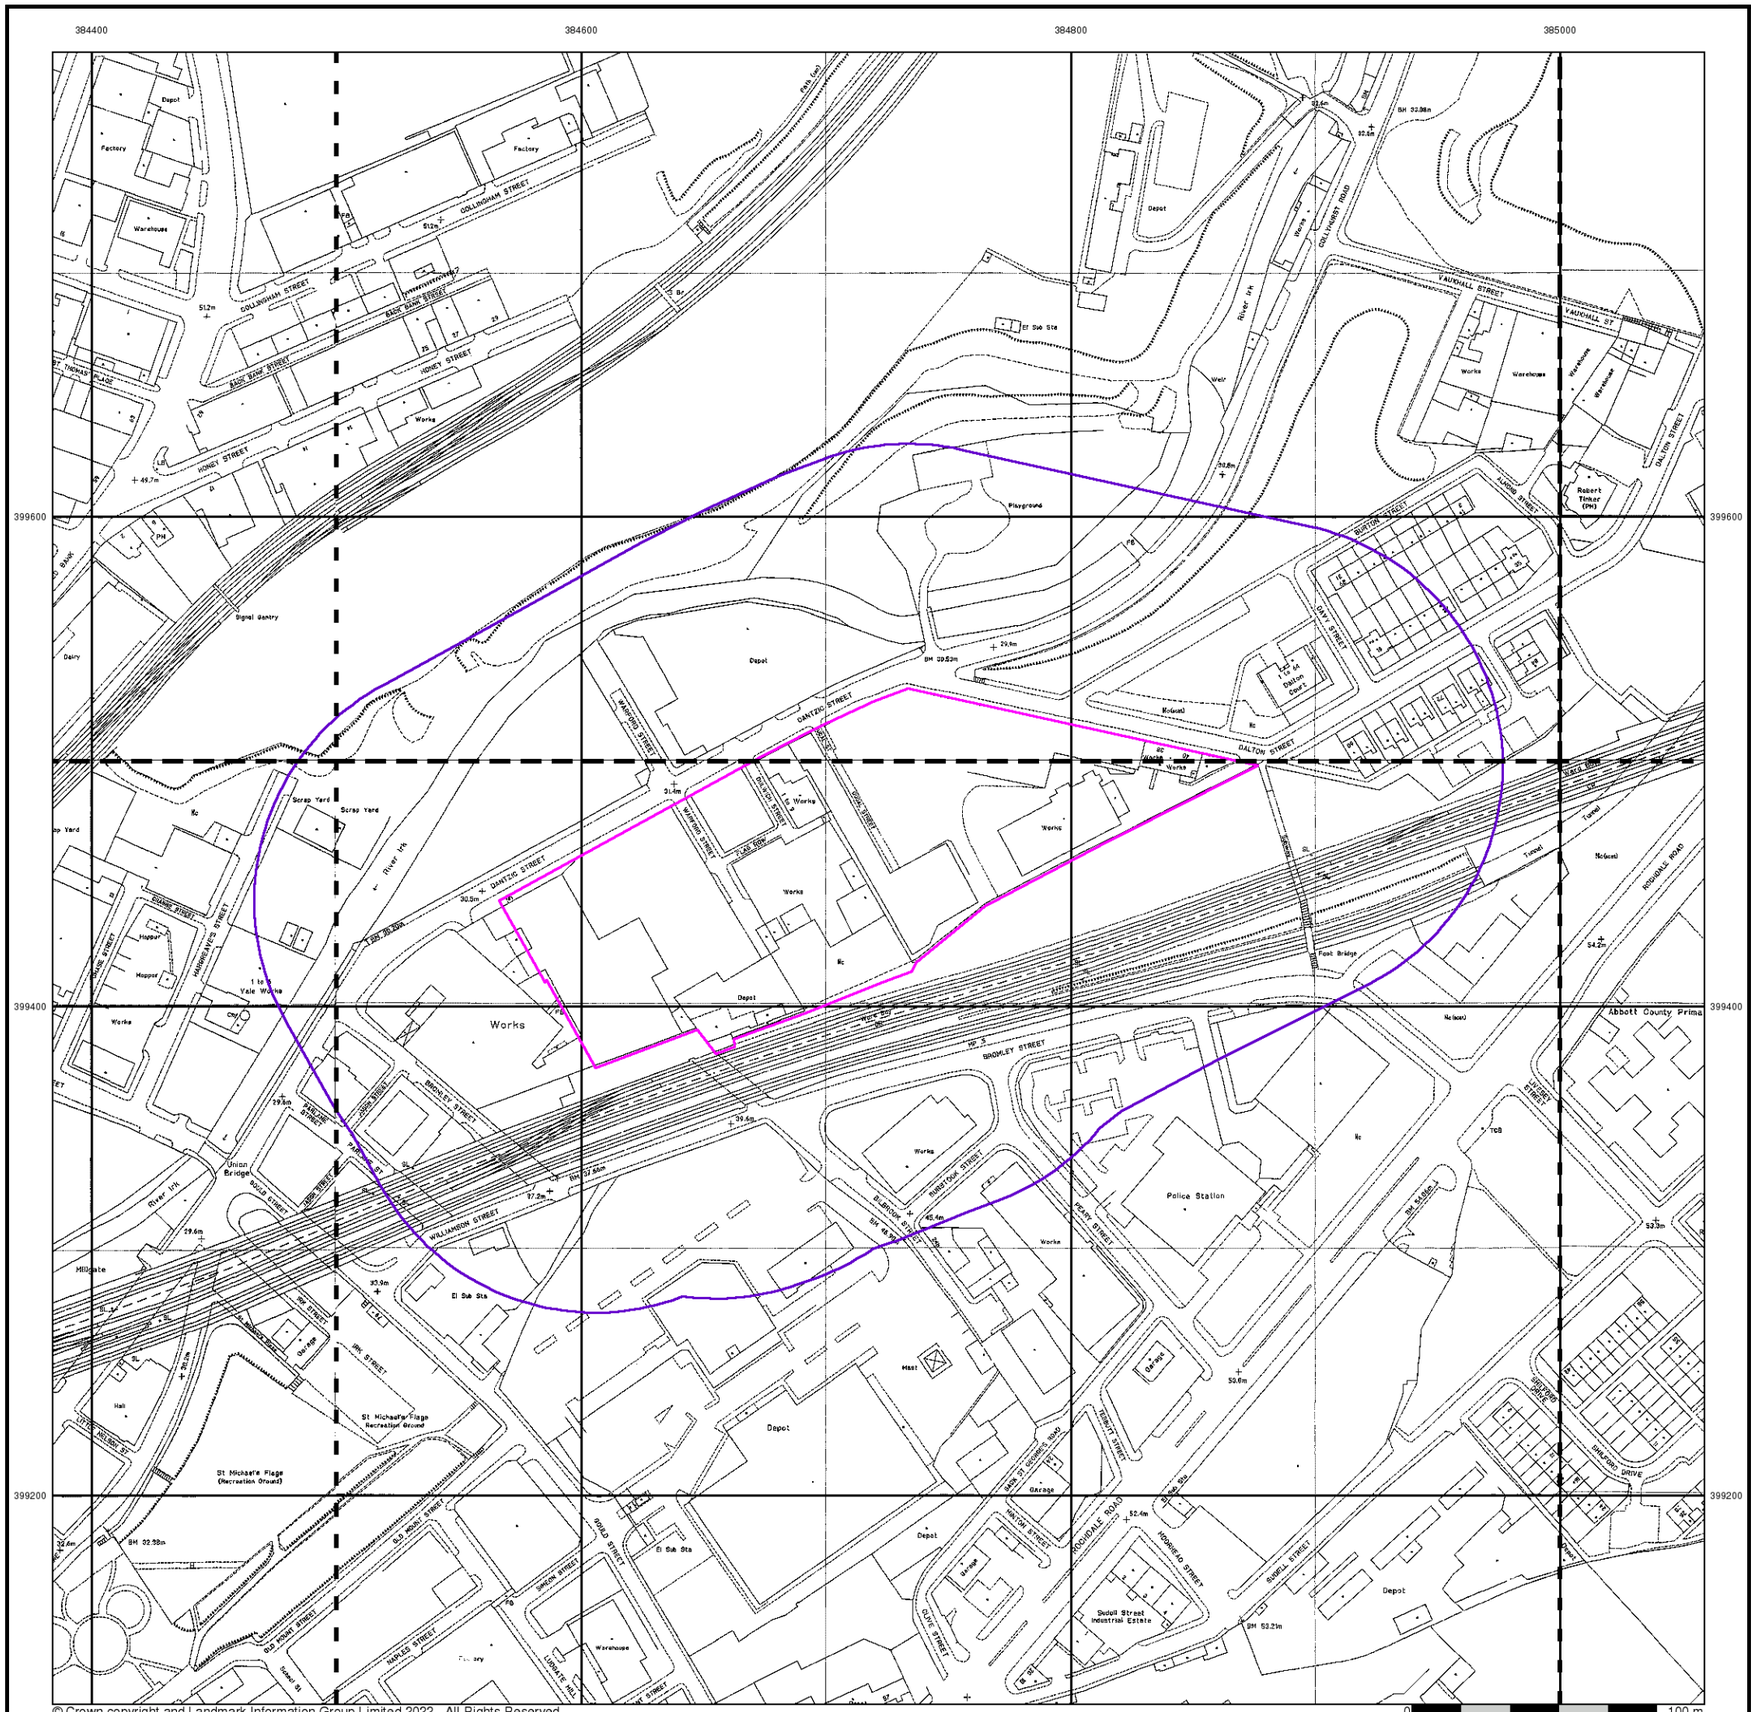

ROC CONSULTING

Large-Scale National Grid Data

Published 1992


Source map scale - 1:1,250

'Large Scale National Grid Data' superseded SIM cards (Ordnance Survey's 'Survey of Information on Microfilm') in 1992, and continued to be produced until 1999. These maps were the fore-runners of digital mapping and so provide detailed information on houses and roads, but tend to show less topographic features such as vegetation. These maps were produced at both 1:2,500 and 1:1,250 scales.

Map Name(s) and Date(s)

SJ8499NW 1992 1:1,250	SJ8499NE 1992 1:1,250	SJ8599NW 1992 1:1,250
SJ8499SW 1992 1:1,250	SJ8499SE 1992 1:1,250	SJ8599SW 1992 1:1,250

Historical Map - Segment A13

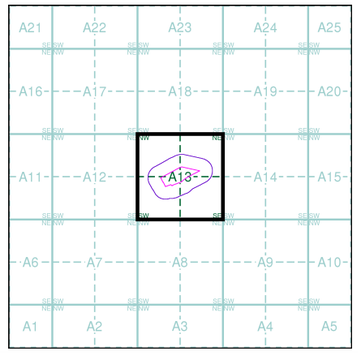

Order Details

Order Number:	294034025_1_1
Customer Ref:	4328
National Grid Reference:	384720, 399460
Slice:	A
Site Area (Ha):	2.3
Search Buffer (m):	100

Site Details

Site at 384690, 399470



RoC CONSULTING


Large-Scale National Grid Data

Published 1993 - 1995


Source map scale - 1:1,250

'Large Scale National Grid Data' superseded SIM cards (Ordnance Survey's 'Survey of Information on Microfilm') in 1992, and continued to be produced until 1999. These maps were the fore-runners of digital mapping and so provide detailed information on houses and roads, but tend to show less topographic features such as vegetation. These maps were produced at both 1:2,500 and 1:1,250 scales.

Map Name(s) and Date(s)

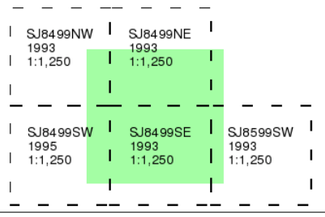

Historical Map - Segment A13

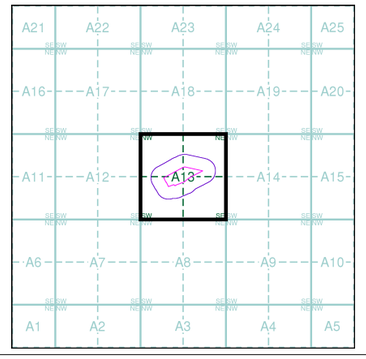


Order Details

Order Number:	294034025_1_1
Customer Ref:	4328
National Grid Reference:	384720, 399460
Slice:	A
Site Area (Ha):	2.3
Search Buffer (m):	100

Site Details

Site at 384690, 399470

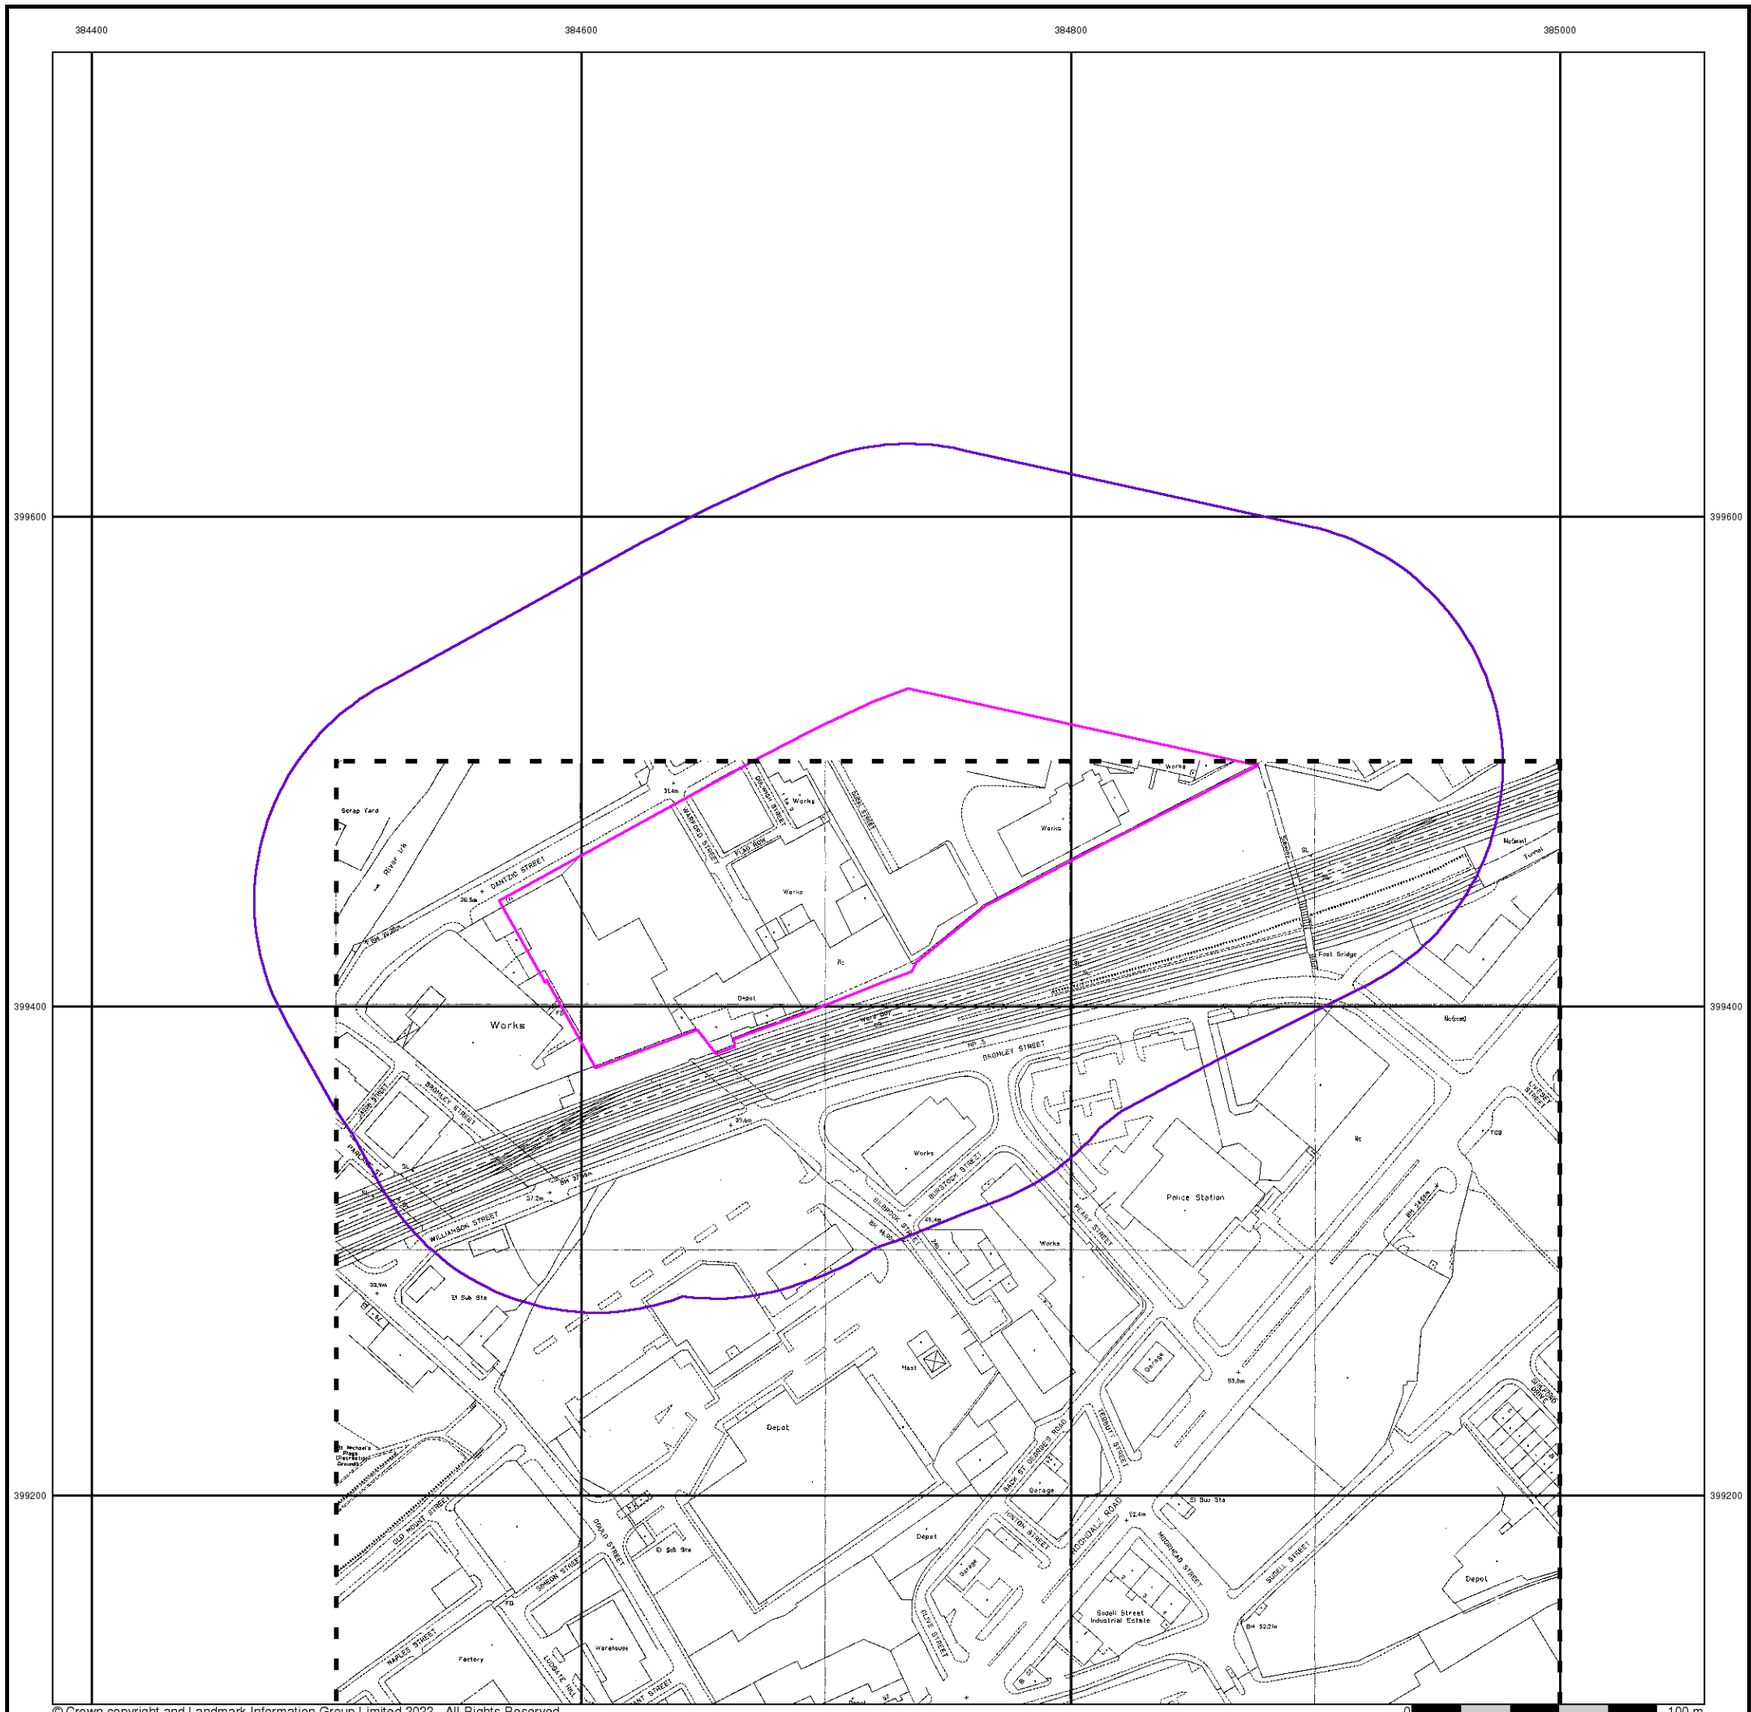

© Crown copyright and Landmark Information Group Limited 2022. All Rights Reserved.


Large-Scale National Grid Data

Published 1994


Source map scale - 1:1,250

'Large Scale National Grid Data' superseded SIM cards (Ordnance Survey's 'Survey of Information on Microfilm') in 1992, and continued to be produced until 1999. These maps were the fore-runners of digital mapping and so provide detailed information on houses and roads, but tend to show less topographic features such as vegetation. These maps were produced at both 1:2,500 and 1:1,250 scales.

Map Name(s) and Date(s)

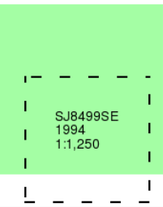

Historical Map - Segment A13

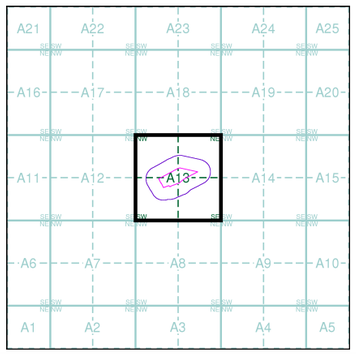


Order Details

Order Number:	294034025_1_1
Customer Ref:	4328
National Grid Reference:	384720, 399460
Slice:	A
Site Area (Ha):	2.3
Search Buffer (m):	100

Site Details

Site at 384690, 399470

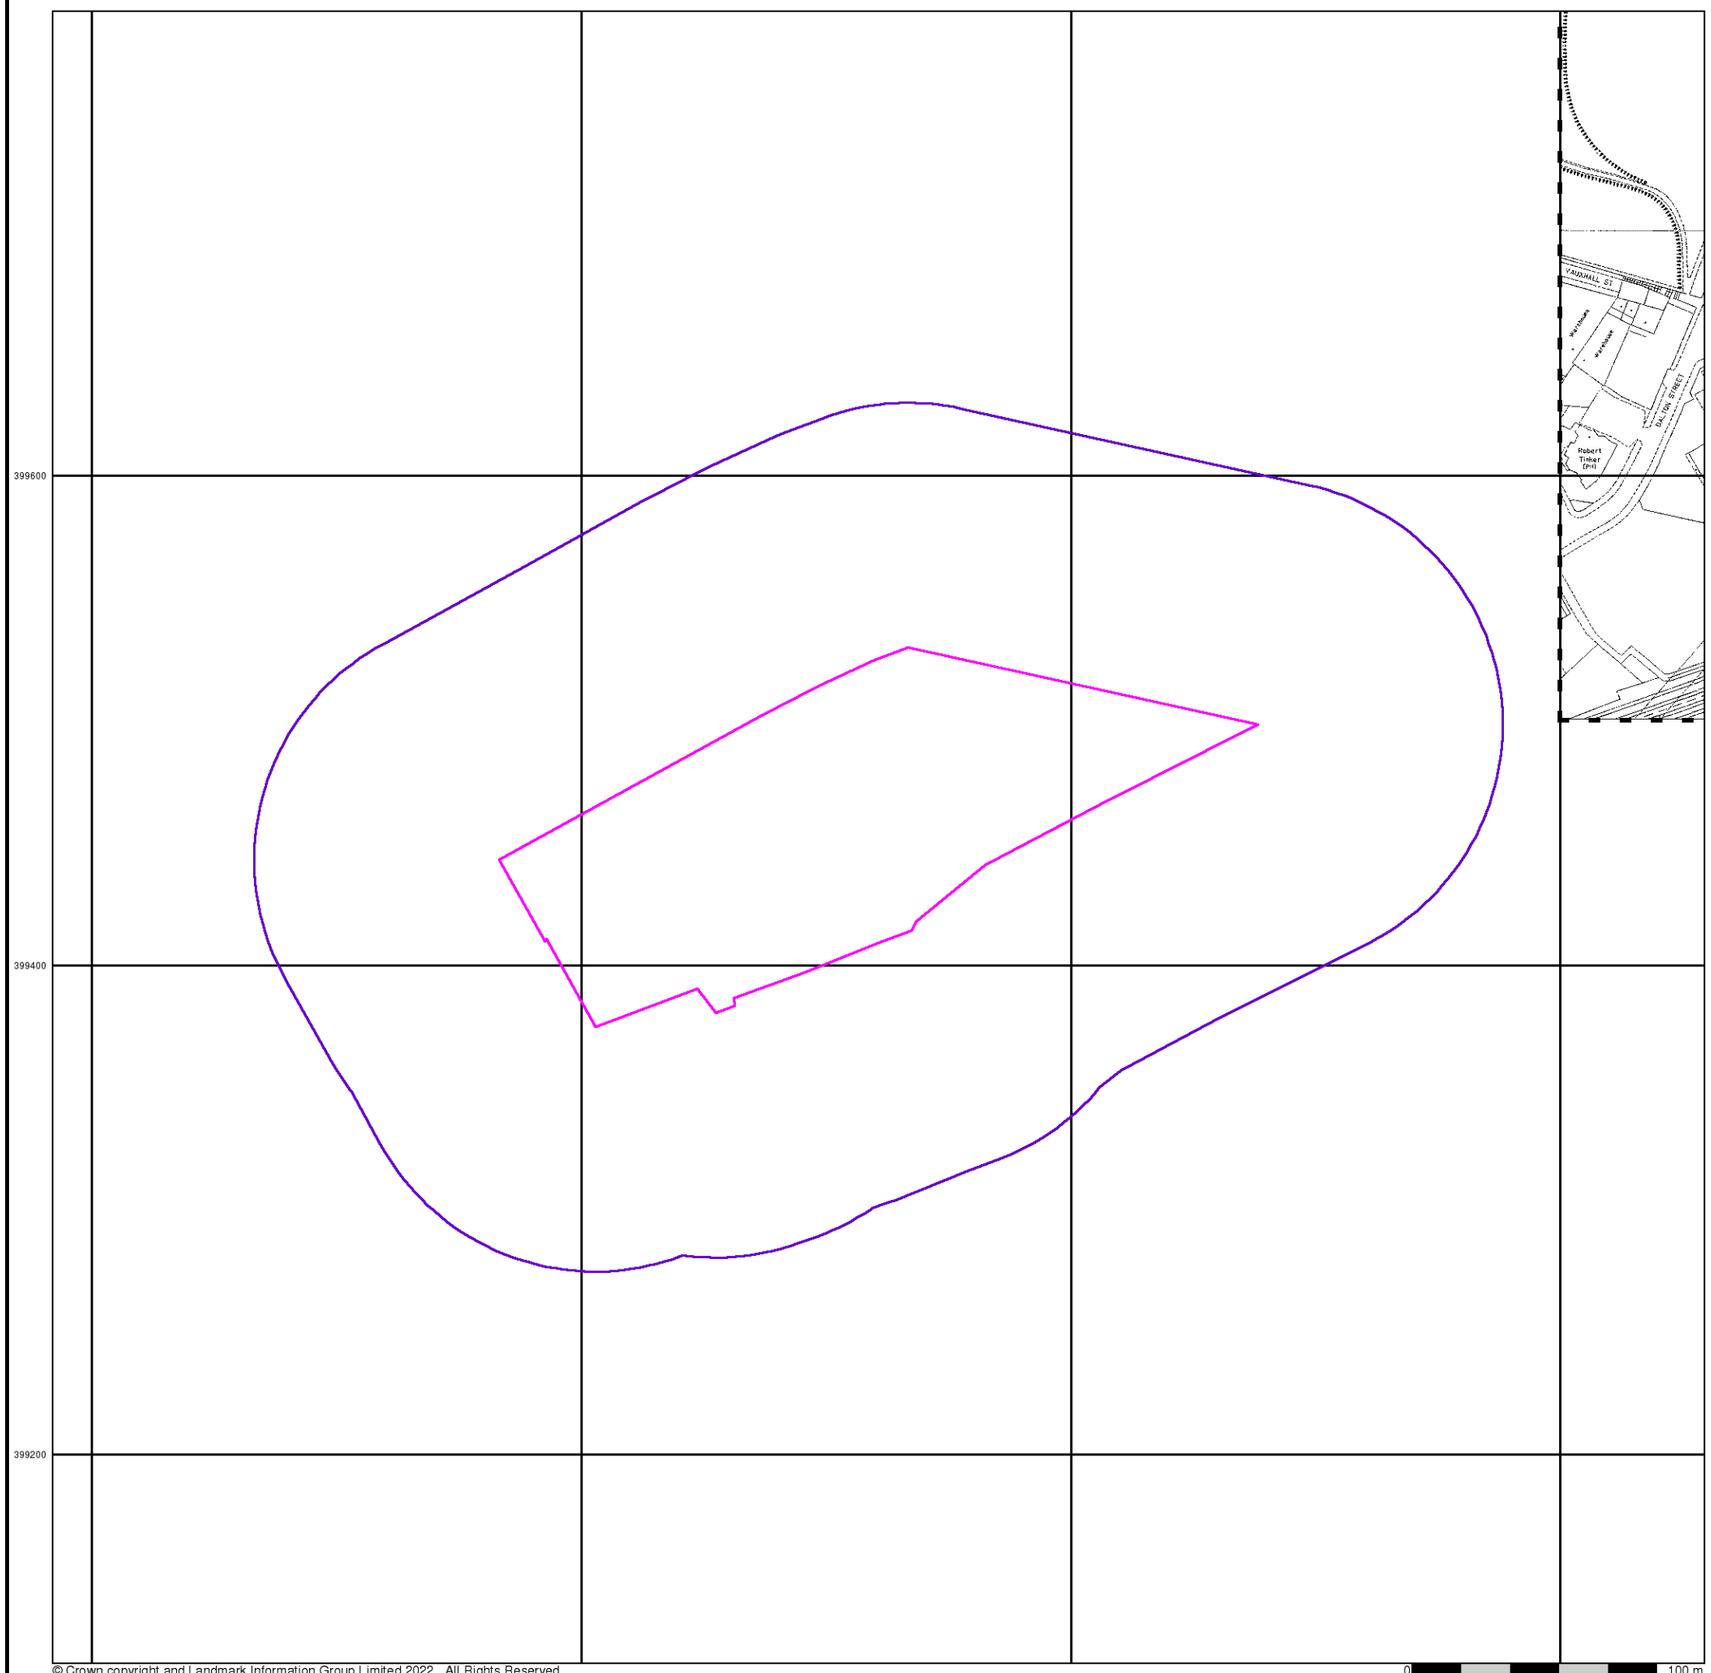

© Crown copyright and Landmark Information Group Limited 2022. All Rights Reserved.

RoC CONSULTING


Large-Scale National Grid Data

Published 1996


Source map scale - 1:1,250

'Large Scale National Grid Data' superseded SIM cards (Ordnance Survey's 'Survey of Information on Microfilm') in 1992, and continued to be produced until 1999. These maps were the fore-runners of digital mapping and so provide detailed information on houses and roads, but tend to show less topographic features such as vegetation. These maps were produced at both 1:2,500 and 1:1,250 scales.

Map Name(s) and Date(s)

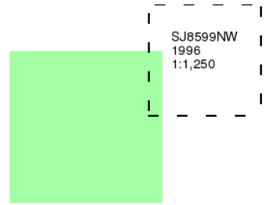

Historical Map - Segment A13

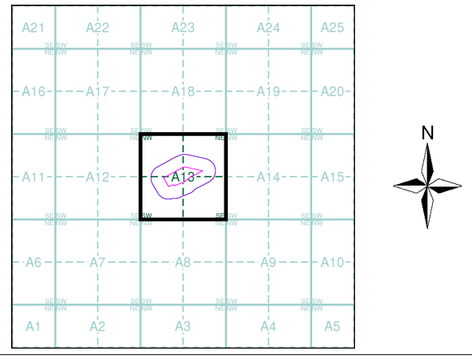


Order Details

Order Number:	294034025_1_1
Customer Ref:	4328
National Grid Reference:	384720, 399460
Slice:	A
Site Area (Ha):	2.3
Search Buffer (m):	100

Site Details

Site at 384690, 399470

Landmark INFORMATION GROUP
Tel: 0844 844 9952
Fax: 0844 844 9951
Web: www.envirocheck.co.uk

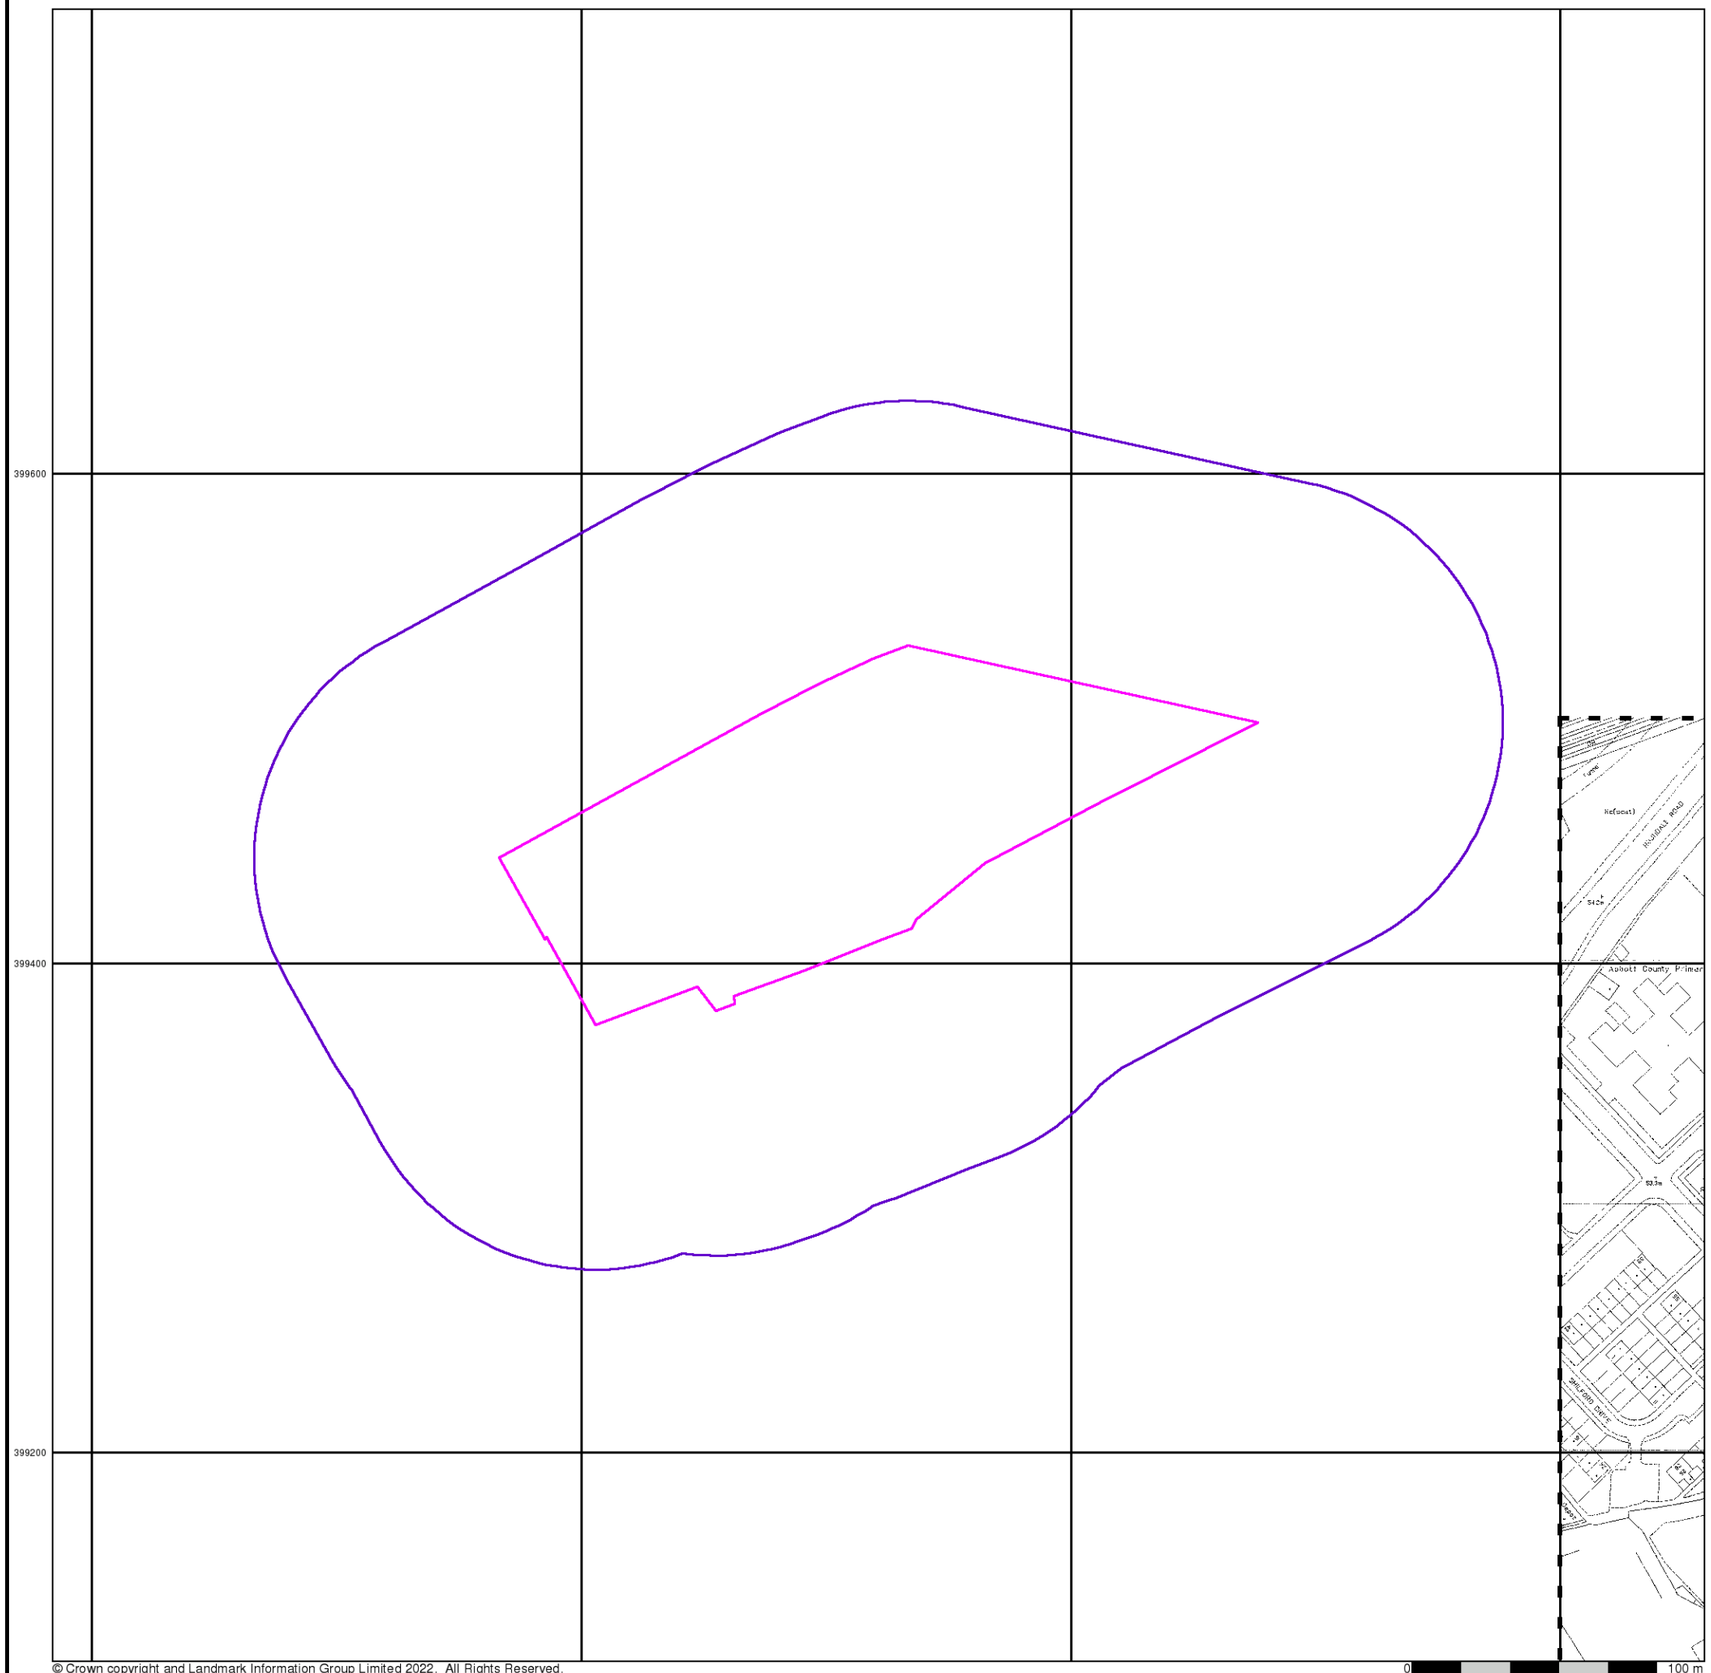

© Crown copyright and Landmark Information Group Limited 2022. All Rights Reserved.


Large-Scale National Grid Data

Published 1996


Source map scale - 1:1,250

'Large Scale National Grid Data' superseded SIM cards (Ordnance Survey's 'Survey of Information on Microfilm') in 1992, and continued to be produced until 1999. These maps were the fore-runners of digital mapping and so provide detailed information on houses and roads, but tend to show less topographic features such as vegetation. These maps were produced at both 1:2,500 and 1:1,250 scales.

Map Name(s) and Date(s)

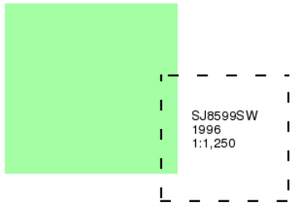

Historical Map - Segment A13

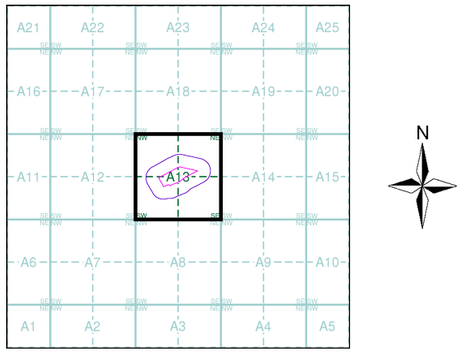


Order Details

Order Number:	294034025_1_1
Customer Ref:	4328
National Grid Reference:	384720, 399460
Slice:	A
Site Area (Ha):	2.3
Search Buffer (m):	100

Site Details

Site at 384690, 399470

Landmark INFORMATION GROUP
Tel: 0844 844 9952
Fax: 0844 844 9951
Web: www.envirocheck.co.uk

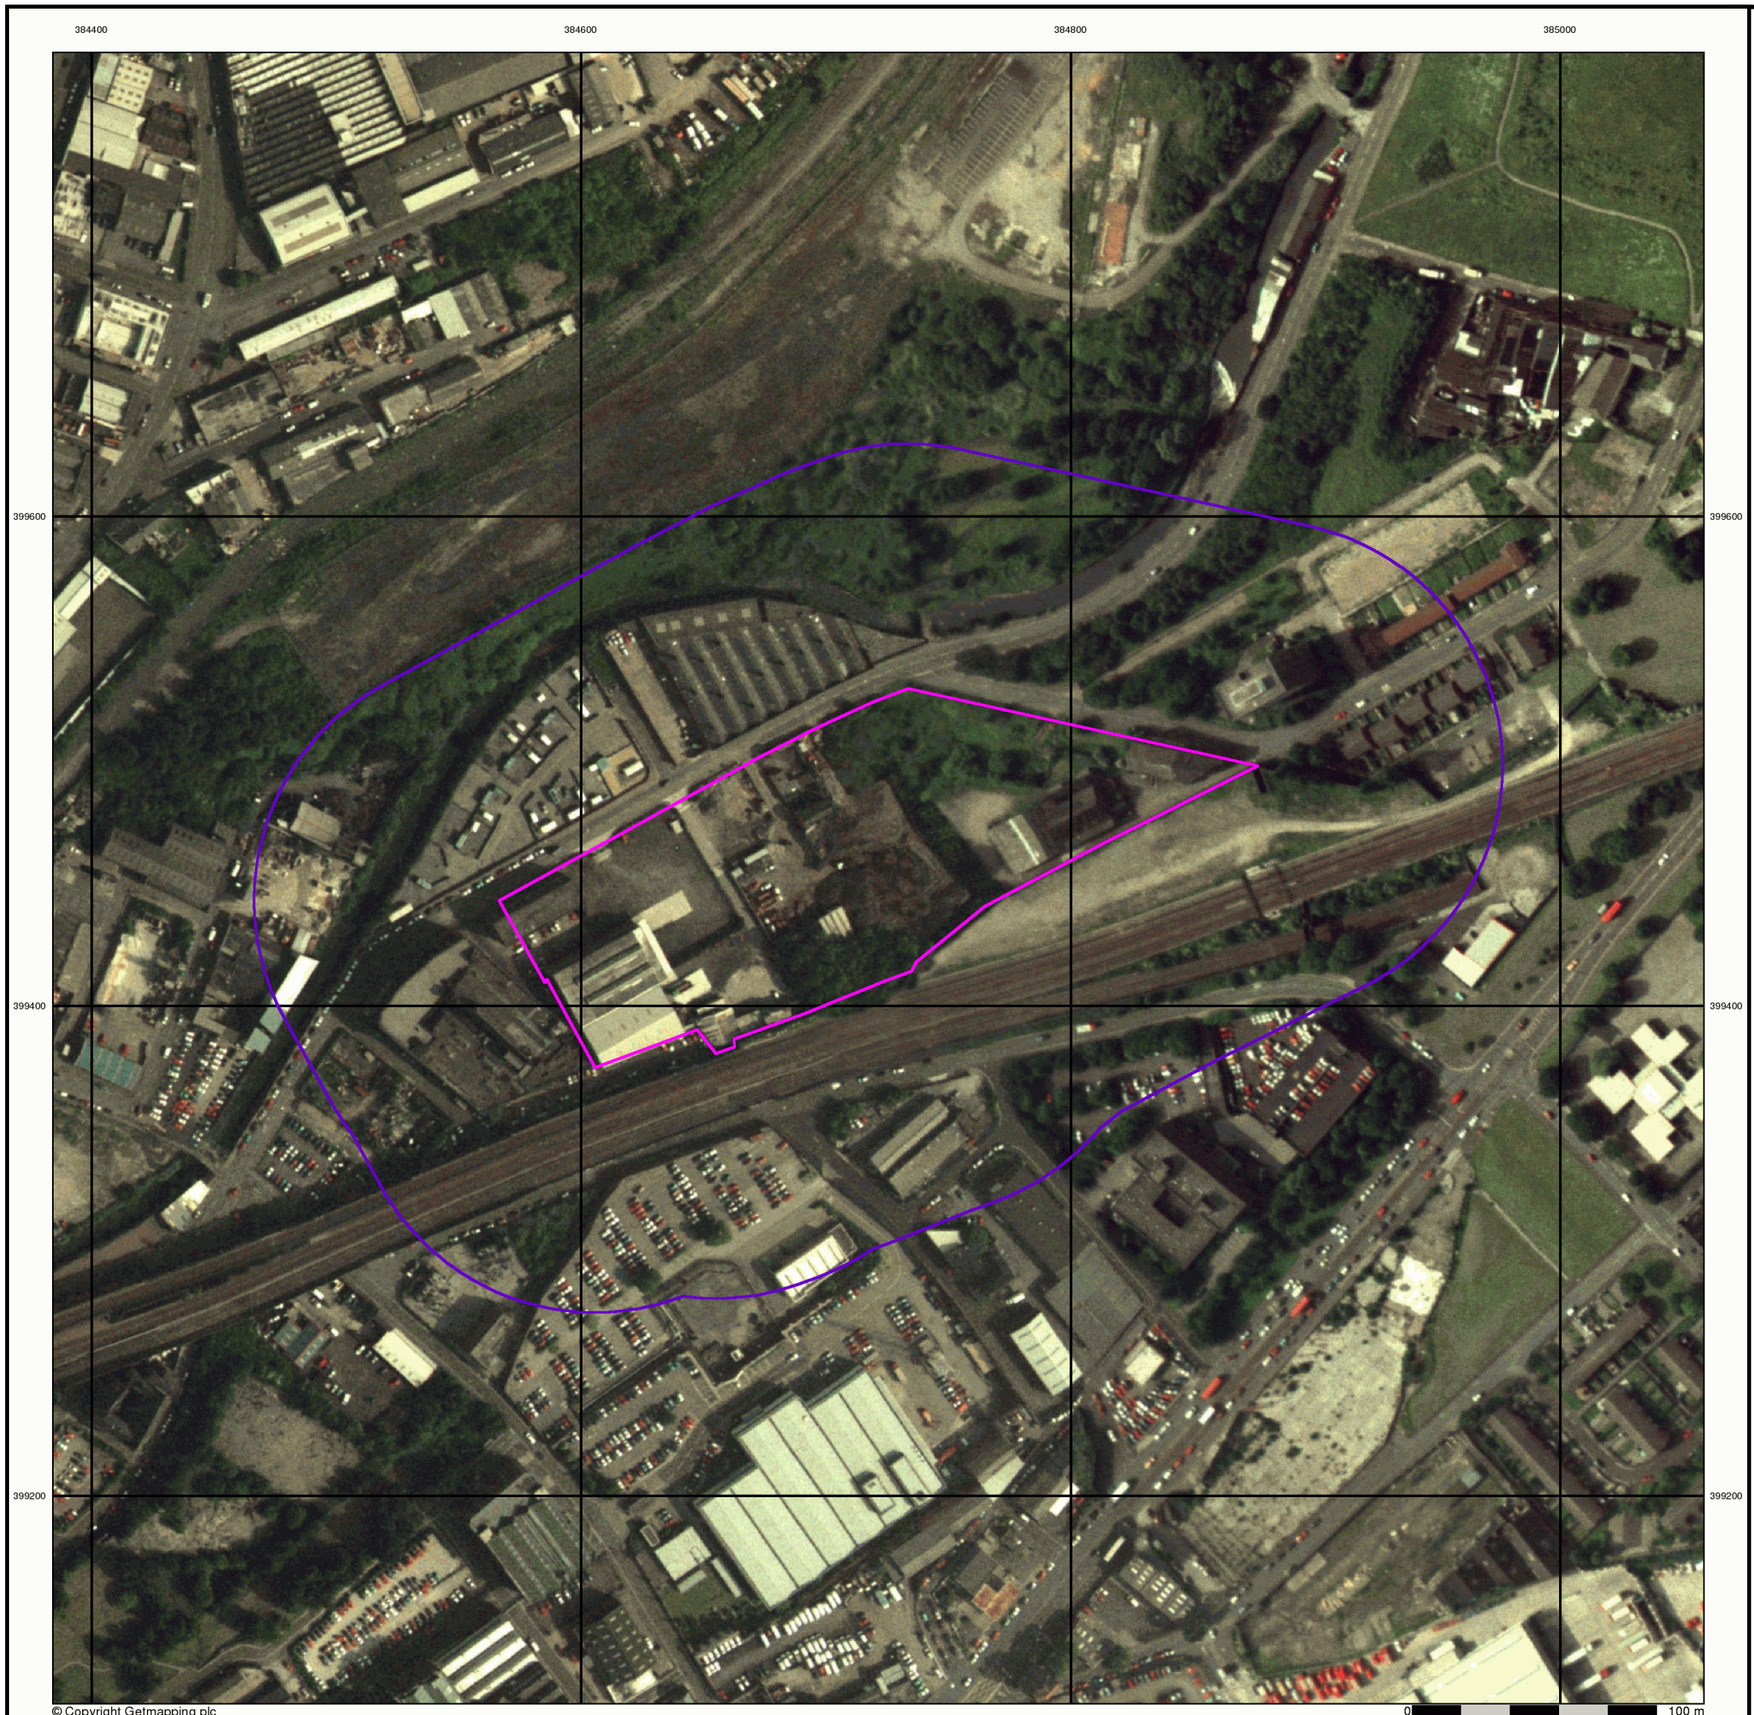


Historical Aerial Photography

Published 2000

This aerial photography was produced by Getmapping, these vertical aerial photographs provide a seamless, full colour survey of the whole of Great Britain

Historical Aerial Photography - Segment A13

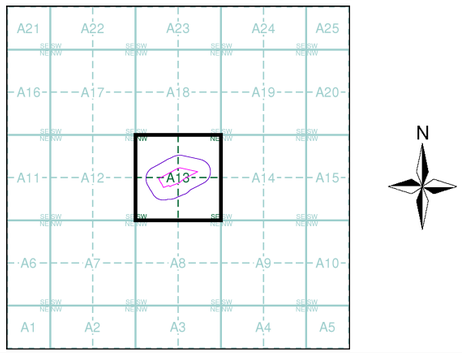

Order Details

Order Number:	294034025_1_1
Customer Ref:	4328
National Grid Reference:	384720, 399460
Slice:	A
Site Area (Ha):	2.3
Search Buffer (m):	100

Site Details

Site at 384690, 399470

Landmark INFORMATION GROUP
Tel: 0844 844 9952
Fax: 0844 844 9951
Web: www.envirocheck.co.uk

APPENDIX C - ENVIROCHECK REPORT & DATASHEETS

Envirocheck® Report:

Datasheet

Order Details:

Order Number:
294034025_1_1

Customer Reference:
4328

National Grid Reference:
384720, 399460

Slice:
A

Site Area (Ha):
2.3

Search Buffer (m):
1000

Site Details:

Site at 384690, 399470

Client Details:

Mr R McGuinness
Roc Consulting
Commercial Wharf
6 Commercial Street
Manchester
M15 4PZ

Prepared For:

R McGuinness
ROC Consulting
Commercial Wharf
6 Commercial Street
Manchester
M15 4PZ

Contents

Report Section	Page Number
Summary	-
Agency & Hydrological	1
Waste	55
Hazardous Substances	-
Geological	63
Industrial Land Use	75
Sensitive Land Use	153
Data Currency	154
Data Suppliers	161
Useful Contacts	162

Introduction

The Environment Act 1995 has made site sensitivity a key issue, as the legislation pays as much attention to the pathways by which contamination could spread, and to the vulnerable targets of contamination, as it does the potential sources of contamination.
For this reason, Landmark's Site Sensitivity maps and Datasheet(s) place great emphasis on statutory data provided by the Environment Agency/Natural Resources Wales and the Scottish Environment Protection Agency; it also incorporates data from Natural England (and the Scottish and Welsh equivalents) and Local Authorities; and highlights hydrogeological features required by environmental and geotechnical consultants. It does not include any information concerning past uses of land. The datasheet is produced by querying the Landmark database to a distance defined by the client from a site boundary provided by the client.
In this datasheet the National Grid References (NGRs) are rounded to the nearest 10m in accordance with Landmark's agreements with a number of Data Suppliers.

Copyright Notice

© Landmark Information Group Limited 2022. The Copyright on the information and data and its format as contained in this Envirocheck® Report ("Report") is the property of Landmark Information Group Limited ("Landmark") and several other Data Providers, including (but not limited to) Ordnance Survey, British Geological Survey, the Environment Agency/Natural Resources Wales and Natural England, and must not be reproduced in whole or in part by photocopying or any other method. The Report is supplied under Landmark's Terms and Conditions accepted by the Customer.
A copy of Landmark's Terms and Conditions can be found with the Index Map for this report. Additional copies of the Report may be obtained from Landmark, subject to Landmark's charges in force from time to time. The Copyright, design rights and any other intellectual rights shall remain the exclusive property of Landmark and /or other Data providers, whose Copyright material has been included in this Report.
© Environment Agency & United Kingdom Research and Innovation 2022. © Natural Resources Wales & United Kingdom Research and Innovation 2022.

Natural England Copyright Notice

Site of Special Scientific Interest, National Nature Reserve, Ramsar, Special Protection Area, Special Conservation Area, Marine Nature Reserve data (derived from Ordnance Survey 1:10000 raster) is provided by, and used with the permission of, Natural England who retain the copyright and Intellectual Property Rights for the data.

Scottish Natural Heritage Copyright

Contains SNH information licensed under the Open Government Licence v3.0.

Ove Arup Copyright Notice

The Mining Instability data was obtained on licence from Ove Arup & Partners Limited (for further information, contact mining.review@arup.com). No reproduction or further use of such Data is to be made without the prior written consent of Ove Arup & Partners Limited. The supplied Mining Instability data is derived from publicly available records and other third party sources and neither Ove Arup & Partners nor Landmark warrant the accuracy or completeness of such information or data.

Stantec Copyright Notice

The cavity data presented has been extracted from the PBA (now Stantec UK Ltd) enhanced version of the original DEFRA national cavity databases. Stantec UK Ltd retain the copyright & intellectual property rights in the data. Whilst all reasonable efforts are made to check that the information contained in the cavity databases is accurate we do not warrant that the data is complete or error free. The information is based upon our own researches and those collated from a number of external sources and is continually being augmented and updated by Stantec UK Ltd. In no event shall Stantec UK Ltd or Landmark be liable for any loss or damage including, without limitation, indirect or consequential loss or damage arising from the use of this data.

Radon Potential dataset Copyright Notice

Information supplied from a joint dataset compiled by The British Geological Survey and Public Health England.

Natural Resources Wales Copyright Notice

Contains Natural Resources Wales information © Natural Resources Wales and Database Right. All rights Reserved. Contains Ordnance Survey Data. Ordnance Survey Licence number 100019741. Crown Copyright and Database Right. Contains Natural Resources Wales information © Natural Resources Wales and Database Right. All rights Reserved. Some features of this information are based on digital spatial data licensed from the Centre for Ecology & Hydrology © NERC (CEH). Defra, Met Office and DARD Rivers Agency © Crown copyright. © Cranfield University. © James Hutton Institute. Contains OS data © Crown copyright and database right 2022. Land & Property Services © Crown copyright and database right.

Report Version v53.0

Summary

Data Type	Page Number	On Site	0 to 250m	251 to 500m	501 to 1000m (*up to 2000m)
Agency & Hydrological					
BGS Groundwater Flooding Susceptibility	pg 1	Yes	Yes	Yes	n/a
Contaminated Land Register Entries and Notices					
Discharge Consents	pg 4	2	26	6	56
Prosecutions Relating to Controlled Waters			n/a	n/a	n/a
Enforcement and Prohibition Notices					
Integrated Pollution Controls					
Integrated Pollution Prevention And Control					
Local Authority Integrated Pollution Prevention And Control					
Local Authority Pollution Prevention and Controls	pg 27		6	3	9
Local Authority Pollution Prevention and Control Enforcements	pg 29				1
Nearest Surface Water Feature	pg 29		Yes		
Pollution Incidents to Controlled Waters	pg 29		5	2	16
Prosecutions Relating to Authorised Processes	pg 33		1		
Registered Radioactive Substances	pg 33			1	1
River Quality	pg 34	1		1	3
River Quality Biology Sampling Points	pg 35			1	
River Quality Chemistry Sampling Points	pg 36		1		
Substantiated Pollution Incident Register	pg 36		5		1
Water Abstractions	pg 37				25 (*18)
Water Industry Act Referrals					
Groundwater Vulnerability Map	pg 48	Yes	n/a	n/a	n/a
Groundwater Vulnerability - Soluble Rock Risk			n/a	n/a	n/a
Groundwater Vulnerability - Local Information			n/a	n/a	n/a
Bedrock Aquifer Designations	pg 49	Yes	n/a	n/a	n/a
Superficial Aquifer Designations	pg 49	Yes	n/a	n/a	n/a
Source Protection Zones					
Extreme Flooding from Rivers or Sea without Defences	pg 49	Yes		n/a	n/a
Flooding from Rivers or Sea without Defences	pg 49	Yes		n/a	n/a
Areas Benefiting from Flood Defences				n/a	n/a
Flood Water Storage Areas				n/a	n/a
Flood Defences				n/a	n/a
OS Water Network Lines	pg 49		3	7	31

Summary

Data Type	Page Number	On Site	0 to 250m	251 to 500m	501 to 1000m (*up to 2000m)
Waste					
BGS Recorded Landfill Sites	pg 55			1	
Historical Landfill Sites	pg 55		2	1	1
Integrated Pollution Control Registered Waste Sites					
Licensed Waste Management Facilities (Landfill Boundaries)					
Licensed Waste Management Facilities (Locations)	pg 56	3	2	1	1
Local Authority Landfill Coverage		1	n/a	n/a	n/a
Local Authority Recorded Landfill Sites					
Potentially Infilled Land (Non-Water)	pg 57		2	2	12
Potentially Infilled Land (Water)	pg 58		7	6	40
Registered Landfill Sites					
Registered Waste Transfer Sites	pg 61		3		1
Registered Waste Treatment or Disposal Sites					
Hazardous Substances					
Control of Major Accident Hazards Sites (COMAH)					
Explosive Sites					
Notification of Installations Handling Hazardous Substances (NIHHS)					
Planning Hazardous Substance Consents					
Planning Hazardous Substance Enforcements					

Summary

Data Type	Page Number	On Site	0 to 250m	251 to 500m	501 to 1000m (*up to 2000m)
Geological					
BGS 1:625,000 Solid Geology	pg 63	Yes	n/a	n/a	n/a
BGS Estimated Soil Chemistry	pg 63	Yes	Yes	Yes	Yes
BGS Recorded Mineral Sites	pg 67			5	11
BGS Urban Soil Chemistry	pg 70		Yes	Yes	Yes
BGS Urban Soil Chemistry Averages	pg 73	Yes			
CBSCB Compensation District			n/a	n/a	n/a
Coal Mining Affected Areas	pg 73	Yes	n/a	n/a	n/a
Mining Instability	pg 73	Yes	n/a	n/a	n/a
Man-Made Mining Cavities					
Natural Cavities					
Non Coal Mining Areas of Great Britain				n/a	n/a
Potential for Collapsible Ground Stability Hazards	pg 73	Yes	Yes	n/a	n/a
Potential for Compressible Ground Stability Hazards	pg 73	Yes	Yes	n/a	n/a
Potential for Ground Dissolution Stability Hazards				n/a	n/a
Potential for Landslide Ground Stability Hazards	pg 74	Yes	Yes	n/a	n/a
Potential for Running Sand Ground Stability Hazards	pg 74	Yes	Yes	n/a	n/a
Potential for Shrinking or Swelling Clay Ground Stability Hazards	pg 74	Yes	Yes	n/a	n/a
Radon Potential - Radon Affected Areas			n/a	n/a	n/a
Radon Potential - Radon Protection Measures			n/a	n/a	n/a
Industrial Land Use					
Contemporary Trade Directory Entries	pg 75	4	51	129	423
Fuel Station Entries	pg 126			5	4
Points of Interest - Commercial Services	pg 127		26	21	56
Points of Interest - Education and Health					
Points of Interest - Manufacturing and Production	pg 135	2	14	29	116
Points of Interest - Public Infrastructure	pg 149	2	3	9	13
Points of Interest - Recreational and Environmental	pg 151		2	2	10
Gas Pipelines					
Underground Electrical Cables					

Summary

Data Type	Page Number	On Site	0 to 250m	251 to 500m	501 to 1000m (*up to 2000m)
Sensitive Land Use					
Ancient Woodland					
Areas of Adopted Green Belt					
Areas of Unadopted Green Belt					
Areas of Outstanding Natural Beauty					
Environmentally Sensitive Areas					
Forest Parks					
Local Nature Reserves					
Marine Nature Reserves					
National Nature Reserves					
National Parks					
Nitrate Sensitive Areas					
Nitrate Vulnerable Zones	pg 153	1		1	
Ramsar Sites					
Sites of Special Scientific Interest					
Special Areas of Conservation					
Special Protection Areas					
World Heritage Sites					

Map ID	Details	Quadrant Reference (Compass Direction)	Estimated Distance From Site	Contact	NGR
	BGS Groundwater Flooding Susceptibility Flooding Type: Potential for Groundwater Flooding to Occur at Surface	A13NW (N)	0	1	384700 399500
	BGS Groundwater Flooding Susceptibility Flooding Type: Potential for Groundwater Flooding of Property Situated Below Ground Level	A13NE (NE)	0	1	384800 399500
	BGS Groundwater Flooding Susceptibility Flooding Type: Limited Potential for Groundwater Flooding to Occur	A13NE (E)	0	1	384850 399500
	BGS Groundwater Flooding Susceptibility Flooding Type: Potential for Groundwater Flooding of Property Situated Below Ground Level	A13SW (S)	0	1	384717 399450
	BGS Groundwater Flooding Susceptibility Flooding Type: Limited Potential for Groundwater Flooding to Occur	A13SE (E)	0	1	384800 399450
	BGS Groundwater Flooding Susceptibility Flooding Type: Limited Potential for Groundwater Flooding to Occur	A13SE (E)	0	1	384750 399450
	BGS Groundwater Flooding Susceptibility Flooding Type: Potential for Groundwater Flooding to Occur at Surface	A13NW (W)	0	1	384700 399458
	BGS Groundwater Flooding Susceptibility Flooding Type: Limited Potential for Groundwater Flooding to Occur	A13SW (S)	0	1	384717 399400
	BGS Groundwater Flooding Susceptibility Flooding Type: Potential for Groundwater Flooding of Property Situated Below Ground Level	A13SW (SW)	0	1	384650 399400
	BGS Groundwater Flooding Susceptibility Flooding Type: Potential for Groundwater Flooding of Property Situated Below Ground Level	A13NE (E)	0	1	384750 399458
	BGS Groundwater Flooding Susceptibility Flooding Type: Limited Potential for Groundwater Flooding to Occur	A13NE (E)	0	1	384800 399458
	BGS Groundwater Flooding Susceptibility Flooding Type: Potential for Groundwater Flooding of Property Situated Below Ground Level	A13NW (NE)	0	1	384717 399458
	BGS Groundwater Flooding Susceptibility Flooding Type: Limited Potential for Groundwater Flooding to Occur	A13SE (SE)	21	1	384750 399400
	BGS Groundwater Flooding Susceptibility Flooding Type: Potential for Groundwater Flooding of Property Situated Below Ground Level	A13NE (E)	24	1	384900 399500
	BGS Groundwater Flooding Susceptibility Flooding Type: Potential for Groundwater Flooding of Property Situated Below Ground Level	A13SW (SW)	26	1	384600 399350
	BGS Groundwater Flooding Susceptibility Flooding Type: Potential for Groundwater Flooding of Property Situated Below Ground Level	A13NE (NE)	45	1	384850 399550
	BGS Groundwater Flooding Susceptibility Flooding Type: Potential for Groundwater Flooding of Property Situated Below Ground Level	A13NE (NE)	57	1	384900 399550
	BGS Groundwater Flooding Susceptibility Flooding Type: Potential for Groundwater Flooding of Property Situated Below Ground Level	A13NW (W)	58	1	384550 399500
	BGS Groundwater Flooding Susceptibility Flooding Type: Potential for Groundwater Flooding of Property Situated Below Ground Level	A13NW (N)	71	1	384717 399600
	BGS Groundwater Flooding Susceptibility Flooding Type: Limited Potential for Groundwater Flooding to Occur	A13NE (E)	74	1	384950 399500
	BGS Groundwater Flooding Susceptibility Flooding Type: Limited Potential for Groundwater Flooding to Occur	A13NW (N)	78	1	384700 399600
	BGS Groundwater Flooding Susceptibility Flooding Type: Potential for Groundwater Flooding of Property Situated Below Ground Level	A13NW (NW)	78	1	384600 399550

Map ID	Details	Quadrant Reference (Compass Direction)	Estimated Distance From Site	Contact	NGR
	BGS Groundwater Flooding Susceptibility Flooding Type: Potential for Groundwater Flooding to Occur at Surface	A13NE (NE)	83	1	384800 399600
	BGS Groundwater Flooding Susceptibility Flooding Type: Limited Potential for Groundwater Flooding to Occur	A13NW (W)	88	1	384500 399500
	BGS Groundwater Flooding Susceptibility Flooding Type: Potential for Groundwater Flooding of Property Situated Below Ground Level	A13SW (SW)	94	1	384550 399300
	BGS Groundwater Flooding Susceptibility Flooding Type: Potential for Groundwater Flooding of Property Situated Below Ground Level	A13NW (NW)	102	1	384550 399550
	BGS Groundwater Flooding Susceptibility Flooding Type: Potential for Groundwater Flooding of Property Situated Below Ground Level	A13NW (W)	117	1	384450 399458
	BGS Groundwater Flooding Susceptibility Flooding Type: Limited Potential for Groundwater Flooding to Occur	A13NW (NW)	122	1	384600 399600
	BGS Groundwater Flooding Susceptibility Flooding Type: Limited Potential for Groundwater Flooding to Occur	A13NE (E)	124	1	385000 399458
	BGS Groundwater Flooding Susceptibility Flooding Type: Potential for Groundwater Flooding of Property Situated Below Ground Level	A13NE (NE)	126	1	384950 399600
	BGS Groundwater Flooding Susceptibility Flooding Type: Potential for Groundwater Flooding of Property Situated Below Ground Level	A13NE (NE)	132	1	384800 399650
	BGS Groundwater Flooding Susceptibility Flooding Type: Potential for Groundwater Flooding of Property Situated Below Ground Level	A13SW (SW)	137	1	384550 399250
	BGS Groundwater Flooding Susceptibility Flooding Type: Potential for Groundwater Flooding to Occur at Surface	A13NE (NE)	143	1	384850 399650
	BGS Groundwater Flooding Susceptibility Flooding Type: Limited Potential for Groundwater Flooding to Occur	A13NW (N)	144	1	384650 399650
	BGS Groundwater Flooding Susceptibility Flooding Type: Potential for Groundwater Flooding of Property Situated Below Ground Level	A13SW (SW)	164	1	384500 399250
	BGS Groundwater Flooding Susceptibility Flooding Type: Limited Potential for Groundwater Flooding to Occur	A13NW (NW)	166	1	384600 399650
	BGS Groundwater Flooding Susceptibility Flooding Type: Limited Potential for Groundwater Flooding to Occur	A13SW (SW)	184	1	384550 399200
	BGS Groundwater Flooding Susceptibility Flooding Type: Potential for Groundwater Flooding of Property Situated Below Ground Level	A13NE (NE)	215	1	384950 399700
	BGS Groundwater Flooding Susceptibility Flooding Type: Potential for Groundwater Flooding of Property Situated Below Ground Level	A12SE (W)	217	1	384350 399450
	BGS Groundwater Flooding Susceptibility Flooding Type: Potential for Groundwater Flooding of Property Situated Below Ground Level	A12NE (W)	217	1	384350 399458
	BGS Groundwater Flooding Susceptibility Flooding Type: Limited Potential for Groundwater Flooding to Occur	A13NE (N)	221	1	384750 399750
	BGS Groundwater Flooding Susceptibility Flooding Type: Limited Potential for Groundwater Flooding to Occur	A13SE (SE)	234	1	385000 399300
	BGS Groundwater Flooding Susceptibility Flooding Type: Potential for Groundwater Flooding of Property Situated Below Ground Level	A13SW (SW)	235	1	384450 399200
	BGS Groundwater Flooding Susceptibility Flooding Type: Potential for Groundwater Flooding of Property Situated Below Ground Level	A13NE (NE)	241	1	384850 399750

Map ID	Details	Quadrant Reference (Compass Direction)	Estimated Distance From Site	Contact	NGR
	BGS Groundwater Flooding Susceptibility Flooding Type: Limited Potential for Groundwater Flooding to Occur	A13NE (NE)	263	1	384950 399750
	BGS Groundwater Flooding Susceptibility Flooding Type: Limited Potential for Groundwater Flooding to Occur	A12NE (W)	267	1	384300 399458
	BGS Groundwater Flooding Susceptibility Flooding Type: Potential for Groundwater Flooding of Property Situated Below Ground Level	A12SE (W)	267	1	384300 399450
	BGS Groundwater Flooding Susceptibility Flooding Type: Potential for Groundwater Flooding of Property Situated Below Ground Level	A12SE (W)	270	1	384300 399400
	BGS Groundwater Flooding Susceptibility Flooding Type: Limited Potential for Groundwater Flooding to Occur	A13SW (SW)	270	1	384400 399200
	BGS Groundwater Flooding Susceptibility Flooding Type: Limited Potential for Groundwater Flooding to Occur	A18SE (N)	271	1	384750 399800
	BGS Groundwater Flooding Susceptibility Flooding Type: Potential for Groundwater Flooding of Property Situated Below Ground Level	A12SE (SW)	285	1	384350 399250
	BGS Groundwater Flooding Susceptibility Flooding Type: Potential for Groundwater Flooding of Property Situated Below Ground Level	A18SE (NE)	311	1	384950 399800
	BGS Groundwater Flooding Susceptibility Flooding Type: Limited Potential for Groundwater Flooding to Occur	A12SE (W)	317	1	384250 399450
	BGS Groundwater Flooding Susceptibility Flooding Type: Potential for Groundwater Flooding of Property Situated Below Ground Level	A12SE (SW)	327	1	384300 399250
	BGS Groundwater Flooding Susceptibility Flooding Type: Limited Potential for Groundwater Flooding to Occur	A18SE (N)	328	1	384800 399850
	BGS Groundwater Flooding Susceptibility Flooding Type: Limited Potential for Groundwater Flooding to Occur	A12SE (SW)	341	1	384350 399150
	BGS Groundwater Flooding Susceptibility Flooding Type: Limited Potential for Groundwater Flooding to Occur	A14NW (E)	358	1	385200 399650
	BGS Groundwater Flooding Susceptibility Flooding Type: Potential for Groundwater Flooding of Property Situated Below Ground Level	A12SE (W)	369	1	384200 399400
	BGS Groundwater Flooding Susceptibility Flooding Type: Limited Potential for Groundwater Flooding to Occur	A18SE (NE)	373	1	385000 399850
	BGS Groundwater Flooding Susceptibility Flooding Type: Potential for Groundwater Flooding of Property Situated Below Ground Level	A12SE (W)	379	1	384200 399350
	BGS Groundwater Flooding Susceptibility Flooding Type: Limited Potential for Groundwater Flooding to Occur	A8NE (SE)	381	1	384950 399100
	BGS Groundwater Flooding Susceptibility Flooding Type: Limited Potential for Groundwater Flooding to Occur	A13SE (SE)	390	1	385050 399150
	BGS Groundwater Flooding Susceptibility Flooding Type: Limited Potential for Groundwater Flooding to Occur	A12SE (W)	419	1	384150 399400
	BGS Groundwater Flooding Susceptibility Flooding Type: Potential for Groundwater Flooding of Property Situated Below Ground Level	A12SE (SW)	421	1	384250 399150
	BGS Groundwater Flooding Susceptibility Flooding Type: Potential for Groundwater Flooding to Occur at Surface	A18SE (NE)	421	1	385000 399900
	BGS Groundwater Flooding Susceptibility Flooding Type: Potential for Groundwater Flooding of Property Situated Below Ground Level	A12SE (W)	427	1	384150 399350

Map ID	Details	Quadrant Reference (Compass Direction)	Estimated Distance From Site	Contact	NGR
	BGS Groundwater Flooding Susceptibility Flooding Type: Potential for Groundwater Flooding of Property Situated Below Ground Level	A18SE (N)	436	1	384850 399950
	BGS Groundwater Flooding Susceptibility Flooding Type: Potential for Groundwater Flooding of Property Situated Below Ground Level	A18SE (NE)	438	1	385050 399900
	BGS Groundwater Flooding Susceptibility Flooding Type: Potential for Groundwater Flooding of Property Situated Below Ground Level	A12SE (SW)	439	1	384200 399200
	BGS Groundwater Flooding Susceptibility Flooding Type: Potential for Groundwater Flooding of Property Situated Below Ground Level	A12SE (W)	441	1	384150 399300
	BGS Groundwater Flooding Susceptibility Flooding Type: Limited Potential for Groundwater Flooding to Occur	A19SW (NE)	446	1	385150 399850
	BGS Groundwater Flooding Susceptibility Flooding Type: Potential for Groundwater Flooding of Property Situated Below Ground Level	A12SE (SW)	464	1	384200 399150
	BGS Groundwater Flooding Susceptibility Flooding Type: Limited Potential for Groundwater Flooding to Occur	A18SW (N)	471	1	384717 400000
	BGS Groundwater Flooding Susceptibility Flooding Type: Limited Potential for Groundwater Flooding to Occur	A12SE (W)	476	1	384100 399350
	BGS Groundwater Flooding Susceptibility Flooding Type: Limited Potential for Groundwater Flooding to Occur	A18SW (N)	478	1	384650 400000
	BGS Groundwater Flooding Susceptibility Flooding Type: Potential for Groundwater Flooding of Property Situated Below Ground Level	A18SE (N)	485	1	384850 400000
	BGS Groundwater Flooding Susceptibility Flooding Type: Potential for Groundwater Flooding of Property Situated Below Ground Level	A7NE (SW)	491	1	384200 399100
	BGS Groundwater Flooding Susceptibility Flooding Type: Potential for Groundwater Flooding to Occur at Surface	A18SE (N)	496	1	384900 400000
	BGS Groundwater Flooding Susceptibility Flooding Type: Limited Potential for Groundwater Flooding to Occur	A14SW (E)	497	1	385350 399350
1	**Discharge Consents** Operator: United Utilities Water Limited Property Type: STORM TANK/CSO ON SEWERAGE NETWORK (WATER COMPANY) Location: Dalton St/Dantzic Street Sso, Dalton St/Dantzic Street, Greater Manchester Authority: Environment Agency, North West Region Catchment Area: Not Given Reference: 01MAN0264 Permit Version: 1 Effective Date: 1st January 1995 Issued Date: Not Supplied Revocation Date: 1st January 1995 Discharge Type: Public Sewage: Storm Sewage Overflow Discharge Environment: Freshwater Stream/River Receiving Water: River Irk **Status: Consent revoked or revised: New Consent issued (Section 37(1))** Positional Accuracy: Located by supplier to within 100m	A13NW (N)	0	2	384710 399500
1	**Discharge Consents** Operator: United Utilities Water Limited Property Type: STORM TANK/CSO ON SEWERAGE NETWORK (WATER COMPANY) Location: Dalton St/Dantzic Street Sso, Dalton St/Dantzic Street, Greater Manchester Authority: Environment Agency, North West Region Catchment Area: Not Given Reference: 016982623 Permit Version: 1 Effective Date: 30th September 1994 Issued Date: Not Supplied Revocation Date: 3rd December 2014 Discharge Type: Public Sewage: Storm Sewage Overflow Discharge Environment: Freshwater Stream/River Receiving Water: River Irk **Status: Surrendered under EPR 2010** Positional Accuracy: Located by supplier to within 100m	A13NW (N)	0	2	384710 399495

Map ID	Details	Quadrant Reference (Compass Direction)	Estimated Distance From Site	Contact	NGR
2	**Discharge Consents** Operator: United Utilities Water Limited Property Type: WWTW/SEWAGE TREATMENT WORKS (WATER COMPANY) Location: Ducal St/Dantzic St, Manchester, Greater Manchester Authority: Environment Agency, North West Region Catchment Area: Not Given Reference: 01man0057 Permit Version: 1 Effective Date: 1st January 1995 Issued Date: Not Supplied Revocation Date: 25th October 1995 Discharge Type: Public Sewage: Storm Sewage Overflow Discharge Environment: Freshwater Stream/River Receiving Water: River Irk **Status: Authorisation revoked** Positional Accuracy: Located by supplier to within 100m	A13NW (N)	37	2	384710 399560
3	**Discharge Consents** Operator: United Utilities Water Plc (?) Property Type: STORM TANK/CSO ON SEWERAGE NETWORK (WATER COMPANY) Location: Dantzic Street Cso 77 Warford Street, ., ., Manchester, M4 4dd Authority: Environment Agency, North West Region Catchment Area: Not Supplied Reference: 016982951 Permit Version: 2 Effective Date: 7th December 2004 Issued Date: Not Supplied Revocation Date: 31st March 2018 Discharge Type: Public Sewage: Storm Sewage Overflow Discharge Environment: Freshwater Stream/River Receiving Water: River Irk **Status: Varied by Application - (Water Resources Act 1991, Schedule 10 as amended by Environment Act 1995)** Positional Accuracy: Located by supplier to within 10m	A13NW (NW)	63	2	384650 399560
3	**Discharge Consents** Operator: United Utilities Water Limited Property Type: STORM TANK/CSO ON SEWERAGE NETWORK (WATER COMPANY) Location: Dantzic Street Cso 77 Warford Street, ., ., Manchester, M4 4dd Authority: Environment Agency, North West Region Catchment Area: Not Supplied Reference: 016982951 Permit Version: 3 Effective Date: 1st April 2018 Issued Date: 12th March 2018 Revocation Date: Not Supplied Discharge Type: Public Sewage: Storm Sewage Overflow Discharge Environment: Freshwater Stream/River Receiving Water: River Irk **Status: Varied under EPR 2010** Positional Accuracy: Located by supplier to within 10m	A13NW (NW)	73	2	384654 399573
3	**Discharge Consents** Operator: United Utilities Water Limited Property Type: STORM TANK/CSO ON SEWERAGE NETWORK (WATER COMPANY) Location: Dantzic Street Cso 77 Warford Street, ., ., Manchester, M4 4dd Authority: Environment Agency, North West Region Catchment Area: Not Given Reference: 016982951 Permit Version: 1 Effective Date: 23rd June 1995 Issued Date: Not Supplied Revocation Date: 6th December 2004 Discharge Type: Public Sewage: Storm Sewage Overflow Discharge Environment: Freshwater Stream/River Receiving Water: River Irk **Status: Consent revoked or revised: New Consent issued (Section 37(1))** Positional Accuracy: Located by supplier to within 100m	A13NW (NW)	81	2	384650 399580

Map ID	Details	Quadrant Reference (Compass Direction)	Estimated Distance From Site	Contact	NGR
4	**Discharge Consents** Operator: United Utilities Water Limited Property Type: STORM TANK/CSO ON SEWERAGE NETWORK (WATER COMPANY) Location: Dantzic St Warford St Cso 288a7 151 Dantzic Street, ., Manchester, Greater Manchester, M4 4nl Authority: Environment Agency, North West Region Catchment Area: Not Supplied Reference: 01man0039 Permit Version: 2 Effective Date: 3rd September 2010 Issued Date: 3rd September 2010 Revocation Date: 21st March 2016 Discharge Type: Public Sewage: Storm Sewage Overflow Discharge Environment: Freshwater Stream/River Receiving Water: River Irk **Status: Varied under EPR 2010** Positional Accuracy: Located by supplier to within 10m	A13NW (NW)	69	2	384600 399540
4	**Discharge Consents** Operator: United Utilities Water Limited Property Type: STORM TANK/CSO ON SEWERAGE NETWORK (WATER COMPANY) Location: Dantzic St Warford St Cso 288a7 151 Dantzic Street, ., Manchester, Greater Manchester, M4 4nl Authority: Environment Agency, North West Region Catchment Area: Not Given Reference: 01MAN0039 Permit Version: 1 Effective Date: 1st January 1995 Issued Date: Not Supplied Revocation Date: 2nd September 2010 Discharge Type: Public Sewage: Storm Sewage Overflow Discharge Environment: Freshwater Stream/River Receiving Water: River Irk **Status: Post National Rivers Authority Legislation where issue date > 31/08/1989** Positional Accuracy: Located by supplier to within 100m	A13NW (NW)	69	2	384600 399540
4	**Discharge Consents** Operator: United Utilities Water Limited Property Type: STORM TANK/CSO ON SEWERAGE NETWORK (WATER COMPANY) Location: Dantzic St Warford St Cso 288a7 151 Dantzic Street, ., Manchester, Greater Manchester, M4 4nl Authority: Environment Agency, North West Region Catchment Area: Not Supplied Reference: 01man0039 Permit Version: 4 Effective Date: 2nd August 2018 Issued Date: 2nd August 2018 Revocation Date: Not Supplied Discharge Type: Public Sewage: Storm Sewage Overflow Discharge Environment: Freshwater Stream/River Receiving Water: River Irk **Status: Varied under EPR 2010** Positional Accuracy: Located by supplier to within 10m	A13NW (NW)	73	2	384598 399543
4	**Discharge Consents** Operator: United Utilities Water Limited Property Type: STORM TANK/CSO ON SEWERAGE NETWORK (WATER COMPANY) Location: Dantzic St Warford St Cso 288a7 151 Dantzic Street, ., Manchester, Greater Manchester, M4 4nl Authority: Environment Agency, North West Region Catchment Area: Not Supplied Reference: 01man0039 Permit Version: 3 Effective Date: 22nd March 2016 Issued Date: 22nd March 2016 Revocation Date: 1st August 2018 Discharge Type: Public Sewage: Storm Sewage Overflow Discharge Environment: Freshwater Stream/River Receiving Water: River Irk **Status: Varied under EPR 2010** Positional Accuracy: Located by supplier to within 10m	A13NW (NW)	73	2	384598 399543

Map ID	Details	Quadrant Reference (Compass Direction)	Estimated Distance From Site	Contact	NGR
5	**Discharge Consents** Operator: United Utilities Water Limited Property Type: STORM TANK/CSO ON SEWERAGE NETWORK (WATER COMPANY) Location: Bromley Street Cso 281mt 41 Wiliamson Street, Near Railway Arch, Manchester, Greater Manchester, M4 4js Authority: Environment Agency, North West Region Catchment Area: Not Supplied Reference: 016982627 Permit Version: 2 Effective Date: 1st April 2018 Issued Date: 21st March 2018 Revocation Date: Not Supplied Discharge Type: Public Sewage: Storm Sewage Overflow Discharge Environment: Freshwater Stream/River Receiving Water: River Irk **Status: Varied under EPR 2010** Positional Accuracy: Located by supplier to within 10m	A13SW (W)	86	2	384492 399401
5	**Discharge Consents** Operator: United Utilities Water Limited Property Type: STORM TANK/CSO ON SEWERAGE NETWORK (WATER COMPANY) Location: Bromley Street Cso 281mt 41 Wiliamson Street, Near Railway Arch, Manchester, Greater Manchester, M4 4js Authority: Environment Agency, North West Region Catchment Area: Not Given Reference: 01MAN0310 Permit Version: 1 Effective Date: 1st January 1995 Issued Date: Not Supplied Revocation Date: 1st January 1995 Discharge Type: Public Sewage: Storm Sewage Overflow Discharge Environment: Freshwater Stream/River Receiving Water: River Irk **Status: Consent revoked or revised: New Consent issued (Section 37(1))** Positional Accuracy: Located by supplier to within 100m	A13SW (W)	88	2	384490 399400
5	**Discharge Consents** Operator: United Utilities Water Limited Property Type: STORM TANK/CSO ON SEWERAGE NETWORK (WATER COMPANY) Location: Bromley Street Cso 281mt 41 Wiliamson Street, Near Railway Arch, Manchester, Greater Manchester, M4 4js Authority: Environment Agency, North West Region Catchment Area: Not Given Reference: 016982627 Permit Version: 1 Effective Date: 30th September 1994 Issued Date: Not Supplied Revocation Date: 31st March 2018 Discharge Type: Public Sewage: Storm Sewage Overflow Discharge Environment: Freshwater Stream/River Receiving Water: River Irk **Status: Post National Rivers Authority Legislation where issue date > 31/08/1989** Positional Accuracy: Located by supplier to within 100m	A13SW (W)	91	2	384490 399395
5	**Discharge Consents** Operator: United Utilities Water Limited Property Type: STORM TANK/CSO ON SEWERAGE NETWORK (WATER COMPANY) Location: Bromley Street/Dantzic Street Cso Bromley Street, ., Manchester, Greater Manchester, M4 4js Authority: Environment Agency, North West Region Catchment Area: Not Supplied Reference: 01man0046 Permit Version: 3 Effective Date: 11th January 2017 Issued Date: 11th January 2017 Revocation Date: 27th April 2018 Discharge Type: Public Sewage: Storm Sewage Overflow Discharge Environment: Freshwater Stream/River Receiving Water: River Irk **Status: Surrendered under EPR 2010** Positional Accuracy: Located by supplier to within 10m	A13SW (W)	125	2	384470 399360

Map ID	Details	Quadrant Reference (Compass Direction)	Estimated Distance From Site	Contact	NGR
5	**Discharge Consents** Operator: United Utilities Water Limited Property Type: STORM TANK/CSO ON SEWERAGE NETWORK (WATER COMPANY) Location: Bromley Street/Dantzic Street Cso Bromley Street, ., Manchester, Greater Manchester, M4 4js Authority: Environment Agency, North West Region Catchment Area: Not Supplied Reference: 01man0046 Permit Version: 2 Effective Date: 14th April 2009 Issued Date: 14th April 2009 Revocation Date: 10th January 2017 Discharge Type: Public Sewage: Storm Sewage Overflow Discharge Environment: Freshwater Stream/River Receiving Water: River Irk **Status: Post National Rivers Authority Legislation where issue date > 31/08/1989** Positional Accuracy: Located by supplier to within 10m	A13SW (W)	125	2	384470 399360
5	**Discharge Consents** Operator: United Utilities Water Limited Property Type: STORM TANK/CSO ON SEWERAGE NETWORK (WATER COMPANY) Location: Bromley Street/Dantzic Street Cso Bromley Street, ., Manchester, Greater Manchester, M4 4js Authority: Environment Agency, North West Region Catchment Area: Not Given Reference: 01MAN0046 Permit Version: 1 Effective Date: 1st January 1995 Issued Date: Not Supplied Revocation Date: 13th April 2009 Discharge Type: Public Sewage: Storm Sewage Overflow Discharge Environment: Freshwater Stream/River Receiving Water: River Irk **Status: Post National Rivers Authority Legislation where issue date > 31/08/1989** Positional Accuracy: Located by supplier to within 100m	A13SW (W)	125	2	384470 399360
5	**Discharge Consents** Operator: United Utilities Water Limited Property Type: WWTW/SEWAGE TREATMENT WORKS (WATER COMPANY) Location: Parlane St/Dantzic St, Manchester, Greater Manchester Authority: Environment Agency, North West Region Catchment Area: Not Given Reference: 01man0061 Permit Version: 1 Effective Date: 1st January 1995 Issued Date: Not Supplied Revocation Date: 25th October 1995 Discharge Type: Public Sewage: Storm Sewage Overflow Discharge Environment: Freshwater Stream/River Receiving Water: River Irk **Status: Authorisation revoked** Positional Accuracy: Located by supplier to within 10m	A13SW (W)	125	2	384470 399360
6	**Discharge Consents** Operator: United Utilities Water Limited Property Type: STORM TANK/CSO ON SEWERAGE NETWORK (WATER COMPANY) Location: Burton St Nr Dalton St Cso 281hx 133 Collyhurst Road, ., Manchester, Greater Manchester, M40 7gx Authority: Environment Agency, North West Region Catchment Area: Not Given Reference: 016982622 Permit Version: 1 Effective Date: 30th September 1994 Issued Date: Not Supplied Revocation Date: 10th April 2018 Discharge Type: Public Sewage: Storm Sewage Overflow Discharge Environment: Freshwater Stream/River Receiving Water: River Irk **Status: Post National Rivers Authority Legislation where issue date > 31/08/1989** Positional Accuracy: Located by supplier to within 100m	A13NE (NE)	121	2	384860 399625

Map ID	Details	Quadrant Reference (Compass Direction)	Estimated Distance From Site	Contact	NGR
6	**Discharge Consents** Operator: United Utilities Water Limited Property Type: STORM TANK/CSO ON SEWERAGE NETWORK (WATER COMPANY) Location: Burton St Nr Dalton St Cso 281hx 133 Collyhurst Road, ., Manchester, Greater Manchester, M40 7gx Authority: Environment Agency, North West Region Catchment Area: Not Supplied Reference: 016982622 Permit Version: 2 Effective Date: 11th April 2018 Issued Date: 11th April 2018 Revocation Date: Not Supplied Discharge Type: Public Sewage: Storm Sewage Overflow Discharge Environment: Freshwater Stream/River Receiving Water: River Irk **Status:** **Varied under EPR 2010** Positional Accuracy: Located by supplier to within 10m	A13NE (NE)	126	2	384860 399630
6	**Discharge Consents** Operator: United Utilities Water Limited Property Type: STORM TANK/CSO ON SEWERAGE NETWORK (WATER COMPANY) Location: Burton St Nr Dalton St Cso 281hx 133 Collyhurst Road, ., Manchester, Greater Manchester, M40 7gx Authority: Environment Agency, North West Region Catchment Area: Not Given Reference: 01MAN0263 Permit Version: 1 Effective Date: 1st January 1995 Issued Date: Not Supplied Revocation Date: 1st January 1995 Discharge Type: Public Sewage: Storm Sewage Overflow Discharge Environment: Freshwater Stream/River Receiving Water: River Irk **Status:** **Consent revoked or revised: New Consent issued (Section 37(1))** Positional Accuracy: Located by supplier to within 100m	A13NE (NE)	126	2	384860 399630
7	**Discharge Consents** Operator: United Utilities Water Limited Property Type: STORM TANK/CSO ON SEWERAGE NETWORK (WATER COMPANY) Location: Gould St/Jason St, Manchester, Greater Manchester Authority: Environment Agency, North West Region Catchment Area: Not Supplied Reference: 01man0047 Permit Version: 3 Effective Date: 3rd September 2010 Issued Date: 3rd September 2010 Revocation Date: 3rd December 2014 Discharge Type: Public Sewage: Storm Sewage Overflow Discharge Environment: Freshwater Stream/River Receiving Water: River Irk **Status:** **Surrendered under EPR 2010** Positional Accuracy: Located by supplier to within 10m	A13SW (SW)	144	2	384460 399340
7	**Discharge Consents** Operator: United Utilities Water Limited Property Type: STORM TANK/CSO ON SEWERAGE NETWORK (WATER COMPANY) Location: Gould St/Jason St, Manchester, Greater Manchester Authority: Environment Agency, North West Region Catchment Area: Not Supplied Reference: 01man0047 Permit Version: 2 Effective Date: 14th April 2009 Issued Date: 14th April 2009 Revocation Date: 2nd September 2010 Discharge Type: Public Sewage: Storm Sewage Overflow Discharge Environment: Freshwater Stream/River Receiving Water: River Irk **Status:** **Post National Rivers Authority Legislation where issue date > 31/08/1989** Positional Accuracy: Located by supplier to within 10m	A13SW (SW)	144	2	384460 399340

Map ID	Details	Quadrant Reference (Compass Direction)	Estimated Distance From Site	Contact	NGR
7	**Discharge Consents** Operator: United Utilities Water Limited Property Type: STORM TANK/CSO ON SEWERAGE NETWORK (WATER COMPANY) Location: Gould St/Jason St, Manchester, Greater Manchester Authority: Environment Agency, North West Region Catchment Area: Not Given Reference: 01MAN0047 Permit Version: 1 Effective Date: 1st January 1995 Issued Date: Not Supplied Revocation Date: 13th April 2009 Discharge Type: Public Sewage: Storm Sewage Overflow Discharge Environment: Freshwater Stream/River Receiving Water: River Irk **Status: Post National Rivers Authority Legislation where issue date > 31/08/1989** Positional Accuracy: Located by supplier to within 100m	A13SW (SW)	144	2	384460 399340
7	**Discharge Consents** Operator: United Utilities Water Limited Property Type: STORM TANK/CSO ON SEWERAGE NETWORK (WATER COMPANY) Location: Roger Street/Hargreaves Street Cso Roger Street, ., Manchester, Greater Manchester, M4 4en Authority: Environment Agency, North West Region Catchment Area: Not Supplied Reference: 01man0059 Permit Version: 4 Effective Date: 22nd March 2016 Issued Date: 22nd March 2016 Revocation Date: 9th March 2018 Discharge Type: Public Sewage: Storm Sewage Overflow Discharge Environment: Freshwater Stream/River Receiving Water: River Irk **Status: Surrendered under EPR 2010** Positional Accuracy: Located by supplier to within 10m	A13SW (SW)	161	2	384441 399338
7	**Discharge Consents** Operator: United Utilities Water Limited Property Type: STORM TANK/CSO ON SEWERAGE NETWORK (WATER COMPANY) Location: Roger Street/Hargreaves Street Cso Roger Street, ., Manchester, Greater Manchester, M4 4en Authority: Environment Agency, North West Region Catchment Area: Not Supplied Reference: 01man0059 Permit Version: 3 Effective Date: 3rd September 2010 Issued Date: 3rd September 2010 Revocation Date: 21st March 2016 Discharge Type: Public Sewage: Storm Sewage Overflow Discharge Environment: Freshwater Stream/River Receiving Water: River Irk **Status: Varied under EPR 2010** Positional Accuracy: Located by supplier to within 10m	A13SW (SW)	166	2	384440 399330
7	**Discharge Consents** Operator: United Utilities Water Limited Property Type: STORM TANK/CSO ON SEWERAGE NETWORK (WATER COMPANY) Location: Roger Street/Hargreaves Street Cso Roger Street, ., Manchester, Greater Manchester, M4 4en Authority: Environment Agency, North West Region Catchment Area: Not Supplied Reference: 01man0059 Permit Version: 2 Effective Date: 14th April 2009 Issued Date: 14th April 2009 Revocation Date: 2nd September 2010 Discharge Type: Public Sewage: Storm Sewage Overflow Discharge Environment: Freshwater Stream/River Receiving Water: River Irk **Status: Post National Rivers Authority Legislation where issue date > 31/08/1989** Positional Accuracy: Located by supplier to within 10m	A13SW (SW)	166	2	384440 399330

Map ID	Details	Quadrant Reference (Compass Direction)	Estimated Distance From Site	Contact	NGR
7	**Discharge Consents** Operator: United Utilities Water Limited Property Type: WWTW/SEWAGE TREATMENT WORKS (WATER COMPANY) Location: Lord St & Red Bank, Manchester, Greater Manchester Authority: Environment Agency, North West Region Catchment Area: Not Given Reference: 01man0062 Permit Version: 1 Effective Date: 1st January 1995 Issued Date: Not Supplied Revocation Date: 25th October 1995 Discharge Type: Public Sewage: Storm Sewage Overflow Discharge Environment: Freshwater Stream/River Receiving Water: River Irk **Status: Authorisation revoked** Positional Accuracy: Located by supplier to within 10m	A13SW (SW)	166	2	384440 399330
7	**Discharge Consents** Operator: United Utilities Water Limited Property Type: STORM TANK/CSO ON SEWERAGE NETWORK (WATER COMPANY) Location: Roger Street/Hargreaves Street Cso Roger Street, ., Manchester, Greater Manchester, M4 4en Authority: Environment Agency, North West Region Catchment Area: Not Given Reference: 01MAN0059 Permit Version: 1 Effective Date: 1st January 1995 Issued Date: Not Supplied Revocation Date: 13th April 2009 Discharge Type: Public Sewage: Storm Sewage Overflow Discharge Environment: Freshwater Stream/River Receiving Water: River Irk **Status: Post National Rivers Authority Legislation where issue date > 31/08/1989** Positional Accuracy: Located by supplier to within 10m	A13SW (SW)	166	2	384440 399330
8	**Discharge Consents** Operator: United Utilities Water Limited Property Type: STORM TANK/CSO ON SEWERAGE NETWORK (WATER COMPANY) Location: Cheetham Hill Rd, Manchester, Greater Manchester Authority: Environment Agency, North West Region Catchment Area: Not Given Reference: 01MAN0369 Permit Version: 1 Effective Date: 1st January 1995 Issued Date: Not Supplied Revocation Date: 1st January 2017 Discharge Type: Public Sewage: Storm Sewage Overflow Discharge Environment: Surface/Underground Water Receiving Water: S/W **Status: Authorisation revoked** Positional Accuracy: Located by supplier to within 100m	A12NE (W)	353	2	384220 399510
9	**Discharge Consents** Operator: United Utilities Water Plc (?) Property Type: STORM TANK/CSO ON SEWERAGE NETWORK (WATER COMPANY) Location: Rochdale Rd/Collyhurst, Manchester, Greater Manchester Authority: Environment Agency, North West Region Catchment Area: Irk Reference: 016993740 Permit Version: 1 Effective Date: 11th July 2005 Issued Date: 11th July 2005 Revocation Date: Not Supplied Discharge Type: Public Sewage: Storm Sewage Overflow Discharge Environment: Freshwater Stream/River Receiving Water: The River Irk **Status: New Consent (Water Resources Act 1991, Section 88 & Schedule 10 as amended by Environment Act 1995)** Positional Accuracy: Located by supplier to within 10m	A18SE (NE)	390	2	384910 399890

Map ID	Details	Quadrant Reference (Compass Direction)	Estimated Distance From Site	Contact	NGR
10	**Discharge Consents** Operator: United Utilities Water Limited Property Type: STORM TANK/CSO ON SEWERAGE NETWORK (WATER COMPANY) Location: Aspin Lane Cso 281cj Vallea Court, 1 Red Bank, ., Manchester, M4 4fe Authority: Environment Agency, North West Region Catchment Area: Not Supplied Reference: 01man0031 Permit Version: 2 Effective Date: 3rd September 2010 Issued Date: 3rd September 2010 Revocation Date: 4th February 2016 Discharge Type: Public Sewage: Storm Sewage Overflow Discharge Environment: Freshwater Stream/River Receiving Water: River Irk **Status: Varied under EPR 2010** Positional Accuracy: Located by supplier to within 10m	A12SE (SW)	420	2	384210 399220
10	**Discharge Consents** Operator: United Utilities Water Limited Property Type: STORM TANK/CSO ON SEWERAGE NETWORK (WATER COMPANY) Location: Aspin Lane Cso 281cj Vallea Court, 1 Red Bank, ., Manchester, M4 4fe Authority: Environment Agency, North West Region Catchment Area: Not Given Reference: 01MAN0031 Permit Version: 1 Effective Date: 1st January 1995 Issued Date: Not Supplied Revocation Date: 2nd September 2010 Discharge Type: Public Sewage: Storm Sewage Overflow Discharge Environment: Freshwater Stream/River Receiving Water: River Irk **Status: Post National Rivers Authority Legislation where issue date > 31/08/1989** Positional Accuracy: Located by supplier to within 100m	A12SE (SW)	420	2	384210 399220
10	**Discharge Consents** Operator: United Utilities Water Limited Property Type: STORM TANK/CSO ON SEWERAGE NETWORK (WATER COMPANY) Location: Aspin Lane Cso 281cj Vallea Court, 1 Red Bank, ., Manchester, M4 4fe Authority: Environment Agency, North West Region Catchment Area: Not Supplied Reference: 01man0031 Permit Version: 4 Effective Date: 25th June 2018 Issued Date: 25th June 2018 Revocation Date: Not Supplied Discharge Type: Public Sewage: Storm Sewage Overflow Discharge Environment: Freshwater Stream/River Receiving Water: River Irk **Status: Varied under EPR 2010** Positional Accuracy: Located by supplier to within 10m	A12SE (SW)	431	2	384201 399214
10	**Discharge Consents** Operator: United Utilities Water Limited Property Type: STORM TANK/CSO ON SEWERAGE NETWORK (WATER COMPANY) Location: Aspin Lane Cso 281cj Vallea Court, 1 Red Bank, ., Manchester, M4 4fe Authority: Environment Agency, North West Region Catchment Area: Not Supplied Reference: 01man0031 Permit Version: 3 Effective Date: 5th February 2016 Issued Date: 5th February 2016 Revocation Date: 24th June 2018 Discharge Type: Public Sewage: Storm Sewage Overflow Discharge Environment: Freshwater Stream/River Receiving Water: River Irk **Status: Varied under EPR 2010** Positional Accuracy: Located by supplier to within 10m	A12SE (SW)	431	2	384201 399214

Map ID	Details	Quadrant Reference (Compass Direction)	Estimated Distance From Site	Contact	NGR
11	**Discharge Consents** Operator: United Utilities Water Limited Property Type: STORM TANK/CSO ON SEWERAGE NETWORK (WATER COMPANY) Location: Verdon Street/Scotland Cso Scotland Via Red Bank, Manchester, ., Greater Manchester, M4 4ew Authority: Environment Agency, North West Region Catchment Area: Not Supplied Reference: 016982715 Permit Version: 2 Effective Date: 4th December 2019 Issued Date: 4th December 2019 Revocation Date: Not Supplied Discharge Type: Public Sewage: Storm Sewage Overflow Discharge Environment: Freshwater Stream/River Receiving Water: River Irk **Status: Varied under EPR 2010** Positional Accuracy: Located by supplier to within 10m	A12SE (SW)	518	2	384116 399188
11	**Discharge Consents** Operator: United Utilities Water Limited Property Type: STORM TANK/CSO ON SEWERAGE NETWORK (WATER COMPANY) Location: Verdon Street/Scotland Cso Scotland Via Red Bank, Manchester, ., Greater Manchester, M4 4ew Authority: Environment Agency, North West Region Catchment Area: Not Given Reference: 01MAN0265 Permit Version: 1 Effective Date: 1st January 1995 Issued Date: Not Supplied Revocation Date: 1st January 1995 Discharge Type: Public Sewage: Storm Sewage Overflow Discharge Environment: Freshwater Stream/River Receiving Water: River Irk **Status: Consent revoked or revised: New Consent issued (Section 37(1))** Positional Accuracy: Located by supplier to within 100m	A12SE (SW)	523	2	384120 399170
11	**Discharge Consents** Operator: United Utilities Water Limited Property Type: STORM TANK/CSO ON SEWERAGE NETWORK (WATER COMPANY) Location: Verdon Street/Scotland Cso Scotland Via Red Bank, Manchester, ., Greater Manchester, M4 4ew Authority: Environment Agency, North West Region Catchment Area: Not Given Reference: 016982715 Permit Version: 1 Effective Date: 30th September 1994 Issued Date: Not Supplied Revocation Date: 3rd December 2019 Discharge Type: Public Sewage: Storm Sewage Overflow Discharge Environment: Freshwater Stream/River Receiving Water: River Irk **Status: Post National Rivers Authority Legislation where issue date > 31/08/1989** Positional Accuracy: Located by supplier to within 100m	A12SE (SW)	526	2	384120 399165
12	**Discharge Consents** Operator: United Utilities Water Limited Property Type: STORM TANK/CSO ON SEWERAGE NETWORK (WATER COMPANY) Location: Colyhurst/Fitzgeorg St, Manchester, Greater Manchester Authority: Environment Agency, North West Region Catchment Area: Not Supplied Reference: 01man0043 Permit Version: 2 Effective Date: 3rd September 2010 Issued Date: 3rd September 2010 Revocation Date: 15th December 2014 Discharge Type: Public Sewage: Storm Sewage Overflow Discharge Environment: Freshwater Stream/River Receiving Water: Moston Brook **Status: Surrendered under EPR 2010** Positional Accuracy: Located by supplier to within 10m	A18SE (NE)	535	2	385030 400010

Map ID	Details	Quadrant Reference (Compass Direction)	Estimated Distance From Site	Contact	NGR
12	**Discharge Consents** Operator: United Utilities Water Limited Property Type: STORM TANK/CSO ON SEWERAGE NETWORK (WATER COMPANY) Location: Colyhurst/Fitzgeorg St, Manchester, Greater Manchester Authority: Environment Agency, North West Region Catchment Area: Not Given Reference: 01MAN0043 Permit Version: 1 Effective Date: 1st January 1995 Issued Date: Not Supplied Revocation Date: 2nd September 2010 Discharge Type: Public Sewage: Storm Sewage Overflow Discharge Environment: Freshwater Stream/River Receiving Water: Moston Brook **Status: Post National Rivers Authority Legislation where issue date > 31/08/1989** Positional Accuracy: Located by supplier to within 100m	A18SE (NE)	535	2	385030 400010
13	**Discharge Consents** Operator: United Utilities Water Limited Property Type: STORM TANK/CSO ON SEWERAGE NETWORK (WATER COMPANY) Location: Moss Brook Court, Manchester, Greater Manchester Authority: Environment Agency, North West Region Catchment Area: Not Supplied Reference: 01man0045 Permit Version: 3 Effective Date: 3rd September 2010 Issued Date: 3rd September 2010 Revocation Date: 5th December 2014 Discharge Type: Public Sewage: Storm Sewage Overflow Discharge Environment: Freshwater Stream/River Receiving Water: River Irk **Status: Surrendered under EPR 2010** Positional Accuracy: Located by supplier to within 10m	A19SW (NE)	539	2	385170 399950
13	**Discharge Consents** Operator: United Utilities Water Limited Property Type: STORM TANK/CSO ON SEWERAGE NETWORK (WATER COMPANY) Location: Moss Brook Court, Manchester, Greater Manchester Authority: Environment Agency, North West Region Catchment Area: Not Supplied Reference: 01man0045 Permit Version: 2 Effective Date: 14th April 2009 Issued Date: 14th April 2009 Revocation Date: 2nd September 2010 Discharge Type: Public Sewage: Storm Sewage Overflow Discharge Environment: Freshwater Stream/River Receiving Water: River Irk **Status: Post National Rivers Authority Legislation where issue date > 31/08/1989** Positional Accuracy: Located by supplier to within 10m	A19SW (NE)	539	2	385170 399950
13	**Discharge Consents** Operator: United Utilities Water Limited Property Type: STORM TANK/CSO ON SEWERAGE NETWORK (WATER COMPANY) Location: Moss Brook Court, Manchester, Greater Manchester Authority: Environment Agency, North West Region Catchment Area: Not Given Reference: 01MAN0045 Permit Version: 1 Effective Date: 1st January 1995 Issued Date: Not Supplied Revocation Date: 13th April 2009 Discharge Type: Public Sewage: Storm Sewage Overflow Discharge Environment: Freshwater Stream/River Receiving Water: River Irk **Status: Post National Rivers Authority Legislation where issue date > 31/08/1989** Positional Accuracy: Located by supplier to within 100m	A19SW (NE)	539	2	385170 399950

Map ID	Details	Quadrant Reference (Compass Direction)	Estimated Distance From Site	Contact	NGR
13	**Discharge Consents** Operator: United Utilities Water Limited Property Type: STORM TANK/CSO ON SEWERAGE NETWORK (WATER COMPANY) Location: Queens Road Combined Sewer Overflow 204 Queens Road A6010, Collyhurst, Manchester, Greater Manchester, M40 8jw Authority: Environment Agency, North West Region Catchment Area: Not Supplied Reference: Npswqd010957 Permit Version: 2 Effective Date: 6th November 2019 Issued Date: 6th November 2019 Revocation Date: Not Supplied Discharge Type: Public Sewage: Storm Sewage Overflow Discharge Environment: Freshwater Stream/River Receiving Water: Moss Brook **Status: Varied under EPR 2010** Positional Accuracy: Manually corrected supplier location	A19SW (NE)	542	2	385174 399950
13	**Discharge Consents** Operator: United Utilities Water Limited Property Type: STORM TANK/CSO ON SEWERAGE NETWORK (WATER COMPANY) Location: Moss Brook Court, Manchester, Greater Manchester Authority: Environment Agency, North West Region Catchment Area: Not Supplied Reference: 01man0044 Permit Version: 3 Effective Date: 3rd September 2010 Issued Date: 3rd September 2010 Revocation Date: 18th July 2014 Discharge Type: Public Sewage: Storm Sewage Overflow Discharge Environment: Freshwater Stream/River Receiving Water: River Irk **Status: Surrendered under EPR 2010** Positional Accuracy: Located by supplier to within 10m	A19SW (NE)	556	2	385200 399950
13	**Discharge Consents** Operator: United Utilities Water Limited Property Type: STORM TANK/CSO ON SEWERAGE NETWORK (WATER COMPANY) Location: Moss Brook Court, Manchester, Greater Manchester Authority: Environment Agency, North West Region Catchment Area: Not Supplied Reference: 01man0044 Permit Version: 2 Effective Date: 14th April 2009 Issued Date: 14th April 2009 Revocation Date: 2nd September 2010 Discharge Type: Public Sewage: Storm Sewage Overflow Discharge Environment: Freshwater Stream/River Receiving Water: River Irk **Status: Post National Rivers Authority Legislation where issue date > 31/08/1989** Positional Accuracy: Located by supplier to within 10m	A19SW (NE)	556	2	385200 399950
13	**Discharge Consents** Operator: United Utilities Water Limited Property Type: STORM TANK/CSO ON SEWERAGE NETWORK (WATER COMPANY) Location: Moss Brook Court, Manchester, Greater Manchester Authority: Environment Agency, North West Region Catchment Area: Not Given Reference: 01MAN0044 Permit Version: 1 Effective Date: 1st January 1995 Issued Date: Not Supplied Revocation Date: 13th April 2009 Discharge Type: Public Sewage: Storm Sewage Overflow Discharge Environment: Freshwater Stream/River Receiving Water: River Irk **Status: Post National Rivers Authority Legislation where issue date > 31/08/1989** Positional Accuracy: Located by supplier to within 10m	A19SW (NE)	556	2	385200 399950

Map ID	Details	Quadrant Reference (Compass Direction)	Estimated Distance From Site	Contact	NGR
14	**Discharge Consents** Operator: United Utilities Water Limited Property Type: STORM TANK/CSO ON SEWERAGE NETWORK (WATER COMPANY) Location: Miller Street/Corporation St Cso Miller Street, ., Manchester, Greater Manchester, M4 4dy Authority: Environment Agency, North West Region Catchment Area: Not Supplied Reference: 01man0161 Permit Version: 3 Effective Date: 11th January 2017 Issued Date: 11th January 2017 Revocation Date: Not Supplied Discharge Type: Public Sewage: Storm Sewage Overflow Discharge Environment: Freshwater Stream/River Receiving Water: River Irk **Status: Varied under EPR 2010** Positional Accuracy: Located by supplier to within 10m	A7NE (SW)	563	2	384140 399060
14	**Discharge Consents** Operator: United Utilities Water Limited Property Type: STORM TANK/CSO ON SEWERAGE NETWORK (WATER COMPANY) Location: Miller Street/Corporation St Cso Miller Street, ., Manchester, Greater Manchester, M4 4dy Authority: Environment Agency, North West Region Catchment Area: Not Supplied Reference: 01man0161 Permit Version: 2 Effective Date: 3rd September 2010 Issued Date: 3rd September 2010 Revocation Date: 10th January 2017 Discharge Type: Public Sewage: Storm Sewage Overflow Discharge Environment: Freshwater Stream/River Receiving Water: River Irk **Status: Varied under EPR 2010** Positional Accuracy: Located by supplier to within 10m	A7NE (SW)	563	2	384140 399060
14	**Discharge Consents** Operator: United Utilities Water Limited Property Type: STORM TANK/CSO ON SEWERAGE NETWORK (WATER COMPANY) Location: Miller Street/Corporation St Cso Miller Street, ., Manchester, Greater Manchester, M4 4dy Authority: Environment Agency, North West Region Catchment Area: Not Given Reference: 01MAN0161 Permit Version: 1 Effective Date: 1st January 1995 Issued Date: Not Supplied Revocation Date: 2nd September 2010 Discharge Type: Public Sewage: Storm Sewage Overflow Discharge Environment: Freshwater Stream/River Receiving Water: River Irk **Status: Post National Rivers Authority Legislation where issue date > 31/08/1989** Positional Accuracy: Located by supplier to within 100m	A7NE (SW)	563	2	384140 399060
14	**Discharge Consents** Operator: United Utilities Water Limited Property Type: STORM TANK/CSO ON SEWERAGE NETWORK (WATER COMPANY) Location: Corporation Street Cso Corporation Street, Near Junction With Miller Street, Manchester, Greater Manchester, M60 0ab Authority: Environment Agency, North West Region Catchment Area: Not Supplied Reference: 01man0159 Permit Version: 4 Effective Date: 11th April 2018 Issued Date: 11th April 2018 Revocation Date: 15th November 2021 Discharge Type: Public Sewage: Storm Sewage Overflow Discharge Environment: Freshwater Stream/River Receiving Water: Culverted Sec Of River Irk **Status: Surrendered under EPR 2010** Positional Accuracy: Located by supplier to within 10m	A7NE (SW)	596	2	384120 399030

Map ID	Details	Quadrant Reference (Compass Direction)	Estimated Distance From Site	Contact	NGR
14	**Discharge Consents** Operator: United Utilities Water Limited Property Type: STORM TANK/CSO ON SEWERAGE NETWORK (WATER COMPANY) Location: Corporation Street Cso Corporation Street, Near Junction With Miller Street, Manchester, Greater Manchester, M60 0ab Authority: Environment Agency, North West Region Catchment Area: Not Supplied Reference: 01man0159 Permit Version: 3 Effective Date: 22nd March 2016 Issued Date: 22nd March 2016 Revocation Date: 10th April 2018 Discharge Type: Public Sewage: Storm Sewage Overflow Discharge Environment: Freshwater Stream/River Receiving Water: River Irk **Status: Varied under EPR 2010** Positional Accuracy: Located by supplier to within 10m	A7NE (SW)	596	2	384120 399030
14	**Discharge Consents** Operator: United Utilities Water Limited Property Type: STORM TANK/CSO ON SEWERAGE NETWORK (WATER COMPANY) Location: Corporation Street Cso Corporation Street, Near Junction With Miller Street, Manchester, Greater Manchester, M60 0ab Authority: Environment Agency, North West Region Catchment Area: Not Supplied Reference: 01man0159 Permit Version: 2 Effective Date: 3rd September 2010 Issued Date: 3rd September 2010 Revocation Date: 21st March 2016 Discharge Type: Public Sewage: Storm Sewage Overflow Discharge Environment: Freshwater Stream/River Receiving Water: River Irk **Status: Varied under EPR 2010** Positional Accuracy: Located by supplier to within 10m	A7NE (SW)	596	2	384120 399030
14	**Discharge Consents** Operator: United Utilities Water Limited Property Type: STORM TANK/CSO ON SEWERAGE NETWORK (WATER COMPANY) Location: Corporation Street Cso Corporation Street, Near Junction With Miller Street, Manchester, Greater Manchester, M60 0ab Authority: Environment Agency, North West Region Catchment Area: Not Given Reference: 01MAN0159 Permit Version: 1 Effective Date: 1st January 1995 Issued Date: Not Supplied Revocation Date: 2nd September 2010 Discharge Type: Public Sewage: Storm Sewage Overflow Discharge Environment: Freshwater Stream/River Receiving Water: River Irk **Status: Post National Rivers Authority Legislation where issue date > 31/08/1989** Positional Accuracy: Located by supplier to within 100m	A7NE (SW)	596	2	384120 399030
15	**Discharge Consents** Operator: United Utilities Water Limited Property Type: STORM TANK/CSO ON SEWERAGE NETWORK (WATER COMPANY) Location: Hanover Street Cso Hanover Street/Long Mill Gate, ., Manchester, Greater Manchester, M3 1nx Authority: Environment Agency, North West Region Catchment Area: Not Supplied Reference: 01man0158 Permit Version: 2 Effective Date: 3rd September 2010 Issued Date: 3rd September 2010 Revocation Date: 4th February 2016 Discharge Type: Public Sewage: Storm Sewage Overflow Discharge Environment: Freshwater Stream/River Receiving Water: River Irk **Status: Varied under EPR 2010** Positional Accuracy: Located by supplier to within 10m	A7NE (SW)	688	2	384050 398970

Map ID	Details	Quadrant Reference (Compass Direction)	Estimated Distance From Site	Contact	NGR
15	**Discharge Consents** Operator: United Utilities Water Limited Property Type: STORM TANK/CSO ON SEWERAGE NETWORK (WATER COMPANY) Location: Hanover Street Cso Hanover Street/Long Mill Gate, ., Manchester, Greater Manchester, M3 1nx Authority: Environment Agency, North West Region Catchment Area: Not Given Reference: 01MAN0158 Permit Version: 1 Effective Date: 1st January 1995 Issued Date: Not Supplied Revocation Date: 2nd September 2010 Discharge Type: Public Sewage: Storm Sewage Overflow Discharge Environment: Freshwater Stream/River Receiving Water: River Irk **Status: Post National Rivers Authority Legislation where issue date > 31/08/1989** Positional Accuracy: Located by supplier to within 100m	A7NE (SW)	688	2	384050 398970
15	**Discharge Consents** Operator: United Utilities Water Limited Property Type: STORM TANK/CSO ON SEWERAGE NETWORK (WATER COMPANY) Location: Hanover Street Cso Hanover Street/Long Mill Gate, ., Manchester, Greater Manchester, M3 1nx Authority: Environment Agency, North West Region Catchment Area: Not Supplied Reference: 01man0158 Permit Version: 4 Effective Date: 27th February 2020 Issued Date: 27th February 2020 Revocation Date: Not Supplied Discharge Type: Public Sewage: Storm Sewage Overflow Discharge Environment: Freshwater Stream/River Receiving Water: River Irk **Status: Varied under EPR 2010** Positional Accuracy: Located by supplier to within 10m	A7NW (SW)	697	2	384044 398963
15	**Discharge Consents** Operator: United Utilities Water Limited Property Type: STORM TANK/CSO ON SEWERAGE NETWORK (WATER COMPANY) Location: Hanover Street Cso Hanover Street/Long Mill Gate, ., Manchester, Greater Manchester, M3 1nx Authority: Environment Agency, North West Region Catchment Area: Not Supplied Reference: 01man0158 Permit Version: 3 Effective Date: 5th February 2016 Issued Date: 5th February 2016 Revocation Date: 26th February 2020 Discharge Type: Public Sewage: Storm Sewage Overflow Discharge Environment: Freshwater Stream/River Receiving Water: River Irk **Status: Varied under EPR 2010** Positional Accuracy: Located by supplier to within 10m	A7NW (SW)	697	2	384044 398963
16	**Discharge Consents** Operator: United Utilities Water Limited Property Type: STORM TANK/CSO ON SEWERAGE NETWORK (WATER COMPANY) Location: Rochdale Rd/Collyhurst, Manchester, Greater Manchester Authority: Environment Agency, North West Region Catchment Area: Irk Reference: 01MAN0150 Permit Version: 1 Effective Date: 1st January 1995 Issued Date: 1st January 1995 Revocation Date: 10th July 2005 Discharge Type: Public Sewage: Storm Sewage Overflow Discharge Environment: Freshwater Stream/River Receiving Water: River Irk **Status: Consent revoked or revised: New Consent issued (Section 37(1))** Positional Accuracy: Located by supplier to within 100m	A19SW (NE)	692	2	385330 400020

Map ID	Details	Quadrant Reference (Compass Direction)	Estimated Distance From Site	Contact	NGR
17	**Discharge Consents** Operator: United Utilities Water Limited Property Type: STORM TANK/CSO ON SEWERAGE NETWORK (WATER COMPANY) Location: Long Millgate Cso Long Millgate, Near Manchester Cathdral Gardens, Manchester City Centre, Manchester, M3 1sb Authority: Environment Agency, North West Region Catchment Area: Irwell Reference: 016993741 Permit Version: 2 Effective Date: 23rd October 2019 Issued Date: 23rd October 2019 Revocation Date: Not Supplied Discharge Type: Public Sewage: Storm Sewage Overflow Discharge Environment: Freshwater Stream/River Receiving Water: River Irk **Status: Varied under EPR 2010** Positional Accuracy: Located by supplier to within 10m	A7NW (SW)	756	2	384000 398923
17	**Discharge Consents** Operator: United Utilities Water Plc (?) Property Type: STORM TANK/CSO ON SEWERAGE NETWORK (WATER COMPANY) Location: Long Millgate Cso Long Millgate, Near Manchester Cathdral Gardens, Manchester City Centre, Manchester, M3 1sb Authority: Environment Agency, North West Region Catchment Area: Irwell Reference: 016993741 Permit Version: 1 Effective Date: 1st June 2005 Issued Date: 1st June 2005 Revocation Date: 22nd October 2019 Discharge Type: Public Sewage: Storm Sewage Overflow Discharge Environment: Freshwater Stream/River Receiving Water: River Irk **Status: New Consent (Water Resources Act 1991, Section 88 & Schedule 10 as amended by Environment Act 1995)** Positional Accuracy: Located by supplier to within 10m	A7NW (SW)	764	2	384000 398910
17	**Discharge Consents** Operator: United Utilities Water Limited Property Type: STORM TANK/CSO ON SEWERAGE NETWORK (WATER COMPANY) Location: Long Millgate Cso Long Millgate, Near Manchester Cathdral Gardens, Manchester City Centre, Manchester, M3 1sb Authority: Environment Agency, North West Region Catchment Area: Irwell Reference: 01MAN0160 Permit Version: 1 Effective Date: 1st January 1995 Issued Date: 1st January 1995 Revocation Date: 31st May 2005 Discharge Type: Public Sewage: Storm Sewage Overflow Discharge Environment: Freshwater Stream/River Receiving Water: River Irk **Status: Consent revoked or revised: New Consent issued (Section 37(1))** Positional Accuracy: Located by supplier to within 100m	A7NW (SW)	764	2	384000 398910
18	**Discharge Consents** Operator: United Utilities Water Limited Property Type: STORM TANK/CSO ON SEWERAGE NETWORK (WATER COMPANY) Location: Hunts Bank Combined Sewer Overflow Hunts Bank Approach, ., Manchester, Greater Manchester, M3 1un Authority: Environment Agency, North West Region Catchment Area: Not Supplied Reference: 01man0176 Permit Version: 4 Effective Date: 30th October 2019 Issued Date: 30th October 2019 Revocation Date: Not Supplied Discharge Type: Public Sewage: Storm Sewage Overflow Discharge Environment: Freshwater Stream/River Receiving Water: River Irk **Status: Varied under EPR 2010** Positional Accuracy: Located by supplier to within 10m	A7NW (SW)	779	2	383938 398974

Map ID	Details	Quadrant Reference (Compass Direction)	Estimated Distance From Site	Contact	NGR
18	**Discharge Consents** Operator: United Utilities Water Limited Property Type: STORM TANK/CSO ON SEWERAGE NETWORK (WATER COMPANY) Location: Hunts Bank Combined Sewer Overflow Hunts Bank Approach, ., Manchester, Greater Manchester, M3 1un Authority: Environment Agency, North West Region Catchment Area: Not Supplied Reference: 01man0176 Permit Version: 3 Effective Date: 5th February 2016 Issued Date: 5th February 2016 Revocation Date: 29th October 2019 Discharge Type: Public Sewage: Storm Sewage Overflow Discharge Environment: Freshwater Stream/River Receiving Water: River Irk **Status: Varied under EPR 2010** Positional Accuracy: Located by supplier to within 10m	A7NW (SW)	779	2	383938 398974
19	**Discharge Consents** Operator: United Utilities Water Limited Property Type: STORM TANK/CSO ON SEWERAGE NETWORK (WATER COMPANY) Location: Rochdale/Collyhurst Road Cso, ., Manchester, Greater Manchester, M40 8jr Authority: Environment Agency, North West Region Catchment Area: Not Supplied Reference: 01man0050 Permit Version: 3 Effective Date: 5th June 2020 Issued Date: 5th June 2020 Revocation Date: Not Supplied Discharge Type: Public Sewage: Storm Sewage Overflow Discharge Environment: Freshwater Stream/River Receiving Water: Culv'Ted Section Of Moss Brook **Status: Varied under EPR 2010** Positional Accuracy: Located by supplier to within 10m	A19SE (NE)	809	2	385432 400086
19	**Discharge Consents** Operator: United Utilities Water Limited Property Type: STORM TANK/CSO ON SEWERAGE NETWORK (WATER COMPANY) Location: Rochdale Road/Eggington Street Cso Rochdale Road/Eggington Street, ., Manchester, Greater Manchester, M40 7sa Authority: Environment Agency, North West Region Catchment Area: Not Supplied Reference: 01man0058 Permit Version: 5 Effective Date: 30th October 2019 Issued Date: 30th October 2019 Revocation Date: Not Supplied Discharge Type: Public Sewage: Storm Sewage Overflow Discharge Environment: Freshwater Stream/River Receiving Water: Moston Brook **Status: Varied under EPR 2010** Positional Accuracy: Located by supplier to within 10m	A19SE (NE)	814	2	385430 400094
19	**Discharge Consents** Operator: United Utilities Water Limited Property Type: STORM TANK/CSO ON SEWERAGE NETWORK (WATER COMPANY) Location: Rochdale Road/Eggington Street Cso Rochdale Road/Eggington Street, ., Manchester, Greater Manchester, M40 7sa Authority: Environment Agency, North West Region Catchment Area: Not Supplied Reference: 01man0058 Permit Version: 4 Effective Date: 5th February 2016 Issued Date: 5th February 2016 Revocation Date: 29th October 2019 Discharge Type: Public Sewage: Storm Sewage Overflow Discharge Environment: Freshwater Stream/River Receiving Water: Moston Brook **Status: Varied under EPR 2010** Positional Accuracy: Located by supplier to within 10m	A19SE (NE)	818	2	385430 400100

Map ID	Details	Quadrant Reference (Compass Direction)	Estimated Distance From Site	Contact	NGR
19	**Discharge Consents** Operator: United Utilities Water Limited Property Type: STORM TANK/CSO ON SEWERAGE NETWORK (WATER COMPANY) Location: Rochdale Road/Eggington Street Cso Rochdale Road/Eggington Street, ., Manchester, Greater Manchester, M40 7sa Authority: Environment Agency, North West Region Catchment Area: Not Supplied Reference: 01man0058 Permit Version: 3 Effective Date: 3rd September 2010 Issued Date: 3rd September 2010 Revocation Date: 4th February 2016 Discharge Type: Public Sewage: Storm Sewage Overflow Discharge Environment: Freshwater Stream/River Receiving Water: Moston Brook **Status: Varied under EPR 2010** Positional Accuracy: Located by supplier to within 10m	A19SE (NE)	818	2	385430 400100
19	**Discharge Consents** Operator: United Utilities Water Limited Property Type: STORM TANK/CSO ON SEWERAGE NETWORK (WATER COMPANY) Location: Rochdale/Collyhurst Road Cso, ., Manchester, Greater Manchester, M40 8jr Authority: Environment Agency, North West Region Catchment Area: Not Supplied Reference: 01man0050 Permit Version: 2 Effective Date: 1st April 2010 Issued Date: 1st April 2010 Revocation Date: 4th June 2020 Discharge Type: Public Sewage: Storm Sewage Overflow Discharge Environment: Freshwater Stream/River Receiving Water: River Irk **Status: Modified (Water Resources Act 1991, Schedule 10 as amended by Environment Act 1995)** Positional Accuracy: Located by supplier to within 10m	A19SE (NE)	818	2	385450 400080
19	**Discharge Consents** Operator: United Utilities Water Limited Property Type: STORM TANK/CSO ON SEWERAGE NETWORK (WATER COMPANY) Location: Rochdale Road/Eggington Street Cso Rochdale Road/Eggington Street, ., Manchester, Greater Manchester, M40 7sa Authority: Environment Agency, North West Region Catchment Area: Not Supplied Reference: 01man0058 Permit Version: 2 Effective Date: 14th April 2009 Issued Date: 14th April 2009 Revocation Date: 2nd September 2010 Discharge Type: Public Sewage: Storm Sewage Overflow Discharge Environment: Freshwater Stream/River Receiving Water: Moston Brook **Status: Post National Rivers Authority Legislation where issue date > 31/08/1989** Positional Accuracy: Located by supplier to within 10m	A19SE (NE)	818	2	385430 400100
19	**Discharge Consents** Operator: United Utilities Water Limited Property Type: STORM TANK/CSO ON SEWERAGE NETWORK (WATER COMPANY) Location: Rochdale/Collyhurst Road Cso, ., Manchester, Greater Manchester, M40 8jr Authority: Environment Agency, North West Region Catchment Area: Not Given Reference: 01MAN0050 Permit Version: 1 Effective Date: 1st January 1995 Issued Date: Not Supplied Revocation Date: 31st March 2010 Discharge Type: Public Sewage: Storm Sewage Overflow Discharge Environment: Freshwater Stream/River Receiving Water: River Irk **Status: Post National Rivers Authority Legislation where issue date > 31/08/1989** Positional Accuracy: Located by supplier to within 100m	A19SE (NE)	818	2	385450 400080

Map ID	Details	Quadrant Reference (Compass Direction)	Estimated Distance From Site	Contact	NGR
19	**Discharge Consents** Operator: United Utilities Water Limited Property Type: STORM TANK/CSO ON SEWERAGE NETWORK (WATER COMPANY) Location: Rochdale Road/Eggington Street Cso Rochdale Road/Eggington Street, ., Manchester, Greater Manchester, M40 7sa Authority: Environment Agency, North West Region Catchment Area: Not Given Reference: 01MAN0058 Permit Version: 1 Effective Date: 1st January 1995 Issued Date: Not Supplied Revocation Date: 13th April 2009 Discharge Type: Public Sewage: Storm Sewage Overflow Discharge Environment: Freshwater Stream/River Receiving Water: Moston Brook **Status:** **Post National Rivers Authority Legislation where issue date > 31/08/1989** Positional Accuracy: Located by supplier to within 100m	A19SE (NE)	818	2	385430 400100
20	**Discharge Consents** Operator: United Utilities Water Limited Property Type: STORM TANK/CSO ON SEWERAGE NETWORK (WATER COMPANY) Location: Smedley Road Cso Smedley Bridge, Smedley Road, Manchester, Greater Manchester, M8 0rp Authority: Environment Agency, North West Region Catchment Area: Not Given Reference: 01MAN0042 Permit Version: 1 Effective Date: 1st January 1995 Issued Date: Not Supplied Revocation Date: 27th October 2004 Discharge Type: Public Sewage: Storm Sewage Overflow Discharge Environment: Freshwater Stream/River Receiving Water: River Irk **Status:** **Post National Rivers Authority Legislation where issue date > 31/08/1989** Positional Accuracy: Located by supplier to within 100m	A18NE (N)	877	2	385040 400360
21	**Discharge Consents** Operator: United Utilities Water Limited Property Type: WWTW/SEWAGE TREATMENT WORKS (WATER COMPANY) Location: Winstanley Rd Nursery, Manchester, Greater Manchester Authority: Environment Agency, North West Region Catchment Area: Not Given Reference: 01MAN0035 Permit Version: 1 Effective Date: 1st January 1995 Issued Date: Not Supplied Revocation Date: 14th November 1999 Discharge Type: Public Sewage: Storm Sewage Overflow Discharge Environment: Freshwater Stream/River Receiving Water: Newton Brook **Status:** **Post National Rivers Authority Legislation where issue date > 31/08/1989** Positional Accuracy: Located by supplier to within 100m	A14SE (E)	884	2	385730 399270
22	**Discharge Consents** Operator: United Utilities Water Limited Property Type: WWTW/SEWAGE TREATMENT WORKS (WATER COMPANY) Location: Lewis St/Berkshire Rd, Manchester, Greater Manchester Authority: Environment Agency, North West Region Catchment Area: Not Given Reference: 01man0033 Permit Version: 1 Effective Date: 1st January 1995 Issued Date: Not Supplied Revocation Date: 14th October 1999 Discharge Type: Public Sewage: Storm Sewage Overflow Discharge Environment: Freshwater Stream/River Receiving Water: River Irk **Status:** **Post National Rivers Authority Legislation where issue date > 31/08/1989** Positional Accuracy: Located by supplier to within 100m	A15SW (E)	897	2	385770 399430

Map ID	Details	Quadrant Reference (Compass Direction)	Estimated Distance From Site	Contact	NGR
23	**Discharge Consents** Operator: United Utilities Water Limited Property Type: PUMPING STATION ON SEWERAGE NETWORK (WATER COMPANY) Location: Lostock St/Royle St, Sso, Manchester, Greater Manchester Authority: Environment Agency, North West Region Catchment Area: Not Given Reference: 01man0034 Permit Version: 1 Effective Date: 15th September 1993 Issued Date: Not Supplied Revocation Date: 15th September 1993 Discharge Type: Sewage Discharges - Final/Treated Effluent - Water Company Discharge Environment: Freshwater Stream/River Receiving Water: Shooters Brook **Status: Authorisation revoked** Positional Accuracy: Located by supplier to within 100m	A9NE (SE)	900	2	385650 399040
23	**Discharge Consents** Operator: United Utilities Water Limited Property Type: PUMPING STATION ON SEWERAGE NETWORK (WATER COMPANY) Location: Royle Street, Sso, Manchester, Greater Manchester Authority: Environment Agency, North West Region Catchment Area: Not Given Reference: 01man0064 Permit Version: 1 Effective Date: 15th September 1993 Issued Date: Not Supplied Revocation Date: 15th September 1993 Discharge Type: Sewage Discharges - Final/Treated Effluent - Water Company Discharge Environment: Freshwater Stream/River Receiving Water: Shooters Brook **Status: Authorisation revoked** Positional Accuracy: Located by supplier to within 100m	A9NE (SE)	924	2	385660 399010
24	**Discharge Consents** Operator: United Utilities Water Limited Property Type: STORM TANK/CSO ON SEWERAGE NETWORK (WATER COMPANY) Location: Butler St/Holland St, Manchester, Greater Manchester Authority: Environment Agency, North West Region Catchment Area: Not Supplied Reference: 01man0037 Permit Version: 2 Effective Date: 3rd September 2010 Issued Date: 3rd September 2010 Revocation Date: 29th April 2019 Discharge Type: Public Sewage: Storm Sewage Overflow Discharge Environment: Freshwater Stream/River Receiving Water: River Medlock **Status: Surrendered under EPR 2010** Positional Accuracy: Located by supplier to within 10m	A9NE (SE)	924	2	385580 398900
24	**Discharge Consents** Operator: United Utilities Water Limited Property Type: STORM TANK/CSO ON SEWERAGE NETWORK (WATER COMPANY) Location: Rolleston Avenue/Butler Street Cso 2 Rolleston Avenue, ., Manchester, Greater Manchester, M40 7hh Authority: Environment Agency, North West Region Catchment Area: Not Supplied Reference: 01man0032 Permit Version: 2 Effective Date: 3rd September 2010 Issued Date: 3rd September 2010 Revocation Date: 4th February 2016 Discharge Type: Public Sewage: Storm Sewage Overflow Discharge Environment: Freshwater Stream/River Receiving Water: River Medlock **Status: Varied under EPR 2010** Positional Accuracy: Located by supplier to within 10m	A9NE (SE)	924	2	385580 398900

Map ID	Details	Quadrant Reference (Compass Direction)	Estimated Distance From Site	Contact	NGR
24	**Discharge Consents** Operator: United Utilities Water Limited Property Type: STORM TANK/CSO ON SEWERAGE NETWORK (WATER COMPANY) Location: Ridgeway St/Butler St, Manchester, Greater Manchester Authority: Environment Agency, North West Region Catchment Area: Not Given Reference: 01MAN0129 Permit Version: 1 Effective Date: 1st January 1995 Issued Date: Not Supplied Revocation Date: 18th October 1999 Discharge Type: Public Sewage: Storm Sewage Overflow Discharge Environment: Freshwater Stream/River Receiving Water: River Medlock **Status: Post National Rivers Authority Legislation where issue date > 31/08/1989** Positional Accuracy: Located by supplier to within 10m	A9NE (SE)	924	2	385580 398900
24	**Discharge Consents** Operator: United Utilities Water Limited Property Type: STORM TANK/CSO ON SEWERAGE NETWORK (WATER COMPANY) Location: Rolleston Avenue/Butler Street Cso 2 Rolleston Avenue, ., Manchester, Greater Manchester, M40 7hh Authority: Environment Agency, North West Region Catchment Area: Not Given Reference: 01MAN0032 Permit Version: 1 Effective Date: 1st January 1995 Issued Date: Not Supplied Revocation Date: 2nd September 2010 Discharge Type: Public Sewage: Storm Sewage Overflow Discharge Environment: Freshwater Stream/River Receiving Water: River Medlock **Status: Post National Rivers Authority Legislation where issue date > 31/08/1989** Positional Accuracy: Located by supplier to within 10m	A9NE (SE)	924	2	385580 398900
24	**Discharge Consents** Operator: United Utilities Water Limited Property Type: STORM TANK/CSO ON SEWERAGE NETWORK (WATER COMPANY) Location: Butler St/Holland St, Manchester, Greater Manchester Authority: Environment Agency, North West Region Catchment Area: Not Given Reference: 01MAN0037 Permit Version: 1 Effective Date: 1st January 1995 Issued Date: Not Supplied Revocation Date: 2nd September 2010 Discharge Type: Public Sewage: Storm Sewage Overflow Discharge Environment: Freshwater Stream/River Receiving Water: River Medlock **Status: Post National Rivers Authority Legislation where issue date > 31/08/1989** Positional Accuracy: Located by supplier to within 100m	A9NE (SE)	927	2	385580 398895
25	**Discharge Consents** Operator: United Utilities Water Limited Property Type: STORM TANK/CSO ON SEWERAGE NETWORK (WATER COMPANY) Location: Smedley Road Cso Smedley Bridge, Smedley Road, Manchester, Greater Manchester, M8 0rp Authority: Environment Agency, North West Region Catchment Area: Not Supplied Reference: 01man0042 Permit Version: 2 Effective Date: 28th October 2004 Issued Date: 28th October 2004 Revocation Date: 15th July 2018 Discharge Type: Public Sewage: Storm Sewage Overflow Discharge Environment: Freshwater Stream/River Receiving Water: River Irk **Status: Consent revoked or revised: New Consent issued (Section 37(1))** Positional Accuracy: Located by supplier to within 10m	A19NW (NE)	927	2	385240 400350

Map ID	Details	Quadrant Reference (Compass Direction)	Estimated Distance From Site	Contact	NGR
25	**Discharge Consents** Operator: United Utilities Water Limited Property Type: STORM TANK/CSO ON SEWERAGE NETWORK (WATER COMPANY) Location: Smedley Road Cso Smedley Bridge, Smedley Road, Manchester, Greater Manchester, M8 0rp Authority: Environment Agency, North West Region Catchment Area: Not Supplied Reference: 01man0042 Permit Version: 3 Effective Date: 16th July 2018 Issued Date: 16th July 2018 Revocation Date: Not Supplied Discharge Type: Public Sewage: Storm Sewage Overflow Discharge Environment: Freshwater Stream/River Receiving Water: River Irk **Status: Varied under EPR 2010** Positional Accuracy: Located by supplier to within 10m	A19NW (NE)	935	2	385245 400357
26	**Discharge Consents** Operator: United Utilities Water Limited Property Type: STORM TANK/CSO ON SEWERAGE NETWORK (WATER COMPANY) Location: Sherbourne St, Manchester, Greater Manchester Authority: Environment Agency, North West Region Catchment Area: Not Given Reference: 01MAN0358 Permit Version: 1 Effective Date: 1st January 1995 Issued Date: Not Supplied Revocation Date: Not Supplied Discharge Type: Public Sewage: Storm Sewage Overflow Discharge Environment: Unknown Receiving Water: Not Supplied **Status: Post National Rivers Authority Legislation where issue date > 31/08/1989** Positional Accuracy: Located by supplier to within 100m	A11NE (W)	948	2	383630 399590
27	**Discharge Consents** Operator: United Utilities Water Limited Property Type: PUMPING STATION ON SEWERAGE NETWORK (WATER COMPANY) Location: Julia St/Mirghel St, Sso, Manchester, Greater Manchester Authority: Environment Agency, North West Region Catchment Area: Not Given Reference: 01man0063 Permit Version: 1 Effective Date: 15th September 1993 Issued Date: Not Supplied Revocation Date: 15th September 1993 Discharge Type: Sewage Discharges - Final/Treated Effluent - Water Company Discharge Environment: Freshwater Stream/River Receiving Water: River Irwell **Status: Authorisation revoked** Positional Accuracy: Located by supplier to within 100m	A11SE (W)	955	2	383620 399320
28	**Discharge Consents** Operator: United Utilities Water Limited Property Type: STORM TANK/CSO ON SEWERAGE NETWORK (WATER COMPANY) Location: Beaumont Building Cso 28049 Jnt New Bridge St Great Ducie St, ., Man0051, Manchester, M3 1pq Authority: Environment Agency, North West Region Catchment Area: Irwell Reference: 01MAN0051 Permit Version: 1 Effective Date: 1st January 1995 Issued Date: 1st January 1995 Revocation Date: 30th March 2008 Discharge Type: Public Sewage: Storm Sewage Overflow Discharge Environment: Freshwater Stream/River Receiving Water: River Irwell **Status: Post National Rivers Authority Legislation where issue date > 31/08/1989** Positional Accuracy: Located by supplier to within 100m	A6NE (W)	970	2	383680 399050

Map ID	Details	Quadrant Reference (Compass Direction)	Estimated Distance From Site	Contact	NGR
28	**Discharge Consents** Operator: United Utilities Water Plc (?) Property Type: STORM TANK/CSO ON SEWERAGE NETWORK (WATER COMPANY) Location: Beaumont Building Cso 28049 Jnt New Bridge St Great Ducie St, ., Man0051, Manchester, M3 1pq Authority: Environment Agency, North West Region Catchment Area: Irwell Reference: 016993837 Permit Version: 1 Effective Date: 31st March 2008 Issued Date: 20th April 2006 Revocation Date: 10th April 2018 Discharge Type: Sewage Discharges - Stw Storm Overflow/Storm Tank - Water Company Discharge Environment: Freshwater Stream/River Receiving Water: The River Irwell **Status: New Consent (Water Resources Act 1991, Section 88 & Schedule 10 as amended by Environment Act 1995)** Positional Accuracy: Located by supplier to within 10m	A6NE (W)	975	2	383670 399060
28	**Discharge Consents** Operator: United Utilities Water Limited Property Type: STORM TANK/CSO ON SEWERAGE NETWORK (WATER COMPANY) Location: Beaumont Building Cso 28049 Jnt New Bridge St Great Ducie St, ., Man0051, Manchester, M3 1pq Authority: Environment Agency, North West Region Catchment Area: Irwell Reference: 016993837 Permit Version: 2 Effective Date: 11th April 2018 Issued Date: 11th April 2018 Revocation Date: Not Supplied Discharge Type: Sewage Discharges - Stw Storm Overflow/Storm Tank - Water Company Discharge Environment: Freshwater Stream/River Receiving Water: River Irwell **Status: Varied under EPR 2010** Positional Accuracy: Located by supplier to within 10m	A6NE (W)	979	2	383670 399050
29	**Discharge Consents** Operator: United Utilities Water Limited Property Type: PUMPING STATION ON SEWERAGE NETWORK (WATER COMPANY) Location: Subway - Victoria Avenue, Manchester, Greater Manchester Authority: Environment Agency, North West Region Catchment Area: Not Given Reference: 01man0175 Permit Version: 1 Effective Date: 15th September 1993 Issued Date: Not Supplied Revocation Date: 15th September 1993 Discharge Type: Sewage Discharges - Final/Treated Effluent - Water Company Discharge Environment: Freshwater Stream/River Receiving Water: River Irk **Status: Authorisation revoked** Positional Accuracy: Located by supplier to within 100m	A7SW (SW)	987	2	383850 398740
30	**Discharge Consents** Operator: Manchester City Council Property Type: DOMESTIC PROPERTY (MULTIPLE) (INCL FARM HOUSES) Location: Smedley Road Swo, Scrapyard/Railway Arches, Irk Valley Park, Greater Manchester Authority: Environment Agency, North West Region Catchment Area: Not Given Reference: 016991157 Permit Version: 1 Effective Date: 1st November 1994 Issued Date: Not Supplied Revocation Date: 1st November 1994 Discharge Type: Discharge Of Other Matter-Surface Water Discharge Environment: Freshwater Stream/River Receiving Water: River Irk **Status: Authorisation revoked** Positional Accuracy: Located by supplier to within 100m	A19NW (NE)	993	2	385290 400400

Map ID	Details	Quadrant Reference (Compass Direction)	Estimated Distance From Site	Contact	NGR
31	**Local Authority Pollution Prevention and Controls** Name: Tan Yard Metal Ltd Location: Hargreaves Street, Cheetham, Manchester, Lancashire, M4 4ej Authority: Manchester City Council, Environmental Health Department Permit Reference: 27/92 Dated: 18th September 1992 Process Type: Local Authority Air Pollution Control Description: PG2/1Furnaces for the extraction of non-ferrous metal from scrap **Status: Authorisation revoked** Positional Accuracy: Manually positioned to the address or location	A13NW (W)	85	3	384490 399479
32	**Local Authority Pollution Prevention and Controls** Name: Avis Rent A Car Ltd Location: Chase Street, Redbank, Cheetham Hill, MANCHESTER, Greater Manchester, M4 4FL Authority: Manchester City Council, Environmental Health Department Permit Reference: PPC/36/93 Dated: 22nd April 1994 Process Type: Local Authority Air Pollution Control Description: PG6/34 Respraying of road vehicles **Status: Authorisation revoked** Positional Accuracy: Located by supplier to within 10m	A13NW (W)	127	3	384440 399453
33	**Local Authority Pollution Prevention and Controls** Name: Place Mix Ltd Location: Hargreaves Street, Cheetham , MANCHESTER, M4 4EJ Authority: Manchester City Council, Environmental Health Department Permit Reference: PPC/100/00 Dated: 28th February 2000 Process Type: Local Authority Air Pollution Control Description: PG3/16 Mobile screening and crushing processes **Status: Authorisation revoked** Positional Accuracy: Manually positioned to the address or location	A13SW (W)	159	3	384417 399390
33	**Local Authority Pollution Prevention and Controls** Name: Place Mix Ltd Location: Hargreaves Street, Cheetham , MANCHESTER, M4 4EJ Authority: Manchester City Council, Environmental Health Department Permit Reference: 20/92 Dated: 2nd June 1992 Process Type: Local Authority Air Pollution Control Description: PG3/16 Mobile screening and crushing processes **Status: Authorisation revoked** Positional Accuracy: Manually positioned to the address or location	A13SW (W)	159	3	384417 399390
33	**Local Authority Pollution Prevention and Controls** Name: New Mix Concrete Location: Roger Street, Cheetham, MANCHESTER, Lancashire, M4 4EN Authority: Manchester City Council, Environmental Health Department Permit Reference: 19/92 Dated: 28th May 1992 Process Type: Local Authority Air Pollution Control Description: PG3/10 China and ball clay **Status: Authorisation revoked** Positional Accuracy: Manually positioned to the address or location	A13SW (W)	178	3	384410 399359
34	**Local Authority Pollution Prevention and Controls** Name: Manchester Tobacco Ltd Location: Ludgate Hill, MANCHESTER, Lancashire, M4 4DA Authority: Manchester City Council, Environmental Health Department Permit Reference: Not Given Dated: 18th April 1996 Process Type: Local Authority Air Pollution Control Description: PG6/36 Tobacco processing **Status: Authorisation revoked** Positional Accuracy: Located by supplier to within 10m	A13SW (SW)	178	3	384562 399203
35	**Local Authority Pollution Prevention and Controls** Name: Packaging Products (Coatings) Ltd Location: P O Box 2, Collyhurst Road, MANCHESTER, Lancashire, M40 7RX Authority: Manchester City Council, Environmental Health Department Permit Reference: PPC/B/02/06/RM Dated: 7th February 1996 Process Type: Local Authority Air Pollution Control Description: PG6/42 Bitumen and tar processes **Status: Authorised** Positional Accuracy: Manually positioned to the address or location	A18SE (NE)	398	3	384906 399899

Map ID	Details	Quadrant Reference (Compass Direction)	Estimated Distance From Site	Contact	NGR
36	**Local Authority Pollution Prevention and Controls** Name: Redbank Service Station Location: 58 Cheetham Hill Road, Cheetham Hill, MANCHESTER, Lancashire, M4 4EX Authority: Manchester City Council, Environmental Health Department Permit Reference: PPC/PFS/RM/029/06 Dated: 25th March 1999 Process Type: Local Authority Air Pollution Control Description: PG1/14 Petrol filling station **Status: Authorised** Positional Accuracy: Manually positioned to the address or location	A12SE (W)	457	3	384114 399381
36	**Local Authority Pollution Prevention and Controls** Name: Cheetham Hill Service Station Location: 37-41 Cheetham Hill Road, Cheetham Hill, MANCHESTER, Lancashire, M4 7PA Authority: Manchester City Council, Environmental Health Department Permit Reference: Pfs/7/98 Dated: 22nd December 1998 Process Type: Local Authority Air Pollution Control Description: PG1/14 Petrol filling station **Status: Authorisation revoked** Positional Accuracy: Manually positioned to the address or location	A12SE (W)	485	3	384083 399413
37	**Local Authority Pollution Prevention and Controls** Name: Hmg Paints Ltd Location: Riverside Works, Collyhurst Road, Collyhurst, Manchester, Lancashire, M10 7ru Authority: Manchester City Council, Environmental Health Department Permit Reference: 46/93 Dated: 6th August 1993 Process Type: Local Authority Air Pollution Control Description: PG6/10 Coating manufacturing **Status: Authorised** Positional Accuracy: Located by supplier to within 10m	A18SE (NE)	558	3	384964 400050
37	**Local Authority Pollution Prevention and Controls** Name: Hmg Paints Ltd Location: Riverside Works, Collyhurst Road, Manchester Authority: Manchester City Council, Environmental Health Department Permit Reference: PPC/B/27/05/AW Dated: 6th August 1993 Process Type: Local Authority Pollution Prevention and Control Description: PG6/44 Manufacture of coating materials **Status: Permitted** Positional Accuracy: Located by supplier to within 10m	A18SE (NE)	592	3	384995 400078
38	**Local Authority Pollution Prevention and Controls** Name: Express Printers Manchester Ltd Location: Henry Street, Ancoats, MANCHESTER, Lancashire, M60 4HB Authority: Manchester City Council, Environmental Health Department Permit Reference: PPC/56/93 Dated: 1st March 1995 Process Type: Local Authority Air Pollution Control Description: PG6/21 Hide and skin processes **Status: Authorisation revoked** Positional Accuracy: Located by supplier to within 10m	A8SE (S)	692	3	384738 398694
39	**Local Authority Pollution Prevention and Controls** Name: 21st Century Garages Location: 271 Oldham Road, Miles Platting, MANCHESTER, Lancashire, M10 7PS Authority: Manchester City Council, Environmental Health Department Permit Reference: PFS/50/98 Dated: 23rd December 1998 Process Type: Local Authority Air Pollution Control Description: PG1/14 Petrol filling station **Status: Authorisation revoked** Positional Accuracy: Manually positioned to the address or location	A14NE (E)	715	3	385587 399568
40	**Local Authority Pollution Prevention and Controls** Name: Park Garage M/Cr Ltd Location: Cheviot Street, Strangeways, MANCHESTER, Lancashire, M3 1LW Authority: Manchester City Council, Environmental Health Department Permit Reference: PPC/57/02 Dated: 30th November 1993 Process Type: Local Authority Air Pollution Control Description: PG6/34 Respraying of road vehicles **Status: Authorisation revoked** Positional Accuracy: Manually positioned to the address or location	A12SW (W)	747	3	383820 399443

Map ID	Details	Quadrant Reference (Compass Direction)	Estimated Distance From Site	Contact	NGR
41	**Local Authority Pollution Prevention and Controls** Name: Bill Howarth Metals Location: 109 Jersey Street, MANCHESTER, Lancashire, M4 6JG Authority: Manchester City Council, Environmental Health Department Permit Reference: PPC/B/37/05/AW Dated: 20th July 1992 Process Type: Local Authority Air Pollution Control Description: PG2/1Furnaces for the extraction of non-ferrous metal from scrap **Status: Authorisation revoked** Positional Accuracy: Manually positioned to the address or location	A9SW (SE)	770	3	385157 398771
42	**Local Authority Pollution Prevention and Controls** Name: Presbar Diecastings Ltd Location: Rear 62-64 Jersey Street, Sharston Industrial Area, MANCHESTER, Lancashire, M22 4TE Authority: Manchester City Council, Environmental Health Department Permit Reference: EH&CP/P/PSR 29(92-96) Dated: 14th October 1992 Process Type: Local Authority Air Pollution Control Description: PG2/1Furnaces for the extraction of non-ferrous metal from scrap **Status: Authorisation revoked** Positional Accuracy: Manually positioned to the address or location	A9SW (SE)	815	3	385134 398704
43	**Local Authority Pollution Prevention and Controls** Name: Tarmac Central Ltd Location: Queens Road, Miles Platting, MANCHESTER, Lancashire, M10 8AU Authority: Manchester City Council, Environmental Health Department Permit Reference: PPC/B/01/04/AW Dated: 12th August 1992 Process Type: Local Authority Air Pollution Control Description: PG3/1Blending, packing, loading and use of bulk cement **Status: Authorised** Positional Accuracy: Manually positioned to the address or location	A19SE (NE)	922	3	385698 399915
44	**Local Authority Pollution Prevention and Controls** Name: Johnsons Cleaners Uk Ltd - Manchester Location: 24 High Street, Manchester Authority: Manchester City Council, Environmental Health Department Permit Reference: PPC/DC/RM/13/07 Dated: 1st February 2007 Process Type: Local Authority Pollution Prevention and Control Description: PG6/46 Dry cleaning **Status: Permitted** Positional Accuracy: Located by supplier to within 10m	A7SE (SW)	961	3	384254 398481
45	**Local Authority Pollution Prevention and Control Enforcements** Location: 109 Jersey Street, MANCHESTER, Lancashire, M4 6JG Type: Air Pollution Control Enforcement Notice Reference: PPC/B/37/05/AW Date Issued: 25th July 1998 Enforcement Date: Not Supplied Details: Failure To Minimise Furnace Emissions And Continuously Moitor Particulates Positional Accuracy: Located by supplier to within 10m	A9SW (SE)	770	3	385157 398771
	Nearest Surface Water Feature	A13NE (N)	21	-	384740 399549
46	**Pollution Incidents to Controlled Waters** Property Type: Water Company Sewage: Sewage Treatment Works Location: Irk, Collyhurst Street, MANCHESTER Authority: Environment Agency, North West Region Pollutant: Miscellaneous - Foam Note: Lots Of Foam Incident Date: 29th March 1998 Incident Reference: SO980538 Catchment Area: Irk Receiving Water: Freshwater Stream/River Cause of Incident: Unknown Incident Severity: Category 3 - Minor Incident Positional Accuracy: Located by supplier to within 100m	A13NW (N)	78	2	384700 399600

Map ID	Details	Quadrant Reference (Compass Direction)	Estimated Distance From Site	Contact	NGR
47	**Pollution Incidents to Controlled Waters** Property Type: Not Given Location: Greater Manchester Authority: Environment Agency, North West Region Pollutant: Oils - Waste Oil Note: River Irk; Oil Incident Date: 17th April 1996 Incident Reference: 96610800 Catchment Area: Irk Receiving Water: Not Given Cause of Incident: Not Given Incident Severity: Category 3 - Minor Incident Positional Accuracy: Located by supplier to within 100m	A13SW (W)	80	2	384500 399400
48	**Pollution Incidents to Controlled Waters** Property Type: Private Sewage (Non-PLC): Sewerage Systems Location: Greater Manchester Authority: Environment Agency, North West Region Pollutant: Crude Sewage Note: River Irk; Sewage Incident Date: 12th January 1996 Incident Reference: 96610064 Catchment Area: Irk Receiving Water: Not Given Cause of Incident: Blocked Sewer Incident Severity: Category 3 - Minor Incident Positional Accuracy: Located by supplier to within 100m	A13NW (N)	174	2	384700 399700
49	**Pollution Incidents to Controlled Waters** Property Type: Pollution Found Source Not Determined Location: Location Description Not Available Authority: Environment Agency, North West Region Pollutant: Miscellaneous - Foam Note: Not Supplied Incident Date: 28th October 1995 Incident Reference: 95612652 Catchment Area: Irk Receiving Water: Not Given Cause of Incident: Other Incident/Unknown Incident Severity: Category 3 - Minor Incident Positional Accuracy: Located by supplier to within 100m	A13SW (SW)	216	2	384400 399300
50	**Pollution Incidents to Controlled Waters** Property Type: Water Company Sewage: Sewage Treatment Works Location: Location Description Not Available Authority: Environment Agency, North West Region Pollutant: Sewage - Treated Effluent Note: River Irk Incident Date: 3rd February 1993 Incident Reference: 93610156 Catchment Area: Irk Receiving Water: Not Given Cause of Incident: Unknown Incident Severity: Category 3 - Minor Incident Positional Accuracy: Located by supplier to within 100m	A13NE (NE)	239	2	385001 399701
51	**Pollution Incidents to Controlled Waters** Property Type: Private Sewage (Non-PLC): Sewerage Systems Location: Greater Manchester Authority: Environment Agency, North West Region Pollutant: Crude Sewage Note: Moston Bk; Crude Sewage Incident Date: 5th March 1996 Incident Reference: 96610411 Catchment Area: Irk Receiving Water: Not Given Cause of Incident: Blocked Sewer Incident Severity: Category 3 - Minor Incident Positional Accuracy: Located by supplier to within 100m	A19SW (NE)	443	2	385200 399800
52	**Pollution Incidents to Controlled Waters** Property Type: Abandoned mine Location: Irk, Collyhurst Road, WINSFORD Authority: Environment Agency, North West Region Pollutant: Mining Water Note: Smelly And Yellow Incident Date: 17th March 1998 Incident Reference: SO980488 Catchment Area: Irk Receiving Water: Freshwater Stream/River Cause of Incident: Other Cause Incident Severity: Category 3 - Minor Incident Positional Accuracy: Located by supplier to within 100m	A18SE (N)	497	2	384901 400001

Map ID	Details	Quadrant Reference (Compass Direction)	Estimated Distance From Site	Contact	NGR
53	**Pollution Incidents to Controlled Waters** Property Type: Not Given Location: Greater Manchester Authority: Environment Agency, North West Region Pollutant: Not Given Note: Not Supplied Incident Date: 19th March 1992 Incident Reference: 92610464 Catchment Area: Irk Receiving Water: Not Given Cause of Incident: Not Given Incident Severity: Category 3 - Minor Incident Positional Accuracy: Located by supplier to within 100m	A18SE (NE)	514	2	385001 399996
53	**Pollution Incidents to Controlled Waters** Property Type: Boats/Ships Location: Greater Manchester Authority: Environment Agency, North West Region Pollutant: Unknown Note: Unknown Incident Date: 9th February 1994 Incident Reference: 94610262 Catchment Area: Irk Receiving Water: Groundwater Cause of Incident: Other Incident/Unknown Incident Severity: Category 3 - Minor Incident Positional Accuracy: Located by supplier to within 100m	A18SE (NE)	515	2	385006 399996
53	**Pollution Incidents to Controlled Waters** Property Type: Pollution Found Source Not Determined Location: Location Description Not Available Authority: Environment Agency, North West Region Pollutant: Chemicals - Detergents/Surfactant Note: River Irk Incident Date: 27th October 1994 Incident Reference: 94612365 Catchment Area: Irk Receiving Water: Not Given Cause of Incident: Other Incident/Unknown Incident Severity: Category 3 - Minor Incident Positional Accuracy: Located by supplier to within 100m	A18SE (NE)	519	2	385001 400001
53	**Pollution Incidents to Controlled Waters** Property Type: Boats/Ships Location: Greater Manchester Authority: Environment Agency, North West Region Pollutant: Unknown Note: None Found Incident Date: 9th February 1994 Incident Reference: 94620262 Catchment Area: Irk Receiving Water: Groundwater Cause of Incident: Other Incident/Unknown Incident Severity: Category 3 - Minor Incident Positional Accuracy: Located by supplier to within 100m	A18SE (NE)	520	2	385006 400001
54	**Pollution Incidents to Controlled Waters** Property Type: Not Given Location: Location Description Not Available Authority: Environment Agency, North West Region Pollutant: Oils - Unknown Note: Not Supplied Incident Date: 1st May 1995 Incident Reference: 95610965 Catchment Area: Irwell Receiving Water: Not Given Cause of Incident: Accidental Spillage/Leakage Incident Severity: Category 3 - Minor Incident Positional Accuracy: Located by supplier to within 100m	A12SW (W)	585	2	384000 399300
55	**Pollution Incidents to Controlled Waters** Property Type: Pollution Found Source Not Determined Location: Location Description Not Available Authority: Environment Agency, North West Region Pollutant: Miscellaneous - Foam Note: River Irk Incident Date: 16th February 1995 Incident Reference: 95610309 Catchment Area: Irk Receiving Water: Not Given Cause of Incident: Other Incident/Unknown Incident Severity: Category 3 - Minor Incident Positional Accuracy: Located by supplier to within 100m	A18NE (N)	674	2	384800 400200

Map ID	Details	Quadrant Reference (Compass Direction)	Estimated Distance From Site	Contact	NGR
56	**Pollution Incidents to Controlled Waters** Property Type: Not Given Location: Greater Manchester Authority: Environment Agency, North West Region Pollutant: Unknown Note: None Pollution Found Incident Date: 30th October 1995 Incident Reference: 95612666 Catchment Area: Irwell Receiving Water: Not Given Cause of Incident: Other Incident/Unknown Incident Severity: Category 3 - Minor Incident Positional Accuracy: Located by supplier to within 100m	A7NW (SW)	713	2	384000 399000
57	**Pollution Incidents to Controlled Waters** Property Type: Not Given Location: Location Description Not Available Authority: Environment Agency, North West Region Pollutant: Miscellaneous - Inert Suspended Solids Note: Moston Brook Incident Date: 13th November 1991 Incident Reference: 91611756 Catchment Area: Irk Receiving Water: Not Given Cause of Incident: Unknown Incident Severity: Category 3 - Minor Incident Positional Accuracy: Located by supplier to within 100m	A18NE (N)	714	2	385001 400201
58	**Pollution Incidents to Controlled Waters** Property Type: Not Given Location: Greater Manchester Authority: Environment Agency, North West Region Pollutant: Unknown Note: None Affected; None Pollution Found Incident Date: 16th December 1996 Incident Reference: 96612549 Catchment Area: Rochdale Canal Receiving Water: Not Given Cause of Incident: Other Incident/Unknown Incident Severity: Category 3 - Minor Incident Positional Accuracy: Located by supplier to within 100m	A8SE (S)	853	2	385001 398601
59	**Pollution Incidents to Controlled Waters** Property Type: Not Given Location: Ancoats, MANCHESTER Authority: Environment Agency, North West Region Pollutant: Oils - Petrol Note: Car On Fire At Mozart Close Incident Date: 29th November 1998 Incident Reference: SO982082 Catchment Area: Rochdale Canal Receiving Water: Canal Cause of Incident: Fire Incident Severity: Category 3 - Minor Incident Positional Accuracy: Unknown	A9NE (SE)	873	2	385400 398800
60	**Pollution Incidents to Controlled Waters** Property Type: Construction Location: Redhill Street, MANCHESTER, Greater Manchester Authority: Environment Agency, North West Region Pollutant: Contaminated Material : Soils & Sub-soils Note: Not Supplied Incident Date: 13th January 1999 Incident Reference: 751 Catchment Area: Rochdale Canal Receiving Water: Canal Cause of Incident: Not Given Incident Severity: Category 3 - Minor Incident Positional Accuracy: Manually positioned to the road within the address or location	A9SW (SE)	893	2	385100 398600
61	**Pollution Incidents to Controlled Waters** Property Type: Not Given Location: Greater Manchester Authority: Environment Agency, North West Region Pollutant: Not Given Note: Not Supplied Incident Date: 16th March 1992 Incident Reference: 92610433 Catchment Area: Irk Receiving Water: Not Given Cause of Incident: Not Given Incident Severity: Category 3 - Minor Incident Positional Accuracy: Located by supplier to within 100m	A7NW (SW)	911	2	383900 398800

Map ID	Details	Quadrant Reference (Compass Direction)	Estimated Distance From Site	Contact	NGR
62	**Pollution Incidents to Controlled Waters** Property Type: Pollution Found Source Not Determined Location: Greater Manchester Authority: Environment Agency, North West Region Pollutant: Miscellaneous - Foam Note: Ashton Canal; Foam Incident Date: 9th April 1996 Incident Reference: 96630678 Catchment Area: Ashton Canal Receiving Water: Not Given Cause of Incident: Other Incident/Unknown Incident Severity: Category 3 - Minor Incident Positional Accuracy: Located by supplier to within 100m	A8SE (S)	945	2	385001 398501
62	**Pollution Incidents to Controlled Waters** Property Type: Not Given Location: Greater Manchester Authority: Environment Agency, North West Region Pollutant: Unknown Note: None Affected Incident Date: 16th December 1996 Incident Reference: 96632549 Catchment Area: Rochdale Canal Receiving Water: Not Given Cause of Incident: Other Incident/Unknown Incident Severity: Category 3 - Minor Incident Positional Accuracy: Located by supplier to within 100m	A8SE (S)	950	2	385001 398496
63	**Pollution Incidents to Controlled Waters** Property Type: Not Given Location: Greater Manchester Authority: Environment Agency, North West Region Pollutant: Unknown Note: Not Supplied Incident Date: 24th January 1995 Incident Reference: 95610107 Catchment Area: Irwell Receiving Water: Not Given Cause of Incident: Other Incident/Unknown Incident Severity: Category 3 - Minor Incident Positional Accuracy: Located by supplier to within 100m	A11NE (W)	969	2	383600 399500
64	**Pollution Incidents to Controlled Waters** Property Type: Not Given Location: Greater Manchester Authority: Environment Agency, North West Region Pollutant: Unknown Note: Diesel And None Found Incident Date: 20th June 1996 Incident Reference: 96631339 Catchment Area: Irk Receiving Water: Not Given Cause of Incident: Other Incident/Unknown Incident Severity: Category 3 - Minor Incident Positional Accuracy: Located by supplier to within 100m	A23SW (N)	999	2	384500 400500
65	**Prosecutions Relating to Authorised Processes** Location: 21-23 Honey Street, Cheetham Hill, Manchester, M8 8rg Prosecution Text: 150 Cubic Metres Of Demolition Waste Found Depositedon Land Without Wml Prosecution Act: Epa90 S33(1)(B) & S33(6) Hearing Date: 14th October 2002 Verdict: Guilty Fine: 8000 Costs: 875 Positional Accuracy: Manually positioned to the address or location	A13NW (NW)	214	2	384510 399656
66	**Registered Radioactive Substances** Name: Brooke Edgley Specialist Technical Services Ltd Location: Unit 4, Angel Industrial Estate, Angel Street, MANCHESTER, M4 4BQ Authority: Environment Agency, North West Region Permit Reference: Bi9880 Dated: 7th August 2000 Process Type: Authorisation under S13 RSA for the disposal of Radioactive waste (was RSA60 S7) Description: Authorisation under RSA in respect of a registration under S7 when Technetium 99M is used being =< 10 gigabecquerels **Status: Authorisation either revoked or cancelled** Positional Accuracy: Manually positioned to the address or location	A8NW (SW)	376	2	384457 399030

Map ID	Details	Quadrant Reference (Compass Direction)	Estimated Distance From Site	Contact	NGR
67	**Registered Radioactive Substances** Name: Umist Location: PO Box 88, MANCHESTER, Lancashire, M60 1QD Authority: Environment Agency, North West Region Permit Reference: AC8886 Dated: 31st March 1991 Process Type: Registration under S7 RSA for the keeping and use of Radioactive materials (was RSA60 S1) Description: Registration under the Act of an open source which is also the subject of an authorisation **Status: Authorisation superseded by a substantial or non substantial variation** Positional Accuracy: Automatically positioned to the address	A8NE (SE)	516	2	385022 398985
	River Quality Name: Irk GQA Grade: River Quality E Reach: Moston Bk To Irwell Estimated Distance (km): 1.7 Flow Rate: Flow less than 2.5 cumecs Flow Type: River Year: 2000	A13NW (N)	0	2	384715 399462
	River Quality Name: Irk GQA Grade: River Quality E Reach: Wince Bk To Moston Bk Estimated Distance (km): 10.3 Flow Rate: Flow less than 2.5 cumecs Flow Type: River Year: 2000	A18SE (NE)	441	2	385005 399919
	River Quality Name: Rochdale Canal GQA Grade: River Quality B Reach: Qsl At Summit To Empress Processing Estimated Distance (km): 27.6 Flow Rate: Flow greater than 80 cumecs Flow Type: Canal Year: 2000	A9SW (SE)	923	2	385191 398612
	River Quality Name: Rochdale Canal GQA Grade: River Quality B Reach: Empress Processing To Ashton Canal Estimated Distance (km): .3 Flow Rate: Flow greater than 80 cumecs Flow Type: Canal Year: 2000	A8SE (S)	959	2	384915 398458
	River Quality Name: Irwell (Msc) GQA Grade: River Quality E Reach: Salford University To Salford Docks Estimated Distance (km): 8.2 Flow Rate: Flow less than 40 cumecs Flow Type: River Year: 2000	A7NW (SW)	985	2	383769 398856

Map ID	Details	Quadrant Reference (Compass Direction)	Estimated Distance From Site	Contact	NGR
68	**River Quality Biology Sampling Points** Name: Irk Reach: Moston Brook To Irwell Estimated Distance: 1.70 Positional Accuracy: Located by supplier to within 10m Year: 1990 GQA Grade: River Quality Biology GQA Grade F - Bad Year: 1995 GQA Grade: River Quality Biology GQA Grade F - Bad Year: 2000 GQA Grade: River Quality Biology GQA Grade E - Poor Year: 2002 GQA Grade: River Quality Biology GQA Grade E - Poor Year: 2003 GQA Grade: River Quality Biology GQA Grade E - Poor Year: 2004 GQA Grade: River Quality Biology GQA Grade E - Poor Year: 2005 GQA Grade: River Quality Biology GQA Grade E - Poor Year: 2006 GQA Grade: River Quality Biology GQA Grade E - Poor Year: 2007 GQA Grade: River Quality Biology GQA Grade E - Poor Year: 2008 GQA Grade: River Quality Biology GQA Grade E - Poor Year: 2009 GQA Grade: River Quality Biology GQA Grade E - Poor	A18SE (N)	408	2	384900 399910

Map ID	Details	Quadrant Reference (Compass Direction)	Estimated Distance From Site	Contact	NGR
69	**River Quality Chemistry Sampling Points** Name: Irk Reach: Moston Brook To Irwell Estimated Distance: 1.70 Objective: Not Supplied Positional Accuracy: Located by supplier to within 10m Year: 1990 GQA Grade: River Quality Chemistry GQA Grade E - Poor Compliance: Not Supplied Year: 1993 GQA Grade: River Quality Chemistry GQA Grade E - Poor Compliance: Not Supplied Year: 1994 GQA Grade: River Quality Chemistry GQA Grade E - Poor Compliance: Not Supplied Year: 1995 GQA Grade: River Quality Chemistry GQA Grade E - Poor Compliance: Not Supplied Year: 1996 GQA Grade: River Quality Chemistry GQA Grade E - Poor Compliance: Not Supplied Year: 1997 GQA Grade: River Quality Chemistry GQA Grade E - Poor Compliance: Not Supplied Year: 1998 GQA Grade: River Quality Chemistry GQA Grade E - Poor Compliance: Not Supplied Year: 1999 GQA Grade: River Quality Chemistry GQA Grade E - Poor Compliance: Not Supplied Year: 2000 GQA Grade: River Quality Chemistry GQA Grade E - Poor Compliance: Not Supplied Year: 2001 GQA Grade: River Quality Chemistry GQA Grade E - Poor Compliance: Not Supplied Year: 2002 GQA Grade: River Quality Chemistry GQA Grade C - Fairly Good Compliance: Not Supplied Year: 2003 GQA Grade: River Quality Chemistry GQA Grade E - Poor Compliance: Not Supplied Year: 2004 GQA Grade: River Quality Chemistry GQA Grade C - Fairly Good Compliance: Not Supplied Year: 2005 GQA Grade: River Quality Chemistry GQA Grade C - Fairly Good Compliance: Not Supplied Year: 2006 GQA Grade: River Quality Chemistry GQA Grade C - Fairly Good Compliance: Not Supplied Year: 2007 GQA Grade: River Quality Chemistry GQA Grade C - Fairly Good Compliance: Not Supplied Year: 2008 GQA Grade: River Quality Chemistry GQA Grade C - Fairly Good Compliance: Not Supplied Year: 2009 GQA Grade: River Quality Chemistry GQA Grade D - Fair Compliance: Not Supplied	A13SW (SW)	159	2	384445 399335
70	**Substantiated Pollution Incident Register** Authority: Environment Agency - North West Region, South Area Incident Date: 10th December 2012 Incident Reference: 1066931 Water Impact: Category 4 - No Impact Air Impact: Category 3 - Minor Incident Land Impact: Category 2 - Significant Incident Positional Accuracy: Located by supplier to within 10m Pollutant: Asbestos Waste Pollutant: Specific Waste Materials: Commercial Waste Pollutant: Specific Waste Materials: Household Waste Pollutant: Specific Waste Materials: Tyres	A13NW (W)	156	2	384412 399459

Map ID	Details	Quadrant Reference (Compass Direction)	Estimated Distance From Site	Contact	NGR
71	**Substantiated Pollution Incident Register** Authority: Environment Agency - North West Region, South Area Incident Date: 13th May 2012 Incident Reference: 990313 Water Impact: Category 4 - No Impact Air Impact: Category 3 - Minor Incident Land Impact: Category 2 - Significant Incident Positional Accuracy: Located by supplier to within 10m Pollutant: Inert : Construction / Demolition Material Pollutant: Specific Waste Materials: Commercial Waste Pollutant: Specific Waste Materials: Household Waste Pollutant: Specific Waste Materials: Tyres	A13NW (NW)	193	2	384581 399671
71	**Substantiated Pollution Incident Register** Authority: Environment Agency - North West Region, South Area Incident Date: 10th April 2002 Incident Reference: 70537 Water Impact: Category 4 - No Impact Air Impact: Category 4 - No Impact Land Impact: Category 2 - Significant Incident Positional Accuracy: Located by supplier to within 10m Pollutant: Inert : Construction / Demolition Material Pollutant: Specific Waste Materials: Household Waste	A13NW (NW)	200	2	384599 399688
72	**Substantiated Pollution Incident Register** Authority: Environment Agency - North West Region, South Area Incident Date: 12th September 2008 Incident Reference: 620850 Water Impact: Category 4 - No Impact Air Impact: Category 2 - Significant Incident Land Impact: Category 3 - Minor Incident Positional Accuracy: Located by supplier to within 10m Pollutant: Atmospheric Pollutants And Effects: Dust Pollutant: Atmospheric Pollutants And Effects: Effects On Humans Pollutant: Atmospheric Pollutants and Effects: Smoke	A13NW (NW)	213	2	384490 399643
73	**Substantiated Pollution Incident Register** Authority: Environment Agency - North West Region, South Area Incident Date: 27th September 2001 Incident Reference: 33323 Water Impact: Category 4 - No Impact Air Impact: Category 4 - No Impact Land Impact: Category 2 - Significant Incident Positional Accuracy: Located by supplier to within 10m Pollutant: Organic Chemicals : Solvent Based	A13NW (NW)	247	2	384519 399698
74	**Substantiated Pollution Incident Register** Authority: Environment Agency - North West Region, South Area Incident Date: 2nd December 2010 Incident Reference: 841985 Water Impact: Category 4 - No Impact Air Impact: Category 2 - Significant Incident Land Impact: Category 2 - Significant Incident Positional Accuracy: Located by supplier to within 10m Pollutant: Inert : Construction / Demolition Material Pollutant: Specific Waste Materials: Commercial Waste Pollutant: Contaminated Material : Soils & Sub-soils Pollutant: Specific Waste Materials: Household Waste	A17SW (NW)	708	2	383953 399795
75	**Water Abstractions** Operator: Joseph Holt Ltd Licence Number: 2569004011 Permit Version: 100 Location: Borehole At Derby Brewery, Cheetham, Manchester 3 Authority: Environment Agency, North West Region Abstraction: Breweries/Wine: General Cooling (Existing Licences Only) (Low Loss) Abstraction Type: Water may be abstracted from a single point Source: Groundwater Daily Rate (m3): 182 Yearly Rate (m3): 45460 Details: Derby Brewery, Cheetham, Manchester Authorised Start: 01 January Authorised End: 31 December Permit Start Date: 17th February 1966 Permit End Date: Not Supplied Positional Accuracy: Located by supplier to within 100m	A12NE (W)	533	2	384100 399700

Map ID	Details	Quadrant Reference (Compass Direction)	Estimated Distance From Site	Contact	NGR
75	**Water Abstractions** Operator: Joseph Holt Ltd Licence Number: 2569004011 Permit Version: 100 Location: Borehole At Derby Brewery, Cheetham, Manchester 3 Authority: Environment Agency, North West Region Abstraction: Breweries/Wine: Process Water Abstraction Type: Water may be abstracted from a single point Source: Groundwater Daily Rate (m3): Not Supplied Yearly Rate (m3): Not Supplied Details: Derby Brewery, Cheetham, Manchester Authorised Start: 01 January Authorised End: 31 December Permit Start Date: 17th February 1966 Permit End Date: Not Supplied Positional Accuracy: Located by supplier to within 10m	A12NE (W)	533	2	384100 399700
76	**Water Abstractions** Operator: Packaging Products (Coatings) Ltd Licence Number: 2569005015 Permit Version: 102 Location: B/Hole, Little Green Works, Collyhurst Rd, Manchester 10 Authority: Environment Agency, North West Region Abstraction: Other Industrial/Commercial/Public Services: General Cooling (Existing Licences Only) (Low Loss) Abstraction Type: Water may be abstracted from a single point Source: Groundwater Daily Rate (m3): Not Supplied Yearly Rate (m3): Not Supplied Details: Premises At Little Green Works Authorised Start: 01 January Authorised End: 31 December Permit Start Date: 9th February 2011 Permit End Date: Not Supplied Positional Accuracy: Located by supplier to within 100m	A18SE (NE)	615	2	385000 400100
76	**Water Abstractions** Operator: Packaging Products Ltd Licence Number: 2569005015 Permit Version: 101 Location: B/Hole, Little Green Works, Collyhurst Rd, Manchester 10 Authority: Environment Agency, North West Region Abstraction: Other Industrial/Commercial/Public Services: General Cooling (Existing Licences Only) (Low Loss) Abstraction Type: Water may be abstracted from a single point Source: Groundwater Daily Rate (m3): Not Supplied Yearly Rate (m3): Not Supplied Details: Premises At Little Green Works Authorised Start: 01 January Authorised End: 31 December Permit Start Date: 28th October 2004 Permit End Date: Not Supplied Positional Accuracy: Located by supplier to within 100m	A18SE (NE)	615	2	385000 400100
76	**Water Abstractions** Operator: Packaging Products Ltd Licence Number: 2569005015 Permit Version: 100 Location: B/Hole, Little Green Works, Collyhurst Rd, Manchester 10 Authority: Environment Agency, North West Region Abstraction: Other Industrial/Commercial/Public Services: General Cooling (Existing Licences Only) (Low Loss) Abstraction Type: Water may be abstracted from a single point Source: Groundwater Daily Rate (m3): 1637 Yearly Rate (m3): 438689 Details: Premises At Little Green Works Authorised Start: 01 January Authorised End: 31 December Permit Start Date: 21st February 1995 Permit End Date: Not Supplied Positional Accuracy: Located by supplier to within 100m	A18SE (NE)	616	2	385001 400101

Map ID	Details	Quadrant Reference (Compass Direction)	Estimated Distance From Site	Contact	NGR
77	**Water Abstractions** Operator: Interbrew Uk Ltd Licence Number: 2569004023 Permit Version: 102 Location: Borehole Number 1 At Premises Strangeways Manchester Authority: Environment Agency, North West Region Abstraction: Breweries/Wine: Drinking, Cooking, Sanitary, Washing, (Small Garden) Abstraction Type: Water may be abstracted from a single point Source: Groundwater Daily Rate (m3): Not Supplied Yearly Rate (m3): Not Supplied Details: Strangeways Brewery, Manchester Authorised Start: 01 January Authorised End: 31 December Permit Start Date: 1st January 2004 Permit End Date: Not Supplied Positional Accuracy: Located by supplier to within 10m	A12SW (W)	742	2	383850 399250
77	**Water Abstractions** Operator: Interbrew Uk Ltd Licence Number: 2569004023 Permit Version: 102 Location: Borehole (No 1) At Premises, Strangeways, Manchester Authority: Environment Agency, North West Region Abstraction: Breweries/Wine: Process Water Abstraction Type: Water may be abstracted from a single point Source: Groundwater Daily Rate (m3): Not Supplied Yearly Rate (m3): Not Supplied Details: Strangeways Brewery, Manchester Authorised Start: 01 January Authorised End: 31 December Permit Start Date: 1st January 2004 Permit End Date: Not Supplied Positional Accuracy: Located by supplier to within 10m	A12SW (W)	742	2	383850 399250
77	**Water Abstractions** Operator: Interbrew Uk Ltd Licence Number: 2569004023 Permit Version: 102 Location: Borehole (No 1) At Premises, Strangeways, Manchester Authority: Environment Agency, North West Region Abstraction: Breweries/Wine: Drinking, Cooking, Sanitary, Washing, (Small Garden) Abstraction Type: Water may be abstracted from a single point Source: Groundwater Daily Rate (m3): Not Supplied Yearly Rate (m3): Not Supplied Details: Borehole At Strangeways, Manchester Authorised Start: 01 January Authorised End: 31 December Permit Start Date: 1st January 2004 Permit End Date: Not Supplied Positional Accuracy: Located by supplier to within 10m	A12SW (W)	742	2	383850 399250
77	**Water Abstractions** Operator: Interbrew Uk Ltd Licence Number: 2569004023 Permit Version: 102 Location: Borehole Number 1 At Premises Strangeways Manchester Authority: Environment Agency, North West Region Abstraction: Breweries/Wine: Process Water Abstraction Type: Water may be abstracted from a single point Source: Groundwater Daily Rate (m3): Not Supplied Yearly Rate (m3): Not Supplied Details: Strangeways Brewery, Manchester Authorised Start: 01 January Authorised End: 31 December Permit Start Date: 1st January 2004 Permit End Date: Not Supplied Positional Accuracy: Located by supplier to within 10m	A12SW (W)	742	2	383850 399250

Map ID	Details	Quadrant Reference (Compass Direction)	Estimated Distance From Site	Contact	NGR
77	**Water Abstractions** Operator: Interbrew Uk Ltd Licence Number: 2569004023 Permit Version: 101 Location: Borehole (No 1) At Premises, Strangeways, Manchester Authority: Environment Agency, North West Region Abstraction: Breweries/Wine: Drinking, Cooking, Sanitary, Washing, (Small Garden) Abstraction Type: Water may be abstracted from a single point Source: Groundwater Daily Rate (m3): Not Supplied Yearly Rate (m3): Not Supplied Details: Strangeways Brewery, Manchester Authorised Start: 01 January Authorised End: 31 December Permit Start Date: 25th May 2000 Permit End Date: Not Supplied Positional Accuracy: Located by supplier to within 10m	A12SW (W)	742	2	383850 399250
77	**Water Abstractions** Operator: Interbrew Uk Ltd Licence Number: 2569004023 Permit Version: 101 Location: Borehole (No 1) At Premises, Strangeways, Manchester Authority: Environment Agency, North West Region Abstraction: Breweries/Wine: Process Water Abstraction Type: Water may be abstracted from a single point Source: Groundwater Daily Rate (m3): Not Supplied Yearly Rate (m3): Not Supplied Details: Strangeways Brewery, Manchester Authorised Start: 01 January Authorised End: 31 December Permit Start Date: 25th May 2000 Permit End Date: Not Supplied Positional Accuracy: Located by supplier to within 10m	A12SW (W)	742	2	383850 399250
78	**Water Abstractions** Operator: Lancashire Dairies Ltd Licence Number: 2569004021 Permit Version: 100 Location: Borehole At Premises, Derby Street, Cheetham, Manchester Authority: Environment Agency, North West Region Abstraction: Dairies: Drinking, Cooking, Sanitary, Washing, (Small Garden) Abstraction Type: Water may be abstracted from a single point Source: Groundwater Daily Rate (m3): 436 Yearly Rate (m3): 159110 Details: Premises At Derby St,Cheetham Authorised Start: 01 January Authorised End: 31 December Permit Start Date: 1st April 1993 Permit End Date: Not Supplied Positional Accuracy: Located by supplier to within 100m	A17SW (NW)	757	2	383900 399800
78	**Water Abstractions** Operator: Lancashire Dairies Ltd Licence Number: 2569004021 Permit Version: 100 Location: Borehole At Premises, Derby Street, Cheetham, Manchester Authority: Environment Agency, North West Region Abstraction: Dairies: General Cooling (Existing Licences Only) (Low Loss) Abstraction Type: Water may be abstracted from a single point Source: Groundwater Daily Rate (m3): Not Supplied Yearly Rate (m3): Not Supplied Details: Premises At Derby St,Cheetham Authorised Start: 01 January Authorised End: 31 December Permit Start Date: 1st April 1993 Permit End Date: Not Supplied Positional Accuracy: Located by supplier to within 10m	A17SW (NW)	757	2	383900 399800

Map ID	Details	Quadrant Reference (Compass Direction)	Estimated Distance From Site	Contact	NGR
79	**Water Abstractions** Operator: Interbrew Uk Ltd Licence Number: 2569004023 Permit Version: 102 Location: Borehole Number 3 At Premises Strangeways Manchester Authority: Environment Agency, North West Region Abstraction: Breweries/Wine: Drinking, Cooking, Sanitary, Washing, (Small Garden) Abstraction Type: Water may be abstracted from a single point Source: Groundwater Daily Rate (m3): Not Supplied Yearly Rate (m3): Not Supplied Details: Strangeways Brewery, Manchester Authorised Start: 01 January Authorised End: 31 December Permit Start Date: 1st January 2004 Permit End Date: Not Supplied Positional Accuracy: Located by supplier to within 10m	A12SW (W)	770	2	383830 399220
79	**Water Abstractions** Operator: Interbrew Uk Ltd Licence Number: 2569004023 Permit Version: 102 Location: Borehole Number 3 At Premises Strangeways Manchester Authority: Environment Agency, North West Region Abstraction: Breweries/Wine: Process Water Abstraction Type: Water may be abstracted from a single point Source: Groundwater Daily Rate (m3): Not Supplied Yearly Rate (m3): Not Supplied Details: Strangeways Brewery, Manchester Authorised Start: 01 January Authorised End: 31 December Permit Start Date: 1st January 2004 Permit End Date: Not Supplied Positional Accuracy: Located by supplier to within 10m	A12SW (W)	770	2	383830 399220
79	**Water Abstractions** Operator: Interbrew Uk Ltd Licence Number: 2569004023 Permit Version: 102 Location: Borehole Number 3 At Premises Strangeways Manchester Authority: Environment Agency, North West Region Abstraction: Breweries/Wine: Drinking, Cooking, Sanitary, Washing, (Small Garden) Abstraction Type: Water may be abstracted from a single point Source: Groundwater Daily Rate (m3): Not Supplied Yearly Rate (m3): Not Supplied Details: Strangeways Brewery, Manchester Authorised Start: 01 January Authorised End: 31 December Permit Start Date: 1st January 2004 Permit End Date: Not Supplied Positional Accuracy: Located by supplier to within 10m	A12SW (W)	770	2	383830 399220
79	**Water Abstractions** Operator: Interbrew Uk Ltd Licence Number: 2569004023 Permit Version: 102 Location: Borehole (No 3) At Premises, Strangeways, Manchester Authority: Environment Agency, North West Region Abstraction: Breweries/Wine: Process Water Abstraction Type: Water may be abstracted from a single point Source: Groundwater Daily Rate (m3): Not Supplied Yearly Rate (m3): Not Supplied Details: Borehole At Strangeways Manchester Authorised Start: 01 January Authorised End: 31 December Permit Start Date: 1st January 2004 Permit End Date: Not Supplied Positional Accuracy: Located by supplier to within 10m	A12SW (W)	770	2	383830 399220

Map ID	Details	Quadrant Reference (Compass Direction)	Estimated Distance From Site	Contact	NGR
79	**Water Abstractions** Operator: Interbrew Uk Ltd Licence Number: 2569004023 Permit Version: 101 Location: Borehole (No 3) At Premises, Strangeways, Manchester Authority: Environment Agency, North West Region Abstraction: Breweries/Wine: Drinking, Cooking, Sanitary, Washing, (Small Garden) Abstraction Type: Not Supplied Source: Groundwater Daily Rate (m3): Not Supplied Yearly Rate (m3): Not Supplied Details: Strangeways Brewery, Manchester Authorised Start: 01 January Authorised End: 31 December Permit Start Date: 25th May 2000 Permit End Date: Not Supplied Positional Accuracy: Located by supplier to within 10m	A12SW (W)	770	2	383830 399220
79	**Water Abstractions** Operator: Interbrew Uk Ltd Licence Number: 2569004023 Permit Version: 101 Location: Borehole (No 3) At Premises, Strangeways, Manchester Authority: Environment Agency, North West Region Abstraction: Breweries/Wine: Process Water Abstraction Type: Not Supplied Source: Groundwater Daily Rate (m3): Not Supplied Yearly Rate (m3): Not Supplied Details: Strangeways Brewery, Manchester Authorised Start: 01 January Authorised End: 31 December Permit Start Date: 25th May 2000 Permit End Date: Not Supplied Positional Accuracy: Located by supplier to within 10m	A12SW (W)	770	2	383830 399220
79	**Water Abstractions** Operator: Interbrew Uk Ltd Licence Number: 2569004023 Permit Version: 102 Location: Borehole Number 2 At Premises Strangeways Manchester Authority: Environment Agency, North West Region Abstraction: Breweries/Wine: Process Water Abstraction Type: Water may be abstracted from a single point Source: Groundwater Daily Rate (m3): Not Supplied Yearly Rate (m3): Not Supplied Details: Strangeways Brewery, Manchester Authorised Start: 01 January Authorised End: 31 December Permit Start Date: 1st January 2004 Permit End Date: Not Supplied Positional Accuracy: Located by supplier to within 10m	A12SW (W)	789	2	383820 399190
79	**Water Abstractions** Operator: Interbrew Uk Ltd Licence Number: 2569004023 Permit Version: 102 Location: Borehole (No 2) At Premises, Strangeways, Manchester Authority: Environment Agency, North West Region Abstraction: Breweries/Wine: Drinking, Cooking, Sanitary, Washing, (Small Garden) Abstraction Type: Water may be abstracted from a single point Source: Groundwater Daily Rate (m3): Not Supplied Yearly Rate (m3): Not Supplied Details: Strangeways Brewery, Manchester Authorised Start: 01 January Authorised End: 31 December Permit Start Date: 1st January 2004 Permit End Date: Not Supplied Positional Accuracy: Located by supplier to within 10m	A12SW (W)	789	2	383820 399190

Map ID	Details	Quadrant Reference (Compass Direction)	Estimated Distance From Site	Contact	NGR
79	**Water Abstractions** Operator: Interbrew Uk Ltd Licence Number: 2569004023 Permit Version: 102 Location: Borehole Number 2 At Premises Strangeways Manchester Authority: Environment Agency, North West Region Abstraction: Breweries/Wine: Drinking, Cooking, Sanitary, Washing, (Small Garden) Abstraction Type: Water may be abstracted from a single point Source: Groundwater Daily Rate (m3): Not Supplied Yearly Rate (m3): Not Supplied Details: Strangeways Brewery, Manchester Authorised Start: 01 January Authorised End: 31 December Permit Start Date: 1st January 2004 Permit End Date: Not Supplied Positional Accuracy: Located by supplier to within 10m	A12SW (W)	789	2	383820 399190
79	**Water Abstractions** Operator: Interbrew Uk Ltd Licence Number: 2569004023 Permit Version: 102 Location: Borehole Number 2 At Premises Strangeways Manchester Authority: Environment Agency, North West Region Abstraction: Breweries/Wine: Drinking, Cooking, Sanitary, Washing, (Small Garden) Abstraction Type: Water may be abstracted from a single point Source: Groundwater Daily Rate (m3): Not Supplied Yearly Rate (m3): Not Supplied Details: Strangeways Brewery, Manchester Authorised Start: 01 January Authorised End: 31 December Permit Start Date: 1st January 2004 Permit End Date: Not Supplied Positional Accuracy: Located by supplier to within 10m	A12SW (W)	789	2	383820 399190
79	**Water Abstractions** Operator: Interbrew Uk Ltd Licence Number: 2569004023 Permit Version: 101 Location: Borehole (No 2) At Premises, Strangeways, Manchester Authority: Environment Agency, North West Region Abstraction: Breweries/Wine: Drinking, Cooking, Sanitary, Washing, (Small Garden) Abstraction Type: Water may be abstracted from a single point Source: Groundwater Daily Rate (m3): 682 Yearly Rate (m3): 194755 Details: Strangeways Brewery, Manchester Authorised Start: 01 January Authorised End: 31 December Permit Start Date: 25th May 2000 Permit End Date: Not Supplied Positional Accuracy: Located by supplier to within 10m	A12SW (W)	789	2	383820 399190
79	**Water Abstractions** Operator: Interbrew Uk Ltd Licence Number: 2569004023 Permit Version: 101 Location: Borehole (No 2) At Premises, Strangeways, Manchester Authority: Environment Agency, North West Region Abstraction: Breweries/Wine: Process Water Abstraction Type: Water may be abstracted from a single point Source: Groundwater Daily Rate (m3): Not Supplied Yearly Rate (m3): Not Supplied Details: Strangeways Brewery, Manchester Authorised Start: 01 January Authorised End: 31 December Permit Start Date: 25th May 2000 Permit End Date: Not Supplied Positional Accuracy: Located by supplier to within 10m	A12SW (W)	789	2	383820 399190

Map ID	Details	Quadrant Reference (Compass Direction)	Estimated Distance From Site	Contact	NGR
	Water Abstractions Operator: British Telecommunications Plc Licence Number: 2569007070 Permit Version: 101 Location: Borehole At Dial House Chapel Street Salford Authority: Environment Agency, North West Region Abstraction: Other Industrial/Commercial/Public Services: General Cooling (Existing Licences Only) (High Loss) Abstraction Type: Water may be abstracted from a single point Source: Groundwater Daily Rate (m3): Not Supplied Yearly Rate (m3): Not Supplied Details: Premises At Dial House, Salford Authorised Start: 01 January Authorised End: 31 December Permit Start Date: 1st April 2007 Permit End Date: Not Supplied Positional Accuracy: Located by supplier to within 100m	A6SE (SW)	1130	2	383700 398700
	Water Abstractions Operator: British Telecom Licence Number: 2569007070 Permit Version: 100 Location: Borehole At Dial House, Chapel St, Salford Authority: Environment Agency, North West Region Abstraction: Other Industrial/Commercial/Public Services: General Cooling (Existing Licences Only) (High Loss) Abstraction Type: Water may be abstracted from a single point Source: Groundwater Daily Rate (m3): 30 Yearly Rate (m3): 45 Details: Premises At Dial House, Salford Authorised Start: 01 January Authorised End: 31 December Permit Start Date: 27th January 1971 Permit End Date: Not Supplied Positional Accuracy: Located by supplier to within 100m	A6SE (SW)	1130	2	383700 398700
	Water Abstractions Operator: City Of Manchester Licence Number: 2569005038 Permit Version: Not Supplied Location: River Irk, Collyhurst, MANCHESTER Authority: Environment Agency, North West Region Abstraction: Manufacturing Abstraction Type: Not Supplied Source: Surface Daily Rate (m3): 546 Yearly Rate (m3): 93557 Details: Licence Status: Revoked Authorised Start: Not Supplied Authorised End: Not Supplied Permit Start Date: Not Supplied Permit End Date: Not Supplied Positional Accuracy: Located by supplier to within 100m	A24SW (NE)	1181	2	385300 400600
	Water Abstractions Operator: British Waterways Board Licence Number: 2569006030 Permit Version: Not Supplied Location: Manchester, MANCHESTER Authority: Environment Agency, North West Region Abstraction: Not Supplied Abstraction Type: Not Supplied Source: Canal Daily Rate (m3): 0 Yearly Rate (m3): 0 Details: Ashton Canal Authorised Start: Not Supplied Authorised End: Not Supplied Permit Start Date: Not Supplied Permit End Date: Not Supplied Positional Accuracy: Located by supplier to within 100m	A10NW (SE)	1240	2	385900 398800

Map ID	Details	Quadrant Reference (Compass Direction)	Estimated Distance From Site	Contact	NGR
	Water Abstractions Operator: British Waterways Licence Number: 2569006990 Permit Version: 100 Location: Ashton Canal, Manchester [Distillers, Ancoats] Authority: Environment Agency, North West Region Abstraction: Other Industrial/Commercial/Public Services: General Cooling (Existing Licences Only) (Low Loss) Abstraction Type: Water may be abstracted from a single point Source: Surface Daily Rate (m3): 0 Yearly Rate (m3): 750090 Details: (Lancashire Tar Distillers Authorised Start: 01 January Authorised End: 31 December Permit Start Date: 1st April 1969 Permit End Date: Not Supplied Positional Accuracy: Located by supplier to within 100m	A10NW (SE)	1242	2	385900 398795
	Water Abstractions Operator: City Of Manchester Licence Number: 2569005031 Permit Version: Not Supplied Location: Borehole, Collyhurst, MANCHESTER Authority: Environment Agency, North West Region Abstraction: Manufacturing Abstraction Type: Not Supplied Source: Groundwater Daily Rate (m3): 364 Yearly Rate (m3): 124742 Details: Licence Status: Revoked Authorised Start: Not Supplied Authorised End: Not Supplied Permit Start Date: Not Supplied Permit End Date: Not Supplied Positional Accuracy: Located by supplier to within 100m	A24SW (N)	1342	2	385200 400800
	Water Abstractions Operator: British Telecommunications Plc Licence Number: 2569007069 Permit Version: 100 Location: Borehole At George St, Manchester Authority: Environment Agency, North West Region Abstraction: Other Industrial/Commercial/Public Services: General Cooling (Existing Licences Only) (Low Loss) Abstraction Type: Water may be abstracted from a single point Source: Groundwater Daily Rate (m3): 860 Yearly Rate (m3): 1100 Details: Premises At Rutherford Hse, York St Authorised Start: 01 January Authorised End: 31 December Permit Start Date: 1st April 2007 Permit End Date: Not Supplied Positional Accuracy: Located by supplier to within 100m	A2SE (SW)	1465	2	384100 398000
	Water Abstractions Operator: Threlfalls (Salford) Ltd. Licence Number: 2569006009 Permit Version: Not Supplied Location: Four Boreholes, Cook Street, SALFORD Authority: Environment Agency, North West Region Abstraction: Cooling & Manufacturing Abstraction Type: Not Supplied Source: Groundwater Daily Rate (m3): 977 Yearly Rate (m3): 227300 Details: Additional Purpose: Cooling; Licence Status: Revoked Authorised Start: Not Supplied Authorised End: Not Supplied Permit Start Date: Not Supplied Permit End Date: Not Supplied Positional Accuracy: Located by supplier to within 100m	A6NW (SW)	1511	2	383200 398800

Map ID	Details	Quadrant Reference (Compass Direction)	Estimated Distance From Site	Contact	NGR
	Water Abstractions Operator: West Contracting Licence Number: Nw0690006001 Permit Version: 1 Location: Boreholes At Origin Developments, Manchester Authority: Environment Agency, North West Region Abstraction: Other Industrial/Commercial/Public Services: Non-Evaporative Cooling Abstraction Type: Water may be abstracted from a single point Source: Groundwater Daily Rate (m3): Not Supplied Yearly Rate (m3): Not Supplied Details: Not Supplied Authorised Start: 01 May Authorised End: 30 September Permit Start Date: 19th January 2009 Permit End Date: Not Supplied Positional Accuracy: Located by supplier to within 10m	(S)	1658	2	384378 397733
	Water Abstractions Operator: West Contracting Licence Number: Nw/069/0006/001 Permit Version: 1 Location: Boreholes At Origin Developments, Manchester Authority: Environment Agency, North West Region Abstraction: Other Industrial/Commercial/Public Services: Non-Evaporative Cooling Abstraction Type: Water may be abstracted from a single point Source: Groundwater Daily Rate (m3): Not Supplied Yearly Rate (m3): Not Supplied Details: Not Supplied Authorised Start: 01 May Authorised End: 30 September Permit Start Date: 19th January 2009 Permit End Date: Not Supplied Positional Accuracy: Located by supplier to within 10m	(S)	1658	2	384378 397733
	Water Abstractions Operator: Her Majesty'S Court Service Licence Number: 2569007089 Permit Version: 2 Location: 2 Boreholes At Gartside Street Manchester Authority: Environment Agency, North West Region Abstraction: Other Industrial/Commercial/Public Services: Non-Evaporative Cooling Abstraction Type: Water may be abstracted from a single point Source: Groundwater Daily Rate (m3): Not Supplied Yearly Rate (m3): Not Supplied Details: Land At Gartside Street Manchester Authorised Start: 01 January Authorised End: 31 December Permit Start Date: 10th July 2008 Permit End Date: Not Supplied Positional Accuracy: Located by supplier to within 10m	A1NW (SW)	1658	2	383335 398310
	Water Abstractions Operator: Bovis Lend Lease Ltd Licence Number: 2569007089 Permit Version: 1 Location: 2 Boreholes At Gartside Street Manchester Authority: Environment Agency, North West Region Abstraction: Other Industrial/Commercial/Public Services: Non-Evaporative Cooling Abstraction Type: Water may be abstracted from a single point Source: Groundwater Daily Rate (m3): Not Supplied Yearly Rate (m3): Not Supplied Details: Land At Gartside Street Manchester Authorised Start: 01 January Authorised End: 31 December Permit Start Date: 28th January 2005 Permit End Date: Not Supplied Positional Accuracy: Located by supplier to within 10m	A1NW (SW)	1658	2	383335 398310

Map ID	Details	Quadrant Reference (Compass Direction)	Estimated Distance From Site	Contact	NGR
	Water Abstractions Operator: Hanson Quarry Products Europe Limited Licence Number: 2569005061 Permit Version: 3 Location: Borehole At Norton Street, Miles Platting, Manchester Authority: Environment Agency, North West Region Abstraction: Construction: General Use (Medium Loss) Abstraction Type: Water may be abstracted from a single point Source: Groundwater Daily Rate (m3): Not Supplied Yearly Rate (m3): Not Supplied Details: At Norton Street, Miles Platting Authorised Start: 01 January Authorised End: 31 December Permit Start Date: 13th August 2012 Permit End Date: Not Supplied Positional Accuracy: Located by supplier to within 10m	(E)	1699	2	386550 399790
	Water Abstractions Operator: Hanson Quarry Products Europe Ltd Licence Number: 2569005061 Permit Version: 2 Location: Borehole At Norton Street, Miles Platting, Manchester Authority: Environment Agency, North West Region Abstraction: Construction: General Use (Medium Loss) Abstraction Type: Water may be abstracted from a single point Source: Groundwater Daily Rate (m3): Not Supplied Yearly Rate (m3): Not Supplied Details: At Norton Street, Miles Platting Authorised Start: 01 January Authorised End: 31 December Permit Start Date: 1st July 2000 Permit End Date: Not Supplied Positional Accuracy: Located by supplier to within 10m	(E)	1699	2	386550 399790
	Water Abstractions Operator: North Western Electricity Board Licence Number: 2569006023 Permit Version: Not Supplied Location: Rochdale Canal, Dickinson Street, MANCHESTER Authority: Environment Agency, North West Region Abstraction: Cooling Abstraction Type: Not Supplied Source: Canal Daily Rate (m3): 82 Yearly Rate (m3): 25230 Details: Licence Status: Revoked Authorised Start: Not Supplied Authorised End: Not Supplied Permit Start Date: Not Supplied Permit End Date: Not Supplied Positional Accuracy: Located by supplier to within 100m	(S)	1750	2	384100 397700
	Water Abstractions Operator: Moseley Rubber Co Ltd Licence Number: 2569006001 Permit Version: 100 Location: Borehole At Premises, Broadie St, Ardwick, Manchester Authority: Environment Agency, North West Region Abstraction: Rubber: General Cooling (Existing Licences Only) (Low Loss) Abstraction Type: Water may be abstracted from a single point Source: Groundwater Daily Rate (m3): 909 Yearly Rate (m3): 331858 Details: Premises At Broadie St., Ardwick Authorised Start: 01 January Authorised End: 31 December Permit Start Date: 8th February 1966 Permit End Date: Not Supplied Positional Accuracy: Located by supplier to within 10m	(S)	1932	2	385240 397540

Map ID	Details	Quadrant Reference (Compass Direction)	Estimated Distance From Site	Contact	NGR
	Water Abstractions Operator: V H E Construction Limited Licence Number: 2569006040 Permit Version: Not Supplied Location: The River, Medlock, MANCHESTER Authority: Environment Agency, North West Region Abstraction: Dust Suppression Abstraction Type: Not Supplied Source: Surface Daily Rate (m3): 20 Yearly Rate (m3): 2000 Details: Licence Status: Lapsed Authorised Start: Not Supplied Authorised End: Not Supplied Permit Start Date: Not Supplied Permit End Date: Not Supplied Positional Accuracy: Located by supplier to within 100m	(E)	1965	2	386800 399100
	Water Abstractions Operator: Manchester Quays Development (Mgy) Ltd Licence Number: Nw/069/0004/019 Permit Version: 1 Location: St Johns Manchester Authority: Environment Agency, North West Region Abstraction: Industrial, Commercial and Public Services: Transfer Between Sources (Post Water Act 2003) Abstraction Type: Water may be abstracted from any point within an area Source: Groundwater Daily Rate (m3): Not Supplied Yearly Rate (m3): Not Supplied Details: St Johns, Manchester Authorised Start: 01 April Authorised End: 31 March Permit Start Date: 13th September 2019 Permit End Date: Not Supplied Positional Accuracy: Located by supplier to within 10m	A1SW (SW)	1979	2	383094 398099
	Groundwater Vulnerability Map Combined Classification: Secondary Superficial Aquifer - Low Vulnerability Combined Vulnerability: Low Combined Aquifer: Productive Bedrock Aquifer, Productive Superficial Aquifer Pollutant Speed: Low Bedrock Flow: Well Connected Fractures Dilution: 300-550 mm/year Baseflow Index: <40% Superficial Patchiness: >90% Superficial Thickness: >10m Superficial Recharge: Low	A13NW (NE)	0	4	384717 399458
	Groundwater Vulnerability Map Combined Classification: Secondary Superficial Aquifer - Low Vulnerability Combined Vulnerability: Low Combined Aquifer: Productive Bedrock Aquifer, Productive Superficial Aquifer Pollutant Speed: Low Bedrock Flow: Well Connected Fractures Dilution: 300-550 mm/year Baseflow Index: <40% Superficial Patchiness: >90% Superficial Thickness: >10m Superficial Recharge: Low	A13NW (SW)	0	4	384716 399457

Map ID	Details	Quadrant Reference (Compass Direction)	Estimated Distance From Site	Contact	NGR
	Groundwater Vulnerability Map Combined Classification: Secondary Bedrock Aquifer - Low Vulnerability Combined Vulnerability: Low Combined Aquifer: Productive Bedrock Aquifer, No Superficial Aquifer Pollutant Speed: Low Bedrock Flow: Well Connected Fractures Dilution: 300-550 mm/year Baseflow Index: <40% Superficial Patchiness: >90% Superficial Thickness: >10m Superficial Recharge: Low	A13NW (NW)	0	4	384688 399486
	Groundwater Vulnerability Map Combined Classification: Principle Bedrock Aquifer - Low Vulnerability Combined Vulnerability: Low Combined Aquifer: Productive Bedrock Aquifer, No Superficial Aquifer Pollutant Speed: Low Bedrock Flow: Well Connected Fractures Dilution: 300-550 mm/year Baseflow Index: <40% Superficial Patchiness: >90% Superficial Thickness: >10m Superficial Recharge: Low	A13NW (NW)	0	4	384686 399484
	Groundwater Vulnerability - Soluble Rock Risk None				
	Bedrock Aquifer Designations Aquifer Designation: Principal Aquifer	A13NW (SW)	0	4	384716 399457
	Bedrock Aquifer Designations Aquifer Designation: Secondary Aquifer - B	A13NW (NE)	0	4	384717 399458
	Superficial Aquifer Designations Aquifer Designation: Secondary Aquifer - Undifferentiated	A13NW (NE)	0	4	384717 399458
	Extreme Flooding from Rivers or Sea without Defences Type: Extent of Extreme Flooding from Rivers or Sea without Defences Flood Plain Type: Fluvial Models Boundary Accuracy: As Supplied	A13NW (N)	0	2	384712 399498
	Flooding from Rivers or Sea without Defences Type: Extent of Flooding from Rivers or Sea without Defences Flood Plain Type: Fluvial Models Boundary Accuracy: As Supplied	A13NW (N)	0	2	384696 399510
	Areas Benefiting from Flood Defences None				
	Flood Water Storage Areas None				
	Flood Defences None				
80	**OS Water Network Lines** Watercourse Form: Inland river Watercourse Length: 582.0 Watercourse Level: On ground surface Permanent: True Watercourse Name: River Irk Catchment Name: Mersey Primacy: 1	A13NE (N)	25	5	384728 399555

Map ID	Details	Quadrant Reference (Compass Direction)	Estimated Distance From Site	Contact	NGR
81	**OS Water Network Lines** Watercourse Form: Inland river Watercourse Length: 5.5 Watercourse Level: On ground surface Permanent: True Watercourse Name: River Irk Catchment Name: Mersey Primacy: 1	A13NE (N)	26	5	384739 399555
82	**OS Water Network Lines** Watercourse Form: Inland river Watercourse Length: 411.5 Watercourse Level: On ground surface Permanent: True Watercourse Name: River Irk Catchment Name: Mersey Primacy: 1	A13NE (N)	28	5	384745 399556
83	**OS Water Network Lines** Watercourse Form: Inland river Watercourse Length: 97.8 Watercourse Level: On ground surface Permanent: True Watercourse Name: River Irk Catchment Name: Mersey Primacy: 1	A12SE (SW)	326	5	384301 399251
84	**OS Water Network Lines** Watercourse Form: Inland river Watercourse Length: 103.3 Watercourse Level: On ground surface Permanent: True Watercourse Name: Not Supplied Catchment Name: Mersey Primacy: 1	A18SE (N)	340	5	384776 399867
85	**OS Water Network Lines** Watercourse Form: Inland river Watercourse Length: 226.7 Watercourse Level: On ground surface Permanent: True Watercourse Name: River Irk Catchment Name: Mersey Primacy: 1	A18SE (NE)	384	5	384905 399884
86	**OS Water Network Lines** Watercourse Form: Inland river Watercourse Length: 175.9 Watercourse Level: Underground Permanent: True Watercourse Name: Not Supplied Catchment Name: Mersey Primacy: 2	A18SE (NE)	384	5	384905 399884
87	**OS Water Network Lines** Watercourse Form: Inland river Watercourse Length: 37.1 Watercourse Level: On ground surface Permanent: True Watercourse Name: Not Supplied Catchment Name: Mersey Primacy: 1	A12SE (W)	408	5	384172 399342
88	**OS Water Network Lines** Watercourse Form: Inland river Watercourse Length: 110.0 Watercourse Level: On ground surface Permanent: True Watercourse Name: River Irk Catchment Name: Mersey Primacy: 1	A12SE (SW)	422	5	384208 399221
89	**OS Water Network Lines** Watercourse Form: Inland river Watercourse Length: 110.8 Watercourse Level: On ground surface Permanent: True Watercourse Name: Not Supplied Catchment Name: Mersey Primacy: 1	A18SE (N)	487	5	384841 400005

Map ID	Details	Quadrant Reference (Compass Direction)	Estimated Distance From Site	Contact	NGR
90	**OS Water Network Lines** Watercourse Form: Inland river Watercourse Length: 453.6 Watercourse Level: On ground surface Permanent: True Watercourse Name: River Irk Catchment Name: Mersey Primacy: 1	A12SE (SW)	520	5	384122 399174
91	**OS Water Network Lines** Watercourse Form: Inland river Watercourse Length: 167.9 Watercourse Level: On ground surface Permanent: True Watercourse Name: Moss Brook Catchment Name: Mersey Primacy: 1	A18SE (NE)	526	5	385042 399998
92	**OS Water Network Lines** Watercourse Form: Inland river Watercourse Length: 4.6 Watercourse Level: Underground Permanent: True Watercourse Name: Moss Brook Catchment Name: Mersey Primacy: 1	A18SE (NE)	531	5	385023 400009
93	**OS Water Network Lines** Watercourse Form: Inland river Watercourse Length: 17.5 Watercourse Level: Underground Permanent: True Watercourse Name: Moss Brook Catchment Name: Mersey Primacy: 1	A18SE (NE)	532	5	385007 400014
94	**OS Water Network Lines** Watercourse Form: Inland river Watercourse Length: 15.2 Watercourse Level: On ground surface Permanent: True Watercourse Name: River Irk Catchment Name: Mersey Primacy: 1	A18SE (NE)	533	5	385007 400014
95	**OS Water Network Lines** Watercourse Form: Inland river Watercourse Length: 850.6 Watercourse Level: Not Supplied Permanent: True Watercourse Name: Moss Brook Catchment Name: Mersey Primacy: 1	A19SW (NE)	542	5	385175 399950
96	**OS Water Network Lines** Watercourse Form: Inland river Watercourse Length: 7.1 Watercourse Level: On ground surface Permanent: True Watercourse Name: River Irk Catchment Name: Mersey Primacy: 1	A18SE (NE)	546	5	385003 400029
97	**OS Water Network Lines** Watercourse Form: Inland river Watercourse Length: 100.2 Watercourse Level: On ground surface Permanent: True Watercourse Name: River Irk Catchment Name: Mersey Primacy: 1	A18SE (NE)	552	5	385000 400035
98	**OS Water Network Lines** Watercourse Form: Inland river Watercourse Length: 14.0 Watercourse Level: On ground surface Permanent: True Watercourse Name: River Irk Catchment Name: Mersey Primacy: 1	A18SE (NE)	633	5	385005 400117

Map ID	Details	Quadrant Reference (Compass Direction)	Estimated Distance From Site	Contact	NGR
99	**OS Water Network Lines** Watercourse Form: Inland river Watercourse Length: 412.4 Watercourse Level: On ground surface Permanent: True Watercourse Name: River Irk Catchment Name: Mersey Primacy: 1	A18NE (NE)	645	5	385014 400128
100	**OS Water Network Lines** Watercourse Form: Inland river Watercourse Length: 111.8 Watercourse Level: On ground surface Permanent: True Watercourse Name: Not Supplied Catchment Name: Mersey Primacy: 1	A7NW (SW)	795	5	384002 398858
101	**OS Water Network Lines** Watercourse Form: Canal Watercourse Length: 569.9 Watercourse Level: On ground surface Permanent: True Watercourse Name: Rochdale Canal Catchment Name: Mersey Primacy: 1	A9SW (SE)	842	5	385284 398754
102	**OS Water Network Lines** Watercourse Form: Canal Watercourse Length: 13.1 Watercourse Level: On ground surface Permanent: True Watercourse Name: Rochdale Canal Catchment Name: Mersey Primacy: 1	A9NE (SE)	871	5	385545 398941
103	**OS Water Network Lines** Watercourse Form: Inland river Watercourse Length: 23.0 Watercourse Level: On ground surface Permanent: True Watercourse Name: River Irk Catchment Name: Mersey Primacy: 1	A7NW (SW)	874	5	383846 398944
104	**OS Water Network Lines** Watercourse Form: Canal Watercourse Length: 251.6 Watercourse Level: On ground surface Permanent: True Watercourse Name: Rochdale Canal Catchment Name: Mersey Primacy: 1	A9NE (SE)	878	5	385557 398945
105	**OS Water Network Lines** Watercourse Form: Inland river Watercourse Length: 159.9 Watercourse Level: On ground surface Permanent: True Watercourse Name: River Irwell Catchment Name: Mersey Primacy: 1	A7NW (SW)	894	5	383831 398929
106	**OS Water Network Lines** Watercourse Form: Inland river Watercourse Length: 83.3 Watercourse Level: On ground surface Permanent: True Watercourse Name: River Irwell Catchment Name: Mersey Primacy: 1	A7NW (SW)	894	5	383831 398929
107	**OS Water Network Lines** Watercourse Form: Canal Watercourse Length: 309.0 Watercourse Level: On ground surface Permanent: True Watercourse Name: Rochdale Canal Catchment Name: Mersey Primacy: 1	A9SW (SE)	905	5	385110 398591

Map ID	Details	Quadrant Reference (Compass Direction)	Estimated Distance From Site	Contact	NGR
108	**OS Water Network Lines** Watercourse Form: Canal Watercourse Length: 119.9 Watercourse Level: On ground surface Permanent: True Watercourse Name: Not Supplied Catchment Name: Mersey Primacy: 1	A9SW (SE)	905	5	385110 398591
109	**OS Water Network Lines** Watercourse Form: Inland river Watercourse Length: 464.2 Watercourse Level: On ground surface Permanent: True Watercourse Name: River Irwell Catchment Name: Mersey Primacy: 1	A7NW (SW)	933	5	383761 398972
110	**OS Water Network Lines** Watercourse Form: Inland river Watercourse Length: 20.9 Watercourse Level: On ground surface Permanent: True Watercourse Name: Not Supplied Catchment Name: Mersey Primacy: 1	A7SW (SW)	934	5	383981 398682
111	**OS Water Network Lines** Watercourse Form: Inland river Watercourse Length: 4.1 Watercourse Level: On ground surface Permanent: True Watercourse Name: Not Supplied Catchment Name: Mersey Primacy: 1	A7SW (SW)	954	5	383963 398671
112	**OS Water Network Lines** Watercourse Form: Canal Watercourse Length: 139.4 Watercourse Level: On ground surface Permanent: True Watercourse Name: Not Supplied Catchment Name: Mersey Primacy: 1	A9SW (SE)	955	5	385290 398637
113	**OS Water Network Lines** Watercourse Form: Inland river Watercourse Length: 22.3 Watercourse Level: On ground surface Permanent: True Watercourse Name: Not Supplied Catchment Name: Mersey Primacy: 1	A7SW (SW)	957	5	383959 398670
114	**OS Water Network Lines** Watercourse Form: Canal Watercourse Length: 60.8 Watercourse Level: On ground surface Permanent: True Watercourse Name: Rochdale Canal Catchment Name: Mersey Primacy: 2	A10NW (E)	971	5	385758 399094
115	**OS Water Network Lines** Watercourse Form: Inland river Watercourse Length: 9.6 Watercourse Level: On ground surface Permanent: True Watercourse Name: Not Supplied Catchment Name: Mersey Primacy: 1	A7SW (SW)	978	5	383938 398661
116	**OS Water Network Lines** Watercourse Form: Canal Watercourse Length: 16.1 Watercourse Level: On ground surface Permanent: True Watercourse Name: Rochdale Canal Catchment Name: Mersey Primacy: 1	A10NW (E)	979	5	385760 399078

Map ID	Details	Quadrant Reference (Compass Direction)	Estimated Distance From Site	Contact	NGR
117	**OS Water Network Lines** Watercourse Form: Canal Watercourse Length: 33.9 Watercourse Level: On ground surface Permanent: True Watercourse Name: Rochdale Canal Catchment Name: Mersey Primacy: 1	A10NW (E)	983	5	385770 399090
118	**OS Water Network Lines** Watercourse Form: Inland river Watercourse Length: 19.7 Watercourse Level: On ground surface Permanent: True Watercourse Name: Not Supplied Catchment Name: Mersey Primacy: 1	A7SW (SW)	986	5	383929 398659
119	**OS Water Network Lines** Watercourse Form: Canal Watercourse Length: 94.7 Watercourse Level: On ground surface Permanent: True Watercourse Name: Rochdale Canal Catchment Name: Mersey Primacy: 1	A15SW (E)	991	5	385790 399117
120	**OS Water Network Lines** Watercourse Form: Inland river Watercourse Length: 23.7 Watercourse Level: On ground surface Permanent: True Watercourse Name: River Irwell Catchment Name: Mersey Primacy: 1	A7SW (SW)	1000	5	383808 398773

Map ID	Details	Quadrant Reference (Compass Direction)	Estimated Distance From Site	Contact	NGR
121	**BGS Recorded Landfill Sites** Site Name: H Evans Ltd Location: Queens Rd Tip, Cheetham, MANCHESTER, Gt Manchester Authority: British Geological Survey, National Geoscience Information Service Ground Water: Information not available Surface Water: Information not available Geology: N/A Positional Accuracy: Positioned by the supplier Boundary Accuracy: Moderate	A18SE (N)	330	-	384768 399857
122	**Historical Landfill Sites** Licence Holder: Manchester City Council Location: Cheetham, Manchester, Greater Manchester Name: Queens Road Tip - Land to South of Queens Road and North of Collingham Street Operator Location: Not Supplied Boundary Accuracy: As Supplied Provider Reference: EAHLD16452 First Input Date: 31st December 1955 Last Input Date: 31st December 1970 Specified Waste Type: Deposited Waste included Inert, Industrial, Commercial, Household and Special Waste, and Liquid Sludge EA Waste Ref: 0 Regis Ref: Not Supplied WRC Ref: 4200/9728 BGS Ref: 848 Other Ref: F005,RD/LIC/241/82	A13NW (N)	205	2	384632 399710
123	**Historical Landfill Sites** Licence Holder: Not Supplied Location: Collyhurst, Greater Manchester Name: Sand Street Operator Location: Not Supplied Boundary Accuracy: As Supplied Provider Reference: EAHLD16471 First Input Date: Not Supplied Last Input Date: Not Supplied Specified Waste Type: Not Supplied EA Waste Ref: 0 Regis Ref: Not Supplied WRC Ref: Not Supplied BGS Ref: Not Supplied Other Ref: F027	A13NE (NE)	222	2	384914 399718
124	**Historical Landfill Sites** Licence Holder: Not Supplied Location: Collyhurst, Manchester, Greater Manchester Name: Land at Fitzgeorge Street Operator Location: Not Supplied Boundary Accuracy: As Supplied Provider Reference: EAHLD18073 First Input Date: Not Supplied Last Input Date: Not Supplied Specified Waste Type: Not Supplied EA Waste Ref: 0 Regis Ref: Not Supplied WRC Ref: Not Supplied BGS Ref: Not Supplied Other Ref: F031	A19SW (NE)	483	2	385105 399923
125	**Historical Landfill Sites** Licence Holder: Not Supplied Location: Cheetham, Greater Manchester Name: Elizabeth Street Operator Location: Not Supplied Boundary Accuracy: As Supplied Provider Reference: EAHLD16459 First Input Date: Not Supplied Last Input Date: Not Supplied Specified Waste Type: Not Supplied EA Waste Ref: 0 Regis Ref: Not Supplied WRC Ref: Not Supplied BGS Ref: Not Supplied Other Ref: F030	A17SE (NW)	624	2	384179 399931

Map ID	Details	Quadrant Reference (Compass Direction)	Estimated Distance From Site	Contact	NGR
126	**Licensed Waste Management Facilities (Locations)** Licence Number: 50461 Location: Land/premises At, Warford Street, Collyhurst, Manchester, M4 4DD Operator Name: Farlam Waste Management Ltd Operator Location: Not Supplied Authority: Environment Agency - North West Region, South Area Site Category: Household, Commercial And Industrial Transfer Stations **Licence Status: Expired** Issued: 20th February 2007 Last Modified: 12th November 2010 Expires: 15th September 2020 Suspended: Not Supplied Revoked: Not Supplied Surrendered: Not Supplied IPPC Reference: Not Supplied Positional Accuracy: Located by supplier to within 10m	A13SW (SW)	0	2	384650 399400
126	**Licensed Waste Management Facilities (Locations)** Licence Number: 50118 Location: Warford Street, Collyhurst, Manchester, M4 4JJ Operator Name: Farlam Properties Ltd Operator Location: Not Supplied Authority: Environment Agency - North West Region, South Area Site Category: Household, Commercial And Industrial Transfer Stations **Licence Status: Expired** Issued: 27th August 2002 Last Modified: Not Supplied Expires: Not Supplied Suspended: Not Supplied Revoked: Not Supplied Surrendered: Not Supplied IPPC Reference: Not Supplied Positional Accuracy: Located by supplier to within 10m	A13SW (SW)	0	2	384650 399400
127	**Licensed Waste Management Facilities (Locations)** Licence Number: 50084 Location: Land/premises At, Dulwich Street, Collyhurst, Manchester, M4 4JJ Operator Name: Ryan John Operator Location: Not Supplied Authority: Environment Agency - North West Region, South Area Site Category: Household, Commercial And Industrial Transfer Stations **Licence Status: Transferred** Issued: 15th March 2002 Last Modified: 26th July 2004 Expires: Not Supplied Suspended: Not Supplied Revoked: Not Supplied Surrendered: Not Supplied IPPC Reference: Not Supplied Positional Accuracy: Located by supplier to within 10m	A13SW (W)	0	2	384690 399449
128	**Licensed Waste Management Facilities (Locations)** Licence Number: 50017 Location: Hargreaves Street, Manchester, M4 4EJ Operator Name: Placemix Ltd Operator Location: Not Supplied Authority: Environment Agency - North West Region, South Area Site Category: Household, Commercial And Industrial Transfer Stations **Licence Status: Expired** Issued: 31st March 2000 Last Modified: Not Supplied Expires: Not Supplied Suspended: Not Supplied Revoked: Not Supplied Surrendered: Not Supplied IPPC Reference: Not Supplied Positional Accuracy: Located by supplier to within 100m	A13SW (W)	172	2	384400 399400
129	**Licensed Waste Management Facilities (Locations)** Licence Number: 50136 Location: 21-23 Honey Street, Collyhurst, Manchester, M8 8RG Operator Name: U K Skip Hire Ltd Operator Location: Not Supplied Authority: Environment Agency - North West Region, South Area Site Category: Household, Commercial And Industrial Transfer Stations **Licence Status: Revoked** Issued: 2nd January 2003 Last Modified: Not Supplied Expires: Not Supplied Suspended: 01/07/2015 Revoked: 2nd October 2017 Surrendered: Not Supplied IPPC Reference: Not Supplied Positional Accuracy: Located by supplier to within 10m	A13NW (NW)	211	2	384545 399671

Map ID	Details	Quadrant Reference (Compass Direction)	Estimated Distance From Site	Contact	NGR
130	**Licensed Waste Management Facilities (Locations)** Licence Number: 65243 Location: Red Bank, Cheetham Hill, Manchester, M8 Operator Name: Mel Ltd Operator Location: Not Supplied Authority: Environment Agency - North West Region, South Area Site Category: Mobile Plant **Licence Status: Surrendered** Issued: 17th April 2002 Last Modified: Not Supplied Expires: Not Supplied Suspended: Not Supplied Revoked: Not Supplied Surrendered: 6th February 2007 IPPC Reference: Not Supplied Positional Accuracy: Located by supplier to within 100m	A12SE (W)	270	2	384300 399400
131	**Licensed Waste Management Facilities (Locations)** Licence Number: 50328 Location: 35 - 39 Oldham Road, Manchester, M4 5FG Operator Name: Brendan J Kershaw & Winston Brown Operator Location: Not Supplied Authority: Environment Agency - North West Region, South Area Site Category: End of Life Vehicles **Licence Status: Surrendered** Issued: 10th August 2004 Last Modified: Not Supplied Expires: Not Supplied Suspended: Not Supplied Revoked: Not Supplied Surrendered: 6th July 2010 IPPC Reference: Not Supplied Positional Accuracy: Located by supplier to within 10m	A8NE (S)	551	2	384771 398842
	Local Authority Landfill Coverage Name: Manchester City Council - Had landfill data but passed it to the relevant environment agency		0	6	384717 399458
	Local Authority Landfill Coverage Name: Salford Metropolitan District Council - Has no landfill data to supply		907	7	383830 398905
132	**Potentially Infilled Land (Non-Water)** Bearing Ref: N Use: Unknown Filled Ground (Pit, quarry etc) Date of Mapping: 1986	A13NW (N)	221	-	384643 399731
133	**Potentially Infilled Land (Non-Water)** Bearing Ref: NE Use: Unknown Filled Ground (Pit, quarry etc) Date of Mapping: 1993	A13NE (NE)	236	-	384929 399728
134	**Potentially Infilled Land (Non-Water)** Bearing Ref: E Use: Unknown Filled Ground (Pit, quarry etc) Date of Mapping: 1993	A14NW (E)	433	-	385269 399680
135	**Potentially Infilled Land (Non-Water)** Bearing Ref: NE Use: Unknown Filled Ground (Pit, quarry etc) Date of Mapping: 1993	A19SW (NE)	473	-	385244 399795
136	**Potentially Infilled Land (Non-Water)** Bearing Ref: W Use: Unknown Filled Ground (Pit, quarry etc) Date of Mapping: 1994	A12NW (W)	575	-	384026 399637
137	**Potentially Infilled Land (Non-Water)** Bearing Ref: NE Use: Unknown Filled Ground (Pit, quarry etc) Date of Mapping: 1990	A19SW (NE)	577	-	385116 400028
138	**Potentially Infilled Land (Non-Water)** Bearing Ref: NW Use: Unknown Filled Ground (Pit, quarry etc) Date of Mapping: 1986	A17SE (NW)	614	-	384194 399931
139	**Potentially Infilled Land (Non-Water)** Bearing Ref: E Use: Unknown Filled Ground (Pit, quarry etc) Date of Mapping: 1993	A14SE (E)	671	-	385491 399229

Map ID	Details	Quadrant Reference (Compass Direction)	Estimated Distance From Site	Contact	NGR
140	**Potentially Infilled Land (Non-Water)** Bearing Ref: NW Use: Unknown Filled Ground (Pit, quarry etc) Date of Mapping: 1994	A17SW (NW)	678	-	384007 399824
141	**Potentially Infilled Land (Non-Water)** Bearing Ref: NW Use: Unknown Filled Ground (Pit, quarry etc) Date of Mapping: 1994	A17SE (NW)	687	-	384083 399931
142	**Potentially Infilled Land (Non-Water)** Bearing Ref: W Use: Unknown Filled Ground (Pit, quarry etc) Date of Mapping: 1994	A12NW (W)	733	-	383861 399641
143	**Potentially Infilled Land (Non-Water)** Bearing Ref: W Use: Unknown Filled Ground (Pit, quarry etc) Date of Mapping: 1994	A12NW (W)	813	-	383814 399753
144	**Potentially Infilled Land (Non-Water)** Bearing Ref: NW Use: Unknown Filled Ground (Pit, quarry etc) Date of Mapping: 1986	A17SW (NW)	839	-	383865 399902
145	**Potentially Infilled Land (Non-Water)** Bearing Ref: E Use: Unknown Filled Ground (Pit, quarry etc) Date of Mapping: 1993	A14NE (E)	848	-	385715 399622
146	**Potentially Infilled Land (Non-Water)** Bearing Ref: NW Use: Unknown Filled Ground (Pit, quarry etc) Date of Mapping: 1986	A17SW (NW)	935	-	383789 399961
147	**Potentially Infilled Land (Non-Water)** Bearing Ref: NW Use: Unknown Filled Ground (Pit, quarry etc) Date of Mapping: 1986	A17NW (NW)	946	-	383931 400153
148	**Potentially Infilled Land (Water)** Use: Unknown Filled Ground (Pond, marsh, river, stream, dock etc) Date of Mapping: 1894	A13NW (NW)	69	-	384614 399588
149	**Potentially Infilled Land (Water)** Use: Unknown Filled Ground (Pond, marsh, river, stream, dock etc) Date of Mapping: 1848	A13NW (NW)	114	-	384648 399617
150	**Potentially Infilled Land (Water)** Use: Unknown Filled Ground (Pond, marsh, river, stream, dock etc) Date of Mapping: 1848	A13NW (W)	147	-	384440 399517
151	**Potentially Infilled Land (Water)** Use: Unknown Filled Ground (Pond, marsh, river, stream, dock etc) Date of Mapping: 1909	A13NW (W)	151	-	384466 399555
152	**Potentially Infilled Land (Water)** Use: Unknown Filled Ground (Pond, marsh, river, stream, dock etc) Date of Mapping: 1848	A13NE (NE)	157	-	384850 399664
153	**Potentially Infilled Land (Water)** Use: Unknown Filled Ground (Pond, marsh, river, stream, dock etc) Date of Mapping: 1848	A13NE (NE)	212	-	385003 399668
154	**Potentially Infilled Land (Water)** Use: Unknown Filled Ground (Pond, marsh, river, stream, dock etc) Date of Mapping: 1894	A13SW (SW)	248	-	384558 399132
155	**Potentially Infilled Land (Water)** Use: Unknown Filled Ground (Pond, marsh, river, stream, dock etc) Date of Mapping: 1848	A14NW (NE)	324	-	385103 399730
156	**Potentially Infilled Land (Water)** Use: Unknown Filled Ground (Pond, marsh, river, stream, dock etc) Date of Mapping: 1848	A14NW (NE)	342	-	385131 399726
157	**Potentially Infilled Land (Water)** Use: Unknown Filled Ground (Pond, marsh, river, stream, dock etc) Date of Mapping: 1848	A12NE (NW)	384	-	384261 399674
158	**Potentially Infilled Land (Water)** Use: Unknown Filled Ground (Pond, marsh, river, stream, dock etc) Date of Mapping: 1848	A18SE (NE)	400	-	384911 399900

Map ID	Details	Quadrant Reference (Compass Direction)	Estimated Distance From Site	Contact	NGR
159	**Potentially Infilled Land (Water)** Use: Unknown Filled Ground (Pond, marsh, river, stream, dock etc) Date of Mapping: 1848	A14NW (NE)	437	-	385240 399738
160	**Potentially Infilled Land (Water)** Use: Unknown Filled Ground (Pond, marsh, river, stream, dock etc) Date of Mapping: 1848	A19SW (NE)	468	-	385170 399861
161	**Potentially Infilled Land (Water)** Use: Unknown Filled Ground (Pond, marsh, river, stream, dock etc) Date of Mapping: 1848	A12NE (W)	502	-	384091 399604
162	**Potentially Infilled Land (Water)** Use: Unknown Filled Ground (Pond, marsh, river, stream, dock etc) Date of Mapping: 1848	A18SE (N)	505	-	384865 400017
163	**Potentially Infilled Land (Water)** Use: Unknown Filled Ground (Pond, marsh, river, stream, dock etc) Date of Mapping: 1848	A12NE (W)	517	-	384061 399548
164	**Potentially Infilled Land (Water)** Use: Unknown Filled Ground (Pond, marsh, river, stream, dock etc) Date of Mapping: 1848	A12NE (W)	519	-	384064 399569
165	**Potentially Infilled Land (Water)** Use: Unknown Filled Ground (Pond, marsh, river, stream, dock etc) Date of Mapping: 1894	A18SE (NE)	524	-	385029 400000
166	**Potentially Infilled Land (Water)** Use: Unknown Filled Ground (Pond, marsh, river, stream, dock etc) Date of Mapping: 1848	A19SW (NE)	546	-	385261 399884
167	**Potentially Infilled Land (Water)** Use: Unknown Filled Ground (Pond, marsh, river, stream, dock etc) Date of Mapping: 1848	A19SW (NE)	552	-	385185 399955
168	**Potentially Infilled Land (Water)** Use: Unknown Filled Ground (Pond, marsh, river, stream, dock etc) Date of Mapping: 1848	A12NE (NW)	558	-	384102 399751
169	**Potentially Infilled Land (Water)** Use: Unknown Filled Ground (Pond, marsh, river, stream, dock etc) Date of Mapping: 1956	A18SE (N)	568	-	384935 400066
170	**Potentially Infilled Land (Water)** Use: Unknown Filled Ground (Pond, marsh, river, stream, dock etc) Date of Mapping: 1848	A12NW (W)	570	-	384010 399565
171	**Potentially Infilled Land (Water)** Use: Unknown Filled Ground (Pond, marsh, river, stream, dock etc) Date of Mapping: 1848	A12SW (W)	590	-	383977 399428
172	**Potentially Infilled Land (Water)** Use: Unknown Filled Ground (Pond, marsh, river, stream, dock etc) Date of Mapping: 1923	A9NW (SE)	594	-	385159 398976
173	**Potentially Infilled Land (Water)** Use: Unknown Filled Ground (Pond, marsh, river, stream, dock etc) Date of Mapping: 1848	A18SE (N)	614	-	384910 400120
174	**Potentially Infilled Land (Water)** Use: Unknown Filled Ground (Pond, marsh, river, stream, dock etc) Date of Mapping: 1848	A18SE (N)	617	-	384946 400114
175	**Potentially Infilled Land (Water)** Use: Unknown Filled Ground (Pond, marsh, river, stream, dock etc) Date of Mapping: 1894	A18SW (N)	627	-	384460 400094
176	**Potentially Infilled Land (Water)** Use: Unknown Filled Ground (Pond, marsh, river, stream, dock etc) Date of Mapping: 1848	A19SW (NE)	640	-	385290 399986
177	**Potentially Infilled Land (Water)** Use: Unknown Filled Ground (Pond, marsh, river, stream, dock etc) Date of Mapping: 1848	A12NW (W)	661	-	383933 399629
178	**Potentially Infilled Land (Water)** Use: Unknown Filled Ground (Pond, marsh, river, stream, dock etc) Date of Mapping: 1956	A9NW (SE)	678	-	385204 398905
179	**Potentially Infilled Land (Water)** Use: Unknown Filled Ground (Pond, marsh, river, stream, dock etc) Date of Mapping: 1848	A12SW (W)	687	-	383902 399273

Map ID	Details	Quadrant Reference (Compass Direction)	Estimated Distance From Site	Contact	NGR
180	**Potentially Infilled Land (Water)** Use: Unknown Filled Ground (Pond, marsh, river, stream, dock etc) Date of Mapping: 1848	A12NW (W)	731	-	383883 399702
181	**Potentially Infilled Land (Water)** Use: Unknown Filled Ground (Pond, marsh, river, stream, dock etc) Date of Mapping: 1848	A17SW (NW)	745	-	383984 399912
182	**Potentially Infilled Land (Water)** Use: Unknown Filled Ground (Pond, marsh, river, stream, dock etc) Date of Mapping: 1848	A12NW (W)	752	-	383881 399751
183	**Potentially Infilled Land (Water)** Use: Unknown Filled Ground (Pond, marsh, river, stream, dock etc) Date of Mapping: 1923	A9SW (SE)	754	-	385070 398740
184	**Potentially Infilled Land (Water)** Use: Unknown Filled Ground (Pond, marsh, river, stream, dock etc) Date of Mapping: 1848	A14SE (E)	756	-	385629 399432
185	**Potentially Infilled Land (Water)** Use: Unknown Filled Ground (Pond, marsh, river, stream, dock etc) Date of Mapping: 1956	A9NW (SE)	762	-	385208 398812
186	**Potentially Infilled Land (Water)** Use: Unknown Filled Ground (Pond, marsh, river, stream, dock etc) Date of Mapping: 1848	A19NW (NE)	777	-	385072 400250
187	**Potentially Infilled Land (Water)** Use: Unknown Filled Ground (Pond, marsh, river, stream, dock etc) Date of Mapping: 1848	A19NW (NE)	798	-	385310 400168
188	**Potentially Infilled Land (Water)** Use: Unknown Filled Ground (Pond, marsh, river, stream, dock etc) Date of Mapping: 1848	A18NE (N)	825	-	385053 400303
189	**Potentially Infilled Land (Water)** Use: Unknown Filled Ground (Pond, marsh, river, stream, dock etc) Date of Mapping: 1848	A14NE (E)	849	-	385692 399735
190	**Potentially Infilled Land (Water)** Use: Unknown Filled Ground (Pond, marsh, river, stream, dock etc) Date of Mapping: 1848	A9NE (SE)	861	-	385497 398902
191	**Potentially Infilled Land (Water)** Use: Unknown Filled Ground (Pond, marsh, river, stream, dock etc) Date of Mapping: 1848	A15NW (E)	895	-	385761 399631
192	**Potentially Infilled Land (Water)** Use: Unknown Filled Ground (Pond, marsh, river, stream, dock etc) Date of Mapping: 1956	A9SW (SE)	911	-	385100 398580
193	**Potentially Infilled Land (Water)** Use: Unknown Filled Ground (Pond, marsh, river, stream, dock etc) Date of Mapping: 1848	A19SE (E)	930	-	385729 399870
194	**Potentially Infilled Land (Water)** Use: Unknown Filled Ground (Pond, marsh, river, stream, dock etc) Date of Mapping: 1923	A9SW (SE)	931	-	385217 398618
195	**Potentially Infilled Land (Water)** Use: Unknown Filled Ground (Pond, marsh, river, stream, dock etc) Date of Mapping: 1894	A23SW (N)	963	-	384549 400474
196	**Potentially Infilled Land (Water)** Use: Unknown Filled Ground (Pond, marsh, river, stream, dock etc) Date of Mapping: 1923	A3NE (S)	979	-	384841 398420
197	**Potentially Infilled Land (Water)** Use: Unknown Filled Ground (Pond, marsh, river, stream, dock etc) Date of Mapping: 1956	A3NE (S)	980	-	384851 398421
198	**Potentially Infilled Land (Water)** Use: Unknown Filled Ground (Pond, marsh, river, stream, dock etc) Date of Mapping: 1848	A19NE (NE)	990	-	385583 400191
199	**Potentially Infilled Land (Water)** Use: Unknown Filled Ground (Pond, marsh, river, stream, dock etc) Date of Mapping: 1923	A9SW (SE)	996	-	385150 398510
200	**Potentially Infilled Land (Water)** Use: Unknown Filled Ground (Pond, marsh, river, stream, dock etc) Date of Mapping: 1848	A10NW (E)	999	-	385763 399039

Map ID	Details	Quadrant Reference (Compass Direction)	Estimated Distance From Site	Contact	NGR
201	**Registered Waste Transfer Sites** Licence Holder: Placemix Ltd Licence Reference: EAWML50017 Site Location: Hargreaves Street, MANCHESTER, Greater Manchester, M4 4EJ Operator Location: Hargreaves Street, MANCHESTER, Greater Manchester, M4 4EJ Authority: Environment Agency - North West Region, South Area Site Category: Transfer Max Input Rate: Small (Equal to or greater than 10,000 and less than 25,000 tonnes per year) Waste Source Restrictions: No known restriction on source of waste Licence Status: Operational as far as is knownOperational Dated: 31st March 2000 Preceded By Licence: Not Given Superseded By Licence: Not Given Positional Accuracy: Manually positioned to the address or location Boundary Quality: Not Supplied Authorised Waste: Contaminated Soil; Degradable Commercial Waste (As In Post'98 E.A.Lics & Equivalent To 22.09.02); Degradable Household Waste (As In Post'98 E.A.Lics & Equivalent To 22.09.01); Degradable Industrial Waste (As In Post'98 E.A.Lics & Equivalent To 22.09.03); Inert Materials (As In Post'98 E.A.Lics And Equivalent To 21.00.00) - Comprising; Maximum Storage In Licence; Maximum Waste Permitted By Licence; Metal Waste/Scrap Metal (As In Post'98 E.A.Lics And Equivalent To 23.00.00) Prohibited Waste: Liquid Wastes; Other Waste/Waste Not Otherwise Specified; Powders In Bulk; Sludge Wastes; Special Waste (As In Epa 1990:S62 Of 1996 Regs)	A13SW (W)	82	2	384485 399445
202	**Registered Waste Transfer Sites** Licence Holder: British Gas Plc Licence Reference: 00977 Site Location: Gould Street, Manchester, Greater Manchester Operator Location: As Site Address Authority: Environment Agency - North West Region, South Area Site Category: Transfer Max Input Rate: Undefined Waste Source Restrictions: No known restriction on source of waste Licence Status: Site exempt from licenceExempt Dated: 1st June 1995 Preceded By Licence: Not Given Superseded By Licence: Not Given Positional Accuracy: Manually positioned to the address or location Boundary Quality: Not Supplied Authorised Waste: Licenced Wastes Not To Hand	A13SW (S)	187	2	384700 399200

Map ID	Details	Quadrant Reference (Compass Direction)	Estimated Distance From Site	Contact	NGR
203	**Registered Waste Transfer Sites** Licence Holder: Greater Manchester Police Licence Reference: 01049 Site Location: Collyhurst Vehicle Compound, Rochdale Road, Manchester, Greater Manchester Operator Location: Chester House, Boyer Street, STRETFORD, Greater Manchester, M16 0RE Authority: Environment Agency - North West Region, South Area Site Category: Transfer Max Input Rate: Small (Equal to or greater than 10,000 and less than 25,000 tonnes per year) Waste Source Restrictions: No known restriction on source of waste Licence Status: Licence lapsed/cancelled/defunct/not applicable/surrenderedCancelled Dated: 1st August 1994 Preceded By Licence: Not Given Superseded By Licence: Not Given Positional Accuracy: Manually positioned to the road within the address or location Boundary Quality: Not Supplied Authorised Waste: Elect.Fittings/Fixtures/Appliances; Empty Used Containers; Gmwda Group 5 - As Part Of Vehicles; Scrap Mach'Y/Equip. - Ferrous/Non-Ferr Prohibited Waste: Explosive Waste; Items Contam.With Pcb'S; Liquid/Sludge Waste N.O.S.; Press'D Containers Or Waste Therein; Special Wastes N.O.S.; Waste N.O.S Whether/Not Pack./Pre-Trt; Waste Violently React With Water	A13SE (SE)	188	2	384900 399300
204	**Registered Waste Transfer Sites** Licence Holder: Re-Can Ltd Licence Reference: 00943 Site Location: 245 Oldham Road, Miles Platting, Manchester, Greater Manchester Operator Location: As Site Address Authority: Environment Agency - North West Region, South Area Site Category: Transfer Max Input Rate: Very Small (Less than 10,000 tonnes per year) Waste Source Restrictions: No known restriction on source of waste Licence Status: Site exempt from licenceExempt Dated: 1st June 1995 Preceded By Licence: Not Given Superseded By Licence: Not Given Positional Accuracy: Manually positioned to the road within the address or location Boundary Quality: Not Supplied Authorised Waste: Aluminium Cans & Foil Prohibited Waste: Waste N.O.S.	A14SE (E)	676	2	385550 399450

Map ID	Details	Quadrant Reference (Compass Direction)	Estimated Distance From Site	Contact	NGR
	BGS 1:625,000 Solid Geology Description: Permian Rocks (Undifferentiated)	A13NW (NE)	0	1	384717 399458
	BGS 1:625,000 Solid Geology Description: Triassic Rocks (Undifferentiated)	A13NW (SW)	0	1	384710 399454
	BGS Estimated Soil Chemistry Source: British Geological Survey, National Geoscience Information Service Soil Sample Type: Rural Soil Arsenic Concentration: 15 - 25 mg/kg Cadmium Concentration: <1.8 mg/kg Chromium Concentration: 60 - 90 mg/kg Lead Concentration: 100 - 200 mg/kg Nickel Concentration: 30 - 45 mg/kg	A13NW (SW)	0	1	384716 399457
	BGS Estimated Soil Chemistry Source: British Geological Survey, National Geoscience Information Service Soil Sample Type: Rural Soil Arsenic Concentration: 25 - 35 mg/kg Cadmium Concentration: <1.8 mg/kg Chromium Concentration: 60 - 90 mg/kg Lead Concentration: 100 - 200 mg/kg Nickel Concentration: 15 - 30 mg/kg	A13NW (NE)	0	1	384717 399458
	BGS Estimated Soil Chemistry Source: British Geological Survey, National Geoscience Information Service Soil Sample Type: Rural Soil Arsenic Concentration: 25 - 35 mg/kg Cadmium Concentration: <1.8 mg/kg Chromium Concentration: 40 - 60 mg/kg Lead Concentration: 100 - 200 mg/kg Nickel Concentration: 15 - 30 mg/kg	A13NW (NW)	0	1	384688 399486
	BGS Estimated Soil Chemistry Source: British Geological Survey, National Geoscience Information Service Soil Sample Type: Rural Soil Arsenic Concentration: 25 - 35 mg/kg Cadmium Concentration: <1.8 mg/kg Chromium Concentration: 60 - 90 mg/kg Lead Concentration: 100 - 200 mg/kg Nickel Concentration: <15 mg/kg	A13NW (NW)	0	1	384686 399484
	BGS Estimated Soil Chemistry Source: British Geological Survey, National Geoscience Information Service Soil Sample Type: Rural Soil Arsenic Concentration: 15 - 25 mg/kg Cadmium Concentration: <1.8 mg/kg Chromium Concentration: 60 - 90 mg/kg Lead Concentration: 100 - 200 mg/kg Nickel Concentration: 30 - 45 mg/kg	A13NW (NW)	13	1	384657 399512

Map ID	Details	Quadrant Reference (Compass Direction)	Estimated Distance From Site	Contact	NGR
	BGS Estimated Soil Chemistry Source: British Geological Survey, National Geoscience Information Service Soil Sample Type: Rural Soil Arsenic Concentration: 25 - 35 mg/kg Cadmium Concentration: <1.8 mg/kg Chromium Concentration: 60 - 90 mg/kg Lead Concentration: 100 - 200 mg/kg Nickel Concentration: 30 - 45 mg/kg	A13NE (NE)	59	1	384815 399586
	BGS Estimated Soil Chemistry Source: British Geological Survey, National Geoscience Information Service Soil Sample Type: Rural Soil Arsenic Concentration: 15 - 25 mg/kg Cadmium Concentration: <1.8 mg/kg Chromium Concentration: 60 - 90 mg/kg Lead Concentration: 200 - 300 mg/kg Nickel Concentration: 30 - 45 mg/kg	A13NW (W)	67	1	384500 399458
	BGS Estimated Soil Chemistry Source: British Geological Survey, National Geoscience Information Service Soil Sample Type: Rural Soil Arsenic Concentration: 25 - 35 mg/kg Cadmium Concentration: <1.8 mg/kg Chromium Concentration: 60 - 90 mg/kg Lead Concentration: 200 - 300 mg/kg Nickel Concentration: <15 mg/kg	A13SW (W)	72	1	384500 399418
	BGS Estimated Soil Chemistry Source: British Geological Survey, National Geoscience Information Service Soil Sample Type: Rural Soil Arsenic Concentration: 35 - 45 mg/kg Cadmium Concentration: <1.8 mg/kg Chromium Concentration: 40 - 60 mg/kg Lead Concentration: 100 - 200 mg/kg Nickel Concentration: 15 - 30 mg/kg	A13NE (NE)	72	1	384777 399597
	BGS Estimated Soil Chemistry Source: British Geological Survey, National Geoscience Information Service Soil Sample Type: Rural Soil Arsenic Concentration: 25 - 35 mg/kg Cadmium Concentration: <1.8 mg/kg Chromium Concentration: 40 - 60 mg/kg Lead Concentration: 100 - 200 mg/kg Nickel Concentration: 15 - 30 mg/kg	A13NE (NE)	104	1	384826 399615
	BGS Estimated Soil Chemistry Source: British Geological Survey, National Geoscience Information Service Soil Sample Type: Rural Soil Arsenic Concentration: 15 - 25 mg/kg Cadmium Concentration: <1.8 mg/kg Chromium Concentration: 60 - 90 mg/kg Lead Concentration: 200 - 300 mg/kg Nickel Concentration: 30 - 45 mg/kg	A13SW (SW)	121	1	384500 399317

Map ID	Details	Quadrant Reference (Compass Direction)	Estimated Distance From Site	Contact	NGR
	BGS Estimated Soil Chemistry Source: British Geological Survey, National Geoscience Information Service Soil Sample Type: Rural Soil Arsenic Concentration: 25 - 35 mg/kg Cadmium Concentration: <1.8 mg/kg Chromium Concentration: 60 - 90 mg/kg Lead Concentration: 100 - 200 mg/kg Nickel Concentration: 30 - 45 mg/kg	A13NE (NE)	140	1	384809 399656
	BGS Estimated Soil Chemistry Source: British Geological Survey, National Geoscience Information Service Soil Sample Type: Rural Soil Arsenic Concentration: 25 - 35 mg/kg Cadmium Concentration: <1.8 mg/kg Chromium Concentration: 60 - 90 mg/kg Lead Concentration: 100 - 200 mg/kg Nickel Concentration: 15 - 30 mg/kg	A14NW (E)	373	1	385250 399498
	BGS Estimated Soil Chemistry Source: British Geological Survey, National Geoscience Information Service Soil Sample Type: Rural Soil Arsenic Concentration: 25 - 35 mg/kg Cadmium Concentration: <1.8 mg/kg Chromium Concentration: 60 - 90 mg/kg Lead Concentration: 200 - 300 mg/kg Nickel Concentration: 15 - 30 mg/kg	A18SW (NW)	461	1	384500 399930
	BGS Estimated Soil Chemistry Source: British Geological Survey, National Geoscience Information Service Soil Sample Type: Rural Soil Arsenic Concentration: 35 - 45 mg/kg Cadmium Concentration: <1.8 mg/kg Chromium Concentration: 60 - 90 mg/kg Lead Concentration: 100 - 200 mg/kg Nickel Concentration: 15 - 30 mg/kg	A18SW (N)	475	1	384672 400000
	BGS Estimated Soil Chemistry Source: British Geological Survey, National Geoscience Information Service Soil Sample Type: Rural Soil Arsenic Concentration: 35 - 45 mg/kg Cadmium Concentration: <1.8 mg/kg Chromium Concentration: 60 - 90 mg/kg Lead Concentration: 200 - 300 mg/kg Nickel Concentration: 15 - 30 mg/kg	A18SW (N)	524	1	384500 400000
	BGS Estimated Soil Chemistry Source: British Geological Survey, National Geoscience Information Service Soil Sample Type: Rural Soil Arsenic Concentration: 35 - 45 mg/kg Cadmium Concentration: <1.8 mg/kg Chromium Concentration: 40 - 60 mg/kg Lead Concentration: 100 - 200 mg/kg Nickel Concentration: 15 - 30 mg/kg	A18SE (N)	579	1	384936 400077

Map ID	Details	Quadrant Reference (Compass Direction)	Estimated Distance From Site	Contact	NGR
	BGS Estimated Soil Chemistry Source: British Geological Survey, National Geoscience Information Service Soil Sample Type: Rural Soil Arsenic Concentration: 25 - 35 mg/kg Cadmium Concentration: <1.8 mg/kg Chromium Concentration: 60 - 90 mg/kg Lead Concentration: 100 - 200 mg/kg Nickel Concentration: <15 mg/kg	A7NE (SW)	588	1	384153 399000
	BGS Estimated Soil Chemistry Source: British Geological Survey, National Geoscience Information Service Soil Sample Type: Rural Soil Arsenic Concentration: 25 - 35 mg/kg Cadmium Concentration: <1.8 mg/kg Chromium Concentration: 60 - 90 mg/kg Lead Concentration: 100 - 200 mg/kg Nickel Concentration: 15 - 30 mg/kg	A19NW (NE)	755	1	385180 400189
	BGS Estimated Soil Chemistry Source: British Geological Survey, National Geoscience Information Service Soil Sample Type: Rural Soil Arsenic Concentration: 15 - 25 mg/kg Cadmium Concentration: <1.8 mg/kg Chromium Concentration: 60 - 90 mg/kg Lead Concentration: 200 - 300 mg/kg Nickel Concentration: 15 - 30 mg/kg	A7NW (SW)	768	1	383936 399000
	BGS Estimated Soil Chemistry Source: British Geological Survey, National Geoscience Information Service Soil Sample Type: Rural Soil Arsenic Concentration: 25 - 35 mg/kg Cadmium Concentration: <1.8 mg/kg Chromium Concentration: 60 - 90 mg/kg Lead Concentration: 100 - 200 mg/kg Nickel Concentration: 15 - 30 mg/kg	A19NW (NE)	783	1	385078 400254
	BGS Estimated Soil Chemistry Source: British Geological Survey, National Geoscience Information Service Soil Sample Type: Rural Soil Arsenic Concentration: 25 - 35 mg/kg Cadmium Concentration: <1.8 mg/kg Chromium Concentration: 60 - 90 mg/kg Lead Concentration: 100 - 200 mg/kg Nickel Concentration: 15 - 30 mg/kg	A19NW (NE)	820	1	385138 400275
	BGS Estimated Soil Chemistry Source: British Geological Survey, National Geoscience Information Service Soil Sample Type: Rural Soil and Sediment Arsenic Concentration: 15 - 25 mg/kg Cadmium Concentration: <1.8 mg/kg Chromium Concentration: 90 - 120 mg/kg Lead Concentration: 100 - 200 mg/kg Nickel Concentration: 15 - 30 mg/kg	A19NW (NE)	825	1	385195 400259

Map ID	Details	Quadrant Reference (Compass Direction)	Estimated Distance From Site	Contact	NGR
	BGS Estimated Soil Chemistry Source: British Geological Survey, National Geoscience Information Service Soil Sample Type: Rural Soil and Sediment Arsenic Concentration: 15 - 25 mg/kg Cadmium Concentration: <1.8 mg/kg Chromium Concentration: 90 - 120 mg/kg Lead Concentration: 100 - 200 mg/kg Nickel Concentration: 15 - 30 mg/kg	A19NW (NE)	826	1	385117 400288
	BGS Estimated Soil Chemistry Source: British Geological Survey, National Geoscience Information Service Soil Sample Type: Rural Soil Arsenic Concentration: 25 - 35 mg/kg Cadmium Concentration: <1.8 mg/kg Chromium Concentration: 60 - 90 mg/kg Lead Concentration: 100 - 200 mg/kg Nickel Concentration: 15 - 30 mg/kg	A19NW (NE)	885	1	385340 400251
	BGS Estimated Soil Chemistry Source: British Geological Survey, National Geoscience Information Service Soil Sample Type: Rural Soil Arsenic Concentration: 25 - 35 mg/kg Cadmium Concentration: <1.8 mg/kg Chromium Concentration: 60 - 90 mg/kg Lead Concentration: 100 - 200 mg/kg Nickel Concentration: 30 - 45 mg/kg	A23SW (N)	954	1	384713 400483
	BGS Estimated Soil Chemistry Source: British Geological Survey, National Geoscience Information Service Soil Sample Type: Rural Soil Arsenic Concentration: <15 mg/kg Cadmium Concentration: <1.8 mg/kg Chromium Concentration: 60 - 90 mg/kg Lead Concentration: 200 - 300 mg/kg Nickel Concentration: 15 - 30 mg/kg	A11NE (W)	991	1	383606 399686
205	**BGS Recorded Mineral Sites** Site Name: Collyhurst Location: Collyhurst, Manchester, Lancashire Source: British Geological Survey, National Geoscience Information Service Reference: 9502 Type: Opencast **Status: Ceased** Operator: Unknown Operator Operator Location: Not Supplied Periodic Type: Permian Geology: Collyhurst Sandstone Formation (Lower Mottled Sandstone) Commodity: Sandstone Positional Accuracy: Located by supplier to within 10m	A18SE (NE)	370	1	385005 399845
206	**BGS Recorded Mineral Sites** Site Name: North Street Brickworks Location: Strangeways, Manchester, Lancashire Source: British Geological Survey, National Geoscience Information Service Reference: 15071 Type: Opencast **Status: Ceased** Operator: Unknown Operator Operator Location: Not Supplied Periodic Type: Quaternary, Devensian Geology: Till, Devensian Commodity: Common Clay and Shale Positional Accuracy: Located by supplier to within 10m	A18SW (N)	435	1	384675 399960

Map ID	Details	Quadrant Reference (Compass Direction)	Estimated Distance From Site	Contact	NGR
207	**BGS Recorded Mineral Sites** Site Name: St. George'S Colliery Location: Collyhurst, Manchester, Lancashire Source: British Geological Survey, National Geoscience Information Service Reference: 131312 Type: Underground **Status: Ceased** Operator: Unknown Operator Operator Location: Not Supplied Periodic Type: Carboniferous Geology: Pennine Coal Measures Group Commodity: Coal - Deep Positional Accuracy: Located by supplier to within 10m	A14NW (E)	452	1	385300 399655
207	**BGS Recorded Mineral Sites** Site Name: St. George'S Colliery Location: Collyhurst, Manchester, Lancashire Source: British Geological Survey, National Geoscience Information Service Reference: 15081 Type: Underground **Status: Ceased** Operator: Unknown Operator Operator Location: Not Supplied Periodic Type: Carboniferous Geology: Pennine Coal Measures Group Commodity: Coal - Deep Positional Accuracy: Located by supplier to within 10m	A14NW (E)	457	1	385290 399692
208	**BGS Recorded Mineral Sites** Site Name: Red Sand Delph Location: Collyhurst, Manchester, Lancashire Source: British Geological Survey, National Geoscience Information Service Reference: 17337 Type: Opencast **Status: Ceased** Operator: Unknown Operator Operator Location: Not Supplied Periodic Type: Permian Geology: Collyhurst Sandstone Formation (Lower Mottled Sandstone) Commodity: Sand Positional Accuracy: Located by supplier to within 10m	A19SW (NE)	469	1	385100 399910
209	**BGS Recorded Mineral Sites** Site Name: Collyhurst Brick Field Location: Collyhurst, Manchester, Lancashire Source: British Geological Survey, National Geoscience Information Service Reference: 15082 Type: Opencast **Status: Ceased** Operator: Unknown Operator Operator Location: Not Supplied Periodic Type: Quaternary, Devensian Geology: Till, Devensian Commodity: Common Clay and Shale Positional Accuracy: Located by supplier to within 10m	A14NE (NE)	615	1	385420 399785
210	**BGS Recorded Mineral Sites** Site Name: Ellison'S Brickworks Location: Strangeways, Manchester, Lancashire Source: British Geological Survey, National Geoscience Information Service Reference: 17338 Type: Opencast **Status: Ceased** Operator: Unknown Operator Operator Location: Not Supplied Periodic Type: Quaternary, Devensian Geology: Till, Devensian Commodity: Common Clay and Shale Positional Accuracy: Located by supplier to within 10m	A18NE (N)	634	1	384800 400160
211	**BGS Recorded Mineral Sites** Site Name: Collyhurst Road Brickworks Location: Collyhurst, Manchester, Lancashire Source: British Geological Survey, National Geoscience Information Service Reference: 17339 Type: Opencast **Status: Ceased** Operator: Unknown Operator Operator Location: Not Supplied Periodic Type: Quaternary, Devensian Geology: Till, Devensian Commodity: Common Clay and Shale Positional Accuracy: Located by supplier to within 10m	A19SW (NE)	644	1	385215 400045

Map ID	Details	Quadrant Reference (Compass Direction)	Estimated Distance From Site	Contact	NGR
212	**BGS Recorded Mineral Sites** Site Name: Strangeways Brick Field Location: Strangeways, Manchester, Lancashire Source: British Geological Survey, National Geoscience Information Service Reference: 95108 Type: Opencast **Status: Ceased** Operator: Unknown Operator Operator Location: Not Supplied Periodic Type: Quaternary, Devensian Geology: Till, Devensian Commodity: Common Clay and Shale Positional Accuracy: Located by supplier to within 10m	A12NW (W)	674	1	383894 399487
213	**BGS Recorded Mineral Sites** Site Name: Collyhurst Quarry Location: Collyhurst, Manchester, Lancashire Source: British Geological Survey, National Geoscience Information Service Reference: 15080 Type: Opencast **Status: Ceased** Operator: Unknown Operator Operator Location: Not Supplied Periodic Type: Carboniferous Geology: Worsley Delf Rock Commodity: Sandstone Positional Accuracy: Located by supplier to within 10m	A19NW (NE)	737	1	385255 400130
214	**BGS Recorded Mineral Sites** Site Name: Queens Road Brickworks Location: Strangeways, Manchester, Lancashire Source: British Geological Survey, National Geoscience Information Service Reference: 15072 Type: Opencast **Status: Ceased** Operator: Unknown Operator Operator Location: Not Supplied Periodic Type: Quaternary, Devensian Geology: Till, Devensian Commodity: Common Clay and Shale Positional Accuracy: Located by supplier to within 10m	A18NW (N)	767	1	384690 400295
215	**BGS Recorded Mineral Sites** Site Name: Broughton Street Brickworks Location: Strangeways, Manchester, Lancashire Source: British Geological Survey, National Geoscience Information Service Reference: 15070 Type: Opencast **Status: Ceased** Operator: Unknown Operator Operator Location: Not Supplied Periodic Type: Quaternary, Devensian Geology: Till, Devensian Commodity: Common Clay and Shale Positional Accuracy: Located by supplier to within 10m	A17SE (NW)	809	1	384125 400120
216	**BGS Recorded Mineral Sites** Site Name: Newton Brook Brick Field Location: Miles Platting, Manchester, Lancashire Source: British Geological Survey, National Geoscience Information Service Reference: 243075 Type: Opencast **Status: Ceased** Operator: Unknown Operator Operator Location: Not Supplied Periodic Type: Quaternary, Devensian Geology: Till, Devensian Commodity: Common Clay and Shale Positional Accuracy: Located by supplier to within 10m	A14SE (E)	846	1	385657 399174
217	**BGS Recorded Mineral Sites** Site Name: Baronhill Brickworks Location: Cheetham, Manchester, Lancashire Source: British Geological Survey, National Geoscience Information Service Reference: 15078 Type: Opencast **Status: Ceased** Operator: Unknown Operator Operator Location: Not Supplied Periodic Type: Quaternary, Devensian Geology: Till, Devensian Commodity: Common Clay and Shale Positional Accuracy: Located by supplier to within 10m	A18NE (N)	865	1	384821 400390

Map ID	Details	Quadrant Reference (Compass Direction)	Estimated Distance From Site	Contact	NGR
218	**BGS Recorded Mineral Sites** Site Name: Sherborne Street Brickworks Location: Cheetham, Manchester, Lancashire Source: British Geological Survey, National Geoscience Information Service Reference: 15076 Type: Opencast **Status: Ceased** Operator: Unknown Operator Operator Location: Not Supplied Periodic Type: Quaternary, Devensian Geology: Till, Devensian Commodity: Common Clay and Shale Positional Accuracy: Located by supplier to within 10m	A11NE (W)	915	1	383700 399735
219	**BGS Recorded Mineral Sites** Site Name: Queens Road Brickworks Location: Cheetham, Manchester, Lancashire Source: British Geological Survey, National Geoscience Information Service Reference: 15079 Type: Opencast **Status: Ceased** Operator: Unknown Operator Operator Location: Not Supplied Periodic Type: Quaternary, Devensian Geology: Till, Devensian Commodity: Common Clay and Shale Positional Accuracy: Located by supplier to within 10m	A23SE (N)	1000	1	384900 400515
	BGS Measured Urban Soil Chemistry Source: British Geological Survey, National Geoscience Information Service Grid: 384780, 399670 Soil Sample Type: Topsoil Sample Area: Manchester Arsenic Measured Concentration: 33.40 mg/kg Cadmium Measured Concentration: 2.00 mg/kg Chromium Measured Concentration: 93.40 mg/kg Lead Measured Concentration: 564.60 mg/kg Nickel Measured Concentration: 49.90 mg/kg	A13NE (N)	148	1	384780 399670
	BGS Measured Urban Soil Chemistry Source: British Geological Survey, National Geoscience Information Service Grid: 384870, 399280 Soil Sample Type: Topsoil Sample Area: Manchester Arsenic Measured Concentration: 23.80 mg/kg Cadmium Measured Concentration: 1.60 mg/kg Chromium Measured Concentration: 78.20 mg/kg Lead Measured Concentration: 303.90 mg/kg Nickel Measured Concentration: 25.60 mg/kg	A13SE (SE)	191	1	384870 399280
	BGS Measured Urban Soil Chemistry Source: British Geological Survey, National Geoscience Information Service Grid: 384410, 399180 Soil Sample Type: Topsoil Sample Area: Manchester Arsenic Measured Concentration: 19.40 mg/kg Cadmium Measured Concentration: 1.00 mg/kg Chromium Measured Concentration: 63.00 mg/kg Lead Measured Concentration: 254.00 mg/kg Nickel Measured Concentration: 24.90 mg/kg	A13SW (SW)	277	1	384410 399180

Map ID	Details	Quadrant Reference (Compass Direction)	Estimated Distance From Site	Contact	NGR
	BGS Measured Urban Soil Chemistry Source: British Geological Survey, National Geoscience Information Service Grid: 385210, 399340 Soil Sample Type: Topsoil Sample Area: Manchester Arsenic Measured Concentration: 30.70 mg/kg Cadmium Measured Concentration: 1.20 mg/kg Chromium Measured Concentration: 117.70 mg/kg Lead Measured Concentration: 110.50 mg/kg Nickel Measured Concentration: 67.20 mg/kg	A14SW (E)	370	1	385210 399340
	BGS Measured Urban Soil Chemistry Source: British Geological Survey, National Geoscience Information Service Grid: 385260, 399760 Soil Sample Type: Topsoil Sample Area: Manchester Arsenic Measured Concentration: 16.20 mg/kg Cadmium Measured Concentration: 0.70 mg/kg Chromium Measured Concentration: 77.20 mg/kg Lead Measured Concentration: 169.00 mg/kg Nickel Measured Concentration: 22.40 mg/kg	A14NW (NE)	465	1	385260 399760
	BGS Measured Urban Soil Chemistry Source: British Geological Survey, National Geoscience Information Service Grid: 384240, 399840 Soil Sample Type: Topsoil Sample Area: Manchester Arsenic Measured Concentration: 18.10 mg/kg Cadmium Measured Concentration: 1.40 mg/kg Chromium Measured Concentration: 104.60 mg/kg Lead Measured Concentration: 288.80 mg/kg Nickel Measured Concentration: 44.90 mg/kg	A17SE (NW)	514	1	384240 399840
	BGS Measured Urban Soil Chemistry Source: British Geological Survey, National Geoscience Information Service Grid: 384360, 398920 Soil Sample Type: Topsoil Sample Area: Manchester Arsenic Measured Concentration: 15.00 mg/kg Cadmium Measured Concentration: 0.30 mg/kg Chromium Measured Concentration: 50.90 mg/kg Lead Measured Concentration: 198.50 mg/kg Nickel Measured Concentration: 17.70 mg/kg	A7NE (SW)	517	1	384360 398920
	BGS Measured Urban Soil Chemistry Source: British Geological Survey, National Geoscience Information Service Grid: 384910, 398840 Soil Sample Type: Topsoil Sample Area: Manchester Arsenic Measured Concentration: 13.10 mg/kg Cadmium Measured Concentration: 0.30 mg/kg Chromium Measured Concentration: 67.10 mg/kg Lead Measured Concentration: 69.30 mg/kg Nickel Measured Concentration: 19.70 mg/kg	A8NE (S)	597	1	384910 398840

Map ID	Details	Quadrant Reference (Compass Direction)	Estimated Distance From Site	Contact	NGR
	BGS Measured Urban Soil Chemistry Source: British Geological Survey, National Geoscience Information Service Grid: 385340, 398840 Soil Sample Type: Topsoil Sample Area: Manchester Arsenic Measured Concentration: 21.00 mg/kg Cadmium Measured Concentration: 1.20 mg/kg Chromium Measured Concentration: 64.00 mg/kg Lead Measured Concentration: 153.20 mg/kg Nickel Measured Concentration: 19.80 mg/kg	A9NW (SE)	806	1	385340 398840
	BGS Measured Urban Soil Chemistry Source: British Geological Survey, National Geoscience Information Service Grid: 383700, 399300 Soil Sample Type: Topsoil Sample Area: Manchester Arsenic Measured Concentration: 19.10 mg/kg Cadmium Measured Concentration: 2.10 mg/kg Chromium Measured Concentration: 74.20 mg/kg Lead Measured Concentration: 382.80 mg/kg Nickel Measured Concentration: 25.40 mg/kg	A11SE (W)	879	1	383700 399300
	BGS Measured Urban Soil Chemistry Source: British Geological Survey, National Geoscience Information Service Grid: 383870, 398810 Soil Sample Type: Topsoil Sample Area: Manchester Arsenic Measured Concentration: 10.50 mg/kg Cadmium Measured Concentration: 0.30 mg/kg Chromium Measured Concentration: 43.80 mg/kg Lead Measured Concentration: 67.70 mg/kg Nickel Measured Concentration: 13.20 mg/kg	A7NW (SW)	928	1	383870 398810
	BGS Measured Urban Soil Chemistry Source: British Geological Survey, National Geoscience Information Service Grid: 383640, 399530 Soil Sample Type: Topsoil Sample Area: Manchester Arsenic Measured Concentration: 12.40 mg/kg Cadmium Measured Concentration: 1.00 mg/kg Chromium Measured Concentration: 63.00 mg/kg Lead Measured Concentration: 261.90 mg/kg Nickel Measured Concentration: 19.20 mg/kg	A11NE (W)	931	1	383640 399530
	BGS Measured Urban Soil Chemistry Source: British Geological Survey, National Geoscience Information Service Grid: 385810, 399190 Soil Sample Type: Topsoil Sample Area: Manchester Arsenic Measured Concentration: 27.80 mg/kg Cadmium Measured Concentration: 1.60 mg/kg Chromium Measured Concentration: 119.70 mg/kg Lead Measured Concentration: 352.70 mg/kg Nickel Measured Concentration: 36.00 mg/kg	A15SW (E)	984	1	385810 399190

Map ID	Details	Quadrant Reference (Compass Direction)	Estimated Distance From Site	Contact	NGR
	BGS Measured Urban Soil Chemistry Source: British Geological Survey, National Geoscience Information Service Grid: 385840, 399740 Soil Sample Type: Topsoil Sample Area: Manchester Arsenic Measured Concentration: 17.00 mg/kg Cadmium Measured Concentration: 3.60 mg/kg Chromium Measured Concentration: 77.20 mg/kg Lead Measured Concentration: 143.30 mg/kg Nickel Measured Concentration: 27.70 mg/kg	A15NW (E)	994	1	385840 399740
	BGS Urban Soil Chemistry Averages Source: British Geological Survey, National Geoscience Information Service Sample Area: Manchester Count Id: 300 Arsenic Minimum Concentration: 3.00 mg/kg Arsenic Average Concentration: 28.00 mg/kg Arsenic Maximum Concentration: 1008.00 mg/kg Cadmium Minimum Concentration: 0.30 mg/kg Cadmium Average Concentration: 1.40 mg/kg Cadmium Maximum Concentration: 80.30 mg/kg Chromium Minimum Concentration: 29.00 mg/kg Chromium Average Concentration: 92.00 mg/kg Chromium Maximum Concentration: 1252.00 mg/kg Lead Minimum Concentration: 20.00 mg/kg Lead Average Concentration: 270.00 mg/kg Lead Maximum Concentration: 2687.00 mg/kg Nickel Minimum Concentration: 5.00 mg/kg Nickel Average Concentration: 32.00 mg/kg Nickel Maximum Concentration: 137.00 mg/kg	A13NW (NE)	0	1	384717 399458
	Coal Mining Affected Areas Description: In an area which may be affected by coal mining activity. It is recommended that a coal mining report is obtained from the Coal Authority. Contact details are included in the Useful Contacts section of this report.	A13NW (NE)	0	8	384717 399458
	Mining Instability Mining Evidence: Inconclusive Coal Mining Source: Ove Arup & Partners Boundary Quality: As Supplied	A13NW (NE)	0	-	384717 399458
	Non Coal Mining Areas of Great Britain No Hazard				
	Potential for Collapsible Ground Stability Hazards Hazard Potential: Very Low Source: British Geological Survey, National Geoscience Information Service	A13NW (NE)	0	1	384717 399458
	Potential for Collapsible Ground Stability Hazards Hazard Potential: Very Low Source: British Geological Survey, National Geoscience Information Service	A13NE (E)	124	1	385000 399458
	Potential for Compressible Ground Stability Hazards Hazard Potential: Very Low Source: British Geological Survey, National Geoscience Information Service	A13NW (NE)	0	1	384717 399458
	Potential for Compressible Ground Stability Hazards Hazard Potential: No Hazard Source: British Geological Survey, National Geoscience Information Service	A13SE (S)	13	1	384734 399399
	Potential for Compressible Ground Stability Hazards Hazard Potential: No Hazard Source: British Geological Survey, National Geoscience Information Service	A13NE (E)	124	1	385000 399458

Map ID	Details	Quadrant Reference (Compass Direction)	Estimated Distance From Site	Contact	NGR
	Potential for Compressible Ground Stability Hazards Hazard Potential: Very Low Source: British Geological Survey, National Geoscience Information Service	A13NE (E)	124	1	385000 399490
	Potential for Compressible Ground Stability Hazards Hazard Potential: No Hazard Source: British Geological Survey, National Geoscience Information Service	A13NW (NW)	235	1	384422 399639
	Potential for Ground Dissolution Stability Hazards Hazard Potential: No Hazard Source: British Geological Survey, National Geoscience Information Service	A13NW (NE)	0	1	384717 399458
	Potential for Ground Dissolution Stability Hazards Hazard Potential: No Hazard Source: British Geological Survey, National Geoscience Information Service	A13NE (E)	124	1	385000 399458
	Potential for Landslide Ground Stability Hazards Hazard Potential: Very Low Source: British Geological Survey, National Geoscience Information Service	A13NW (NE)	0	1	384717 399458
	Potential for Landslide Ground Stability Hazards Hazard Potential: Low Source: British Geological Survey, National Geoscience Information Service	A13SW (S)	14	1	384706 399389
	Potential for Landslide Ground Stability Hazards Hazard Potential: Very Low Source: British Geological Survey, National Geoscience Information Service	A13NE (E)	124	1	385000 399458
	Potential for Running Sand Ground Stability Hazards Hazard Potential: Very Low Source: British Geological Survey, National Geoscience Information Service	A13NW (NE)	0	1	384717 399458
	Potential for Running Sand Ground Stability Hazards Hazard Potential: Very Low Source: British Geological Survey, National Geoscience Information Service	A13NE (E)	124	1	385000 399458
	Potential for Running Sand Ground Stability Hazards Hazard Potential: Low Source: British Geological Survey, National Geoscience Information Service	A13SW (SW)	238	1	384403 399252
	Potential for Shrinking or Swelling Clay Ground Stability Hazards Hazard Potential: Very Low Source: British Geological Survey, National Geoscience Information Service	A13NW (NE)	0	1	384717 399458
	Potential for Shrinking or Swelling Clay Ground Stability Hazards Hazard Potential: No Hazard Source: British Geological Survey, National Geoscience Information Service	A13NE (NE)	0	1	384745 399518
	Potential for Shrinking or Swelling Clay Ground Stability Hazards Hazard Potential: Very Low Source: British Geological Survey, National Geoscience Information Service	A13NW (NW)	89	1	384591 399604
	Potential for Shrinking or Swelling Clay Ground Stability Hazards Hazard Potential: Very Low Source: British Geological Survey, National Geoscience Information Service	A13NE (E)	124	1	385000 399458
	Potential for Shrinking or Swelling Clay Ground Stability Hazards Hazard Potential: No Hazard Source: British Geological Survey, National Geoscience Information Service	A13NE (NE)	213	1	385000 399671
	Radon Potential - Radon Affected Areas Affected Area: The property is in a Lower probability radon area (less than 1% of homes are estimated to be at or above the Action Level). Source: British Geological Survey, National Geoscience Information Service	A13NW (NE)	0	1	384717 399458
	Radon Potential - Radon Protection Measures Protection Measure: No radon protective measures are necessary in the construction of new dwellings or extensions Source: British Geological Survey, National Geoscience Information Service	A13NW (NE)	0	1	384717 399458

Map ID	Details	Quadrant Reference (Compass Direction)	Estimated Distance From Site	Contact	NGR
220	**Contemporary Trade Directory Entries** Name: Single Value Ltd Location: 204, Dantzic Street, Manchester, M4 4DD Classification: Ice Cream Manufacturers & Suppliers **Status: Inactive** Positional Accuracy: Automatically positioned to the address	A13SW (SW)	0	-	384612 399403
221	**Contemporary Trade Directory Entries** Name: Quality Chair Frames Location: 38, Dalton Street, Manchester, M4 4JN Classification: Furniture - Repairing & Restoring **Status: Inactive** Positional Accuracy: Automatically positioned to the address	A13NE (E)	0	-	384841 399501
222	**Contemporary Trade Directory Entries** Name: North Western Motor Co Location: 3 Dulwich St, Manchester, M4 4JJ Classification: Garage Services **Status: Inactive** Positional Accuracy: Manually positioned to the address or location	A13NW (NW)	0	-	384696 399480
222	**Contemporary Trade Directory Entries** Name: Pink Skips Manchester Ltd Location: Dulwich Street, Manchester, Lancashire, M4 4JJ Classification: Recycling Centres **Status: Inactive** Positional Accuracy: Manually positioned to the road within the address or location	A13NW (NW)	0	-	384676 399484
223	**Contemporary Trade Directory Entries** Name: Phillips Rubber Location: Dantzic Street, Manchester, M4 4JH Classification: Rubber & Plastic Products - Manufacturers **Status: Inactive** Positional Accuracy: Automatically positioned to the address	A13SW (SW)	39	-	384556 399384
223	**Contemporary Trade Directory Entries** Name: Hughes Haulage Location: Bromley St, Manchester, M4 4JS Classification: Road Haulage Services **Status: Inactive** Positional Accuracy: Manually positioned to the road within the address or location	A13SW (SW)	53	-	384560 399348
223	**Contemporary Trade Directory Entries** Name: Mc Motors Location: 49 Bromley St, Manchester, Lancashire, M4 4JS Classification: Garage Services **Status: Inactive** Positional Accuracy: Manually positioned to the road within the address or location	A13SW (SW)	56	-	384556 399351
223	**Contemporary Trade Directory Entries** Name: Aryan Body Shop Location: 42 Bromley St, Manchester, Lancashire, M4 4JS Classification: Car Body Repairs **Status: Inactive** Positional Accuracy: Manually positioned to the road within the address or location	A13SW (SW)	62	-	384541 399364
223	**Contemporary Trade Directory Entries** Name: A T Autos Location: 45 Bromley St, Manchester, M4 4JS Classification: Garage Services **Status: Inactive** Positional Accuracy: Manually positioned to the road within the address or location	A13SW (SW)	65	-	384536 399368
224	**Contemporary Trade Directory Entries** Name: El Shaddai Location: 44 Bromley Street, Manchester, Greater Manchester, M4 4JS Classification: Garage Services **Status: Active** Positional Accuracy: Manually positioned to the road within the address or location	A13SW (SW)	43	-	384608 399332
225	**Contemporary Trade Directory Entries** Name: Rutzler Filter Europe Ltd Location: 1, Burstock Street, Manchester, M4 4JB Classification: Filtration Systems & Services **Status: Inactive** Positional Accuracy: Automatically positioned to the address	A13SE (S)	70	-	384739 399341
225	**Contemporary Trade Directory Entries** Name: Worthington Nicholls Ltd Location: 1, Burstock Street, Manchester, M4 4JB Classification: Air Conditioning Equipment & Systems **Status: Inactive** Positional Accuracy: Automatically positioned to the address	A13SE (S)	70	-	384739 399341

Map ID	Details	Quadrant Reference (Compass Direction)	Estimated Distance From Site	Contact	NGR
225	**Contemporary Trade Directory Entries** Name: J Smith (Waste) Co Location: Bilbrook Street, Manchester, M4 4JE Classification: Cleaning Services - Commercial **Status: Inactive** Positional Accuracy: Automatically positioned to the address	A13SE (S)	114	-	384750 399299
226	**Contemporary Trade Directory Entries** Name: Place Mix Ltd Location: Hargreaves Street, Manchester, M4 4EJ Classification: Concrete & Mortar Ready Mixed **Status: Inactive** Positional Accuracy: Automatically positioned to the address	A13SW (W)	102	-	384469 399415
226	**Contemporary Trade Directory Entries** Name: Tym Ltd Location: 4, Hargreaves Street, Manchester, Lancashire, M4 4EJ Classification: Scrap Metal Merchants **Status: Inactive** Positional Accuracy: Automatically positioned to the address	A13SW (W)	102	-	384469 399415
226	**Contemporary Trade Directory Entries** Name: The Concrete Barrowing Co Ltd Location: Hargreaves St, Manchester, Lancashire, M4 4EJ Classification: Concrete & Mortar Ready Mixed **Status: Inactive** Positional Accuracy: Manually positioned to the road within the address or location	A13SW (W)	123	-	384446 399422
227	**Contemporary Trade Directory Entries** Name: Church Lane Garage Location: 39, Bromley Street, MANCHESTER, M4 4JS Classification: Mot Testing Centres **Status: Inactive** Positional Accuracy: Automatically positioned to the address	A13SW (SW)	112	-	384522 399301
227	**Contemporary Trade Directory Entries** Name: Auto Bodies Location: irk,36 Gould St, Manchester, Lancashire, M4 4DL Classification: Car Body Repairs **Status: Inactive** Positional Accuracy: Manually positioned to the road within the address or location	A13SW (SW)	130	-	384525 399274
228	**Contemporary Trade Directory Entries** Name: Novapress Ltd Location: Bromley Street, Manchester, M4 4JS Classification: Printers **Status: Active** Positional Accuracy: Automatically positioned to the address	A13SE (E)	121	-	384966 399417
229	**Contemporary Trade Directory Entries** Name: Paris Knitwear Manufacturing Ltd Location: 2, Peary Street, Manchester, M4 4JX Classification: Knitwear Manufacturers & Wholesalers **Status: Inactive** Positional Accuracy: Automatically positioned to the address	A13SE (SE)	144	-	384805 399289
229	**Contemporary Trade Directory Entries** Name: Radium Garage Location: 125, Rochdale Road, Manchester, M4 4HZ Classification: Garage Services **Status: Inactive** Positional Accuracy: Automatically positioned to the address	A13SE (SE)	187	-	384832 399255
230	**Contemporary Trade Directory Entries** Name: Irwell Garage Location: Irk Street, Manchester, M4 4JT Classification: Gearboxes **Status: Inactive** Positional Accuracy: Automatically positioned to the address	A13SW (SW)	164	-	384486 399264
230	**Contemporary Trade Directory Entries** Name: M J T Motors Location: Irk Street, Manchester, M4 4JT Classification: Garage Services **Status: Inactive** Positional Accuracy: Automatically positioned to the address	A13SW (SW)	165	-	384485 399263
231	**Contemporary Trade Directory Entries** Name: Dekbed Uk Ltd Location: 3, Roger Street, Manchester, M4 4EN Classification: Textile Manufacturing **Status: Active** Positional Accuracy: Automatically positioned to the address	A13SW (W)	180	-	384388 399427

Map ID	Details	Quadrant Reference (Compass Direction)	Estimated Distance From Site	Contact	NGR
231	**Contemporary Trade Directory Entries** Name: L S Garments Ltd Location: 12-14, Chase Street, Manchester, M4 4EN Classification: Textile Manufacturing **Status: Inactive** Positional Accuracy: Automatically positioned to the address	A13SW (W)	180	-	384388 399427
232	**Contemporary Trade Directory Entries** Name: M Z Fibres Ltd Location: 14, Honey Street, Manchester, M8 8RG Classification: Textile Manufacturing **Status: Active** Positional Accuracy: Automatically positioned to the address	A13NW (NW)	186	-	384491 399614
232	**Contemporary Trade Directory Entries** Name: Raymat Quilts & Textiles Location: 14, Honey Street, Manchester, M8 8RG Classification: Textile Manufacturing **Status: Inactive** Positional Accuracy: Automatically positioned to the address	A13NW (NW)	186	-	384491 399614
232	**Contemporary Trade Directory Entries** Name: First Choice Packaging Manufacturers Ltd Location: 12, Honey Street, Manchester, M8 8RG Classification: Packaging & Wrapping Equipment & Supplies **Status: Inactive** Positional Accuracy: Automatically positioned to the address	A13NW (NW)	193	-	384457 399601
232	**Contemporary Trade Directory Entries** Name: Aa Autos Location: Honey St, Manchester, Lancashire, M8 8RG Classification: Garage Services **Status: Inactive** Positional Accuracy: Manually positioned to the road within the address or location	A13NW (NW)	207	-	384519 399652
232	**Contemporary Trade Directory Entries** Name: Marble Arch Location: Honey Street, Manchester, M8 8RG Classification: Fireplaces & Mantelpieces **Status: Inactive** Positional Accuracy: Automatically positioned in the proximity of the address	A13NW (NW)	210	-	384468 399629
233	**Contemporary Trade Directory Entries** Name: T & G Motors Ltd Location: 38 Gould Street, Manchester, Greater Manchester, M4 4BY Classification: Garage Services **Status: Inactive** Positional Accuracy: Manually positioned to the road within the address or location	A13SW (S)	189	-	384610 399187
233	**Contemporary Trade Directory Entries** Name: Blackjack Beers Ltd Location: 36 Gould Street, Manchester, Greater Manchester, M4 4RN Classification: Brewers **Status: Active** Positional Accuracy: Manually positioned to the road within the address or location	A13SW (S)	195	-	384610 399181
234	**Contemporary Trade Directory Entries** Name: Direct Door Stores Ltd Location: Vauxhall Works, Vauxhall Street, Manchester, M40 7RZ Classification: Door Manufacturers - Domestic **Status: Inactive** Positional Accuracy: Automatically positioned to the address	A13NE (NE)	207	-	384976 399679
235	**Contemporary Trade Directory Entries** Name: Creamline Dairies Location: 56-58, Red Bank, Manchester, M8 8TS Classification: Dairies **Status: Active** Positional Accuracy: Automatically positioned to the address	A12NE (W)	216	-	384383 399556
236	**Contemporary Trade Directory Entries** Name: Instyle Uk Ltd Location: 31, Honey Street, Manchester, M8 8RG Classification: Clothing & Fabrics - Manufacturers **Status: Active** Positional Accuracy: Automatically positioned to the address	A13NW (NW)	216	-	384572 399692
236	**Contemporary Trade Directory Entries** Name: United Location: 25b, Honey Street, Manchester, M8 8RG Classification: Garage Services **Status: Inactive** Positional Accuracy: Automatically positioned to the address	A13NW (NW)	219	-	384535 399675

Map ID	Details	Quadrant Reference (Compass Direction)	Estimated Distance From Site	Contact	NGR
236	**Contemporary Trade Directory Entries** Name: Montgomery Garage Location: 29-31 Honey St, Manchester, M8 8RG Classification: Garage Services **Status: Inactive** Positional Accuracy: Manually positioned to the address or location	A13NW (NW)	219	-	384558 399688
236	**Contemporary Trade Directory Entries** Name: Aa Autos Location: 29 Honey St, Manchester, Lancashire, M8 8RG Classification: Garage Services **Status: Inactive** Positional Accuracy: Manually positioned to the address or location	A13NW (NW)	219	-	384558 399688
236	**Contemporary Trade Directory Entries** Name: A M S Manchester Location: 27 Honey St, Manchester, Lancashire, M8 8RG Classification: Boilers - Servicing, Replacements & Repairs **Status: Inactive** Positional Accuracy: Manually positioned to the address or location	A13NW (NW)	224	-	384545 399686
236	**Contemporary Trade Directory Entries** Name: Home Safe Location: 25, Honey Street, Manchester, Lancashire, M8 8RG Classification: Metal Products - Fabricated **Status: Inactive** Positional Accuracy: Automatically positioned to the address	A13NW (NW)	225	-	384533 399681
236	**Contemporary Trade Directory Entries** Name: United Location: 25b, Honey Street, Manchester, M8 8RG Classification: Garage Services **Status: Inactive** Positional Accuracy: Automatically positioned to the address	A13NW (NW)	225	-	384533 399681
237	**Contemporary Trade Directory Entries** Name: Fort Cleaning Solutions Location: 5, Roger Street, Manchester, M4 4EN Classification: Commercial Cleaning Services **Status: Inactive** Positional Accuracy: Automatically positioned to the address	A12SE (W)	222	-	384348 399407
237	**Contemporary Trade Directory Entries** Name: Transporter Location: 5, Roger Street, Manchester, M4 4EN Classification: Garage Services **Status: Inactive** Positional Accuracy: Automatically positioned to the address	A12SE (W)	222	-	384348 399407
237	**Contemporary Trade Directory Entries** Name: World Of Cleaning Ltd Location: 5, Roger Street, Manchester, Lancashire, M4 4EN Classification: Commercial Cleaning Services **Status: Inactive** Positional Accuracy: Manually positioned to the address or location	A12SE (W)	222	-	384348 399407
237	**Contemporary Trade Directory Entries** Name: B S C Manchester Location: 5 Roger Street, Manchester, Greater Manchester, M4 4EN Classification: Car Paint & Lacquer Manufacturers & Suppliers **Status: Active** Positional Accuracy: Manually positioned to the address or location	A12SE (W)	223	-	384347 399406
237	**Contemporary Trade Directory Entries** Name: Crompton Park Building Supplies Ltd Location: Roger St, Cheetham Hill, Manchester, M4 4EN Classification: Builders' Merchants **Status: Inactive** Positional Accuracy: Manually positioned to the road within the address or location	A12SE (W)	236	-	384338 399386
238	**Contemporary Trade Directory Entries** Name: Duvet Pillow & Linen Co Location: 54, Red Bank, Manchester, M8 8QF Classification: Soft Furnishings - Manufacturers **Status: Inactive** Positional Accuracy: Automatically positioned to the address	A12NE (W)	222	-	384354 399508
239	**Contemporary Trade Directory Entries** Name: Eden Utility Services Ltd Location: 142, Dantzic Street, Manchester, M4 4DN Classification: Gas Suppliers **Status: Inactive** Positional Accuracy: Automatically positioned to the address	A13SW (SW)	239	-	384414 399233

Map ID	Details	Quadrant Reference (Compass Direction)	Estimated Distance From Site	Contact	NGR
239	**Contemporary Trade Directory Entries** Name: Grassed Off Com Location: Arch 12, Corporation Street, Manchester, M4 4DG Classification: Floorcoverings - Manufacturers & Wholesalers **Status: Inactive** Positional Accuracy: Automatically positioned to the address	A12SE (SW)	260	-	384382 399244
239	**Contemporary Trade Directory Entries** Name: S K Auto'S Location: Aspin La, Manchester, M4 4DP Classification: Car Body Repairs **Status: Inactive** Positional Accuracy: Manually positioned to the road within the address or location	A13SW (SW)	271	-	384405 399194
240	**Contemporary Trade Directory Entries** Name: Quick Start Location: Unit 5, Collingham Street, Manchester, M8 8RQ Classification: Garage Services **Status: Inactive** Positional Accuracy: Automatically positioned to the address	A13NW (NW)	239	-	384518 399689
240	**Contemporary Trade Directory Entries** Name: Z Cars Auto Services Location: Unit 3, Collingham Street, Manchester, M8 8RQ Classification: Garage Services **Status: Active** Positional Accuracy: Automatically positioned to the address	A13NW (NW)	242	-	384493 399678
240	**Contemporary Trade Directory Entries** Name: Z-Cars Auto Services Location: Unit 3, Collingham Street, Manchester, M8 8RQ Classification: Garage Services **Status: Inactive** Positional Accuracy: Automatically positioned to the address	A13NW (NW)	243	-	384492 399679
240	**Contemporary Trade Directory Entries** Name: Z Cars Auto Services Location: Unit 3, Collingham Street, Manchester, M8 8RQ Classification: Mot Testing Centres **Status: Inactive** Positional Accuracy: Automatically positioned to the address	A13NW (NW)	243	-	384492 399679
240	**Contemporary Trade Directory Entries** Name: Premier Glass Location: Unit 2, Collingham Street, Manchester, M8 8RQ Classification: Mirrors & Decorative Glass **Status: Inactive** Positional Accuracy: Automatically positioned to the address	A13NW (NW)	243	-	384481 399673
240	**Contemporary Trade Directory Entries** Name: A N K H Office Solutions Ltd Location: Unit 2 Collingham Street, Manchester, Greater Manchester, M8 8RQ Classification: Office Furniture & Equipment **Status: Inactive** Positional Accuracy: Automatically positioned to the address	A13NW (NW)	243	-	384470 399667
240	**Contemporary Trade Directory Entries** Name: Z Cars Auto Services Location: Unit 3, Collingham Street, Manchester, M8 8RQ Classification: Mot Testing Centres **Status: Inactive** Positional Accuracy: Automatically positioned to the address	A13NW (NW)	243	-	384492 399679
241	**Contemporary Trade Directory Entries** Name: Robinson Motors Ltd Location: Unit 4 Collingham Street, Manchester, Greater Manchester, M8 8RQ Classification: Garage Services **Status: Inactive** Positional Accuracy: Manually positioned to the road within the address or location	A13NW (NW)	254	-	384560 399729
241	**Contemporary Trade Directory Entries** Name: S Redfern & Co Ltd Location: Collingham Street, Manchester, M8 8RR Classification: Hose, Tubing & Fittings **Status: Inactive** Positional Accuracy: Automatically positioned to the address	A13NW (NW)	279	-	384529 399741
241	**Contemporary Trade Directory Entries** Name: New Scene M C R Ltd Location: 15, Collingham Street, Manchester, M8 8RQ Classification: Clothing & Fabrics - Manufacturers **Status: Active** Positional Accuracy: Automatically positioned to the address	A13NW (NW)	279	-	384487 399717

Map ID	Details	Quadrant Reference (Compass Direction)	Estimated Distance From Site	Contact	NGR
241	**Contemporary Trade Directory Entries** Name: Topline Fashions (Manchester) Ltd Location: Collingham St, Manchester, Lancashire, M8 8RR Classification: Clothing & Fabrics - Manufacturers **Status: Inactive** Positional Accuracy: Manually positioned within the geographical locality	A13NW (NW)	280	-	384529 399741
242	**Contemporary Trade Directory Entries** Name: Smart Wheels Location: Unit 2, Trading Estate, Sudell Street, Manchester, M4 4JQ Classification: Alloys **Status: Inactive** Positional Accuracy: Automatically positioned to the address	A13SE (S)	262	-	384826 399169
242	**Contemporary Trade Directory Entries** Name: Manchester Mobility Location: Unit 4, Trading Estate, Sudell Street, Manchester, M4 4JQ Classification: Disability Equipment - Manufacturers & Suppliers **Status: Inactive** Positional Accuracy: Automatically positioned to the address	A13SE (S)	280	-	384842 399156
242	**Contemporary Trade Directory Entries** Name: Decor8 Northern Ltd Location: Unit 1, Trading Estate, Sudell Street, Manchester, M4 4JQ Classification: Painting & Decorating Supplies **Status: Active** Positional Accuracy: Automatically positioned to the address	A13SE (S)	280	-	384803 399140
243	**Contemporary Trade Directory Entries** Name: Builder Center Location: 1, Knowsley Street, Manchester, M8 8QL Classification: Builders' Merchants **Status: Inactive** Positional Accuracy: Automatically positioned to the address	A12NE (W)	269	-	384343 399592
243	**Contemporary Trade Directory Entries** Name: Wax & Away Location: Unit 1a Knowsley Street, Manchester, Greater Manchester, M8 8QN Classification: Car Washing & Polishing Equipment & Supplies **Status: Active** Positional Accuracy: Manually positioned to the address or location	A12NE (W)	270	-	384343 399593
244	**Contemporary Trade Directory Entries** Name: A 1 Tyres N W Ltd Location: 87, Rochdale Road, Manchester, M4 4HY Classification: Tyre Dealers **Status: Active** Positional Accuracy: Automatically positioned to the address	A13SW (S)	270	-	384711 399117
244	**Contemporary Trade Directory Entries** Name: A1 Tyres Location: 87, Rochdale Road, Manchester, M4 4HY Classification: Tyre Dealers **Status: Inactive** Positional Accuracy: Automatically positioned to the address	A13SW (S)	270	-	384711 399117
244	**Contemporary Trade Directory Entries** Name: Nationwide Vehicle Deliveries Ltd Location: 87a, Rochdale Road, Manchester, M4 4HY Classification: Freight Forwarders **Status: Inactive** Positional Accuracy: Automatically positioned to the address	A13SW (S)	270	-	384711 399117
244	**Contemporary Trade Directory Entries** Name: Euro-Impex Trading Location: A, 87, Rochdale Road, Manchester, M4 4HY Classification: Tyre Dealers **Status: Inactive** Positional Accuracy: Automatically positioned to the address	A13SW (S)	270	-	384711 399117
244	**Contemporary Trade Directory Entries** Name: Treat Yourselves Location: 87, Rochdale Road, Manchester, M4 4HY Classification: Bags, Belts & Accessories - Manufacturers & Suppliers **Status: Inactive** Positional Accuracy: Automatically positioned to the address	A13SW (S)	270	-	384711 399117
244	**Contemporary Trade Directory Entries** Name: Perfect Auto Repairs Location: 87, Rochdale Road, Manchester, M4 4HY Classification: Garage Services **Status: Active** Positional Accuracy: Automatically positioned to the address	A13SW (S)	271	-	384711 399116

Map ID	Details	Quadrant Reference (Compass Direction)	Estimated Distance From Site	Contact	NGR
245	**Contemporary Trade Directory Entries** Name: W Wasik Location: 33-35, Simpson Street, Manchester, M4 4BG Classification: Bags, Belts & Accessories - Manufacturers & Suppliers **Status: Inactive** Positional Accuracy: Automatically positioned to the address	A8NW (SW)	270	-	384571 399108
245	**Contemporary Trade Directory Entries** Name: Damaz Purse Manufacturing Co Ltd Location: 18, Sharp Street, Manchester, M4 4BZ Classification: Bags, Belts & Accessories - Manufacturers & Suppliers **Status: Inactive** Positional Accuracy: Automatically positioned to the address	A8NW (SW)	279	-	384543 399103
245	**Contemporary Trade Directory Entries** Name: Karo Handbags Location: 19, Sharp Street, Manchester, M4 4BZ Classification: Leather Products - Manufacturers & Suppliers **Status: Inactive** Positional Accuracy: Automatically positioned to the address	A8NW (SW)	306	-	384539 399077
245	**Contemporary Trade Directory Entries** Name: Krupa Bros & Son Location: 19, Sharp Street, Manchester, M4 4BZ Classification: Engineers - General **Status: Inactive** Positional Accuracy: Automatically positioned to the address	A8NW (SW)	306	-	384539 399077
246	**Contemporary Trade Directory Entries** Name: M8 Tyres Location: Unit 1, Collingham Street, Manchester, M8 8RQ Classification: Tyre Dealers **Status: Active** Positional Accuracy: Automatically positioned to the address	A13NW (N)	273	-	384640 399785
246	**Contemporary Trade Directory Entries** Name: Autocraft Location: Collingham Street, Manchester, M8 8RQ Classification: Garage Services **Status: Inactive** Positional Accuracy: Automatically positioned to the address	A18SW (N)	299	-	384605 399800
246	**Contemporary Trade Directory Entries** Name: Saleem Knitwear Location: Collingham Street, Manchester, M8 8RQ Classification: Knitwear Manufacturers & Wholesalers **Status: Inactive** Positional Accuracy: Automatically positioned to the address	A18SW (N)	299	-	384605 399800
246	**Contemporary Trade Directory Entries** Name: S & D Leisure Location: Unit 2, Hytech Industrial Park, 1, Peel Lane, Manchester, M8 8RJ Classification: Sports Equipment Manufacturers & Distributors **Status: Inactive** Positional Accuracy: Automatically positioned to the address	A18SW (NW)	328	-	384559 399811
247	**Contemporary Trade Directory Entries** Name: Eagle Eye Motor Ltd Location: 7, St. Thomas Place, Manchester, M8 8TP Classification: Garage Services **Status: Active** Positional Accuracy: Automatically positioned to the address	A12NE (NW)	280	-	384382 399653
247	**Contemporary Trade Directory Entries** Name: Uk Shutters Location: 7, St. Thomas Place, Manchester, M8 8TP Classification: Roller Shutter Manufacturers **Status: Inactive** Positional Accuracy: Automatically positioned to the address	A12NE (NW)	280	-	384382 399653
248	**Contemporary Trade Directory Entries** Name: The Runaway Brewery Location: Unit 4, Millgate, Dantzic Street, Manchester, M4 4JW Classification: Brewers **Status: Active** Positional Accuracy: Automatically positioned to the address	A12SE (SW)	284	-	384364 399227
249	**Contemporary Trade Directory Entries** Name: Northern Fires Location: 3-9, Gould Street, Manchester, Lancashire, M4 4BY Classification: Fireplaces & Mantelpieces **Status: Inactive** Positional Accuracy: Automatically positioned to the address	A8NW (S)	288	-	384654 399091

Map ID	Details	Quadrant Reference (Compass Direction)	Estimated Distance From Site	Contact	NGR
250	**Contemporary Trade Directory Entries** Name: Barricade Roller Shutters Location: Unit 23 Red Bank, Collyhurst, Manchester, M4 4HF Classification: Roller Shutter Manufacturers **Status: Inactive** Positional Accuracy: Manually positioned to the road within the address or location	A12SE (W)	295	-	384279 399381
251	**Contemporary Trade Directory Entries** Name: In Design (Uk) Ltd Location: 5, Knowsley Street, Manchester, M8 8QN Classification: Clothing & Fabrics - Manufacturers **Status: Inactive** Positional Accuracy: Automatically positioned to the address	A12NE (W)	296	-	384306 399583
251	**Contemporary Trade Directory Entries** Name: Hy Speed Tyre Service Ltd Location: 7-9, Stanley Street, Manchester, M8 8GQ Classification: Tyre Manufacturers & Distributors **Status: Inactive** Positional Accuracy: Automatically positioned to the address	A12NE (W)	301	-	384291 399561
251	**Contemporary Trade Directory Entries** Name: A J P Location: Samuel House, St. Chads Street, Manchester, Lancashire, M8 8QA Classification: Jewellery Manufacturers & Repairers **Status: Inactive** Positional Accuracy: Automatically positioned to the address	A12NE (W)	301	-	384278 399530
251	**Contemporary Trade Directory Entries** Name: Express Motor Services Location: 7-9, Stanley Street, MANCHESTER, M8 8GQ Classification: Garage Services **Status: Inactive** Positional Accuracy: Automatically positioned to the address	A12NE (W)	301	-	384291 399561
251	**Contemporary Trade Directory Entries** Name: H W J Location: St. Chads St, Manchester, M8 8QA Classification: Jewellery Manufacturers & Repairers **Status: Inactive** Positional Accuracy: Manually positioned to the road within the address or location	A12NE (W)	303	-	384274 399520
251	**Contemporary Trade Directory Entries** Name: Retail Sensing Location: 10, Stocks Street, Manchester, M8 8QG Classification: Door & Gate Operating Equipment **Status: Inactive** Positional Accuracy: Automatically positioned to the address	A12NE (W)	331	-	384260 399568
251	**Contemporary Trade Directory Entries** Name: Barney & Taylor Ltd Location: 12 Stocks Street, Manchester, Greater Manchester, M8 8QG Classification: Clothing & Fabrics - Manufacturers **Status: Inactive** Positional Accuracy: Automatically positioned to the address	A12NE (W)	332	-	384270 399592
251	**Contemporary Trade Directory Entries** Name: Baisemark Ltd Location: 12, Stocks Street, Manchester, M8 8QG Classification: Leather Garments & Products **Status: Inactive** Positional Accuracy: Automatically positioned to the address	A12NE (W)	333	-	384270 399592
251	**Contemporary Trade Directory Entries** Name: Hildy Foundations Location: 8, Stocks Street, Manchester, M8 8QG Classification: Lingerie & Hosiery Manufacturers & Wholesalers **Status: Inactive** Positional Accuracy: Automatically positioned to the address	A12NE (W)	333	-	384250 399543
251	**Contemporary Trade Directory Entries** Name: Northern Suede & Leather Location: 12, Stocks Street, Manchester, Lancashire, M8 8QG Classification: Leather Garments & Products **Status: Inactive** Positional Accuracy: Automatically positioned to the address	A12NE (W)	333	-	384270 399592
252	**Contemporary Trade Directory Entries** Name: Manchester Dry Cleaners Location: 24, Red Bank, Manchester, M4 4HF Classification: Dry Cleaners **Status: Active** Positional Accuracy: Automatically positioned to the address	A12SE (W)	299	-	384281 399356

Map ID	Details	Quadrant Reference (Compass Direction)	Estimated Distance From Site	Contact	NGR
252	**Contemporary Trade Directory Entries** Name: Manchester Three Rivers Location: 21, Red Bank, Manchester, M4 4HF Classification: Distilleries **Status: Active** Positional Accuracy: Automatically positioned to the address	A12SE (W)	299	-	384281 399356
252	**Contemporary Trade Directory Entries** Name: City Engineering (Manchester) Location: 21, Red Bank, Manchester, M4 4HF Classification: Engineers - General **Status: Inactive** Positional Accuracy: Automatically positioned to the address	A12SE (W)	299	-	384281 399356
252	**Contemporary Trade Directory Entries** Name: City Engineering (Manchester) Location: 21, Red Bank, Manchester, M4 4HF Classification: Engineers - General **Status: Inactive** Positional Accuracy: Automatically positioned to the address	A12SE (W)	299	-	384281 399356
252	**Contemporary Trade Directory Entries** Name: Bell Design & Print Location: 19, Red Bank, Manchester, M4 4HF Classification: Printers **Status: Inactive** Positional Accuracy: Automatically positioned to the address	A12SE (W)	313	-	384274 399332
252	**Contemporary Trade Directory Entries** Name: Reversa Projections Services Location: 23, Red Bank, Manchester, Lancashire, M4 4HF Classification: Projection Screens - Mfrs & Suppliers **Status: Inactive** Positional Accuracy: Automatically positioned to the address	A12SE (W)	313	-	384274 399332
252	**Contemporary Trade Directory Entries** Name: Bens Motor Co Location: 24, Red Bank, Manchester, M4 4HF Classification: Car Dealers - Used **Status: Inactive** Positional Accuracy: Automatically positioned to the address	A12SE (W)	313	-	384274 399332
252	**Contemporary Trade Directory Entries** Name: Aglow Location: Unit 15 Red Bank, Manchester, Lancashire, M4 4HF Classification: Distribution Services **Status: Inactive** Positional Accuracy: Manually positioned to the road within the address or location	A12SE (W)	314	-	384266 399354
252	**Contemporary Trade Directory Entries** Name: Dexprime Location: 24, Red Bank, Manchester, M4 4HF Classification: Dry Cleaners **Status: Inactive** Positional Accuracy: Automatically positioned to the address	A12SE (W)	321	-	384267 399329
252	**Contemporary Trade Directory Entries** Name: Harrison Rose Location: Unit 15 Red Bank Pde,Aspin La, Manchester, M4 4HF Classification: Blinds, Awnings & Canopies **Status: Inactive** Positional Accuracy: Manually positioned to the road within the address or location	A12SE (W)	333	-	384254 399330
252	**Contemporary Trade Directory Entries** Name: Hna Facilities Ltd Location: 16, Red Bank, Manchester, Lancashire, M4 4HF Classification: Commercial Vehicle Dealers **Status: Inactive** Positional Accuracy: Automatically positioned to the address	A12SE (W)	349	-	384255 399286
253	**Contemporary Trade Directory Entries** Name: Disabled Living Location: Redbank House, 4, St. Chads Street, Manchester, M8 8QA Classification: Disability Equipment - Manufacturers & Suppliers **Status: Inactive** Positional Accuracy: Automatically positioned to the address	A12NE (W)	301	-	384272 399502
253	**Contemporary Trade Directory Entries** Name: S N K Apparel Ltd Location: Mirage House 25-27, St. Chads Street, Manchester, M8 8QA Classification: Distribution Services **Status: Active** Positional Accuracy: Automatically positioned to the address	A12NE (W)	330	-	384243 399505

Map ID	Details	Quadrant Reference (Compass Direction)	Estimated Distance From Site	Contact	NGR
253	**Contemporary Trade Directory Entries** Name: K 2 Pleating Co Location: Mehtab House, 4, Stocks Street, Manchester, M8 8QG Classification: Clothing & Fabrics - Manufacturers **Status: Inactive** Positional Accuracy: Automatically positioned to the address	A12NE (W)	333	-	384237 399485
253	**Contemporary Trade Directory Entries** Name: Hanley & Woods Location: 20, Lord Street, Manchester, Lancashire, M4 4FP Classification: Upholstery Manufacturers **Status: Inactive** Positional Accuracy: Automatically positioned to the address	A12NE (W)	353	-	384214 399454
254	**Contemporary Trade Directory Entries** Name: J J Blackledge (Manchester) Ltd Location: 16, Sharp Street, Manchester, M4 4BZ Classification: Leather Garments & Products **Status: Inactive** Positional Accuracy: Automatically positioned to the address	A8NW (S)	302	-	384589 399073
255	**Contemporary Trade Directory Entries** Name: Inka Jewellery Location: 6, Knowsley Street, Manchester, M8 8GF Classification: Jewellery Manufacturers & Repairers **Status: Inactive** Positional Accuracy: Automatically positioned to the address	A12NE (NW)	317	-	384324 399646
255	**Contemporary Trade Directory Entries** Name: David Mather Supplies Ltd Location: 6, Knowsley Street, Manchester, M8 8GF Classification: Textile Manufacturing **Status: Inactive** Positional Accuracy: Automatically positioned to the address	A12NE (NW)	317	-	384324 399646
255	**Contemporary Trade Directory Entries** Name: Jenny & May Trading Location: Unit 6 Knowsley st, Manchester, Greater Manchester, M8 8HQ Classification: Bags, Belts & Accessories - Manufacturers & Suppliers **Status: Inactive** Positional Accuracy: Manually positioned to the address or location	A12NE (NW)	317	-	384324 399646
256	**Contemporary Trade Directory Entries** Name: Second Hand Hog Roast Machine Location: 19 New Mount Street, Manchester, Greater Manchester, M4 4DE Classification: Catering Equipment **Status: Active** Positional Accuracy: Manually positioned within the geographical locality	A8NW (SW)	321	-	384470 399084
256	**Contemporary Trade Directory Entries** Name: Pure Music Manufacturing Ltd Location: 23, New Mount Street, Manchester, Lancashire, M4 4DE Classification: Record, Tape & CD Manufacturers & Wholesalers **Status: Inactive** Positional Accuracy: Manually positioned to the address or location	A8NW (SW)	321	-	384471 399084
256	**Contemporary Trade Directory Entries** Name: M A Quality Foods Location: 23, New Mount Street, Manchester, Lancashire, M4 4DE Classification: Food Products - Manufacturers **Status: Inactive** Positional Accuracy: Manually positioned to the address or location	A8NW (SW)	321	-	384471 399084
256	**Contemporary Trade Directory Entries** Name: A B M Cleaning Services Ltd Location: 23, New Mount Street, Manchester, Lancashire, M4 4DE Classification: Cleaning Services - Commercial **Status: Inactive** Positional Accuracy: Manually positioned to the address or location	A8NW (SW)	321	-	384471 399084
256	**Contemporary Trade Directory Entries** Name: Cap-Com Music Location: 23, New Mount Street, Manchester, Lancashire, M4 4DE Classification: Gearboxes **Status: Inactive** Positional Accuracy: Manually positioned to the address or location	A8NW (SW)	321	-	384471 399084
256	**Contemporary Trade Directory Entries** Name: B & M Electronics Location: 23, New Mount Street, Manchester, Lancashire, M4 4DE Classification: Electrical Goods Sales, Manufacturers & Wholesalers **Status: Inactive** Positional Accuracy: Manually positioned to the address or location	A8NW (SW)	321	-	384471 399084

Map ID	Details	Quadrant Reference (Compass Direction)	Estimated Distance From Site	Contact	NGR
256	**Contemporary Trade Directory Entries** Name: Home Maids Ltd Location: 23, New Mount Street, Manchester, Lancashire, M4 4DE Classification: Cleaning Services - Domestic **Status: Inactive** Positional Accuracy: Manually positioned to the address or location	A8NW (SW)	321	-	384471 399084
256	**Contemporary Trade Directory Entries** Name: Iron In The City Location: Unit 30,23 New Mount St, Manchester, Lancashire, M4 4DE Classification: Ironing & Home Laundry Services **Status: Inactive** Positional Accuracy: Manually positioned to the address or location	A8NW (SW)	321	-	384470 399084
256	**Contemporary Trade Directory Entries** Name: Custom Built Computers Location: 51-52 New Mount St, Manchester, Lancashire, M4 4DE Classification: Computer Manufacturers **Status: Inactive** Positional Accuracy: Manually positioned to the road within the address or location	A8NW (SW)	327	-	384488 399070
257	**Contemporary Trade Directory Entries** Name: Lesa Collection Location: 84, North Street, Manchester, M8 8RA Classification: Cycle Accessories, Manufacturers & Wholesalers **Status: Inactive** Positional Accuracy: Automatically positioned to the address	A13NW (NW)	324	-	384472 399760
257	**Contemporary Trade Directory Entries** Name: Stone Catalogue Location: Hytech Industrial Park, 1, Peel Lane, Manchester, Lancashire, M8 8RJ Classification: Stone Products - Manufacturers **Status: Inactive** Positional Accuracy: Automatically positioned to the address	A13NW (NW)	328	-	384479 399769
257	**Contemporary Trade Directory Entries** Name: Iqra Ltd Location: Hytech Industrial Park, 1, Peel Lane, Manchester, Lancashire, M8 8RJ Classification: Distribution Services **Status: Inactive** Positional Accuracy: Automatically positioned to the address	A13NW (NW)	328	-	384479 399769
258	**Contemporary Trade Directory Entries** Name: Keep Snug Location: 52-58, Stanley Street, Manchester, M8 8SH Classification: Hats & Caps - Manufacturers **Status: Active** Positional Accuracy: Automatically positioned to the address	A13NW (NW)	353	-	384405 399757
258	**Contemporary Trade Directory Entries** Name: Premier Rainwear Location: 46, Stanley Street, Manchester, M8 8SH Classification: Waterproof Clothing & Rainwear **Status: Inactive** Positional Accuracy: Automatically positioned to the address	A13NW (NW)	364	-	384412 399773
258	**Contemporary Trade Directory Entries** Name: Direct Print Location: Record House, North Street, Manchester, Lancashire, M8 8RA Classification: Printers **Status: Inactive** Positional Accuracy: Automatically positioned to the address	A18SW (NW)	372	-	384427 399790
258	**Contemporary Trade Directory Entries** Name: The Tyre Mot Repair Centre Location: 1B Broughton St, Manchester, Lancashire, M8 8NN Classification: Mot Testing Centres **Status: Inactive** Positional Accuracy: Manually positioned to the road within the address or location	A18SW (NW)	413	-	384423 399835
259	**Contemporary Trade Directory Entries** Name: Carriages Location: Arch 5, Corporation Street, Manchester, Lancashire, M4 4DG Classification: Car Body Repairs **Status: Inactive** Positional Accuracy: Automatically positioned to the address	A12SE (SW)	361	-	384294 399194
260	**Contemporary Trade Directory Entries** Name: Shop Fittings Manchester Ltd Location: 9a Stocks Street, Manchester, Greater Manchester, M8 8GW Classification: Shop Fittings Manufacturers **Status: Active** Positional Accuracy: Automatically positioned to the address	A12NE (W)	368	-	384237 399607

Map ID	Details	Quadrant Reference (Compass Direction)	Estimated Distance From Site	Contact	NGR
260	**Contemporary Trade Directory Entries** Name: Jordash Ltd Location: 124 Cheetham Hill Road, Manchester, Greater Manchester, M8 8PZ Classification: Clothing & Fabrics - Manufacturers **Status: Inactive** Positional Accuracy: Automatically positioned to the address	A12NE (W)	402	-	384214 399636
260	**Contemporary Trade Directory Entries** Name: Shipping Xperts Ltd Location: 116-118, Cheetham Hill Road, Manchester, M4 4FG Classification: Freight Forwarders **Status: Active** Positional Accuracy: Automatically positioned to the address	A12NE (W)	405	-	384191 399592
260	**Contemporary Trade Directory Entries** Name: I A S Leather Goods Ltd Location: 116-118, Cheetham Hill Road, Manchester, M4 4FG Classification: Leather Garments & Products **Status: Inactive** Positional Accuracy: Automatically positioned to the address	A12NE (W)	405	-	384191 399592
261	**Contemporary Trade Directory Entries** Name: Kiss Laser Hair Location: 13, Stanley Street, Manchester, M8 8SH Classification: Electrolysis **Status: Inactive** Positional Accuracy: Automatically positioned to the address	A12NE (NW)	376	-	384354 399753
261	**Contemporary Trade Directory Entries** Name: Storeline Fashions Ltd Location: 13, Stanley Street, Manchester, Lancashire, M8 8SH Classification: Clothing & Fabrics - Manufacturers **Status: Inactive** Positional Accuracy: Manually positioned to the address or location	A12NE (NW)	376	-	384354 399753
261	**Contemporary Trade Directory Entries** Name: Huddlespace Location: 15, STANLEY STREET, CHEETHAM, MANCHESTER, M8 8SH Classification: Office Furniture & Equipment **Status: Active** Positional Accuracy: Automatically positioned to the address	A12NE (NW)	377	-	384368 399763
261	**Contemporary Trade Directory Entries** Name: I T D Global Location: 17, Stanley Street, Manchester, M8 8SH Classification: Freight Forwarders **Status: Inactive** Positional Accuracy: Automatically positioned to the address	A12NE (NW)	388	-	384373 399779
261	**Contemporary Trade Directory Entries** Name: Fundamental Textiles Location: 19, Stanley Street, Manchester, M8 8SH Classification: Leather Garments & Products **Status: Inactive** Positional Accuracy: Automatically positioned to the address	A17SE (NW)	406	-	384368 399797
262	**Contemporary Trade Directory Entries** Name: Harry Shore & Co Location: Unit 15 Red Bank Pde,Aspin La, Manchester, M4 4HF Classification: Printers **Status: Inactive** Positional Accuracy: Manually positioned to the road within the address or location	A12SE (SW)	385	-	384314 399124
263	**Contemporary Trade Directory Entries** Name: Master Design Ltd Location: 11, Dyche Street, Manchester, M4 4BQ Classification: Clothing & Fabrics - Manufacturers **Status: Inactive** Positional Accuracy: Automatically positioned to the address	A8NW (SW)	396	-	384490 398997
264	**Contemporary Trade Directory Entries** Name: M & M Motor Co Location: Unit 9 Red Bank Court Arches,Red Bank, Manchester, M4 4HF Classification: Car Dealers - Used **Status: Inactive** Positional Accuracy: Manually positioned to the road within the address or location	A12SE (W)	397	-	384218 399253
265	**Contemporary Trade Directory Entries** Name: Smithfield Service Station Location: 12, Rochdale Road, Manchester, M4 4JR Classification: Garage Services **Status: Inactive** Positional Accuracy: Automatically positioned to the address	A8NW (S)	401	-	384592 398975

Map ID	Details	Quadrant Reference (Compass Direction)	Estimated Distance From Site	Contact	NGR
266	**Contemporary Trade Directory Entries** Name: H M G Paints Ltd Location: Riverside Works, Collyhurst Road, Manchester, M40 7RU Classification: Paint Manufacturers **Status: Inactive** Positional Accuracy: Manually positioned to the address or location	A18SE (NE)	410	-	384937 399904
266	**Contemporary Trade Directory Entries** Name: H M G Paints Ltd Location: Riverside Works, Collyhurst Road, Manchester, M40 7RU Classification: Paint Manufacturers **Status: Active** Positional Accuracy: Manually positioned to the address or location	A18SE (NE)	410	-	384937 399904
267	**Contemporary Trade Directory Entries** Name: Golden Arts Printing Location: 142d, Cheetham Hill Road, Manchester, M8 8PZ Classification: Printers **Status: Active** Positional Accuracy: Automatically positioned to the address	A12NE (NW)	422	-	384236 399705
267	**Contemporary Trade Directory Entries** Name: Malkas Ltd Location: 148, Cheetham Hill Road, Manchester, M8 8PZ Classification: Fireplaces & Mantelpieces **Status: Inactive** Positional Accuracy: Automatically positioned to the address	A12NE (NW)	437	-	384238 399731
268	**Contemporary Trade Directory Entries** Name: Urbis Lighting Ltd Location: 88, Cheetham Hill Road, Manchester, M4 4EX Classification: Lighting Manufacturers **Status: Inactive** Positional Accuracy: Automatically positioned to the address	A12SE (W)	431	-	384136 399436
269	**Contemporary Trade Directory Entries** Name: Rayburn Trading Location: 90, North Street, Manchester, M8 8RA Classification: Razor Blade Manufacturers **Status: Active** Positional Accuracy: Automatically positioned to the address	A18SW (N)	435	-	384556 399927
270	**Contemporary Trade Directory Entries** Name: Texaco Location: 58 Cheetham Hill, Manchester, Greater Manchester, M4 4EX Classification: Petrol Filling Stations **Status: Inactive** Positional Accuracy: Automatically positioned to the address	A12SE (W)	444	-	384128 399375
270	**Contemporary Trade Directory Entries** Name: Texaco Location: 58 Cheetham Hill, Manchester, Greater Manchester, M4 4EX Classification: Petrol Filling Stations **Status: Active** Positional Accuracy: Automatically positioned to the address	A12SE (W)	444	-	384128 399375
271	**Contemporary Trade Directory Entries** Name: Euro Shop Equipment Location: 99-101, Cheetham Hill Road, Manchester, M8 8PY Classification: Shop Fittings Manufacturers **Status: Inactive** Positional Accuracy: Automatically positioned to the address	A12NE (W)	448	-	384166 399642
271	**Contemporary Trade Directory Entries** Name: Sharma Hosiery Co Location: 97, Cheetham Hill Road, Manchester, Lancashire, M8 8PY Classification: Lingerie & Hosiery Manufacturers & Wholesalers **Status: Inactive** Positional Accuracy: Automatically positioned to the address	A12NE (W)	456	-	384153 399633
271	**Contemporary Trade Directory Entries** Name: Beauty (Uk) Location: 103-105, Cheetham Hill Road, Manchester, M8 8PY Classification: Cosmetic Manufacturers **Status: Inactive** Positional Accuracy: Automatically positioned to the address	A12NE (W)	470	-	384149 399657
272	**Contemporary Trade Directory Entries** Name: Ganbree Garments Location: 79-87, Cheetham Hill Road, Manchester, M4 4ER Classification: Clothing & Fabrics - Manufacturers **Status: Inactive** Positional Accuracy: Automatically positioned to the address	A12NE (W)	452	-	384136 399579

Map ID	Details	Quadrant Reference (Compass Direction)	Estimated Distance From Site	Contact	NGR
272	**Contemporary Trade Directory Entries** Name: Hurriprint & Design Studios Location: 77, Cheetham Hill Road, Manchester, M4 4ER Classification: Printers **Status: Active** Positional Accuracy: Automatically positioned to the address	A12NE (W)	452	-	384133 399570
273	**Contemporary Trade Directory Entries** Name: Balistic Media Location: 65, Cheetham Hill Road, Manchester, M4 4ES Classification: Printers **Status: Inactive** Positional Accuracy: Automatically positioned to the address	A12NE (W)	456	-	384117 399514
273	**Contemporary Trade Directory Entries** Name: Printec Studio Ltd Location: 61, Cheetham Hill Road, Manchester, M4 4FS Classification: Printers **Status: Active** Positional Accuracy: Automatically positioned to the address	A12NE (W)	458	-	384111 399489
274	**Contemporary Trade Directory Entries** Name: Redbank Service Station Location: 58, Cheetham Hill Road, Manchester, M4 4EX Classification: Petrol Filling Stations **Status: Inactive** Positional Accuracy: Automatically positioned to the address	A12SE (W)	457	-	384114 399382
274	**Contemporary Trade Directory Entries** Name: Redbank Service Station Location: 58, Cheetham Hill Road, Manchester, M4 4EX Classification: Petrol Filling Stations **Status: Inactive** Positional Accuracy: Manually positioned to the address or location	A12SE (W)	457	-	384114 399381
274	**Contemporary Trade Directory Entries** Name: Cheetham Hill Service Station Location: 33-41, Cheetham Hill Road, Manchester, M4 4FT Classification: Petrol Filling Stations **Status: Inactive** Positional Accuracy: Automatically positioned to the address	A12SE (W)	487	-	384081 399412
274	**Contemporary Trade Directory Entries** Name: S P Nayar & Co Uk Ltd Location: 9, Carnarvon Street, Manchester, M3 1EZ Classification: Lingerie & Hosiery Manufacturers & Wholesalers **Status: Active** Positional Accuracy: Automatically positioned to the address	A12SW (W)	524	-	384044 399417
275	**Contemporary Trade Directory Entries** Name: Cintamani Lingerie Location: 54-56, Stocks Street, Manchester, M8 8QJ Classification: Lingerie & Hosiery Manufacturers & Wholesalers **Status: Active** Positional Accuracy: Automatically positioned to the address	A18SW (NW)	458	-	384384 399865
276	**Contemporary Trade Directory Entries** Name: Kays Joinery Location: 4, Clarion Street, Manchester, Lancashire, M4 5HE Classification: Joinery Manufacturers **Status: Inactive** Positional Accuracy: Automatically positioned to the address	A9NW (SE)	459	-	385127 399115
276	**Contemporary Trade Directory Entries** Name: Howarth Timber Location: 2, Glasshouse Street, Manchester, M4 5HD Classification: Builders' Merchants **Status: Active** Positional Accuracy: Automatically positioned to the address	A9NW (SE)	502	-	385163 399086
276	**Contemporary Trade Directory Entries** Name: Howarth Timber & Building Supplies Ltd Location: 2-4, Glasshouse Street, Manchester, M4 5HD Classification: Builders' Merchants **Status: Inactive** Positional Accuracy: Automatically positioned to the address	A9NW (SE)	502	-	385161 399085
277	**Contemporary Trade Directory Entries** Name: Onyx Cosmetics Ltd Location: Onyx House, 164, Cheetham Hill Road, Manchester, M8 8LQ Classification: Perfume Suppliers **Status: Inactive** Positional Accuracy: Automatically positioned to the address	A17SE (NW)	460	-	384282 399804

Map ID	Details	Quadrant Reference (Compass Direction)	Estimated Distance From Site	Contact	NGR
277	**Contemporary Trade Directory Entries** Name: Zara'S Perfumery Location: Onyx House, 164, Cheetham Hill Road, Manchester, Lancashire, M8 8LQ Classification: Perfume Suppliers **Status: Inactive** Positional Accuracy: Manually positioned to the address or location	A17SE (NW)	460	-	384282 399804
277	**Contemporary Trade Directory Entries** Name: Scents & Sensuality Location: 166-168, Cheetham Hill Road, Manchester, M8 8LQ Classification: Perfume Suppliers **Status: Inactive** Positional Accuracy: Automatically positioned to the address	A17SE (NW)	464	-	384285 399811
278	**Contemporary Trade Directory Entries** Name: Lucky Knitwear Ltd Location: 53, Marshall Street, Manchester, M4 5FU Classification: Knitwear Manufacturers & Wholesalers **Status: Inactive** Positional Accuracy: Automatically positioned to the address	A8NW (S)	464	-	384570 398913
278	**Contemporary Trade Directory Entries** Name: Eden Fashions Ltd Location: 53, Marshall Street, Manchester, M4 5FU Classification: Clothing & Fabrics - Manufacturers **Status: Inactive** Positional Accuracy: Automatically positioned to the address	A8NW (S)	464	-	384570 398913
278	**Contemporary Trade Directory Entries** Name: Euro Clothing Location: Mason St, Manchester, M4 5EY Classification: Clothing & Fabrics - Manufacturers **Status: Inactive** Positional Accuracy: Manually positioned to the road within the address or location	A8NW (S)	481	-	384603 398894
279	**Contemporary Trade Directory Entries** Name: Ideal Car Imports Location: Unit 1, Millow Street, Manchester, M4 4DR Classification: Car Dealers - Used **Status: Inactive** Positional Accuracy: Automatically positioned to the address	A12SE (SW)	465	-	384202 399146
280	**Contemporary Trade Directory Entries** Name: Alterlist Ltd Location: 32, Mason Street, Manchester, M4 5EY Classification: Clothing & Fabrics - Manufacturers **Status: Inactive** Positional Accuracy: Automatically positioned to the address	A8NW (S)	467	-	384637 398909
280	**Contemporary Trade Directory Entries** Name: Usman Fashions M C R Ltd Location: 32, Mason Street, Manchester, M4 5EY Classification: Clothing & Fabrics - Manufacturers **Status: Active** Positional Accuracy: Automatically positioned to the address	A8NW (S)	467	-	384636 398909
280	**Contemporary Trade Directory Entries** Name: New Fashion Location: 32, Mason Street, Manchester, M4 5EY Classification: Clothing & Fabrics - Manufacturers **Status: Inactive** Positional Accuracy: Automatically positioned to the address	A8NW (S)	467	-	384637 398909
280	**Contemporary Trade Directory Entries** Name: Fax Tip Ltd Location: 32, Mason Street, Manchester, M4 5EY Classification: Bags, Belts & Accessories - Manufacturers & Suppliers **Status: Inactive** Positional Accuracy: Automatically positioned to the address	A8NW (S)	467	-	384637 398909
280	**Contemporary Trade Directory Entries** Name: Wasp Studios Location: 30a, Mason Street, Manchester, M4 5EY Classification: T-Shirts **Status: Inactive** Positional Accuracy: Automatically positioned to the address	A8NW (S)	477	-	384628 398899
280	**Contemporary Trade Directory Entries** Name: Euro Clothing Location: 30a, Mason Street, Manchester, M4 5EY Classification: Clothing & Fabrics - Manufacturers **Status: Inactive** Positional Accuracy: Automatically positioned to the address	A8NW (S)	478	-	384629 398898

Map ID	Details	Quadrant Reference (Compass Direction)	Estimated Distance From Site	Contact	NGR
280	**Contemporary Trade Directory Entries** Name: Al-Katib Technology Location: 30a, Mason Street, Manchester, Lancashire, M4 5EY Classification: Electronic Equipment - Manufacturers & Assemblers **Status: Inactive** Positional Accuracy: Manually positioned to the address or location	A8NW (S)	478	-	384629 398898
280	**Contemporary Trade Directory Entries** Name: Tamora Fashions Location: 30 Mason St, Manchester, M4 5EY Classification: Clothing & Fabrics - Manufacturers **Status: Inactive** Positional Accuracy: Manually positioned to the address or location	A8NW (S)	478	-	384628 398898
280	**Contemporary Trade Directory Entries** Name: Diana Design Location: A, 30, Mason Street, Manchester, Lancashire, M4 5EY Classification: Clothing & Fabrics - Manufacturers **Status: Inactive** Positional Accuracy: Automatically positioned to the address	A8NW (S)	478	-	384629 398898
280	**Contemporary Trade Directory Entries** Name: Kayani Location: 28, Mason Street, Manchester, M4 5EY Classification: Clothing & Fabrics - Manufacturers **Status: Inactive** Positional Accuracy: Automatically positioned to the address	A8NW (S)	512	-	384625 398864
281	**Contemporary Trade Directory Entries** Name: Kh Cleaning Contractors Location: 2,Suite 7,Kinbury Walk, Manchester, Lancashire, M40 7PF Classification: Commercial Cleaning Services **Status: Inactive** Positional Accuracy: Manually positioned to the address or location	A14NW (E)	481	-	385337 399635
282	**Contemporary Trade Directory Entries** Name: H N D Kapur Textiles Ltd Location: 51, North Street, Manchester, M8 8RE Classification: Textile Manufacturing **Status: Inactive** Positional Accuracy: Automatically positioned to the address	A18SW (NW)	490	-	384385 399901
282	**Contemporary Trade Directory Entries** Name: North Street M O T'S Ltd Location: 59-63, North Street, Manchester, M8 8RE Classification: Mot Testing Centres **Status: Active** Positional Accuracy: Automatically positioned to the address	A17SE (NW)	513	-	384383 399927
283	**Contemporary Trade Directory Entries** Name: Uk No1 Tyres Ltd Location: 111, Cheetham Hill Road, Manchester, M8 8PY Classification: Tyre Dealers **Status: Active** Positional Accuracy: Automatically positioned to the address	A12NE (NW)	495	-	384182 399753
283	**Contemporary Trade Directory Entries** Name: Zafer Hosiery Co Location: 23a, Derby Street, Manchester, M8 8HW Classification: Hosiery Manufacturers & Wholesalers **Status: Inactive** Positional Accuracy: Automatically positioned to the address	A12NE (NW)	536	-	384134 399759
283	**Contemporary Trade Directory Entries** Name: Sk & Associates Location: 23, Derby Street, Manchester, Lancashire, M8 8HW Classification: Clothing & Fabrics - Manufacturers **Status: Inactive** Positional Accuracy: Automatically positioned to the address	A12NE (NW)	536	-	384134 399759
283	**Contemporary Trade Directory Entries** Name: Mode Handbag Location: 23a, Derby Street, Manchester, Lancashire, M8 8HW Classification: Bags, Belts & Accessories - Manufacturers & Suppliers **Status: Inactive** Positional Accuracy: Automatically positioned to the address	A12NE (NW)	536	-	384134 399759
283	**Contemporary Trade Directory Entries** Name: Shoes World Location: 23, Derby Street, Manchester, M8 8HW Classification: Footwear Manufacturers & Wholesale **Status: Inactive** Positional Accuracy: Automatically positioned to the address	A12NE (NW)	536	-	384134 399759

Map ID	Details	Quadrant Reference (Compass Direction)	Estimated Distance From Site	Contact	NGR
283	**Contemporary Trade Directory Entries** Name: Mucharski Bags Location: Spear Works, 33, Derby Street, Manchester, Lancashire, M8 8HW Classification: Bags, Belts & Accessories - Manufacturers & Suppliers **Status: Inactive** Positional Accuracy: Manually positioned to an adjacent address or location	A12NE (NW)	580	-	384098 399785
284	**Contemporary Trade Directory Entries** Name: C & S Location: 2-4, Goulden Street, Manchester, M4 5EW Classification: Garage Services **Status: Inactive** Positional Accuracy: Automatically positioned to the address	A8NW (S)	499	-	384704 398885
285	**Contemporary Trade Directory Entries** Name: Azam & Co Location: 141, Cheetham Hill Road, Manchester, M8 8LY Classification: Cabinet Makers **Status: Inactive** Positional Accuracy: Automatically positioned to the address	A17SE (NW)	503	-	384216 399803
285	**Contemporary Trade Directory Entries** Name: A & M Trading Ltd Location: 135, Cheetham Hill Road, Manchester, M8 8LY Classification: Chemists' & Pharmacists' Suppliers & Wholesalers **Status: Inactive** Positional Accuracy: Automatically positioned in the proximity of the address	A17SE (NW)	518	-	384209 399817
285	**Contemporary Trade Directory Entries** Name: L & N Bags Location: 4, Bent Street, Manchester, M8 8NF Classification: Leather Products - Manufacturers & Suppliers **Status: Inactive** Positional Accuracy: Automatically positioned to the address	A12NE (NW)	518	-	384180 399787
285	**Contemporary Trade Directory Entries** Name: Sas Location: 135, Cheetham Hill Road, Manchester, M8 8LY Classification: Clothing & Fabrics - Manufacturers **Status: Inactive** Positional Accuracy: Automatically positioned in the proximity of the address	A17SE (NW)	518	-	384209 399817
286	**Contemporary Trade Directory Entries** Name: Ivc Location: Collyhurst Rd, Manchester, Lancashire, M40 7RU Classification: Paint Manufacturers **Status: Inactive** Positional Accuracy: Manually positioned to the road within the address or location	A18SE (NE)	505	-	385013 399984
286	**Contemporary Trade Directory Entries** Name: S G Transport & Plant Hire Ltd Location: 240-248, Collyhurst Road, Manchester, M40 7RQ Classification: Road Haulage Services **Status: Active** Positional Accuracy: Automatically positioned to the address	A18SE (NE)	518	-	385058 399983
286	**Contemporary Trade Directory Entries** Name: Alpha Location: 240-248, Collyhurst Road, Manchester, M40 7RQ Classification: Garage Services **Status: Inactive** Positional Accuracy: Automatically positioned to the address	A18SE (NE)	518	-	385058 399983
286	**Contemporary Trade Directory Entries** Name: M C D M O T & Garage Services Location: Manchester, Greater Manchester, M40 7rq Classification: Mot Testing Centres **Status: Inactive** Positional Accuracy: Manually positioned within the geographical locality	A18SE (NE)	519	-	385057 399984
287	**Contemporary Trade Directory Entries** Name: Hindle Location: 13, Talgarth Road, Manchester, M40 7QA Classification: Printers **Status: Inactive** Positional Accuracy: Automatically positioned to the address	A14NW (NE)	510	-	385322 399747
288	**Contemporary Trade Directory Entries** Name: Fashion Mania Location: 13, Mason Street, Manchester, M4 5FT Classification: Clothing & Fabrics - Manufacturers **Status: Inactive** Positional Accuracy: Automatically positioned to the address	A8NW (S)	511	-	384549 398867

Map ID	Details	Quadrant Reference (Compass Direction)	Estimated Distance From Site	Contact	NGR
288	**Contemporary Trade Directory Entries** Name: Mash Fashions Location: 13, Mason Street, Manchester, M4 5FT Classification: Clothing & Fabrics - Manufacturers **Status: Inactive** Positional Accuracy: Automatically positioned to the address	A8NW (S)	511	-	384549 398867
288	**Contemporary Trade Directory Entries** Name: New Faz Fashions Location: 13, Mason Street, Manchester, M4 5FT Classification: Clothing & Fabrics - Manufacturers **Status: Inactive** Positional Accuracy: Automatically positioned to the address	A8NW (S)	511	-	384549 398867
288	**Contemporary Trade Directory Entries** Name: Milano Knitting Co Location: 13, Mason Street, Manchester, M4 5FT Classification: Knitwear Manufacturers & Wholesalers **Status: Inactive** Positional Accuracy: Automatically positioned to the address	A8NW (S)	511	-	384549 398867
288	**Contemporary Trade Directory Entries** Name: Daisy Fashions Ltd Location: 13, Mason Street, Manchester, M4 5FT Classification: Clothing & Fabrics - Manufacturers **Status: Inactive** Positional Accuracy: Automatically positioned to the address	A8NW (S)	511	-	384549 398867
288	**Contemporary Trade Directory Entries** Name: Mcewen Location: 13, Mason Street, Manchester, M4 5FT Classification: Engineers - General **Status: Inactive** Positional Accuracy: Automatically positioned to the address	A8NW (S)	511	-	384549 398867
288	**Contemporary Trade Directory Entries** Name: Uk Panel Location: 55, Cable Street, Manchester, Lancashire, M4 5DF Classification: PVC-U Products - Manufacturers & Suppliers **Status: Inactive** Positional Accuracy: Manually positioned to the address or location	A8NW (S)	536	-	384518 398847
288	**Contemporary Trade Directory Entries** Name: Instep Location: 55, Cable Street, Manchester, Lancashire, M4 5DF Classification: Clothing & Fabrics - Manufacturers **Status: Inactive** Positional Accuracy: Manually positioned to the address or location	A8NW (S)	536	-	384518 398847
289	**Contemporary Trade Directory Entries** Name: A A Computer Centre Ltd Location: 18-24, Knowsley Street, Manchester, M8 8HQ Classification: Hardware **Status: Inactive** Positional Accuracy: Automatically positioned to the address	A12NE (W)	517	-	384120 399703
290	**Contemporary Trade Directory Entries** Name: Dallas Knitwear Manchester Ltd Location: 2, Rochdale Road, Manchester, M4 4JR Classification: Knitwear Manufacturers & Wholesalers **Status: Inactive** Positional Accuracy: Automatically positioned to the address	A8NW (S)	520	-	384487 398869
290	**Contemporary Trade Directory Entries** Name: A1 Knitwear Ltd Location: 2, Rochdale Road, Manchester, M4 4JR Classification: Knitwear Manufacturers & Wholesalers **Status: Inactive** Positional Accuracy: Automatically positioned to the address	A8NW (S)	520	-	384487 398869
290	**Contemporary Trade Directory Entries** Name: Readyplus Ltd Location: 2, Rochdale Road, Manchester, M4 4JR Classification: Knitwear Manufacturers & Wholesalers **Status: Inactive** Positional Accuracy: Automatically positioned to the address	A8NW (S)	520	-	384487 398869
290	**Contemporary Trade Directory Entries** Name: Readyplus Location: 2, Rochdale Road, Manchester, Lancashire, M4 4JR Classification: Clothing & Fabrics - Manufacturers **Status: Inactive** Positional Accuracy: Automatically positioned to the address	A8NW (S)	520	-	384487 398869

Map ID	Details	Quadrant Reference (Compass Direction)	Estimated Distance From Site	Contact	NGR
290	**Contemporary Trade Directory Entries** Name: Barkat Knitwear Manufacturing Co Ltd Location: 2, Rochdale Road, Manchester, M4 4JR Classification: Knitwear Manufacturers & Wholesalers **Status: Inactive** Positional Accuracy: Automatically positioned to the address	A8NW (S)	520	-	384487 398869
290	**Contemporary Trade Directory Entries** Name: Gavidero Clothing Co Location: 68, Swan Street, Manchester, M4 5JU Classification: Clothing & Fabrics - Manufacturers **Status: Inactive** Positional Accuracy: Automatically positioned to the address	A8NW (S)	536	-	384481 398854
290	**Contemporary Trade Directory Entries** Name: Xenos Clothing Location: 60-64, Swan Street, Manchester, M4 5JU Classification: Children & Babywear - Manufacturers & Wholesalers **Status: Active** Positional Accuracy: Automatically positioned to the address	A8NW (S)	540	-	384488 398848
290	**Contemporary Trade Directory Entries** Name: N Q Fireplace Studio Location: 60-64, Swan Street, Manchester, Lancashire, M4 5JU Classification: Fireplaces & Mantelpieces **Status: Active** Positional Accuracy: Automatically positioned to the address	A8NW (S)	540	-	384488 398848
291	**Contemporary Trade Directory Entries** Name: A B B Ltd Location: 51 Lord St, Manchester, M3 1HL Classification: Engineers - General **Status: Inactive** Positional Accuracy: Manually positioned to the address or location	A12NW (W)	522	-	384046 399480
291	**Contemporary Trade Directory Entries** Name: Germsfree Ltd Location: LORD HOUSE, 51, LORD STREET, MANCHESTER, M3 1HE Classification: Commercial Cleaning Services **Status: Active** Positional Accuracy: Automatically positioned to the address	A12NW (W)	525	-	384043 399483
291	**Contemporary Trade Directory Entries** Name: National Waste Removal Location: LORD HOUSE, 51, LORD STREET, MANCHESTER, M3 1HE Classification: Waste Disposal Services **Status: Active** Positional Accuracy: Automatically positioned to the address	A12NW (W)	525	-	384043 399483
291	**Contemporary Trade Directory Entries** Name: J R Hosiery Co Ltd Location: 2-12, Carnarvon Street, Manchester, M3 1JJ Classification: Clothing & Fabrics - Manufacturers **Status: Inactive** Positional Accuracy: Automatically positioned to the address	A12NW (W)	546	-	384021 399462
291	**Contemporary Trade Directory Entries** Name: Y N R Instruments Ltd Location: 17, CARNARVON STREET, MANCHESTER, M3 1EZ Classification: Medical Equipment Manufacturers **Status: Active** Positional Accuracy: Automatically positioned to the address	A12SW (W)	591	-	383976 399445
292	**Contemporary Trade Directory Entries** Name: Brusecure Location: Hamerton Rd, Manchester, Lancashire, M40 7RF Classification: Commercial Cleaning Services **Status: Inactive** Positional Accuracy: Manually positioned to the road within the address or location	A19SW (NE)	524	-	385228 399886
293	**Contemporary Trade Directory Entries** Name: Westzone Supplies Location: Cheetham Hill Rd, Manchester, Lancashire, M8 8LW Classification: Confectionery Manufacturers **Status: Inactive** Positional Accuracy: Manually positioned within the geographical locality	A17SE (NW)	525	-	384317 399904
294	**Contemporary Trade Directory Entries** Name: Rather Bros Location: 26, Knowsley Street, Manchester, M8 8HQ Classification: Foam Products - Rubber & Plastics **Status: Inactive** Positional Accuracy: Automatically positioned to the address	A12NE (W)	528	-	384108 399705

Map ID	Details	Quadrant Reference (Compass Direction)	Estimated Distance From Site	Contact	NGR
294	**Contemporary Trade Directory Entries** Name: Hasan Hangers Ltd Location: 3, Mousell Street, Manchester, M8 8HY Classification: Packaging Materials Manufacturers & Suppliers **Status: Inactive** Positional Accuracy: Automatically positioned to the address	A12NE (NW)	538	-	384111 399729
294	**Contemporary Trade Directory Entries** Name: Fine Shape (Clothing) Ltd Location: 28, Knowsley Street, Manchester, Lancashire, M8 8HQ Classification: Clothing & Fabrics - Manufacturers **Status: Inactive** Positional Accuracy: Manually positioned to the address or location	A12NE (NW)	572	-	384077 399739
294	**Contemporary Trade Directory Entries** Name: Evitrend Ltd Location: 28, Knowsley Street, Manchester, M8 8HQ Classification: Knitwear Manufacturers & Wholesalers **Status: Inactive** Positional Accuracy: Automatically positioned to the address	A12NE (NW)	573	-	384077 399739
294	**Contemporary Trade Directory Entries** Name: Lex Knitwear Ltd Location: 28, Knowsley Street, Manchester, Lancashire, M8 8HQ Classification: Clothing & Fabrics - Manufacturers **Status: Inactive** Positional Accuracy: Manually positioned to the address or location	A12NE (NW)	573	-	384077 399739
294	**Contemporary Trade Directory Entries** Name: Saba Location: 28, Knowsley Street, Manchester, Lancashire, M8 8HQ Classification: Printers **Status: Inactive** Positional Accuracy: Manually positioned to the address or location	A12NE (NW)	573	-	384077 399739
294	**Contemporary Trade Directory Entries** Name: Freedia Fabrics Ltd Location: 28, Knowsley Street, Manchester, Lancashire, M8 8HQ Classification: Clothing & Fabrics - Manufacturers **Status: Inactive** Positional Accuracy: Manually positioned to the address or location	A12NE (NW)	573	-	384077 399739
294	**Contemporary Trade Directory Entries** Name: Ideal Shop Fittings Location: 7 Camberwell Street, Manchester, Greater Manchester, M8 8HG Classification: Shop Fittings Manufacturers **Status: Active** Positional Accuracy: Manually positioned to the road within the address or location	A12NW (W)	598	-	384043 399731
294	**Contemporary Trade Directory Entries** Name: Shak Shak Shopfitting Location: Unit 7, 30-32, Knowsley Street, Manchester, M8 8HQ Classification: Shop Fittings Manufacturers **Status: Inactive** Positional Accuracy: Automatically positioned to the address	A12NW (NW)	616	-	384034 399752
295	**Contemporary Trade Directory Entries** Name: Joseph Holt Location: The Brewery, Empire Street, Manchester, M3 1JD Classification: Brewers **Status: Active** Positional Accuracy: Automatically positioned to the address	A12NE (W)	535	-	384078 399659
295	**Contemporary Trade Directory Entries** Name: David John Lighting Co Location: 19-23, Empire Street, Manchester, M3 1JB Classification: Lighting Manufacturers **Status: Active** Positional Accuracy: Automatically positioned to the address	A12NE (W)	542	-	384054 399617
295	**Contemporary Trade Directory Entries** Name: Bown Bags Ltd Location: Unit 2 Empire St, Manchester, Lancashire, M3 1JB Classification: Bags, Belts & Accessories - Manufacturers & Suppliers **Status: Inactive** Positional Accuracy: Manually positioned to the road within the address or location	A12NE (W)	555	-	384048 399640
296	**Contemporary Trade Directory Entries** Name: County Panels Location: 55, Cable Street, Manchester, M4 5DF Classification: Window Frame Manufacturers **Status: Inactive** Positional Accuracy: Automatically positioned to the address	A8NW (S)	541	-	384604 398834

Map ID	Details	Quadrant Reference (Compass Direction)	Estimated Distance From Site	Contact	NGR
296	**Contemporary Trade Directory Entries** Name: A V S Knitwear Ltd Location: 55, Cable Street, Manchester, Lancashire, M4 5DF Classification: Knitwear Manufacturers & Wholesalers **Status: Inactive** Positional Accuracy: Manually positioned to the address or location	A8NW (S)	541	-	384604 398834
296	**Contemporary Trade Directory Entries** Name: U K Panel Location: 55, Cable Street, Manchester, Lancashire, M4 5DF Classification: PVC-U Products - Manufacturers & Suppliers **Status: Inactive** Positional Accuracy: Manually positioned to the address or location	A8NW (S)	541	-	384604 398834
296	**Contemporary Trade Directory Entries** Name: Associated Security Location: Security House, 25, Addington Street, Manchester, M4 5EU Classification: Safes & Vaults - Suppliers & Installers **Status: Inactive** Positional Accuracy: Automatically positioned to the address	A8NW (S)	568	-	384630 398808
296	**Contemporary Trade Directory Entries** Name: E & A Auto Services Location: 15 Cable St, Manchester, Lancashire, M4 5EG Classification: Garage Services **Status: Inactive** Positional Accuracy: Automatically positioned to the address	A8NW (S)	570	-	384584 398806
296	**Contemporary Trade Directory Entries** Name: M & S Jaffe Ltd Location: 8, Cable Street, Manchester, M4 5EG Classification: Furniture Manufacturers - Home & Office **Status: Inactive** Positional Accuracy: Automatically positioned to the address	A8NW (S)	600	-	384658 398777
296	**Contemporary Trade Directory Entries** Name: The Total Repair Care Co Ltd Location: Swan Building,20 Swan Street, Manchester, Greater Manchester, M4 5JW Classification: Domestic Appliances - Servicing, Repairs & Parts **Status: Active** Positional Accuracy: Automatically positioned to the address	A8SW (S)	602	-	384616 398773
296	**Contemporary Trade Directory Entries** Name: Sanitising Solutions Location: First Floor, Swan Buildings, 20, Swan Street, Manchester, M4 5JW Classification: Cleaning Materials & Equipment **Status: Inactive** Positional Accuracy: Automatically positioned to the address	A8SW (S)	602	-	384616 398773
297	**Contemporary Trade Directory Entries** Name: M & S Textiles Location: 145, Cheetham Hill Road, Manchester, M8 8LY Classification: Clothing & Fabrics - Manufacturers **Status: Inactive** Positional Accuracy: Automatically positioned to the address	A17SE (NW)	541	-	384202 399842
297	**Contemporary Trade Directory Entries** Name: Quick Fit Tyres Location: 151-153, Cheetham Hill Road, Manchester, M8 8LY Classification: Tyre Dealers **Status: Active** Positional Accuracy: Automatically positioned to the address	A17SE (NW)	549	-	384217 399867
297	**Contemporary Trade Directory Entries** Name: Heidrun (Uk) Ltd Location: 151-153, Cheetham Hill Road, Manchester, Lancashire, M8 8LY Classification: Container Manufacturers **Status: Inactive** Positional Accuracy: Manually positioned to the address or location	A17SE (NW)	549	-	384217 399867
297	**Contemporary Trade Directory Entries** Name: Unique Tryes & Mot Centre Ltd Location: 151-153, Cheetham Hill Road, Manchester, M8 8LY Classification: Tyre Dealers **Status: Inactive** Positional Accuracy: Automatically positioned to the address	A17SE (NW)	549	-	384217 399867
297	**Contemporary Trade Directory Entries** Name: Briefco Wholesale Location: 15, Broughton Street, Manchester, M8 8LZ Classification: Lingerie & Hosiery Manufacturers & Wholesalers **Status: Inactive** Positional Accuracy: Automatically positioned to the address	A17SE (NW)	579	-	384194 399885

Map ID	Details	Quadrant Reference (Compass Direction)	Estimated Distance From Site	Contact	NGR
298	**Contemporary Trade Directory Entries** Name: Aama Bros Ltd Location: Unit 15 Chatley Street, Manchester, Greater Manchester, M3 1HX Classification: Packaging Materials Manufacturers & Suppliers **Status: Active** Positional Accuracy: Manually positioned to the address or location	A12NW (W)	545	-	384037 399570
298	**Contemporary Trade Directory Entries** Name: Imani The Designer Studio Location: 15, Chatley Street, Manchester, M3 1HU Classification: Clothing & Fabrics - Manufacturers **Status: Inactive** Positional Accuracy: Automatically positioned to the address	A12NW (W)	549	-	384031 399563
298	**Contemporary Trade Directory Entries** Name: H Smith Ltd Location: 52, Lord Street, Manchester, M3 1HN Classification: Blinds, Awnings & Canopies **Status: Inactive** Positional Accuracy: Automatically positioned to the address	A12NW (W)	568	-	384010 399554
298	**Contemporary Trade Directory Entries** Name: Rubitex Ltd Location: 52, Lord Street, Manchester, M3 1HN Classification: Textile Manufacturing **Status: Active** Positional Accuracy: Automatically positioned to the address	A12NW (W)	569	-	384009 399554
299	**Contemporary Trade Directory Entries** Name: 1st Central Locksmiths Location: 51-55, Oldham Road, Manchester, M4 5FS Classification: Safes & Vaults - Suppliers & Installers **Status: Inactive** Positional Accuracy: Automatically positioned to the address	A8NE (S)	547	-	384816 398859
300	**Contemporary Trade Directory Entries** Name: Pan & Sons Ltd Location: 38d, Derby Street, Manchester, M8 8HN Classification: Footwear Manufacturers & Wholesale **Status: Inactive** Positional Accuracy: Automatically positioned to the address	A17SE (NW)	561	-	384156 399825
300	**Contemporary Trade Directory Entries** Name: Kelsi Shoes Location: 38d Derby Street, Manchester, Greater Manchester, M8 8HN Classification: Footwear Manufacturers & Wholesale **Status: Active** Positional Accuracy: Automatically positioned to the address	A17SE (NW)	561	-	384156 399825
301	**Contemporary Trade Directory Entries** Name: M Holt (Manchester) Ltd Location: 159, Cheetham Hill Road, Manchester, M8 8LG Classification: Lingerie Manufacturers & Wholesalers **Status: Inactive** Positional Accuracy: Automatically positioned to the address	A17SE (NW)	569	-	384250 399915
301	**Contemporary Trade Directory Entries** Name: Bello Tyres Manchester Ltd Location: 167, Cheetham Hill Road, Manchester, M8 8LG Classification: Tyre Dealers **Status: Inactive** Positional Accuracy: Automatically positioned to the address	A17SE (NW)	608	-	384254 399965
302	**Contemporary Trade Directory Entries** Name: Gills Office Solutions Location: 1-3, Park Place, Manchester, M4 4EZ Classification: Office Furniture & Equipment **Status: Inactive** Positional Accuracy: Automatically positioned to the address	A12SW (W)	569	-	384007 399341
302	**Contemporary Trade Directory Entries** Name: Jills Office Solutions Location: 1-3, Park Place, Manchester, Lancashire, M4 4EZ Classification: Office Furniture & Equipment **Status: Inactive** Positional Accuracy: Automatically positioned to the address	A12SW (W)	569	-	384007 399341
302	**Contemporary Trade Directory Entries** Name: Super Saeed Hosiery Co Location: 12, Park Street, Manchester, M3 1ES Classification: Lingerie Manufacturers & Wholesalers **Status: Inactive** Positional Accuracy: Automatically positioned to the address	A12SW (W)	608	-	383975 399305

Map ID	Details	Quadrant Reference (Compass Direction)	Estimated Distance From Site	Contact	NGR
302	**Contemporary Trade Directory Entries** Name: Super Saeed Hosiery Location: 12, Park Street, Manchester, M3 1ES Classification: Lingerie Manufacturers & Wholesalers **Status: Inactive** Positional Accuracy: Automatically positioned to the address	A12SW (W)	608	-	383975 399305
302	**Contemporary Trade Directory Entries** Name: Super Saeed Hosiery Location: 12, Park Street, Manchester, Lancashire, M3 1ES Classification: Lingerie Manufacturers & Wholesalers **Status: Inactive** Positional Accuracy: Automatically positioned to the address	A12SW (W)	608	-	383975 399305
302	**Contemporary Trade Directory Entries** Name: Super Saeed Hosiery Location: 12, Park Street, Manchester, M3 1ES Classification: Lingerie & Hosiery Manufacturers & Wholesalers **Status: Active** Positional Accuracy: Automatically positioned to the address	A12SW (W)	608	-	383975 399305
302	**Contemporary Trade Directory Entries** Name: Bhana Clothing Location: 3, Cowburn Street, Manchester, M3 1FS Classification: Clothing & Fabrics - Manufacturers **Status: Inactive** Positional Accuracy: Automatically positioned to the address	A12SW (W)	616	-	383961 399333
302	**Contemporary Trade Directory Entries** Name: Jay Fashions Location: 3, Cowburn Street, Manchester, Lancashire, M3 1FS Classification: Knitwear Manufacturers & Wholesalers **Status: Inactive** Positional Accuracy: Automatically positioned to the address	A12SW (W)	616	-	383961 399333
303	**Contemporary Trade Directory Entries** Name: Cars Of Manchester Location: 202-208 Cheetham Hill Road, Manchester, Greater Manchester, M8 8LW Classification: Car Dealers - Used **Status: Active** Positional Accuracy: Automatically positioned to the address	A17SE (NW)	569	-	384331 399962
303	**Contemporary Trade Directory Entries** Name: Greater Manchester Location: 202-208, Cheetham Hill Road, Manchester, M8 8LW Classification: Car Breakdown & Recovery Services **Status: Active** Positional Accuracy: Automatically positioned to the address	A17SE (NW)	569	-	384331 399962
304	**Contemporary Trade Directory Entries** Name: B & C Motorcycles Location: 198-200, Oldham Road, Manchester, M4 6BQ Classification: Garage Services **Status: Active** Positional Accuracy: Automatically positioned to the address	A9NW (SE)	570	-	385162 399006
304	**Contemporary Trade Directory Entries** Name: Ptek Ltd Location: Unit 5, Crown Industrial Estate, Poland Street, Manchester, M4 6BN Classification: Cleaning Materials & Equipment **Status: Inactive** Positional Accuracy: Automatically positioned to the address	A9NW (SE)	596	-	385143 398965
304	**Contemporary Trade Directory Entries** Name: Aspect Furniture Ltd Location: Unit 4, Crown Industrial Estate, Poland Street, MANCHESTER, M4 6BN Classification: Office Furniture & Equipment **Status: Inactive** Positional Accuracy: Automatically positioned to the address	A9NW (SE)	596	-	385143 398965
304	**Contemporary Trade Directory Entries** Name: Screen Print Ltd Location: Unit 1-2,Crown Ind Est,Poland St, Manchester, M4 6BN Classification: Printers **Status: Inactive** Positional Accuracy: Manually positioned to the address or location	A9NW (SE)	597	-	385142 398964
304	**Contemporary Trade Directory Entries** Name: Crown Chips Location: Unit 4,Crown Ind Est,Poland St, Manchester, M4 6BN Classification: Food Products - Manufacturers **Status: Inactive** Positional Accuracy: Manually positioned to the address or location	A9NW (SE)	597	-	385142 398964

Map ID	Details	Quadrant Reference (Compass Direction)	Estimated Distance From Site	Contact	NGR
304	**Contemporary Trade Directory Entries** Name: P Tek Cleaning Supplies Location: Unit 5, Crown Industrial Estate, Poland Street, Manchester, M4 6BN Classification: Cleaning Materials & Equipment **Status: Inactive** Positional Accuracy: Automatically positioned to the address	A9NW (SE)	598	-	385124 398954
304	**Contemporary Trade Directory Entries** Name: Hub Interiors Location: Unit 11, Crown Industrial Estate, Poland Street, Manchester, M4 6BN Classification: Office Furniture & Equipment **Status: Inactive** Positional Accuracy: Automatically positioned to the address	A9NW (SE)	636	-	385173 398936
305	**Contemporary Trade Directory Entries** Name: Kwik-Fit Location: 35-39, Oldham Road, Manchester, M4 5FG Classification: Exhaust & Shock Absorber Centres **Status: Inactive** Positional Accuracy: Automatically positioned to the address	A8NE (S)	573	-	384737 398814
305	**Contemporary Trade Directory Entries** Name: Trade N Save Location: 27-31 Oldham Rd, Manchester, Lancashire, M4 5FG Classification: Car Dealers **Status: Inactive** Positional Accuracy: Automatically positioned to the address	A8NE (S)	573	-	384737 398814
305	**Contemporary Trade Directory Entries** Name: Fiats 4 U Location: 35-39, Oldham Road, Manchester, Lancashire, M4 5FG Classification: Car Component Manufacturers **Status: Inactive** Positional Accuracy: Automatically positioned to the address	A8NE (S)	573	-	384737 398814
305	**Contemporary Trade Directory Entries** Name: Saira Of Manchester Ltd Location: 4 Addington st, Manchester, Greater Manchester, M4 5FQ Classification: Clothing & Fabrics - Manufacturers **Status: Inactive** Positional Accuracy: Manually positioned to the address or location	A8NW (S)	588	-	384694 398794
305	**Contemporary Trade Directory Entries** Name: Platting Pallets Location: Oldham Rd, Manchester, M4 5FG Classification: Pallets, Crates & Packing Cases **Status: Inactive** Positional Accuracy: Manually positioned to the road within the address or location	A8NE (S)	597	-	384754 398792
306	**Contemporary Trade Directory Entries** Name: The Co-Operative Location: Miller Street, Manchester, Lancashire, M60 0AL Classification: Printers **Status: Inactive** Positional Accuracy: Manually positioned within the geographical locality	A7NE (SW)	577	-	384194 398971
307	**Contemporary Trade Directory Entries** Name: Wallpaperland Ltd Location: 5-11, Cheetham Hill Road, Manchester, M4 4FY Classification: Wallpapers & Wall Coverings **Status: Inactive** Positional Accuracy: Automatically positioned to the address	A12SW (W)	577	-	384023 399251
307	**Contemporary Trade Directory Entries** Name: Skt Industries Location: 7, Park Street, Manchester, M3 1EU Classification: Leisure & Sportswear Manufacturers & Wholesalers **Status: Inactive** Positional Accuracy: Automatically positioned to the address	A12SW (W)	598	-	383995 399269
307	**Contemporary Trade Directory Entries** Name: Super Five Auto Care Location: 9-11, Park Street, Manchester, M3 1EU Classification: Garage Services **Status: Inactive** Positional Accuracy: Automatically positioned to the address	A12SW (W)	607	-	383984 399273
307	**Contemporary Trade Directory Entries** Name: Super Five Auto Care Location: 9-11, Park Street, Manchester, M3 1EU Classification: Garage Services **Status: Active** Positional Accuracy: Automatically positioned to the address	A12SW (W)	607	-	383984 399273

Map ID	Details	Quadrant Reference (Compass Direction)	Estimated Distance From Site	Contact	NGR
308	**Contemporary Trade Directory Entries** Name: Cabrelli Brothers Ltd Location: 206, Oldham Road, Manchester, M4 6BQ Classification: Frozen Food Processors & Distributors **Status: Active** Positional Accuracy: Automatically positioned to the address	A9NW (SE)	577	-	385177 399006
309	**Contemporary Trade Directory Entries** Name: T Brown & Son Location: Primrose Street, Manchester, Greater Manchester, M4 6AG Classification: Garage Services **Status: Active** Positional Accuracy: Manually positioned within the geographical locality	A8NE (SE)	578	-	384984 398893
309	**Contemporary Trade Directory Entries** Name: Ged Crewe Ltd Location: 114, Oldham Road, Manchester, M4 6AG Classification: Printers **Status: Inactive** Positional Accuracy: Automatically positioned to the address	A8NE (SE)	583	-	384980 398886
310	**Contemporary Trade Directory Entries** Name: Superdrug Location: Unit 25, Manchester Fort Shopping Park, Cheetham Hill Road, Manchester, M8 8EP Classification: Carpet, Curtain & Upholstery Cleaners **Status: Inactive** Positional Accuracy: Automatically positioned to the address	A18SW (NW)	587	-	384457 400049
311	**Contemporary Trade Directory Entries** Name: Phoenix Mot & Services Location: New Allen St, Manchester, M40 7UR Classification: Garage Services **Status: Inactive** Positional Accuracy: Manually positioned to the road within the address or location	A14NE (E)	591	-	385467 399494
311	**Contemporary Trade Directory Entries** Name: Bulldog Metals Ltd Location: 245, Oldham Road, Manchester, M40 7PT Classification: Scrap Metal Merchants **Status: Active** Positional Accuracy: Automatically positioned to the address	A14NE (E)	629	-	385505 399484
311	**Contemporary Trade Directory Entries** Name: Phoenix Location: At The Rear Of 253 Oldham Road,New Allen Street, Manchester, Greater Manchester, M40 7UR Classification: Garage Services **Status: Active** Positional Accuracy: Automatically positioned to the address	A14NE (E)	655	-	385530 399467
312	**Contemporary Trade Directory Entries** Name: Compass Development Uk Ltd Location: 64, Oldham Road, Manchester, M4 5EE Classification: Road Haulage Services **Status: Active** Positional Accuracy: Automatically positioned to the address	A8NE (S)	597	-	384837 398812
312	**Contemporary Trade Directory Entries** Name: Advanced Commercial Kitchens Ltd Location: 60, Oldham Road, Manchester, M4 5EE Classification: Catering Equipment **Status: Inactive** Positional Accuracy: Automatically positioned to the address	A8NE (S)	602	-	384827 398804
312	**Contemporary Trade Directory Entries** Name: Direct Janitorial Supplies Location: 52-54, Oldham Road, Manchester, M4 5EE Classification: Cleaning Materials & Equipment **Status: Inactive** Positional Accuracy: Automatically positioned to the address	A8NE (S)	608	-	384807 398792
313	**Contemporary Trade Directory Entries** Name: Preservation Paints Ltd Location: Riverside Works, Collyhurst Road, Manchester, M40 7RU Classification: Cleaning Materials & Equipment **Status: Active** Positional Accuracy: Automatically positioned to the address	A18SE (NE)	611	-	385014 400093

Map ID	Details	Quadrant Reference (Compass Direction)	Estimated Distance From Site	Contact	NGR
314	**Contemporary Trade Directory Entries** Name: North West Aesthetics Location: Manchester, Greater Manchester, M8 8lg Classification: Cosmetic Manufacturers **Status: Inactive** Positional Accuracy: Manually positioned within the geographical locality	A17SE (NW)	622	-	384260 399984
314	**Contemporary Trade Directory Entries** Name: Kays Warehouse Location: 171, Cheetham Hill Road, Manchester, M8 8LG Classification: Children & Babywear - Manufacturers & Wholesalers **Status: Inactive** Positional Accuracy: Automatically positioned to the address	A17SE (NW)	631	-	384266 399998
314	**Contemporary Trade Directory Entries** Name: Manchester Footware Location: 41 B Bent St, Manchester, Lancashire, M8 8NW Classification: Footwear Manufacturers & Wholesale **Status: Inactive** Positional Accuracy: Manually positioned to the road within the address or location	A17SE (NW)	650	-	384249 400010
314	**Contemporary Trade Directory Entries** Name: Arien Refrigeration Service Location: 39-41, Bent Street, Manchester, Lancashire, M8 8NW Classification: Refrigerators & Freezers - Servicing & Repairs **Status: Inactive** Positional Accuracy: Manually positioned to the address or location	A17SE (NW)	670	-	384239 400027
314	**Contemporary Trade Directory Entries** Name: Shadow Location: 39-41, Bent Street, Manchester, M8 8NW Classification: Clothing & Fabrics - Manufacturers **Status: Inactive** Positional Accuracy: Automatically positioned to the address	A17SE (NW)	670	-	384239 400027
315	**Contemporary Trade Directory Entries** Name: Occasionwear Location: Unit 2, 30-32, Knowsley Street, Manchester, M8 8HQ Classification: Children & Babywear - Manufacturers & Wholesalers **Status: Active** Positional Accuracy: Automatically positioned to the address	A12NW (W)	625	-	384016 399738
315	**Contemporary Trade Directory Entries** Name: Zumm Cargo Location: Unit 3, 30-32, Knowsley Street, Manchester, M8 8HQ Classification: Cargo Handling Services **Status: Active** Positional Accuracy: Automatically positioned to the address	A12NW (W)	635	-	384006 399740
315	**Contemporary Trade Directory Entries** Name: Little Star Wholesale Location: Unit A,Woolley Street, Manchester, Greater Manchester, M8 8WE Classification: Children & Babywear - Manufacturers & Wholesalers **Status: Active** Positional Accuracy: Manually positioned to the road within the address or location	A12NW (W)	661	-	383978 399742
316	**Contemporary Trade Directory Entries** Name: Dry Cleaning Centre Location: 210, Cheetham Hill Road, Manchester, M8 8LW Classification: Dry Cleaners **Status: Inactive** Positional Accuracy: Manually positioned to the address or location	A17SE (NW)	625	-	384350 400037
317	**Contemporary Trade Directory Entries** Name: Travelstyle Location: Central House, 32, Chatley Street, Manchester, M3 1HX Classification: Bags, Belts & Accessories - Manufacturers & Suppliers **Status: Inactive** Positional Accuracy: Automatically positioned to the address	A12NW (W)	628	-	383975 399653
318	**Contemporary Trade Directory Entries** Name: Ers Shopfittings Location: Unit 3, 37, Derby Street, Manchester, M8 8HW Classification: Shop Fittings Manufacturers **Status: Inactive** Positional Accuracy: Automatically positioned to the address	A17SE (NW)	634	-	384047 399806
319	**Contemporary Trade Directory Entries** Name: Fabuline Location: 19-21 Broughton St, Manchester, Lancashire, M8 8LZ Classification: Clothing & Fabrics - Manufacturers **Status: Inactive** Positional Accuracy: Manually positioned to the road within the address or location	A17SE (NW)	636	-	384156 399928

Map ID	Details	Quadrant Reference (Compass Direction)	Estimated Distance From Site	Contact	NGR
320	**Contemporary Trade Directory Entries** Name: A W Bag Manufacturers Location: 84, Silk Street, Manchester, M4 6BJ Classification: Bags, Belts & Accessories - Manufacturers & Suppliers **Status: Inactive** Positional Accuracy: Automatically positioned to the address	A9NW (SE)	638	-	385068 398870
320	**Contemporary Trade Directory Entries** Name: Cleaning Services (Manchester) Location: 82, Silk Street, Manchester, M4 6BJ Classification: Cleaning Services - Commercial **Status: Inactive** Positional Accuracy: Automatically positioned to the address	A9NW (SE)	638	-	385068 398870
320	**Contemporary Trade Directory Entries** Name: World Of Cleaning Ltd Location: 82, Silk Street, Manchester, M4 6BJ Classification: Cleaning Services - Commercial **Status: Inactive** Positional Accuracy: Automatically positioned to the address	A9NW (SE)	638	-	385068 398870
320	**Contemporary Trade Directory Entries** Name: World Of Cleaning Ltd Location: 82, Silk Street, Manchester, M4 6BJ Classification: Commercial Cleaning Services **Status: Inactive** Positional Accuracy: Automatically positioned to the address	A9NW (SE)	638	-	385068 398870
320	**Contemporary Trade Directory Entries** Name: Print 4 Less Location: 111, George Leigh Street, Manchester, M4 6BE Classification: Printers **Status: Inactive** Positional Accuracy: Automatically positioned to the address	A9NW (SE)	649	-	385074 398862
321	**Contemporary Trade Directory Entries** Name: Binette Ltd Location: Glentop House, Pimblett Street, Manchester, M3 1FU Classification: Soft Furnishings - Manufacturers **Status: Inactive** Positional Accuracy: Automatically positioned to the address	A12SW (W)	641	-	383929 399377
321	**Contemporary Trade Directory Entries** Name: Marco Services Ltd Location: 16, Robert Street, Manchester, M3 1EY Classification: Freight Forwarders **Status: Inactive** Positional Accuracy: Automatically positioned to the address	A12SW (W)	647	-	383921 399398
321	**Contemporary Trade Directory Entries** Name: R & D Pleating Co Location: 12, Robert Street, Manchester, Lancashire, M3 1EY Classification: Clothing & Fabrics - Manufacturers **Status: Inactive** Positional Accuracy: Manually positioned to the address or location	A12SW (W)	659	-	383912 399374
322	**Contemporary Trade Directory Entries** Name: Figure Clothing Location: 342, Oldham Road, Manchester, M40 7NS Classification: Clothing & Fabrics - Manufacturers **Status: Inactive** Positional Accuracy: Automatically positioned to the address	A14SE (E)	641	-	385486 399301
323	**Contemporary Trade Directory Entries** Name: Luton Engineering Services S W Ltd Location: 6, Swan Street, Manchester, M4 5JN Classification: Engineering Services **Status: Active** Positional Accuracy: Automatically positioned to the address	A8SW (S)	643	-	384624 398733
323	**Contemporary Trade Directory Entries** Name: Luton Engineering Services Location: 6 Swan St, Manchester, Lancashire, M4 5JN Classification: Engineering Services **Status: Inactive** Positional Accuracy: Manually positioned to the address or location	A8SW (S)	644	-	384624 398732
323	**Contemporary Trade Directory Entries** Name: Unique Design Ltd Location: 19-23, Swan Street, Manchester, M4 5JJ Classification: Clothing & Fabrics - Manufacturers **Status: Inactive** Positional Accuracy: Automatically positioned to the address	A8SW (S)	658	-	384578 398718

Map ID	Details	Quadrant Reference (Compass Direction)	Estimated Distance From Site	Contact	NGR
323	**Contemporary Trade Directory Entries** Name: New Beach Retail Ltd Location: 75, Tib Street, Manchester, M4 1LS Classification: Distribution Services **Status: Active** Positional Accuracy: Automatically positioned to the address	A8SW (S)	683	-	384598 398692
323	**Contemporary Trade Directory Entries** Name: Quality Engineering Design Ltd Location: 77, Tib Street, Manchester, M4 1LS Classification: Mechanical Engineers **Status: Inactive** Positional Accuracy: Automatically positioned to the address	A8SW (S)	683	-	384598 398692
323	**Contemporary Trade Directory Entries** Name: Quality Engineering Design Location: 77, Tib Street, Manchester, M4 1LS Classification: Mechanical Engineers **Status: Active** Positional Accuracy: Automatically positioned to the address	A8SW (S)	683	-	384598 398692
324	**Contemporary Trade Directory Entries** Name: Moyee Fashion Location: 23, Broughton Street, Manchester, M8 8LZ Classification: Footwear Manufacturers & Wholesale **Status: Active** Positional Accuracy: Automatically positioned to the address	A17SE (NW)	647	-	384096 399887
324	**Contemporary Trade Directory Entries** Name: Influence Apparel Location: 21-23 Broughton St, Manchester, Lancashire, M8 8LZ Classification: Clothing & Fabrics - Manufacturers **Status: Inactive** Positional Accuracy: Manually positioned to the address or location	A17SE (NW)	647	-	384096 399886
324	**Contemporary Trade Directory Entries** Name: Arctic Clothing Ltd Location: 23, Broughton Street, Manchester, Lancashire, M8 8LZ Classification: Textile Manufacturing **Status: Inactive** Positional Accuracy: Automatically positioned to the address	A17SE (NW)	647	-	384096 399887
324	**Contemporary Trade Directory Entries** Name: Nsi Electrical World Ltd Location: 23, Broughton Street, Manchester, M8 8LZ Classification: Electrical Goods Sales, Manufacturers & Wholesalers **Status: Inactive** Positional Accuracy: Automatically positioned to the address	A17SE (NW)	647	-	384096 399887
324	**Contemporary Trade Directory Entries** Name: H2f Ltd Location: 46, Derby Street, Manchester, Lancashire, M8 8HN Classification: Toiletries **Status: Inactive** Positional Accuracy: Automatically positioned to the address	A17SE (NW)	667	-	384060 399877
325	**Contemporary Trade Directory Entries** Name: Bestfellow Ltd Location: Unit 3 Poland Ind Est,29 Poland St, Manchester, M4 6AZ Classification: Textile Manufacturing **Status: Inactive** Positional Accuracy: Manually positioned to the address or location	A9NW (SE)	650	-	385157 398912
325	**Contemporary Trade Directory Entries** Name: House Ethnic Foods Location: Unit 10-12, Poland Industrial Estate, Manchester, M4 6AZ Classification: Food Products - Manufacturers **Status: Active** Positional Accuracy: Automatically positioned to the address	A9NW (SE)	690	-	385178 398878
326	**Contemporary Trade Directory Entries** Name: Gessy Fashion Location: 39, Derby Street, Manchester, Lancashire, M8 8HW Classification: Bags, Belts & Accessories - Manufacturers & Suppliers **Status: Inactive** Positional Accuracy: Manually positioned to the address or location	A17SW (NW)	655	-	384025 399810
326	**Contemporary Trade Directory Entries** Name: Elopak Ltd Location: Woolley Street, Manchester, M8 8WE Classification: Bottle Manufacturers & Suppliers **Status: Inactive** Positional Accuracy: Automatically positioned in the proximity of the address	A17SW (NW)	687	-	384008 399842

Map ID	Details	Quadrant Reference (Compass Direction)	Estimated Distance From Site	Contact	NGR
326	**Contemporary Trade Directory Entries** Name: Celine J Location: Unit C-d, 50, Derby Street, Manchester, M8 8HF Classification: Bags, Belts & Accessories - Manufacturers & Suppliers **Status: Inactive** Positional Accuracy: Automatically positioned to the address	A17SW (NW)	712	-	383989 399859
327	**Contemporary Trade Directory Entries** Name: Sen Fibre Ltd Location: 2, Dutton Street, Manchester, M3 1LE Classification: Children & Babywear - Manufacturers & Wholesalers **Status: Inactive** Positional Accuracy: Automatically positioned to the address	A12SW (W)	659	-	383943 399233
327	**Contemporary Trade Directory Entries** Name: Starlit Clothing Manufacturers Location: 2, Dutton Street, Manchester, Lancashire, M3 1LE Classification: Clothing & Fabrics - Manufacturers **Status: Inactive** Positional Accuracy: Manually positioned to the address or location	A12SW (W)	659	-	383943 399233
328	**Contemporary Trade Directory Entries** Name: New Concept Fashion Ltd Location: Unit E1, 23, Broughton Street, Manchester, M8 8LZ Classification: Footwear Manufacturers & Wholesale **Status: Active** Positional Accuracy: Automatically positioned to the address	A17SE (NW)	665	-	384110 399926
328	**Contemporary Trade Directory Entries** Name: Little Giants Ltd Location: Unit 2, 30, Broughton Street, Manchester, M8 8NN Classification: Children & Babywear - Manufacturers & Wholesalers **Status: Inactive** Positional Accuracy: Automatically positioned to the address	A17SE (NW)	686	-	384129 399971
328	**Contemporary Trade Directory Entries** Name: Jack 'N' Jill Ltd Location: Unit 2, 30, Broughton Street, Manchester, Lancashire, M8 8NN Classification: Children & Babywear - Manufacturers & Wholesalers **Status: Inactive** Positional Accuracy: Manually positioned to the address or location	A17SE (NW)	686	-	384129 399971
328	**Contemporary Trade Directory Entries** Name: 2030 M O T Station Location: Raynes Way, Broughton Street, Manchester, M8 8NN Classification: Mot Testing Centres **Status: Active** Positional Accuracy: Automatically positioned to the address	A17SE (NW)	698	-	384136 399992
328	**Contemporary Trade Directory Entries** Name: Little Giants Ltd Location: 49, Broughton Street, Manchester, M8 8NN Classification: Children & Babywear - Manufacturers & Wholesalers **Status: Active** Positional Accuracy: Automatically positioned to the address	A17SE (NW)	698	-	384145 399999
328	**Contemporary Trade Directory Entries** Name: Euroda Footwear Ltd Location: 34, Broughton Street, Manchester, M8 8NN Classification: Footwear Manufacturers & Wholesale **Status: Active** Positional Accuracy: Automatically positioned to the address	A17SE (NW)	710	-	384110 399986
328	**Contemporary Trade Directory Entries** Name: Mintini Baby Ltd Location: OM House, 32, Broughton Street, Manchester, M8 8NN Classification: Children & Babywear - Manufacturers & Wholesalers **Status: Inactive** Positional Accuracy: Automatically positioned to the address	A17SE (NW)	710	-	384110 399986
328	**Contemporary Trade Directory Entries** Name: Longslow Food Group Location: 32, Broughton Street, Manchester, M8 8NN Classification: Dairies **Status: Inactive** Positional Accuracy: Automatically positioned to the address	A17SE (NW)	710	-	384111 399987
328	**Contemporary Trade Directory Entries** Name: Longslow Dairies (North West) Location: 32, Broughton Street, Manchester, M8 8NN Classification: Dairies **Status: Inactive** Positional Accuracy: Automatically positioned to the address	A17SE (NW)	710	-	384111 399987

Map ID	Details	Quadrant Reference (Compass Direction)	Estimated Distance From Site	Contact	NGR
328	**Contemporary Trade Directory Entries** Name: Victory Trading Uk Ltd Location: 32, Broughton Street, Manchester, M8 8NN Classification: Clothing & Fabrics - Manufacturers **Status: Active** Positional Accuracy: Automatically positioned to the address	A17SE (NW)	710	-	384111 399987
329	**Contemporary Trade Directory Entries** Name: Royale Print Location: First Floor Suite 6 Office A, The Point, 173, Cheetham Hill Road, Manchester, M8 8LG Classification: Printers **Status: Active** Positional Accuracy: Automatically positioned to the address	A17SE (NW)	666	-	384291 400051
329	**Contemporary Trade Directory Entries** Name: Brecrest Ltd Location: The Point, 173, Cheetham Hill Road, Manchester, M8 8LG Classification: Children & Babywear - Manufacturers & Wholesalers **Status: Inactive** Positional Accuracy: Automatically positioned to the address	A17SE (NW)	666	-	384292 400051
329	**Contemporary Trade Directory Entries** Name: Elite Distrubition Location: First Floor Suite 1, The Point, 173, Cheetham Hill Road, Manchester, M8 8LG Classification: Electronic Component Manufacturers & Distributors **Status: Inactive** Positional Accuracy: Automatically positioned to the address	A17SE (NW)	666	-	384291 400051
329	**Contemporary Trade Directory Entries** Name: Brecrest Babywear Ltd Location: The Point, 173, Cheetham Hill Road, Manchester, M8 8LG Classification: Children & Babywear - Manufacturers & Wholesalers **Status: Inactive** Positional Accuracy: Automatically positioned to the address	A17SE (NW)	666	-	384292 400051
330	**Contemporary Trade Directory Entries** Name: Black Cab Centre Ltd Location: 15-17, Birt Street, Manchester, M40 7UP Classification: Garage Services **Status: Active** Positional Accuracy: Automatically positioned to the address	A14NE (E)	668	-	385543 399521
330	**Contemporary Trade Directory Entries** Name: Greenbrow Motors Location: 15-17, Birt Street, Manchester, M40 7UP Classification: Car Body Repairs **Status: Inactive** Positional Accuracy: Automatically positioned to the address	A14NE (E)	673	-	385548 399534
330	**Contemporary Trade Directory Entries** Name: Blacklock Garage Location: 15-17, Birt Street, Manchester, M40 7UP Classification: Garage Services **Status: Inactive** Positional Accuracy: Automatically positioned to the address	A14NE (E)	673	-	385548 399534
331	**Contemporary Trade Directory Entries** Name: Ramay Location: 27, Park Street, Manchester, M3 1EU Classification: Hardware **Status: Active** Positional Accuracy: Automatically positioned to the address	A12SW (W)	670	-	383912 399302
331	**Contemporary Trade Directory Entries** Name: V S M Location: 29, Park Street, Manchester, M3 1EU Classification: Car Body Repairs **Status: Inactive** Positional Accuracy: Automatically positioned to the address	A12SW (W)	676	-	383907 399296
331	**Contemporary Trade Directory Entries** Name: Arena Autos Location: 29, Park Street, Manchester, M3 1EU Classification: Garage Services **Status: Inactive** Positional Accuracy: Automatically positioned to the address	A12SW (W)	676	-	383907 399296

Map ID	Details	Quadrant Reference (Compass Direction)	Estimated Distance From Site	Contact	NGR
332	**Contemporary Trade Directory Entries** Name: Comet Location: Unit 2, Manchester Fort Shopping Park, Cheetham Hill Road, Manchester, M8 8EP Classification: Electrical Goods Sales, Manufacturers & Wholesalers **Status: Inactive** Positional Accuracy: Automatically positioned to the address	A18NW (N)	671	-	384678 400198
332	**Contemporary Trade Directory Entries** Name: Comet Group Plc Location: Unit 2, Manchester Fort Shopping Park, Cheetham Hill Road, Manchester, M8 8EP Classification: Electrical Goods Sales, Manufacturers & Wholesalers **Status: Inactive** Positional Accuracy: Automatically positioned to the address	A18NW (N)	671	-	384678 400198
332	**Contemporary Trade Directory Entries** Name: Comet Location: Unit 2, Manchester Fort Shopping Park, Cheetham Hill Road, Manchester, M8 8EP Classification: Electrical Goods Sales, Manufacturers & Wholesalers **Status: Inactive** Positional Accuracy: Automatically positioned to the address	A18NW (N)	671	-	384678 400198
333	**Contemporary Trade Directory Entries** Name: Fairlane Productions Ltd Location: 43a, Carnarvon Street, Manchester, M3 1EZ Classification: Leather Merchants & Wholesalers **Status: Inactive** Positional Accuracy: Automatically positioned to the address	A12NW (W)	680	-	383888 399469
333	**Contemporary Trade Directory Entries** Name: Suay Distributors Location: 45, Carnarvon Street, Manchester, M3 1EZ Classification: Bathroom Fixtures - Manufacturers **Status: Inactive** Positional Accuracy: Automatically positioned to the address	A12NW (W)	713	-	383854 399466
333	**Contemporary Trade Directory Entries** Name: Arena Autos Location: Cheviot St, Manchester, Lancashire, M3 1LW Classification: Garage Services **Status: Inactive** Positional Accuracy: Manually positioned to the road within the address or location	A12NW (W)	725	-	383842 399460
334	**Contemporary Trade Directory Entries** Name: H J Barton Location: 60 Shudehill, Manchester, Greater Manchester, M4 4AA Classification: Jewellery Manufacturers & Repairers **Status: Active** Positional Accuracy: Automatically positioned to the address	A7SE (SW)	681	-	384339 398749
334	**Contemporary Trade Directory Entries** Name: Royle & Davies Location: 60, Shudehill, Manchester, M4 4AA Classification: Jewellery Manufacturers & Repairers **Status: Inactive** Positional Accuracy: Automatically positioned to the address	A7SE (SW)	681	-	384339 398749
334	**Contemporary Trade Directory Entries** Name: G Stevenson Location: 60, Shudehill, Manchester, Lancashire, M4 4AA Classification: Jewellery Manufacturers & Repairers **Status: Inactive** Positional Accuracy: Manually positioned to the address or location	A7SE (SW)	681	-	384339 398749
334	**Contemporary Trade Directory Entries** Name: Business Equipment & Scales Service Ltd Location: 9, Thomas Street, Manchester, M4 1EU Classification: Cash Registers & Check-Out Equipment **Status: Inactive** Positional Accuracy: Automatically positioned to the address	A7SE (SW)	723	-	384326 398708
334	**Contemporary Trade Directory Entries** Name: 1st Call Locksmiths Services Location: 3, Soap Street, Manchester, M4 1EW Classification: Lock Suppliers and Manufacturers **Status: Inactive** Positional Accuracy: Automatically positioned to the address	A7SE (SW)	747	-	384297 398695

Map ID	Details	Quadrant Reference (Compass Direction)	Estimated Distance From Site	Contact	NGR
335	**Contemporary Trade Directory Entries** Name: F M C G Location: 39, Bengal Street, Manchester, M4 6AF Classification: Perfume Suppliers **Status: Inactive** Positional Accuracy: Automatically positioned to the address	A8NE (SE)	683	-	385019 398793
335	**Contemporary Trade Directory Entries** Name: 151 Products Ltd Location: 39, Bengal Street, Manchester, M4 6AF Classification: Distribution Services **Status: Active** Positional Accuracy: Automatically positioned to the address	A8NE (SE)	684	-	385015 398790
336	**Contemporary Trade Directory Entries** Name: Diamond Trading Co Location: 7-9, Swan Street, Manchester, M4 5JJ Classification: Clothing & Fabrics - Manufacturers **Status: Inactive** Positional Accuracy: Automatically positioned to the address	A8SW (S)	688	-	384619 398687
337	**Contemporary Trade Directory Entries** Name: Express Motors Location: 47-49, Loom Street, Manchester, M4 6AW Classification: Garage Services **Status: Inactive** Positional Accuracy: Automatically positioned to the address	A8SE (S)	697	-	384959 398753
338	**Contemporary Trade Directory Entries** Name: Metro Location: 6, Cheviot Street, Manchester, M3 1LW Classification: Car Dealers - Used **Status: Inactive** Positional Accuracy: Automatically positioned to the address	A12SW (W)	702	-	383865 399422
338	**Contemporary Trade Directory Entries** Name: Pool Automotive Location: THE DIXYLON HOUSE, Cheveiot St, Manchester, Lancashire, M3 1LW Classification: Car Body Repairs **Status: Inactive** Positional Accuracy: Manually positioned to the address or location	A12SW (W)	703	-	383864 399422
338	**Contemporary Trade Directory Entries** Name: Portland Cars Location: 6, Cheviot Street, Manchester, M3 1LW Classification: Car Dealers - Used **Status: Inactive** Positional Accuracy: Automatically positioned to the address	A12SW (W)	718	-	383849 399430
339	**Contemporary Trade Directory Entries** Name: Serious Clean Location: 5 Luna Street, Manchester, Greater Manchester, M4 5LX Classification: Commercial Cleaning Services **Status: Active** Positional Accuracy: Automatically positioned to the address	A8SE (S)	703	-	384736 398683
340	**Contemporary Trade Directory Entries** Name: D M Miller Ltd Location: Unit 5-6, George Leigh Street, MANCHESTER, M4 6BD Classification: Floorcoverings - Manufacturers & Wholesalers **Status: Inactive** Positional Accuracy: Automatically positioned to the address	A9NW (SE)	705	-	385142 398839
340	**Contemporary Trade Directory Entries** Name: Altimo Clothing Co Location: Unit 106, George Leigh Street, Manchester, M4 6BD Classification: Clothing & Fabrics - Manufacturers **Status: Inactive** Positional Accuracy: Automatically positioned to the address	A9NW (SE)	705	-	385142 398839
340	**Contemporary Trade Directory Entries** Name: Made In Manchester Ltd Location: 30a, Poland Street, Manchester, M4 6BH Classification: Clothing & Fabrics - Manufacturers **Status: Inactive** Positional Accuracy: Automatically positioned to the address	A9NW (SE)	745	-	385143 398792
341	**Contemporary Trade Directory Entries** Name: Orient Express Northern Bell Location: Victoria Station, 1, Todd Street, Manchester, M3 1PB Classification: Railways **Status: Inactive** Positional Accuracy: Automatically positioned to the address	A7NW (SW)	706	-	384033 398963

Map ID	Details	Quadrant Reference (Compass Direction)	Estimated Distance From Site	Contact	NGR
342	**Contemporary Trade Directory Entries** Name: Antique Renovating Co Location: 43, Bent Street, Manchester, M8 8NW Classification: Antiques - Repairing & Restoring **Status: Inactive** Positional Accuracy: Automatically positioned to the address	A17SE (NW)	710	-	384250 400079
342	**Contemporary Trade Directory Entries** Name: Go Cosmetics Ltd Location: 45, Bent Street, Manchester, Lancashire, M8 8NW Classification: Cosmetic Manufacturers **Status: Inactive** Positional Accuracy: Automatically positioned to the address	A17SE (NW)	724	-	384249 400094
343	**Contemporary Trade Directory Entries** Name: Feline Ltd Location: 40 Southall St, Manchester, Lancashire, M60 9AH Classification: Clothing & Fabrics - Manufacturers **Status: Inactive** Positional Accuracy: Manually positioned to the road within the address or location	A12NW (W)	710	-	383869 399575
343	**Contemporary Trade Directory Entries** Name: Svenson Commodities Ltd Location: 40 Southall St, Manchester, Lancashire, M3 1LG Classification: Electrical Goods Sales, Manufacturers & Wholesalers **Status: Inactive** Positional Accuracy: Manually positioned to the road within the address or location	A12NW (W)	711	-	383868 399574
344	**Contemporary Trade Directory Entries** Name: Baixin Trading Location: 4B Woolley St, Manchester, Lancashire, M8 8WE Classification: Electrical Goods Sales, Manufacturers & Wholesalers **Status: Inactive** Positional Accuracy: Manually positioned to the road within the address or location	A17SW (NW)	712	-	384036 399917
344	**Contemporary Trade Directory Entries** Name: M Y Sweet Wardrobe Location: 8, Woolley Street, Manchester, M8 8WE Classification: Clothing Accessory Manufacturers **Status: Inactive** Positional Accuracy: Automatically positioned to the address	A17SW (NW)	721	-	384027 399921
344	**Contemporary Trade Directory Entries** Name: Pak Nylon Hosiery Co Location: 31, Broughton Street, Manchester, M8 8LZ Classification: Lingerie & Hosiery Manufacturers & Wholesalers **Status: Inactive** Positional Accuracy: Automatically positioned to the address	A17SW (NW)	736	-	384021 399936
345	**Contemporary Trade Directory Entries** Name: Comet Group Plc Location: 238, Cheetham Hill Road, Manchester, M8 8LN Classification: Electrical Goods Sales, Manufacturers & Wholesalers **Status: Inactive** Positional Accuracy: Automatically positioned to the address	A18NW (NW)	713	-	384417 400170
346	**Contemporary Trade Directory Entries** Name: Applique Apparel Ltd Location: 110-112, Tib Street, Manchester, M4 1LR Classification: T-Shirts **Status: Active** Positional Accuracy: Automatically positioned to the address	A8SW (S)	715	-	384595 398661
346	**Contemporary Trade Directory Entries** Name: The White Peg Co Location: 110-112, Tib Street, Manchester, M4 1LR Classification: Laundries & Launderettes **Status: Inactive** Positional Accuracy: Automatically positioned to the address	A8SW (S)	715	-	384595 398661
346	**Contemporary Trade Directory Entries** Name: Print-Wear Ltd Location: 108 Tib Street, Manchester, Lancashire, M4 1LR Classification: Printers **Status: Inactive** Positional Accuracy: Manually positioned to the address or location	A8SW (S)	721	-	384590 398654
346	**Contemporary Trade Directory Entries** Name: Pdc Manchester Location: 129, Oldham Street, Manchester, M4 1LN Classification: Printers **Status: Inactive** Positional Accuracy: Automatically positioned to the address	A8SW (S)	724	-	384605 398652

Map ID	Details	Quadrant Reference (Compass Direction)	Estimated Distance From Site	Contact	NGR
346	**Contemporary Trade Directory Entries** Name: Pdc (Manchester) Location: 129, Oldham Street, Manchester, M4 1LN Classification: Printers **Status: Inactive** Positional Accuracy: Automatically positioned to the address	A8SW (S)	724	-	384605 398652
346	**Contemporary Trade Directory Entries** Name: Berwick Electronics Location: 53, Tib Street, Manchester, M4 1LS Classification: Electrical Goods Sales, Manufacturers & Wholesalers **Status: Inactive** Positional Accuracy: Automatically positioned to the address	A8SW (S)	729	-	384559 398648
347	**Contemporary Trade Directory Entries** Name: Best Knitwear Ltd Location: 24-28, George Leigh Street, Manchester, M4 5DQ Classification: Knitwear Manufacturers & Wholesalers **Status: Active** Positional Accuracy: Automatically positioned to the address	A8SE (S)	720	-	384809 398678
347	**Contemporary Trade Directory Entries** Name: Al-Murid Pleating Co Location: 24-28, George Leigh Street, Manchester, M4 5DQ Classification: Clothing & Fabrics - Manufacturers **Status: Inactive** Positional Accuracy: Automatically positioned to the address	A8SE (S)	720	-	384809 398678
347	**Contemporary Trade Directory Entries** Name: Sam Knitwear Ltd Location: 24-28, George Leigh Street, Manchester, M4 5DQ Classification: Knitwear Manufacturers & Wholesalers **Status: Active** Positional Accuracy: Automatically positioned to the address	A8SE (S)	720	-	384809 398678
347	**Contemporary Trade Directory Entries** Name: V A Clean Location: 46, Henry Street, Manchester, M4 5DD Classification: Cleaning Services - Domestic **Status: Active** Positional Accuracy: Automatically positioned to the address	A8SE (S)	760	-	384813 398637
347	**Contemporary Trade Directory Entries** Name: Blossom Motor Co Location: 27, Gun Street, Manchester, M4 5DN Classification: Garage Services **Status: Active** Positional Accuracy: Automatically positioned to the address	A8SE (S)	766	-	384804 398630
348	**Contemporary Trade Directory Entries** Name: Thermoguard Ltd Location: 275, Oldham Road, Manchester, M40 7PS Classification: Paint Manufacturers **Status: Inactive** Positional Accuracy: Automatically positioned to the address	A14NE (E)	726	-	385597 399586
349	**Contemporary Trade Directory Entries** Name: Seed Ceramics Location: Studio 14, Manchester Craft Centre, 17, Oak Street, Manchester, Lancashire, M4 5JD Classification: Ceramic Manufacturers, Supplies & Services **Status: Inactive** Positional Accuracy: Manually positioned to the address or location	A8SW (S)	728	-	384454 398663
349	**Contemporary Trade Directory Entries** Name: Manchester Craft & Design Centre Location: Manchester Craft Centre, 17, Oak Street, Manchester, M4 5JD Classification: Ceramic Manufacturers, Supplies & Services **Status: Inactive** Positional Accuracy: Automatically positioned to the address	A8SW (S)	729	-	384454 398663
349	**Contemporary Trade Directory Entries** Name: Taylor & Galvin Location: 46-48, Copperas Street, Manchester, M4 1HS Classification: Jewellery Manufacturers & Repairers **Status: Inactive** Positional Accuracy: Automatically positioned to the address	A8SW (S)	743	-	384434 398652

Map ID	Details	Quadrant Reference (Compass Direction)	Estimated Distance From Site	Contact	NGR
349	**Contemporary Trade Directory Entries** Name: The Print Room Location: 46, Edge Street, Manchester, M4 1HN Classification: Screen Process Printers **Status: Inactive** Positional Accuracy: Automatically positioned to the address	A8SW (S)	786	-	384422 398611
349	**Contemporary Trade Directory Entries** Name: James Darby Location: The Deaprtment Store, 1-7, Oak Street, Manchester, Lancashire, M4 5JD Classification: Shirt Makers **Status: Inactive** Positional Accuracy: Automatically positioned to the address	A8SW (S)	788	-	384437 398605
350	**Contemporary Trade Directory Entries** Name: Anglopack Ltd Location: 46, Radium Street, Manchester, M4 6AY Classification: Packaging Materials Manufacturers & Suppliers **Status: Inactive** Positional Accuracy: Automatically positioned to the address	A8SE (SE)	730	-	385056 398759
350	**Contemporary Trade Directory Entries** Name: D T M Location: 45, Bengal Street, Manchester, M4 6AF Classification: Garage Services **Status: Inactive** Positional Accuracy: Automatically positioned to the address	A8SE (SE)	751	-	385042 398729
351	**Contemporary Trade Directory Entries** Name: J Walsh & Son Ltd Location: 47, Dutton Street, Manchester, M3 1LF Classification: Bags, Belts & Accessories - Manufacturers & Suppliers **Status: Inactive** Positional Accuracy: Automatically positioned to the address	A12SW (W)	732	-	383840 399359
352	**Contemporary Trade Directory Entries** Name: Seven Brothers Bars Ltd Location: Apartment 802, Ice Plant, 39, Blossom Street, Manchester, M4 6AP Classification: Brewers **Status: Active** Positional Accuracy: Automatically positioned to the address	A8SE (S)	738	-	384907 398687
353	**Contemporary Trade Directory Entries** Name: Small Talk Location: Unit 2 Derby St, Manchester, M8 8HF Classification: Children & Babywear - Manufacturers & Wholesalers **Status: Inactive** Positional Accuracy: Manually positioned to the road within the address or location	A17SW (NW)	739	-	383952 399852
354	**Contemporary Trade Directory Entries** Name: M R M Strange Ways Location: Cheviot Street, Manchester, M3 1LW Classification: Garage Services **Status: Inactive** Positional Accuracy: Automatically positioned to the address	A12SW (W)	746	-	383821 399444
354	**Contemporary Trade Directory Entries** Name: Manchester Car Refurbishment Centre Ltd Location: Cheviot Street, Manchester, M3 1LW Classification: Car Body Repairs **Status: Inactive** Positional Accuracy: Automatically positioned to the address	A12SW (W)	746	-	383821 399444
354	**Contemporary Trade Directory Entries** Name: Revolution Clothing Location: 45-51, Julia Street, Manchester, M3 1LN Classification: Clothing & Fabrics - Manufacturers **Status: Inactive** Positional Accuracy: Automatically positioned to the address	A12SW (W)	772	-	383795 399440
354	**Contemporary Trade Directory Entries** Name: Manchester Household Textiles Location: 26, Southall Street, Manchester, M3 1LG Classification: Leather Products - Manufacturers & Suppliers **Status: Inactive** Positional Accuracy: Automatically positioned to the address	A12NW (W)	776	-	383791 399458
354	**Contemporary Trade Directory Entries** Name: M S C Platforms Location: 28, Southall Street, Manchester, Lancashire, M3 1LG Classification: Hydraulic Equipment & Accessories - Sales & Service **Status: Inactive** Positional Accuracy: Manually positioned to the address or location	A12NW (W)	776	-	383791 399458

Map ID	Details	Quadrant Reference (Compass Direction)	Estimated Distance From Site	Contact	NGR
355	**Contemporary Trade Directory Entries** Name: Express Auto Care Location: T O A House,Broughton Street, Manchester, Greater Manchester, M8 8NN Classification: Garage Services **Status: Inactive** Positional Accuracy: Manually positioned within the geographical locality	A17SE (NW)	747	-	384059 399990
355	**Contemporary Trade Directory Entries** Name: R & Q Location: Unit 1 Raynes Way,32 Broughton Street, Manchester, Greater Manchester, M8 8NN Classification: Clothing & Fabrics - Manufacturers **Status: Inactive** Positional Accuracy: Manually positioned within the geographical locality	A17SE (NW)	747	-	384059 399990
355	**Contemporary Trade Directory Entries** Name: Lasani Apparels Ltd Location: 36a, Broughton Street, Manchester, M8 8NN Classification: Clothing & Fabrics - Manufacturers **Status: Inactive** Positional Accuracy: Automatically positioned to the address	A17SE (NW)	747	-	384059 399991
355	**Contemporary Trade Directory Entries** Name: Edge Clothing Location: Unit 4,5 Broughton St, Manchester, Lancashire, M8 8NN Classification: Clothing & Fabrics - Manufacturers **Status: Inactive** Positional Accuracy: Manually positioned within the geographical locality	A17SE (NW)	747	-	384059 399991
356	**Contemporary Trade Directory Entries** Name: Amc Graphics Location: Lynx House, 17, Cotton Street, Manchester, M4 6AA Classification: Lithographic Plate Makers **Status: Inactive** Positional Accuracy: Automatically positioned to the address	A8SE (S)	748	-	384858 398662
356	**Contemporary Trade Directory Entries** Name: Appleyard Press Location: Lynx House, 17, Cotton Street, Manchester, M4 6AA Classification: Printers **Status: Inactive** Positional Accuracy: Automatically positioned to the address	A8SE (S)	748	-	384858 398662
357	**Contemporary Trade Directory Entries** Name: Scan-Stick Ltd Location: UNIT 12, CITY COURT TRADING ESTATE, POLAND STREET, MANCHESTER, M4 6AL Classification: Printers **Status: Active** Positional Accuracy: Automatically positioned to the address	A9NW (SE)	754	-	385198 398816
358	**Contemporary Trade Directory Entries** Name: Andersen Textiles Ltd Location: Style House, 63, Knowsley Street, Manchester, M8 8HX Classification: Textile Manufacturing **Status: Inactive** Positional Accuracy: Automatically positioned to the address	A12NW (W)	756	-	383863 399719
359	**Contemporary Trade Directory Entries** Name: Marc The Printers Location: 28-30, Edge Street, Manchester, M4 1HN Classification: Printers **Status: Inactive** Positional Accuracy: Automatically positioned to the address	A8SW (S)	757	-	384399 398647
359	**Contemporary Trade Directory Entries** Name: Manchester Gold Buyers Location: Thomas St, Manchester, Lancashire, M4 1NA Classification: Cleaning Services - Domestic **Status: Inactive** Positional Accuracy: Manually positioned within the geographical locality	A8SW (S)	772	-	384390 398634
359	**Contemporary Trade Directory Entries** Name: Gyroscope Ltd Location: 30-32, Thomas Street, Manchester, Lancashire, M4 1ER Classification: Printers **Status: Inactive** Positional Accuracy: Automatically positioned to the address	A7SE (SW)	777	-	384349 398642

Map ID	Details	Quadrant Reference (Compass Direction)	Estimated Distance From Site	Contact	NGR
359	**Contemporary Trade Directory Entries** Name: Mehta & Mehta Ltd Location: 38, Thomas Street, Manchester, M4 1ER Classification: Children & Babywear - Manufacturers & Wholesalers **Status: Inactive** Positional Accuracy: Automatically positioned to the address	A7SE (SW)	793	-	384363 398621
359	**Contemporary Trade Directory Entries** Name: Brucella Tait Location: First Floor, 40, Thomas Street, Manchester, M4 1ER Classification: Jewellery Manufacturers & Repairers **Status: Inactive** Positional Accuracy: Automatically positioned to the address	A7SE (SW)	795	-	384366 398617
359	**Contemporary Trade Directory Entries** Name: David Ellis Jewellery Location: First Floor, 40, Thomas Street, Manchester, M4 1ER Classification: Jewellery Manufacturers & Repairers **Status: Active** Positional Accuracy: Automatically positioned to the address	A7SE (SW)	795	-	384366 398617
359	**Contemporary Trade Directory Entries** Name: Why Publications Location: 40, Thomas Street, Manchester, Lancashire, M4 1ER Classification: Distribution Services **Status: Inactive** Positional Accuracy: Automatically positioned to the address	A7SE (SW)	795	-	384366 398617
360	**Contemporary Trade Directory Entries** Name: First Impressions Location: 33, Broughton Street, Manchester, M8 8LZ Classification: Lingerie & Hosiery Manufacturers & Wholesalers **Status: Inactive** Positional Accuracy: Automatically positioned to the address	A17SW (NW)	764	-	384004 399960
360	**Contemporary Trade Directory Entries** Name: Manchester Hosiery Location: Unit 4 35 Broughton Street, Manchester, Greater Manchester, M8 8LZ Classification: Lingerie & Hosiery Manufacturers & Wholesalers **Status: Active** Positional Accuracy: Automatically positioned to the address	A17SW (NW)	782	-	383980 399959
360	**Contemporary Trade Directory Entries** Name: M C D M O T & Garage Services Location: Unit 12 Commerce House,54 Derby Street, Manchester, Greater Manchester, M8 8HF Classification: Garage Services **Status: Inactive** Positional Accuracy: Manually positioned within the geographical locality	A17SW (NW)	793	-	383960 399954
360	**Contemporary Trade Directory Entries** Name: R S S Edge Shoes Ltd Location: 37a Broughton Street, Manchester, Greater Manchester, M8 8LZ Classification: Footwear Manufacturers & Wholesale **Status: Active** Positional Accuracy: Automatically positioned to the address	A17SW (NW)	803	-	383958 399967
360	**Contemporary Trade Directory Entries** Name: Vellector Ltd Location: 37, Broughton Street, Manchester, M8 8LZ Classification: Glass Fibre - Materials & Tools **Status: Inactive** Positional Accuracy: Automatically positioned to the address	A17SW (NW)	804	-	383958 399968
360	**Contemporary Trade Directory Entries** Name: Vick Trading Ltd Location: 37, Broughton Street, Manchester, Lancashire, M8 8LZ Classification: Leisure & Sportswear Manufacturers & Wholesalers **Status: Inactive** Positional Accuracy: Automatically positioned to the address	A17SW (NW)	804	-	383958 399968
361	**Contemporary Trade Directory Entries** Name: Edge Clothing M C R Ltd Location: Unit 5, 32a, Broughton Street, Manchester, M8 8NP Classification: Clothing & Fabrics - Manufacturers **Status: Inactive** Positional Accuracy: Automatically positioned to the address	A17SE (NW)	771	-	384092 400050

Map ID	Details	Quadrant Reference (Compass Direction)	Estimated Distance From Site	Contact	NGR
361	**Contemporary Trade Directory Entries** Name: Edge Clothing M C R Ltd Location: Unit 5, 32a, Broughton Street, Manchester, M8 8NP Classification: Clothing & Fabrics - Manufacturers **Status: Inactive** Positional Accuracy: Automatically positioned to the address	A17SE (NW)	771	-	384092 400050
362	**Contemporary Trade Directory Entries** Name: D H L Ltd Location: Southall Street, Manchester, Greater Manchester, M60 9AH Classification: Freight Forwarders **Status: Active** Positional Accuracy: Manually positioned within the geographical locality	A12NW (W)	774	-	383797 399526
363	**Contemporary Trade Directory Entries** Name: Fortune Textiles Ltd Location: 9, Bradstone Road, Manchester, M8 8WA Classification: Textile Manufacturing **Status: Inactive** Positional Accuracy: Automatically positioned to the address	A17SE (NW)	774	-	384135 400085
363	**Contemporary Trade Directory Entries** Name: Gale Force Cases Ltd Location: 7 Bradstone Road, Manchester, Greater Manchester, M8 8WA Classification: Case Manufacturers **Status: Inactive** Positional Accuracy: Automatically positioned to the address	A17SE (NW)	792	-	384139 400109
364	**Contemporary Trade Directory Entries** Name: J C Unique Location: 55a, Derby Street, Manchester, M8 8HW Classification: Footwear Manufacturers & Wholesale **Status: Inactive** Positional Accuracy: Automatically positioned to the address	A17SW (NW)	776	-	383898 399837
364	**Contemporary Trade Directory Entries** Name: Branco Logistics Ltd Location: 55, Derby Street, Manchester, M8 8HW Classification: Road Haulage Services **Status: Active** Positional Accuracy: Automatically positioned to the address	A17SW (NW)	776	-	383898 399837
364	**Contemporary Trade Directory Entries** Name: E C Contract Division Ltd Location: 57a, Derby Street, Manchester, Lancashire, M8 8HW Classification: Clothing & Fabrics - Manufacturers **Status: Inactive** Positional Accuracy: Automatically positioned to the address	A17SW (NW)	801	-	383872 399841
364	**Contemporary Trade Directory Entries** Name: E C Contract Division Ltd Location: 57A, Derby Street, Manchester, Lancashire, M8 8HW Classification: Clothing & Fabrics - Manufacturers **Status: Inactive** Positional Accuracy: Manually positioned to the address or location	A17SW (NW)	801	-	383872 399841
365	**Contemporary Trade Directory Entries** Name: Miroil Uk Ltd Location: 13, Blossom Street, Manchester, M4 5AF Classification: Catering Equipment **Status: Inactive** Positional Accuracy: Automatically positioned to the address	A8SE (S)	777	-	384820 398622
365	**Contemporary Trade Directory Entries** Name: Spray Tech Location: Ground Floor, 16, Blossom Street, Manchester, M4 5AW Classification: Printers Textile **Status: Inactive** Positional Accuracy: Automatically positioned to the address	A8SE (S)	813	-	384859 398594
365	**Contemporary Trade Directory Entries** Name: Bhana Clothing Location: Ground Floor, 16, Blossom Street, Manchester, Lancashire, M4 5AW Classification: Clothing & Fabrics - Manufacturers **Status: Inactive** Positional Accuracy: Manually positioned to the address or location	A8SE (S)	813	-	384859 398594
365	**Contemporary Trade Directory Entries** Name: Daisy Fashions Location: 16, Blossom Street, Manchester, Lancashire, M4 5AW Classification: Clothing & Fabrics - Manufacturers **Status: Inactive** Positional Accuracy: Automatically positioned to the address	A8SE (S)	813	-	384859 398594

Map ID	Details	Quadrant Reference (Compass Direction)	Estimated Distance From Site	Contact	NGR
365	**Contemporary Trade Directory Entries** Name: Corralls Location: 54-58, Great Ancoats Street, Manchester, M4 5AB Classification: Coal & Smokeless Fuel Merchants & Distributors **Status: Inactive** Positional Accuracy: Automatically positioned to the address	A8SE (S)	824	-	384822 398574
366	**Contemporary Trade Directory Entries** Name: Aka Designs Location: Beehive Mill, Jersey Street, Manchester, Lancashire, M4 6JG Classification: Clothing & Fabrics - Manufacturers **Status: Inactive** Positional Accuracy: Manually positioned to the address or location	A9SW (SE)	781	-	385093 398721
366	**Contemporary Trade Directory Entries** Name: Pillar & Post Ltd Location: Beehive Mill, Jersey Street, Manchester, Lancashire, M4 6JG Classification: Clothing & Fabrics - Manufacturers **Status: Inactive** Positional Accuracy: Manually positioned to the address or location	A9SW (SE)	781	-	385093 398721
367	**Contemporary Trade Directory Entries** Name: B J Products Shavers & Spares Location: 5, Nicholas Croft, Manchester, M4 1EY Classification: Electrical Goods Sales, Manufacturers & Wholesalers **Status: Inactive** Positional Accuracy: Automatically positioned to the address	A7SE (SW)	789	-	384282 398656
368	**Contemporary Trade Directory Entries** Name: The Hira Co Ltd Location: Elizabeth House, Elizabeth Street, Manchester, M8 8JJ Classification: Electrical Goods - Manufacturers & Wholesalers **Status: Inactive** Positional Accuracy: Automatically positioned to the address	A17NE (NW)	789	-	384266 400177
369	**Contemporary Trade Directory Entries** Name: Dev Des I T Location: Jactin House,24 Hood Street, Manchester, Greater Manchester, M4 6WX Classification: Computer Manufacturers **Status: Active** Positional Accuracy: Automatically positioned to the address	A8SE (S)	791	-	384958 398650
369	**Contemporary Trade Directory Entries** Name: M A Quality Foods Location: Jactin House,24 Hood Street, Manchester, Greater Manchester, M4 6WX Classification: Food Products - Manufacturers **Status: Active** Positional Accuracy: Automatically positioned to the address	A8SE (S)	791	-	384958 398650
370	**Contemporary Trade Directory Entries** Name: Prime Direct Distribution Ltd Location: 99 Oldham St, Manchester, Lancashire, M4 1LW Classification: Record, Tape & CD Manufacturers & Wholesalers **Status: Inactive** Positional Accuracy: Manually positioned to the address or location	A8SW (S)	794	-	384544 398584
370	**Contemporary Trade Directory Entries** Name: Fern Audio Ltd Location: 70-72, Tib Street, Manchester, M4 1LG Classification: Sound Equipment Systems Manufacturers **Status: Inactive** Positional Accuracy: Automatically positioned to the address	A8SW (S)	805	-	384522 398575
370	**Contemporary Trade Directory Entries** Name: The Studio Copy Shop Location: 89-95, Oldham Street, Manchester, M4 1LW Classification: T-Shirts **Status: Inactive** Positional Accuracy: Automatically positioned to the address	A8SW (S)	812	-	384532 398567
370	**Contemporary Trade Directory Entries** Name: T-Shirt Xpress Location: 89-95, Oldham Street, Manchester, M4 1LW Classification: T-Shirts **Status: Active** Positional Accuracy: Automatically positioned to the address	A8SW (S)	812	-	384532 398567
370	**Contemporary Trade Directory Entries** Name: Stephs Manufacturing Location: 66 Tib St, Manchester, M4 1LG Classification: Clothing & Fabrics - Manufacturers **Status: Inactive** Positional Accuracy: Manually positioned to the address or location	A8SW (S)	816	-	384515 398564

Map ID	Details	Quadrant Reference (Compass Direction)	Estimated Distance From Site	Contact	NGR
371	**Contemporary Trade Directory Entries** Name: Nuffield Health Assessment Location: Unit 1, The Printworks, 27, Withy Grove, Manchester, M4 2BS Classification: Hospitals **Status: Inactive** Positional Accuracy: Automatically positioned to the address	A7SE (SW)	795	-	384122 398745
372	**Contemporary Trade Directory Entries** Name: Silk Beauty Hair Removal Location: 10, Bradley Street, Manchester, M1 1EH Classification: Electrolysis **Status: Inactive** Positional Accuracy: Automatically positioned to the address	A8SW (S)	795	-	384673 398583
372	**Contemporary Trade Directory Entries** Name: A 2 Z Knitwear Ltd Location: 56, Lever Street, Manchester, M1 1FJ Classification: Knitwear Manufacturers & Wholesalers **Status: Inactive** Positional Accuracy: Automatically positioned to the address	A8SW (S)	801	-	384720 398582
373	**Contemporary Trade Directory Entries** Name: Jessops Chapefields Location: Unit 1, Manchester Fort Shopping Park, Cheetham Hill Road, Manchester, Lancashire, M8 8EP Classification: Photographic Processors **Status: Inactive** Positional Accuracy: Manually positioned to the address or location	A18NW (N)	796	-	384575 400309
374	**Contemporary Trade Directory Entries** Name: J L E Fashion Location: Unit 1, Commerce House, 54, Derby Street, Manchester, M8 8HF Classification: Bags, Belts & Accessories - Manufacturers & Suppliers **Status: Inactive** Positional Accuracy: Automatically positioned to the address	A17SW (NW)	800	-	383909 399899
375	**Contemporary Trade Directory Entries** Name: Manchester Printing Co Ltd Location: 75, Lever Street, Manchester, M1 1FL Classification: Printers **Status: Inactive** Positional Accuracy: Automatically positioned to the address	A8SW (S)	806	-	384667 398572
375	**Contemporary Trade Directory Entries** Name: Mafana Ltd Location: 65-71, Lever Street, MANCHESTER, M1 1FL Classification: Children & Babywear - Manufacturers & Wholesalers **Status: Inactive** Positional Accuracy: Automatically positioned to the address	A8SW (S)	819	-	384650 398558
376	**Contemporary Trade Directory Entries** Name: Freeflow Production Location: 3q Jersey St, Manchester, Lancashire, M4 6JG Classification: Manufacturers **Status: Inactive** Positional Accuracy: Manually positioned to the road within the address or location	A9SW (SE)	808	-	385182 398742
377	**Contemporary Trade Directory Entries** Name: Apple Footwear Location: 42, Broughton Street, Manchester, M8 8NN Classification: Footwear Manufacturers & Wholesale **Status: Inactive** Positional Accuracy: Automatically positioned to the address	A17SW (NW)	809	-	383989 400009
377	**Contemporary Trade Directory Entries** Name: Elegant Collection Location: 2-4 Bradstone Rd, Manchester, Lancashire, M8 8WA Classification: Clothing & Fabrics - Manufacturers **Status: Inactive** Positional Accuracy: Manually positioned to the address or location	A17SW (NW)	818	-	383996 400028
378	**Contemporary Trade Directory Entries** Name: Sedgeford Ltd Location: Unit 3,60 Sherborne St, Manchester, Lancashire, M8 8LR Classification: Confectionery Manufacturers **Status: Inactive** Positional Accuracy: Manually positioned to the road within the address or location	A12NW (W)	810	-	383812 399736

Map ID	Details	Quadrant Reference (Compass Direction)	Estimated Distance From Site	Contact	NGR
378	**Contemporary Trade Directory Entries** Name: F I Printing Co Ltd Location: 41, Sherborne Street, Manchester, M8 8LE Classification: Printers **Status: Inactive** Positional Accuracy: Automatically positioned to the address	A12NW (W)	850	-	383786 399776
378	**Contemporary Trade Directory Entries** Name: Abacus Media Location: 41, Sherborne Street, Manchester, M8 8LE Classification: Printers **Status: Inactive** Positional Accuracy: Automatically positioned to the address	A12NW (W)	850	-	383786 399776
378	**Contemporary Trade Directory Entries** Name: Toptrade Ltd Location: 45, Sherborne Street, Manchester, M8 8LE Classification: Toiletries **Status: Inactive** Positional Accuracy: Automatically positioned to the address	A17SW (W)	868	-	383785 399821
379	**Contemporary Trade Directory Entries** Name: Nouveau Location: 9, Shudehill, Manchester, Lancashire, M4 2AF Classification: Jewellery Manufacturers & Repairers **Status: Inactive** Positional Accuracy: Automatically positioned to the address	A7SE (SW)	811	-	384173 398690
379	**Contemporary Trade Directory Entries** Name: Nouveau Jewellers Location: 9, Shudehill, Manchester, M4 2AF Classification: Jewellery Manufacturers & Repairers **Status: Active** Positional Accuracy: Automatically positioned to the address	A7SE (SW)	814	-	384170 398687
379	**Contemporary Trade Directory Entries** Name: D & J Jewellery Location: 9, Shudehill, Manchester, M4 2AF Classification: Jewellery Manufacturers & Repairers **Status: Inactive** Positional Accuracy: Automatically positioned to the address	A7SE (SW)	815	-	384170 398687
379	**Contemporary Trade Directory Entries** Name: T Stensby & Co Ltd Location: 1, Shudehill, Manchester, M4 2AF Classification: Gunsmiths **Status: Inactive** Positional Accuracy: Automatically positioned to the address	A7SE (SW)	825	-	384149 398689
379	**Contemporary Trade Directory Entries** Name: Withy Grove Stores Ltd Location: 35-39, Withy Grove, Manchester, M4 2BJ Classification: Safes & Vaults - Suppliers & Installers **Status: Active** Positional Accuracy: Automatically positioned to the address	A7SE (SW)	830	-	384144 398685
379	**Contemporary Trade Directory Entries** Name: Withy Grove Stores Ltd Location: 35-39, Withy Grove, Manchester, M4 2BJ Classification: Office Furniture & Equipment **Status: Inactive** Positional Accuracy: Automatically positioned to the address	A7SE (SW)	833	-	384140 398685
379	**Contemporary Trade Directory Entries** Name: Withy Grove Stores Location: 35, Withy Grove, Manchester, M4 2BJ Classification: Office Furniture & Equipment **Status: Inactive** Positional Accuracy: Automatically positioned to the address	A7SE (SW)	833	-	384140 398685
380	**Contemporary Trade Directory Entries** Name: Joseph Segal Ltd Location: Cortress House, Julia Street, Manchester, M3 1DQ Classification: Packaging Materials Manufacturers & Suppliers **Status: Active** Positional Accuracy: Automatically positioned to the address	A12SW (W)	821	-	383750 399362
380	**Contemporary Trade Directory Entries** Name: Riverside Outlet Ltd Location: Cortress House, Julia Street, Manchester, M3 1DQ Classification: Textile Manufacturing **Status: Inactive** Positional Accuracy: Automatically positioned to the address	A12SW (W)	822	-	383749 399363

Map ID	Details	Quadrant Reference (Compass Direction)	Estimated Distance From Site	Contact	NGR
380	**Contemporary Trade Directory Entries** Name: Riverside Outlet Ltd Location: Cortress House,Julia Street, Manchester, Greater Manchester, M3 1DQ Classification: Textile Manufacturing **Status: Active** Positional Accuracy: Automatically positioned to the address	A12SW (W)	822	-	383749 399363
380	**Contemporary Trade Directory Entries** Name: Temple Of Vendora Location: 55 Julia Street, Manchester, Greater Manchester, M3 1LN Classification: Distribution Services **Status: Active** Positional Accuracy: Manually positioned within the geographical locality	A12SW (W)	829	-	383739 399401
381	**Contemporary Trade Directory Entries** Name: Paramount Belts Location: 305-311, Oldham Road, Manchester, M40 7PS Classification: Bags, Belts & Accessories - Manufacturers & Suppliers **Status: Inactive** Positional Accuracy: Automatically positioned to the address	A14NE (E)	829	-	385681 399697
381	**Contemporary Trade Directory Entries** Name: Paramount Belts Location: 305-311, Oldham Road, Manchester, M40 7PS Classification: Bags, Belts & Accessories - Manufacturers & Suppliers **Status: Inactive** Positional Accuracy: Automatically positioned to the address	A14NE (E)	829	-	385681 399697
381	**Contemporary Trade Directory Entries** Name: Ladies Fashion Belts Location: 305-311, Oldham Road, Manchester, M40 7PS Classification: Bags, Belts & Accessories - Manufacturers & Suppliers **Status: Inactive** Positional Accuracy: Automatically positioned to the address	A14NE (E)	829	-	385681 399697
381	**Contemporary Trade Directory Entries** Name: Almedinah Motors Location: 313-317, Oldham Road, Manchester, M40 7PS Classification: Garage Services **Status: Active** Positional Accuracy: Automatically positioned to the address	A14NE (E)	838	-	385688 399703
382	**Contemporary Trade Directory Entries** Name: Beehive Telecom Location: 79, Thomas Street, Manchester, M4 1LQ Classification: Telecommunications Equipment & Systems **Status: Inactive** Positional Accuracy: Automatically positioned to the address	A8SW (S)	831	-	384480 398554
383	**Contemporary Trade Directory Entries** Name: Easy Equipment Location: 66, Jersey Street, Manchester, M4 6JW Classification: Catering Equipment **Status: Active** Positional Accuracy: Automatically positioned to the address	A9SW (SE)	835	-	385235 398744
384	**Contemporary Trade Directory Entries** Name: Xited Uk Ltd Location: 48, Broughton Street, Manchester, M8 8NN Classification: Lingerie & Hosiery Manufacturers & Wholesalers **Status: Inactive** Positional Accuracy: Automatically positioned to the address	A17SW (NW)	838	-	383958 400019
384	**Contemporary Trade Directory Entries** Name: Kashvip (Manchester) Location: 52, Broughton Street, Manchester, M8 8NN Classification: Hosiery Manufacturers & Wholesalers **Status: Inactive** Positional Accuracy: Automatically positioned to the address	A17SW (NW)	867	-	383929 400030
385	**Contemporary Trade Directory Entries** Name: Brookley Ltd Location: 43-45 Turner St, Manchester, M4 1DN Classification: Clothing & Fabrics - Manufacturers **Status: Inactive** Positional Accuracy: Manually positioned to the address or location	A7SE (S)	842	-	384380 398564
385	**Contemporary Trade Directory Entries** Name: Fashion Row Manchester Ltd Location: 43-45 Turner St, Manchester, M4 1DN Classification: Clothing & Fabrics - Manufacturers **Status: Inactive** Positional Accuracy: Manually positioned to the address or location	A7SE (S)	842	-	384380 398564

Map ID	Details	Quadrant Reference (Compass Direction)	Estimated Distance From Site	Contact	NGR
385	**Contemporary Trade Directory Entries** Name: M Y Manchester Cleaners Location: 55 Turner Street, Manchester, Greater Manchester, M4 1DN Classification: Cleaning Services - Domestic **Status: Inactive** Positional Accuracy: Manually positioned within the geographical locality	A8SW (S)	844	-	384389 398560
385	**Contemporary Trade Directory Entries** Name: New Deal Skates Location: 51 Turner St, Manchester, M4 1DN Classification: Leisure & Sportswear Manufacturers & Wholesalers **Status: Inactive** Positional Accuracy: Manually positioned to the address or location	A8SW (S)	844	-	384389 398560
385	**Contemporary Trade Directory Entries** Name: True Brand International Location: 51, Turner Street, Manchester, Lancashire, M4 1DN Classification: Clothing & Fabrics - Manufacturers **Status: Inactive** Positional Accuracy: Manually positioned to the address or location	A8SW (S)	844	-	384389 398560
386	**Contemporary Trade Directory Entries** Name: Georgia Fashions Location: First Floor Suite 1.22, Waulk Mill, Bengal Street, Manchester, M4 6AQ Classification: Clothing & Fabrics - Manufacturers **Status: Inactive** Positional Accuracy: Automatically positioned to the address	A9SW (SE)	854	-	385090 398638
387	**Contemporary Trade Directory Entries** Name: The Audiences Agency Location: 46-50, Oldham Street, Manchester, M4 1LE Classification: Distribution Services **Status: Inactive** Positional Accuracy: Automatically positioned to the address	A8SW (S)	855	-	384547 398522
387	**Contemporary Trade Directory Entries** Name: Pro Cleaners Ancoats Location: 19, Hilton Street, Manchester, M1 1JJ Classification: Cleaning Services - Domestic **Status: Inactive** Positional Accuracy: Automatically positioned to the address	A8SW (S)	879	-	384541 398499
387	**Contemporary Trade Directory Entries** Name: Launderette Location: 19, Hilton Street, Manchester, M1 1JJ Classification: Dry Cleaners **Status: Active** Positional Accuracy: Automatically positioned to the address	A8SW (S)	879	-	384541 398499
387	**Contemporary Trade Directory Entries** Name: Dynamik Designs Location: 1, Stevenson Square, Manchester, Lancashire, M1 1DN Classification: Car Accessories Manufacturers **Status: Inactive** Positional Accuracy: Manually positioned to the address or location	A8SW (S)	880	-	384565 398497
387	**Contemporary Trade Directory Entries** Name: Flyers Group Location: 12, Hilton Street, Manchester, M1 1JF Classification: Children & Babywear - Manufacturers & Wholesalers **Status: Inactive** Positional Accuracy: Automatically positioned to the address	A8SW (S)	896	-	384528 398483
387	**Contemporary Trade Directory Entries** Name: Sumayah Deria Ltd Location: 12 Hilton Street, Manchester, Greater Manchester, M1 1JF Classification: Builders' Merchants **Status: Inactive** Positional Accuracy: Automatically positioned to the address	A8SW (S)	896	-	384529 398483
387	**Contemporary Trade Directory Entries** Name: Bermona Ltd Location: 12, Hilton Street, Manchester, M1 1JF Classification: Hats & Caps - Manufacturers **Status: Inactive** Positional Accuracy: Automatically positioned to the address	A8SW (S)	896	-	384528 398483
387	**Contemporary Trade Directory Entries** Name: Matrix Transport Location: Hilton Street, Manchester, Greater Manchester, M1 1JF Classification: Road Haulage Services **Status: Active** Positional Accuracy: Manually positioned to the address or location	A8SW (S)	896	-	384529 398483

Map ID	Details	Quadrant Reference (Compass Direction)	Estimated Distance From Site	Contact	NGR
388	**Contemporary Trade Directory Entries** Name: Tshirts2print.Com Location: 49, High Street, Manchester, M4 3AH Classification: T-Shirts **Status: Inactive** Positional Accuracy: Automatically positioned to the address	A7SE (SW)	859	-	384220 398608
388	**Contemporary Trade Directory Entries** Name: Bramhall Refrigeration Services Location: 23, Market Hall, Arndale Centre, Manchester, M4 3AW Classification: Refrigerators & Freezers - Servicing & Repairs **Status: Inactive** Positional Accuracy: Automatically positioned to the address	A7SE (SW)	859	-	384220 398608
388	**Contemporary Trade Directory Entries** Name: J J Nets Location: 49, High Street, Manchester, M4 3AH Classification: Homefurnishings - Manufacturers **Status: Inactive** Positional Accuracy: Automatically positioned to the address	A7SE (SW)	859	-	384220 398608
389	**Contemporary Trade Directory Entries** Name: Manchester Steam Clean Location: Lloydfield Mill, Mellor Street, Manchester, M40 7JW Classification: Steam Cleaning Services **Status: Inactive** Positional Accuracy: Automatically positioned to the address	A9NE (SE)	861	-	385601 399034
390	**Contemporary Trade Directory Entries** Name: K B K Meal Prep Location: 67, GREAT ANCOATS STREET, MANCHESTER, M4 5AB Classification: Food Products - Manufacturers **Status: Active** Positional Accuracy: Automatically positioned to the address	A8SE (S)	869	-	384863 398537
391	**Contemporary Trade Directory Entries** Name: Volker Wessels Uk Ltd Location: Metrolink House, Queens Road, Manchester, M8 0RY Classification: Railways **Status: Inactive** Positional Accuracy: Automatically positioned to the address	A18NE (N)	876	-	384963 400376
391	**Contemporary Trade Directory Entries** Name: Metrolink Location: Metrolink House, Queens Road, Manchester, M8 0RY Classification: Railways **Status: Inactive** Positional Accuracy: Automatically positioned to the address	A18NE (N)	876	-	384963 400376
391	**Contemporary Trade Directory Entries** Name: Metrolink Location: Metrolink House, Queens Road, Manchester, M8 0RY Classification: Railways **Status: Inactive** Positional Accuracy: Automatically positioned to the address	A18NE (N)	877	-	384964 400377
392	**Contemporary Trade Directory Entries** Name: Barlinda Leathergoods (Handbags & Purses) Ltd Location: 3, Bradstone Road, Manchester, M8 8WA Classification: Leather Garments & Products **Status: Inactive** Positional Accuracy: Automatically positioned to the address	A17SW (NW)	881	-	383976 400096
393	**Contemporary Trade Directory Entries** Name: Currys Pc World Location: Elizabeth Street, Manchester, M8 8BB Classification: Electrical Goods Sales, Manufacturers & Wholesalers **Status: Active** Positional Accuracy: Automatically positioned to the address	A17NE (NW)	882	-	384313 400307
394	**Contemporary Trade Directory Entries** Name: B Sternberg & Sons (Textiles) Ltd Location: Benstern House, 23-23a, Elizabeth Street, Manchester, M8 8BB Classification: Textile Manufacturing **Status: Inactive** Positional Accuracy: Automatically positioned to the address	A17NE (NW)	884	-	384189 400243
395	**Contemporary Trade Directory Entries** Name: Bec Digital Ltd Location: 47, Houldsworth Street, Manchester, M1 2ES Classification: Photocopiers **Status: Inactive** Positional Accuracy: Automatically positioned to the address	A8SE (S)	884	-	384803 398510

Map ID	Details	Quadrant Reference (Compass Direction)	Estimated Distance From Site	Contact	NGR
395	**Contemporary Trade Directory Entries** Name: R Jaffay Location: 63, Houldsworth Street, Manchester, M1 2ES Classification: Furniture Manufacturers - Home & Office **Status: Inactive** Positional Accuracy: Automatically positioned to the address	A8SE (S)	918	-	384832 398480
395	**Contemporary Trade Directory Entries** Name: A Jeffay Location: 63, Houldsworth Street, Manchester, M1 2ES Classification: Furniture Manufacturers - Home & Office **Status: Inactive** Positional Accuracy: Automatically positioned to the address	A8SE (S)	918	-	384832 398480
395	**Contemporary Trade Directory Entries** Name: Jeffay Location: 63, Houldsworth Street, Manchester, Lancashire, M1 2ES Classification: Furniture Manufacturers - Home & Office **Status: Inactive** Positional Accuracy: Automatically positioned to the address	A8SE (S)	918	-	384832 398480
396	**Contemporary Trade Directory Entries** Name: Linen Laundry Location: Unit 4, Mirabel Street, Manchester, M3 1PJ Classification: Laundries & Launderettes **Status: Inactive** Positional Accuracy: Manually positioned to the road within the address or location	A7NW (SW)	886	-	383804 398992
396	**Contemporary Trade Directory Entries** Name: Needs Electrical Location: Unit 3, Mirabel Street, Manchester, M3 1PJ Classification: Electrical Goods Sales, Manufacturers & Wholesalers **Status: Inactive** Positional Accuracy: Automatically positioned to the address	A7NW (SW)	887	-	383810 398978
396	**Contemporary Trade Directory Entries** Name: City Laundry Location: Unit 4,Mirabel St, Manchester, Lancashire, M3 1PJ Classification: Laundries & Launderettes **Status: Inactive** Positional Accuracy: Manually positioned to the road within the address or location	A7NW (SW)	907	-	383766 399018
396	**Contemporary Trade Directory Entries** Name: Gls Ceramics Location: 2a, Mirabel Street, Manchester, Lancashire, M3 1PJ Classification: Ceramic Manufacturers, Supplies & Services **Status: Inactive** Positional Accuracy: Manually positioned to the address or location	A7NW (SW)	919	-	383769 398987
397	**Contemporary Trade Directory Entries** Name: Ed Chapman Ltd Location: Union Mill, Redhill Street, Manchester, M4 5AU Classification: Textile Manufacturing **Status: Inactive** Positional Accuracy: Automatically positioned to the address	A9SW (S)	896	-	385066 398582
397	**Contemporary Trade Directory Entries** Name: Refuel Global Brands Location: Unit 12, Royal Mills, 17, Redhill Street, Manchester, M4 5BA Classification: Hats & Caps - Manufacturers **Status: Active** Positional Accuracy: Automatically positioned to the address	A8SE (S)	899	-	385027 398562
398	**Contemporary Trade Directory Entries** Name: Sabah International Leatherwear Ltd Location: 41, Broughton Street, Manchester, M8 8AN Classification: Leather Merchants & Wholesalers **Status: Inactive** Positional Accuracy: Automatically positioned to the address	A17SW (NW)	896	-	383875 400012
398	**Contemporary Trade Directory Entries** Name: M I A Fashions Location: 41, Broughton Street, Manchester, M8 8AN Classification: Clothing & Fabrics - Manufacturers **Status: Active** Positional Accuracy: Automatically positioned to the address	A17SW (NW)	896	-	383875 400012
399	**Contemporary Trade Directory Entries** Name: Sabah International Leatherwear Ltd Location: Unit 5, 53, Sherborne Street, Manchester, M8 8LE Classification: Clothing Accessory Manufacturers **Status: Active** Positional Accuracy: Automatically positioned to the address	A17SW (NW)	897	-	383862 399998

Map ID	Details	Quadrant Reference (Compass Direction)	Estimated Distance From Site	Contact	NGR
399	**Contemporary Trade Directory Entries** Name: S R Mailing Location: Unit 32, Commerce House, 54, Derby Street, Manchester, M8 8HF Classification: Packaging Materials Manufacturers & Suppliers **Status: Active** Positional Accuracy: Automatically positioned to the address	A17SW (NW)	908	-	383835 399981
399	**Contemporary Trade Directory Entries** Name: Hain Celestial Location: Unit 10, Commerce House, 54, Derby Street, Manchester, Lancashire, M8 8HF Classification: Food Products - Manufacturers **Status: Inactive** Positional Accuracy: Automatically positioned to the address	A17SW (NW)	908	-	383836 399982
399	**Contemporary Trade Directory Entries** Name: Samson Hosiery Ltd Location: Commerce House, 54, Derby Street, Manchester, M8 8HF Classification: Lingerie & Hosiery Manufacturers & Wholesalers **Status: Inactive** Positional Accuracy: Automatically positioned to the address	A17SW (NW)	908	-	383836 399982
399	**Contemporary Trade Directory Entries** Name: Wicked Nights Ltd Location: Derby St, Manchester, Lancashire, M8 8HF Classification: Lingerie & Hosiery Manufacturers & Wholesalers **Status: Inactive** Positional Accuracy: Manually positioned within the geographical locality	A17SW (NW)	908	-	383836 399982
399	**Contemporary Trade Directory Entries** Name: 2nd Chance Location: Unit 20B,Commerce House,54 Derby St, Manchester, Lancashire, M8 8HF Classification: Classic Car Specialists **Status: Inactive** Positional Accuracy: Manually positioned to the address or location	A17SW (NW)	908	-	383835 399981
399	**Contemporary Trade Directory Entries** Name: Sublime Wear Ltd Location: 43-45, Broughton Street, Manchester, M8 8AN Classification: Cycle Accessories, Manufacturers & Wholesalers **Status: Active** Positional Accuracy: Automatically positioned to the address	A17SW (NW)	916	-	383848 400011
399	**Contemporary Trade Directory Entries** Name: Indigo Apparel Ltd Location: 43, Broughton Street, Manchester, M8 8AN Classification: Clothing & Fabrics - Manufacturers **Status: Inactive** Positional Accuracy: Automatically positioned to the address	A17SW (NW)	918	-	383851 400018
399	**Contemporary Trade Directory Entries** Name: Cameo Shop Fitting Ltd Location: 47, Broughton Street, Manchester, M8 8AN Classification: Shop Fittings Manufacturers **Status: Inactive** Positional Accuracy: Automatically positioned to the address	A17SW (NW)	943	-	383825 400024
399	**Contemporary Trade Directory Entries** Name: 2 C D Designs Location: 21 Cheetwood Rd, Manchester, M8 8AQ Classification: Lingerie Manufacturers & Wholesalers **Status: Inactive** Positional Accuracy: Manually positioned to the address or location	A17SW (NW)	954	-	383812 400026
399	**Contemporary Trade Directory Entries** Name: La Vision International Ltd Location: Cheetwood Road, Manchester, M8 8AQ Classification: Children & Babywear - Manufacturers & Wholesalers **Status: Inactive** Positional Accuracy: Automatically positioned to the address	A17SW (NW)	987	-	383780 400040
399	**Contemporary Trade Directory Entries** Name: Childrenswear Wholesalers Location: 8 Cheetwood Road,Cheetham Hill, Manchester, Greater Manchester, M8 8AQ Classification: Children & Babywear - Manufacturers & Wholesalers **Status: Active** Positional Accuracy: Manually positioned within the geographical locality	A17SW (NW)	988	-	383780 400040

Map ID	Details	Quadrant Reference (Compass Direction)	Estimated Distance From Site	Contact	NGR
400	**Contemporary Trade Directory Entries** Name: A N Enterprise Location: Unit 2, Trading Centre, Sherborne Street, Manchester, M8 8LR Classification: Clothing & Fabrics - Manufacturers **Status: Inactive** Positional Accuracy: Automatically positioned to the address	A17NW (NW)	903	-	384038 400175
400	**Contemporary Trade Directory Entries** Name: Recovery Breakdown Manchester Location: Unit 1, Trading Centre, Sherborne Street, Manchester, M8 8LR Classification: Car Breakdown & Recovery Services **Status: Active** Positional Accuracy: Automatically positioned to the address	A17NW (NW)	919	-	384007 400172
400	**Contemporary Trade Directory Entries** Name: Finlays'S Foods Location: Unit 1, Trading Centre, Sherborne Street, Manchester, Lancashire, M8 8LR Classification: Food Products - Manufacturers **Status: Inactive** Positional Accuracy: Automatically positioned to the address	A17NW (NW)	919	-	384007 400172
401	**Contemporary Trade Directory Entries** Name: Roomzzz Manchester City Corn Exchange Location: Exchange Square,Hanging Ditch, Manchester, Greater Manchester, M4 3TR Classification: Commercial Cleaning Services **Status: Inactive** Positional Accuracy: Manually positioned within the geographical locality	A7SW (SW)	905	-	383972 398729
401	**Contemporary Trade Directory Entries** Name: Nexira Location: 176 Monton Road,Monton M30 9ga, Manchester, Greater Manchester, M4 3TR Classification: Food Colouring, Flavouring & Additive Manufacturers & Distributors **Status: Inactive** Positional Accuracy: Manually positioned within the geographical locality	A7SW (SW)	912	-	383957 398734
401	**Contemporary Trade Directory Entries** Name: Epos Now Location: The Corn Exchange, 37, Hanging Ditch, Manchester, M4 3TR Classification: Cash Registers & Check-Out Equipment **Status: Active** Positional Accuracy: Automatically positioned to the address	A7SW (SW)	913	-	383957 398734
402	**Contemporary Trade Directory Entries** Name: Manchester Automotive Location: 149, Great Ducie Street, Manchester, M3 1FB Classification: Car Component Manufacturers **Status: Inactive** Positional Accuracy: Automatically positioned to the address	A11SE (W)	908	-	383670 399303
402	**Contemporary Trade Directory Entries** Name: Lekha Imports Ltd Location: 149, Great Ducie Street, Manchester, Lancashire, M3 1FB Classification: Clothing & Fabrics - Manufacturers **Status: Inactive** Positional Accuracy: Manually positioned to the address or location	A11SE (W)	908	-	383670 399303
403	**Contemporary Trade Directory Entries** Name: Anexsys Location: 77 Newton Street, Manchester, Greater Manchester, M1 1EX Classification: Copying & Duplicating Services **Status: Active** Positional Accuracy: Automatically positioned to the address	A8SW (S)	912	-	384700 398469
404	**Contemporary Trade Directory Entries** Name: Apple Location: Unit 23, Upper Mall, 98, Corporation Street, Manchester, M4 3AJ Classification: Electrical Goods Sales, Manufacturers & Wholesalers **Status: Inactive** Positional Accuracy: Automatically positioned to the address	A7SE (SW)	915	-	384096 398616
405	**Contemporary Trade Directory Entries** Name: K H C Location: 7, Holborn Drive, Manchester, M8 8US Classification: Cleaning Services - Domestic **Status: Inactive** Positional Accuracy: Automatically positioned to the address	A18NW (N)	920	-	384669 400447

Map ID	Details	Quadrant Reference (Compass Direction)	Estimated Distance From Site	Contact	NGR
406	**Contemporary Trade Directory Entries** Name: Moving Fashion Ltd Location: 11, Stevenson Square, Manchester, M1 1DB Classification: Clothing & Fabrics - Manufacturers **Status: Inactive** Positional Accuracy: Automatically positioned to the address	A8SW (S)	923	-	384632 398453
406	**Contemporary Trade Directory Entries** Name: Rawagencies Ltd Location: 22, Little Lever Street, Manchester, M1 1HR Classification: Clothing & Fabrics - Manufacturers **Status: Inactive** Positional Accuracy: Automatically positioned to the address	A3NW (S)	942	-	384638 398434
406	**Contemporary Trade Directory Entries** Name: Daisy Fashions Location: 25, Hilton Street, Manchester, M1 1EL Classification: Clothing & Fabrics - Manufacturers **Status: Inactive** Positional Accuracy: Automatically positioned to the address	A3NW (S)	952	-	384646 398424
407	**Contemporary Trade Directory Entries** Name: Denver Knitwear Location: 60 Trading Estate,Sherborne Street, Manchester, Greater Manchester, M8 8LR Classification: Knitwear Manufacturers & Wholesalers **Status: Inactive** Positional Accuracy: Manually positioned within the geographical locality	A17NE (NW)	926	-	384057 400216
408	**Contemporary Trade Directory Entries** Name: Va Clean Manchester Ltd Location: 78, Pickford Street, Manchester, M4 5BT Classification: Cleaning Services - Domestic **Status: Inactive** Positional Accuracy: Automatically positioned to the address	A8SE (S)	935	-	384915 398483
408	**Contemporary Trade Directory Entries** Name: Printing.Com Location: 119, Great Ancoats Street, Manchester, M4 5AG Classification: Printers **Status: Inactive** Positional Accuracy: Automatically positioned to the address	A8SE (S)	950	-	384923 398470
409	**Contemporary Trade Directory Entries** Name: Cross Location: Sherborne St, Manchester, Lancashire, M8 8LR Classification: Clothing & Fabrics - Manufacturers **Status: Inactive** Positional Accuracy: Manually positioned to the road within the address or location	A17NW (NW)	937	-	383955 400152
410	**Contemporary Trade Directory Entries** Name: Glass Bottle Bottle Glass Location: Afflecks Arcade, 35-39, Oldham Street, Manchester, M1 1JG Classification: Glass Products - Manufacturers **Status: Inactive** Positional Accuracy: Automatically positioned to the address	A8SW (S)	945	-	384423 398448
410	**Contemporary Trade Directory Entries** Name: The Bead Shop Location: Aflex Palace, 52, Church Street, Manchester, M4 1PW Classification: Jewellery Manufacturers & Repairers **Status: Inactive** Positional Accuracy: Automatically positioned to the address	A8SW (S)	945	-	384423 398448
410	**Contemporary Trade Directory Entries** Name: Kustom Korner Location: Aflex Palace, 52, Church Street, Manchester, M4 1PW Classification: T-Shirts **Status: Active** Positional Accuracy: Automatically positioned to the address	A8SW (S)	945	-	384423 398448
410	**Contemporary Trade Directory Entries** Name: Oblong Location: Aflex Palace, 52, Church Street, Manchester, Lancashire, M4 1PW Classification: Abattoirs **Status: Inactive** Positional Accuracy: Manually positioned to the address or location	A8SW (S)	945	-	384423 398448

Map ID	Details	Quadrant Reference (Compass Direction)	Estimated Distance From Site	Contact	NGR
410	**Contemporary Trade Directory Entries** Name: Sentsations Location: Afflecks Arcade, 35-39, Oldham Street, Manchester, Lancashire, M1 1JG Classification: Perfume Suppliers **Status: Inactive** Positional Accuracy: Manually positioned to the address or location	A8SW (S)	945	-	384423 398448
410	**Contemporary Trade Directory Entries** Name: D & G Packaging Ltd Location: Afflecks Arcade 35-39, Oldham Street, Manchester, M1 1JG Classification: Paper & Cardboard Products & Packaging - Manufacturers **Status: Inactive** Positional Accuracy: Automatically positioned to the address	A3NW (S)	957	-	384429 398435
411	**Contemporary Trade Directory Entries** Name: Linen Zone Ltd Location: UNIT 1, 39, SHERBORNE STREET, MANCHESTER, M8 8LE Classification: Clothing & Fabrics - Manufacturers **Status: Active** Positional Accuracy: Automatically positioned to the address	A11NE (W)	947	-	383637 399622
411	**Contemporary Trade Directory Entries** Name: Young Sansi Location: 16, Bury New Road, Manchester, M8 8FR Classification: Children & Babywear - Manufacturers & Wholesalers **Status: Inactive** Positional Accuracy: Automatically positioned to the address	A11NE (W)	977	-	383607 399624
412	**Contemporary Trade Directory Entries** Name: Johnsons The Cleaners Location: 24, High Street, Manchester, M4 1QB Classification: Dry Cleaners **Status: Active** Positional Accuracy: Automatically positioned to the address	A7SE (SW)	958	-	384256 398483
413	**Contemporary Trade Directory Entries** Name: Anthony Gerrards Location: 48, Harrowby Drive, Manchester, M40 8LP Classification: Pest & Vermin Control **Status: Inactive** Positional Accuracy: Automatically positioned to the address	A19SE (NE)	960	-	385665 400045
413	**Contemporary Trade Directory Entries** Name: Abbey Rapid Kill Pest Control Services Location: 48, Harrowby Drive, Manchester, Lancashire, M40 8LP Classification: Pest & Vermin Control **Status: Inactive** Positional Accuracy: Automatically positioned to the address	A19SE (NE)	960	-	385665 400045
414	**Contemporary Trade Directory Entries** Name: Fast Cash 4 Scrap Cars Manchester Aeg Location: 52, Newton Street, Manchester, M1 1ED Classification: Car Breakers & Dismantlers **Status: Inactive** Positional Accuracy: Automatically positioned to the address	A3NW (S)	968	-	384689 398410
415	**Contemporary Trade Directory Entries** Name: Stairlifts Manchester Location: Studio 18,18 Hilton Street, Manchester, Greater Manchester, M1 1FR Classification: Stairlifts - Manufacturers & Installers **Status: Inactive** Positional Accuracy: Automatically positioned to the address	A3NW (S)	971	-	384620 398404
415	**Contemporary Trade Directory Entries** Name: Elert 2 Media Location: 24, Lever Street, Manchester, Lancashire, M1 1DZ Classification: Printers Textile **Status: Inactive** Positional Accuracy: Manually positioned to the address or location	A3NW (S)	979	-	384580 398397
415	**Contemporary Trade Directory Entries** Name: Alert 2 Media Location: 24, Lever Street, Manchester, Lancashire, M1 1DZ Classification: Printers **Status: Inactive** Positional Accuracy: Manually positioned to the address or location	A3NW (S)	980	-	384580 398396
415	**Contemporary Trade Directory Entries** Name: J & B Textiles Location: 14, Little Lever Street, Manchester, M1 1HR Classification: Textile Manufacturing **Status: Inactive** Positional Accuracy: Automatically positioned to the address	A3NW (S)	984	-	384607 398392

Map ID	Details	Quadrant Reference (Compass Direction)	Estimated Distance From Site	Contact	NGR
415	**Contemporary Trade Directory Entries** Name: Ax-S Global Location: 22, Lever Street, Manchester, M1 1EA Classification: Clothing & Fabrics - Manufacturers **Status: Inactive** Positional Accuracy: Automatically positioned to the address	A3NW (S)	984	-	384556 398392
415	**Contemporary Trade Directory Entries** Name: Godske Group Location: 22, Lever Street, Manchester, M1 1EA Classification: Clothing & Fabrics - Manufacturers **Status: Inactive** Positional Accuracy: Automatically positioned to the address	A3NW (S)	984	-	384556 398392
415	**Contemporary Trade Directory Entries** Name: Ax S Global Location: 22, Lever Street, Manchester, M1 1EA Classification: Clothing & Fabrics - Manufacturers **Status: Inactive** Positional Accuracy: Automatically positioned to the address	A3NW (S)	984	-	384556 398392
415	**Contemporary Trade Directory Entries** Name: Print Pug Location: Suite 3b 22 Lever Street, Manchester, Greater Manchester, M1 1EA Classification: Printers **Status: Active** Positional Accuracy: Manually positioned within the geographical locality	A3NW (S)	985	-	384556 398392
415	**Contemporary Trade Directory Entries** Name: Guy Foam Location: 10, Little Lever Street, Manchester, M1 1HR Classification: Photo & Digital Imaging Bureaus **Status: Inactive** Positional Accuracy: Automatically positioned to the address	A3NW (S)	993	-	384599 398382
415	**Contemporary Trade Directory Entries** Name: Ben Sherman Location: 47, Newton Street, Manchester, Lancashire, M1 1FT Classification: Clothing & Fabrics - Manufacturers **Status: Inactive** Positional Accuracy: Manually positioned to the address or location	A3NW (S)	999	-	384618 398376
416	**Contemporary Trade Directory Entries** Name: Tile Mart Location: 165a, Great Ducie Street, Manchester, M3 1FF Classification: Tile Manufacturers **Status: Inactive** Positional Accuracy: Automatically positioned to the address	A11NE (W)	974	-	383594 399480
416	**Contemporary Trade Directory Entries** Name: Drywall Location: 163-165 Great Ducie Street, Manchester, Greater Manchester, M3 1FF Classification: Damp & Dry Rot Control **Status: Active** Positional Accuracy: Automatically positioned to the address	A11NE (W)	980	-	383587 399466
416	**Contemporary Trade Directory Entries** Name: La Sports Location: 165, Great Ducie Street, MANCHESTER, M3 1FF Classification: Footwear Manufacturers & Wholesale **Status: Inactive** Positional Accuracy: Manually positioned to the address or location	A11NE (W)	994	-	383573 399474
417	**Contemporary Trade Directory Entries** Name: Currys Pc World Location: 93 Halle Mall, Arndale Shopping Centre, Manchester, M4 2HU Classification: Electrical Goods Sales, Manufacturers & Wholesalers **Status: Active** Positional Accuracy: Manually positioned to the address or location	A7SE (SW)	981	-	384075 398550
417	**Contemporary Trade Directory Entries** Name: High Street Meat Market Llp Location: Arndale House, Arndale Centre, Market Street, Manchester, M4 3AQ Classification: Meat Product Manufacturers & Wholesalers **Status: Active** Positional Accuracy: Automatically positioned to the address	A7SE (SW)	986	-	384058 398555
417	**Contemporary Trade Directory Entries** Name: Currys P C World Location: 93 Halle Mall,Arndales Centre, Manchester, Greater Manchester, M4 3AQ Classification: Electrical Goods Sales, Manufacturers & Wholesalers **Status: Inactive** Positional Accuracy: Automatically positioned to the address	A7SE (SW)	986	-	384058 398555

Map ID	Details	Quadrant Reference (Compass Direction)	Estimated Distance From Site	Contact	NGR
417	**Contemporary Trade Directory Entries** Name: Premier Foods Location: Arndale House, Arndale Centre, Market Street, Manchester, M4 3AQ Classification: Food Products - Manufacturers **Status: Active** Positional Accuracy: Automatically positioned to the address	A7SE (SW)	986	-	384058 398555
417	**Contemporary Trade Directory Entries** Name: Swatch Manchester Location: Unit L4 Arndale Centre, Manchester, Greater Manchester, M4 3AQ Classification: Clocks & Watches - Manufacturers & Wholesalers **Status: Active** Positional Accuracy: Manually positioned within the geographical locality	A7SE (SW)	986	-	384058 398555
417	**Contemporary Trade Directory Entries** Name: Imzi Communications Location: Arndale Centre, Manchester, Greater Manchester, M4 3AQ Classification: Mobile Phone Accessories and Car Kits **Status: Inactive** Positional Accuracy: Automatically positioned to the address	A7SE (SW)	986	-	384058 398555
417	**Contemporary Trade Directory Entries** Name: Comet Location: 19a Arndale Centre, Manchester, Lancashire, M4 2HU Classification: Electrical Goods Sales, Manufacturers & Wholesalers **Status: Inactive** Positional Accuracy: Manually positioned within the geographical locality	A7SE (SW)	987	-	384059 398554
417	**Contemporary Trade Directory Entries** Name: Currys Location: 165-166, Arndale Centre, Manchester, M4 3AB Classification: Electrical Goods Sales, Manufacturers & Wholesalers **Status: Inactive** Positional Accuracy: Automatically positioned to the address	A7SE (SW)	987	-	384059 398554
417	**Contemporary Trade Directory Entries** Name: Willie'S Location: 85, Arndale Centre, Manchester, Lancashire, M4 2HU Classification: Wallpapers & Wall Coverings **Status: Inactive** Positional Accuracy: Automatically positioned to the address	A7SE (SW)	987	-	384059 398554
417	**Contemporary Trade Directory Entries** Name: The Fast Picture Show Location: 142-143, Market Hall, Arndale Centre, Manchester, M4 2EB Classification: Photographic Processors **Status: Inactive** Positional Accuracy: Automatically positioned to the address	A7SE (SW)	987	-	384059 398554
417	**Contemporary Trade Directory Entries** Name: Home Design Store Location: 136, Arndale Centre, Manchester, Lancashire, M4 2EA Classification: Gunsmiths **Status: Inactive** Positional Accuracy: Automatically positioned to the address	A7SE (SW)	987	-	384059 398554
417	**Contemporary Trade Directory Entries** Name: Bodycare (Health & Beauty) Location: 111-112, Arndale Centre, Manchester, M4 2EA Classification: Toiletries **Status: Inactive** Positional Accuracy: Automatically positioned to the address	A7SE (SW)	987	-	384059 398554
417	**Contemporary Trade Directory Entries** Name: The Sony Centre Location: 162, Arndale Centre, Manchester, Lancashire, M4 3AB Classification: Electrical Goods Sales, Manufacturers & Wholesalers **Status: Inactive** Positional Accuracy: Automatically positioned to the address	A7SE (SW)	987	-	384059 398554
417	**Contemporary Trade Directory Entries** Name: Image Gallery Location: Arndale House, Arndale Centre, Manchester, Lancashire, M4 3AQ Classification: Photo & Digital Imaging Bureaus **Status: Inactive** Positional Accuracy: Manually positioned to the address or location	A7SE (SW)	987	-	384059 398554
417	**Contemporary Trade Directory Entries** Name: The Perfume Shop Location: Unit L2 Manchester Arndale, Manchester, Greater Manchester, M4 1AZ Classification: Perfume Suppliers **Status: Active** Positional Accuracy: Manually positioned to the address or location	A7SE (SW)	990	-	384089 398531

Map ID	Details	Quadrant Reference (Compass Direction)	Estimated Distance From Site	Contact	NGR
418	**Contemporary Trade Directory Entries** Name: Go North West Location: QUEENS ROAD DEPOT, QUEENS ROAD, MANCHESTER, M8 8UT Classification: Bus & Coach Operators & Stations **Status: Active** Positional Accuracy: Automatically positioned to the address	A23SW (N)	982	-	384597 400502
419	**Contemporary Trade Directory Entries** Name: Aviator 75 Location: 7 Premier Road, Manchester, M8 8HH Classification: Clothing & Fabrics - Manufacturers **Status: Active** Positional Accuracy: Automatically positioned to the address	A16SE (NW)	983	-	383698 399902
420	**Contemporary Trade Directory Entries** Name: Medusa 19 Ltd Location: 2nd Floor, Manchester, Greater Manchester, M1 1EZ Classification: Chemicals - Distributors & Wholesalers **Status: Inactive** Positional Accuracy: Manually positioned to the road within the address or location	A3NW (S)	996	-	384524 398383
420	**Contemporary Trade Directory Entries** Name: K O Sports Location: Apartment 104, Chatsworth House, 19, Lever Street, Manchester, M1 1BY Classification: Sports Equipment Manufacturers & Distributors **Status: Inactive** Positional Accuracy: Automatically positioned to the address	A3NW (S)	1000	-	384491 398382
420	**Contemporary Trade Directory Entries** Name: Scrap Car Now Today Cash Manchester Town Location: Chatsworth House, 19, Lever Street, Manchester, M1 1AN Classification: Car Breakers & Dismantlers **Status: Inactive** Positional Accuracy: Automatically positioned to the address	A3NW (S)	1000	-	384492 398382
421	**Fuel Station Entries** Name: Rochdale Road Service Station Location: 95-109, Rochdale Road , , Manchester, Greater Manchester, M4 4HZ Brand: Obsolete Premises Type: Not Applicable **Status: Obsolete** Positional Accuracy: Located by supplier to within 100m	A13SE (S)	270	-	384740 399125
422	**Fuel Station Entries** Name: Smithfield Service Station Location: 12, Rochdale Road Bendix Street, Collyhurst , Manchester, Greater Manchester, M24 6DP Brand: Unbranded Premises Type: Not Applicable **Status: Obsolete** Positional Accuracy: Automatically positioned to the address	A8NW (S)	401	-	384592 398975
423	**Fuel Station Entries** Name: Redbank Service Station Location: 58-76, Cheetham Hill Road , , Manchester, Greater Manchester, M4 4EX Brand: Texaco Premises Type: Petrol Station **Status: Open** Positional Accuracy: Manually positioned to the address or location	A12SE (W)	445	-	384127 399377
424	**Fuel Station Entries** Name: Cheetham Hill Service Station Location: 37-41, Cheetham Hill Road , , Manchester, Greater Manchester, M4 4FT Brand: Obsolete Premises Type: Not Applicable **Status: Obsolete** Positional Accuracy: Automatically positioned to the address	A12SE (W)	487	-	384081 399412
425	**Fuel Station Entries** Name: Cheetham Hill Filling Station Location: 111, Cheetham Hill Road , , Manchester, Greater Manchester, M8 8PY Brand: Obsolete Premises Type: Not Applicable **Status: Obsolete** Positional Accuracy: Automatically positioned to the address	A12NE (NW)	495	-	384182 399753
426	**Fuel Station Entries** Name: Kennings Ltd Location: Cheetham Hill Road , , Manchester, Greater Manchester, M8 8LW Brand: Unbranded Premises Type: Not Applicable **Status: Obsolete** Positional Accuracy: Automatically positioned to the address	A17SE (NW)	624	-	384351 400036

Map ID	Details	Quadrant Reference (Compass Direction)	Estimated Distance From Site	Contact	NGR
427	**Fuel Station Entries** Name: Impact Services Ltd Location: 271, Oldham Road , Miles Platting , Manchester, Greater Manchester, M40 7PS Brand: Obsolete Premises Type: Not Applicable **Status: Obsolete** Positional Accuracy: Manually positioned to the address or location	A14NE (E)	715	-	385587 399568
428	**Fuel Station Entries** Name: Blossom Motor Company Location: 27, Gun Street , Ancoats , Manchester, Greater Manchester, M4 5DN Brand: OBSOLETE Premises Type: Not Applicable **Status: Obsolete** Positional Accuracy: Approximate location provided by supplier	A8SW (S)	781	-	384700 398600
429	**Fuel Station Entries** Name: Former Garage Location: Queens Road , Smedley , Manchester, Greater Manchester, M Brand: OBSOLETE Premises Type: Not Applicable **Status: Obsolete** Positional Accuracy: Manually positioned to the address or location	A23SE (N)	985	-	384821 400510
430	**Points of Interest - Commercial Services** Name: Scrap Yard Location: M8 Category: Recycling Services Class Code: Scrap Metal Merchants Positional Accuracy: Positioned to address or location	A13NW (W)	71	9	384508 399482
430	**Points of Interest - Commercial Services** Name: Scrap Yard Location: Not Supplied Category: Recycling Services Class Code: Scrap Metal Merchants Positional Accuracy: Positioned to an adjacent address or location	A13NW (W)	87	9	384490 399483
430	**Points of Interest - Commercial Services** Name: Scrap Yard Location: M4 Category: Recycling Services Class Code: Scrap Metal Merchants Positional Accuracy: Positioned to an adjacent address or location	A13NW (W)	93	9	384483 399483
430	**Points of Interest - Commercial Services** Name: Tym Ltd Location: 4 Hargreaves Street, Manchester, M4 4EJ Category: Recycling Services Class Code: Scrap Metal Merchants Positional Accuracy: Positioned to address or location	A13SW (W)	102	9	384469 399415
430	**Points of Interest - Commercial Services** Name: T Y M Ltd Location: 4 Hargreaves Street, Manchester, M4 4EJ Category: Recycling Services Class Code: Scrap Metal Merchants Positional Accuracy: Positioned to address or location	A13SW (W)	102	9	384469 399415
431	**Points of Interest - Commercial Services** Name: Church Lane Garage Location: 39 Bromley Street, Manchester, M4 4JS Category: Repair and Servicing Class Code: Vehicle Repair, Testing and Servicing Positional Accuracy: Positioned to address or location	A13SW (SW)	113	9	384521 399301
431	**Points of Interest - Commercial Services** Name: T & G Motors Ltd Location: 38 Gould Street, Manchester, M4 Category: Repair and Servicing Class Code: Vehicle Repair, Testing and Servicing Positional Accuracy: Positioned to address or location	A13SW (SW)	121	9	384516 399295
431	**Points of Interest - Commercial Services** Name: M J T Motors Location: 79 Gould Street, Manchester, M4 4DL Category: Repair and Servicing Class Code: Vehicle Repair, Testing and Servicing Positional Accuracy: Positioned to address or location	A13SW (SW)	136	9	384516 399274

Map ID	Details	Quadrant Reference (Compass Direction)	Estimated Distance From Site	Contact	NGR
431	**Points of Interest - Commercial Services** Name: M J T Motors Location: 79, Gould Street, City Centre, Manchester, Greater Manchester, M4 4DL Category: Repair and Servicing Class Code: Vehicle Repair, Testing and Servicing Positional Accuracy: Positioned to address or location	A13SW (SW)	164	9	384486 399264
431	**Points of Interest - Commercial Services** Name: M J T Motors Location: Irk Street, Manchester, M4 4JT Category: Repair and Servicing Class Code: Vehicle Repair, Testing and Servicing Positional Accuracy: Positioned to address or location	A13SW (SW)	165	9	384485 399263
432	**Points of Interest - Commercial Services** Name: The Great British Car Wash Location: 121 Dantzic St, Manchester, Lancashire, M4 4DW Category: Personal, Consumer and other Services Class Code: Vehicle Cleaning Services Positional Accuracy: Positioned to address or location	A13SW (SW)	173	9	384438 399320
432	**Points of Interest - Commercial Services** Name: Smart Claims Location: 121 Dantzic St, Manchester, Lancashire, M4 4DW Category: Personal, Consumer and other Services Class Code: Vehicle Cleaning Services Positional Accuracy: Positioned to address or location	A13SW (SW)	173	9	384438 399320
433	**Points of Interest - Commercial Services** Name: Car Wash Location: 125-133 Rochdale Road, Manchester, M4 4HZ Category: Personal, Consumer and other Services Class Code: Vehicle Cleaning Services Positional Accuracy: Positioned to address or location	A13SE (SE)	187	9	384832 399255
433	**Points of Interest - Commercial Services** Name: Great American Car Wash Location: 1 Back St. Georges Road, Manchester, M4 4JD Category: Personal, Consumer and other Services Class Code: Vehicle Cleaning Services Positional Accuracy: Positioned to address or location	A13SE (SE)	208	9	384836 399233
434	**Points of Interest - Commercial Services** Name: United Location: 25b Honey Street, Manchester, M8 8RG Category: Repair and Servicing Class Code: Vehicle Repair, Testing and Servicing Positional Accuracy: Positioned to address or location	A13NW (NW)	219	9	384534 399674
434	**Points of Interest - Commercial Services** Name: Aa Autos Location: 29 Honey St, Manchester, Lancashire, M8 8RG Category: Repair and Servicing Class Code: Vehicle Repair, Testing and Servicing Positional Accuracy: Positioned to address or location	A13NW (NW)	219	9	384558 399688
434	**Points of Interest - Commercial Services** Name: United Garage Location: 25b Honey Street, Manchester, M8 8RG Category: Repair and Servicing Class Code: Vehicle Repair, Testing and Servicing Positional Accuracy: Positioned to address or location	A13NW (NW)	219	9	384534 399674
434	**Points of Interest - Commercial Services** Name: J D Robinson Ironwork Location: 25a Honey Street, Manchester, M8 8RG Category: Construction Services Class Code: Metalworkers Including Blacksmiths Positional Accuracy: Positioned to address or location	A13NW (NW)	225	9	384533 399681
434	**Points of Interest - Commercial Services** Name: Quick Start Location: Unit 5, Collingham Street, Manchester, M8 8RQ Category: Repair and Servicing Class Code: Vehicle Repair, Testing and Servicing Positional Accuracy: Positioned to address or location	A13NW (NW)	239	9	384520 399690
434	**Points of Interest - Commercial Services** Name: Quick Start Garage Location: Unit 5, Collingham Street, Manchester, M8 8RQ Category: Repair and Servicing Class Code: Vehicle Repair, Testing and Servicing Positional Accuracy: Positioned to address or location	A13NW (NW)	239	9	384520 399690

Map ID	Details	Quadrant Reference (Compass Direction)	Estimated Distance From Site	Contact	NGR
434	**Points of Interest - Commercial Services** Name: D Best Car Commerical Garage Location: Unit 4, Collingham Street, Manchester, M8 8RQ Category: Repair and Servicing Class Code: Vehicle Repair, Testing and Servicing Positional Accuracy: Positioned to address or location	A13NW (NW)	241	9	384506 399684
434	**Points of Interest - Commercial Services** Name: Robinson Motors Ltd Location: Unit 4, Collingham Street, Manchester, M8 8RQ Category: Repair and Servicing Class Code: Vehicle Repair, Testing and Servicing Positional Accuracy: Positioned to address or location	A13NW (NW)	241	9	384505 399684
434	**Points of Interest - Commercial Services** Name: Z Cars Auto Services Location: Unit 3, Collingham Street, Manchester, M8 8RQ Category: Repair and Servicing Class Code: Vehicle Repair, Testing and Servicing Positional Accuracy: Positioned to address or location	A13NW (NW)	243	9	384492 399679
435	**Points of Interest - Commercial Services** Name: Northern Auto Ltd Location: 117-119 Rochdale Road, Manchester, M4 4HZ Category: Repair and Servicing Class Code: Vehicle Repair, Testing and Servicing Positional Accuracy: Positioned to address or location	A13SE (S)	220	9	384787 399199
435	**Points of Interest - Commercial Services** Name: The Great American Car Wash Location: 1 Back St. Georges Road, Manchester, M4 4JD Category: Personal, Consumer and other Services Class Code: Vehicle Cleaning Services Positional Accuracy: Positioned to address or location	A13SE (S)	232	9	384756 399172
435	**Points of Interest - Commercial Services** Name: Smart Remaps Location: Unit 2 Trading Estate, Sudell Street, Manchester, M4 4JQ Category: Repair and Servicing Class Code: Vehicle Repair, Testing and Servicing Positional Accuracy: Positioned to address or location	A13SE (S)	259	9	384824 399171
435	**Points of Interest - Commercial Services** Name: Perfect Auto Repairs Location: 87 Rochdale Road, Manchester, M4 4HY Category: Repair and Servicing Class Code: Vehicle Repair, Testing and Servicing Positional Accuracy: Positioned to address or location	A13SW (S)	271	9	384711 399116
436	**Points of Interest - Commercial Services** Name: Transporter Location: 5 Roger Street, Manchester, M4 4EN Category: Repair and Servicing Class Code: Vehicle Repair, Testing and Servicing Positional Accuracy: Positioned to address or location	A12SE (W)	223	9	384347 399407
437	**Points of Interest - Commercial Services** Name: Eagle Eye Motor Ltd Location: 7 St. Thomas Place, Manchester, M8 8TP Category: Repair and Servicing Class Code: Vehicle Repair, Testing and Servicing Positional Accuracy: Positioned to address or location	A12NE (NW)	279	9	384382 399652
438	**Points of Interest - Commercial Services** Name: Z Cars Auto Services Location: Unit 3, Collingham Street, Manchester, M8 8RQ Category: Repair and Servicing Class Code: Vehicle Repair, Testing and Servicing Positional Accuracy: Positioned to address or location	A18SW (N)	296	9	384636 399809
438	**Points of Interest - Commercial Services** Name: Autocraft Location: Collingham Street, Manchester, M8 8RQ Category: Repair and Servicing Class Code: Vehicle Repair, Testing and Servicing Positional Accuracy: Positioned to address or location	A18SW (N)	299	9	384605 399800
439	**Points of Interest - Commercial Services** Name: Express Motor Services Location: 7-9 Stanley Street, Manchester, M8 8GQ Category: Repair and Servicing Class Code: Vehicle Repair, Testing and Servicing Positional Accuracy: Positioned to address or location	A12NE (W)	301	9	384291 399561

Map ID	Details	Quadrant Reference (Compass Direction)	Estimated Distance From Site	Contact	NGR
439	**Points of Interest - Commercial Services** Name: Express Car Valeting Location: 7-9 Stanley Street, Manchester, M8 8GQ Category: Personal, Consumer and other Services Class Code: Vehicle Cleaning Services Positional Accuracy: Positioned to address or location	A12NE (W)	301	9	384291 399561
439	**Points of Interest - Commercial Services** Name: Express Motor Services Location: 7-9 Stanley Street, Manchester, M8 8GQ Category: Repair and Servicing Class Code: Vehicle Repair, Testing and Servicing Positional Accuracy: Positioned to address or location	A12NE (W)	301	9	384291 399561
439	**Points of Interest - Commercial Services** Name: S N K Apparel Ltd Location: Mirage House 25-27, St. Chads Street, Manchester, M8 8QA Category: Transport, Storage and Delivery Class Code: Distribution and Haulage Positional Accuracy: Positioned to address or location	A12NE (W)	330	9	384243 399505
440	**Points of Interest - Commercial Services** Name: Valet Parking Location: 23 New Mount Street, Manchester, M4 4DE Category: Personal, Consumer and other Services Class Code: Vehicle Cleaning Services Positional Accuracy: Positioned to address or location	A8NW (SW)	321	9	384471 399084
441	**Points of Interest - Commercial Services** Name: Iqra Ltd Location: Hytech Industrial Park, Peel La, Manchester, Lancashire, M8 8RJ Category: Transport, Storage and Delivery Class Code: Distribution and Haulage Positional Accuracy: Positioned to address or location	A13NW (NW)	327	9	384479 399768
442	**Points of Interest - Commercial Services** Name: Carriages Location: Arch 5, Corporation Street, Manchester, M4 4DG Category: Repair and Servicing Class Code: Vehicle Repair, Testing and Servicing Positional Accuracy: Positioned to address or location	A12SE (SW)	353	9	384301 399198
442	**Points of Interest - Commercial Services** Name: Carriages Location: Arch 5, Corporation Street, Manchester, M4 4DG Category: Repair and Servicing Class Code: Vehicle Repair, Testing and Servicing Positional Accuracy: Positioned to address or location	A12SE (SW)	361	9	384294 399194
443	**Points of Interest - Commercial Services** Name: Shipping Xperts Ltd Location: 116-118 Cheetham Hill Road, Manchester, M4 4FG Category: Transport, Storage and Delivery Class Code: Distribution and Haulage Positional Accuracy: Positioned to address or location	A12NE (W)	404	9	384191 399592
444	**Points of Interest - Commercial Services** Name: Redbank Service Station Location: 58 Cheetham Hill Road, Manchester, M4 4EX Category: Personal, Consumer and other Services Class Code: Vehicle Cleaning Services Positional Accuracy: Positioned to address or location	A12SE (W)	445	9	384127 399377
444	**Points of Interest - Commercial Services** Name: Car Wash Location: 58 Cheetham Hill Road, Manchester, M4 4EX Category: Personal, Consumer and other Services Class Code: Vehicle Cleaning Services Positional Accuracy: Positioned to address or location	A12SE (W)	445	9	384127 399377
444	**Points of Interest - Commercial Services** Name: Wash & Shine Location: 33-41 Cheetham Hill Road, Manchester, M4 4FT Category: Personal, Consumer and other Services Class Code: Vehicle Cleaning Services Positional Accuracy: Positioned to address or location	A12SE (W)	487	9	384081 399412
445	**Points of Interest - Commercial Services** Name: Philino Culture Ltd Location: 32 Lord Street, Manchester, M3 1HF Category: Recycling Services Class Code: Recycling, Reclamation and Disposal Positional Accuracy: Positioned to address or location	A12NE (W)	473	9	384097 399492

Map ID	Details	Quadrant Reference (Compass Direction)	Estimated Distance From Site	Contact	NGR
446	**Points of Interest - Commercial Services** Name: Big Benz Location: 111 Cheetham Hill Road, Manchester, M8 8PY Category: Personal, Consumer and other Services Class Code: Vehicle Cleaning Services Positional Accuracy: Positioned to address or location	A12NE (NW)	495	9	384182 399753
447	**Points of Interest - Commercial Services** Name: North Street M O T's Ltd Location: 59-63 North Street, Manchester, M8 8RE Category: Repair and Servicing Class Code: Vehicle Repair, Testing and Servicing Positional Accuracy: Positioned to address or location	A18SW (NW)	507	9	384388 399923
447	**Points of Interest - Commercial Services** Name: North Street MOT Ltd Location: 59-63 North Street, Manchester, M8 8RE Category: Repair and Servicing Class Code: Vehicle Repair, Testing and Servicing Positional Accuracy: Positioned to address or location	A17SE (NW)	513	9	384383 399927
448	**Points of Interest - Commercial Services** Name: Two Distribution Location: 28 Mason Street, Manchester, M4 5EY Category: Transport, Storage and Delivery Class Code: Distribution and Haulage Positional Accuracy: Positioned to address or location	A8NW (S)	512	9	384625 398864
448	**Points of Interest - Commercial Services** Name: A & E Autos Services Location: 15 Cable Street, Manchester, M4 5EG Category: Repair and Servicing Class Code: Vehicle Repair, Testing and Servicing Positional Accuracy: Positioned to address or location	A8NW (S)	570	9	384580 398806
448	**Points of Interest - Commercial Services** Name: E & A Auto Services Location: 15 Cable Street, Manchester, M4 5EG Category: Repair and Servicing Class Code: Vehicle Repair, Testing and Servicing Positional Accuracy: Positioned to address or location	A8NW (S)	570	9	384580 398806
449	**Points of Interest - Commercial Services** Name: S G Transport & Plant Hire Ltd Location: 240-248 Collyhurst Road, Manchester, M40 7RQ Category: Transport, Storage and Delivery Class Code: Distribution and Haulage Positional Accuracy: Positioned to address or location	A18SE (NE)	517	9	385058 399982
449	**Points of Interest - Commercial Services** Name: M C D M O T & Garage Services Location: 240-248 Collyhurst Road, Manchester, M40 7RQ Category: Repair and Servicing Class Code: Vehicle Repair, Testing and Servicing Positional Accuracy: Positioned to address or location	A18SE (NE)	518	9	385057 399983
449	**Points of Interest - Commercial Services** Name: Alpha Motor Engineering Location: 240-248 Collyhurst Road, Manchester, M40 7RQ Category: Repair and Servicing Class Code: Vehicle Repair, Testing and Servicing Positional Accuracy: Positioned to address or location	A18SE (NE)	518	9	385058 399983
450	**Points of Interest - Commercial Services** Name: Unique Tyres & MOT Centre Ltd Location: 151-153 Cheetham Hill Road, Manchester, M8 8LY Category: Repair and Servicing Class Code: Vehicle Repair, Testing and Servicing Positional Accuracy: Positioned to address or location	A17SE (NW)	549	9	384217 399867

Map ID	Details	Quadrant Reference (Compass Direction)	Estimated Distance From Site	Contact	NGR
450	**Points of Interest - Commercial Services** Name: Lunex Ltd Location: 151-153 Cheetham Hill Road, Manchester, M8 8LY Category: Transport, Storage and Delivery Class Code: Distribution and Haulage Positional Accuracy: Positioned to address or location	A17SE (NW)	549	9	384217 399867
451	**Points of Interest - Commercial Services** Name: B & C Motorcycles Location: 198-200 Oldham Road, Manchester, M4 6BQ Category: Repair and Servicing Class Code: Vehicle Repair, Testing and Servicing Positional Accuracy: Positioned to address or location	A9NW (SE)	570	9	385162 399006
452	**Points of Interest - Commercial Services** Name: Compass Development UK Ltd Location: 64 Oldham Road, Manchester, M4 5EE Category: Transport, Storage and Delivery Class Code: Distribution and Haulage Positional Accuracy: Positioned to address or location	A8NE (S)	597	9	384836 398812
453	**Points of Interest - Commercial Services** Name: Super Five Auto Care Location: 9-11 Park Street, Manchester, M3 1EU Category: Repair and Servicing Class Code: Vehicle Repair, Testing and Servicing Positional Accuracy: Positioned to address or location	A12SW (W)	607	9	383984 399273
453	**Points of Interest - Commercial Services** Name: Super Five Auto Care Location: 9-11 Park Street, Manchester, M3 1EU Category: Repair and Servicing Class Code: Vehicle Repair, Testing and Servicing Positional Accuracy: Positioned to address or location	A12SW (W)	607	9	383984 399273
453	**Points of Interest - Commercial Services** Name: Arena Autos Location: 29 Park Street, Manchester, M3 1EU Category: Repair and Servicing Class Code: Vehicle Repair, Testing and Servicing Positional Accuracy: Positioned to address or location	A12SW (W)	676	9	383907 399296
454	**Points of Interest - Commercial Services** Name: T Brown & Son Location: Primrose Street, Off Bengal Street, Manchester, M4 6AG Category: Repair and Servicing Class Code: Vehicle Repair, Testing and Servicing Positional Accuracy: Positioned to address or location	A8NE (SE)	621	9	384999 398853
454	**Points of Interest - Commercial Services** Name: Badger Car Repairs Location: Primrose, Street, Manchester, M4 6AG Category: Repair and Servicing Class Code: Vehicle Repair, Testing and Servicing Positional Accuracy: Positioned to address or location	A8NE (SE)	622	9	384999 398851
454	**Points of Interest - Commercial Services** Name: 151 Products Ltd Location: 39 Bengal Street, Manchester, M4 6AF Category: Transport, Storage and Delivery Class Code: Distribution and Haulage Positional Accuracy: Positioned to address or location	A8NE (SE)	685	9	385015 398790
455	**Points of Interest - Commercial Services** Name: Wash & Go Car Wash Location: 210 Cheetham Hill Road, Manchester, M8 8LW Category: Personal, Consumer and other Services Class Code: Vehicle Cleaning Services Positional Accuracy: Positioned to address or location	A17SE (NW)	623	9	384352 400036
455	**Points of Interest - Commercial Services** Name: Wash & Glow Location: 210 Cheetham Hill Road, Manchester, M8 8LW Category: Personal, Consumer and other Services Class Code: Vehicle Cleaning Services Positional Accuracy: Positioned to address or location	A17SE (NW)	624	9	384351 400036
456	**Points of Interest - Commercial Services** Name: Bulldog Metals Ltd Location: 245 Oldham Road, Manchester, M40 7PT Category: Recycling Services Class Code: Scrap Metal Merchants Positional Accuracy: Positioned to address or location	A14NE (E)	628	9	385504 399484

Map ID	Details	Quadrant Reference (Compass Direction)	Estimated Distance From Site	Contact	NGR
456	**Points of Interest - Commercial Services** Name: Phoenix Location: 245 Oldham Road, Manchester, M40 7PT Category: Repair and Servicing Class Code: Vehicle Repair, Testing and Servicing Positional Accuracy: Positioned to address or location	A14NE (E)	629	9	385505 399484
456	**Points of Interest - Commercial Services** Name: Alcan Aluminium Can Recycling Location: 245 Oldham Road, Manchester, M40 7PT Category: Recycling Services Class Code: Scrap Metal Merchants Positional Accuracy: Positioned to address or location	A14NE (E)	629	9	385505 399484
456	**Points of Interest - Commercial Services** Name: New Road Service Station Location: New Allen Street, Manchester, M40 7UR Category: Repair and Servicing Class Code: Vehicle Repair, Testing and Servicing Positional Accuracy: Positioned to address or location	A14NE (E)	632	9	385507 399476
456	**Points of Interest - Commercial Services** Name: Phoenix Location: At the Rear of 253 Oldham Road, New Allen Street, Manchester, M40 7UR Category: Repair and Servicing Class Code: Vehicle Repair, Testing and Servicing Positional Accuracy: Positioned to address or location	A14NE (E)	655	9	385530 399467
456	**Points of Interest - Commercial Services** Name: Greenbrow Motors Location: 15-17 Birt Street, Manchester, M40 7UP Category: Repair and Servicing Class Code: Vehicle Repair, Testing and Servicing Positional Accuracy: Positioned to address or location	A14NE (E)	673	9	385548 399534
456	**Points of Interest - Commercial Services** Name: Black Cab Centre Ltd Location: 17-21 Birt Street, Manchester, M40 7UP Category: Repair and Servicing Class Code: Vehicle Repair, Testing and Servicing Positional Accuracy: Positioned to address or location	A14NE (E)	673	9	385548 399534
456	**Points of Interest - Commercial Services** Name: Blacklock Garage Location: 15-17 Birt Street, Manchester, M40 7UP Category: Repair and Servicing Class Code: Vehicle Repair, Testing and Servicing Positional Accuracy: Positioned to address or location	A14NE (E)	673	9	385548 399534
456	**Points of Interest - Commercial Services** Name: Blacklock Garage Location: 15-17 Birt Street, Manchester, M40 7UP Category: Repair and Servicing Class Code: Vehicle Repair, Testing and Servicing Positional Accuracy: Positioned to address or location	A14NE (E)	673	9	385548 399534
457	**Points of Interest - Commercial Services** Name: Zumm Cargo Location: Unit 3 30-32, Knowsley Street, Manchester, M8 8HQ Category: Transport, Storage and Delivery Class Code: Distribution and Haulage Positional Accuracy: Positioned to address or location	A12NW (W)	635	9	384006 399740
458	**Points of Interest - Commercial Services** Name: H N Tyres Location: 342 Oldham Road, Manchester, M40 7NS Category: Repair and Servicing Class Code: Vehicle Repair, Testing and Servicing Positional Accuracy: Positioned to address or location	A14SE (E)	637	9	385483 399306
459	**Points of Interest - Commercial Services** Name: 247 Locksmiths Location: 82 Silk Street, Manchester, M4 6BJ Category: Repair and Servicing Class Code: Vehicle Repair, Testing and Servicing Positional Accuracy: Positioned to address or location	A9NW (SE)	639	9	385067 398869
460	**Points of Interest - Commercial Services** Name: Marco Services Ltd Location: 16 Robert Street, Manchester, M3 1EY Category: Transport, Storage and Delivery Class Code: Distribution and Haulage Positional Accuracy: Positioned to address or location	A12SW (W)	647	9	383921 399398

Map ID	Details	Quadrant Reference (Compass Direction)	Estimated Distance From Site	Contact	NGR
461	**Points of Interest - Commercial Services** Name: Marco Services Ltd Location: 15-17 Swan Street, Manchester, M4 5JJ Category: Transport, Storage and Delivery Class Code: Distribution and Haulage Positional Accuracy: Positioned to address or location	A8SW (S)	664	9	384587 398711
461	**Points of Interest - Commercial Services** Name: New Beach Retail Ltd Location: 75 Tib Street, Manchester, M4 1LS Category: Transport, Storage and Delivery Class Code: Distribution and Haulage Positional Accuracy: Positioned to address or location	A8SW (S)	678	9	384600 398697
462	**Points of Interest - Commercial Services** Name: E & C Motor Services Location: Woolley Street, Manchester, M8 8WE Category: Repair and Servicing Class Code: Vehicle Repair, Testing and Servicing Positional Accuracy: Positioned to address or location	A17SW (NW)	679	9	384032 399861
463	**Points of Interest - Commercial Services** Name: 151 Products Location: Globe House 34, Southall Street, Manchester, M3 1LG Category: Transport, Storage and Delivery Class Code: Distribution and Haulage Positional Accuracy: Positioned to address or location	A12NW (W)	707	9	383868 399547
464	**Points of Interest - Commercial Services** Name: Manchester Car Refurbishment Centre Ltd Location: Cheviot Street, Manchester, M3 1LW Category: Repair and Servicing Class Code: Vehicle Repair, Testing and Servicing Positional Accuracy: Positioned to address or location	A12SW (W)	746	9	383821 399444
464	**Points of Interest - Commercial Services** Name: Temple of Vendora Location: 55 Julia Street, Manchester, M3 1LN Category: Transport, Storage and Delivery Class Code: Distribution and Haulage Positional Accuracy: Positioned to address or location	A12SW (W)	750	9	383817 399427
465	**Points of Interest - Commercial Services** Name: 2030 M O T Station Location: Raynes Way, Broughton Street, Manchester, M8 8NN Category: Repair and Servicing Class Code: Vehicle Repair, Testing and Servicing Positional Accuracy: Positioned to address or location	A17SE (NW)	747	9	384059 399991
466	**Points of Interest - Commercial Services** Name: Blossom Motor Co Location: 27 Gun Street, Manchester, M4 5DN Category: Repair and Servicing Class Code: Vehicle Repair, Testing and Servicing Positional Accuracy: Positioned to address or location	A8SE (S)	766	9	384804 398630
466	**Points of Interest - Commercial Services** Name: Blossom Motor Co Location: 27 Gun Street, Manchester, M4 5DN Category: Repair and Servicing Class Code: Vehicle Repair, Testing and Servicing Positional Accuracy: Positioned to address or location	A8SE (S)	766	9	384804 398630
467	**Points of Interest - Commercial Services** Name: Branco Logistics Ltd Location: 55 Derby Street, Manchester, M8 8HW Category: Transport, Storage and Delivery Class Code: Distribution and Haulage Positional Accuracy: Positioned to address or location	A17SW (NW)	776	9	383898 399837
467	**Points of Interest - Commercial Services** Name: E & C Motors Location: Unit 22 Commerce House 52-54, Derby Street, Manchester, M8 8HF Category: Repair and Servicing Class Code: Vehicle Repair, Testing and Servicing Positional Accuracy: Positioned to address or location	A17SW (NW)	797	9	383909 399893
468	**Points of Interest - Commercial Services** Name: Bill Howarth Location: 109 Jersey Street, Manchester, M4 6JG Category: Recycling Services Class Code: Scrap Metal Merchants Positional Accuracy: Positioned to address or location	A9SW (SE)	797	9	385193 398763

Map ID	Details	Quadrant Reference (Compass Direction)	Estimated Distance From Site	Contact	NGR
469	**Points of Interest - Commercial Services** Name: Food & Booze UK Ltd Location: 22 Briddon Street, Manchester, M3 1LS Category: Transport, Storage and Delivery Class Code: Distribution and Haulage Positional Accuracy: Positioned to address or location	A12SW (W)	825	9	383744 399389
470	**Points of Interest - Commercial Services** Name: The Audience Agency Location: 46-50 Oldham Street, Manchester, M4 1LE Category: Transport, Storage and Delivery Class Code: Distribution and Haulage Positional Accuracy: Positioned to address or location	A8SW (S)	826	9	384569 398551
470	**Points of Interest - Commercial Services** Name: Matrix Transport Location: Hilton Street, Manchester, M1 1JF Category: Transport, Storage and Delivery Class Code: Distribution and Haulage Positional Accuracy: Positioned to address or location	A8SW (S)	896	9	384529 398483
471	**Points of Interest - Commercial Services** Name: Gafa Motors Location: 305-311 Oldham Road, Manchester, M40 7PS Category: Repair and Servicing Class Code: Vehicle Repair, Testing and Servicing Positional Accuracy: Positioned to address or location	A14NE (E)	829	9	385681 399697
471	**Points of Interest - Commercial Services** Name: Almedina Motors Location: 305-311 Oldham Road, Manchester, M40 7PS Category: Repair and Servicing Class Code: Vehicle Repair, Testing and Servicing Positional Accuracy: Positioned to address or location	A14NE (E)	829	9	385681 399697
471	**Points of Interest - Commercial Services** Name: Almedinah Motors Location: 313-317 Oldham Road, Manchester, M40 7PS Category: Repair and Servicing Class Code: Vehicle Repair, Testing and Servicing Positional Accuracy: Positioned to address or location	A14NE (E)	838	9	385688 399703
472	**Points of Interest - Commercial Services** Name: Car Breakers Yard Location: M8 Category: Recycling Services Class Code: Scrap Metal Merchants Positional Accuracy: Positioned to address or location	A17NE (NW)	839	9	384140 400165
473	**Points of Interest - Commercial Services** Name: M C D M O T & Garage Services Location: Unit 12 Commerce House, 54 Derby Street, Manchester, M8 8HF Category: Repair and Servicing Class Code: Vehicle Repair, Testing and Servicing Positional Accuracy: Positioned to address or location	A17SW (NW)	908	9	383835 399981
474	**Points of Interest - Commercial Services** Name: 2 Squared Agency Location: Unit 4 Royal Mills 17, Redhill Street, Manchester, M4 5BA Category: Transport, Storage and Delivery Class Code: Distribution and Haulage Positional Accuracy: Positioned to address or location	A8SE (S)	916	9	384993 398530
475	**Points of Interest - Commercial Services** Name: 1a A Abbey Rapid Kill Pest Control Services Location: 48 Harrowby Drive, Manchester, M40 8LP Category: Contract Services Class Code: Pest and Vermin Control Positional Accuracy: Positioned to address or location	A19SE (NE)	960	9	385665 400045
476	**Points of Interest - Commercial Services** Name: Marco Location: 68-68a, Port Street, Manchester, M1 2EG Category: Repair and Servicing Class Code: Vehicle Repair, Testing and Servicing Positional Accuracy: Positioned to address or location	A3NE (S)	982	9	384787 398408
477	**Points of Interest - Manufacturing and Production** Name: Works Location: Not Supplied Category: Industrial Features Class Code: Unspecified Works Or Factories Positional Accuracy: Positioned to an adjacent address or location	A13NE (E)	0	9	384843 399497

Map ID	Details	Quadrant Reference (Compass Direction)	Estimated Distance From Site	Contact	NGR
477	**Points of Interest - Manufacturing and Production** Name: Works Location: Not Supplied Category: Industrial Features Class Code: Unspecified Works Or Factories Positional Accuracy: Positioned to an adjacent address or location	A13NE (E)	0	9	384792 399472
478	**Points of Interest - Manufacturing and Production** Name: Works Location: Not Supplied Category: Industrial Features Class Code: Unspecified Works Or Factories Positional Accuracy: Positioned to an adjacent address or location	A13SW (SW)	33	9	384560 399389
479	**Points of Interest - Manufacturing and Production** Name: Works Location: Not Supplied Category: Industrial Features Class Code: Unspecified Works Or Factories Positional Accuracy: Positioned to an adjacent address or location	A13SE (S)	66	9	384737 399345
479	**Points of Interest - Manufacturing and Production** Name: Works Location: M4 Category: Industrial Features Class Code: Unspecified Works Or Factories Positional Accuracy: Positioned to an adjacent address or location	A13SE (S)	66	9	384734 399344
479	**Points of Interest - Manufacturing and Production** Name: Works Location: Not Supplied Category: Industrial Features Class Code: Unspecified Works Or Factories Positional Accuracy: Positioned to an adjacent address or location	A13SE (SE)	125	9	384792 399303
480	**Points of Interest - Manufacturing and Production** Name: Vale Works Location: Not Supplied Category: Industrial Features Class Code: Unspecified Works Or Factories Positional Accuracy: Positioned to an adjacent address or location	A13SW (W)	104	9	384470 399405
480	**Points of Interest - Manufacturing and Production** Name: Vale Works Location: M4 Category: Industrial Features Class Code: Unspecified Works Or Factories Positional Accuracy: Positioned to an adjacent address or location	A13SW (W)	104	9	384470 399406
480	**Points of Interest - Manufacturing and Production** Name: Works Location: Not Supplied Category: Industrial Features Class Code: Unspecified Works Or Factories Positional Accuracy: Positioned to an adjacent address or location	A13SW (W)	163	9	384412 399393
480	**Points of Interest - Manufacturing and Production** Name: Works Location: M4 Category: Industrial Features Class Code: Unspecified Works Or Factories Positional Accuracy: Positioned to an adjacent address or location	A13SW (W)	166	9	384409 399393
481	**Points of Interest - Manufacturing and Production** Name: Works Location: Not Supplied Category: Industrial Features Class Code: Unspecified Works Or Factories Positional Accuracy: Positioned to an adjacent address or location	A13NE (NE)	185	9	384964 399660
482	**Points of Interest - Manufacturing and Production** Name: Works Location: Not Supplied Category: Industrial Features Class Code: Unspecified Works Or Factories Positional Accuracy: Positioned to an adjacent address or location	A13NW (NW)	187	9	384537 399640
482	**Points of Interest - Manufacturing and Production** Name: Works Location: M8 Category: Industrial Features Class Code: Unspecified Works Or Factories Positional Accuracy: Positioned to an adjacent address or location	A13NW (NW)	187	9	384537 399640

Map ID	Details	Quadrant Reference (Compass Direction)	Estimated Distance From Site	Contact	NGR
483	**Points of Interest - Manufacturing and Production** Name: Works Location: Not Supplied Category: Industrial Features Class Code: Unspecified Works Or Factories Positional Accuracy: Positioned to an adjacent address or location	A13NE (NE)	220	9	384894 399719
483	**Points of Interest - Manufacturing and Production** Name: Works Location: M40 Category: Industrial Features Class Code: Unspecified Works Or Factories Positional Accuracy: Positioned to an adjacent address or location	A13NE (NE)	220	9	384894 399719
484	**Points of Interest - Manufacturing and Production** Name: Factory Location: Not Supplied Category: Industrial Features Class Code: Unspecified Works Or Factories Positional Accuracy: Positioned to an adjacent address or location	A13SW (SW)	247	9	384556 399133
484	**Points of Interest - Manufacturing and Production** Name: Factory Location: Not Supplied Category: Industrial Features Class Code: Unspecified Works Or Factories Positional Accuracy: Positioned to an adjacent address or location	A8NW (SW)	267	9	384562 399112
484	**Points of Interest - Manufacturing and Production** Name: Works Location: M4 Category: Industrial Features Class Code: Unspecified Works Or Factories Positional Accuracy: Positioned to an adjacent address or location	A13SW (SW)	269	9	384527 399118
484	**Points of Interest - Manufacturing and Production** Name: Factory Location: Not Supplied Category: Industrial Features Class Code: Unspecified Works Or Factories Positional Accuracy: Positioned to an adjacent address or location	A8NW (SW)	287	9	384549 399094
484	**Points of Interest - Manufacturing and Production** Name: Works Location: Not Supplied Category: Industrial Features Class Code: Unspecified Works Or Factories Positional Accuracy: Positioned to an adjacent address or location	A8NW (S)	307	9	384582 399069
485	**Points of Interest - Manufacturing and Production** Name: Factory Location: Not Supplied Category: Industrial Features Class Code: Unspecified Works Or Factories Positional Accuracy: Positioned to an adjacent address or location	A13NW (NW)	265	9	384578 399750
485	**Points of Interest - Manufacturing and Production** Name: Factory Location: M8 Category: Industrial Features Class Code: Unspecified Works Or Factories Positional Accuracy: Positioned to address or location	A13NW (NW)	266	9	384579 399752
485	**Points of Interest - Manufacturing and Production** Name: Dar Marble & Granite Ltd Location: 61 Collingham Street, Manchester, M8 8RQ Category: Extractive Industries Class Code: Stone Quarrying and Preparation Positional Accuracy: Positioned to address or location	A13NW (NW)	269	9	384579 399755
485	**Points of Interest - Manufacturing and Production** Name: D A R Marble & Granite Ltd Location: 61 Collingham Street, Manchester, M8 8RQ Category: Extractive Industries Class Code: Stone Quarrying and Preparation Positional Accuracy: Positioned to address or location	A18SW (N)	296	9	384604 399796
486	**Points of Interest - Manufacturing and Production** Name: Sudell Street Industrial Estate Location: M4 Category: Industrial Features Class Code: Business Parks and Industrial Estates Positional Accuracy: Positioned to an adjacent address or location	A13SE (S)	278	9	384822 399150

Map ID	Details	Quadrant Reference (Compass Direction)	Estimated Distance From Site	Contact	NGR
486	**Points of Interest - Manufacturing and Production** Name: Sudell Street Industrial Estate Location: M4 Category: Industrial Features Class Code: Business Parks and Industrial Estates Positional Accuracy: Positioned to an adjacent address or location	A13SE (S)	279	9	384820 399148
487	**Points of Interest - Manufacturing and Production** Name: Works Location: Not Supplied Category: Industrial Features Class Code: Unspecified Works Or Factories Positional Accuracy: Positioned to an adjacent address or location	A12NE (W)	292	9	384290 399537
487	**Points of Interest - Manufacturing and Production** Name: Works Location: M8 Category: Industrial Features Class Code: Unspecified Works Or Factories Positional Accuracy: Positioned to an adjacent address or location	A12NE (W)	296	9	384286 399537
488	**Points of Interest - Manufacturing and Production** Name: Factory Location: Not Supplied Category: Industrial Features Class Code: Unspecified Works Or Factories Positional Accuracy: Positioned to an adjacent address or location	A12SE (W)	311	9	384256 399437
489	**Points of Interest - Manufacturing and Production** Name: Stone Catalogue Location: Hytech Industrial Park 1, Peel Lane, Manchester, M8 8RJ Category: Extractive Industries Class Code: Stone Quarrying and Preparation Positional Accuracy: Positioned to address or location	A13NW (NW)	328	9	384479 399769
489	**Points of Interest - Manufacturing and Production** Name: Factory Location: Not Supplied Category: Industrial Features Class Code: Unspecified Works Or Factories Positional Accuracy: Positioned to an adjacent address or location	A13NW (NW)	346	9	384410 399751
489	**Points of Interest - Manufacturing and Production** Name: Factory Location: M8 Category: Industrial Features Class Code: Unspecified Works Or Factories Positional Accuracy: Positioned to address or location	A13NW (NW)	353	9	384403 399755
489	**Points of Interest - Manufacturing and Production** Name: Works Location: Not Supplied Category: Industrial Features Class Code: Unspecified Works Or Factories Positional Accuracy: Positioned to an adjacent address or location	A18SW (NW)	379	9	384421 399795
489	**Points of Interest - Manufacturing and Production** Name: Works Location: M8 Category: Industrial Features Class Code: Unspecified Works Or Factories Positional Accuracy: Positioned to an adjacent address or location	A18SW (NW)	380	9	384417 399794
490	**Points of Interest - Manufacturing and Production** Name: Enterprise Centre Location: 14-16 Rochdale Road, Manchester, M4 4JR Category: Industrial Features Class Code: Business Parks and Industrial Estates Positional Accuracy: Positioned to address or location	A8NW (S)	369	9	384635 399008
491	**Points of Interest - Manufacturing and Production** Name: Works Location: Not Supplied Category: Industrial Features Class Code: Unspecified Works Or Factories Positional Accuracy: Positioned to an adjacent address or location	A8NW (SW)	381	9	384464 399022
491	**Points of Interest - Manufacturing and Production** Name: River Park Estate Ltd Location: 25 Rochdale Road, Manchester, M4 4HT Category: Industrial Features Class Code: Business Parks and Industrial Estates Positional Accuracy: Positioned to address or location	A8NW (SW)	400	9	384517 398985

Map ID	Details	Quadrant Reference (Compass Direction)	Estimated Distance From Site	Contact	NGR
492	**Points of Interest - Manufacturing and Production** Name: Works Location: M40 Category: Industrial Features Class Code: Unspecified Works Or Factories Positional Accuracy: Positioned to an adjacent address or location	A18SE (NE)	410	9	384937 399904
492	**Points of Interest - Manufacturing and Production** Name: Works Location: Not Supplied Category: Industrial Features Class Code: Unspecified Works Or Factories Positional Accuracy: Positioned to an adjacent address or location	A18SE (NE)	411	9	384940 399905
493	**Points of Interest - Manufacturing and Production** Name: Factory Location: Not Supplied Category: Industrial Features Class Code: Unspecified Works Or Factories Positional Accuracy: Positioned to an adjacent address or location	A12SE (W)	415	9	384152 399436
493	**Points of Interest - Manufacturing and Production** Name: Factory Location: M4 Category: Industrial Features Class Code: Unspecified Works Or Factories Positional Accuracy: Positioned to an adjacent address or location	A12SE (W)	416	9	384151 399431
494	**Points of Interest - Manufacturing and Production** Name: Works Location: Not Supplied Category: Industrial Features Class Code: Unspecified Works Or Factories Positional Accuracy: Positioned to an adjacent address or location	A7NE (SW)	427	9	384283 399096
495	**Points of Interest - Manufacturing and Production** Name: Tank Location: M8 Category: Industrial Features Class Code: Tanks (Generic) Positional Accuracy: Positioned to an adjacent address or location	A18SW (NW)	486	9	384477 399947
496	**Points of Interest - Manufacturing and Production** Name: Works Location: Not Supplied Category: Industrial Features Class Code: Unspecified Works Or Factories Positional Accuracy: Positioned to an adjacent address or location	A9NW (SE)	500	9	385165 399091
496	**Points of Interest - Manufacturing and Production** Name: Works Location: M4 Category: Industrial Features Class Code: Unspecified Works Or Factories Positional Accuracy: Positioned to an adjacent address or location	A9NW (SE)	500	9	385165 399091
497	**Points of Interest - Manufacturing and Production** Name: Works Location: Not Supplied Category: Industrial Features Class Code: Unspecified Works Or Factories Positional Accuracy: Positioned to an adjacent address or location	A12NE (W)	507	9	384080 399584
497	**Points of Interest - Manufacturing and Production** Name: Works Location: M3 Category: Industrial Features Class Code: Unspecified Works Or Factories Positional Accuracy: Positioned to an adjacent address or location	A12NE (W)	511	9	384076 399583
498	**Points of Interest - Manufacturing and Production** Name: Factory Location: Not Supplied Category: Industrial Features Class Code: Unspecified Works Or Factories Positional Accuracy: Positioned to an adjacent address or location	A12NE (NW)	537	9	384109 399724
498	**Points of Interest - Manufacturing and Production** Name: Factory Location: M8 Category: Industrial Features Class Code: Unspecified Works Or Factories Positional Accuracy: Positioned to address or location	A12NE (NW)	538	9	384111 399729

Map ID	Details	Quadrant Reference (Compass Direction)	Estimated Distance From Site	Contact	NGR
498	**Points of Interest - Manufacturing and Production** Name: Spear Works Location: Not Supplied Category: Industrial Features Class Code: Unspecified Works Or Factories Positional Accuracy: Positioned to an adjacent address or location	A12NE (NW)	582	9	384087 399773
498	**Points of Interest - Manufacturing and Production** Name: Spear Works Location: M8 Category: Industrial Features Class Code: Unspecified Works Or Factories Positional Accuracy: Positioned to an adjacent address or location	A12NE (NW)	591	9	384077 399773
499	**Points of Interest - Manufacturing and Production** Name: Factory Location: Not Supplied Category: Industrial Features Class Code: Unspecified Works Or Factories Positional Accuracy: Positioned to an adjacent address or location	A12SW (W)	538	9	384032 399387
499	**Points of Interest - Manufacturing and Production** Name: Factory Location: M4 Category: Industrial Features Class Code: Unspecified Works Or Factories Positional Accuracy: Positioned to address or location	A12SW (W)	541	9	384029 399389
500	**Points of Interest - Manufacturing and Production** Name: Works Location: Not Supplied Category: Industrial Features Class Code: Unspecified Works Or Factories Positional Accuracy: Positioned to an adjacent address or location	A18SE (NE)	600	9	385011 400082
500	**Points of Interest - Manufacturing and Production** Name: Works Location: M40 Category: Industrial Features Class Code: Unspecified Works Or Factories Positional Accuracy: Positioned to an adjacent address or location	A18SE (NE)	600	9	385016 400081
501	**Points of Interest - Manufacturing and Production** Name: Works Location: Not Supplied Category: Industrial Features Class Code: Unspecified Works Or Factories Positional Accuracy: Positioned to an adjacent address or location	A12SW (W)	610	9	383982 399269
501	**Points of Interest - Manufacturing and Production** Name: Works Location: M3 Category: Industrial Features Class Code: Unspecified Works Or Factories Positional Accuracy: Positioned to an adjacent address or location	A12SW (W)	614	9	383978 399268
501	**Points of Interest - Manufacturing and Production** Name: Factory Location: Not Supplied Category: Industrial Features Class Code: Unspecified Works Or Factories Positional Accuracy: Positioned to an adjacent address or location	A12SW (W)	636	9	383953 399278
501	**Points of Interest - Manufacturing and Production** Name: Factory Location: M3 Category: Industrial Features Class Code: Unspecified Works Or Factories Positional Accuracy: Positioned to address or location	A12SW (W)	651	9	383922 399352
501	**Points of Interest - Manufacturing and Production** Name: Factory Location: Not Supplied Category: Industrial Features Class Code: Unspecified Works Or Factories Positional Accuracy: Positioned to an adjacent address or location	A12SW (W)	653	9	383921 399350
501	**Points of Interest - Manufacturing and Production** Name: Works Location: Not Supplied Category: Industrial Features Class Code: Unspecified Works Or Factories Positional Accuracy: Positioned to an adjacent address or location	A12SW (W)	671	9	383915 399286

Map ID	Details	Quadrant Reference (Compass Direction)	Estimated Distance From Site	Contact	NGR
501	**Points of Interest - Manufacturing and Production** Name: Works Location: M3 Category: Industrial Features Class Code: Unspecified Works Or Factories Positional Accuracy: Positioned to an adjacent address or location	A12SW (W)	674	9	383912 399285
502	**Points of Interest - Manufacturing and Production** Name: Crown Industrial Estate Location: M4 Category: Industrial Features Class Code: Business Parks and Industrial Estates Positional Accuracy: Positioned to an adjacent address or location	A9NW (SE)	614	9	385129 398938
502	**Points of Interest - Manufacturing and Production** Name: Crown Industrial Estate Location: M4 Category: Industrial Features Class Code: Business Parks and Industrial Estates Positional Accuracy: Positioned to an adjacent address or location	A9NW (SE)	618	9	385139 398939
502	**Points of Interest - Manufacturing and Production** Name: Poland Street Industrial Estate Location: M4 Category: Industrial Features Class Code: Business Parks and Industrial Estates Positional Accuracy: Positioned to an adjacent address or location	A9NW (SE)	669	9	385154 398890
502	**Points of Interest - Manufacturing and Production** Name: Poland Street Industrial Estate Location: M4 Category: Industrial Features Class Code: Business Parks and Industrial Estates Positional Accuracy: Positioned to an adjacent address or location	A9NW (SE)	672	9	385169 398894
503	**Points of Interest - Manufacturing and Production** Name: Tank Location: M8 Category: Industrial Features Class Code: Tanks (Generic) Positional Accuracy: Positioned to address or location	A17SE (NW)	618	9	384355 400031
504	**Points of Interest - Manufacturing and Production** Name: Works Location: M4 Category: Industrial Features Class Code: Unspecified Works Or Factories Positional Accuracy: Positioned to an adjacent address or location	A8NE (SE)	619	9	385004 398857
504	**Points of Interest - Manufacturing and Production** Name: Works Location: M4 Category: Industrial Features Class Code: Unspecified Works Or Factories Positional Accuracy: Positioned to an adjacent address or location	A8NE (SE)	620	9	384990 398849
504	**Points of Interest - Manufacturing and Production** Name: Works Location: Not Supplied Category: Industrial Features Class Code: Unspecified Works Or Factories Positional Accuracy: Positioned to an adjacent address or location	A8NE (SE)	621	9	384994 398850
505	**Points of Interest - Manufacturing and Production** Name: Factory Location: Not Supplied Category: Industrial Features Class Code: Unspecified Works Or Factories Positional Accuracy: Positioned to an adjacent address or location	A9NW (SE)	621	9	385308 399052
505	**Points of Interest - Manufacturing and Production** Name: Factory Location: M4 Category: Industrial Features Class Code: Unspecified Works Or Factories Positional Accuracy: Positioned to an adjacent address or location	A9NW (SE)	621	9	385308 399052
506	**Points of Interest - Manufacturing and Production** Name: Tank Location: M8 Category: Industrial Features Class Code: Tanks (Generic) Positional Accuracy: Positioned to an adjacent address or location	A17SE (NW)	643	9	384095 399879

Map ID	Details	Quadrant Reference (Compass Direction)	Estimated Distance From Site	Contact	NGR
507	**Points of Interest - Manufacturing and Production** Name: Works Location: Not Supplied Category: Industrial Features Class Code: Unspecified Works Or Factories Positional Accuracy: Positioned to an adjacent address or location	A12NW (W)	646	9	383996 399745
508	**Points of Interest - Manufacturing and Production** Name: Factory Location: Not Supplied Category: Industrial Features Class Code: Unspecified Works Or Factories Positional Accuracy: Positioned to an adjacent address or location	A12NW (W)	647	9	383925 399521
509	**Points of Interest - Manufacturing and Production** Name: Stone Superstore Location: 79 Tib Street, Manchester, M4 1LS Category: Extractive Industries Class Code: Stone Quarrying and Preparation Positional Accuracy: Positioned to address or location	A8SW (S)	668	9	384608 398707
510	**Points of Interest - Manufacturing and Production** Name: Factory Location: Not Supplied Category: Industrial Features Class Code: Unspecified Works Or Factories Positional Accuracy: Positioned to an adjacent address or location	A12NW (W)	674	9	383950 399715
510	**Points of Interest - Manufacturing and Production** Name: Factory Location: M8 Category: Industrial Features Class Code: Unspecified Works Or Factories Positional Accuracy: Positioned to address or location	A12NW (W)	675	9	383952 399721
510	**Points of Interest - Manufacturing and Production** Name: Factory Location: M8 Category: Industrial Features Class Code: Unspecified Works Or Factories Positional Accuracy: Positioned to address or location	A12NW (W)	708	9	383915 399720
510	**Points of Interest - Manufacturing and Production** Name: Factory Location: Not Supplied Category: Industrial Features Class Code: Unspecified Works Or Factories Positional Accuracy: Positioned to an adjacent address or location	A12NW (W)	713	9	383910 399720
511	**Points of Interest - Manufacturing and Production** Name: Works Location: Not Supplied Category: Industrial Features Class Code: Unspecified Works Or Factories Positional Accuracy: Positioned to an adjacent address or location	A8SE (S)	684	9	384761 398705
512	**Points of Interest - Manufacturing and Production** Name: Factory Location: Not Supplied Category: Industrial Features Class Code: Unspecified Works Or Factories Positional Accuracy: Positioned to an adjacent address or location	A14NE (E)	690	9	385527 399725
512	**Points of Interest - Manufacturing and Production** Name: Factory Location: M40 Category: Industrial Features Class Code: Unspecified Works Or Factories Positional Accuracy: Positioned to address or location	A14NE (E)	696	9	385530 399736
513	**Points of Interest - Manufacturing and Production** Name: Tank Location: M8 Category: Industrial Features Class Code: Tanks (Generic) Positional Accuracy: Positioned to address or location	A17SE (NW)	691	9	384221 400041
514	**Points of Interest - Manufacturing and Production** Name: Factories Location: Not Supplied Category: Industrial Features Class Code: Unspecified Works Or Factories Positional Accuracy: Positioned to an adjacent address or location	A9NW (SE)	700	9	385108 398822

Map ID	Details	Quadrant Reference (Compass Direction)	Estimated Distance From Site	Contact	NGR
514	**Points of Interest - Manufacturing and Production** Name: Factories Location: M4 Category: Industrial Features Class Code: Unspecified Works Or Factories Positional Accuracy: Positioned to address or location	A9NW (SE)	703	9	385104 398816
514	**Points of Interest - Manufacturing and Production** Name: Works Location: Not Supplied Category: Industrial Features Class Code: Unspecified Works Or Factories Positional Accuracy: Positioned to an adjacent address or location	A9SW (SE)	727	9	385065 398767
514	**Points of Interest - Manufacturing and Production** Name: Works Location: Not Supplied Category: Industrial Features Class Code: Unspecified Works Or Factories Positional Accuracy: Positioned to an adjacent address or location	A9NW (SE)	741	9	385151 398802
514	**Points of Interest - Manufacturing and Production** Name: Works Location: M4 Category: Industrial Features Class Code: Unspecified Works Or Factories Positional Accuracy: Positioned to an adjacent address or location	A9SW (SE)	744	9	385116 398776
514	**Points of Interest - Manufacturing and Production** Name: Works Location: Not Supplied Category: Industrial Features Class Code: Unspecified Works Or Factories Positional Accuracy: Positioned to an adjacent address or location	A9SW (SE)	745	9	385121 398777
514	**Points of Interest - Manufacturing and Production** Name: Works Location: M4 Category: Industrial Features Class Code: Unspecified Works Or Factories Positional Accuracy: Positioned to an adjacent address or location	A9NW (SE)	748	9	385154 398795
514	**Points of Interest - Manufacturing and Production** Name: Works Location: M4 Category: Industrial Features Class Code: Unspecified Works Or Factories Positional Accuracy: Positioned to an adjacent address or location	A9SW (SE)	767	9	385108 398744
514	**Points of Interest - Manufacturing and Production** Name: Works Location: Not Supplied Category: Industrial Features Class Code: Unspecified Works Or Factories Positional Accuracy: Positioned to an adjacent address or location	A9SW (SE)	769	9	385113 398745
514	**Points of Interest - Manufacturing and Production** Name: Beehive Mill Location: Unit 2j Beehive Mill, Jersey Street, Manchester, M4 6JG Category: Industrial Features Class Code: Business Parks and Industrial Estates Positional Accuracy: Positioned to address or location	A9SW (SE)	782	9	385093 398720
514	**Points of Interest - Manufacturing and Production** Name: Factory Location: Not Supplied Category: Industrial Features Class Code: Unspecified Works Or Factories Positional Accuracy: Positioned to an adjacent address or location	A9SW (SE)	815	9	385173 398727
514	**Points of Interest - Manufacturing and Production** Name: Factory Location: M4 Category: Industrial Features Class Code: Unspecified Works Or Factories Positional Accuracy: Positioned to an adjacent address or location	A9SW (SE)	816	9	385167 398722
515	**Points of Interest - Manufacturing and Production** Name: Tank Location: M3 Category: Industrial Features Class Code: Tanks (Generic) Positional Accuracy: Positioned to an adjacent address or location	A12SW (W)	724	9	383872 399239

Map ID	Details	Quadrant Reference (Compass Direction)	Estimated Distance From Site	Contact	NGR
515	**Points of Interest - Manufacturing and Production** Name: Tank Location: M3 Category: Industrial Features Class Code: Tanks (Generic) Positional Accuracy: Positioned to an adjacent address or location	A12SW (W)	777	9	383834 399186
516	**Points of Interest - Manufacturing and Production** Name: Works Location: Not Supplied Category: Industrial Features Class Code: Unspecified Works Or Factories Positional Accuracy: Positioned to an adjacent address or location	A17SW (NW)	726	9	383985 399877
516	**Points of Interest - Manufacturing and Production** Name: Works Location: M8 Category: Industrial Features Class Code: Unspecified Works Or Factories Positional Accuracy: Positioned to an adjacent address or location	A17SW (NW)	729	9	383981 399876
516	**Points of Interest - Manufacturing and Production** Name: Works Location: Not Supplied Category: Industrial Features Class Code: Unspecified Works Or Factories Positional Accuracy: Positioned to an adjacent address or location	A17SW (NW)	805	9	383920 399922
517	**Points of Interest - Manufacturing and Production** Name: Works Location: Not Supplied Category: Industrial Features Class Code: Unspecified Works Or Factories Positional Accuracy: Positioned to an adjacent address or location	A12SW (W)	731	9	383841 399357
517	**Points of Interest - Manufacturing and Production** Name: Works Location: M3 Category: Industrial Features Class Code: Unspecified Works Or Factories Positional Accuracy: Positioned to an adjacent address or location	A12SW (W)	734	9	383838 399356
517	**Points of Interest - Manufacturing and Production** Name: Factory Location: Not Supplied Category: Industrial Features Class Code: Unspecified Works Or Factories Positional Accuracy: Positioned to an adjacent address or location	A12SW (W)	745	9	383825 399376
517	**Points of Interest - Manufacturing and Production** Name: Factory Location: M3 Category: Industrial Features Class Code: Unspecified Works Or Factories Positional Accuracy: Positioned to an adjacent address or location	A12SW (W)	750	9	383820 399375
518	**Points of Interest - Manufacturing and Production** Name: Factory Location: M3 Category: Industrial Features Class Code: Unspecified Works Or Factories Positional Accuracy: Positioned to address or location	A12NW (W)	733	9	383835 399473
518	**Points of Interest - Manufacturing and Production** Name: Factory Location: Not Supplied Category: Industrial Features Class Code: Unspecified Works Or Factories Positional Accuracy: Positioned to an adjacent address or location	A12NW (W)	735	9	383833 399472
518	**Points of Interest - Manufacturing and Production** Name: Works Location: M3 Category: Industrial Features Class Code: Unspecified Works Or Factories Positional Accuracy: Positioned to an adjacent address or location	A12NW (W)	750	9	383819 399497
518	**Points of Interest - Manufacturing and Production** Name: Works Location: Not Supplied Category: Industrial Features Class Code: Unspecified Works Or Factories Positional Accuracy: Positioned to an adjacent address or location	A12NW (W)	754	9	383815 399503

Map ID	Details	Quadrant Reference (Compass Direction)	Estimated Distance From Site	Contact	NGR
518	**Points of Interest - Manufacturing and Production** Name: Factory Location: Not Supplied Category: Industrial Features Class Code: Unspecified Works Or Factories Positional Accuracy: Positioned to an adjacent address or location	A12NW (W)	780	9	383787 399465
518	**Points of Interest - Manufacturing and Production** Name: Factory Location: M3 Category: Industrial Features Class Code: Unspecified Works Or Factories Positional Accuracy: Positioned to address or location	A12NW (W)	783	9	383785 399475
519	**Points of Interest - Manufacturing and Production** Name: Works Location: M4 Category: Industrial Features Class Code: Unspecified Works Or Factories Positional Accuracy: Positioned to an adjacent address or location	A8SE (S)	750	9	384841 398655
519	**Points of Interest - Manufacturing and Production** Name: Works Location: Not Supplied Category: Industrial Features Class Code: Unspecified Works Or Factories Positional Accuracy: Positioned to an adjacent address or location	A8SE (S)	752	9	384844 398653
519	**Points of Interest - Manufacturing and Production** Name: Factory Location: M4 Category: Industrial Features Class Code: Unspecified Works Or Factories Positional Accuracy: Positioned to address or location	A8SE (S)	798	9	384849 398607
519	**Points of Interest - Manufacturing and Production** Name: Factory Location: Not Supplied Category: Industrial Features Class Code: Unspecified Works Or Factories Positional Accuracy: Positioned to an adjacent address or location	A8SE (S)	802	9	384850 398603
520	**Points of Interest - Manufacturing and Production** Name: Factory Location: M4 Category: Industrial Features Class Code: Unspecified Works Or Factories Positional Accuracy: Positioned to an adjacent address or location	A9NW (SE)	754	9	385266 398853
520	**Points of Interest - Manufacturing and Production** Name: Factory Location: Not Supplied Category: Industrial Features Class Code: Unspecified Works Or Factories Positional Accuracy: Positioned to an adjacent address or location	A9NW (SE)	758	9	385275 398854
521	**Points of Interest - Manufacturing and Production** Name: Works Location: Not Supplied Category: Industrial Features Class Code: Unspecified Works Or Factories Positional Accuracy: Positioned to an adjacent address or location	A8SE (S)	760	9	384989 398697
521	**Points of Interest - Manufacturing and Production** Name: Works Location: M4 Category: Industrial Features Class Code: Unspecified Works Or Factories Positional Accuracy: Positioned to an adjacent address or location	A8SE (S)	760	9	384985 398696
521	**Points of Interest - Manufacturing and Production** Name: Works Location: M4 Category: Industrial Features Class Code: Unspecified Works Or Factories Positional Accuracy: Positioned to an adjacent address or location	A8SE (S)	762	9	385006 398703
522	**Points of Interest - Manufacturing and Production** Name: Works Location: Not Supplied Category: Industrial Features Class Code: Unspecified Works Or Factories Positional Accuracy: Positioned to an adjacent address or location	A17SW (W)	786	9	383869 399804

Map ID	Details	Quadrant Reference (Compass Direction)	Estimated Distance From Site	Contact	NGR
522	**Points of Interest - Manufacturing and Production** Name: Works Location: M8 Category: Industrial Features Class Code: Unspecified Works Or Factories Positional Accuracy: Positioned to an adjacent address or location	A17SW (W)	789	9	383865 399803
522	**Points of Interest - Manufacturing and Production** Name: Works Location: Not Supplied Category: Industrial Features Class Code: Unspecified Works Or Factories Positional Accuracy: Positioned to an adjacent address or location	A12NW (W)	795	9	383831 399743
522	**Points of Interest - Manufacturing and Production** Name: Works Location: M8 Category: Industrial Features Class Code: Unspecified Works Or Factories Positional Accuracy: Positioned to an adjacent address or location	A12NW (W)	797	9	383828 399742
522	**Points of Interest - Manufacturing and Production** Name: Works Location: Not Supplied Category: Industrial Features Class Code: Unspecified Works Or Factories Positional Accuracy: Positioned to an adjacent address or location	A17SW (NW)	807	9	383872 399854
522	**Points of Interest - Manufacturing and Production** Name: Works Location: M8 Category: Industrial Features Class Code: Unspecified Works Or Factories Positional Accuracy: Positioned to an adjacent address or location	A17SW (NW)	809	9	383869 399853
522	**Points of Interest - Manufacturing and Production** Name: Works Location: M3 Category: Industrial Features Class Code: Unspecified Works Or Factories Positional Accuracy: Positioned to an adjacent address or location	A17SW (W)	852	9	383799 399812
522	**Points of Interest - Manufacturing and Production** Name: Works Location: Not Supplied Category: Industrial Features Class Code: Unspecified Works Or Factories Positional Accuracy: Positioned to an adjacent address or location	A17SW (W)	855	9	383795 399811
522	**Points of Interest - Manufacturing and Production** Name: Works Location: Not Supplied Category: Industrial Features Class Code: Unspecified Works Or Factories Positional Accuracy: Positioned to an adjacent address or location	A17SW (NW)	864	9	383814 399867
522	**Points of Interest - Manufacturing and Production** Name: Works Location: M8 Category: Industrial Features Class Code: Unspecified Works Or Factories Positional Accuracy: Positioned to an adjacent address or location	A17SW (NW)	866	9	383811 399866
523	**Points of Interest - Manufacturing and Production** Name: The Printworks Location: Not Supplied Category: Industrial Features Class Code: Unspecified Works Or Factories Positional Accuracy: Positioned to an adjacent address or location	A7SE (SW)	786	9	384126 398753
524	**Points of Interest - Manufacturing and Production** Name: Factory Location: Not Supplied Category: Industrial Features Class Code: Unspecified Works Or Factories Positional Accuracy: Positioned to an adjacent address or location	A17SW (NW)	791	9	384011 400006
524	**Points of Interest - Manufacturing and Production** Name: Factory Location: M8 Category: Industrial Features Class Code: Unspecified Works Or Factories Positional Accuracy: Positioned to address or location	A17SW (NW)	792	9	384002 399998

Map ID	Details	Quadrant Reference (Compass Direction)	Estimated Distance From Site	Contact	NGR
525	**Points of Interest - Manufacturing and Production** Name: Works Location: M8 Category: Industrial Features Class Code: Unspecified Works Or Factories Positional Accuracy: Positioned to address or location	A17SE (NW)	791	9	384139 400108
525	**Points of Interest - Manufacturing and Production** Name: Works Location: Not Supplied Category: Industrial Features Class Code: Unspecified Works Or Factories Positional Accuracy: Positioned to an adjacent address or location	A17SE (NW)	792	9	384136 400107
526	**Points of Interest - Manufacturing and Production** Name: Tank Location: M3 Category: Industrial Features Class Code: Tanks (Generic) Positional Accuracy: Positioned to address or location	A12SW (W)	805	9	383773 399311
526	**Points of Interest - Manufacturing and Production** Name: Tanks Location: M3 Category: Industrial Features Class Code: Tanks (Generic) Positional Accuracy: Positioned to an adjacent address or location	A12SW (W)	805	9	383773 399311
526	**Points of Interest - Manufacturing and Production** Name: Factory Location: Not Supplied Category: Industrial Features Class Code: Unspecified Works Or Factories Positional Accuracy: Positioned to an adjacent address or location	A12SW (W)	819	9	383753 399352
526	**Points of Interest - Manufacturing and Production** Name: Factory Location: M3 Category: Industrial Features Class Code: Unspecified Works Or Factories Positional Accuracy: Positioned to address or location	A12SW (W)	819	9	383753 399355
526	**Points of Interest - Manufacturing and Production** Name: Factory Location: Not Supplied Category: Industrial Features Class Code: Unspecified Works Or Factories Positional Accuracy: Positioned to an adjacent address or location	A12SW (W)	841	9	383733 399332
527	**Points of Interest - Manufacturing and Production** Name: Factory Location: Not Supplied Category: Industrial Features Class Code: Unspecified Works Or Factories Positional Accuracy: Positioned to an adjacent address or location	A14NE (E)	825	9	385679 399686
527	**Points of Interest - Manufacturing and Production** Name: Factory Location: M40 Category: Industrial Features Class Code: Unspecified Works Or Factories Positional Accuracy: Positioned to address or location	A14NE (E)	828	9	385682 399686
528	**Points of Interest - Manufacturing and Production** Name: The Studio Location: The Hive 51, Lever Street, Manchester, M1 1FN Category: Industrial Features Class Code: Business Parks and Industrial Estates Positional Accuracy: Positioned to address or location	A8SW (S)	858	9	384615 398517
529	**Points of Interest - Manufacturing and Production** Name: Works Location: M4 Category: Industrial Features Class Code: Unspecified Works Or Factories Positional Accuracy: Positioned to an adjacent address or location	A9NE (SE)	858	9	385568 398992
529	**Points of Interest - Manufacturing and Production** Name: Works Location: M40 Category: Industrial Features Class Code: Unspecified Works Or Factories Positional Accuracy: Positioned to an adjacent address or location	A9NE (SE)	859	9	385581 399007

Map ID	Details	Quadrant Reference (Compass Direction)	Estimated Distance From Site	Contact	NGR
529	**Points of Interest - Manufacturing and Production** Name: Works Location: Not Supplied Category: Industrial Features Class Code: Unspecified Works Or Factories Positional Accuracy: Positioned to an adjacent address or location	A9NE (SE)	859	9	385556 398974
529	**Points of Interest - Manufacturing and Production** Name: Works Location: M40 Category: Industrial Features Class Code: Unspecified Works Or Factories Positional Accuracy: Positioned to an adjacent address or location	A9NE (SE)	860	9	385557 398974
529	**Points of Interest - Manufacturing and Production** Name: Works Location: Not Supplied Category: Industrial Features Class Code: Unspecified Works Or Factories Positional Accuracy: Positioned to an adjacent address or location	A9NE (SE)	862	9	385585 399008
530	**Points of Interest - Manufacturing and Production** Name: Factories Location: Not Supplied Category: Industrial Features Class Code: Unspecified Works Or Factories Positional Accuracy: Positioned to an adjacent address or location	A8SE (S)	859	9	385054 398617
530	**Points of Interest - Manufacturing and Production** Name: Factory Location: Not Supplied Category: Industrial Features Class Code: Unspecified Works Or Factories Positional Accuracy: Positioned to an adjacent address or location	A9SW (SE)	877	9	385108 398621
531	**Points of Interest - Manufacturing and Production** Name: Works Location: Not Supplied Category: Industrial Features Class Code: Unspecified Works Or Factories Positional Accuracy: Positioned to an adjacent address or location	A17SW (NW)	892	9	383830 399945
532	**Points of Interest - Manufacturing and Production** Name: Britain Works Location: Not Supplied Category: Industrial Features Class Code: Unspecified Works Or Factories Positional Accuracy: Positioned to an adjacent address or location	A17SW (NW)	903	9	383956 400108
532	**Points of Interest - Manufacturing and Production** Name: Britain Works Location: M8 Category: Industrial Features Class Code: Unspecified Works Or Factories Positional Accuracy: Positioned to address or location	A17SW (NW)	905	9	383955 400109
533	**Points of Interest - Manufacturing and Production** Name: Mls Business Centres Location: The Triangle, Hanging Ditch, Manchester, Lancashire, M4 3TR Category: Industrial Features Class Code: Business Parks and Industrial Estates Positional Accuracy: Positioned to address or location	A7SW (SW)	913	9	383956 398734
533	**Points of Interest - Manufacturing and Production** Name: Mls Business Centres Location: The Triangle, Hanging Ditch, Manchester, Lancashire, M4 3TR Category: Industrial Features Class Code: Business Parks and Industrial Estates Positional Accuracy: Positioned to address or location	A7SW (SW)	913	9	383956 398734
534	**Points of Interest - Manufacturing and Production** Name: Tank Location: M3 Category: Industrial Features Class Code: Tanks (Generic) Positional Accuracy: Positioned to an adjacent address or location	A11SE (W)	959	9	383664 399119
535	**Points of Interest - Manufacturing and Production** Name: Works Location: Not Supplied Category: Industrial Features Class Code: Unspecified Works Or Factories Positional Accuracy: Positioned to an adjacent address or location	A3NE (S)	964	9	384823 398432

Map ID	Details	Quadrant Reference (Compass Direction)	Estimated Distance From Site	Contact	NGR
536	**Points of Interest - Manufacturing and Production** Name: Market Poultry Location: Arndale House, Arndale Centre, Manchester, M4 3AQ Category: Farming Class Code: Poultry Farming, Equipment and Supplies Positional Accuracy: Positioned to address or location	A7SE (SW)	987	9	384059 398554
536	**Points of Interest - Manufacturing and Production** Name: Market Poultry Location: Arndale House, Arndale Centre, Manchester, M4 3AQ Category: Farming Class Code: Poultry Farming, Equipment and Supplies Positional Accuracy: Positioned to address or location	A7SE (SW)	987	9	384059 398554
537	**Points of Interest - Manufacturing and Production** Name: Works Location: Not Supplied Category: Industrial Features Class Code: Unspecified Works Or Factories Positional Accuracy: Positioned to an adjacent address or location	A6NE (SW)	988	9	383692 398984
538	**Points of Interest - Manufacturing and Production** Name: Tank Location: M3 Category: Industrial Features Class Code: Tanks (Generic) Positional Accuracy: Positioned to an adjacent address or location	A11SE (W)	997	9	383571 399398
539	**Points of Interest - Public Infrastructure** Name: Farlam Waste Management Ltd Location: Dantzic Street, Manchester, M4 4DD Category: Infrastructure and Facilities Class Code: Waste Storage, Processing and Disposal Positional Accuracy: Positioned to address or location	A13NW (W)	0	9	384657 399479
539	**Points of Interest - Public Infrastructure** Name: Waste Processing Facility Location: M4 Category: Infrastructure and Facilities Class Code: Waste Storage, Processing and Disposal Positional Accuracy: Positioned to an adjacent address or location	A13NW (W)	0	9	384694 399458
540	**Points of Interest - Public Infrastructure** Name: Weir Location: M40 Category: Water Class Code: Weirs, Sluices and Dams Positional Accuracy: Positioned to an adjacent address or location	A13NE (NE)	149	9	384857 399655
540	**Points of Interest - Public Infrastructure** Name: Weir Location: M40 Category: Water Class Code: Weirs, Sluices and Dams Positional Accuracy: Positioned to an adjacent address or location	A13NE (NE)	152	9	384861 399657
541	**Points of Interest - Public Infrastructure** Name: Collyhurst Police Station Location: Collyhurst Police Station, Rochdale Road, Manchester, M4 4JA Category: Central and Local Government Class Code: Police Stations Positional Accuracy: Positioned to address or location	A13SE (SE)	149	9	384847 399316
542	**Points of Interest - Public Infrastructure** Name: Red Bank Service Station Location: 58 Cheetham Hill Road, Manchester, M4 4EX Category: Road And Rail Class Code: Petrol and Fuel Stations Positional Accuracy: Positioned to address or location	A12SE (W)	444	9	384128 399375
542	**Points of Interest - Public Infrastructure** Name: Texaco Location: 58 Cheetham Hill, Manchester, M4 4EX Category: Road And Rail Class Code: Petrol and Fuel Stations Positional Accuracy: Positioned to address or location	A12SE (W)	444	9	384128 399375
542	**Points of Interest - Public Infrastructure** Name: Redbank Service Station Location: 58 Cheetham Hill Road, Manchester, M4 4EX Category: Road And Rail Class Code: Petrol and Fuel Stations Positional Accuracy: Positioned to address or location	A12SE (W)	444	9	384128 399375

Map ID	Details	Quadrant Reference (Compass Direction)	Estimated Distance From Site	Contact	NGR
542	**Points of Interest - Public Infrastructure** Name: Redbank Service Station Location: 58 Cheetham Hill Road, Manchester, M4 4EX Category: Road And Rail Class Code: Petrol and Fuel Stations Positional Accuracy: Positioned to address or location	A12SE (W)	445	9	384127 399377
543	**Points of Interest - Public Infrastructure** Name: Fire Station S16 Greater Manchester Fire Civil Defence Authority Location: Fire Station, Thompson Street, Manchester, M4 5FP Category: Central and Local Government Class Code: Fire Brigade Stations Positional Accuracy: Positioned to address or location	A8NE (S)	448	9	384801 398958
543	**Points of Interest - Public Infrastructure** Name: Manchester Central Fire Station Location: Fire Station, Thompson Street, Manchester, M4 5FP Category: Central and Local Government Class Code: Fire Brigade Stations Positional Accuracy: Positioned to address or location	A8NE (S)	449	9	384795 398954
544	**Points of Interest - Public Infrastructure** Name: Victoria East Junction Location: M4 Category: Public Transport, Stations and Infrastructure Class Code: Railway Stations, Junctions and Halts Positional Accuracy: Positioned to an adjacent address or location	A12SE (SW)	481	9	384164 399179
544	**Points of Interest - Public Infrastructure** Name: Weir Location: M4 Category: Water Class Code: Weirs, Sluices and Dams Positional Accuracy: Positioned to an adjacent address or location	A12SE (SW)	513	9	384123 399187
544	**Points of Interest - Public Infrastructure** Name: Weir Location: M4 Category: Water Class Code: Weirs, Sluices and Dams Positional Accuracy: Positioned to an adjacent address or location	A12SE (SW)	516	9	384120 399186
545	**Points of Interest - Public Infrastructure** Name: Weir Location: M40 Category: Water Class Code: Weirs, Sluices and Dams Positional Accuracy: Positioned to an adjacent address or location	A18SE (NE)	496	9	384979 399983
545	**Points of Interest - Public Infrastructure** Name: Weir Location: M40 Category: Water Class Code: Weirs, Sluices and Dams Positional Accuracy: Positioned to an adjacent address or location	A18SE (NE)	496	9	384981 399983
546	**Points of Interest - Public Infrastructure** Name: National Waste Removal Location: Lord House 51, Lord Street, Manchester, M3 1HE Category: Infrastructure and Facilities Class Code: Waste Storage, Processing and Disposal Positional Accuracy: Positioned to address or location	A12NW (W)	527	9	384042 399484
547	**Points of Interest - Public Infrastructure** Name: Sludge Tanks Location: M3 Category: Infrastructure and Facilities Class Code: Waste Storage, Processing and Disposal Positional Accuracy: Positioned to an adjacent address or location	A12NW (W)	582	9	384030 399667
548	**Points of Interest - Public Infrastructure** Name: Bus Station Location: M4 Category: Public Transport, Stations and Infrastructure Class Code: Bus and Coach Stations, Depots and Companies Positional Accuracy: Positioned to an adjacent address or location	A7NE (SW)	672	9	384222 398824
548	**Points of Interest - Public Infrastructure** Name: Bus Station Location: M4 Category: Public Transport, Stations and Infrastructure Class Code: Bus and Coach Stations, Depots and Companies Positional Accuracy: Positioned to an adjacent address or location	A7NE (SW)	685	9	384252 398789

Map ID	Details	Quadrant Reference (Compass Direction)	Estimated Distance From Site	Contact	NGR
549	**Points of Interest - Public Infrastructure** Name: Bus Station Location: M99 Category: Public Transport, Stations and Infrastructure Class Code: Bus and Coach Stations, Depots and Companies Positional Accuracy: Positioned to address or location	A7NW (SW)	701	9	384022 398988
549	**Points of Interest - Public Infrastructure** Name: Manchester Victoria Rail Station Location: Victoria Station Approach, M99 Category: Public Transport, Stations and Infrastructure Class Code: Railway Stations, Junctions and Halts Positional Accuracy: Positioned to address or location	A7NW (SW)	726	9	383993 398987
549	**Points of Interest - Public Infrastructure** Name: Manchester Victoria Station Location: Victoria Station Approach, M99 Category: Public Transport, Stations and Infrastructure Class Code: Railway Stations, Junctions and Halts Positional Accuracy: Positioned to address or location	A7NW (SW)	726	9	383993 398987
550	**Points of Interest - Public Infrastructure** Name: Bus Station Location: M1 Category: Public Transport, Stations and Infrastructure Class Code: Bus and Coach Stations, Depots and Companies Positional Accuracy: Positioned to an adjacent address or location	A8SW (S)	840	9	384616 398535
551	**Points of Interest - Public Infrastructure** Name: Bus Depot Location: M8 Category: Public Transport, Stations and Infrastructure Class Code: Bus and Coach Stations, Depots and Companies Positional Accuracy: Positioned to an adjacent address or location	A23SW (N)	967	9	384591 400486
551	**Points of Interest - Public Infrastructure** Name: Go North West Location: Queens Road Depot, Queens Road, Manchester, M8 8UT Category: Public Transport, Stations and Infrastructure Class Code: Bus and Coach Stations, Depots and Companies Positional Accuracy: Positioned to address or location	A23SW (N)	982	9	384597 400502
552	**Points of Interest - Public Infrastructure** Name: Weir Location: M4 Category: Water Class Code: Weirs, Sluices and Dams Positional Accuracy: Positioned to an adjacent address or location	A8SE (S)	973	9	384971 398461
553	**Points of Interest - Recreational and Environmental** Name: Playground Location: Collyhurst Road, M4 Category: Recreational Class Code: Playgrounds Positional Accuracy: Positioned to an adjacent address or location	A13NE (N)	82	9	384775 399604
553	**Points of Interest - Recreational and Environmental** Name: Playground Location: Not Supplied Category: Recreational Class Code: Playgrounds Positional Accuracy: Positioned to an adjacent address or location	A13NE (NE)	85	9	384783 399605
554	**Points of Interest - Recreational and Environmental** Name: Playground Location: Not Supplied Category: Recreational Class Code: Playgrounds Positional Accuracy: Positioned to an adjacent address or location	A19SW (NE)	458	9	385170 399849
555	**Points of Interest - Recreational and Environmental** Name: Play Area Location: M40 Category: Recreational Class Code: Playgrounds Positional Accuracy: Positioned to an adjacent address or location	A14SW (E)	492	9	385328 399303
556	**Points of Interest - Recreational and Environmental** Name: Playground Location: Not Supplied Category: Recreational Class Code: Playgrounds Positional Accuracy: Positioned to an adjacent address or location	A14NW (E)	501	9	385347 399668

Map ID	Details	Quadrant Reference (Compass Direction)	Estimated Distance From Site	Contact	NGR
556	**Points of Interest - Recreational and Environmental** Name: Playground Location: Kirkwood Drive, M40 Category: Recreational Class Code: Playgrounds Positional Accuracy: Positioned to address or location	A14NW (E)	501	9	385349 399664
557	**Points of Interest - Recreational and Environmental** Name: Play Area Location: M40 Category: Recreational Class Code: Playgrounds Positional Accuracy: Positioned to an adjacent address or location	A14SW (SE)	534	9	385285 399155
558	**Points of Interest - Recreational and Environmental** Name: Playground Location: Not Supplied Category: Recreational Class Code: Playgrounds Positional Accuracy: Positioned to an adjacent address or location	A9NW (SE)	595	9	385215 399009
558	**Points of Interest - Recreational and Environmental** Name: Playground Location: Portugal Street, M4 Category: Recreational Class Code: Playgrounds Positional Accuracy: Positioned to an adjacent address or location	A9NW (SE)	595	9	385215 399009
558	**Points of Interest - Recreational and Environmental** Name: Playground Location: Wadeford Close, M4 Category: Recreational Class Code: Playgrounds Positional Accuracy: Positioned to address or location	A9NW (SE)	628	9	385227 398978
559	**Points of Interest - Recreational and Environmental** Name: Playground Location: Oldbury Close, M40 Category: Recreational Class Code: Playgrounds Positional Accuracy: Positioned to address or location	A9NE (SE)	756	9	385521 399104
560	**Points of Interest - Recreational and Environmental** Name: Playground Location: Not Supplied Category: Recreational Class Code: Playgrounds Positional Accuracy: Positioned to an adjacent address or location	A14NE (E)	808	9	385684 399519
561	**Points of Interest - Recreational and Environmental** Name: Play Area Location: M40 Category: Recreational Class Code: Playgrounds Positional Accuracy: Positioned to an adjacent address or location	A19SE (NE)	955	9	385633 400080
562	**Points of Interest - Recreational and Environmental** Name: Playground Location: Lower Vickers Street, M40 Category: Recreational Class Code: Playgrounds Positional Accuracy: Positioned to address or location	A15SW (E)	996	9	385832 399221

Map ID	Details	Quadrant Reference (Compass Direction)	Estimated Distance From Site	Contact	NGR
563	**Nitrate Vulnerable Zones** Name: River Irk (Moston Brook To River Irwell) Nvz Description: Surface Water Source: Environment Agency, Head Office	A13NW (NE)	0	4	384717 399458
564	**Nitrate Vulnerable Zones** Name: Irwell / Man. Ship Canal (Kearsley To Irlam Locks) Nvz Description: Surface Water Source: Environment Agency, Head Office	A12NE (NW)	466	4	384200 399750

Agency & Hydrological	Version	Update Cycle
Contaminated Land Register Entries and Notices		
Environment Agency - Head Office	June 2020	Annually
Trafford Metropolitan Borough Council - Renewal and Environmental Protection	November 2013	Annual Rolling Update
Manchester City Council - Environmental Health Department	October 2017	Annual Rolling Update
Oldham Metropolitan Borough Council - Environmental Health Department	October 2017	Annual Rolling Update
Salford City Council - Environmental Health Department	October 2017	Annual Rolling Update
Tameside Metropolitan Borough Council - Environmental Health Department	October 2017	Annual Rolling Update
Rochdale Metropolitan Borough Council - Environmental Health Department	October 2017	Annually
Bury Metropolitan Borough Council - Environmental Health Department	September 2017	Annual Rolling Update
Discharge Consents		
Environment Agency - North West Region	January 2022	Quarterly
Enforcement and Prohibition Notices		
Environment Agency - North West Region	March 2013	
Integrated Pollution Controls		
Environment Agency - North West Region	January 2009	
Integrated Pollution Prevention And Control		
Environment Agency - North West Region	January 2022	Quarterly
Local Authority Integrated Pollution Prevention And Control		
Bury Metropolitan Borough Council - Environmental Health Department	February 2015	Variable
Rochdale Metropolitan Borough Council - Environmental Health Department	July 2014	Variable
Tameside Metropolitan Borough Council - Environmental Health Department	June 2015	Variable
Oldham Metropolitan Borough Council - Environmental Health Department	March 2015	Variable
Salford City Council - Environmental Health Department	March 2015	Variable
Trafford Metropolitan Borough Council - Environmental Health Department	October 2014	Variable
Manchester City Council - Environmental Health Department	September 2014	Variable
Local Authority Pollution Prevention and Controls		
Bury Metropolitan Borough Council - Environmental Health Department	February 2015	Not Applicable
Rochdale Metropolitan Borough Council - Environmental Health Department	July 2014	Annual Rolling Update
Tameside Metropolitan Borough Council - Environmental Health Department	June 2015	Annual Rolling Update
Oldham Metropolitan Borough Council - Environmental Health Department	March 2015	Annual Rolling Update
Salford City Council - Environmental Health Department	March 2015	Annual Rolling Update
Trafford Metropolitan Borough Council - Environmental Health Department	October 2014	Annual Rolling Update
Manchester City Council - Environmental Health Department	September 2014	Annual Rolling Update
Local Authority Pollution Prevention and Control Enforcements		
Bury Metropolitan Borough Council - Environmental Health Department	February 2015	Variable
Rochdale Metropolitan Borough Council - Environmental Health Department	July 2014	Variable
Tameside Metropolitan Borough Council - Environmental Health Department	June 2015	Variable
Oldham Metropolitan Borough Council - Environmental Health Department	March 2015	Variable
Salford City Council - Environmental Health Department	March 2015	Variable
Trafford Metropolitan Borough Council - Environmental Health Department	October 2014	Variable
Manchester City Council - Environmental Health Department	September 2014	Variable
Nearest Surface Water Feature		
Ordnance Survey	February 2022	
Pollution Incidents to Controlled Waters		
Environment Agency - North West Region	January 2000	
Prosecutions Relating to Authorised Processes		
Environment Agency - North West Region	July 2015	
Prosecutions Relating to Controlled Waters		
Environment Agency - North West Region	March 2013	
Registered Radioactive Substances		
Environment Agency - North West Region	June 2016	As notified
River Quality		
Environment Agency - Head Office	November 2001	Not Applicable

Agency & Hydrological	Version	Update Cycle
River Quality Biology Sampling Points Environment Agency - Head Office	April 2012	
River Quality Chemistry Sampling Points Environment Agency - Head Office	April 2012	
Substantiated Pollution Incident Register Environment Agency - North West Region - South Area	January 2022	Quarterly
Water Abstractions Environment Agency - North West Region	January 2022	Quarterly
Water Industry Act Referrals Environment Agency - North West Region	October 2017	
Groundwater Vulnerability Map Environment Agency - Head Office	June 2018	As notified
Groundwater Vulnerability - Soluble Rock Risk Environment Agency - Head Office	June 2018	As notified
Bedrock Aquifer Designations Environment Agency - Head Office	January 2018	Annually
Superficial Aquifer Designations Environment Agency - Head Office	January 2018	Annually
Source Protection Zones Environment Agency - Head Office	May 2021	Bi-Annually
Extreme Flooding from Rivers or Sea without Defences Environment Agency - Head Office	February 2022	Quarterly
Flooding from Rivers or Sea without Defences Environment Agency - Head Office	February 2022	Quarterly
Areas Benefiting from Flood Defences Environment Agency - Head Office	February 2022	Quarterly
Flood Water Storage Areas Environment Agency - Head Office	February 2022	Quarterly
Flood Defences Environment Agency - Head Office	February 2022	Quarterly
OS Water Network Lines Ordnance Survey	January 2022	Quarterly
Surface Water 1 in 30 year Flood Extent Environment Agency - Head Office	May 2018	Annually
Surface Water 1 in 100 year Flood Extent Environment Agency - Head Office	May 2018	Annually
Surface Water 1 in 1000 year Flood Extent Environment Agency - Head Office	May 2018	Annually
Surface Water Suitability Environment Agency - Head Office	February 2016	Annually
BGS Groundwater Flooding Susceptibility British Geological Survey - National Geoscience Information Service	May 2013	As notified

Data Currency

Waste	Version	Update Cycle
BGS Recorded Landfill Sites		
British Geological Survey - National Geoscience Information Service	November 2002	As notified
Historical Landfill Sites		
Environment Agency - Head Office	January 2022	Quarterly
Integrated Pollution Control Registered Waste Sites		
Environment Agency - North West Region	January 2009	Not Applicable
Licensed Waste Management Facilities (Landfill Boundaries)		
Environment Agency - North West Region - South Area	January 2022	Quarterly
Licensed Waste Management Facilities (Locations)		
Environment Agency - North West Region - South Area	January 2022	Quarterly
Local Authority Landfill Coverage		
Bury Metropolitan Borough Council	February 2003	Not Applicable
Manchester City Council - Planning Department	February 2003	Not Applicable
Oldham Metropolitan Borough Council	February 2003	Not Applicable
Rochdale Metropolitan Borough Council - Environmental Health Department	February 2003	Not Applicable
Salford City Council - Environmental Health Department	February 2003	Not Applicable
Tameside Metropolitan Borough Council	February 2003	Not Applicable
Trafford Metropolitan Borough Council - Environmental Health Department	February 2003	Not Applicable
Local Authority Recorded Landfill Sites		
Bury Metropolitan Borough Council	October 2018	
Manchester City Council - Planning Department	October 2018	
Oldham Metropolitan Borough Council	October 2018	
Rochdale Metropolitan Borough Council - Environmental Health Department	October 2018	
Salford City Council - Environmental Health Department	October 2018	
Tameside Metropolitan Borough Council	October 2018	
Trafford Metropolitan Borough Council - Environmental Health Department	October 2018	
Potentially Infilled Land (Non-Water)		
Landmark Information Group Limited	December 1999	Not Applicable
Potentially Infilled Land (Water)		
Landmark Information Group Limited	December 1999	
Registered Landfill Sites		
Environment Agency - North West Region - South Area	March 2006	Not Applicable
Registered Waste Transfer Sites		
Environment Agency - North West Region - South Area	April 2018	
Registered Waste Treatment or Disposal Sites		
Environment Agency - North West Region - South Area	June 2015	

Hazardous Substances	Version	Update Cycle
Control of Major Accident Hazards Sites (COMAH)		
Health and Safety Executive	January 2022	Bi-Annually
Explosive Sites		
Health and Safety Executive	March 2017	Annually
Notification of Installations Handling Hazardous Substances (NIHHS)		
Health and Safety Executive	August 2001	
Planning Hazardous Substance Enforcements		
Trafford Metropolitan Borough Council	April 2016	Variable
Bury Metropolitan Borough Council	February 2016	Variable
Manchester City Council - Planning Department	February 2016	Variable
Oldham Metropolitan Borough Council	February 2016	Variable
Rochdale Metropolitan Borough Council	February 2016	Variable
Tameside Metropolitan Borough Council - Planning and Building Control	February 2016	Variable
Salford City Council	June 2016	Variable
Planning Hazardous Substance Consents		
Trafford Metropolitan Borough Council	April 2016	Variable
Bury Metropolitan Borough Council	February 2016	Variable
Manchester City Council - Planning Department	February 2016	Variable
Oldham Metropolitan Borough Council	February 2016	Variable
Rochdale Metropolitan Borough Council	February 2016	Variable
Tameside Metropolitan Borough Council - Planning and Building Control	February 2016	Variable
Salford City Council	June 2016	Variable

Geological	Version	Update Cycle
BGS 1:625,000 Solid Geology British Geological Survey - National Geoscience Information Service	January 2009	As notified
BGS Estimated Soil Chemistry British Geological Survey - National Geoscience Information Service	December 2015	As notified
BGS Recorded Mineral Sites British Geological Survey - National Geoscience Information Service	November 2021	Bi-Annually
BGS Urban Soil Chemistry British Geological Survey - National Geoscience Information Service	December 2015	As notified
BGS Urban Soil Chemistry Averages British Geological Survey - National Geoscience Information Service	December 2015	As notified
CBSCB Compensation District Cheshire Brine Subsidence Compensation Board (CBSCB) Cheshire Brine Subsidence Compensation Board (CBSCB)	August 2011 November 2020	As notified
Coal Mining Affected Areas The Coal Authority - Property Searches	March 2014	Annual Rolling Update
Mining Instability Ove Arup & Partners	June 1998	Not Applicable
Non Coal Mining Areas of Great Britain British Geological Survey - National Geoscience Information Service	May 2015	Not Applicable
Potential for Collapsible Ground Stability Hazards British Geological Survey - National Geoscience Information Service	April 2020	As notified
Potential for Compressible Ground Stability Hazards British Geological Survey - National Geoscience Information Service	January 2019	As notified
Potential for Ground Dissolution Stability Hazards British Geological Survey - National Geoscience Information Service	January 2019	As notified
Potential for Landslide Ground Stability Hazards British Geological Survey - National Geoscience Information Service	January 2019	As notified
Potential for Running Sand Ground Stability Hazards British Geological Survey - National Geoscience Information Service	January 2019	As notified
Potential for Shrinking or Swelling Clay Ground Stability Hazards British Geological Survey - National Geoscience Information Service	January 2019	As notified
Radon Potential - Radon Affected Areas British Geological Survey - National Geoscience Information Service	July 2011	Annually
Radon Potential - Radon Protection Measures British Geological Survey - National Geoscience Information Service	July 2011	Annually

Industrial Land Use	Version	Update Cycle
Contemporary Trade Directory Entries Thomson Directories	January 2022	Quarterly
Fuel Station Entries Catalist Ltd - Experian	March 2022	Quarterly
Gas Pipelines National Grid	October 2021	Bi-Annually
Points of Interest - Commercial Services PointX	March 2022	Quarterly
Points of Interest - Education and Health PointX	March 2022	Quarterly
Points of Interest - Manufacturing and Production PointX	March 2022	Quarterly
Points of Interest - Public Infrastructure PointX	March 2022	Quarterly
Points of Interest - Recreational and Environmental PointX	March 2022	Quarterly
Underground Electrical Cables National Grid	May 2021	Bi-Annually

Sensitive Land Use	Version	Update Cycle
Ancient Woodland		
Natural England	February 2021	Bi-Annually
Areas of Adopted Green Belt		
Bury Metropolitan Borough Council	October 2020	Quarterly
Manchester City Council	October 2020	Quarterly
Oldham Metropolitan Borough Council	October 2020	Quarterly
Rochdale Metropolitan Borough Council	October 2020	Quarterly
Salford City Council	October 2020	Quarterly
Tameside Metropolitan Borough Council	October 2020	Quarterly
Trafford Metropolitan Borough Council	October 2020	Quarterly
Areas of Unadopted Green Belt		
Bury Metropolitan Borough Council	October 2020	Quarterly
Manchester City Council	October 2020	Quarterly
Oldham Metropolitan Borough Council	October 2020	Quarterly
Rochdale Metropolitan Borough Council	October 2020	Quarterly
Salford City Council	October 2020	Quarterly
Tameside Metropolitan Borough Council	October 2020	Quarterly
Trafford Metropolitan Borough Council	October 2020	Quarterly
Areas of Outstanding Natural Beauty		
Natural England	January 2021	Bi-Annually
Environmentally Sensitive Areas		
Natural England	January 2017	
Forest Parks		
Forestry Commission	April 1997	Not Applicable
Local Nature Reserves		
Natural England	February 2021	Bi-Annually
Marine Nature Reserves		
Natural England	July 2019	Bi-Annually
National Nature Reserves		
Natural England	January 2021	Bi-Annually
National Parks		
Natural England	February 2018	Bi-Annually
Nitrate Sensitive Areas		
Natural England	April 2016	Not Applicable
Nitrate Vulnerable Zones		
Department for Environment, Food and Rural Affairs (DEFRA - formerly FRCA)	April 2016	
Environment Agency - Head Office	June 2017	Bi-Annually
Ramsar Sites		
Natural England	August 2020	Bi-Annually
Sites of Special Scientific Interest		
Natural England	February 2021	Bi-Annually
Special Areas of Conservation		
Natural England	July 2020	Bi-Annually
Special Protection Areas		
Natural England	February 2021	Bi-Annually

Data Suppliers

A selection of organisations who provide data within this report


Data Supplier	Data Supplier Logo
Ordnance Survey	
Environment Agency	
Scottish Environment Protection Agency	
The Coal Authority	
British Geological Survey	
Centre for Ecology and Hydrology	
Natural Resources Wales	
Scottish Natural Heritage	
Natural England	
Public Health England	
Ove Arup	
Stantec UK Ltd	

Useful Contacts

Contact	Name and Address	Contact Details
1	**British Geological Survey - Enquiry Service** British Geological Survey, Environmental Science Centre, Keyworth, Nottingham, Nottinghamshire, NG12 5GG	Telephone: 0115 936 3143 Fax: 0115 936 3276 Email: enquiries@bgs.ac.uk Website: www.bgs.ac.uk
2	**Environment Agency - National Customer Contact Centre (NCCC)** PO Box 544, Templeborough, Rotherham, S60 1BY	Telephone: 03708 506 506 Email: enquiries@environment-agency.gov.uk
3	**Manchester City Council - Environmental Health Department** PO Box 463, Town Hall Extension, Albert Square, Manchester, Greater Manchester, M60 3NY	Telephone: 0161 234 4884 / 234 4873. Fax: 0161 234 4508 Website: www.manchester.gov.uk
4	**Environment Agency - Head Office** Rio House, Waterside Drive, Aztec West, Almondsbury, Bristol, Avon, BS32 4UD	Telephone: 01454 624400 Fax: 01454 624409
5	**Ordnance Survey** Adanac Drive, Southampton, Hampshire, SO16 0AS	Telephone: 03456 05 05 05 Email: customerservices@ordnancesurvey.co.uk Website: www.ordnancesurvey.gov.uk
6	**Manchester City Council - Planning Department** Town Hall, Manchester, Greater Manchester, M60 2LA	Telephone: 0161 234 5000 Fax: 0161 234 4508 Website: www.manchester.gov.uk
7	**Salford City Council - Environmental Health Department** Crompton House, 100 Chorley Road, Swinton, Manchester, Greater Manchester, M27 2ES	Telephone: 0161 7370551 Fax: 0161 728 1956 Website: www.salford.gov.uk
8	**The Coal Authority - Property Searches** 200 Lichfield Lane, Mansfield, Nottinghamshire, NG18 4RG	Telephone: 0345 762 6848 Fax: 01623 637 338 Email: groundstability@coal.gov.uk Website: www2.groundstability.com
9	**PointX** 7 Abbey Court, Eagle Way, Sowton, Exeter, Devon, EX2 7HY	Website: www.pointx.co.uk
-	**Public Health England - Radon Survey, Centre for Radiation, Chemical and Environmental Hazards** Chilton, Didcot, Oxfordshire, OX11 0RQ	Telephone: 01235 822622 Fax: 01235 833891 Email: radon@phe.gov.uk Website: www.ukradon.org
-	**Landmark Information Group Limited** Imperium, Imperial Way, Reading, Berkshire, RG2 0TD	Telephone: 0844 844 9952 Fax: 0844 844 9951 Email: customerservices@landmarkinfo.co.uk Website: www.landmarkinfo.co.uk

Please note that the Environment Agency / Natural Resources Wales / SEPA have a charging policy in place for enquiries.

APPENDIX D - ENVIRONMENTAL & GEOLOGICAL MAPS

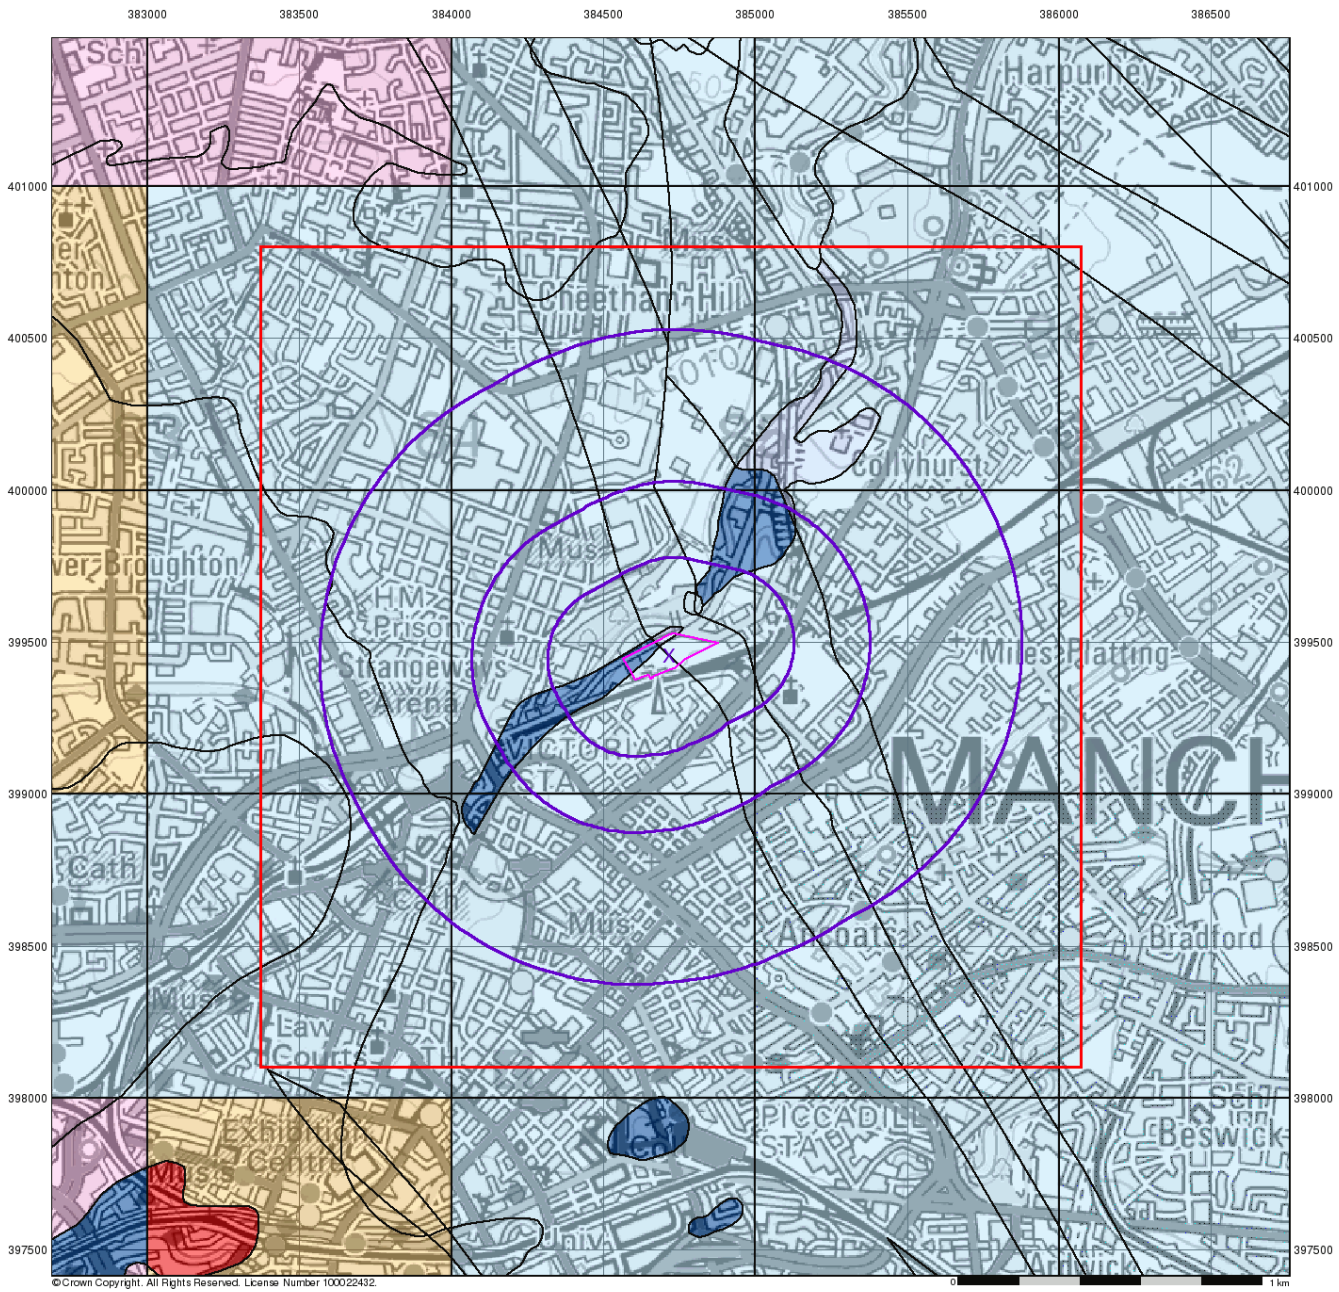

Groundwater Vulnerability

General


Specified Site | Specified Buffer(s) | Bearing Reference Point
Slice | Map ID

Agency and Hydrological

Bedrock Aquifers	Superficial Aquifers
High Vulnerability, Principal Aquifer	High Vulnerability, Principal Aquifer
High Vulnerability, Secondary Aquifer	High Vulnerability, Secondary Aquifer
Medium Vulnerability, Principal Aquifer	Medium Vulnerability, Principal Aquifer
Medium Vulnerability, Secondary Aquifer	Medium Vulnerability, Secondary Aquifer
Low Vulnerability, Principal Aquifer	Low Vulnerability, Principal Aquifer
Low Vulnerability, Secondary Aquifer	Low Vulnerability, Secondary Aquifer

Unproductive Aquifer
Soluble Rock

Site Sensitivity Context Map - Slice A

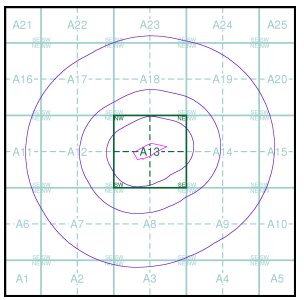


Order Details

Order Number:	294034025_1_1
Customer Ref:	4328
National Grid Reference:	384720, 399460
Slice:	A
Site Area (Ha):	2.3
Search Buffer (m):	1000

Site Details

Site at 384690, 399470

Landmark INFORMATION GROUP
Tel: 0844 844 9952
Fax: 0844 844 9951
Web: www.envirocheck.co.uk

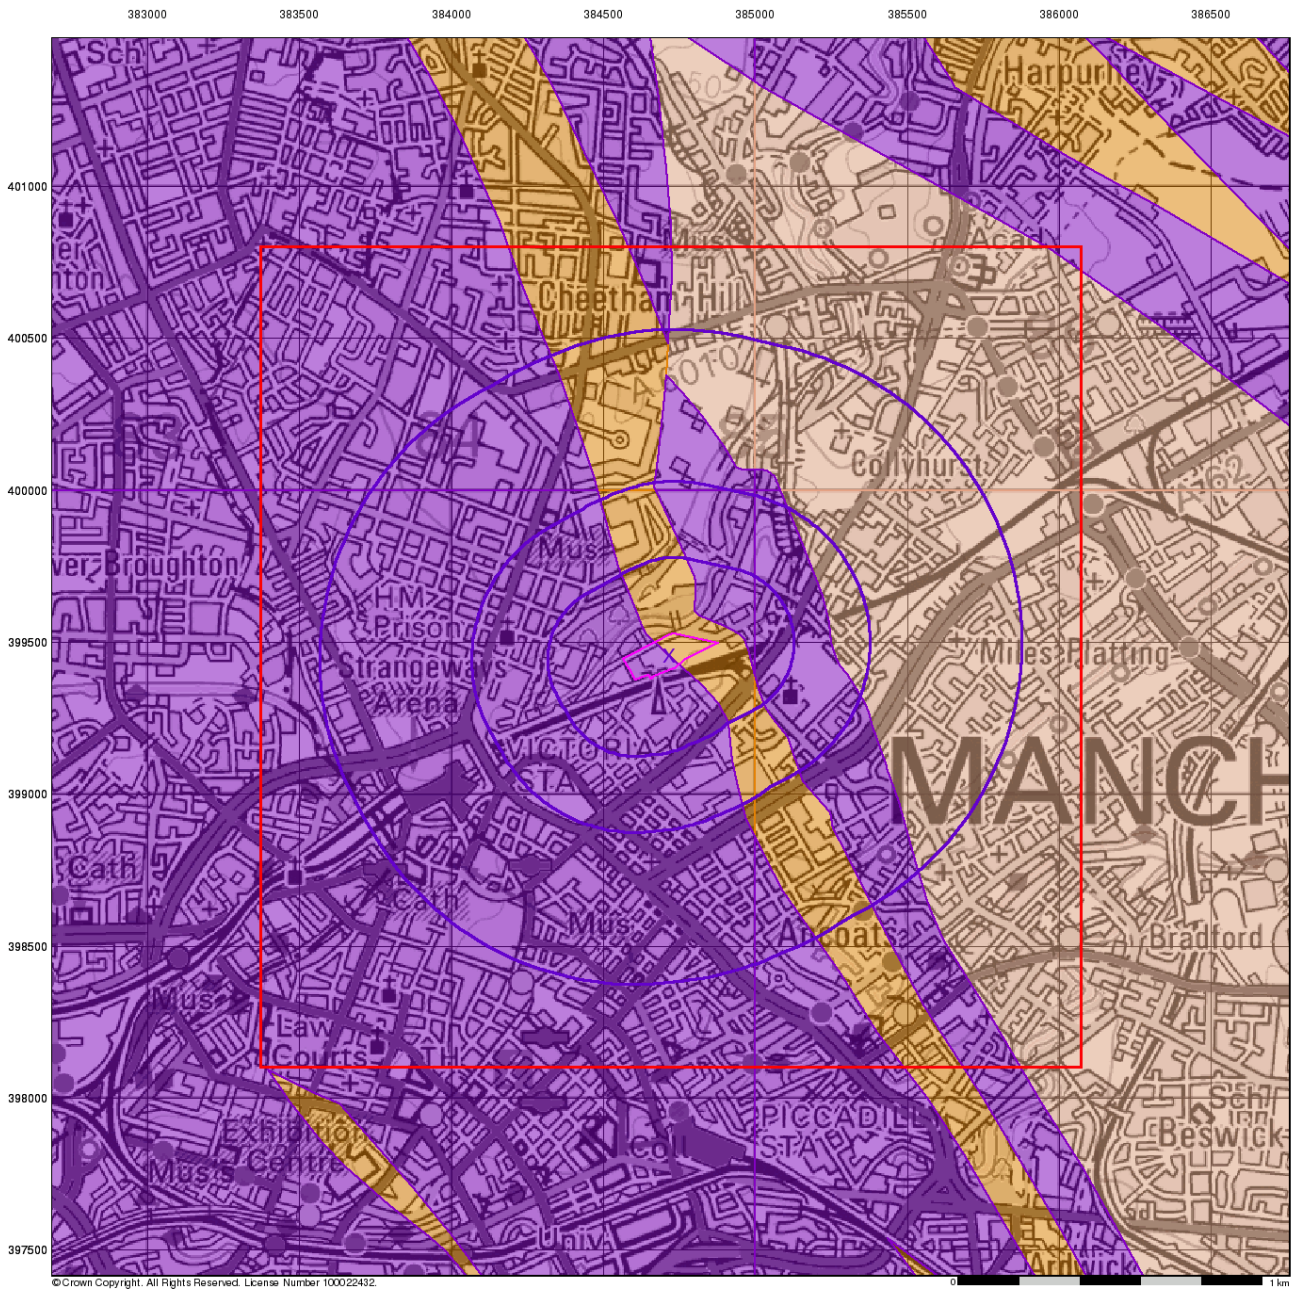

Bedrock Aquifer Designation

General


Specified Site | Specified Buffer(s) | Bearing Reference Point | Slice | Map ID

Agency and Hydrological

Geological Classes

- Principal Aquifer
- Secondary A Aquifer
- Secondary B Aquifer
- Secondary Undifferentiated
- Unproductive Strata
- Unknown
- Unknown (Lakes and Landslip)

Site Sensitivity Context Map - Slice A

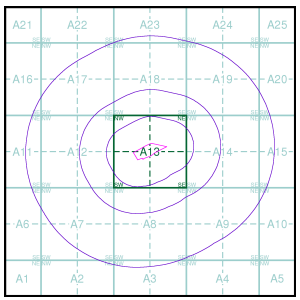


Order Details

Order Number:	294034025_1_1
Customer Ref:	4328
National Grid Reference:	384720, 399460
Slice:	A
Site Area (Ha):	2.3
Search Buffer (m):	1000

Site Details

Site at 384690, 399470

Landmark INFORMATION GROUP
Tel: 0844 844 9952
Fax: 0844 844 9951
Web: www.envirocheck.co.uk

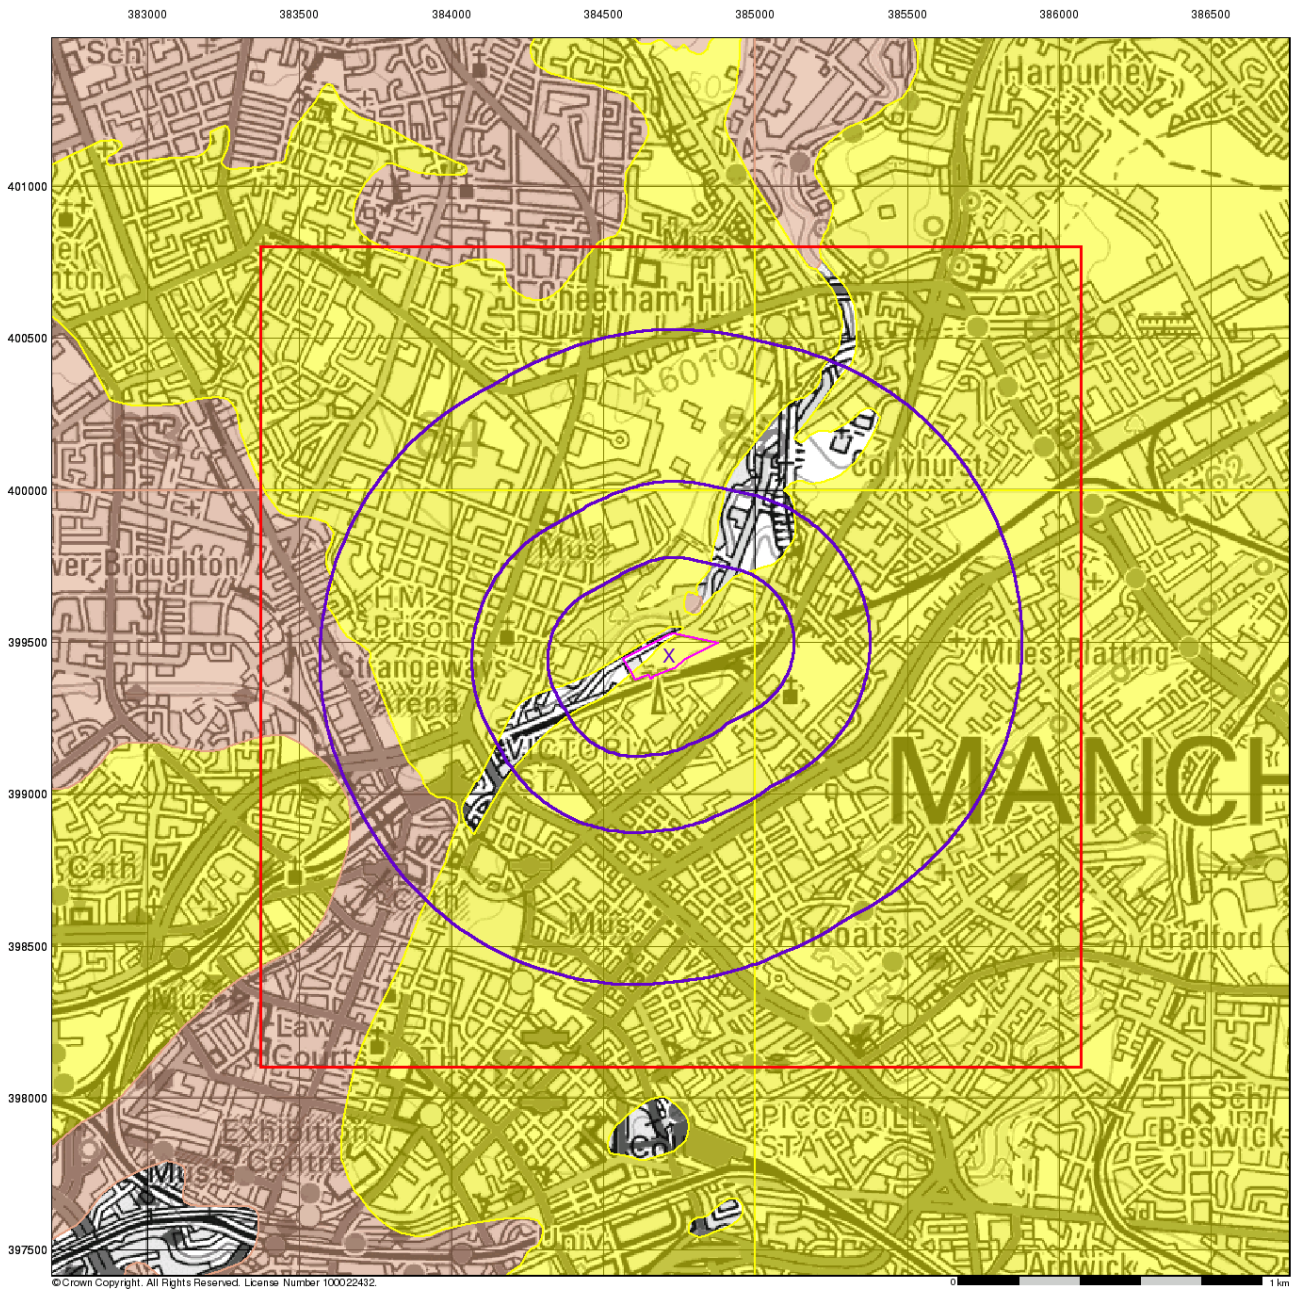

Superficial Aquifer Designation

General


Specified Site | Specified Buffer(s) | Bearing Reference Point | Slice | Map ID

Agency and Hydrological

Geological Classes

- Principal Aquifer
- Secondary A Aquifer
- Secondary B Aquifer
- Secondary Undifferentiated
- Unproductive Strata
- Unknown
- Unknown (Lakes and Landslip)

Site Sensitivity Context Map - Slice A

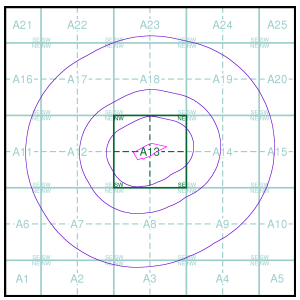


Order Details

Order Number:	294034025_1_1
Customer Ref:	4328
National Grid Reference:	384720, 399460
Slice:	A
Site Area (Ha):	2.3
Search Buffer (m):	1000

Site Details

Site at 384690, 399470

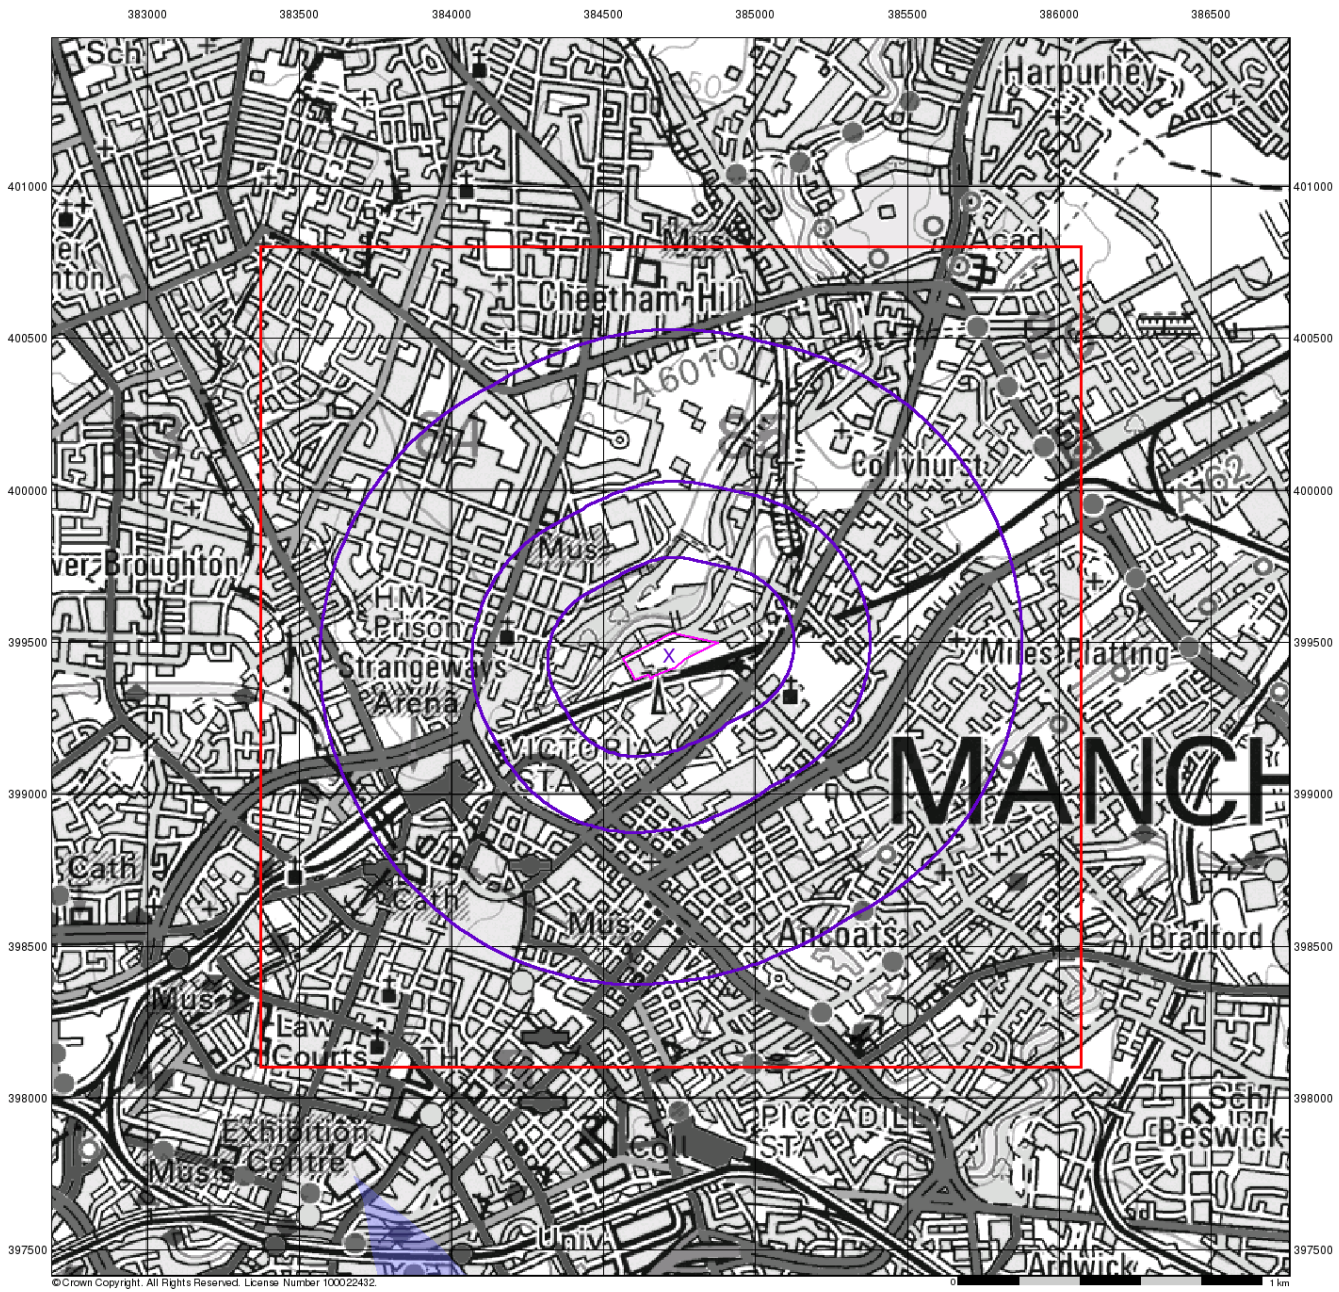

RoC CONSULTING

Source Protection Zones


General

Specified Site | Specified Buffer(s) | Bearing Reference Point
Slice | Map ID

Agency and Hydrological

- Inner zone (Zone 1)
- Inner zone - subsurface activity only (Zone 1c)
- Outer zone (Zone 2)
- Outer zone - subsurface activity only (Zone 2c)
- Total catchment (Zone 3)
- Total catchment - subsurface activity only (Zone 3c)
- Special interest (Zone 4)

Site Sensitivity Context Map - Slice A

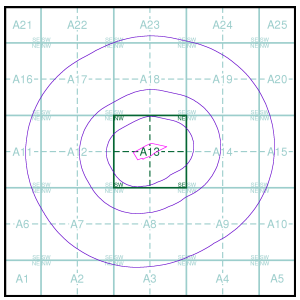


Order Details

Order Number:	294034025_1_1
Customer Ref:	4328
National Grid Reference:	384720, 399460
Slice:	A
Site Area (Ha):	2.3
Search Buffer (m):	1000

Site Details

Site at 384690, 399470

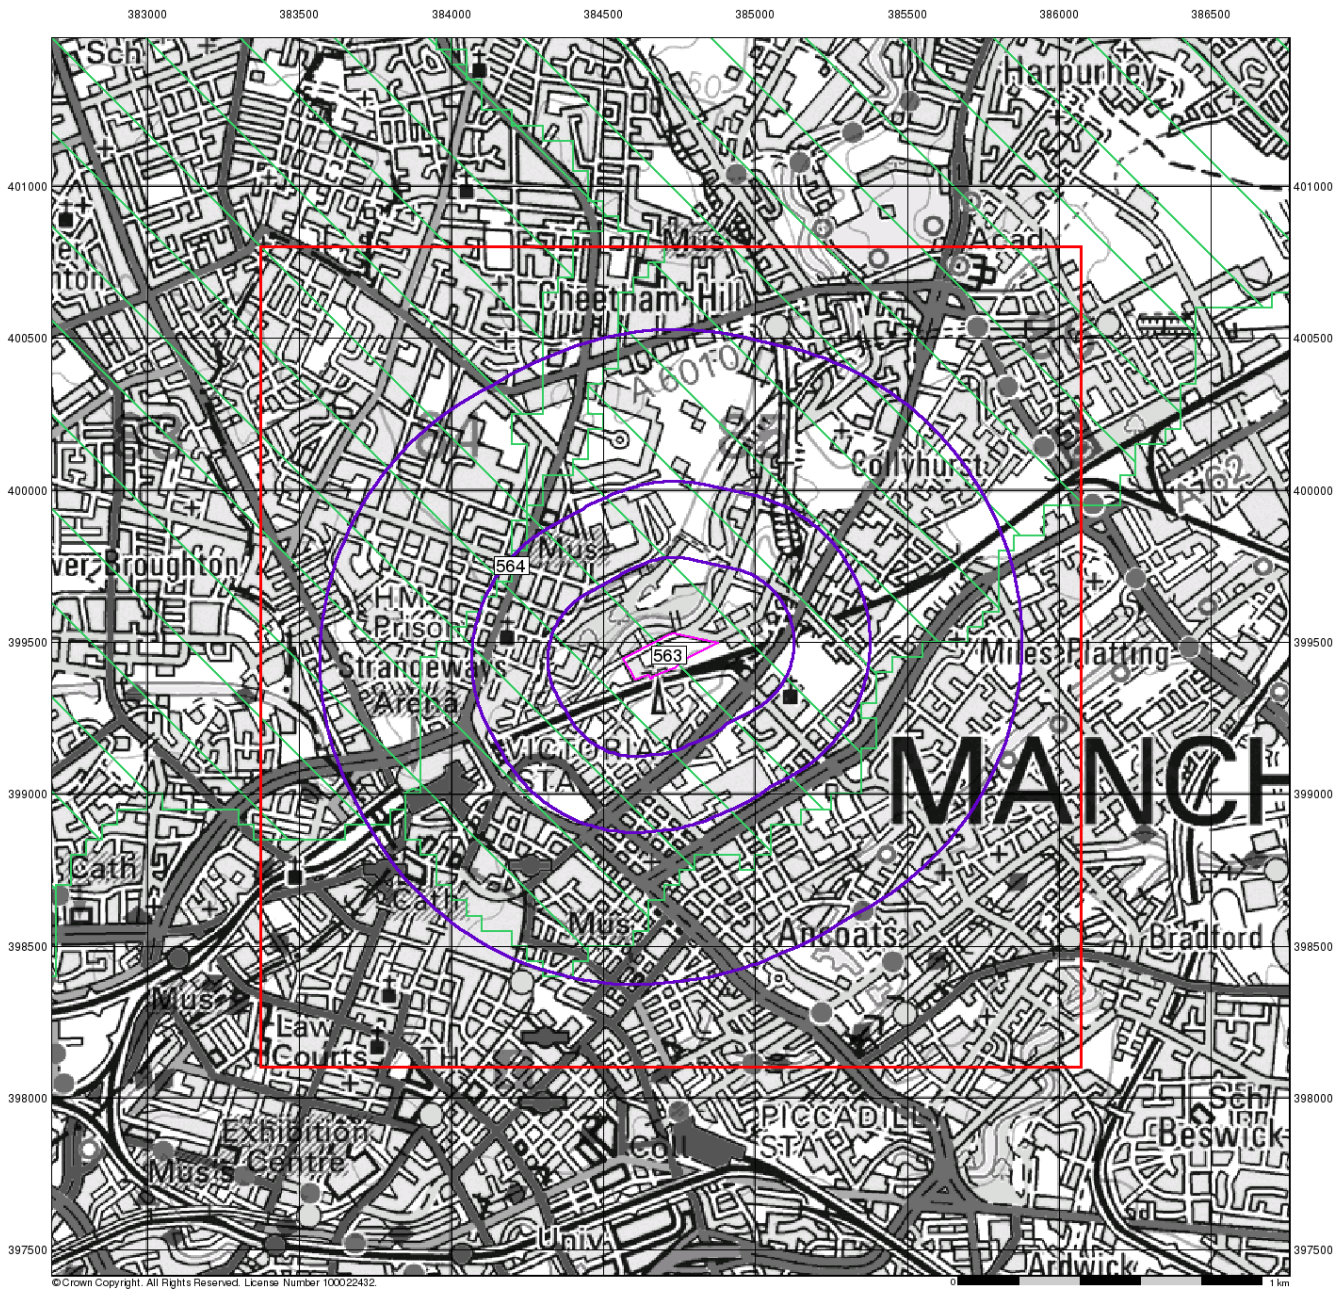

Sensitive Land Uses


General

Specified Site | Specified Buffer(s) | Bearing Reference Point
Slice | Map ID

Sensitive Land Uses

- Ancient Woodland
- Area of Adopted Green Belt
- Area of Unadopted Green Belt
- Area of Outstanding Natural Beauty
- Environmentally Sensitive Area
- Forest Park
- Local Nature Reserve
- Marine Nature Reserve
- National Nature Reserve
- National Park
- Nitrate Sensitive Area
- Nitrate Vulnerable Zone
- Ramsar Site
- Site of Special Scientific Interest
- Special Area of Conservation
- Special Protection Area
- World Heritage Sites

Site Sensitivity Context Map - Slice A

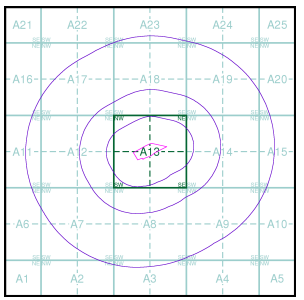


Order Details

Order Number:	294034025_1_1
Customer Ref:	4328
National Grid Reference:	384720, 399460
Slice:	A
Site Area (Ha):	2.3
Search Buffer (m):	1000

Site Details

Site at 384690, 399470

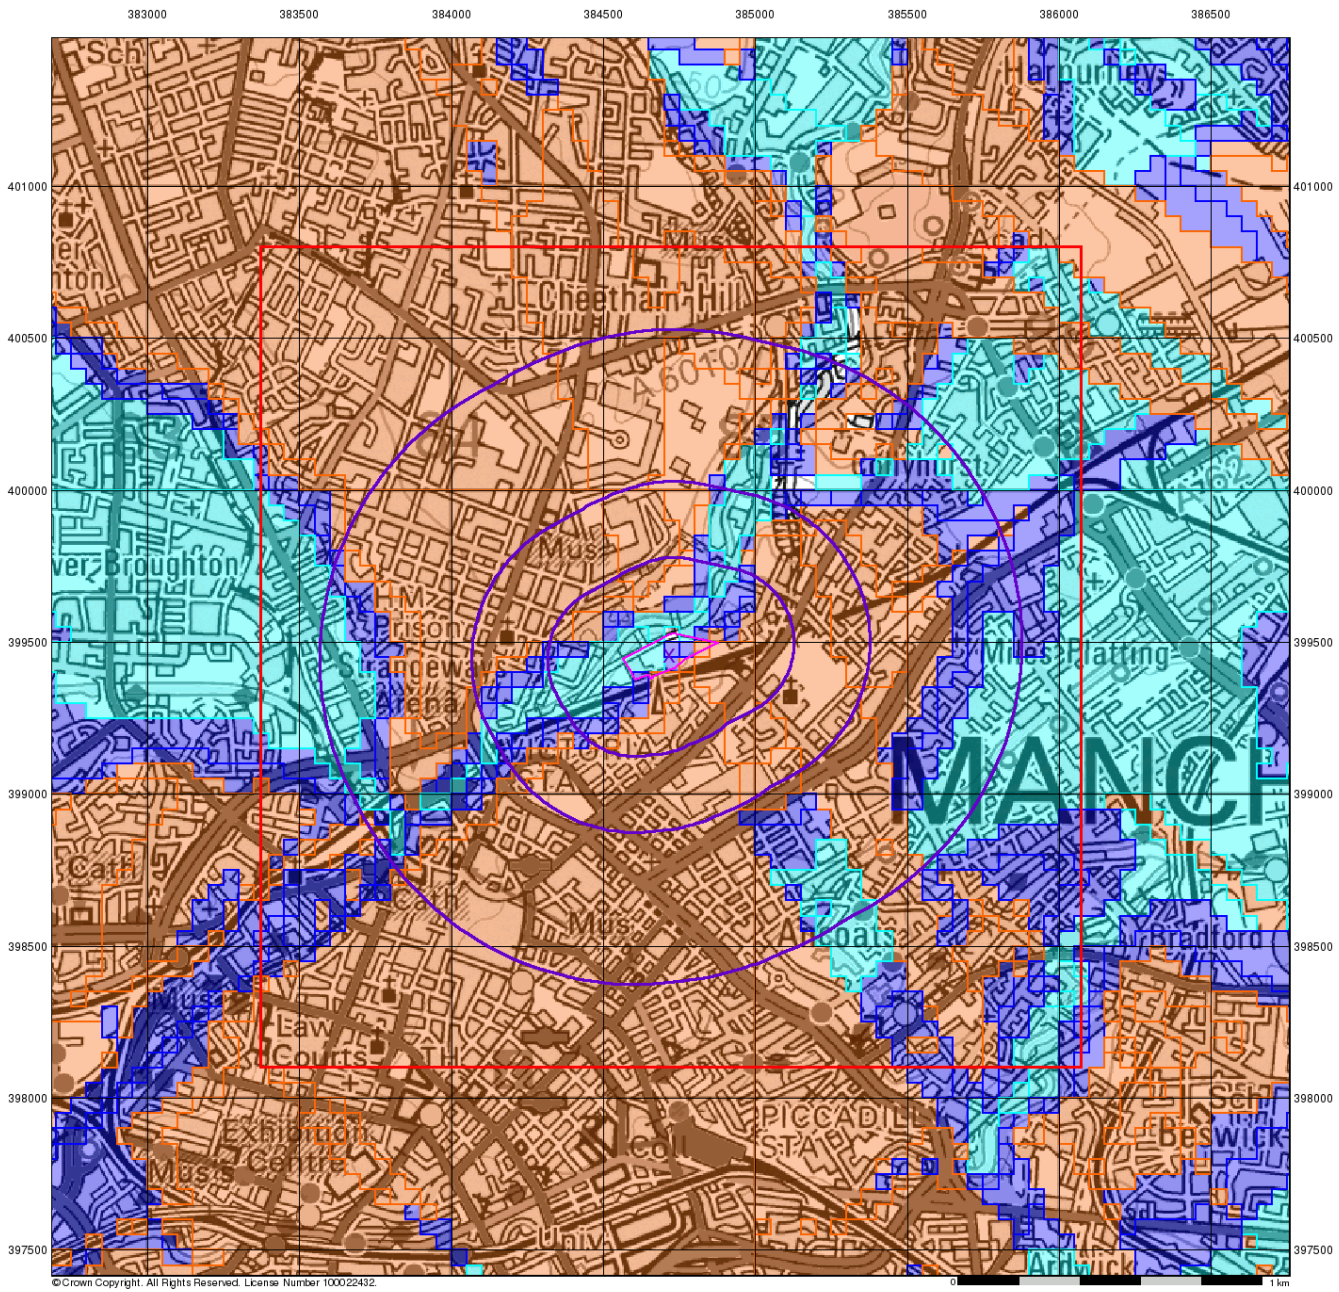

©Crown Copyright. All Rights Reserved. License Number 100022432.

ROC CONSULTING

BGS Flood GFS Data


General

- Specified Site
- Specified Buffer(s)
- Bearing Reference Point
- Slice

Agency and Hydrological (Flood)

- Limited Potential for Groundwater Flooding to Occur
- Potential for Groundwater Flooding of Property Situated Below Ground Level
- Potential for Groundwater Flooding to Occur at Surface

Site Sensitivity Context Map - Slice A

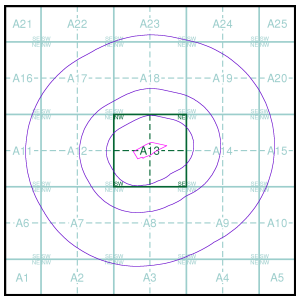

Order Details

Order Number:	294034025_1_1
Customer Ref:	4328
National Grid Reference:	384720, 399460
Slice:	A
Site Area (Ha):	2.3
Search Buffer (m):	1000

Site Details

Site at 384690, 399470

Landmark INFORMATION GROUP
Tel: 0844 844 9952
Fax: 0844 844 9951
Web: www.envirocheck.co.uk

Geology 1:50,000 Maps Legends

Artificial Ground and Landslip

Map Colour	Lex Code	Rock Name	Rock Type	Min and Max Age
	MGR	Made Ground (Undivided)	Artificial Deposit	Not Supplied - Holocene
	WMGR	Infilled Ground	Artificial Deposit	Not Supplied - Holocene
	WGR	Worked Ground (Undivided)	Void	Not Supplied - Holocene
	SLIP	Landslide Deposit	Unknown/Unclassified Entry	Not Supplied - Quaternary

Superficial Geology

Map Colour	Lex Code	Rock Name	Rock Type	Min and Max Age
	ALV	Alluvium	Clay, Silt, Sand and Gravel	Not Supplied - Holocene
	TILLD	Till, Devensian	Diamicton	Not Supplied - Devensian
	GFSDD	Glaciofluvial Sheet Deposits, Devensian	Sand and Gravel	Not Supplied - Devensian
	GFDUD	Glaciofluvial Deposits, Devensian	Sand and Gravel	Not Supplied - Devensian
	RTD1	River Terrace Deposits, 1	Sand and Gravel	Not Supplied - Quaternary
	PEAT	Peat	Peat	Not Supplied - Quaternary

Bedrock and Faults

Map Colour	Lex Code	Rock Name	Rock Type	Min and Max Age
	CHES	Chester Formation	Sandstone	Not Supplied - Olenekian
	MM	Manchester Marls Formation	Mudstone	Not Supplied - GUADALUPIAN
	CS	Collyhurst Sandstone Formation	Sandstone	Not Supplied - Cisuralian
	HA	Halesowen Formation	Mudstone, Siltstone and Sandstone	Not Supplied - Westphalian
	HTS	Holt Town Sandstone Bed	Sandstone	Not Supplied - Westphalian
	GML	Great Mine Limestone	Limestone	Not Supplied - Westphalian
	PUCM	Pennine Upper Coal Measures Formation	Mudstone, Siltstone and Sandstone	Not Supplied - Westphalian
	WDR	Worsley Delf Rock	Sandstone	Not Supplied - Westphalian
	NHSS	Newton Heath Sandstone	Sandstone	Not Supplied - Westphalian
	OPS	Openshaw Sandstone	Sandstone	Not Supplied - Westphalian
	PMCM	Pennine Middle Coal Measures Formation	Mudstone, Siltstone and Sandstone	Not Supplied - Westphalian
	ETM	Etruria Formation	Sandstone and Mudstone	Not Supplied - Westphalian
		Faults		
		Rock Segments		

ROC CONSULTING


Geology 1:50,000 Maps

This report contains geological map extracts taken from the BGS Digital Geological map of Great Britain at 1:50,000 scale and is designed for users carrying out preliminary site assessments who require geological maps for the area around the site. This mapping may be more up to date than previously published paper maps.
The various geological layers - artificial and landslip deposits, superficial geology and solid (bedrock) geology are displayed in separate maps, but superimposed on the final 'Combined Surface Geology' map. All map legends feature on this page. Not all layers have complete nationwide coverage, so availability of data for relevant map sheets is indicated below.

Geology 1:50,000 Maps Coverage

Map ID:	**1**
Map Sheet No:	**085**
Map Name:	**Manchester**
Map Date:	**2010**
Bedrock Geology:	**Available**
Superficial Geology:	**Not Available**
Artificial Geology:	**Not Available**
Faults:	**Not Supplied**
Landslip:	**Not Available**
Rock Segments:	**Not Supplied**

Geology 1:50,000 Maps - Slice A

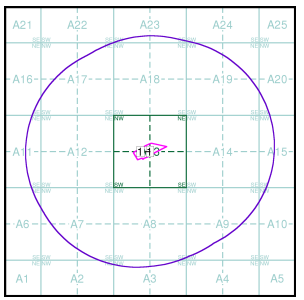


Order Details:

Order Number:	294034025_1_1
Customer Reference:	4328
National Grid Reference:	384720, 399460
Slice:	A
Site Area (Ha):	2.3
Search Buffer (m):	1000

Site Details:

Site at 384690, 399470

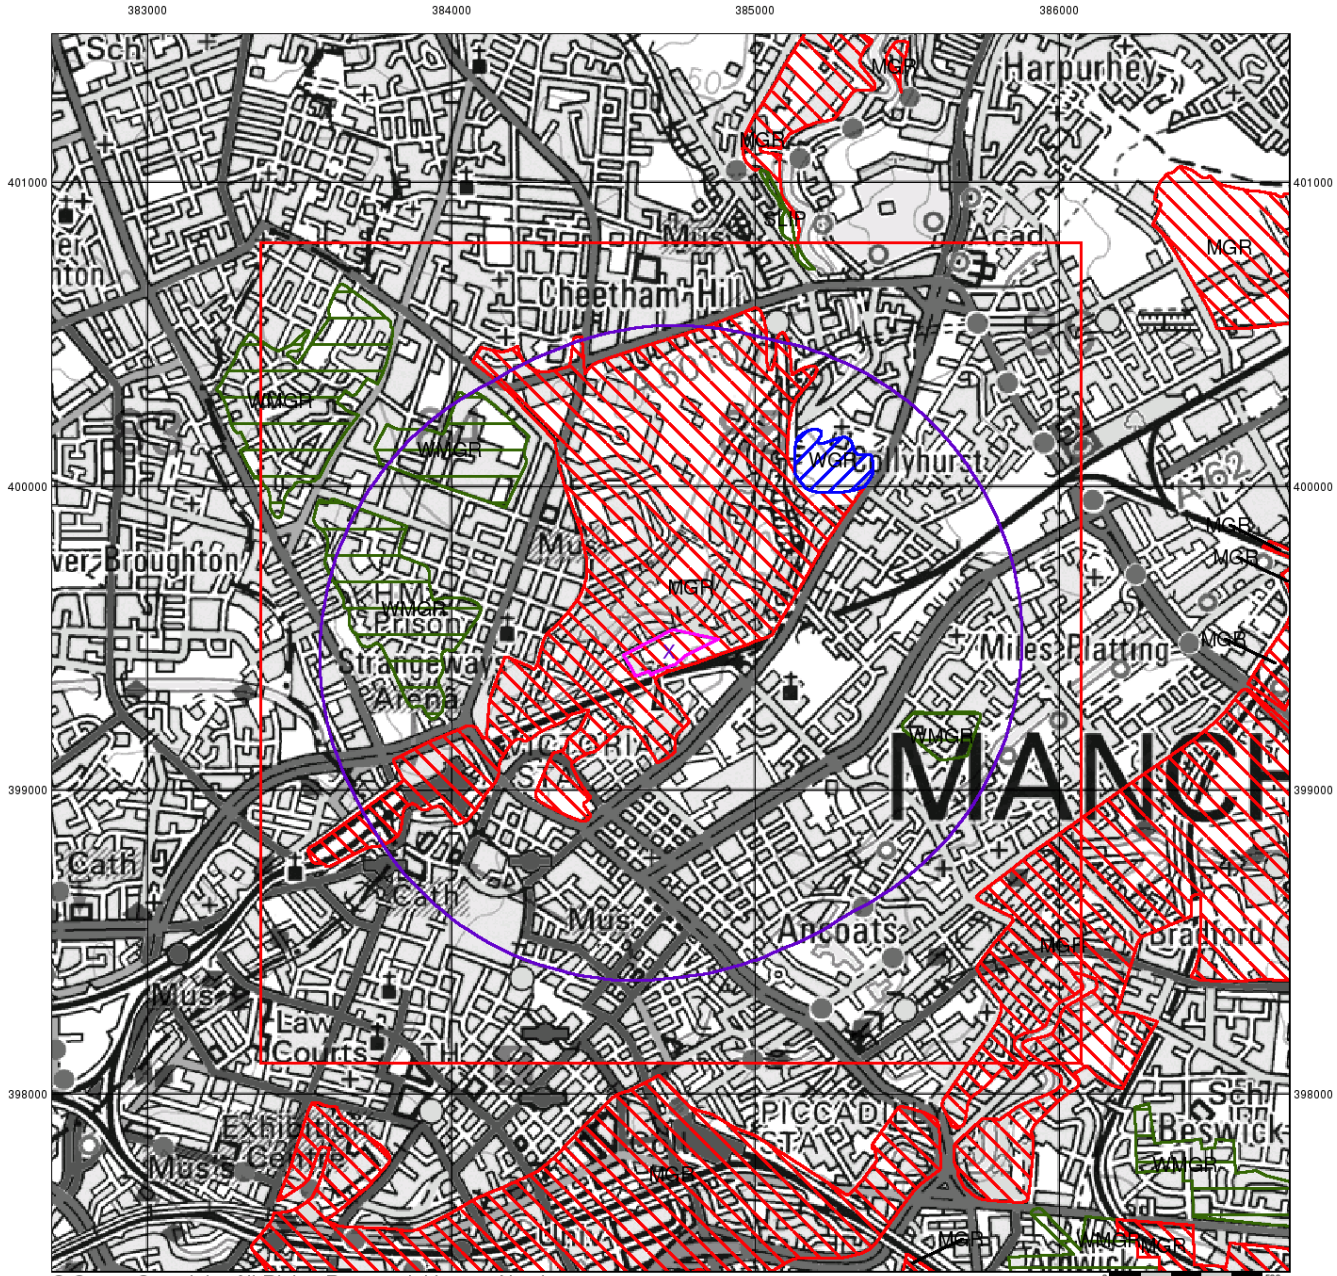

© Crown Copyright. All Rights Reserved. License Number 100022432.

Artificial Ground and Landslip


Artificial ground is a term used by BGS for those areas where the ground surface has been significantly modified by human activity. Information about previously developed ground is especially important, as it is often associated with potentially contaminated material, unpredictable engineering conditions and unstable ground.

Artificial ground includes:

- Made ground - man-made deposits such as embankments and spoil heaps on the natural ground surface.
- Worked ground - areas where the ground has been cut away such as quarries and road cuttings.
- Infilled ground - areas where the ground has been cut away then wholly or partially backfilled.
- Landscaped ground - areas where the surface has been reshaped.
- Disturbed ground - areas of ill-defined shallow or near surface mineral workings where it is impracticable to map made and worked ground separately.

Mass movement (landslip) deposits on BGS geological maps are primarily superficial deposits that have moved down slope under gravity to form landslips. These affect bedrock, other superficial deposits and artificial ground. The dataset also includes foundered strata, where the ground has collapsed due to subsidence.

Artificial Ground and Landslip Map - Slice A

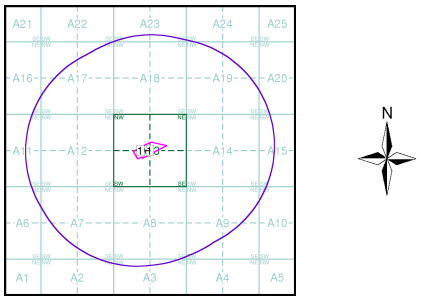


Order Details:

Order Number:	294034025_1_1
Customer Reference:	4328
National Grid Reference:	384720, 399460
Slice:	A
Site Area (Ha):	2.3
Search Buffer (m):	1000

Site Details:

Site at 384690, 399470

Landmark INFORMATION GROUP
Tel: 0844 844 9952
Fax: 0844 844 9951
Web: www.envirocheck.co.uk

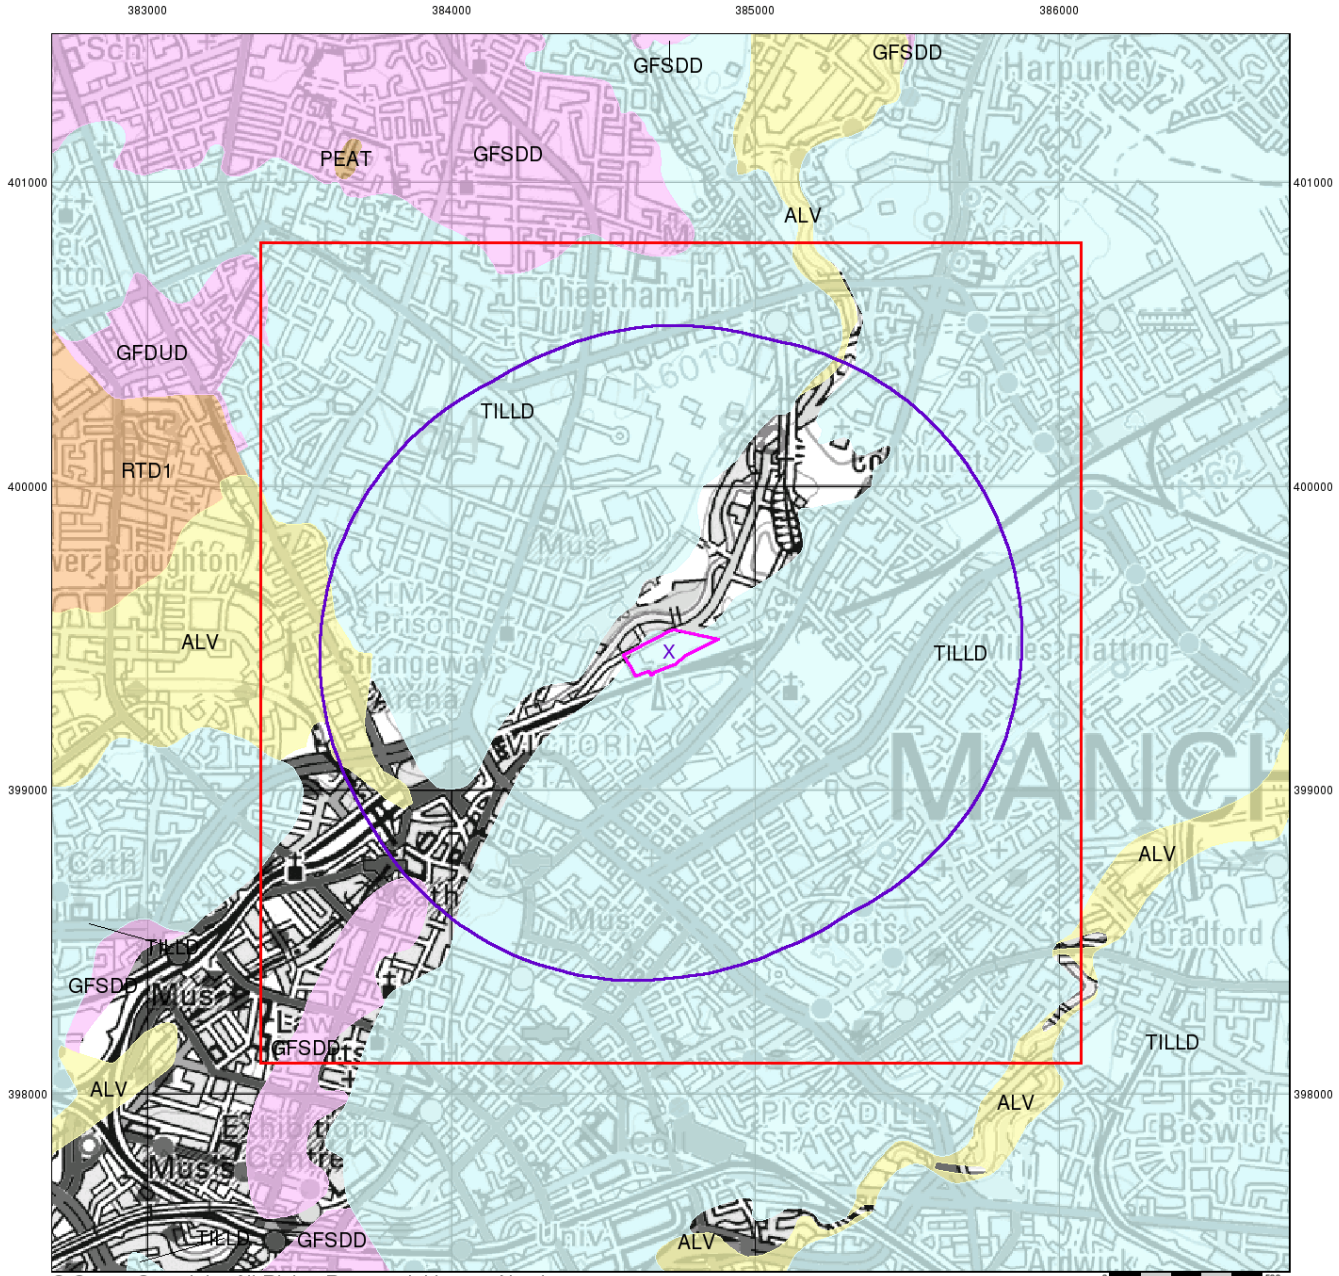

© Crown Copyright. All Rights Reserved. License Number 100022432.


Superficial Geology

Superficial Deposits are the youngest geological deposits formed during the most recent period of geological time, the Quaternary, which extends back about 1.8 million years from the present.

They rest on older deposits or rocks referred to as Bedrock. This dataset contains Superficial deposits that are of natural origin and 'in place'. Other superficial strata may be held in the Mass Movement dataset where they have been moved, or in the Artificial Ground dataset where they are of man-made origin.

Most of these Superficial deposits are unconsolidated sediments such as gravel, sand, silt and clay, and onshore they form relatively thin, often discontinuous patches or larger spreads.

Superficial Geology Map - Slice A

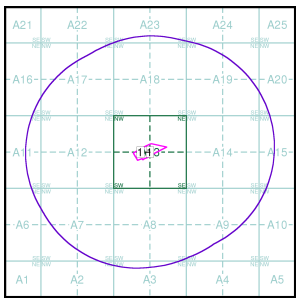


Order Details:

Order Number:	294034025_1_1
Customer Reference:	4328
National Grid Reference:	384720, 399460
Slice:	A
Site Area (Ha):	2.3
Search Buffer (m):	1000

Site Details:

Site at 384690, 399470

Landmark INFORMATION GROUP
Tel: 0844 844 9952
Fax: 0844 844 9951
Web: www.envirocheck.co.uk

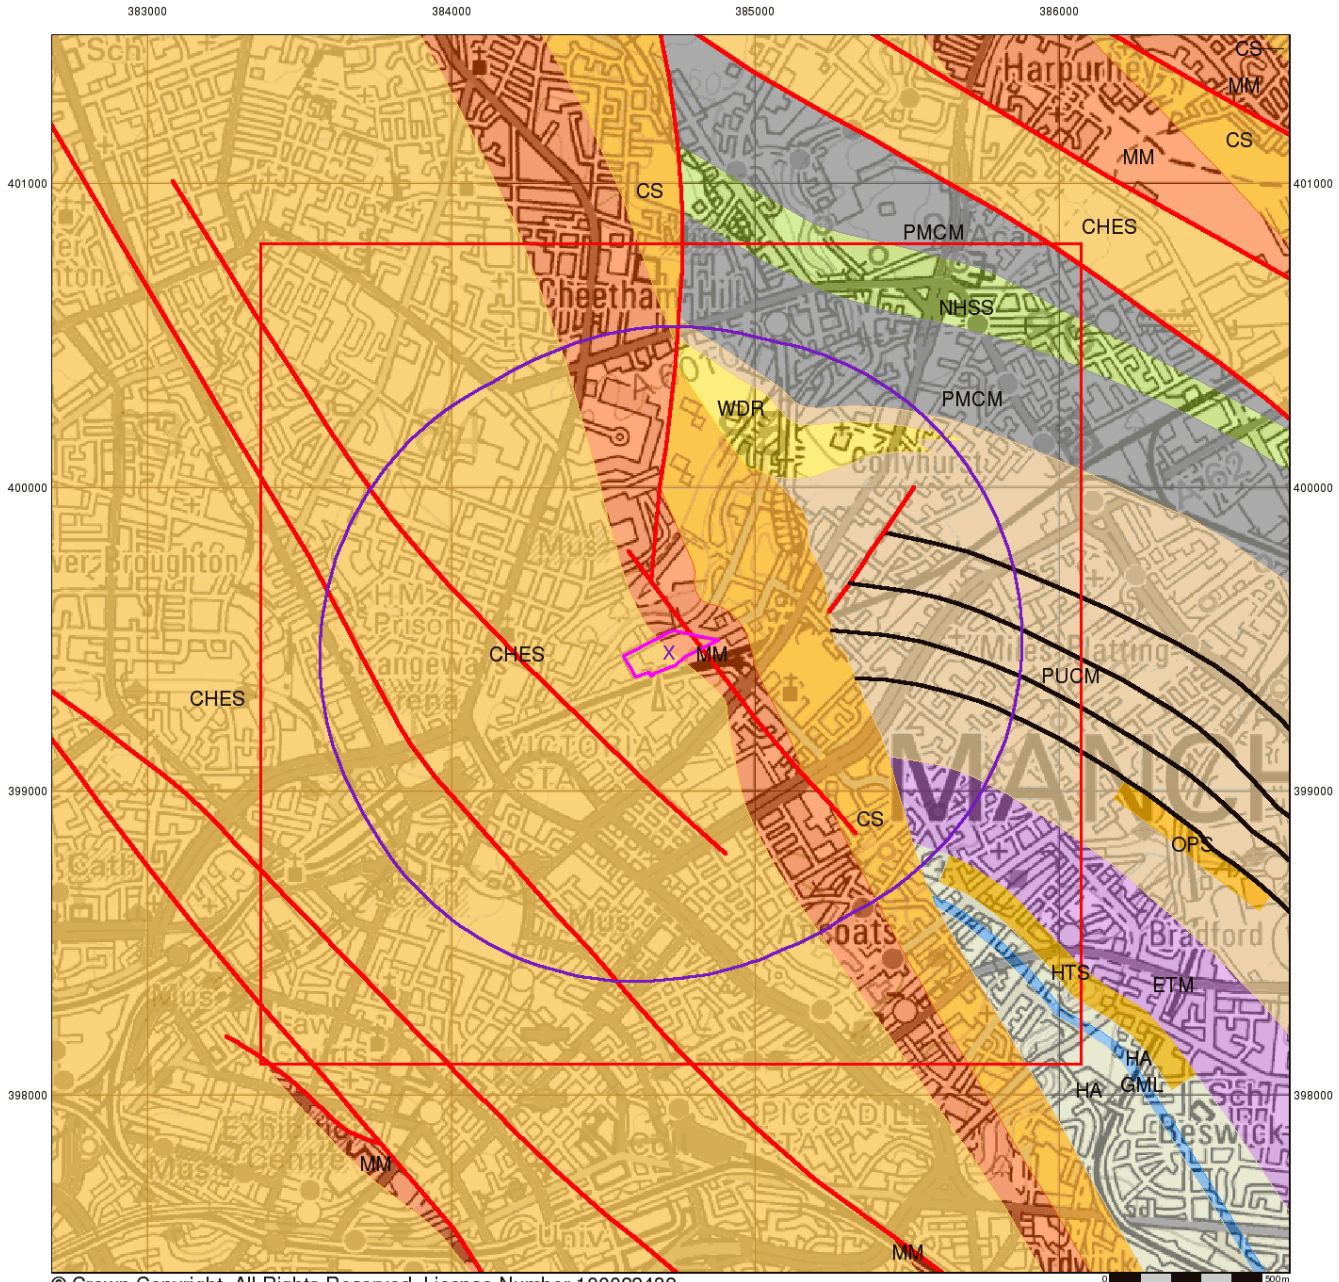

© Crown Copyright. All Rights Reserved. License Number 100022432.

Bedrock and Faults


Bedrock geology is a term used for the main mass of rocks forming the Earth and are present everywhere, whether exposed at the surface in outcrops or concealed beneath superficial deposits or water.

The bedrock has formed over vast lengths of geological time ranging from ancient and highly altered rocks of the Proterozoic, some 2500 million years ago, or older, up to the relatively young Pliocene, 1.8 million years ago.

The bedrock geology includes many lithologies, often classified into three types based on origin: igneous, metamorphic and sedimentary.

The BGS Faults and Rock Segments dataset includes geological faults (e.g. normal, thrust), and thin beds mapped as lines (e.g. coal seam, gypsum bed). Some of these are linked to other particular 1:50,000 Geology datasets, for example, coal seams are part of the bedrock sequence, most faults and mineral veins primarily affect the bedrock but cut across the strata and post date its deposition.

Bedrock and Faults Map - Slice A

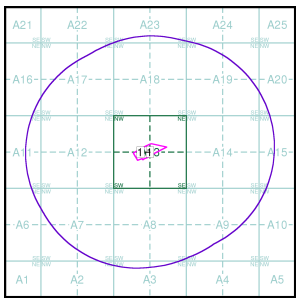


Order Details:

Order Number:	294034025_1_1
Customer Reference:	4328
National Grid Reference:	384720, 399460
Slice:	A
Site Area (Ha):	2.3
Search Buffer (m):	1000

Site Details:

Site at 384690, 399470

Landmark INFORMATION GROUP
Tel: 0844 844 9952
Fax: 0844 844 9951
Web: www.envirocheck.co.uk

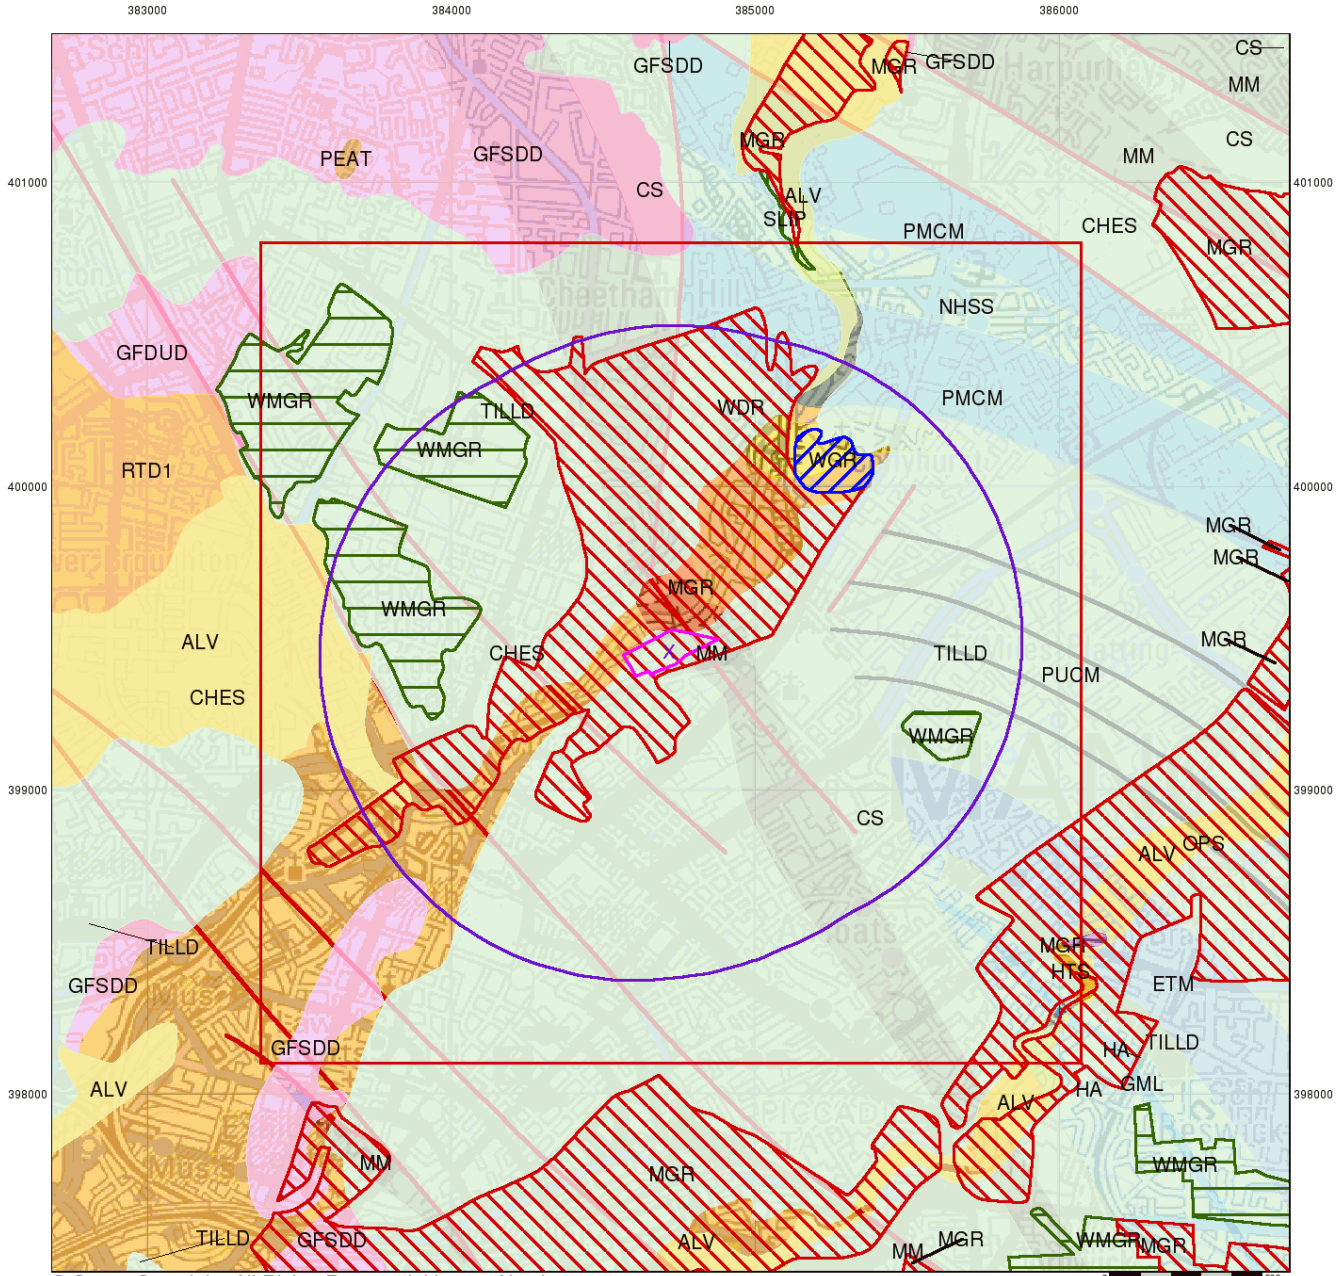

© Crown Copyright. All Rights Reserved. License Number 100022432.

Combined Surface Geology

The Combined Surface Geology map combines all the previous maps into one combined geological overview of your site.

Please consult the legends to the previous maps to interpret the Combined "Surface Geology" map.


Additional Information

More information on 1:50,000 Geological mapping and explanations of rock classifications can be found on the BGS website. Using the LEX Codes in this report, further descriptions of rock types can be obtained by interrogating the 'BGS Lexicon of Named Rock Units'. This database can be accessed by following the 'Information and Data' link on the BGS website.

Contact

British Geological Survey
Kingsley Dunham Centre
Keyworth
Nottingham
NG12 5GG
Telephone: 0115 936 3143
Fax: 0115 936 3276
email: enquiries@bgs.ac.uk
website: www.bgs.ac.uk

Combined Geology Map - Slice A

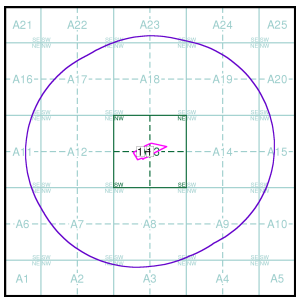


Order Details:

Order Number:	294034025_1_1
Customer Reference:	4328
National Grid Reference:	384720, 399460
Slice:	A
Site Area (Ha):	2.3
Search Buffer (m):	1000

Site Details:

Site at 384690, 399470

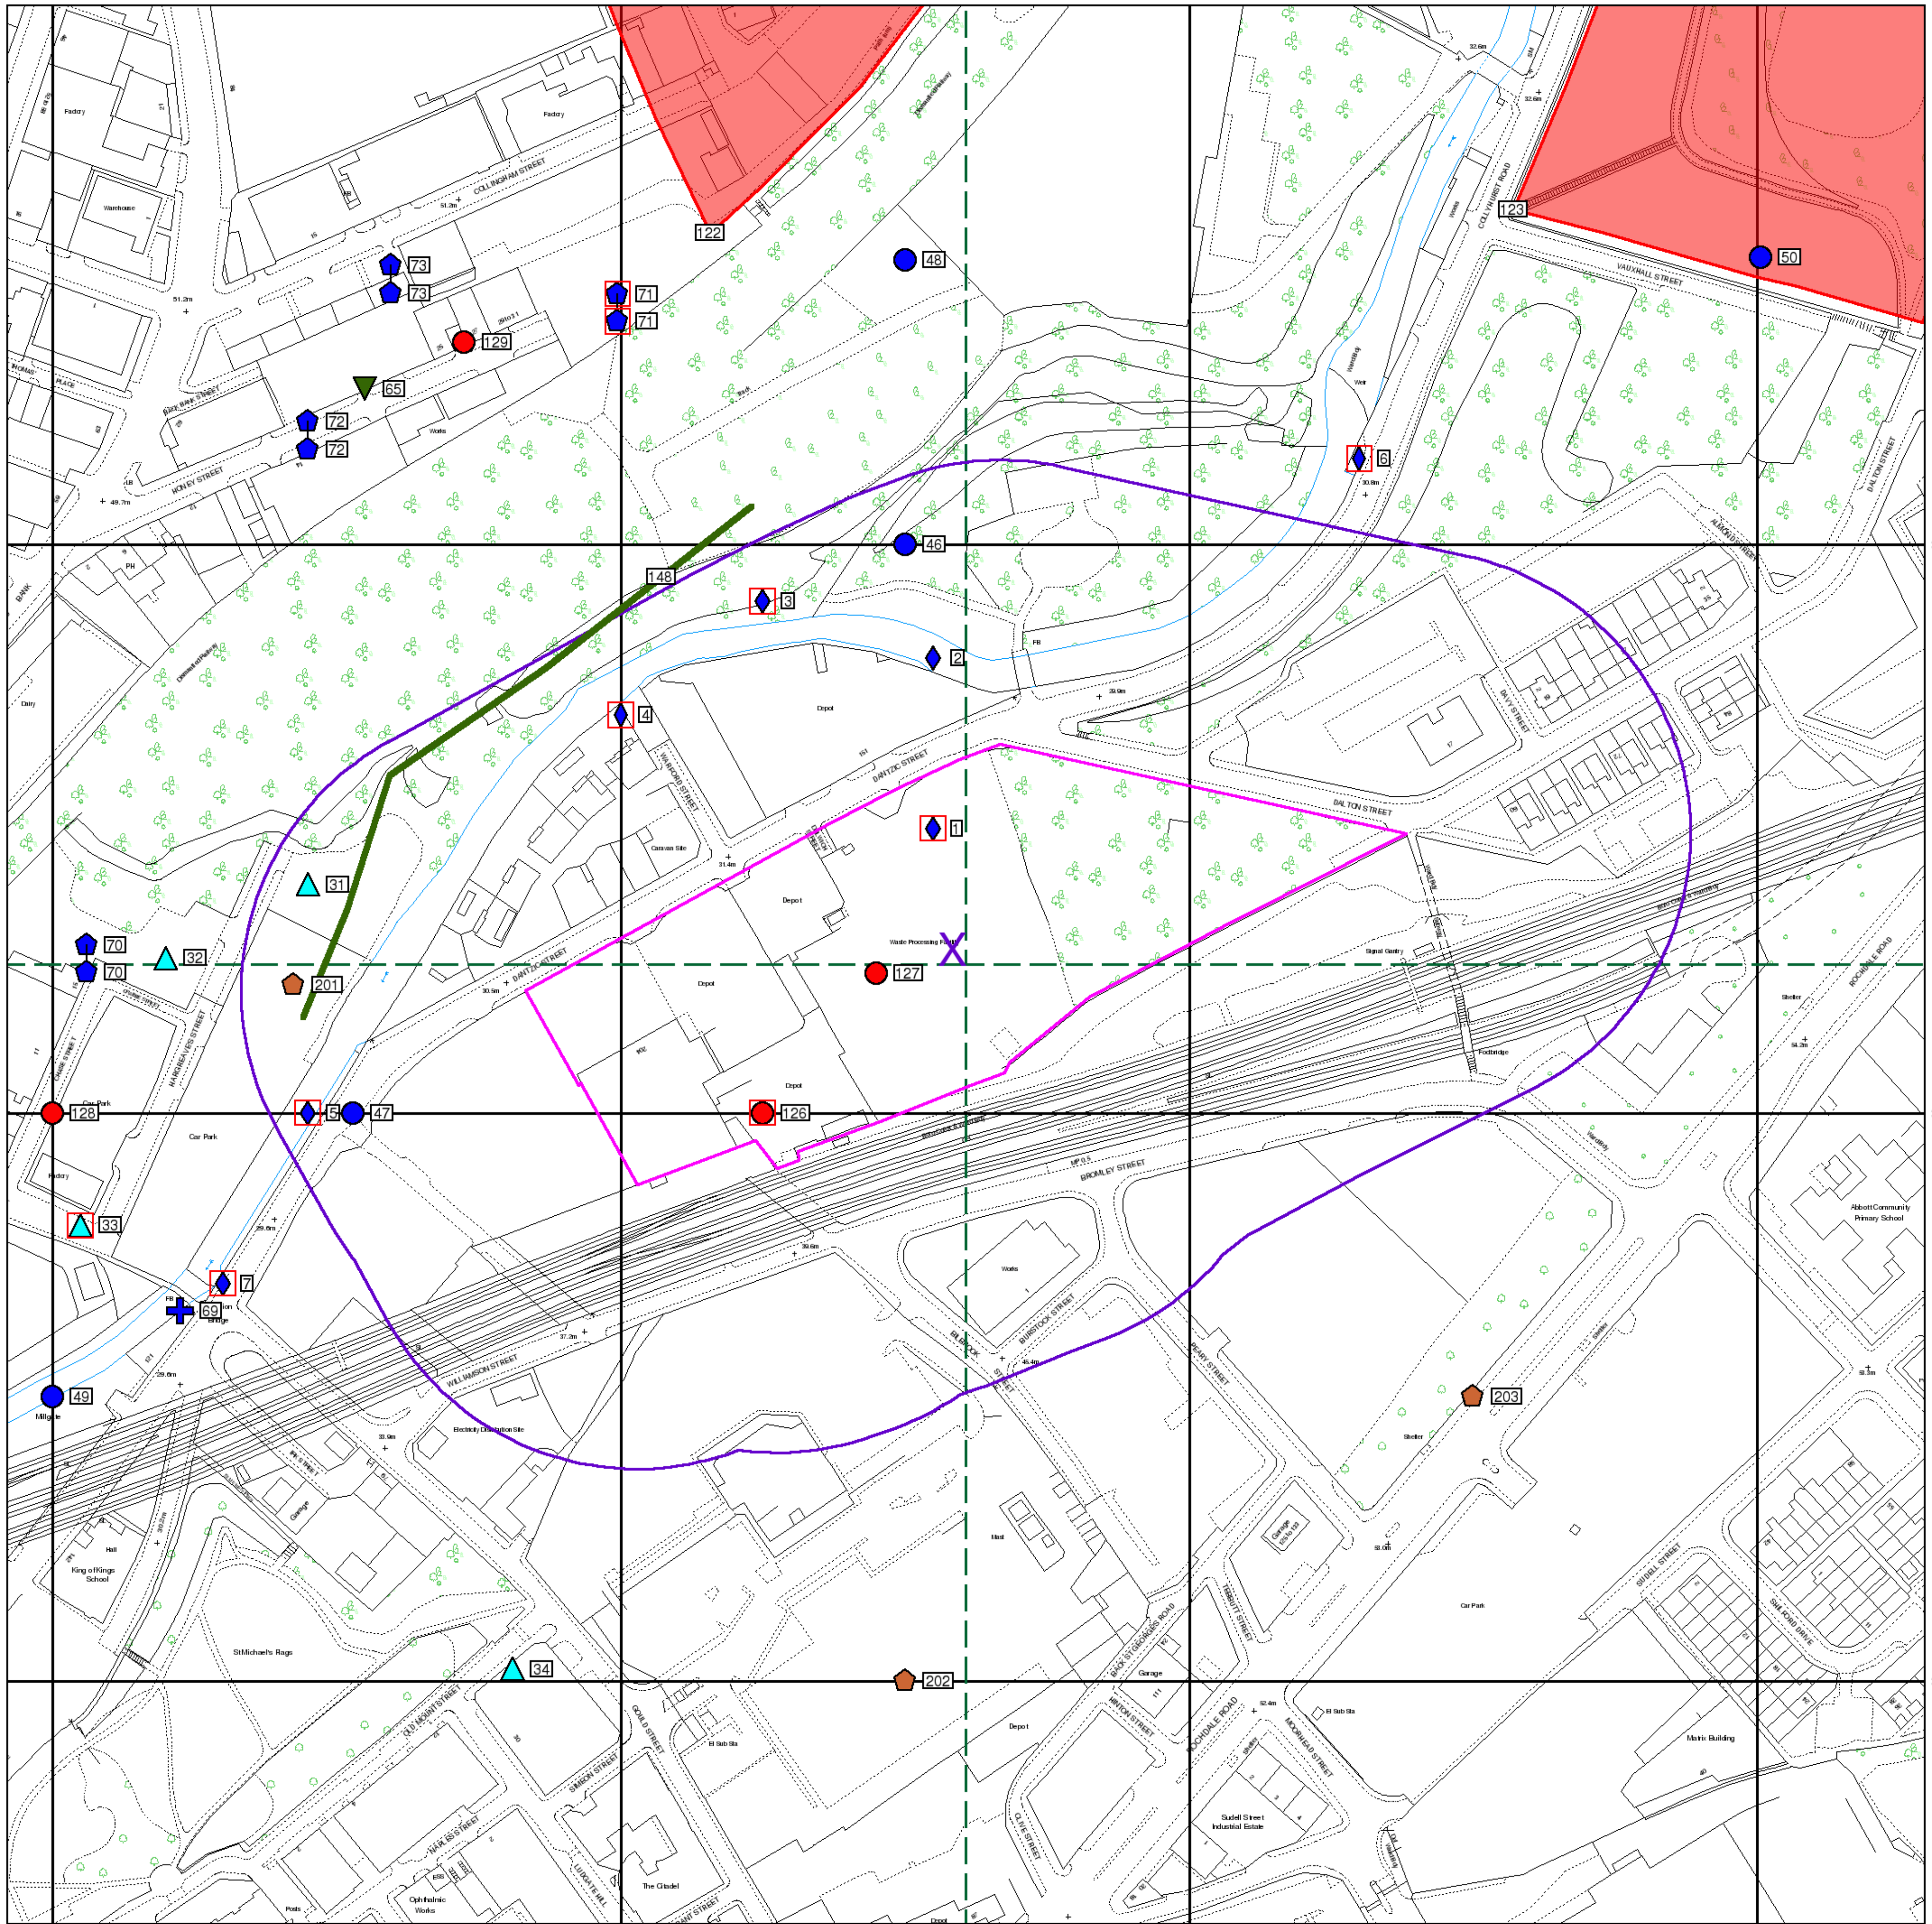

General

- Specified Site
- Specified Buffer(s)
- Bearing Reference Point
- Map ID
- Several of Type at Location
- Pylon
- Overhead Transmission Line

Agency and Hydrological

- Contaminated Land Register Entry or Notice (Location)
- Contaminated Land Register Entry or Notice
- Discharge Consent
- Enforcement or Prohibition Notice
- Integrated Pollution Control
- Integrated Pollution Prevention Control
- Local Authority Integrated Pollution Prevention and Control
- Local Authority Pollution Prevention and Control
- Local Authority Pollution Prevention and Control Enforcement
- Pollution Incident to Controlled Waters
- Prosecution Relating to Authorised Processes
- Prosecution Relating to Controlled Waters
- Registered Radioactive Substance
- River Network or Water Feature
- River Quality Sampling Point
- Substantiated Pollution Incident Register
- Water Abstraction
- Water Industry Act Referral

Hazardous Substances

- COMAH Site
- Explosive Site
- NIHHS Site
- Planning Hazardous Substance Consent
- Planning Hazardous Substance Enforcement


Geological

- BGS Recorded Mineral Site

Waste

- BGS Recorded Landfill Site (Location)
- BGS Recorded Landfill Site
- EA Historic Landfill (Buffered Point)
- EA Historic Landfill (Polygon)
- Integrated Pollution Control Registered Waste Site
- Licensed Waste Management Facility (Landfill Boundary)
- Licensed Waste Management Facility (Location)
- Local Authority Recorded Landfill Site (Location)
- Local Authority Recorded Landfill Site
- Potentially Infilled Land (Non-water)
- Potentially Infilled Land (Non-water)
- Potentially Infilled Land (Non-water)
- Potentially Infilled Land (Water)
- Potentially Infilled Land (Water)
- Potentially Infilled Land (Water)
- Registered Landfill Site
- Registered Landfill Site (Location)
- Registered Landfill Site (Point Buffered to 100m)
- Registered Landfill Site (Point Buffered to 250m)
- Registered Waste Transfer Site (Location)
- Registered Waste Transfer Site
- Registered Waste Treatment or Disposal Site (Location)
- Registered Waste Treatment or Disposal Site

Site Sensitivity Map - Segment A13

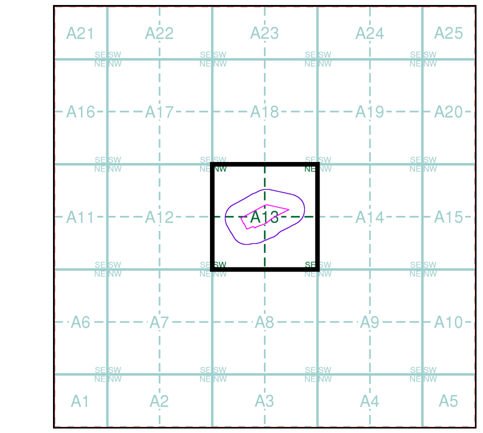


Order Details

Order Number:	294034025_1_1
Customer Ref:	4328
National Grid Reference:	384720, 399460
Slice:	A
Site Area (Ha):	2.3
Plot Buffer (m):	100

Site Details

Site at 384690, 399470

Tel: 0844 844 9952
Fax: 0844 844 9951
Web: www.envirocheck.co.uk

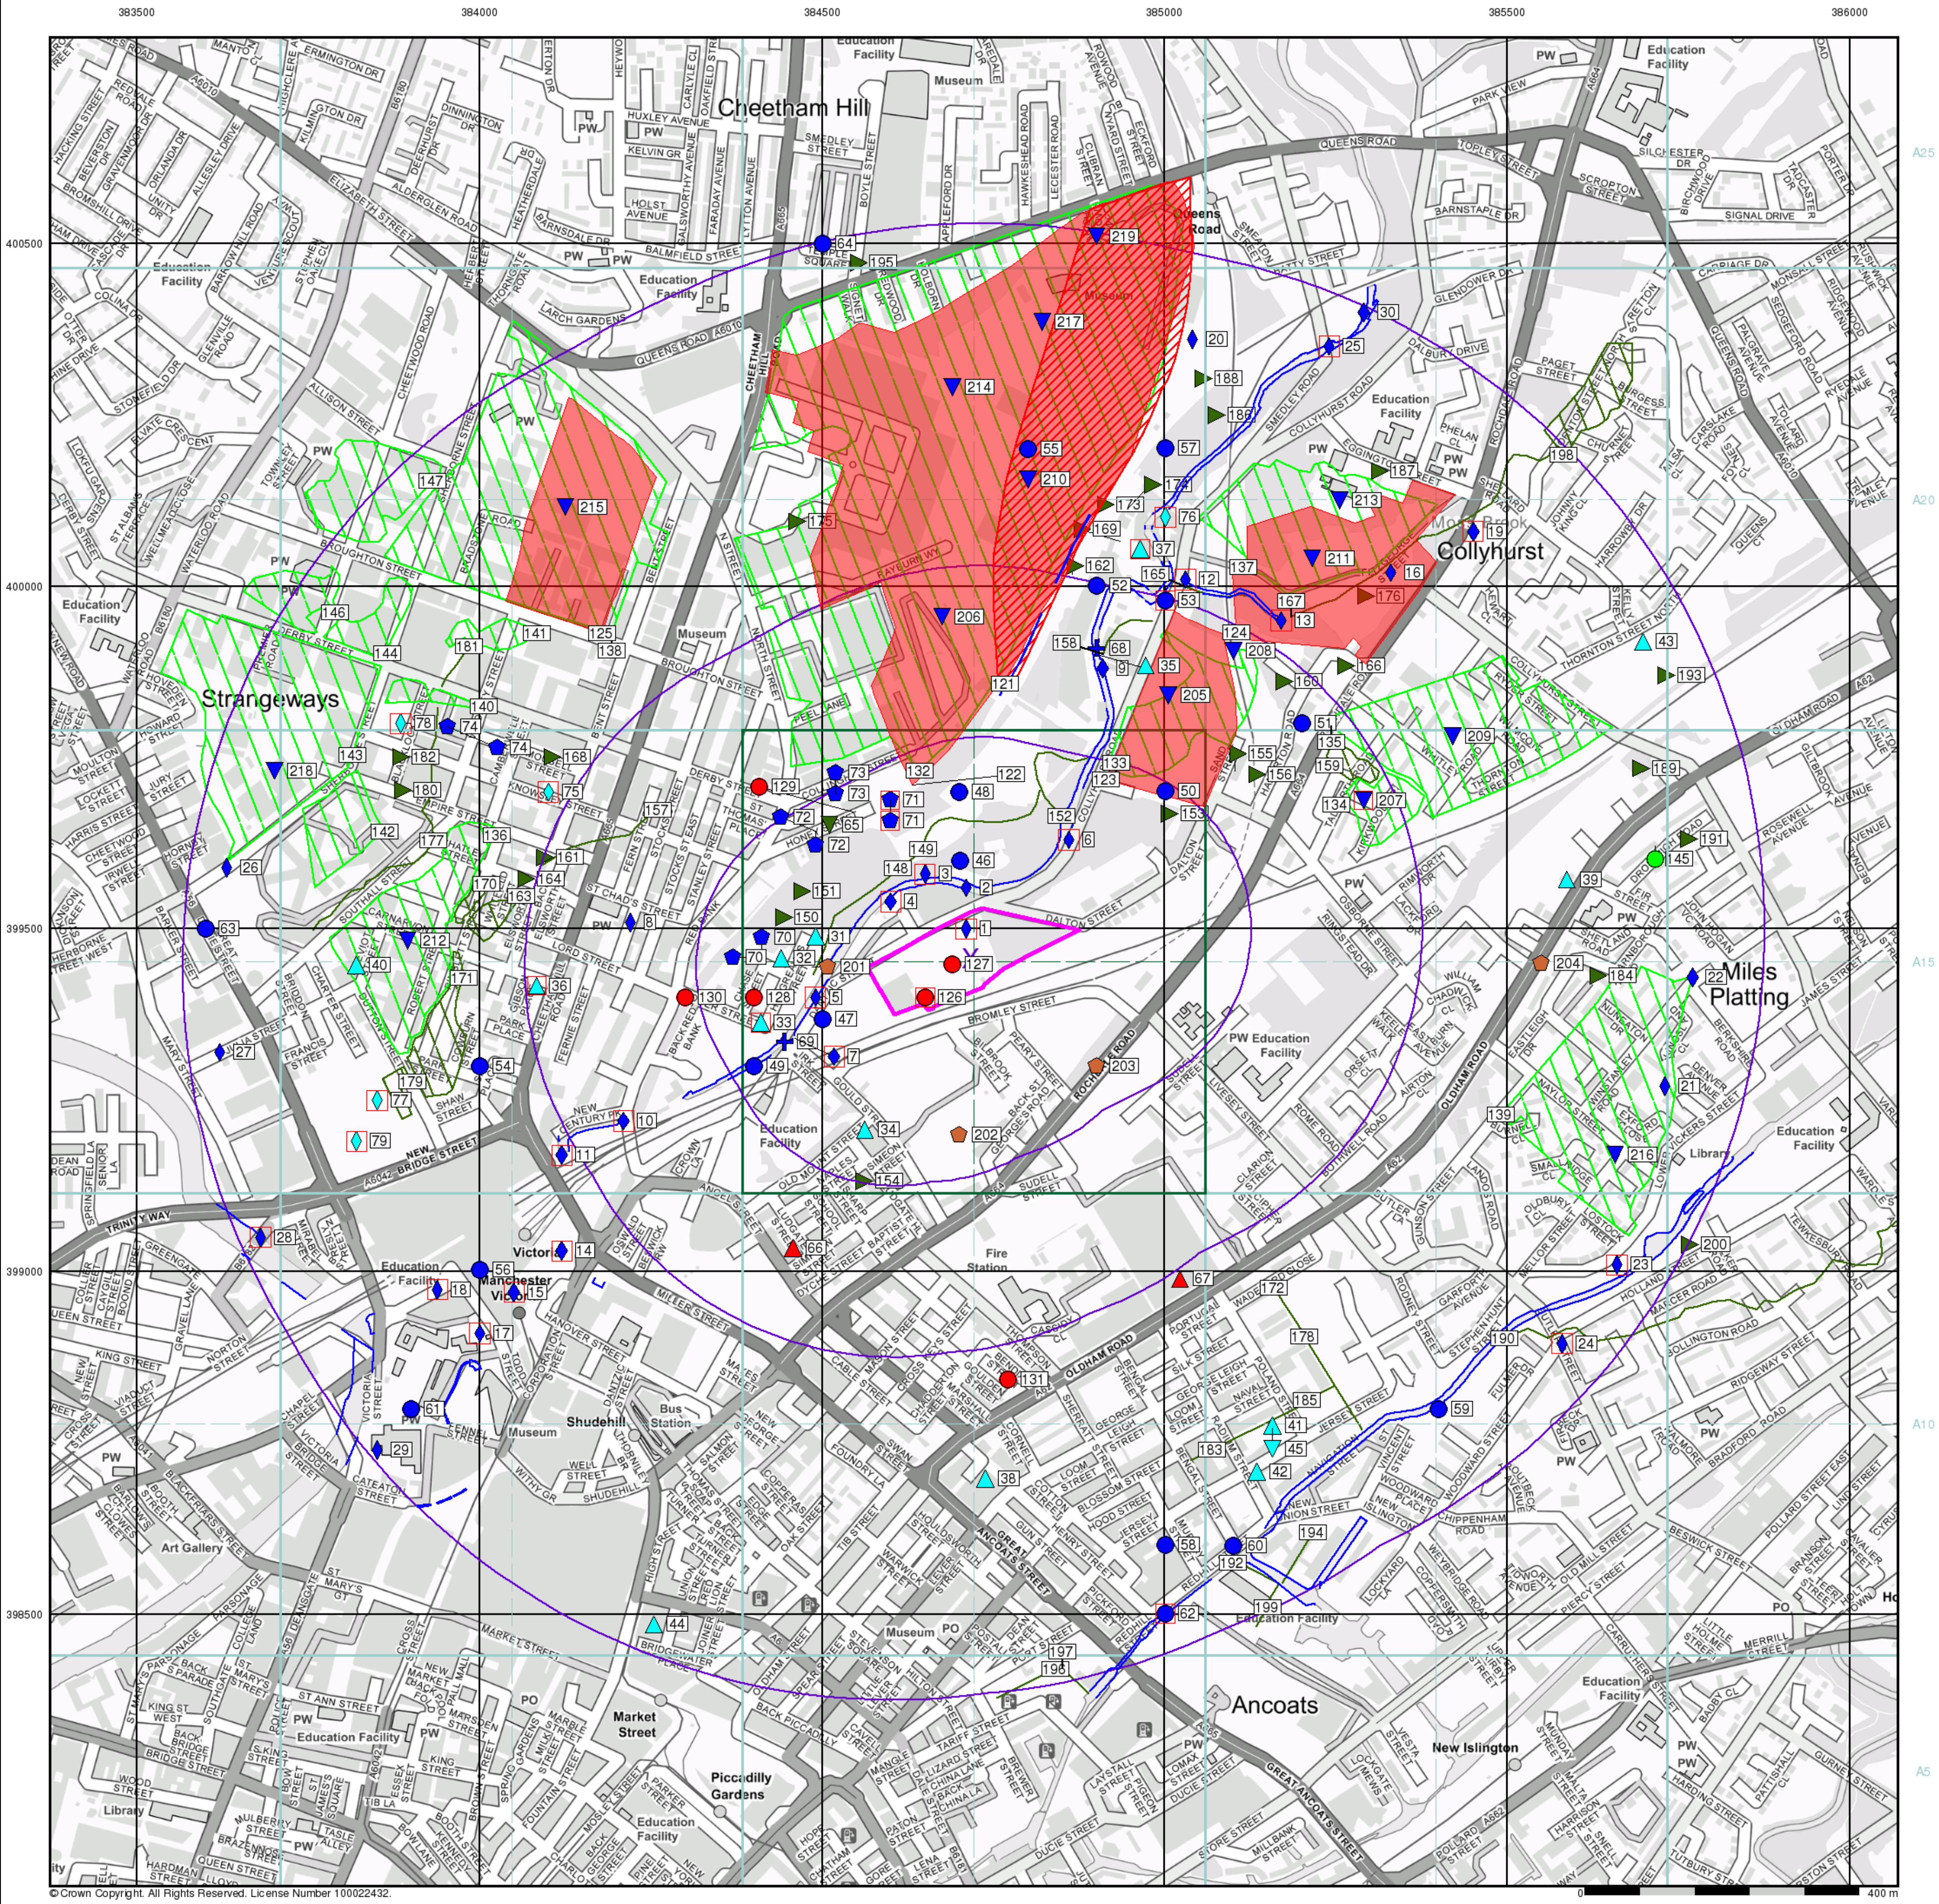

© Crown Copyright. All Rights Reserved. License Number 100022432.

General

- Specified Site
- Specified Buffer(s)
- Bearing Reference Point
- Map ID
- Several of Type at Location

Agency and Hydrological

- Contaminated Land Register Entry or Notice (Location)
- Contaminated Land Register Entry or Notice
- Discharge Consent
- Enforcement or Prohibition Notice
- Integrated Pollution Control
- Integrated Pollution Prevention Control
- Local Authority Integrated Pollution Prevention and Control
- Local Authority Pollution Prevention and Control
- Local Authority Pollution Prevention and Control Enforcement
- Pollution Incident to Controlled Waters
- Prosecution Relating to Authorised Processes
- Prosecution Relating to Controlled Waters
- Registered Radioactive Substance
- River Network or Water Feature
- River Quality Sampling Point
- Substantiated Pollution Incident Register
- Water Abstraction
- Water Industry Act Referral

Hazardous Substances

- COMAH Site
- Explosive Site
- NIHHS Site
- Planning Hazardous Substance Consent
- Planning Hazardous Substance Enforcement


Geological

- BGS Recorded Mineral Site

Waste

- BGS Recorded Landfill Site (Location)
- BGS Recorded Landfill Site
- EA Historic Landfill (Buffered Point)
- EA Historic Landfill (Polygon)
- Integrated Pollution Control Registered Waste Site
- Licensed Waste Management Facility (Landfill Boundary)
- Licensed Waste Management Facility (Location)
- Local Authority Recorded Landfill Site (Location)
- Local Authority Recorded Landfill Site
- Potentially Infilled Land (Non-water)
- Potentially Infilled Land (Non-water)
- Potentially Infilled Land (Non-water)
- Potentially Infilled Land (Water)
- Potentially Infilled Land (Water)
- Potentially Infilled Land (Water)
- Registered Landfill Site
- Registered Landfill Site (Location)
- Registered Landfill Site (Point Buffered to 100m)
- Registered Landfill Site (Point Buffered to 250m)
- Registered Waste Transfer Site (Location)
- Registered Waste Transfer Site
- Registered Waste Treatment or Disposal Site (Location)
- Registered Waste Treatment or Disposal Site

Site Sensitivity Map - Slice A

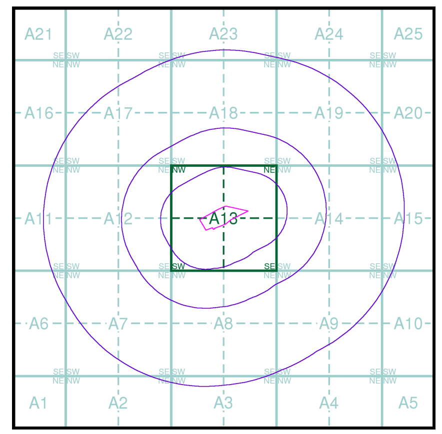

N

Order Details


Order Number:	294034025_1_1
Customer Ref:	4328
National Grid Reference:	384720, 399460
Slice:	A
Site Area (Ha):	2.3
Search Buffer (m):	1000

Site Details

Site at 384690, 399470

Landmark INFORMATION GROUP

Tel: 0844 844 9952
Fax: 0844 844 9951
Web: www.envirocheck.co.uk

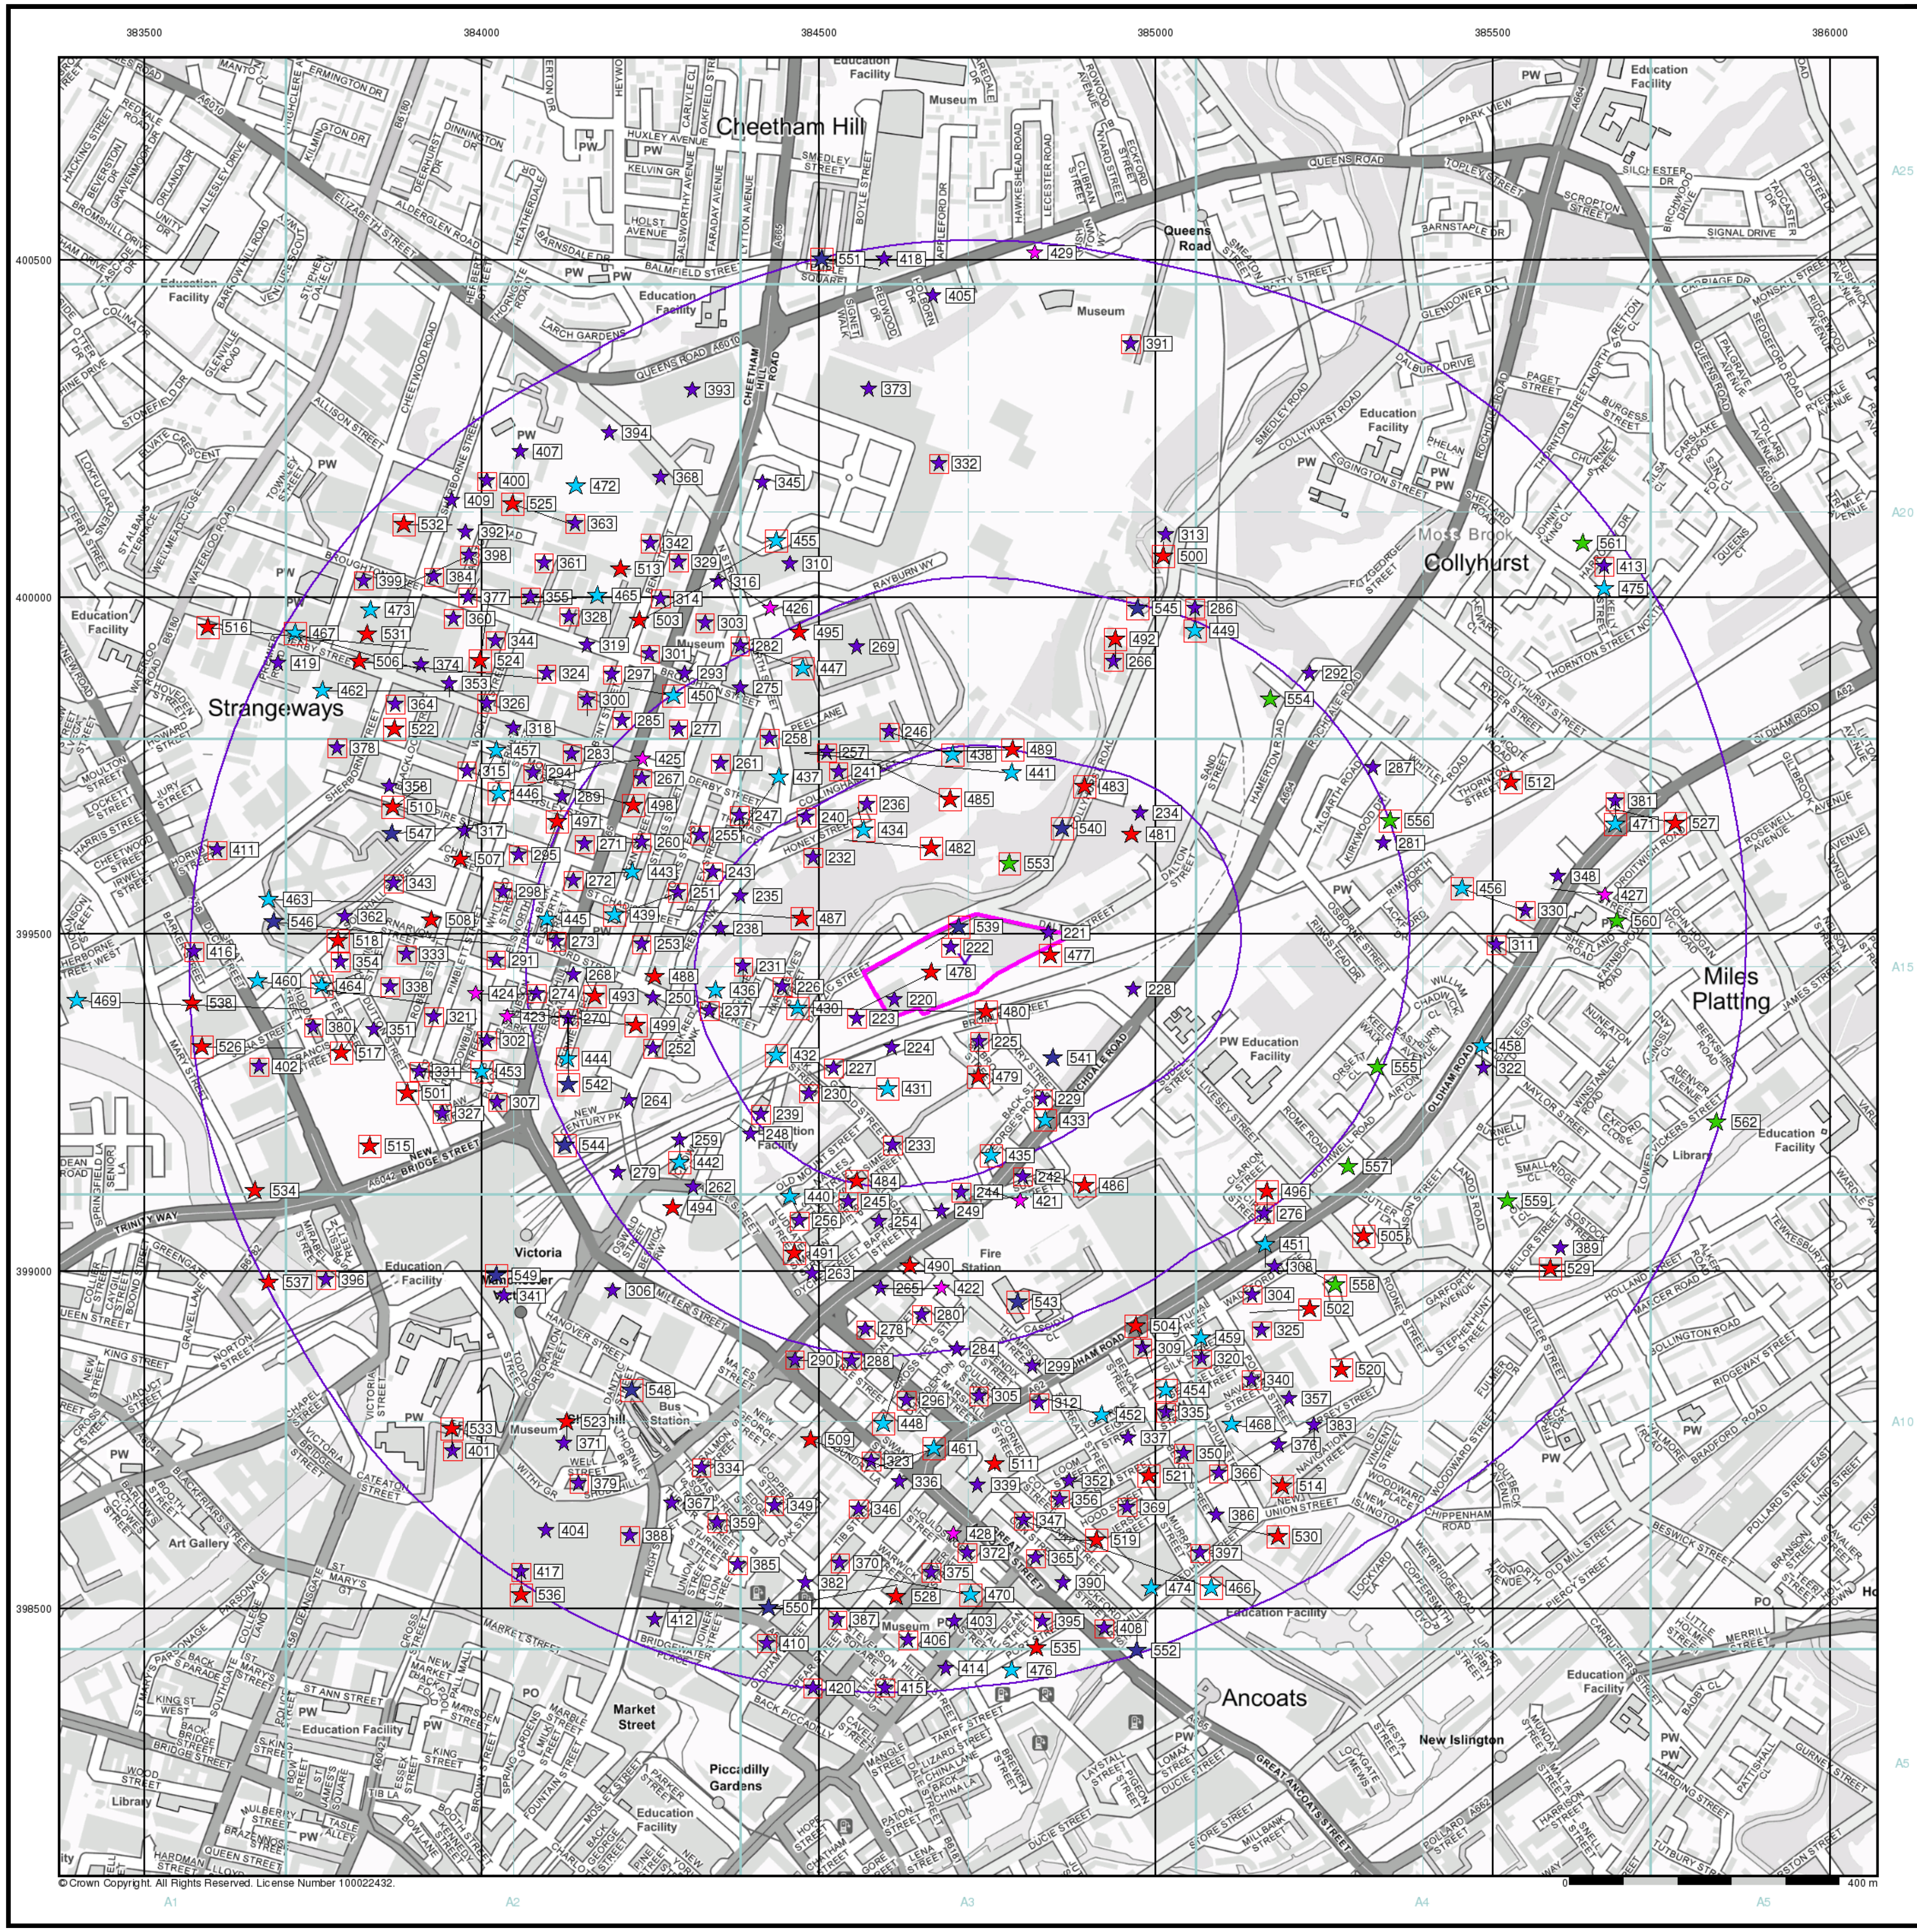

© Crown Copyright. All Rights Reserved. License Number 100022432.

RoC CONSULTING

Industrial Land Use Map


General

- Specified Site
- Specified Buffer(s)
- Bearing Reference Point
- Slice
- Map ID

Industrial Land Use

- Contemporary Trade Directory Entry
- Fuel Station Entry
- Gas Pipeline
- Points of Interest - Commercial Services
- Points of Interest - Education and Health
- Points of Interest - Manufacturing and Production
- Points of Interest - Public Infrastructure
- Points of Interest - Recreational and Environmental
- Underground Electrical Cables

Industrial Land Use Map - Slice A

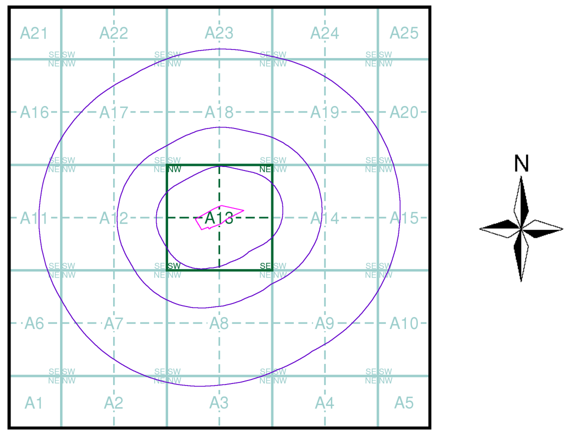


Order Details

Order Number: 294034025_1_1
Customer Ref: 4328
National Grid Reference: 384720, 399460
Slice: A
Site Area (Ha): 2.3
Search Buffer (m): 1000

Site Details

Site at 384690, 399470

Landmark INFORMATION GROUP
Tel: 0844 844 9952
Fax: 0844 844 9951
Web: www.envirocheck.co.uk

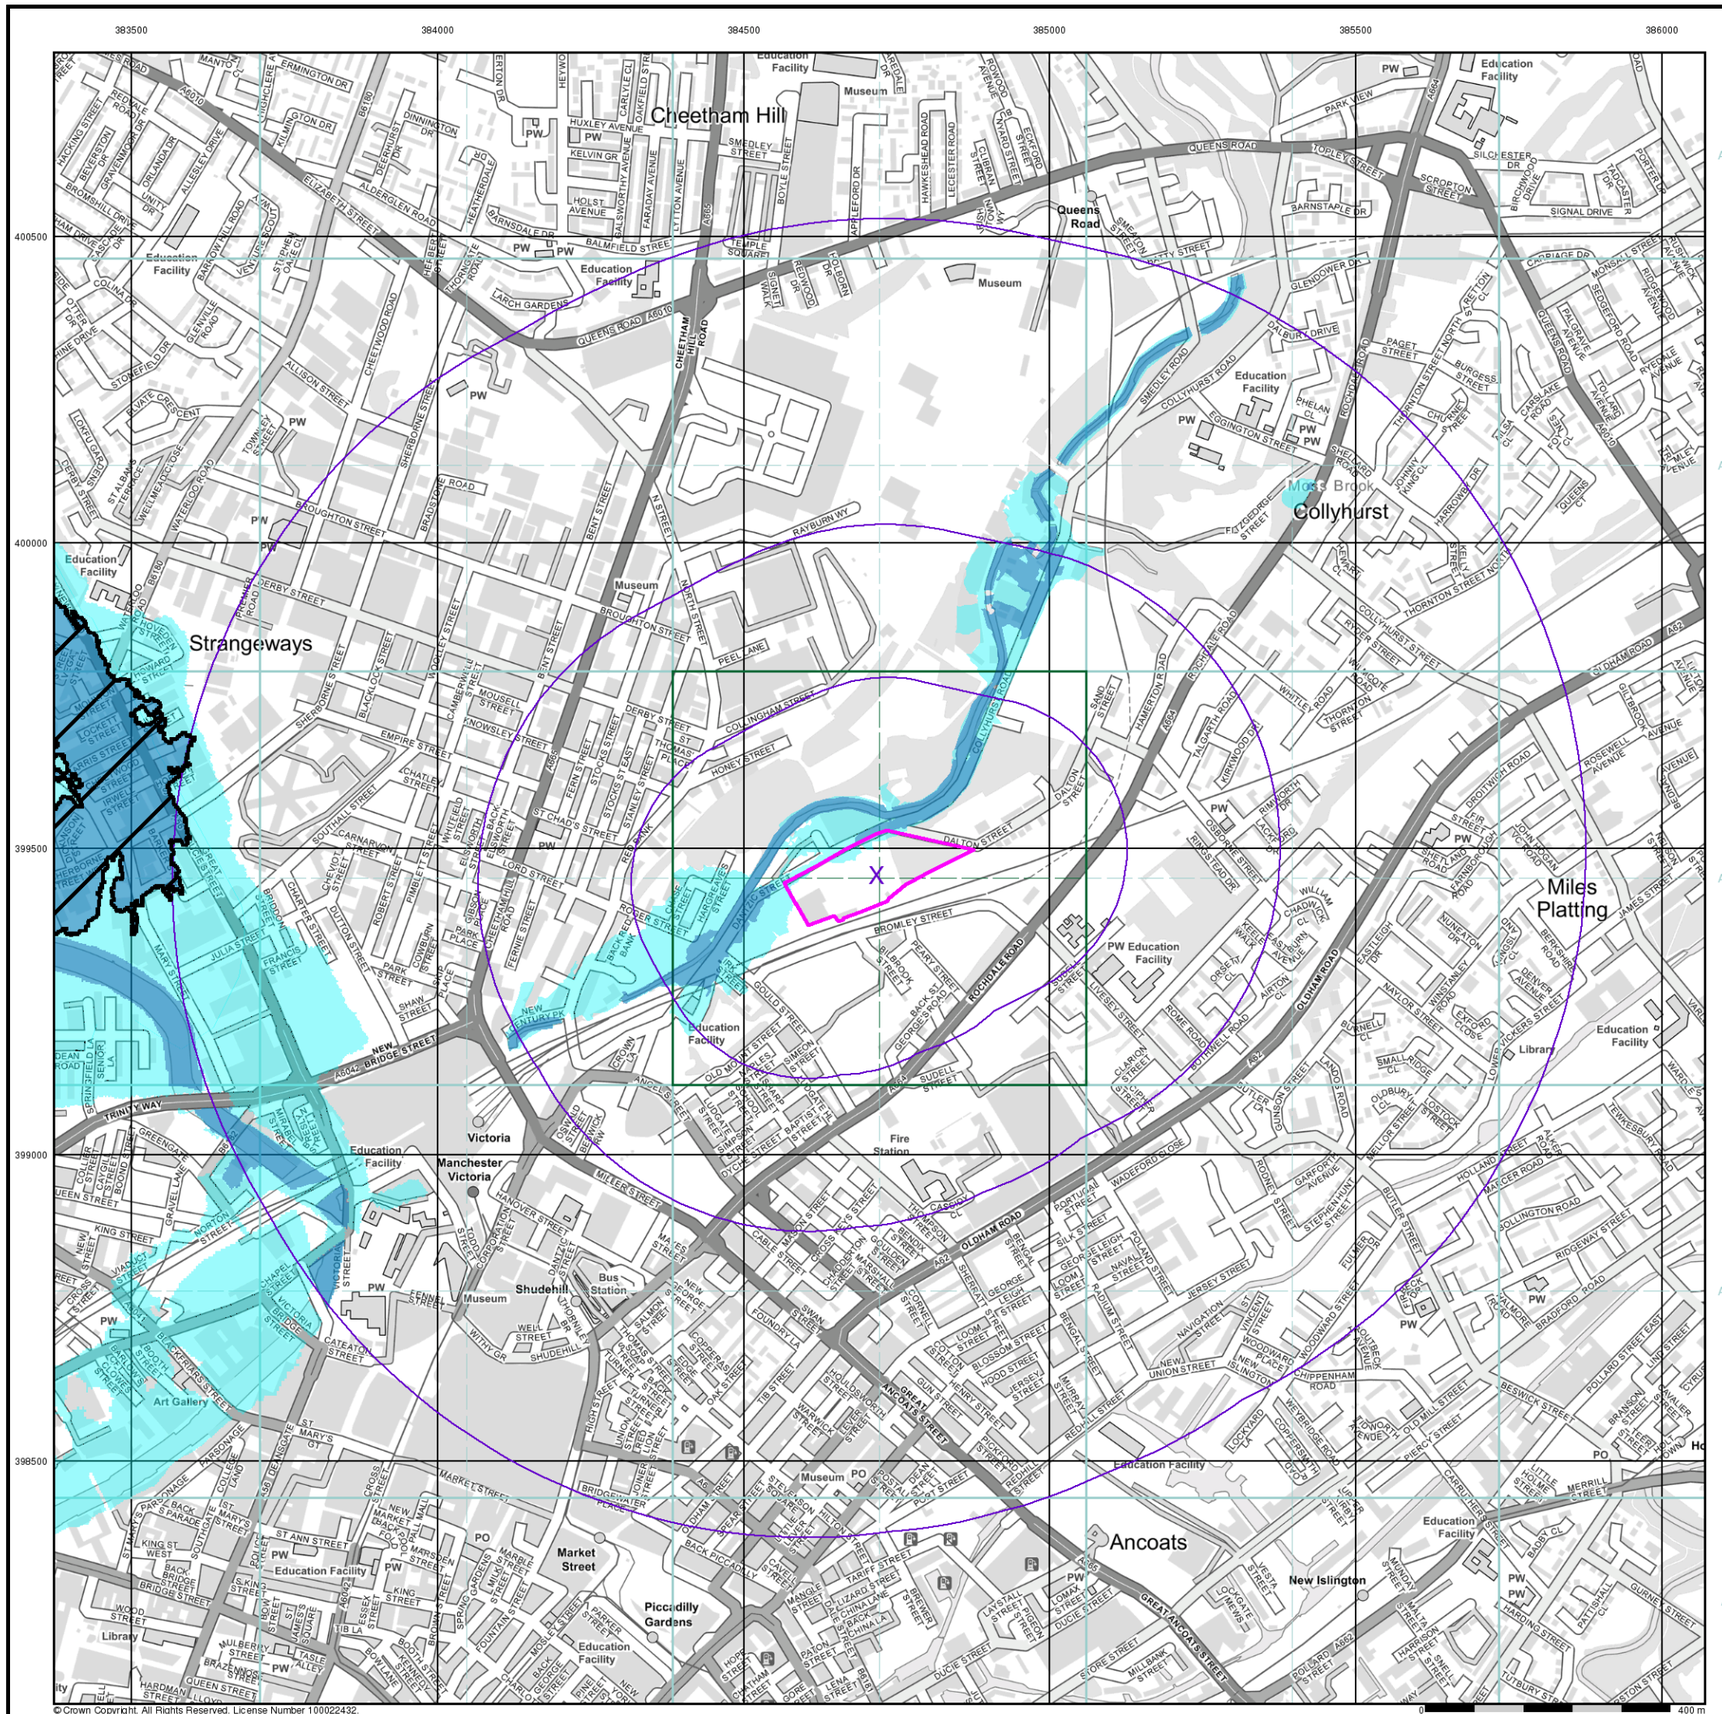

© Crown Copyright. All Rights Reserved. License Number 100022432.


General

- Specified Site
- Specified Buffer(s)
- X Bearing Reference Point

Agency and Hydrological (Flood)

- Extreme Flooding from Rivers or Sea without Defences (Zone 2)
- Flooding from Rivers or Sea without Defences (Zone 3)
- Area Benefiting from Flood Defence
- Flood Water Storage Areas
- Flood Defence

Flood Map - Slice A

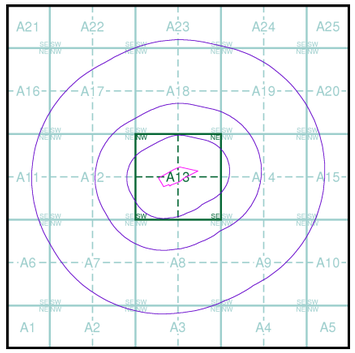


Order Details

Order Number:	294034025_1_1
Customer Ref:	4328
National Grid Reference:	384720, 399460
Slice:	A
Site Area (Ha):	2.3
Search Buffer (m):	1000

Site Details

Site at 384690, 399470

Landmark INFORMATION GROUP
Tel: 0844 844 9952
Fax: 0844 844 9951
Web: www.envirocheck.co.uk

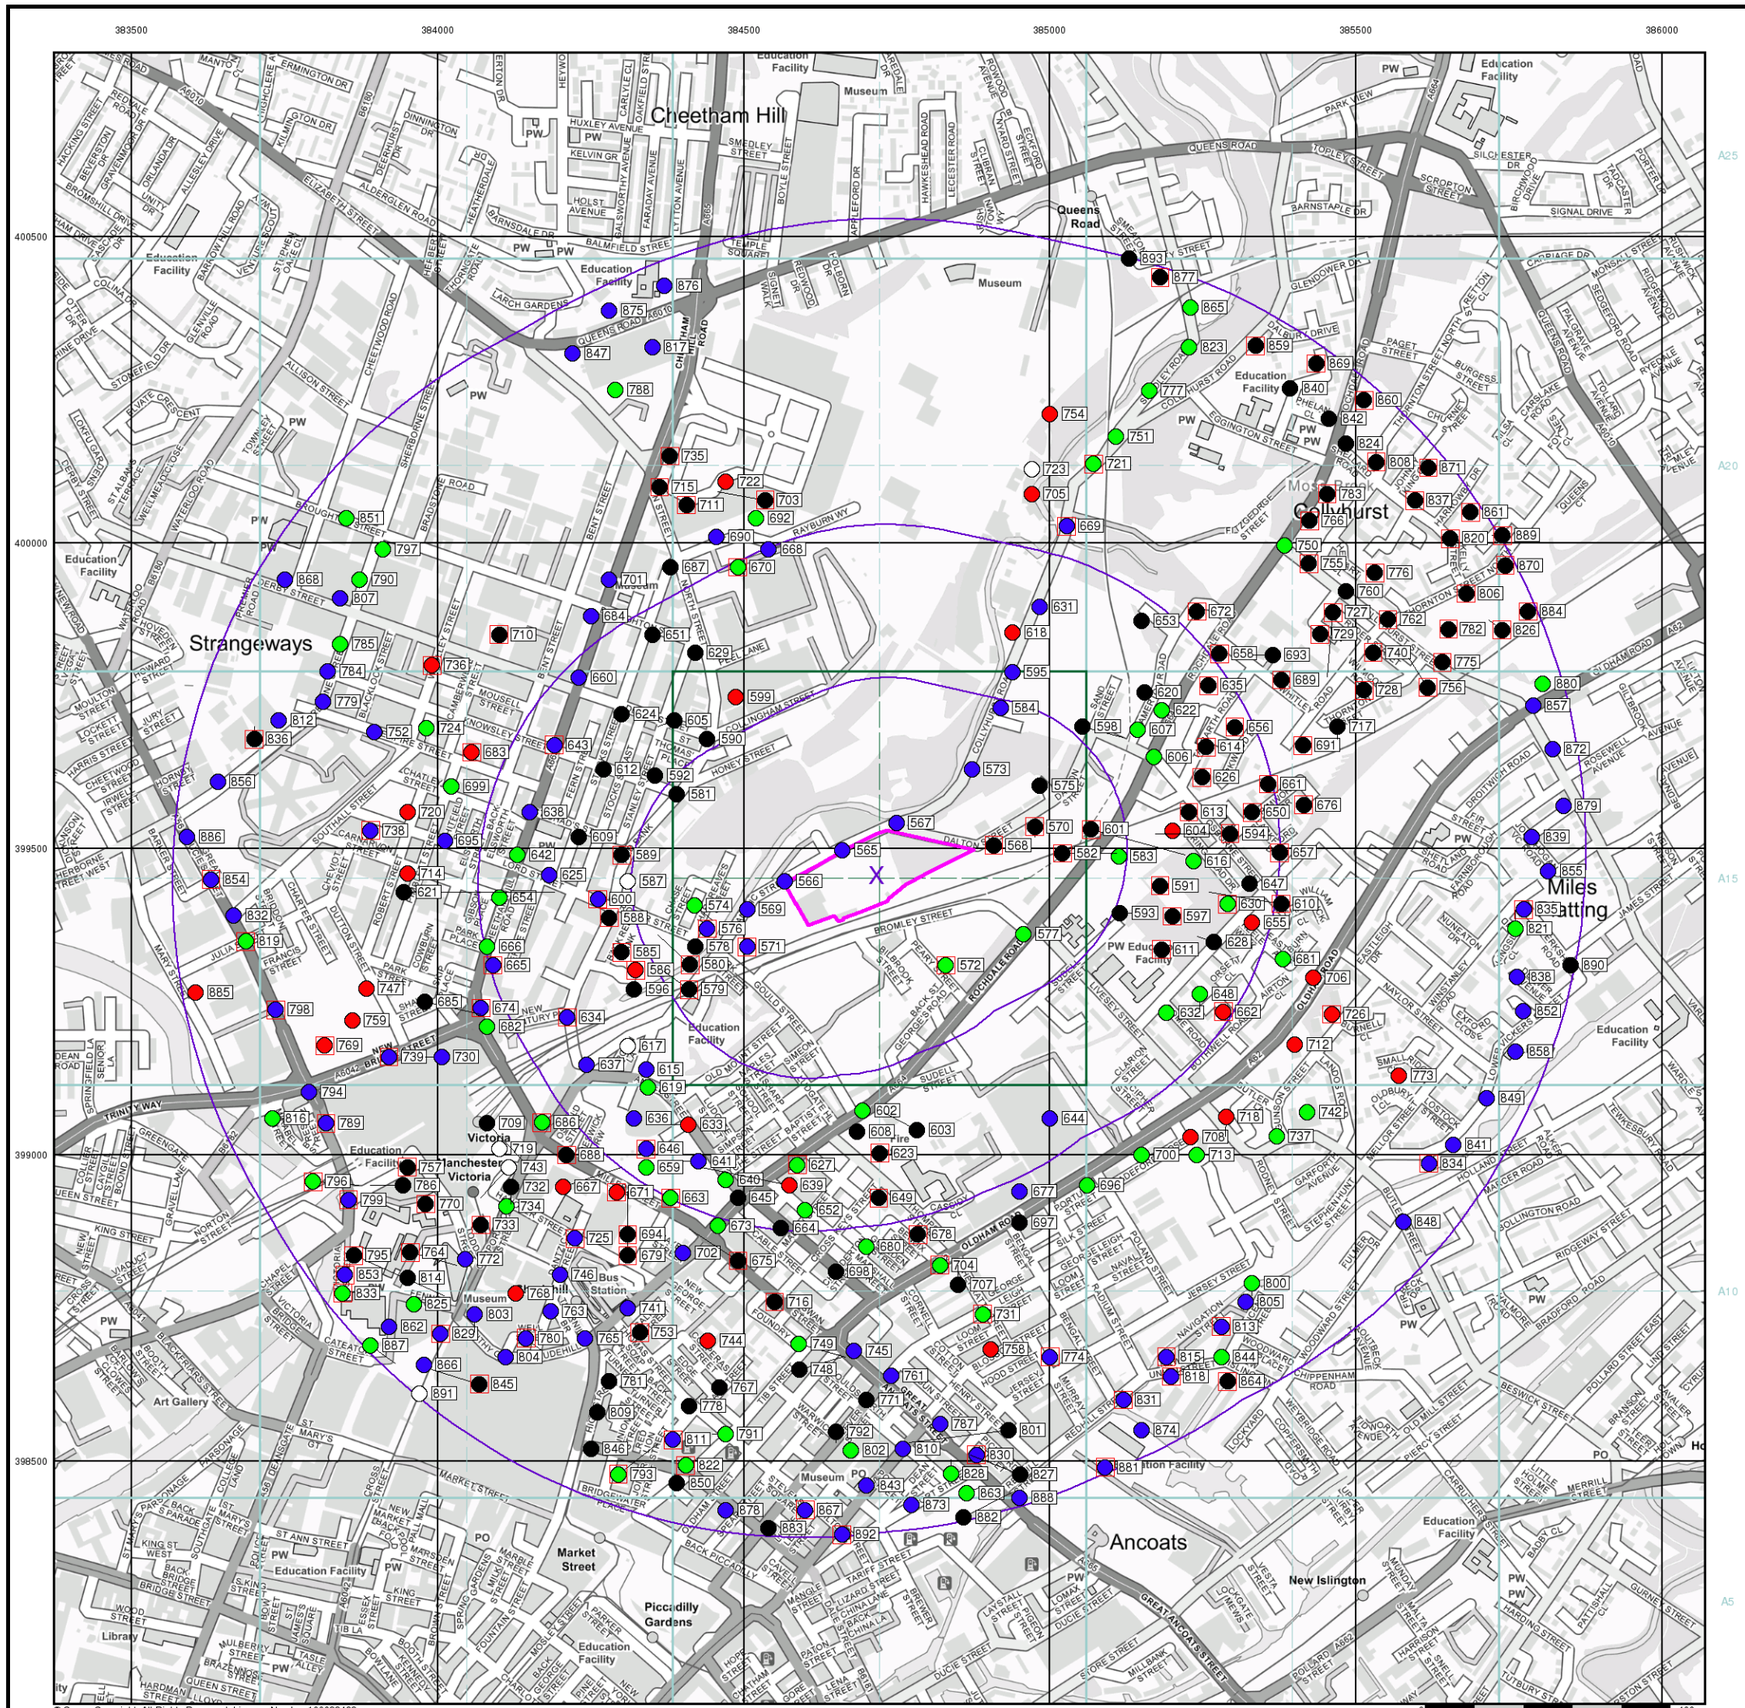

General

- Specified Site
- Specified Buffer(s)
- Bearing Reference Point
- Map ID
- Several of Type at Location


Agency and Hydrological (Boreholes)

- BGS Borehole Depth 0 - 10m
- BGS Borehole Depth 10 - 30m
- BGS Borehole Depth 30m +
- Confidential
- Other

For Borehole information please refer to the Borehole .csv file which accompanied this slice.

A copy of the BGS Borehole Ordering Form is available to download from the Support section of www.envirocheck.co.uk.

Borehole Map - Slice A

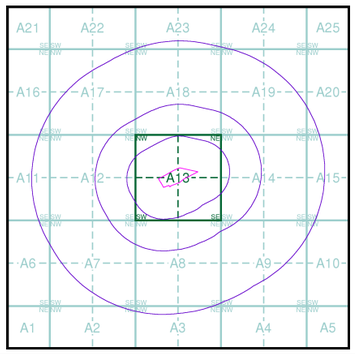


Order Details

Order Number:	294034025_1_1
Customer Ref:	4328
National Grid Reference:	384720, 399460
Slice:	A
Site Area (Ha):	2.3
Search Buffer (m):	1000

Site Details

Site at 384690, 399470

Landmark INFORMATION GROUP
Tel: 0844 844 9952
Fax: 0844 844 9951
Web: www.envirocheck.co.uk

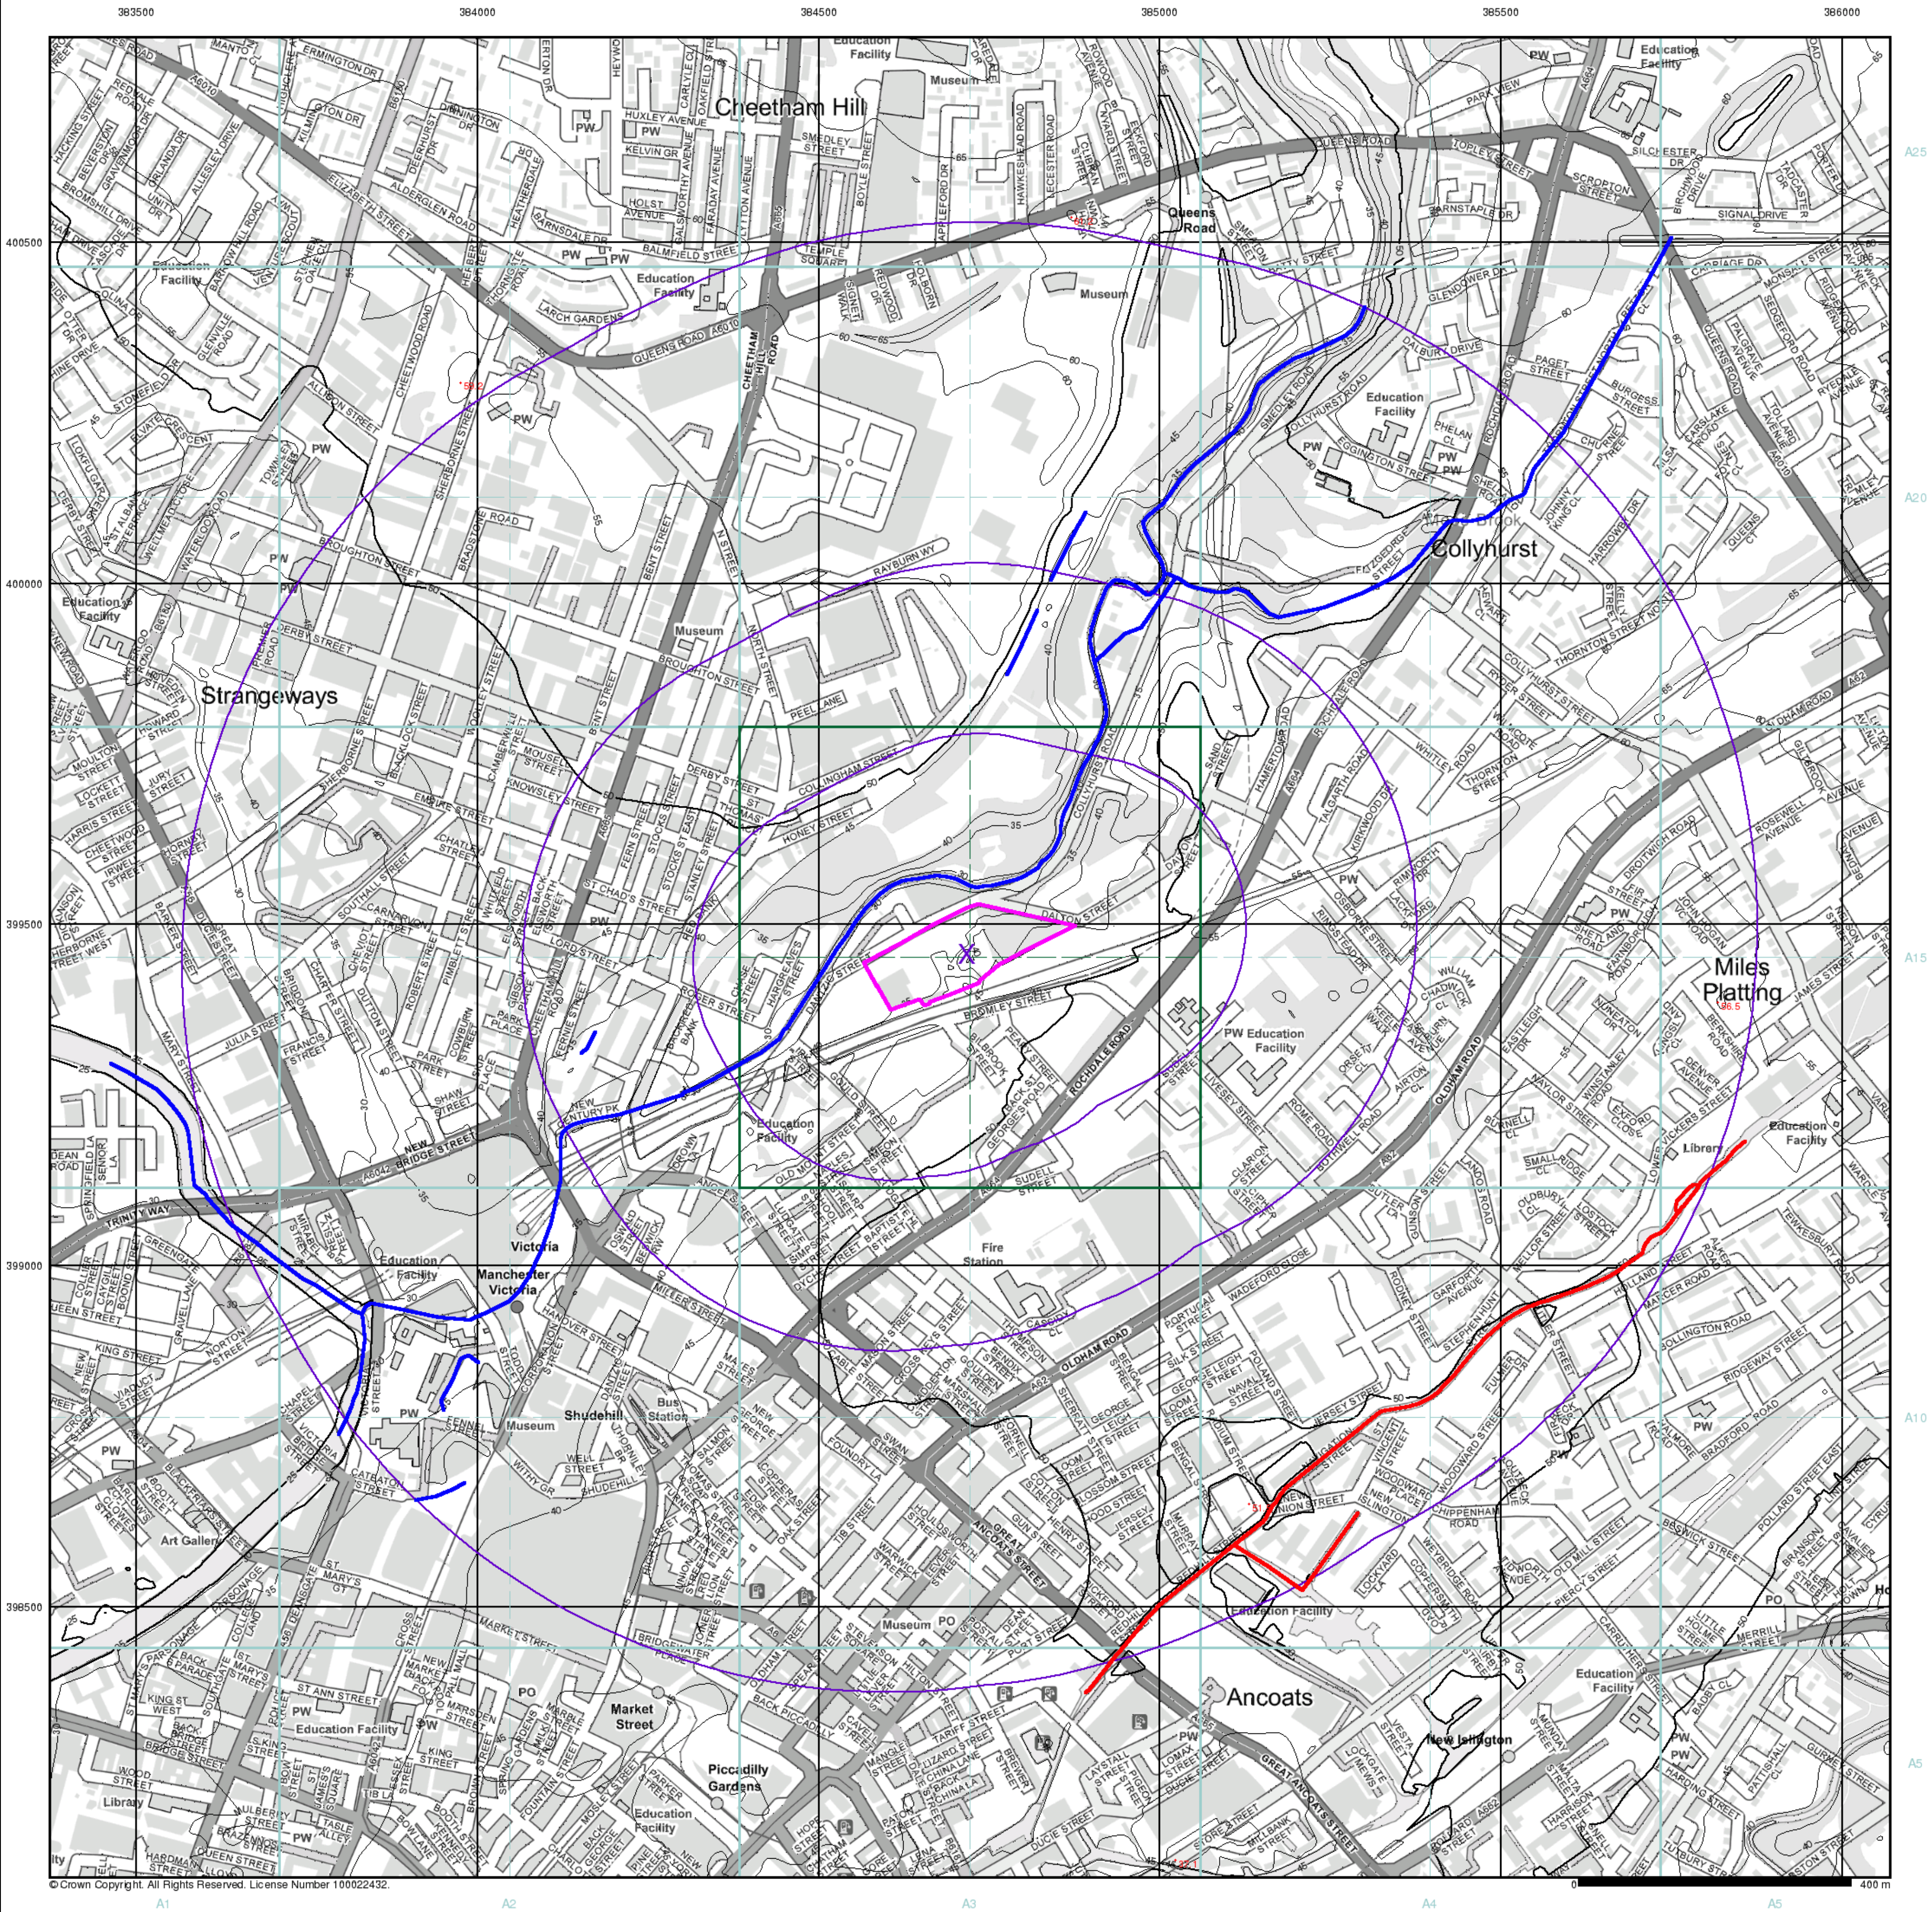

© Crown Copyright. All Rights Reserved. License Number 100022432.

General

- Specified Site
- Specified Buffer(s)
- X Bearing Reference Point


OS Water Network Data

- Canal
- Reservoir
- Foreshore
- Marsh
- Tidal River
- Inland River
- Drain
- Other
- Lake
- Transfer
- Lock Or Flight Of Locks
- Sea

Contours (height in meters)

- Standard Contour
- Master Contour
- Spot Height 167.3
- MLW Mean Low Water
- MHW Mean High Water

OS Water Network Map - Slice A

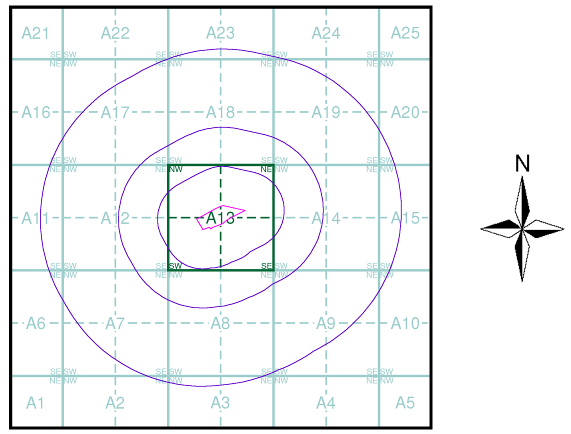


Order Details

Order Number: 294034025_1_1
Customer Ref: 4328
National Grid Reference: 384720, 399460
Slice: A
Site Area (Ha): 2.3
Search Buffer (m): 1000

Site Details

Site at 384690, 399470

Landmark INFORMATION GROUP
Tel: 0844 844 9952
Fax: 0844 844 9951
Web: www.envirocheck.co.uk

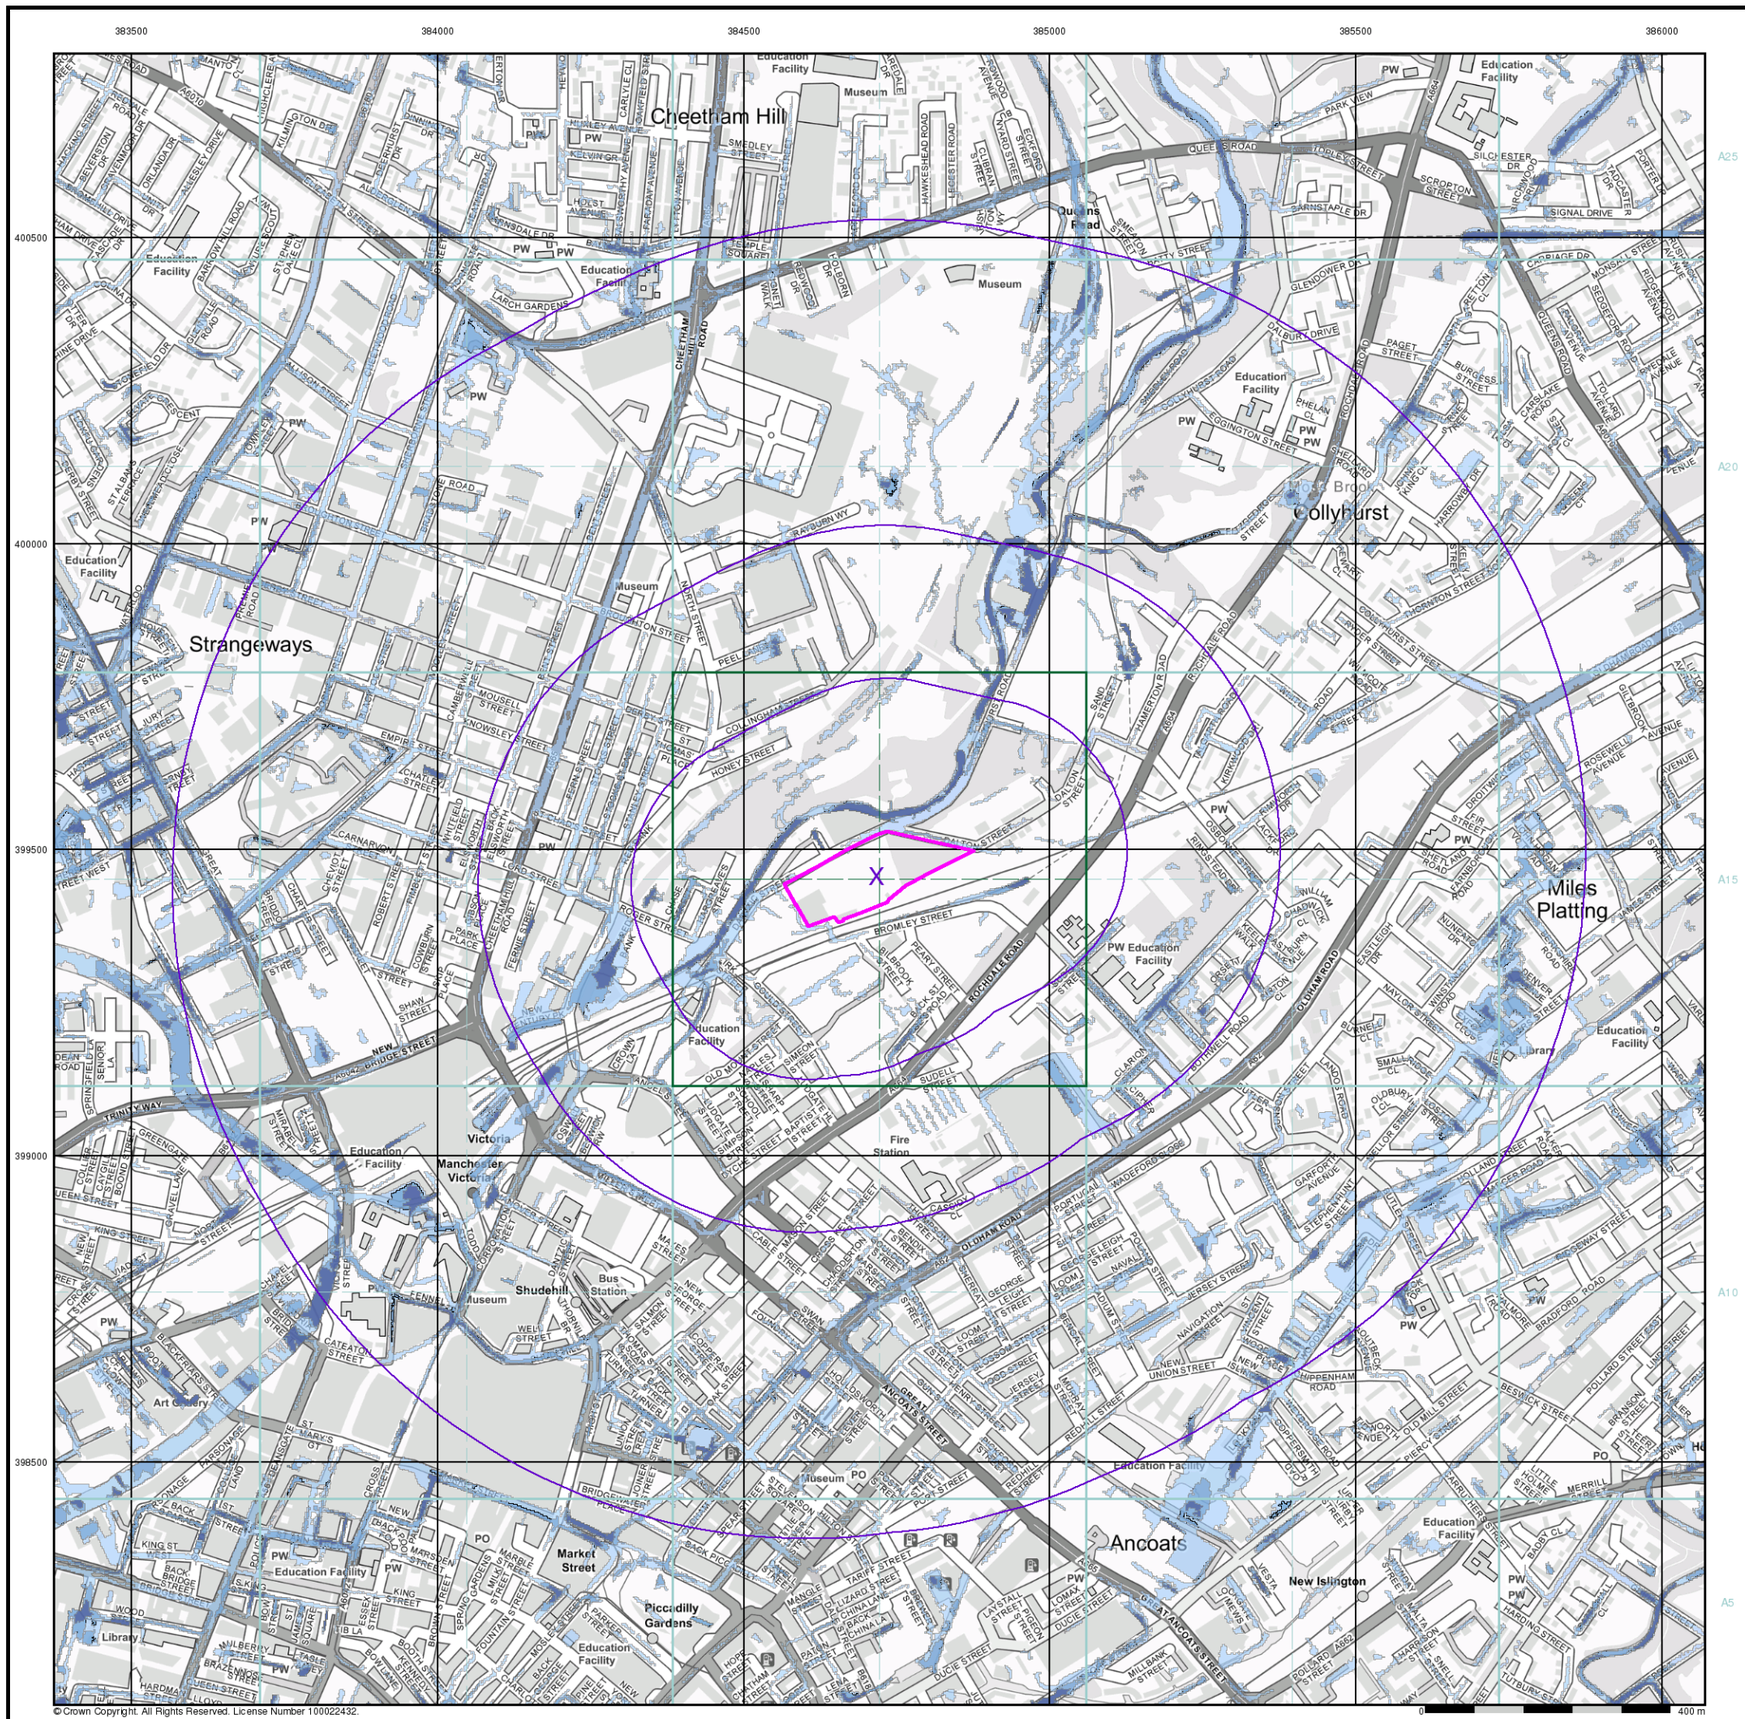

© Crown Copyright. All Rights Reserved. License Number 100022432.

ROC CONSULTING

General

- Specified Site
- Specified Buffer(s)
- X Bearing Reference Point

Risk of Flooding from Surface Water


- High - 30 Year Return
- Medium - 100 Year Return
- Low - 1000 Year Return

Suitability

See the suitability map below

- National to county
- County to town
- Town to street
- Street to parcels of land
- Property

EA/NRW Suitability Map - Slice A

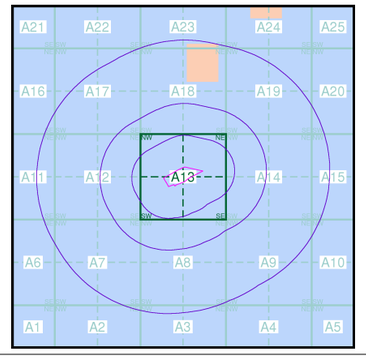

Order Details


Order Number:	294034025_1_1
Customer Ref:	4328
National Grid Reference:	384720, 399460
Slice:	A
Site Area (Ha):	2.3
Search Buffer (m):	1000

Site Details

Site at 384690, 399470

Landmark INFORMATION GROUP

Tel: 0844 844 9952
Fax: 0844 844 9951
Web: www.envirocheck.co.uk

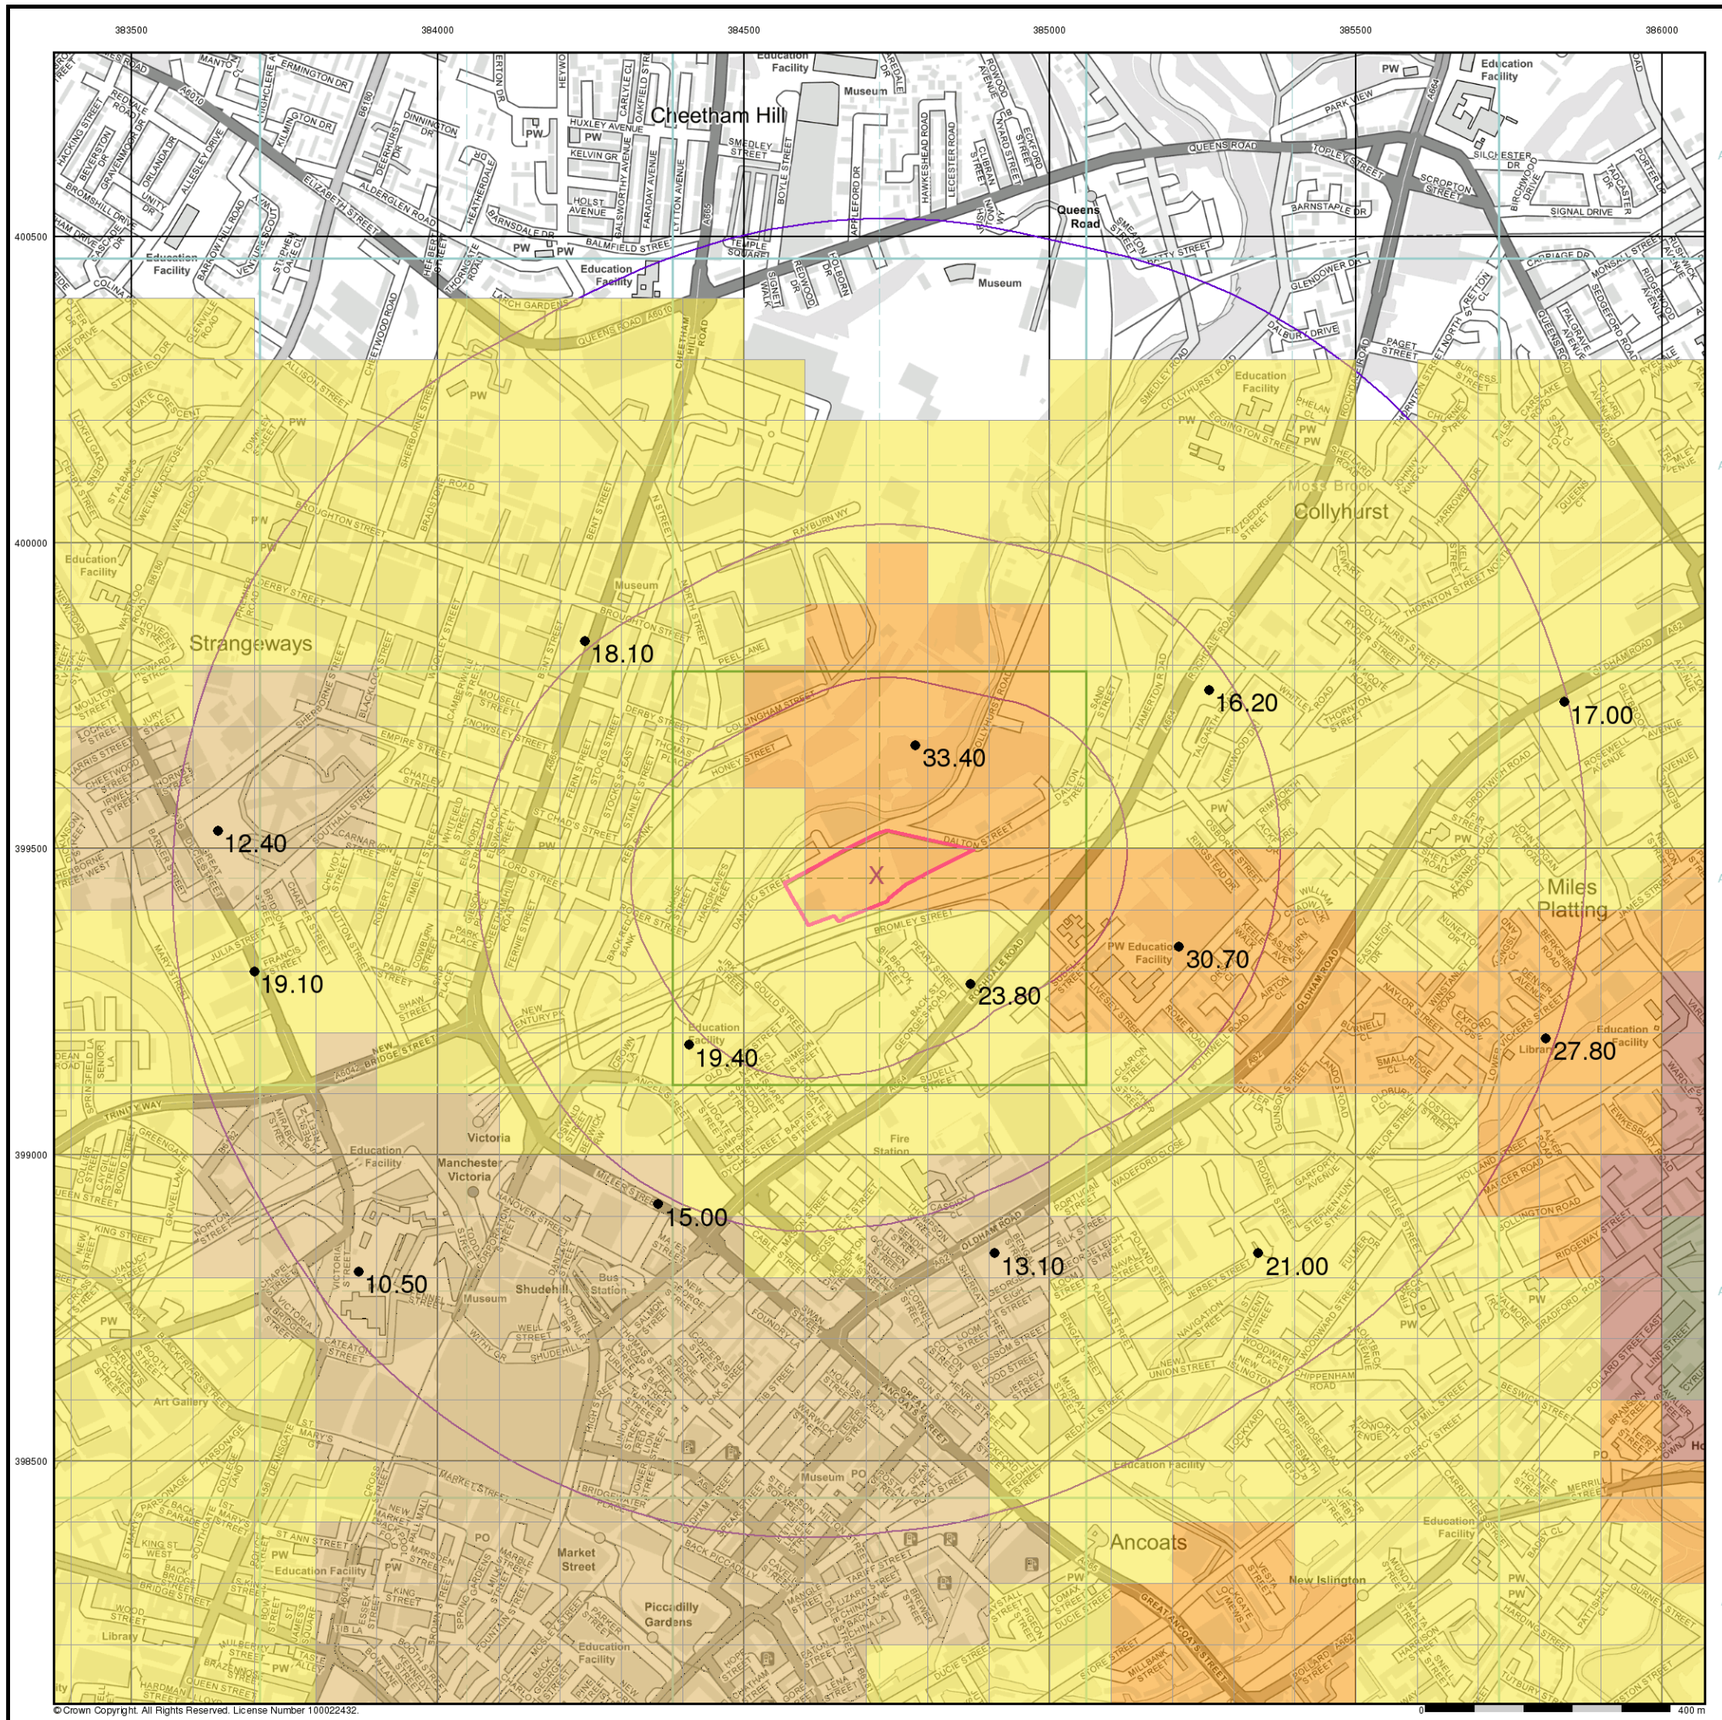

© Crown Copyright. All Rights Reserved. License Number 100022432.

General

Specified Site | Specified Buffer(s) | X Bearing Reference Point


Urban Soil Chemistry Arsenic

● BGS Urban Soil Chemistry Measured Concentration Values (mg/kg)

Arsenic Concentrations mg/kg

- < 15
- 15 - 25
- 25 - 35
- 35 - 45
- 45 - 60
- 60 - 120
- > 120

Urban Soil Chemistry Arsenic - Slice A

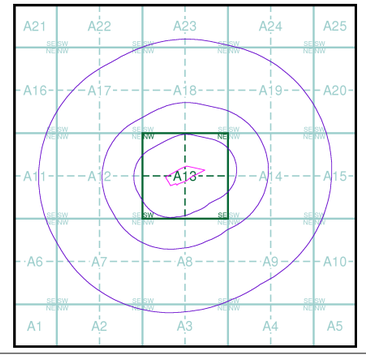


Order Details

Order Details:	294034025_1_1
Customer Ref:	4328
National Grid Reference:	384720, 399460
Slice:	A
Site Area (Ha):	2.3
Search buffer (m):	1000

Site Details

Site at 384690, 399470

Landmark INFORMATION GROUP
Tel: 0844 844 9952
Fax: 0844 844 9951
Web: www.envirocheck.co.uk

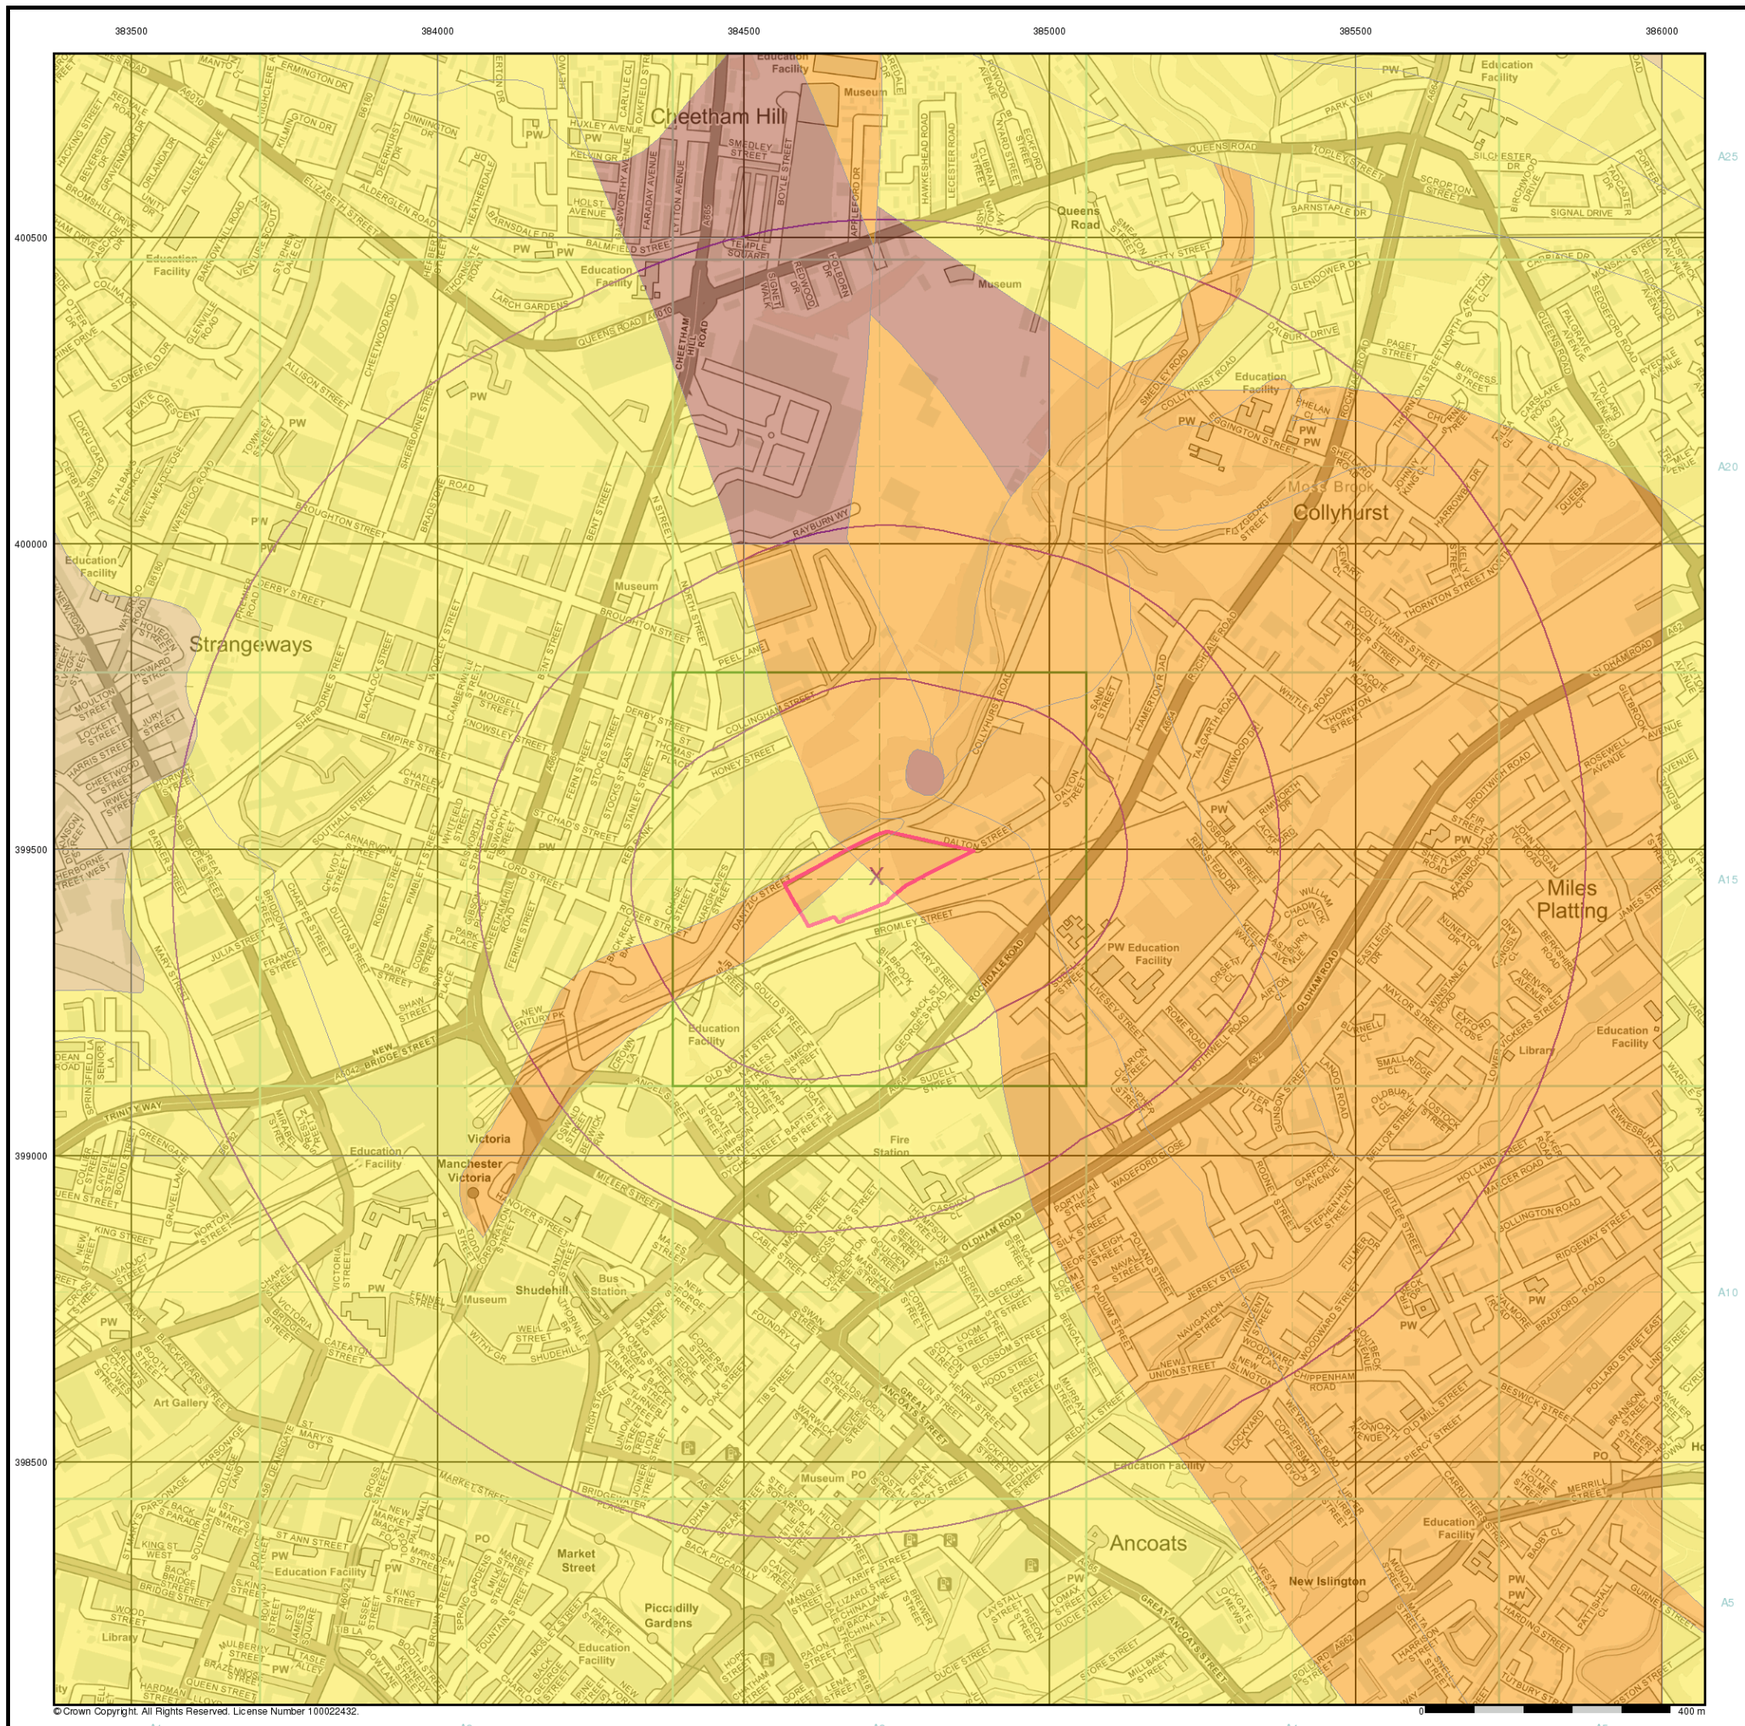

© Crown Copyright. All Rights Reserved. License Number 100022432.

General


Specified Site | Specified Buffer(s) | X Bearing Reference Point

Estimated Soil Chemistry Arsenic

Arsenic Concentrations mg/kg

- < 15
- 15 - 25
- 25 - 35
- 35 - 45
- 45 - 60
- 60 - 120
- > 120

Estimated Soil Chemistry Arsenic - Slice A

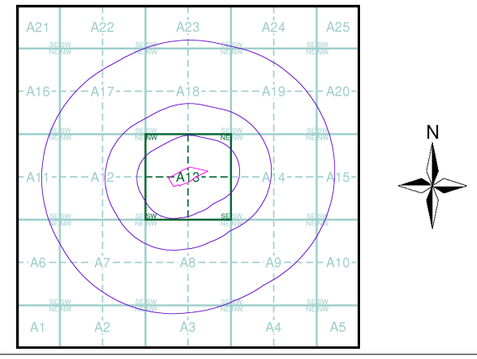


Order Details

Order Details:	294034025_1_1
Customer Ref:	4328
National Grid Reference:	384720, 399460
Slice:	A
Site Area (Ha):	2.3
Search buffer (m):	1000

Site Details

Site at 384690, 399470

Landmark INFORMATION GROUP
Tel: 0844 844 9952
Fax: 0844 844 9951
Web: www.envirocheck.co.uk

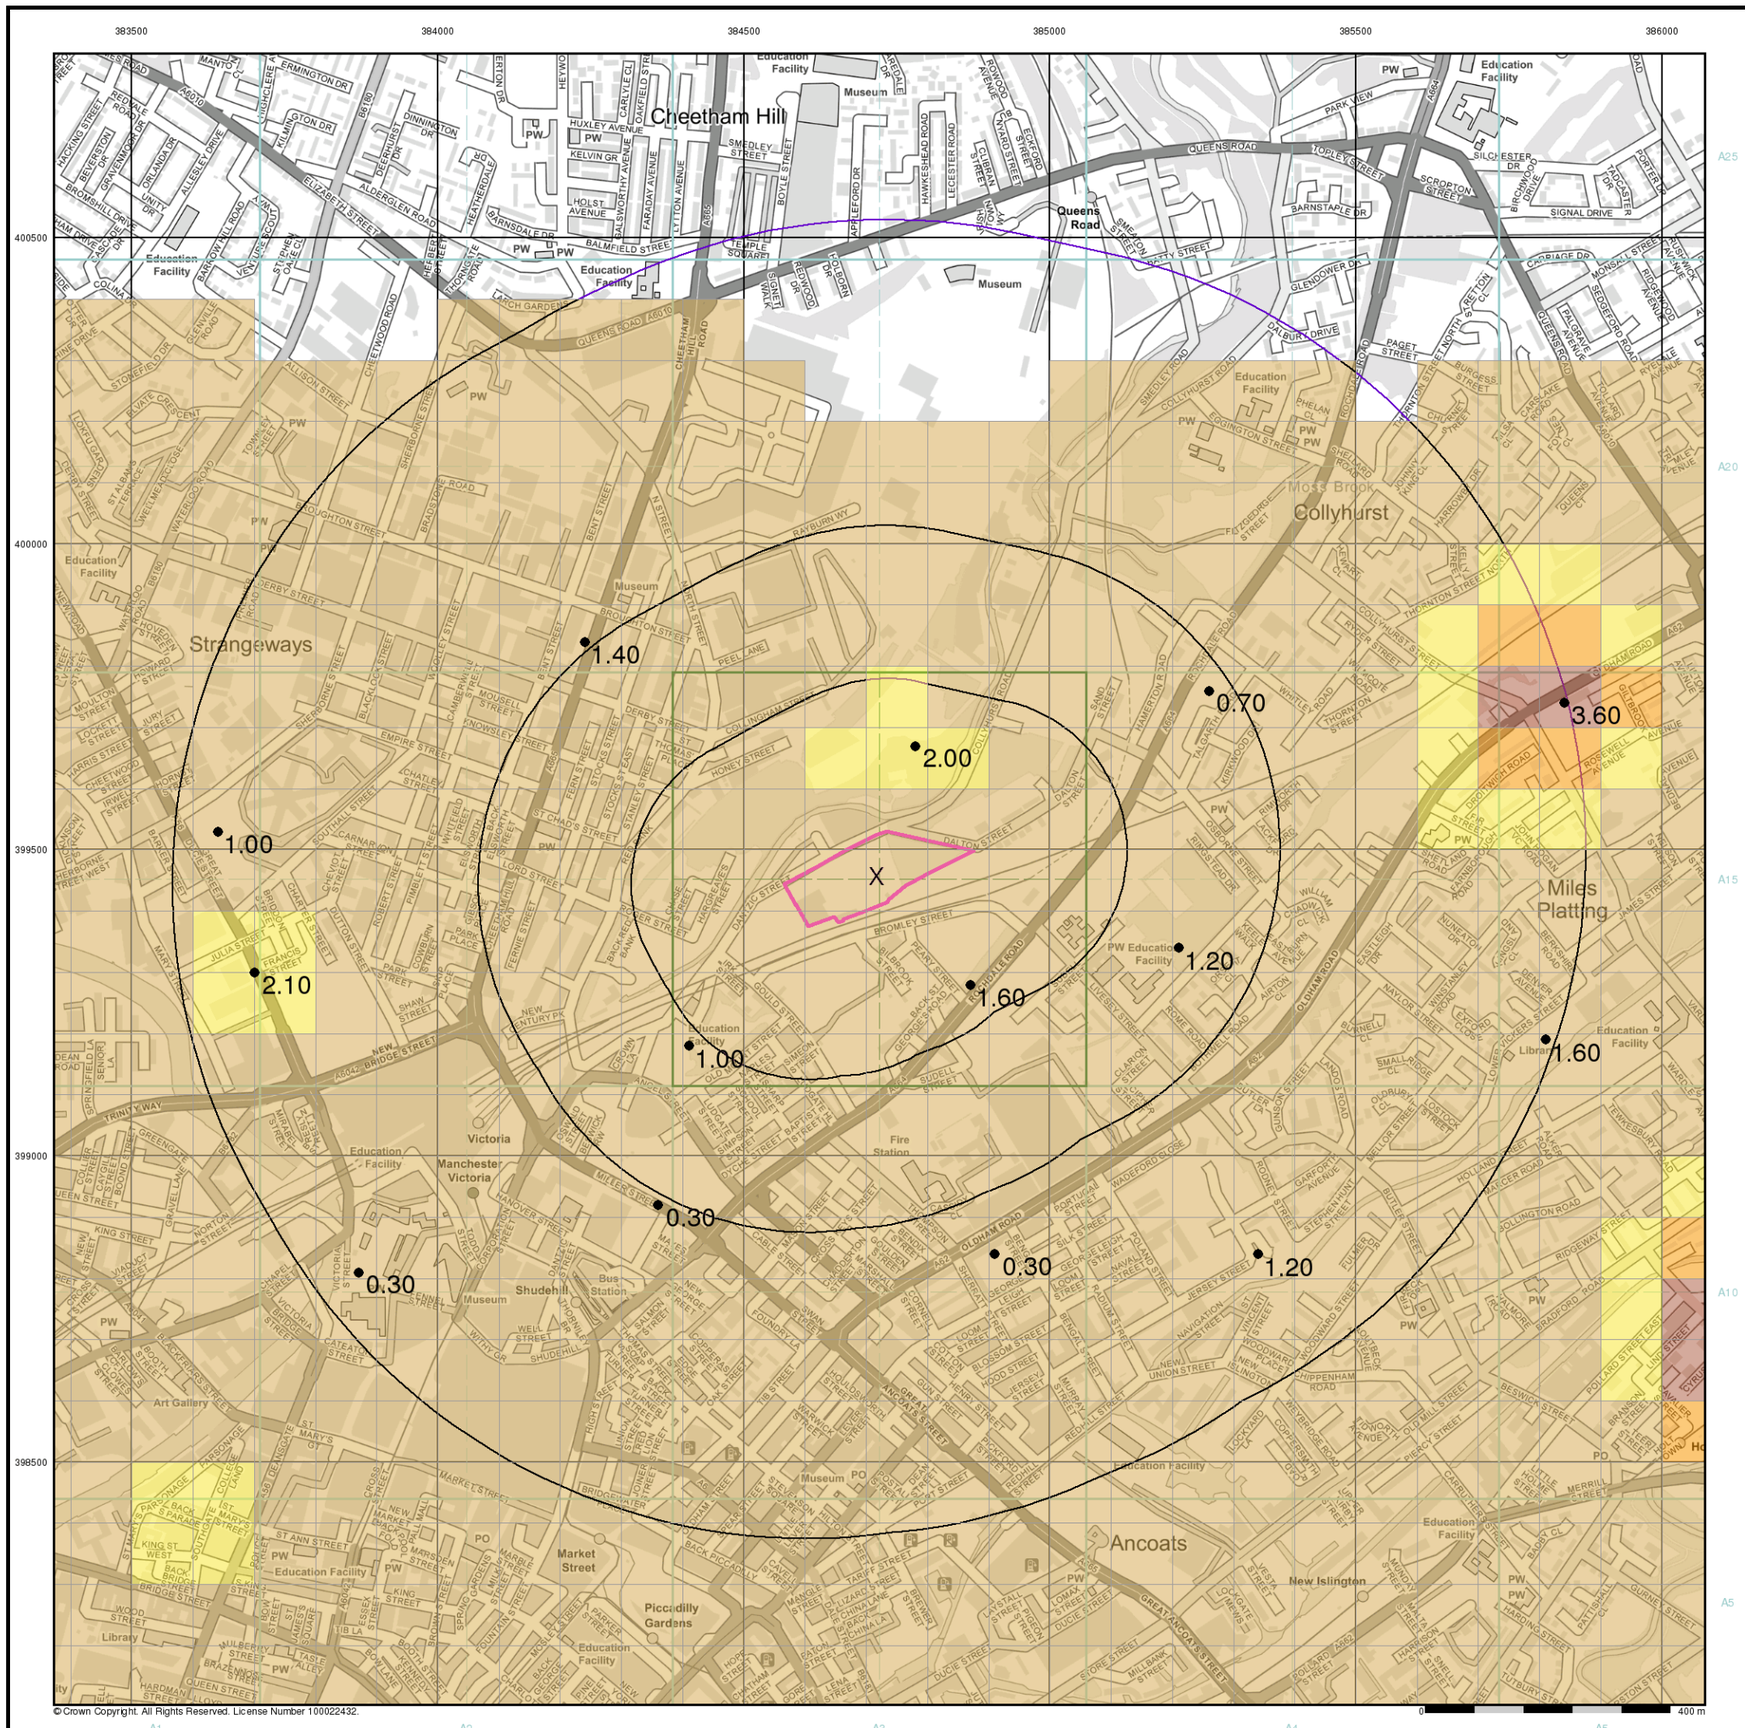

© Crown Copyright. All Rights Reserved. License Number 100022432.

General

Specified Site | Specified Buffer(s) | Bearing Reference Point


Urban Soil Chemistry Cadmium

BGS Urban Soil Chemistry Measured Concentration Values (mg/kg)

Cadmium Concentrations mg/kg

- < 1.8
- 1.8 - 2.2
- 2.2 - 3.0
- > 3.0

Urban Soil Chemistry Cadmium - Slice A

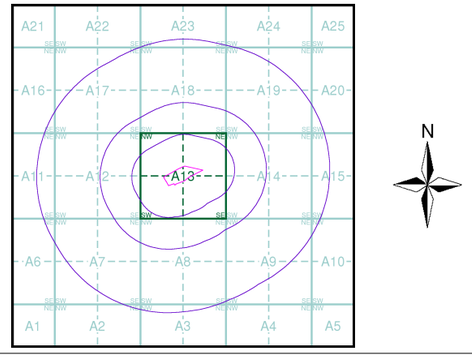


Order Details

Order Details:	294034025_1_1
Customer Ref:	4328
National Grid Reference:	384720, 399460
Slice:	A
Site Area (Ha):	2.3
Search buffer (m):	1000

Site Details

Site at 384690, 399470

Landmark INFORMATION GROUP
Tel: 0844 844 9952
Fax: 0844 844 9951
Web: www.envirocheck.co.uk

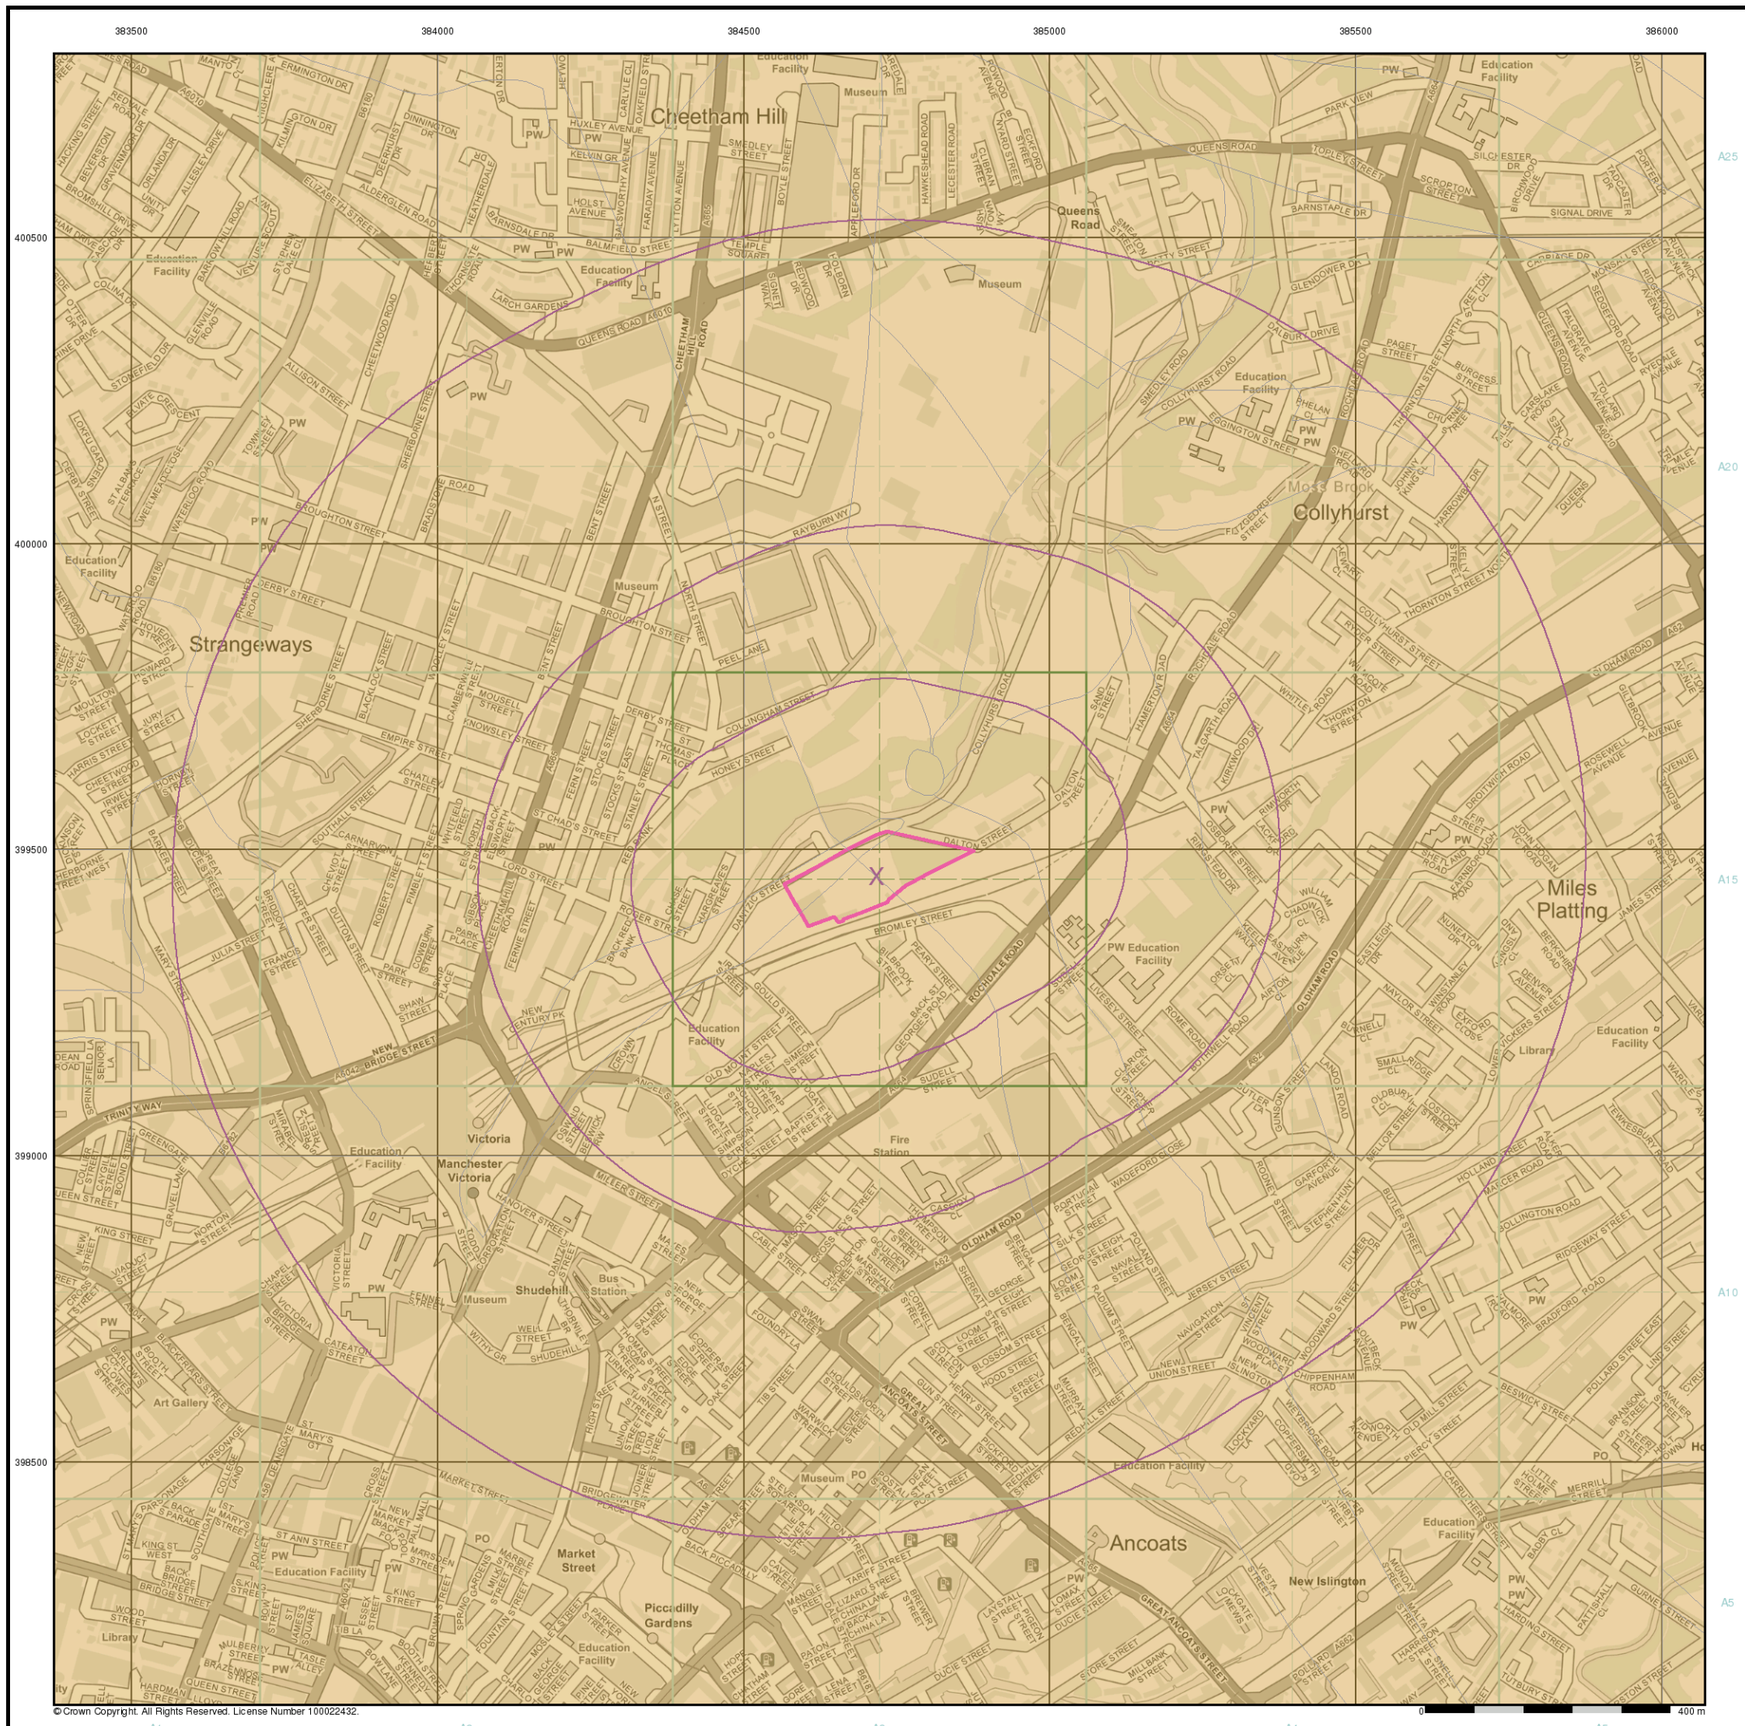

© Crown Copyright. All Rights Reserved. License Number 100022432.

ROC CONSULTING

General


Specified Site | Specified Buffer(s) | X Bearing Reference Point

Estimated Soil Chemistry Cadmium

Cadmium Concentrations mg/kg

- < 1.8
- 1.8 - 2.2
- 2.2 - 3.0
- > 3.0

Estimated Soil Chemistry Cadmium - Slice A

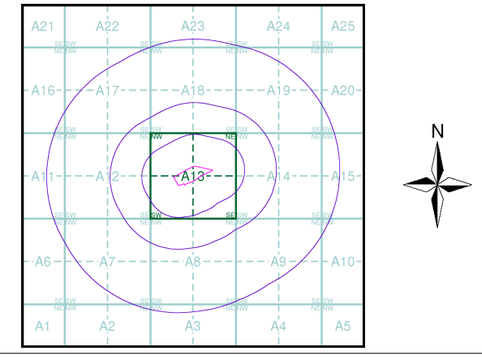


Order Details

Order Details:	294034025_1_1
Customer Ref:	4328
National Grid Reference:	384720, 399460
Slice:	A
Site Area (Ha):	2.3
Search buffer (m):	1000

Site Details

Site at 384690, 399470

Landmark INFORMATION GROUP
Tel: 0844 844 9952
Fax: 0844 844 9951
Web: www.envirocheck.co.uk

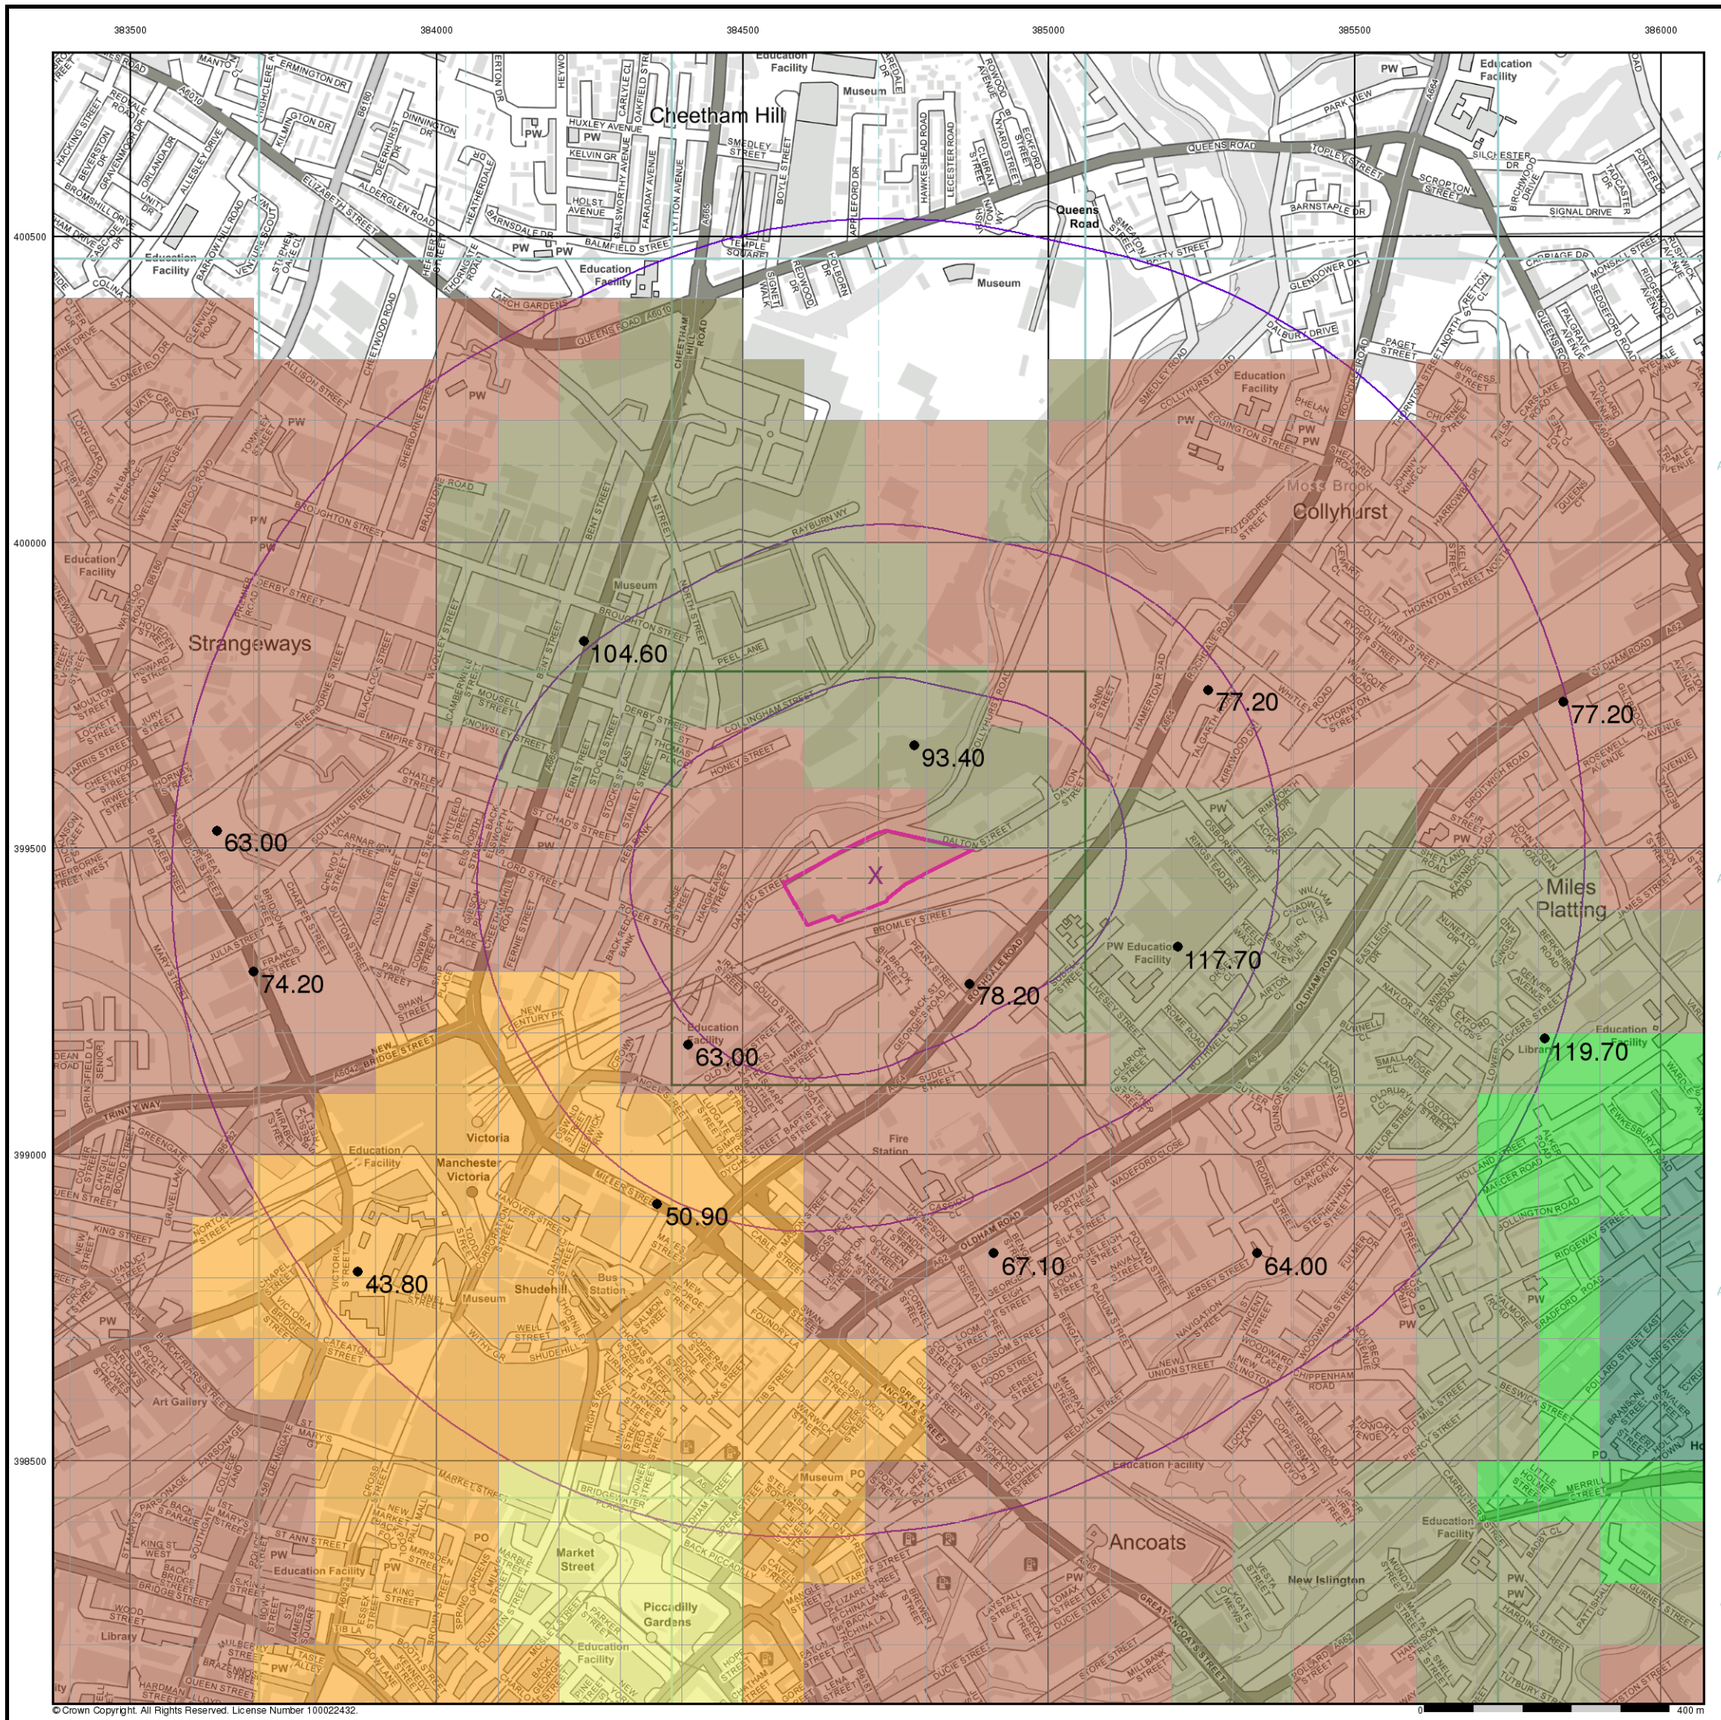

© Crown Copyright. All Rights Reserved. License Number 100022432.

ROC CONSULTING

General

Specified Site | Specified Buffer(s) | X Bearing Reference Point


Urban Soil Chemistry Chromium

● BGS Urban Soil Chemistry Measured Concentration Values (mg/kg)

Chromium Concentrations mg/kg

- < 20
- 20 - 40
- 40 - 60
- 60 - 90
- 90 - 120
- 120 - 180
- > 180

Urban Soil Chemistry Chromium - Slice A

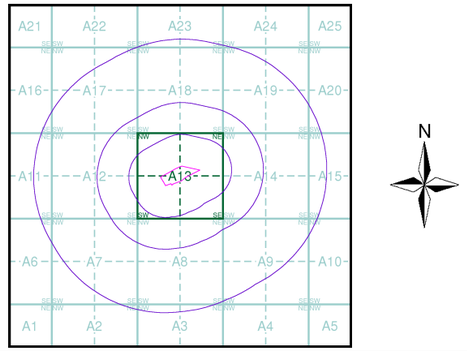

Order Details


Order Details:	294034025_1_1
Customer Ref:	4328
National Grid Reference:	384720, 399460
Slice:	A
Site Area (Ha):	2.3
Search buffer (m):	1000

Site Details

Site at 384690, 399470

Landmark INFORMATION GROUP

Tel: 0844 844 9952
Fax: 0844 844 9951
Web: www.envirocheck.co.uk

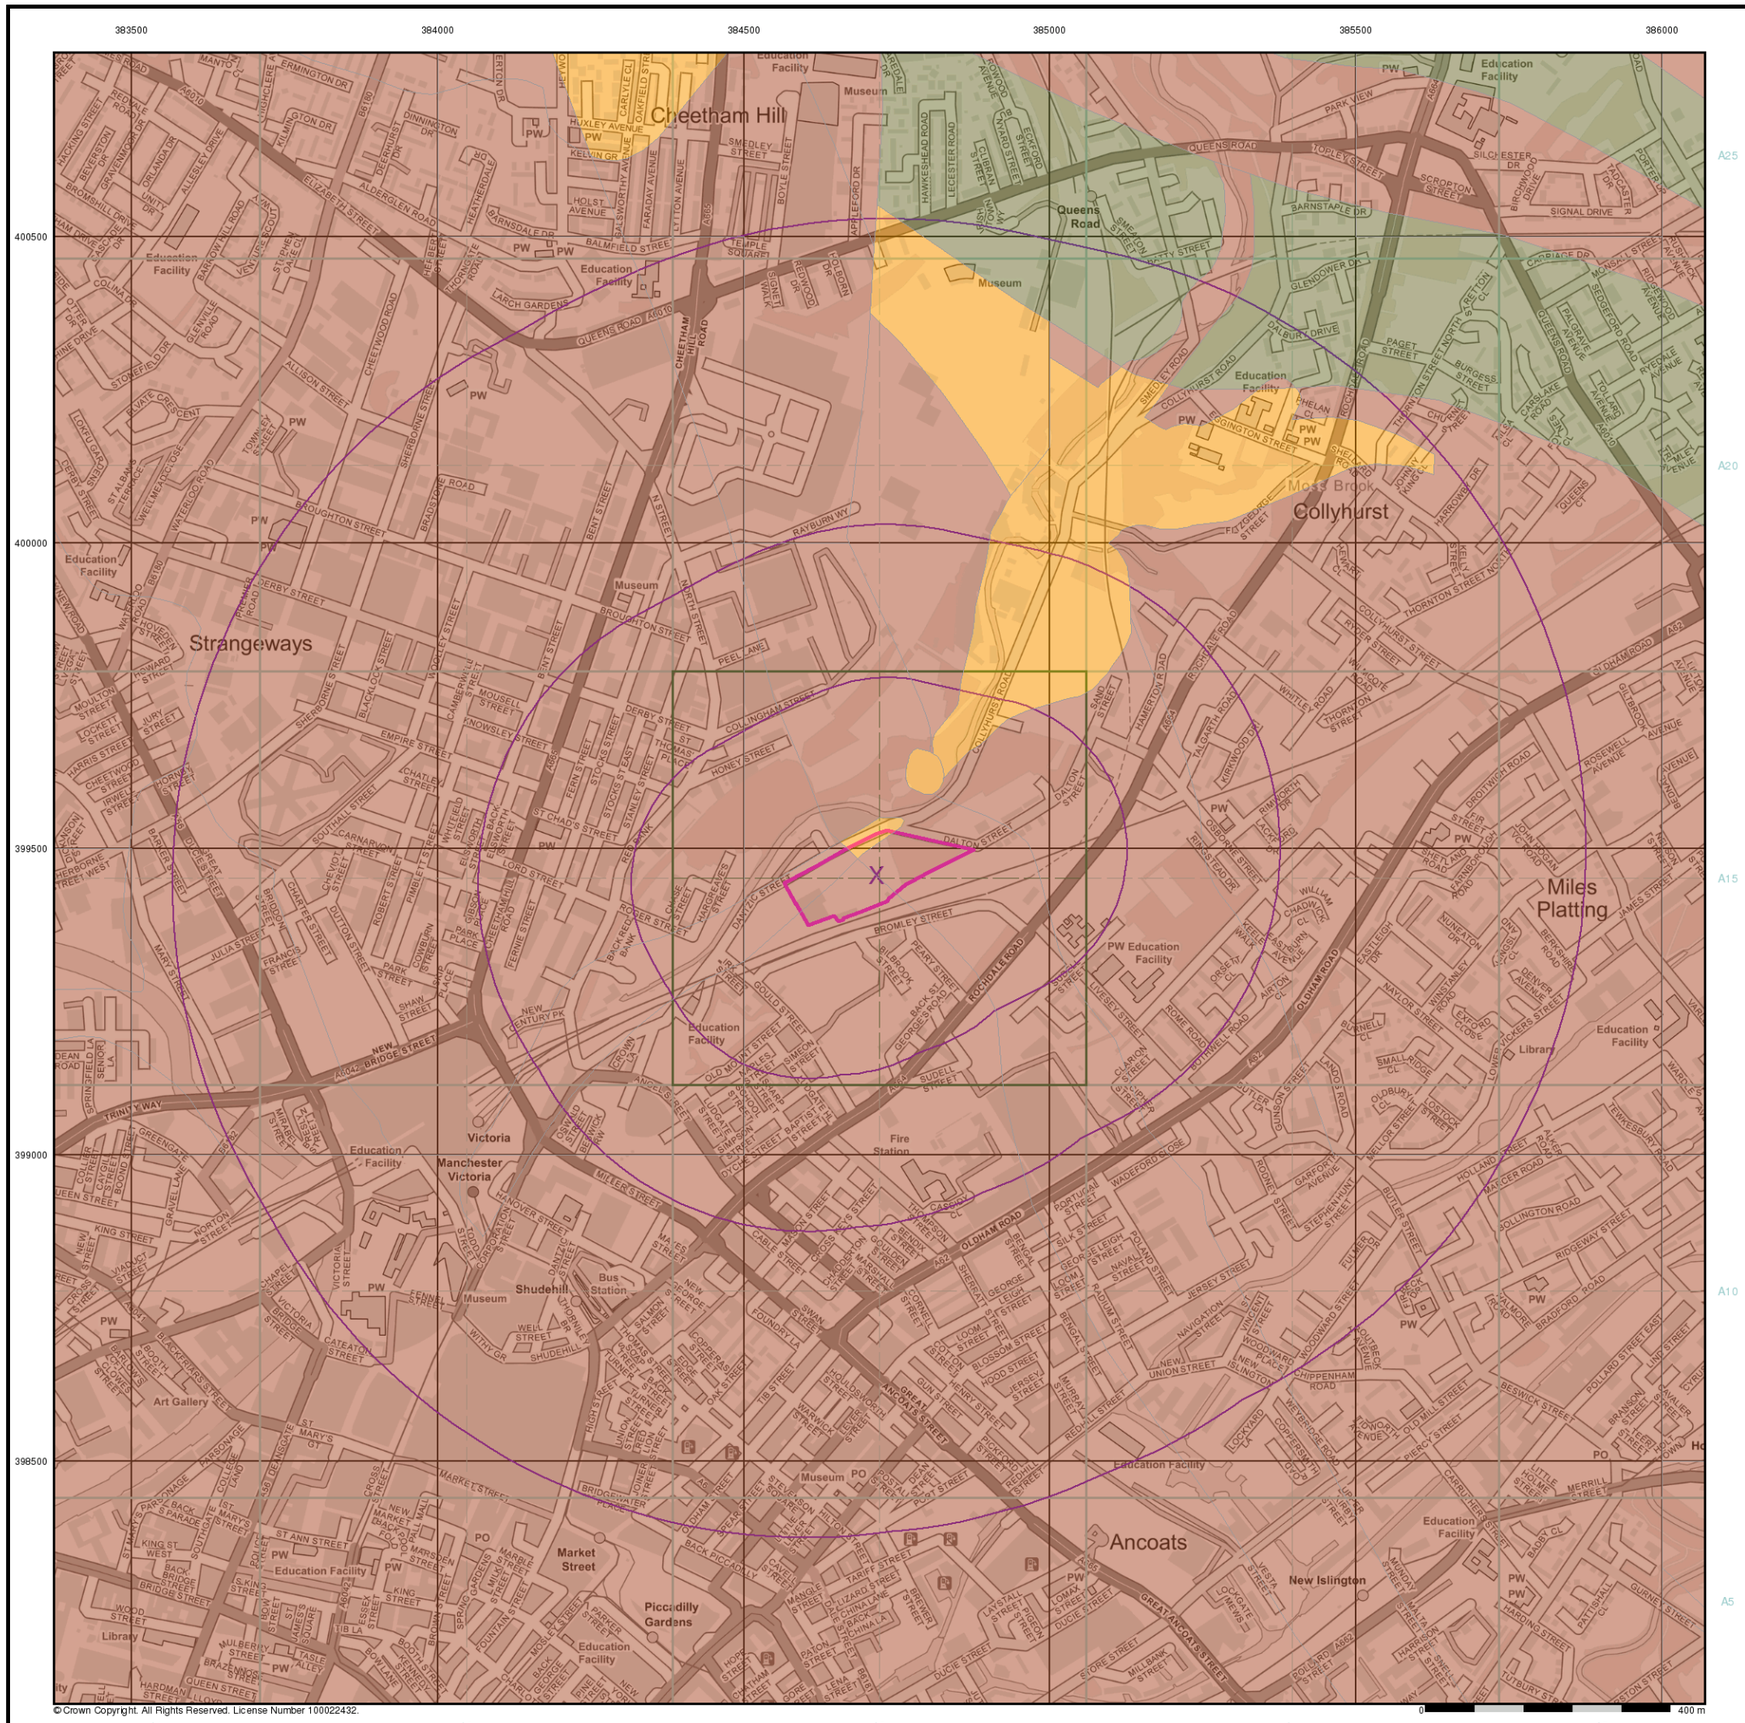

© Crown Copyright. All Rights Reserved. License Number 100022432.

General


Specified Site | Specified Buffer(s) | X Bearing Reference Point

Estimated Soil Chemistry Chromium

Chromium Concentrations mg/kg

- < 20
- 20 - 40
- 40 - 60
- 60 - 90
- 90 - 120
- 120 - 180
- > 180

Estimated Soil Chemistry Chromium - Slice A

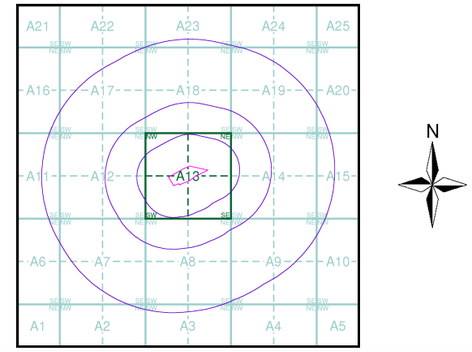


Order Details

Order Details:	294034025_1_1
Customer Ref:	4328
National Grid Reference:	384720, 399460
Slice:	A
Site Area (Ha):	2.3
Search buffer (m):	1000

Site Details

Site at 384690, 399470

Landmark INFORMATION GROUP
Tel: 0844 844 9952
Fax: 0844 844 9951
Web: www.envirocheck.co.uk

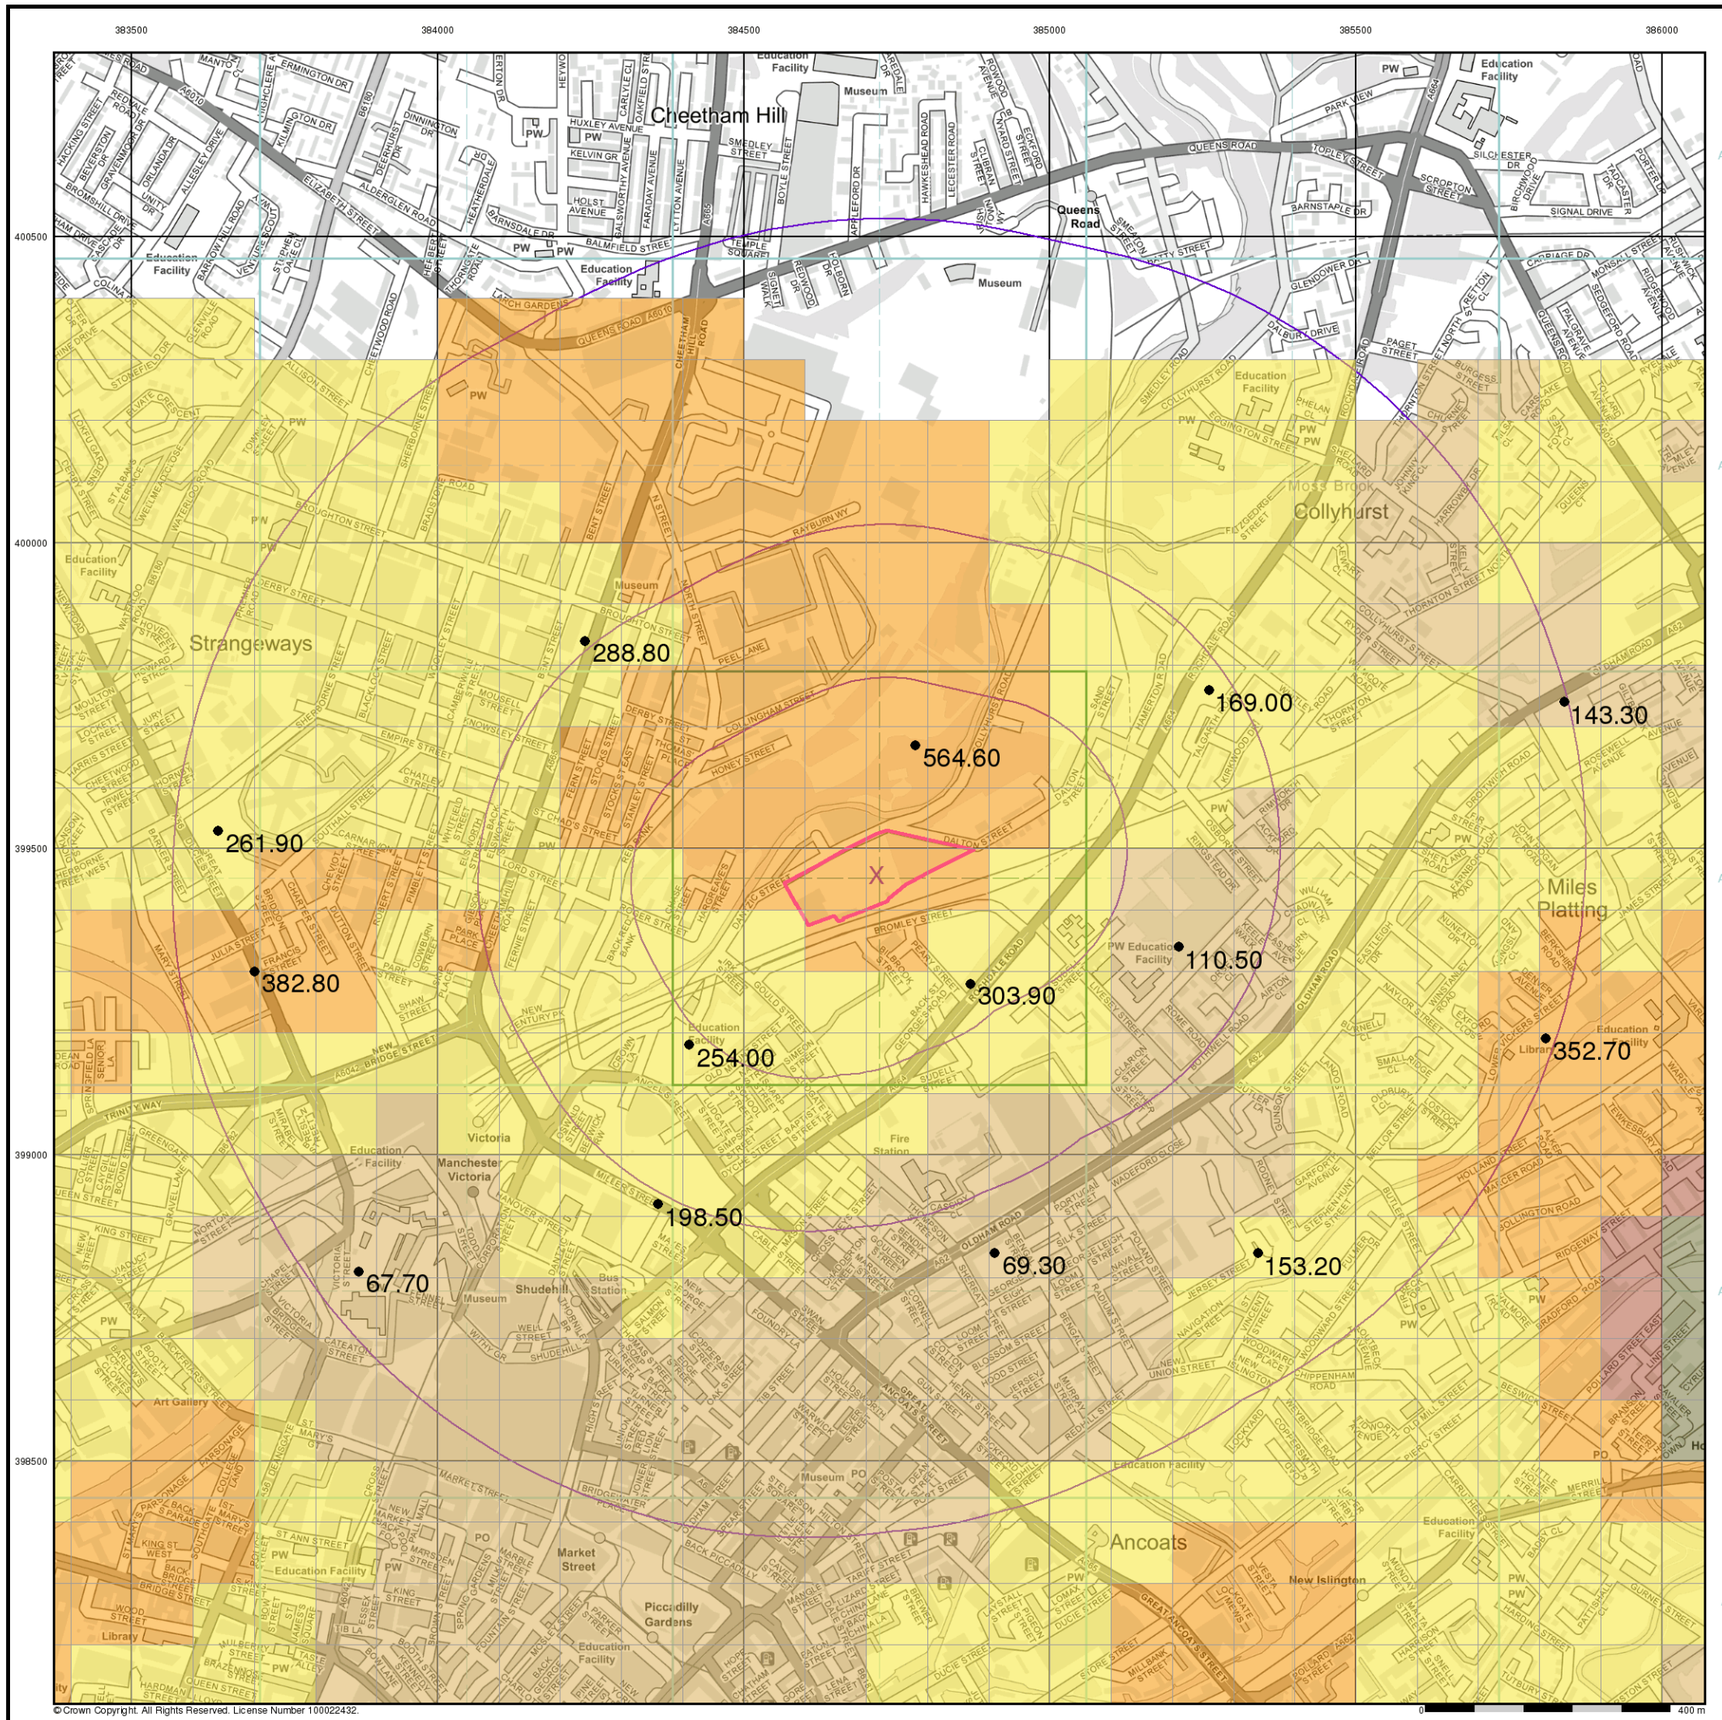

General

Specified Site | Specified Buffer(s) | X Bearing Reference Point


Urban Soil Chemistry Lead

● BGS Urban Soil Chemistry Measured Concentration Values (mg/kg)

Lead Concentrations mg/kg

- < 150
- 150 - 300
- 300 - 600
- 600 - 900
- > 900

Urban Soil Chemistry Lead - Slice A

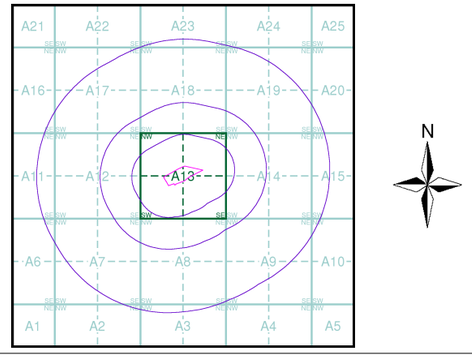


Order Details

Order Details:	294034025_1_1
Customer Ref:	4328
National Grid Reference:	384720, 399460
Slice:	A
Site Area (Ha):	2.3
Search buffer (m):	1000

Site Details

Site at 384690, 399470

Landmark INFORMATION GROUP
Tel: 0844 844 9952
Fax: 0844 844 9951
Web: www.envirocheck.co.uk

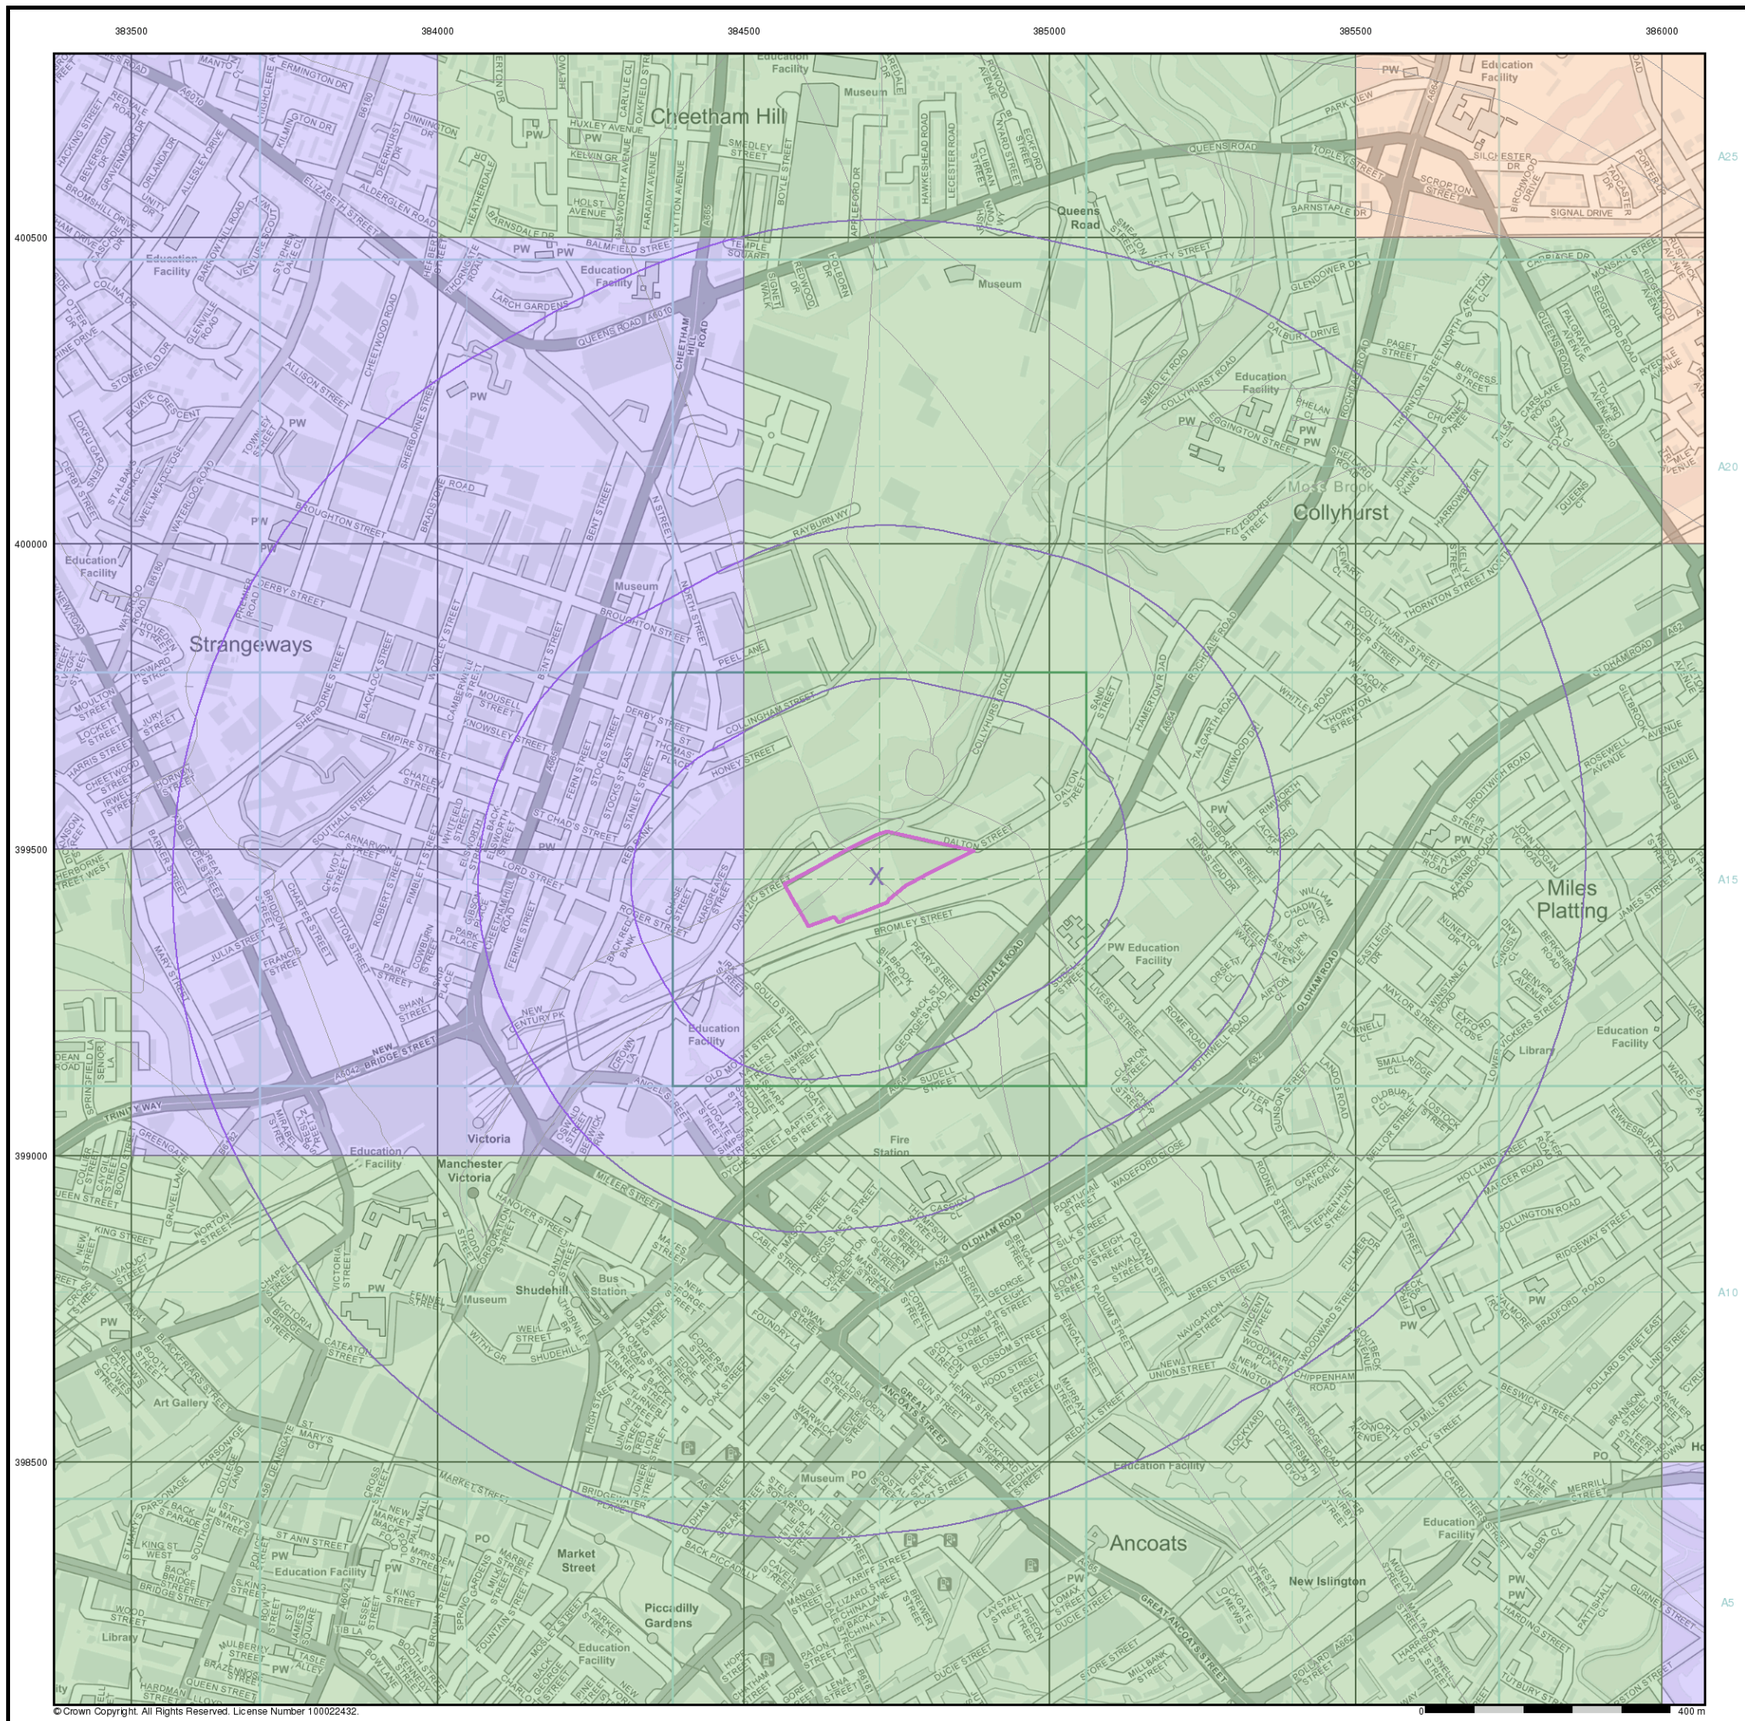

© Crown Copyright. All Rights Reserved. License Number 100022432.

RoC CONSULTING

General


Specified Site | Specified Buffer(s) | X Bearing Reference Point

Estimated Soil Chemistry Lead

Lead Concentrations mg/kg

- <100 mg/kg
- 100 - 200
- 200 - 300
- 300 - 600
- 600 - 1200
- >1200

Estimated Soil Chemistry Lead - Slice A

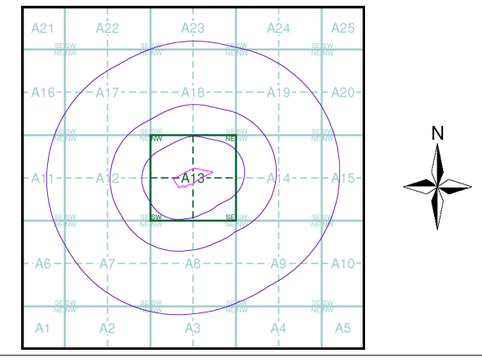


Order Details

Order Details:	294034025_1_1
Customer Ref:	4328
National Grid Reference:	384720, 399460
Slice:	A
Site Area (Ha):	2.3
Search buffer (m):	1000

Site Details

Site at 384690, 399470

Landmark INFORMATION GROUP
Tel: 0844 844 9952
Fax: 0844 844 9951
Web: www.envirocheck.co.uk

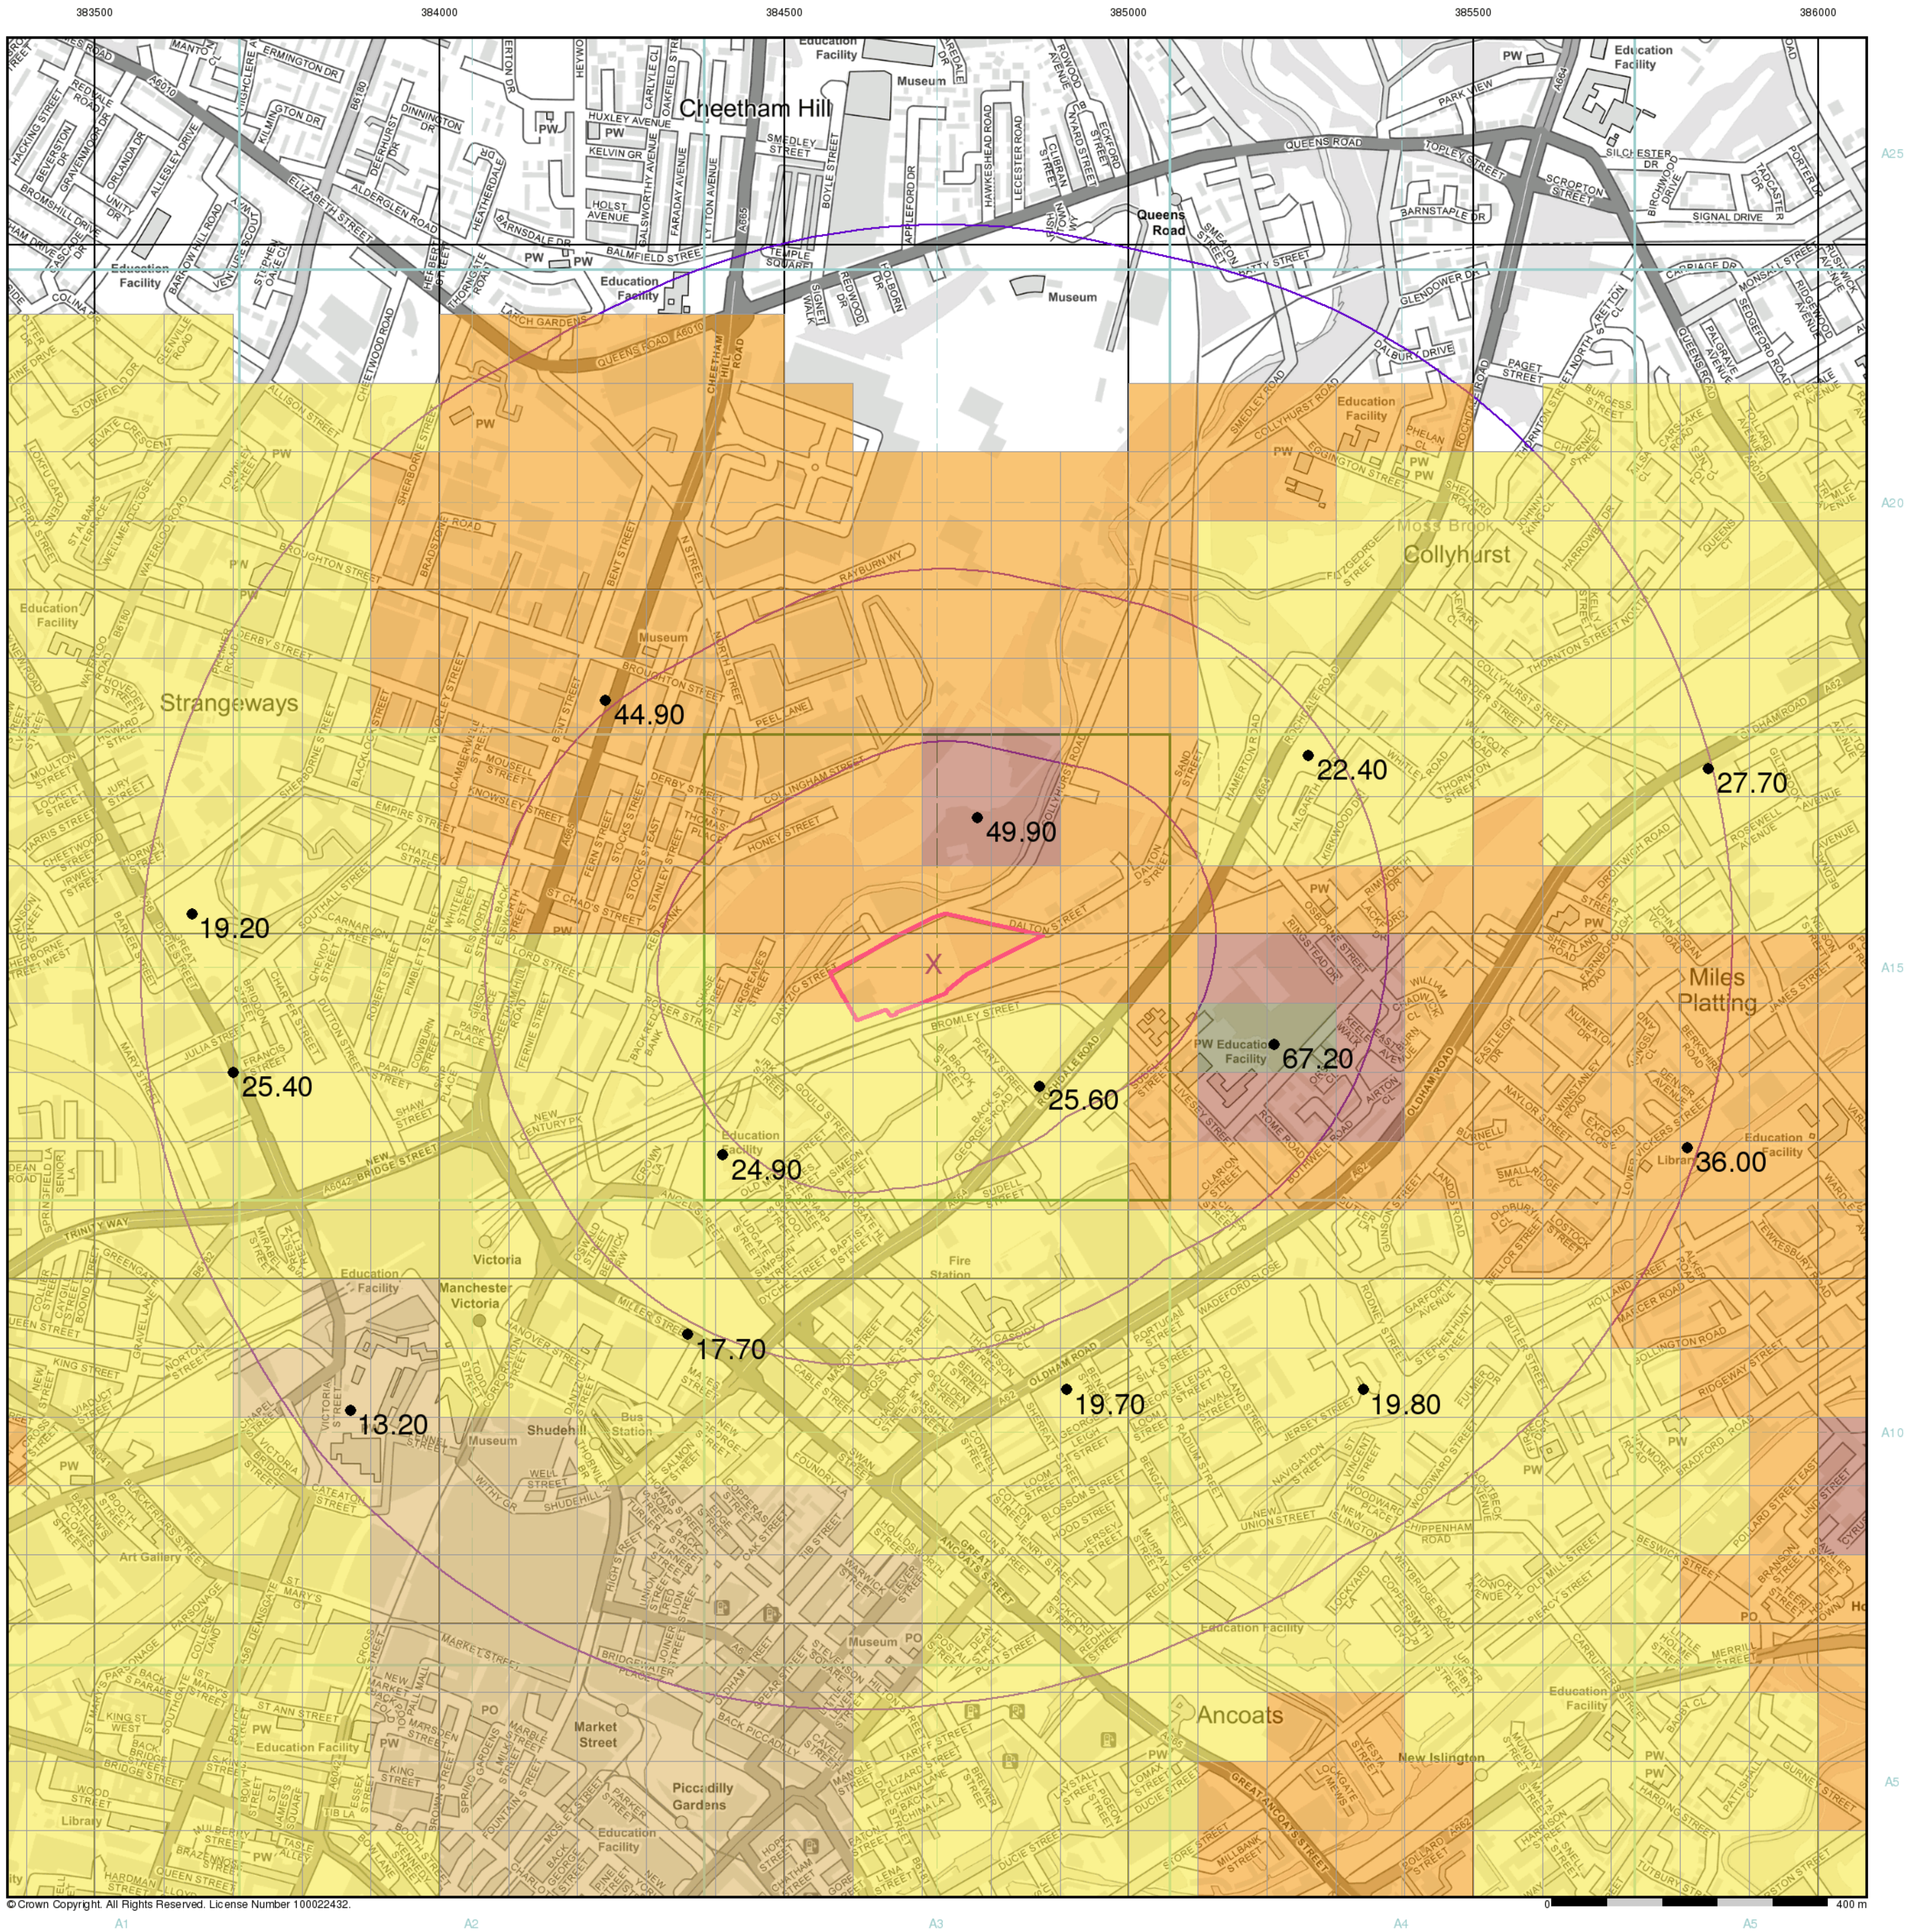

© Crown Copyright. All Rights Reserved. License Number 100022432.

RoC CONSULTING

General

Specified Site
Specified Buffer(s)
X Bearing Reference Point


Urban Soil Chemistry Nickel

● BGS Urban Soil Chemistry Measured Concentration Values (mg/kg)

Nickel Concentrations mg/kg

- < 15
- 15 - 30
- 30 - 45
- 45 - 60
- 60 - 80
- 80 - 100
- > 100

Urban Soil Chemistry Nickel - Slice A

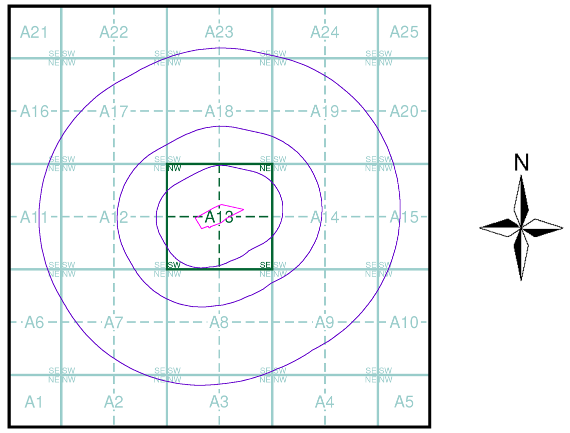


Order Details

Order Details: 294034025_1_1
Customer Ref: 4328
National Grid Reference: 384720, 399460
Slice: A
Site Area (Ha): 2.3
Search buffer (m): 1000

Site Details

Site at 384690, 399470

Landmark INFORMATION GROUP
Tel: 0844 844 9952
Fax: 0844 844 9951
Web: www.envirocheck.co.uk

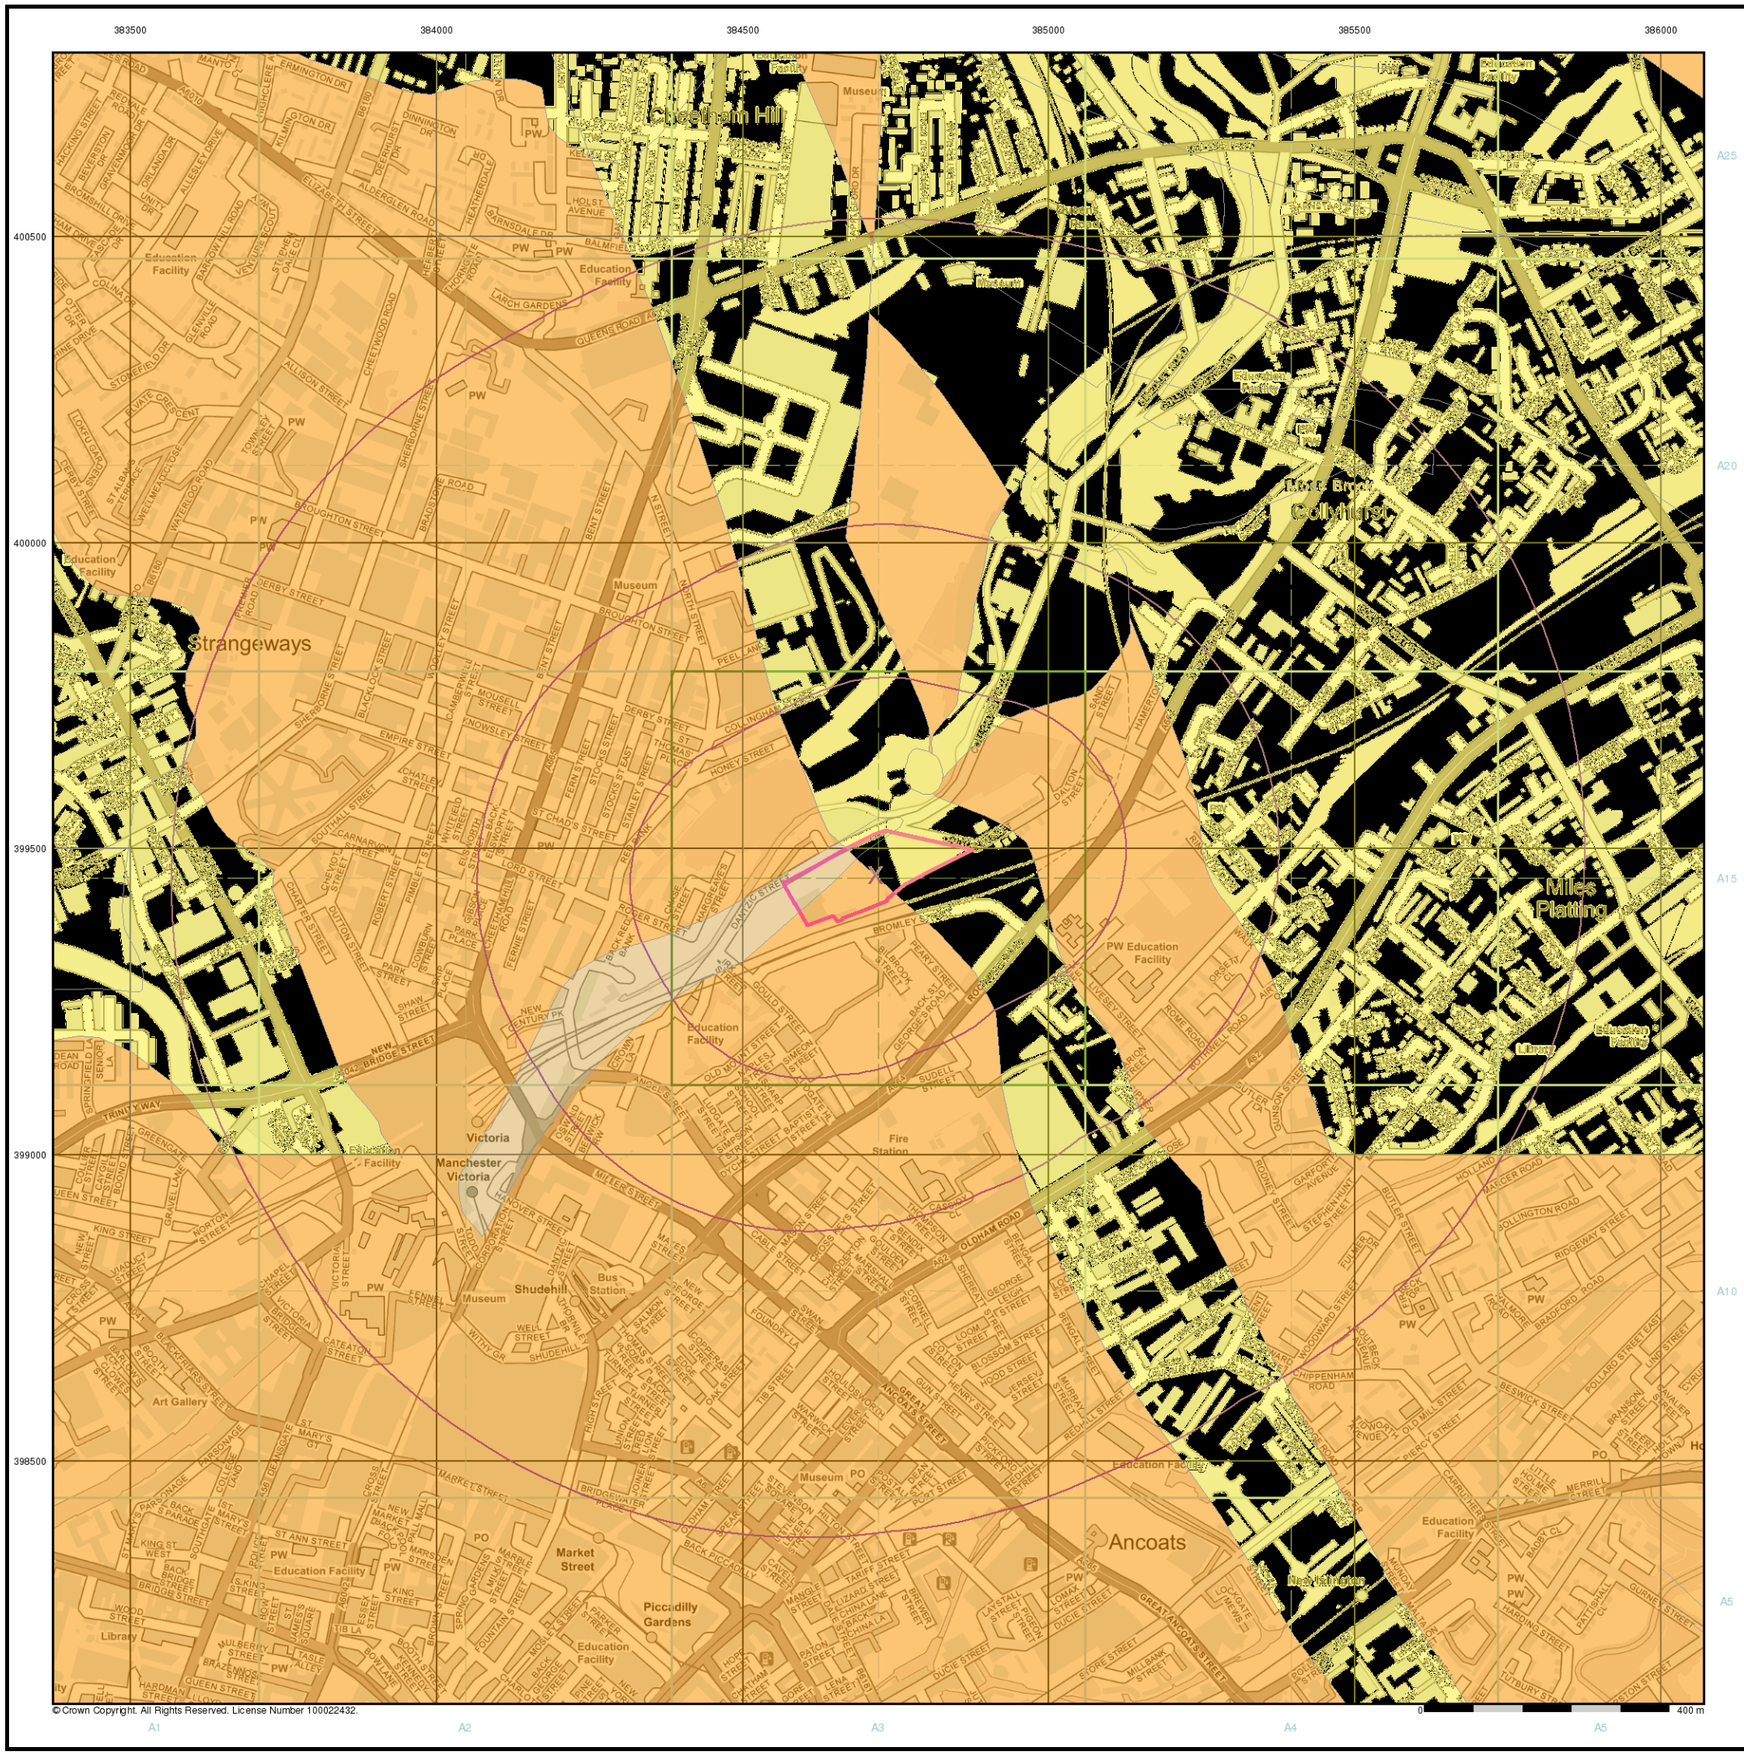

© Crown Copyright. All Rights Reserved. License Number 100022432.

ROC CONSULTING

General


Specified Site | Specified Buffer(s) | X Bearing Reference Point

Estimated Soil Chemistry Nickel

Nickel Concentrations mg/kg

- < 15
- 15 - 30
- 30 - 45
- 45 - 60
- 60 - 80
- 80 - 100
- > 100

Estimated Soil Chemistry Nickel - Slice A

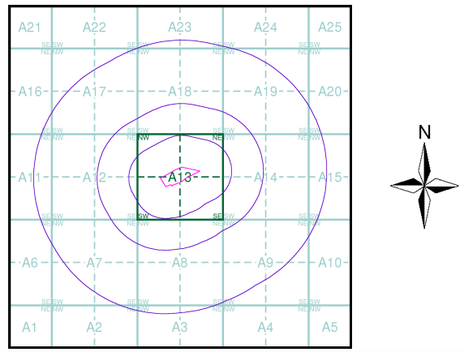

Order Details

Order Details:	294034025_1_1
Customer Ref:	4328
National Grid Reference:	384720, 399460
Slice:	A
Site Area (Ha):	2.3
Search buffer (m):	1000

Site Details

Site at 384690, 399470

APPENDIX E – UNEXPLODED ORDNANCE CORRESPONDENCE

Reece McGuinness

From: Stefan Lang <stefan.lang@zetica.com>
Sent: 29 March 2022 13:28
To: Linden Richardson
Cc: Mike Newman
Subject: RE: 4328: UXO Report P8135-18-R1

Afternoon Linden

Thanks for sending this through. In-line responses below.

To reiterate from our call, the bombing records for Manchester are particularly good and we have used several sources of information to confirm the low UXO hazard level across your site, an assessment we remain confident in.

Kind regards

Stefan

Stefan Lang
UXO Manager
Zetica Limited

T. 01993 886 682 | **E.** stefan.lang@zetica.com | **W.** www.zeticauxo.com | **T.** @ZeticaUXO

From: Linden Richardson <linden.richardson@rocconsulting.com>
Sent: 29 March 2022 13:04
To: Stefan Lang <stefan.lang@zetica.com>
Cc: Mike Newman <mike.newman@rocconsulting.com>
Subject: 4328: UXO Report P8135-18-R1

Afternoon Stefan, good to talk a moment ago.

Just writing to confirm the recommendations of the report as discussed. The location of our site is as marked in dark purple on the attached drawing, in the area you have marked as Low risk.

Can you quickly confirm the following:


- The low risk classification still applies for our specific plot Correct.
- You don't recommend any further reports for the specific plot We don't.
- You don't recommend supervision or clearance of our SI investigation work We don't.
- You don't recommend pile clearance or other UXO work be undertaken for the construction phase We don't.
- Generally your only recommendation for this plot is for UXO awareness briefings for constructions staff Correct.

Many thanks again for helping on this.

Regards

Linden Richardson
BEng MSc CEnv FGS AIEMA
Senior Geo-environmental Engineer

T : 0161 214 5390
M: 07958 131 022
www.rocconsulting.com

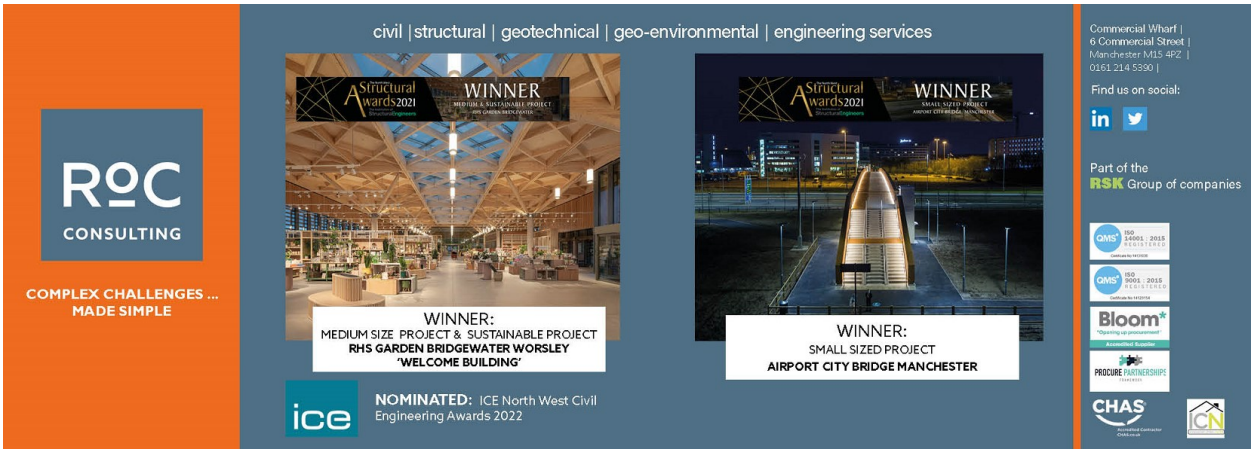

CONFIDENTIALITY: This email should not be used by anyone who is not an original intended recipient. Nor may it be copied or disclosed to anyone who is not an original intended recipient.
If you have received this email by mistake please notify us by emailing the sender, and then delete the email and any copies from your system.
E-mail transmission cannot guarantee to be secure or error free as information may be intercepted, corrupted or contain viruses. RoC Consulting nor the sender accepts any responsibility for viruses contained in this e-mail.
It is your responsibility to scan the e-mail and any attachments for viruses. Liability cannot be accepted for statements made which are the sender's own and not made on behalf of RoC Consulting.

Registered Address: RoC Consulting, Spring Lodge, 172 Chester Road, Helsby, Cheshire, WA6 0AR, UK. Company Registration No: 031266

This email has been scanned for spam & viruses. If you believe this email should have been stopped by our filters, click here to report it.

APPENDIX F – HISTORICAL ARCHITECTURAL PLANS

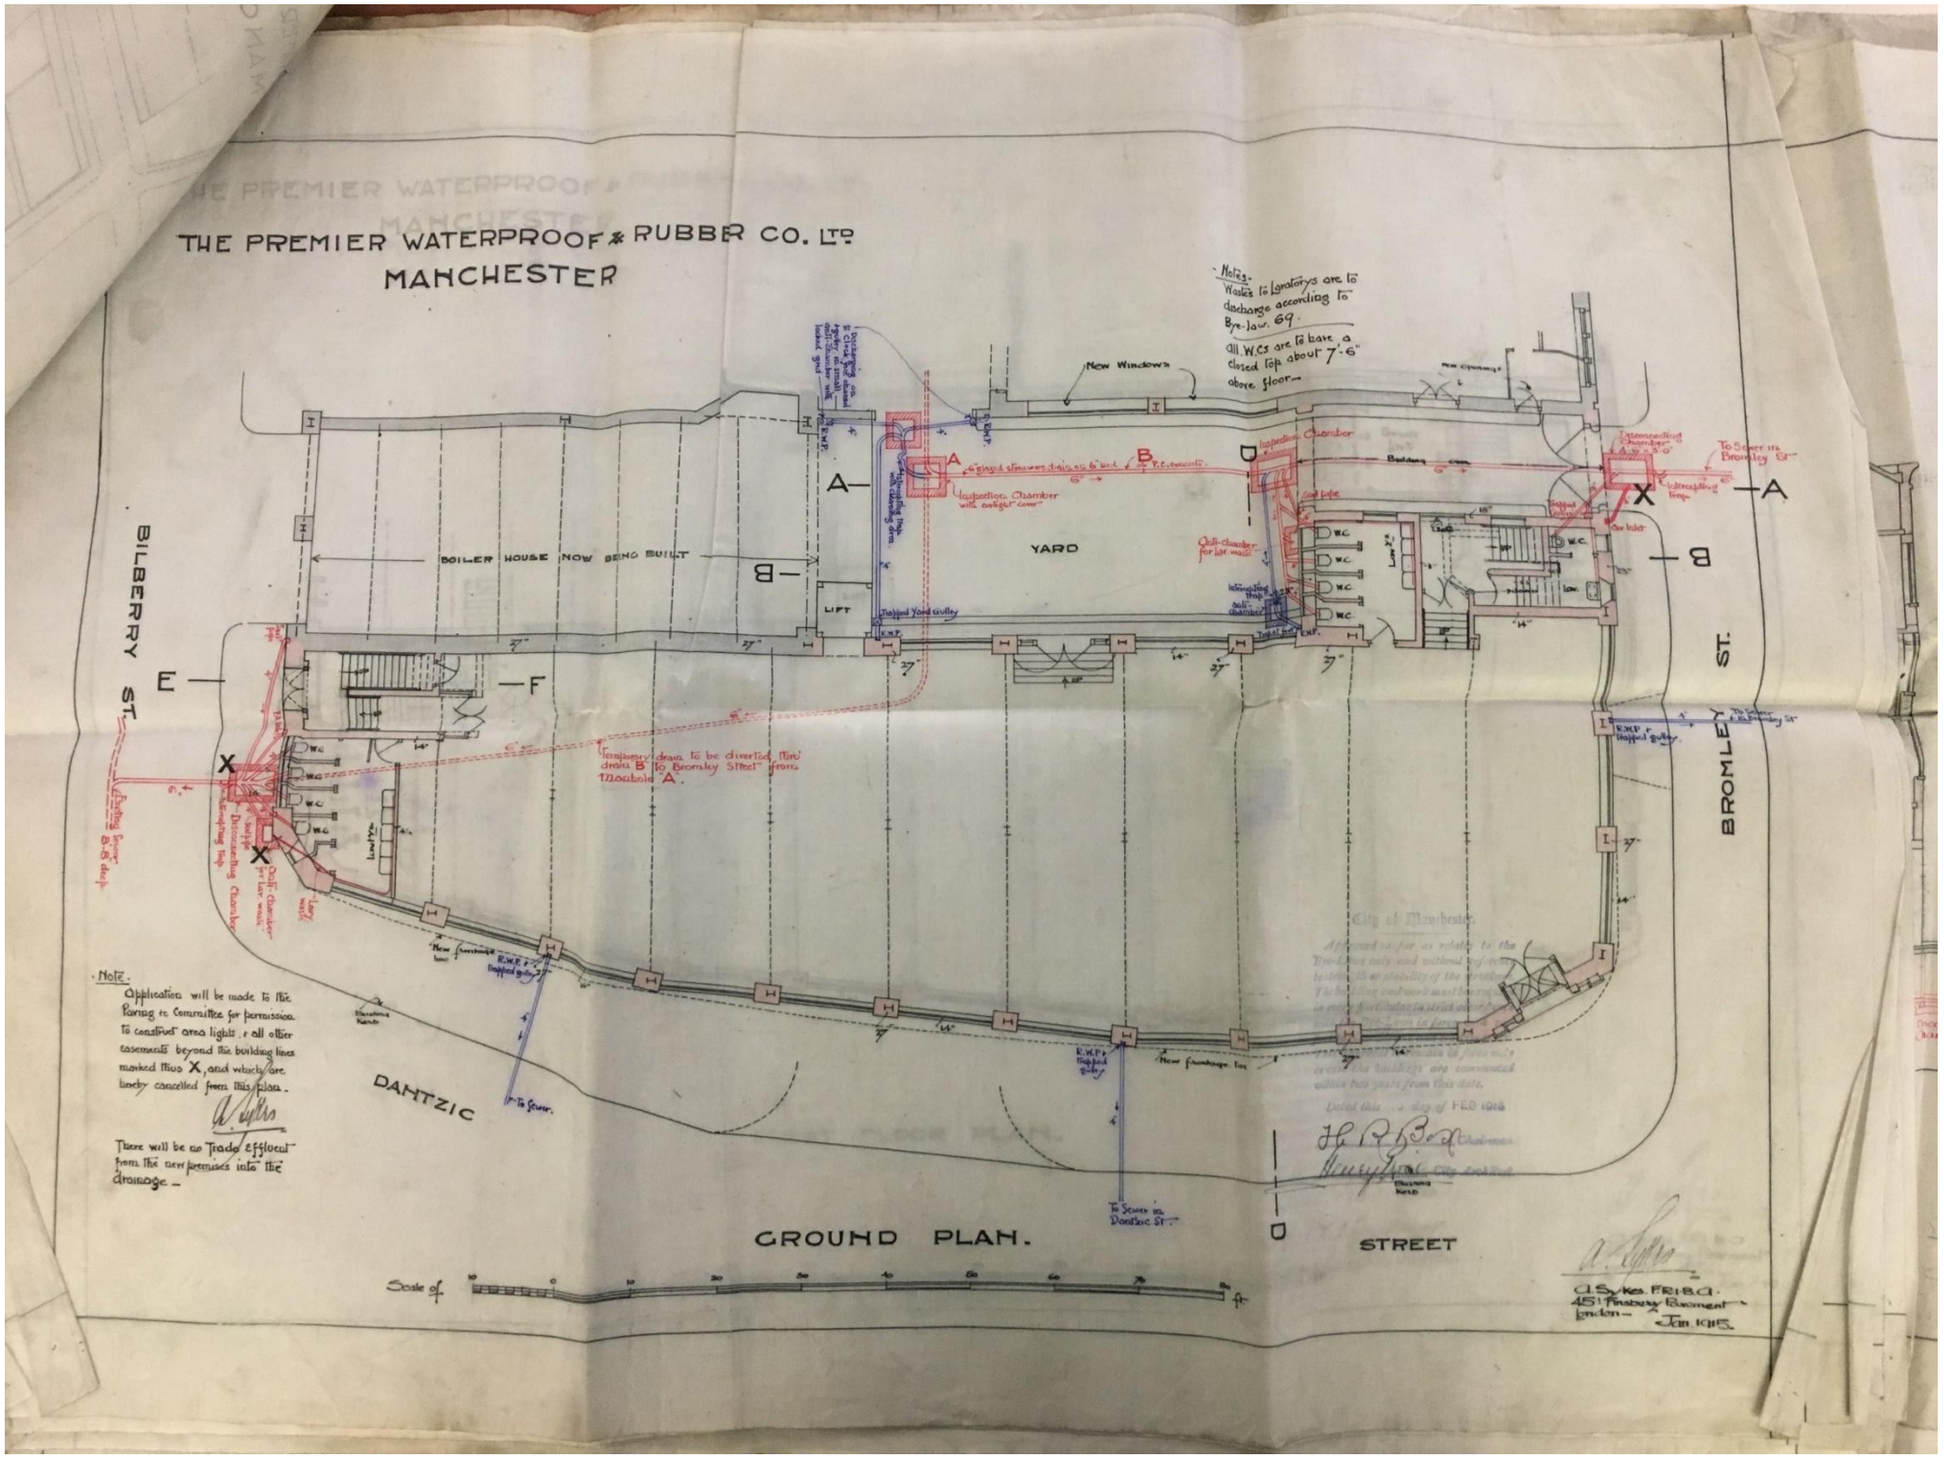


Plate 1 – Offsite Rubber Works Ground Floor

JOB NO	4328	SKETCH NO	4328-ROC-ZZ-XX-SK-ES-ESK101	DRAWN BY :
PROJECT TITLE	Plots NT02, NT03 & NT04 Dantzic Street	SKETCH TITLE	Historical Architectural Plan	RM











RoC CONSULTING

An award-winning practice serving the property and construction industry for more than 25 years

RoCP Ltd
(Trading as RoC Consulting)
Commercial Wharf
6 Commercial Street
MANCHESTER
M15 4PZ

T | 0161 214 5390
W | www.rocconsulting.com