AA PROJECTS
DELIVERING EXCELLENCE WITH DREES & SOMMER

Daylight Sunlight Report

Private and Confidential

Great Northern Warehouse Developments Limited
November 2022

Leisurebox

Great Northern

Manchester

Contents

1.0 Executive Summary 1
2.0 Introduction & Methodology 8
3.0 Site and Surrounding Properties 16
4.0 Proposed Scheme 18
5.0 Previously Consented Scheme 19
6.0 Calculations and Assumptions 19
7.0 Results Discussion 20
8.0 Summary & Conclusions 34
9.0 Conditions of Use of This Report 35

Appendices

Appendix A – Vertical Sky Component (VSC)
Appendix B – No Sky Line (NSL)
Appendix C – Average Daylight Factor (ADF)
Appendix D – Annual Probable Sunlight Hours (APSH)
Appendix E – Vertical Sky Component Calculation Table
- Adjacent Properties

Appendix F – No Sky Line (NSL) Calculation Table
- Adjacent Properties

Appendix G – Annual Probable Sunlight Hours Calculation Table
- Adjacent Properties

Appendix H – Results Summary Spreadsheets
Appendix I – Drawings and Model Views

1.0 Executive Summary

1.1 Introduction

The brief for this commission is the preparation of a Daylight Sunlight report to examine the effect of the proposed development on the daylight and sunlight enjoyed by the principal neighbouring residential properties.

The daylight sunlight review in this report has been based on the methodologies set out in the Building Research Establishment (BRE) report 'Site layout planning for daylight and sunlight - A guide to good practice 2022' by P. J. Littlefair, We shall refer to this report throughout as the 'BRE guide / document'. One of the primary sources for the BRE document is the more detailed guidance contained within BS EN 17037 Daylight in buildings and in the CIBSE publication LG 10 Daylighting – a guide for designers.

The criteria contained in the BRE document are provided for guidance and should be interpreted flexibly. In its introduction the BRE guide states *"The advice given here is not mandatory and the guide should not be seen as an instrument of planning policy; its aim is to help rather than constrain the designer. Although it gives numerical guidelines, these should be interpreted flexibly since natural lighting is only one of many factors in site layout design. In special circumstances the developer or planning authority may wish to use different target values. For example, in a historic city centre, or in an area with modern high-rise buildings, a higher degree of obstruction may be unavoidable if new developments are to match the height and proportions of existing buildings."* This is covered in more detail in section 2.1 below.

This report focuses on the nearest sensitive receptors, which are the residential properties in the immediate vicinity of the site, as these have the highest reasonable expectation of daylight and sunlight when compared to other uses such as commercial.

The properties assessed are therefore as follows:

B1 303 Deansgate and Land at Great Bridgewater Street and Trafford Street (Beetham Tower)

B2 321 Deansgate, Manchester

B6 332 & 334 Deansgate and 1A, 3, 7, 9 and 11 Liverpool Road

B11 Porchfield Square and Rozel Square, Byrom Street, Manchester

B38 Free Trade Hall, Peter Street, Manchester

B44 Land on the East side of Watson Street, Manchester

In addition, there is proposed development adjacent to the Beetham Tower (known as Viadux). which has also been included as a cumulative massing and assessed:

B46 Viadux scheme, Land and Buildings on the North Side

All other surrounding properties are considered either too distant or are of commercial use and as such have not been considered by this report.

A 3D computer model of the existing properties/surrounding areas and the proposed development has been created and then run through proprietary software to calculate the proposed light levels at each window and within each room being assessed. These light levels were then compared with the corresponding levels in the BRE guidelines.

The site does not benefit from any relevant historic planning permission and there are no Strategic Framework Planning guidelines for the local area. The results have therefore been calculated using the existing site massing as the baseline condition.

1.2 Applying BRE Guidance with Flexibility

It is of special note that the BRE assessment is guidance only and it is widely recognised that in assessing dense urban schemes, including tall buildings, it has a number of shortcomings. This is because the BRE tests used are based on a typical (two storey) suburban model of development and expectations of levels of daylight sunlight are different in larger developments such as this in a built-up, high-rise city centre area.

The guidance is, therefore, to be applied with some flexibility when assessing such schemes as that at Leisurebox. The principles of how the BRE guide should be interpreted flexibly and in context are exemplified in various decisions on major urban developments. Notably in the

appeal case for a dense scheme at the Whitechapel Estate (appeal decision ref APP/E5900/W/17/3171437). The following findings are informative:

- Paragraph 107 - It was agreed that the starting point in the assessment of the effect on residents' living conditions arising from daylight and sunlight should be the Building Research Establishment 2011 publication Site layout planning for daylight and sunlight: A guide to good practice, ('the BRE guide'). Note, this guide was updated in 2022 but remains in essence the same as the 2011 version for assessing adjacent properties
- Paragraph 108 - It was confirmed that the BRE document offers guidance on generally acceptable standards of daylight and sunlight, but advises that numerical values are not to be rigidly applied and recognises the importance of the specific circumstances of each case
- Paragraph 109 - It was agreed that daylight impact on adjacent properties should be assessed drawing on broadly comparable residential typologies within the area

Notably, the Inspector concluded, against the above backdrop, that:

- Paragraph 112 - Residual vertical sky component (VSC) values in the mid-teens (as opposed to the BRE target value of 27%) are appropriate and have been accepted on many schemes
- Paragraph 116 - It was acknowledged that light to bedrooms is less important
- Paragraph 128 - That using a target value ADF of 1.5% for mixed use living / dining/ kitchens within a proposed development is reasonable (where the BRE targets are 2% for kitchens and 1.5% for living rooms)
- Paragraph 125 - Comparing the daylight sunlight results for impact on adjacent properties or within the proposed development by reference to other approved similar schemes either by looking at an approved schemes daylight sunlight report or undertaking calculations where that report is missing (or was not requested) was reasonable

The above decision recognised that while the BRE guide requirements are based on a two-storey suburban model, more appropriate values and measures should be used when evaluating tall multi block developments in a city centre area, which by definition will naturally have different conditions to properties in a suburban area.

In addition, the BRE guide also states that an adjacent building's windows may experience large and unavoidable relative reductions in sky visibility (VSC) if they are located below a balcony (as the balcony cuts out light from the top part of the sky) or the window has projecting wings on one or both sides. Section 2.2.13 specifically states:

Because the balcony cuts out light from the top part of the sky, even a modest obstruction opposite may result in a large relative impact on the VSC, and on the area receiving direct skylight. One way to demonstrate this would be to carry out an additional calculation of the VSC and area receiving direct skylight, for both the existing and proposed situations, without the balcony in place.

Any impact caused by a development on daylight sunlight results to adjacent properties with balconies or recessed windows should therefore be reviewed accordingly.

1.3 Adjacent Properties

Overall, our detailed technical assessment results using the existing site as a baseline are as shown below:

Vertical Sky Component (VSC)

		VSC									
		VSC - Existing Site as Baseline									
		Meet or Exceed BRE Guidelines			Below BRE Guidelines						
Building No.	Address	Total no. of Windows	No. Windows that Meet or Exceed BRE Guidelines		21-30% Reduction - Minor		31-40% Reduction - Moderate		>40% Reduction - Major		Total
B1	303 Deansgate and Land at Great Bridgewater Street and Trafford Street (Beetham Tower)	270	269	99%	1	1%	0	0%	0	0%	1
B2	321 Deansgate, Manchester	17	17	100%	0	0%	0	0%	0	0%	0
B6	332 & 334 Deansgate and 1A, 3, 7, 9 and 11 Liverpool Road	14	14	100%	0	0%	0	0%	0	0%	0
B11	Porchfield Square and Rozel Square, Byrom Street, Manchester	56	52	93%	4	7%	0	0%	0	0%	4
B38	Free Trade Hall, Peter Street, Manchester	80	80	100%	0	0%	0	0%	0	0%	0
B44	Land on the east side of Watson Street, Manchester.	288	254	88%	34	12%	0	0%	0	0%	34
B46	Viadux (Salboy Development)	760	701	92%	48	6%	11	2%	0	0%	59
	Total	1485	1387	93%	87	6%	11	1%	0	0%	98

In respect of VSC (a measure of daylight from the sky reaching windows), the results against the BRE criteria demonstrate 100% compliance except for B1, B11, B44 and B46.

To B1, 99% of windows assessed fully pass the BRE criteria and the remaining 1% experience a minor reduction in daylight. To B11, 93% of windows assessed (i.e. windows that could be affected by the development) and the remaining 7% (all bedrooms to be treated with less importance) experience a minor reduction in daylight. To B44, 88% of windows assessed fully

pass the BRE criteria and a further 12% experience a minor reduction in light. To B46 (Viadux, the not yet constructed property), 92% of windows assessed fully pass the BRE criteria, a further 6% experience a minor reduction in light and 2% would experience a moderate reduction.

If we look more closely at the VSC results and set a VSC target to be in the mid-teens (as per the interpreting the results flexibly and appeal decision discussed above), the VSC results are tabulated below.

Vertical Sky Component (VSC) Target figure at 16%

		VSC									
		VSC - Existing Site as Baseline									
		Meet or Exceed BRE Guidelines			Below BRE Guidelines						
Building No.	Address	Total no. of Windows	No. Windows that Meet or Exceed BRE Guidelines		21-30% Reduction - Minor		31-40% Reduction - Moderate		>40% Reduction - Major		Total
B1	303 Deansgate and Land at Great Bridgewater Street and Trafford Street (Beetham Tower)	270	270	100%	0	0%	0	0%	0	0%	0
B2	321 Deansgate, Manchester	17	17	100%	0	0%	0	0%	0	0%	0
B6	332 & 334 Deansgate and 1A, 3, 7, 9 and 11 Liverpool Road	14	14	100%	0	0%	0	0%	0	0%	0
B11	Porchfield Square and Rozel Square, Byrom Street, Manchester	56	52	93%	4	7%	0	0%	0	0%	4
B38	Free Trade Hall, Peter Street, Manchester	80	80	100%	0	0%	0	0%	0	0%	0
B44	Land on the east side of Watson Street, Manchester.	288	279	97%	9	3%	0	0%	0	0%	9
B46	Viadux (Salboy Development)	760	760	100%	0	0%	0	0%	0	0%	0
	Total	1485	1472	99%	13	1%	0	0%	0	0%	13

In respect of VSC (a measure of daylight from the sky reaching windows), the results against the BRE criteria demonstrate 100% compliance except for B11 & B44.

To B11, 93% of windows assessed (i.e. windows that could be affected by the development) and the remaining 7% (all bedrooms to be treated with less importance) experience a minor reduction in light. To B44, 97% of windows assessed fully pass the BRE criteria with the remaining 3% experience a minor reduction in light.

No Sky Line (or Daylight Distribution) (NSL)

		NSL - Existing Site as Baseline									
		Meet or Exceed BRE			Below BRE Guidelines						
Building No.	Address	Total no. of Rooms	No. Rooms that Meet or Exceed BRE		21%-30% Reduction - Minor		31%-40% Reduction - Moderate		>40% Reduction - Major		Total
B1	303 Deansgate and Land at Great Bridgewater Street and Trafford Street (Beetham Tower)	126	126	100%	0	0%	0	0%	0	0%	0
B2	321 Deansgate, Manchester	5	5	100%	0	0%	0	0%	0	0%	0
B6	332 & 334 Deansgate and 1A, 3, 7, 9 and 11 Liverpool Road	7	7	100%	0	0%	0	0%	0	0%	0
B11	Porchfield Square and Rozel Square, Byrom Street, Manchester	56	42	75%	11	20%	3	5%	0	0%	14
B38	Free Trade Hall, Peter Street, Manchester	70	70	100%	0	0%	0	0%	0	0%	0
B44	Land on the east side of Watson Street, Manchester	159	152	96%	1	0.5%	5	3%	1	0.5%	7
B46	Viadux	570	556	98%	2	0.5%	3	0.5%	9	1%	14
	Total	993	958	96%	14	1%	11	1%	10	1%	35

In respect of NSL (the measure of how daylight (VSC) is then distributed around a room), the results against the BRE criteria demonstrate 100% compliance except for B11, B44 and B46.

To B11, 75% of rooms assessed fully pass the BRE criteria, 20% experience a minor and 5% a moderate reduction in light distribution. All of the minor / moderate impacts are to bedrooms to be treated with less importance.

To B44, 96% of rooms assessed fully pass the BRE criteria and a further 0.5% experience a minor, 3% a moderate and 1 room (0.5%) a major reduction in light distribution. Whilst there are five rooms to B44 that are technically noted as experiencing a moderate / major impact from the development, on closer examination of the results, these rooms face the existing Great Northern building (at low level) and currently receive very poor levels of sky visibility and would not in reality be impacted by the proposed development.

To B46, 98% of windows assessed fully pass the BRE criteria and a further 0.5% experience a minor reduction, leaving just over 1% of windows that would have any moderate / major impact, which are all bedrooms to be treated with less importance.

Annual Probable Sunlight Hours (APSH)

		Summer APSH - Existing Site as Baseline										Winter APSH - Existing Site as Baseline									
		Meet or Exceed Summer BRE Guidelines				Below Threshold for Summer APSH						Meet or Exceed Winter BRE Guidelines				Below Threshold for Winter APSH					
Building No.	Address	Total no. of Windows	No. Windows that Pass BRE Criteria			21%-30% Reduction - Minor		31%-40% Reduction - Moderate		>40% Reduction - Major		Total no. of Windows	No. Windows that Pass BRE Criteria			21%-30% Reduction - Minor		31%-40% Reduction - Moderate		>40% Reduction - Major	
			Not Within 90 Degrees of South	Pass	%								Not Within 90 Degrees of South	Pass	%						
B1	303 Deansgate and Land at Great Bridgewater Street and Trafford Street	270	270	0	100%	0	0%	0	0%	0	0%	270	270	0	100%	0	0%	0	0%	0	0%
B2	321 Deansgate, Manchester	17	17	0	100%	0	0%	0	0%	0	0%	17	17	0	100%	0	0%	0	0%	0	0%
B6	332 & 334 Deansgate and 1A, 3, 7, 9 and 11 Liverpool Road	14	14	0	100%	0	0%	0	0%	0	0%	14	14	0	100%	0	0%	0	0%	0	0%
B11	Porchfield Square and Rozel Square, Byrom Street, Manchester	56	0	36	64%	17	30%	3	6%	0	0%	56	0	32	57%	0	0%	2	4%	22	39%
B38	Free Trade Hall, Peter Street, Manchester	80	0	80	100%	0	0%	0	0%	0	0%	80	0	80	100%	0	0%	0	0%	0	0%
B44	Land on the east side of Watson Street, Manchester.	288	243	45	100%	0	0%	0	0%	0	0%	288	243	45	100%	0	0%	0	0%	0	0%
B46	Viadux	760	646	114	100%	0	0%	0	0%	0	0%	760	646	114	100%	0	0%	0	0%	0	0%
	Total	1485	1190	275	99%	17	4%	3	0%	0	0%	1485	1190	271	98%	0	0%	2	0%	22	1%

In respect of APSH (a measure of direct sunlight from the sky reaching windows), the results against the BRE criteria demonstrate 100% compliance in summer and winter except for B11.

To B11, 64% of windows assessed fully pass the BRE summer criteria and 30% experience a minor reduction in direct sunlight. The remainder experience a moderate reduction but these are all bedrooms (which the guide states are to be treated with less importance). In winter, 57% fully pass and 43% experience moderate to major impacts. However, there are no real

expectations of direct sunlight in winter are all the moderate / moderate impacts are to bedrooms.

Summary

In summary, the daylight sunlight assessment ultimately demonstrates that the proposed development will not cause any materially unacceptable effects in terms of neighbouring properties' ambient daylight conditions. The results are also comparable to those for other similar schemes that have recently been granted planning approval in the Manchester city centre.

On this basis and having regard to the urban high-rise character of the site and the flexible suburban basis of the BRE guidance, the development's effects on neighbouring properties are considered acceptable.

Where there are deviations from the BRE guidelines, their significance is also offset by the following:

- It is inevitable when constructing buildings in an urban environment that alterations in daylight and sunlight to adjoining properties can occur
- Deviations from the BRE baseline are generally extremely marginal
- The BRE guidelines indicate that in interpreting the results of an assessment, a degree of flexibility is required, especially in a dense urban environment where neighbouring properties are located within narrow streetscapes and with design obstructions restricting the availability of daylight or sunlight
- The new NPPF states that ''a flexible approach should be taken in applying policies relating to daylight and sunlight, where they would otherwise inhibit making efficient use of a site''
- The BRE tests are based on a typical (two storey) suburban model of development and it is reasonable to assume that expectations of levels of daylight sunlight will be different in developing larger properties such as this. This is noted in the guide itself

2.0 Introduction & Methodology

2.1 Methodology

The daylight sunlight review in this report has been based on the methodologies set out in the Building Research Establishment (BRE) report 'Site layout planning for daylight and sunlight - A guide to good practice 2022' by P. J. Littlefair, One of the primary sources for the BRE document is the more detailed guidance contained within BS EN 17037 Daylight in buildings and in the CIBSE publication LG 10 Daylighting – a guide for designers.

The criteria contained in the BRE document are provided for guidance and should be interpreted flexibly. In its introduction the BRE guide states *"The advice given here is not mandatory and the guide should not be seen as an instrument of planning policy; its aim is to help rather than constrain the designer. Although it gives numerical guidelines, these should be interpreted flexibly since natural lighting is only one of many factors in site layout design. In special circumstances the developer or planning authority may wish to use different target values. For example, in a historic city centre, or in an area with modern high-rise buildings, a higher degree of obstruction may be unavoidable if new developments are to match the height and proportions of existing buildings."*

The BRE guide also notes in section 3.1.2 that *"In housing, the main requirement for sunlight is in living rooms, where it is valued at any time of day, but especially in the afternoon."*Other areas such as bedrooms are therefore to be treated as less important.

We examine 2 measures of diffuse daylight in this study, namely Vertical Sky Component (VSC) and No-Sky Line (NSL). In terms of sunlight, we examine the BRE Annual Probable sunlight Hours (APSH). These measures of daylight and sunlight are discussed in Appendices A to D.

In addition, the new National Planning Policy Framework (NPPF) amended 2021 stipulates that: *''A flexible approach should be taken in applying policies relating to daylight and sunlight, where they would otherwise inhibit making efficient use of a site."*

The development site in question is in a built-up high-rise urban area and in developing the site to a greater extent, some windows in the immediately adjacent properties may inevitably fail to meet the strict interpretation of some of the guidelines. A reasonable approach in this case is, rather than to apply strict numerical comparisons, to consider whether the daylight and sunlight levels enjoyed after development are reasonable for the location and in accordance with precedents set by previously consented schemes for the site or other nearby recently consented schemes.

The site does not benefit from any historic planning permission and the results have therefore been calculated using the existing site massing as the baseline condition.

The various measures and appropriateness of daylight and sunlight calculations are discussed and set out below.

2.2 Vertical Sky Component (VSC)

VSC is a measure of the light reaching a point at the centre of a window, and the BRE guideline is based on the loss of VSC at a single window. It is therefore not appropriate in cases where rooms are served by multiple windows and in particular when a room is dual or multi-aspect. If one window fails the criterion, in reality the daylight to the room would not necessarily be seriously impacted, and the daylight within the room would in all probability remain good. In addition, VSC takes no account of the size of a window. The VSC at the centre of a very small window is identical to VSC at the centre of a large window. Clearly a measure of daylight which accounts for the size and number of windows is therefore more appropriate. This is accomplished by NSL.

We have performed the VSC calculations and the figures are tabulated in Appendix E.

2.3 No-Sky Line (NSL) (also known as Daylight Distribution (DD))

No-Sky Line (NSL) is a measure of the distribution of daylight within a room. As it maps out the region within a room where light can penetrate directly from the sky, it therefore accounts for the size of and number of windows by simple geometry. This is also its weakness.

To quote from Appendix B, - 'in principle a point lies within the No-Sky Line no matter how small a patch of sky it can see—even if for instance there is only a keyhole allowing light in to the room. Clearly the method is intended to map out areas within a room which receive a significant amount of direct daylight from the sky, so that it would be better if a small but finite amount of direct daylight were used to divide the two regions. This would also reduce the tendency for the No-Sky Line position to vary wildly at the rear of a room, rather like when small variations in tidal height cause the tide line to move by large distances on a virtually level beach'.

The position of the no-sky line can therefore be very sensitive to very small changes in light levels. In addition, NSL does not account for other factors that determine the daylight level in a room. Double glazing has a transmittance of say 64%. In comparing an unglazed window with a double glazed window, the position of the No-Sky line doesn't change at all, even though the light level has been reduced by nearly half. A further factor which influences the daylight levels within a room is the colour (or more specifically – the reflectance) of the walls, ceiling and floor.

If these are all very dark colours, clearly the room will not have a very daylight appearance. No account is taken of this important factor. There is clearly a need for a measure of daylight which attempts to account for all the important factors which contribute to the interior daylight in a room, and this measure is the Average Daylight Factor (ADF).

The NSL figures are tabulated in Appendix F.

2.4 Average Daylight Factor (ADF)

Whilst the BRE guide recommends that ADF is mainly used to assess daylight within a proposed development (as the developer has control of the design), it is still a very useful measure of actual daylight within a room based on room volume, glazing ration and use, particularly where the other measures (VSC and NSL) are not conclusive.

The BRE guide provides a series of progressive tests and it is only necessary to progress to the next test if the window/room does not pass the test being applied to it. Thus, where a window does not pass the VSC test, the BRE guide suggest that the ADF of the room behind it should

be considered. As all windows/rooms have acceptable VSC and NSL values, this is not assessed further in this report.

ADF is a measure of the daylight within a room and accounts for factors such as the number of windows and their size in relation to the size of the room. Clearly a small room with a large window will be better illuminated by daylight than a large room with a small window. It also accounts for the above-mentioned window transmittance and internal reflectance.

The general idea is that one calculates the daylight which reaches each of the windows, and allowing for the window size, the light which then enters the room through all of the windows. The light is then imagined to bounce around within the room, controlled by the reflectance of the internal surfaces.

The ADF is detailed in British Standard 8206 Part 2. As for the BRE report, it provides guidance for acceptable values in the presence of supplementary electric lighting, depending on the room use. These are 1.0% for a bedroom, 1.5% for a living room and 2.0% for a kitchen.

No ADF calculations were carried out.

2.5 Annual Probable Sunlight Hours (APSH)

In relation to sunlight, the BRE recommends that the Annual Probable sunlight Hours (APSH) received at a given window in the proposed case should be at least 25% of the total available including at least 5% in winter. Only those residential windows that face within 90 degrees of south should be considered.

The sunlight figures are provided in tabular form in Appendix G.

2.6 Calculations & Assessment

In order to calculate the various measures of daylight and sunlight it is necessary to construct a 3D computer model. The proposed development was modelled from the sources listed above. The site and surrounding properties were set out using a 3D laser scan model. The 3D model was created so as to reproduce the massing of the buildings both on and surrounding the site,

at a level of detail appropriate to the calculations performed. All heights are given Above Ordnance Datum (AOD).

The model was analysed using proprietary software to calculate the proposed light levels at each window and within each room (being assessed). These light levels were then compared with the corresponding levels in the BRE guidelines.

We shall now discuss the results of the calculations of the various measures of daylight and sunlight in relation to the selected properties, rooms and windows.

We refer to the drawings in the appendices showing the locations of rooms and windows on a floor-by-floor basis. These drawings also show the existing and proposed No-Sky Lines and the room uses.

Also, please refer to the following appendices:
Appendix E – VSC table
Appendix F – No-Sky Line results are tabulated
Appendix G – Annual Probable Sunlight Hours are tabulated
Appendix H – Results Summary Spreadsheets
Appendix I – Drawings & Model Views

In terms of VSC, the BRE guide recommends that a VSC level of over 27% is achieved or the reduction is no greater than 20% (or 80% of the former value).

The BRE does not state a required amount of No-Sky Line floor area that should remain after a development but merely suggests a maximum reduction (proposed No-Sky Line floor areas should be more than 0.8 times the existing).

The BRE guidelines for ADF of Kitchens (2%), Living Rooms (1.5%) and Bedrooms (1%) should be noted when reading this report. There is no stated acceptable reduction in values where these values are not met. However, the accepted reduction in VSC noted above would typically result in a 14% reduction in ADF as noted in C8 of the BRE guide. This would therefore also be classed as a reasonable reduction (as noted in the appendices of the BRE guide). This measure

is only used where VSC and NSL measures are not met to a reasonable degree (not applicable here).

In relation to sunlight, we note that the BRE guidelines for Annual Probable Sunlight Hours (APSH) only apply to windows that face within 90 degrees of due south and therefore only rooms and windows that fall into this category have been considered.

The BRE recommends that the APSH received at a given window in the proposed case should be at least 25% of the total available including at least 5% in winter or the reduction should be no greater than 20%.

A table summarising the above is set out below:

Method	BRE Criteria
VSC	A window may be adversely affected if its VSC measured at the center of the window is less than 27% and less than 0.8 times its former value. Note that a second set of results have been run with a target of VSC 16% / 20% reduction as advocated by the more flexible approach for an inner city area.
NSL	A room may be adversely affected if the daylight distribution (NSL) is reduced beyond 0.8 times its existing area.
ADF	Rooms within a proposed development should achieve ADF values of 2% (Kitchens), 1.5% (Living Rooms), 1% (Bedrooms). Where used to assess losses to adjacent properties, the reduction should be less than 14% as noted in Appendix C8 of the BRE guide.
APSH	A window may be adversely affected if a point at the center of the window received for the whole year, less than 25% of the APSH including at least 5% of the APSH during the winter months (21st September to 21st March) and less than 0.8 times its former sunlight hours during either period, and for existing neighboring buildings, if there is a reduction in total APSH which is greater than 4%.

Where the BRE guidelines are met (based on a less than 20% reduction), the effects of the proposed development will be considered negligible.

With regard to the BRE guidelines, professional judgement has been used to determine whether the potential effects will result in adverse or beneficial effects.

Beneficial effects are experienced when the massing/design of a new building results in improved BRE guideline results to the adjacent properties when compared to the results obtained from the previous building on the site. Alternatively, beneficial effects can often be seen when the analysis shows that the proposed development design would return better BRE results than would be obtained from a previous extant Planning Permission.

The initial numerical criteria for determining the category of an adverse effect is based on percentage alterations, as follows:

- 20-29.9% alteration = minor adverse;
- 30-39.9% alteration = moderate adverse; and
- 40% alteration = major adverse

In respect of ADF the numerical criteria for determining the category of effect is based on percentage alterations, as follows:

- 0-14% alteration = negligible
- 15-21% alteration = minor adverse;
- 22-28% alteration = moderate adverse; and
- 29% and above alteration = major adverse

Other factors tending towards a minor impact are:

- Only a small number of windows are affected;
- The loss of light is only marginally outside the guidelines;
- An affected room has other sources of skylight or sunlight; and
- The affected building only has a low level of requirement for skylight or sunlight

Other factors tending towards a major adverse impact are:

- A large number of windows are affected;
- The loss of light is substantially outside the guidelines;
- All the windows in a particular property are affected; and
- The affected indoor spaces have a particular strong requirement for skylight or sunlight, e.g. a living room in a dwelling

However, when assigning criteria per property, consideration has been given to the proportion of rooms/windows affected, as well as the percentage alterations, absolute changes, and any other relevant factors, such as there may be mitigating factors such as balconies, overhangs or design features which may also affect the determination of assigning the criteria.

For example, where an adjacent property has overhanging balconies, the windows below them will be very reliant on horizontal light/sky visibility. Any development near to those windows may therefore return poor BRE guideline daylight sunlight results but this would be largely due to the adjoining buildings own design rather than the size and massing of the new development. The same principal applies to adjacent recessed windows. The BRE guide goes further to say that the daylight sunlight analysis can be undertaken without the adjacent building balconies in place if the results are overly affected by them.

In addition, where a room in an adjacent building is served by more than one window, the BRE guide states that it is acceptable to take an average of the VSC results. Thus, the room may have one window that passes the BRE VSC test and one that fails but when averaged, the results may very well mean the room passes VSC as a whole. Also, for APSH if a room is served by multiple windows which face in different directions, the values can be added together or, if they have the same orientation, the lower value can be disregarded.

The BRE guidelines also note that *"In housing, the main requirement for sunlight is in living rooms, where it is valued at any time of day, but especially in the afternoon."* Other areas such as bedrooms are therefore to be treated as less important.

3.0 Site and Surrounding Properties

The site is located to the Eastern side of Deansgate in Manchester city center and can be broadly divided into four components comprising:

- Great Northern Square – located to the north of the application boundary, the square is an area of public realm with a mix of soft and hard landscaping with an amphitheatre-style seating arrangement in its centre, which currently acts as barrier to movement across the space
- Great Northern Warehouse and the modern atrium – a Graded II* Listed former railway goods warehouse built between 1896 and 1899, which was refurbished in 1999 to provide retail, commercial and car parking spaces (519 spaces)
- Leisure Box – a modern addition to the Warehouse following the 1999 refurbishments. The Leisure Box contains an Odeon cinema, the Gym and car parking (721 spaces)
- Deansgate Terrace –covers the length of Deansgate from Peter Street to Great Bridgewater Street. The 3 to 4 storey length of terraces is Grade II Listed and currently comprises a mix of retail, food & drink and commercial

The site is bounded by Deansgate to the West, Watson Street to the East and Great Bridgewater Street to the South. There are various buildings facing the development site:

- Side elevation of properties fronting onto 303 Deansgate and Land at Great Bridgewater Street and Trafford Street
- Side elevation of properties fronting onto 321 Deansgate, Manchester
- Front of properties fronting onto 332 & 334 Deansgate and 1A, 3, 7, 9 and 11 Liverpool Road
- Front and Rear elevations of properties Porchfield Square and Rozel Square, Byrom Street, Manchester
- Front and side elevations Free Trade Hall, Peter Street, Manchester
- Front and side elevations Land on the east side of Watson Street, Manchester

An aerial photograph and site plan of the development site is included below for information.

Aerial Photograph



Site Plan



In accordance with BRE guidelines, we have assessed the impact of the proposed development on the daylight sunlight levels to principal adjacent residential properties (the impact on commercial properties has not been considered). We have also checked the Planning Portal to assess whether there any other surrounding consented schemes that would create a cumulative impact along with the proposed development and added these to the 3D model.

A 3D image marked up to show the location of the assessed (amongst others) is included in section 4 below.


4.0 Proposed Scheme

The proposed scheme consists of the demolition of the existing cinema and surrounding elements and structures prior to conversion, reconfiguration and extension of existing car parking facility to provide 929 parking spaces, 753 cycle parking spaces and associated plant, followed by construction of three residential buildings to provide 746 no. apartments (Use Class C3) above the retained car park comprising 16, 27 and 34 storeys.

Various drawings prepared by Simpson Haugh architects were provided of the proposed development to allow us to carry out this report.

An image from the 3D model showing the proposed scheme is shown below:

Proposed Scheme

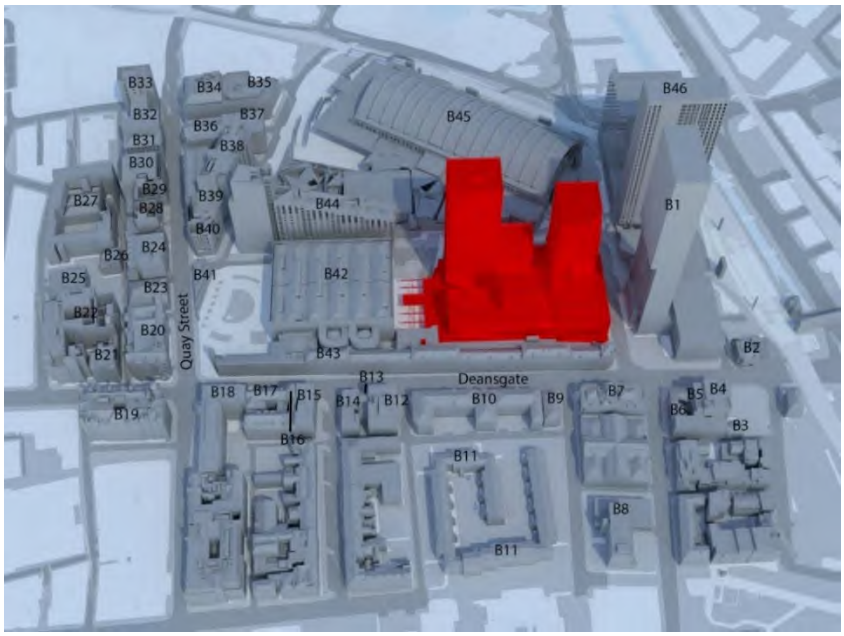

5.0 Previously Consented Scheme

The site does not benefit from any relevant historic planning permission and there are no Strategic Regeneration Framework Planning guidelines for the local area. The results have therefore been calculated using the existing site massing as the baseline condition.

6.0 Calculations and Assumptions

We have not gained access into any of the surrounding properties and were unable to obtain floor plans for some of the surrounding buildings from the planning portal or other online sources. Some of the floor plans and floor levels for the surrounding buildings have therefore been assumed / determined using the architectural form of the building.

For the purposes of this analysis, we have included the existing site as the base line massing. We have assumed that the surrounding properties will be double glazed with a window transmittance of 0.64 and rooms with an average internal surface reflectance of 0.6. These typical values are provided in both the BRE and the British Standard publications. VSC values were calculated on the outer plane of the windows, while APSH values were calculated on the inner plane.

7.0 Results Discussion

7.1 303 Deansgate and land at Great Bridgewater Street and Trafford Street, Manchester (B1)



Front/side Elevation

This property is a forty-seven-storey part residential part commercial / hotel building of frame and glazed curtain walling construction with glazing facing the development site in the Northeast elevation which provides light into bedrooms and living spaces.

The floor layouts for this property used in the 3D model have been built up based on information found on the Planning Portal.

7.1.1 Vertical Sky Component (VSC)

The results in Appendix E show that 269 of the 270 windows (99%) to habitable rooms either exceed the BRE target figure of 27% or their VSC values do not reduce more than 20% as a result of the proposed development and therefore pass the BRE criteria.

The reductions in VSC values to the remaining 1 window (1%) are between 21% and 30% and are considered to be minor adverse based on the percentage reduction.

All windows (100%) therefore pass the BRE guideline or are considered to be minor adverse.

7.1.2 No-Sky Line (NSL)

The table in Appendix F shows that that the NSL values for all 126 rooms analysed (100%) do not reduce by more than 20% as a result of the proposed development and therefore pass the BRE criteria.

All of the rooms (100%) therefore pass the BRE guideline.

7.1.3 Annual Probable Sunlight Hours (APSH)

The results in Appendix G show that all 270 windows do not fall within 90 degrees of due South, all windows are therefore exempt from this measure and have not been assessed further.

All the windows (100%) therefore pass the BRE guideline in summer and winter.

7.2 321 Deansgate, Manchester (B2)



Front/Side Elevation

This property is a three-storey public house of traditional brick / stone and tiled pitched roof construction with various traditional window openings facing the development site in the side (Northeast) elevation which appear to provide light into the residential areas in the upper floors.

The floor layouts for this property used in the 3D model have been approximated as no information was available from the Planning Portal/web search or estate agent details.

7.2.1 Vertical Sky Component (VSC)

The results in Appendix E show that all 17 windows (100%) to habitable rooms either exceed the BRE target figure of 27% or their VSC values do not reduce more than 20% as a result of the proposed development and therefore pass the BRE criteria.

All windows (100%) therefore pass the BRE guideline.

7.2.2 No-Sky Line (NSL)

The table in Appendix F shows that that the NSL values for all 5 rooms analysed (100%) do not reduce by more than 20% as a result of the proposed development and therefore pass the BRE criteria.

All of the rooms (100%) therefore pass the BRE guideline.

7.2.3 Annual Probable Sunlight Hours (APSH)

The results in Appendix G show that all 17 windows do not fall within 90 degrees of due south, all windows are therefore exempt from this measure and have not been assessed further.

All the windows (100%) therefor pass the BRE guideline in summer and winter.

7.3 332 & 334 Deansgate and 1A, 3, 7, 9 and 11 Liverpool Road (B6)



Front/Side Elevation

This property is a three-storey commercial building of traditional brick and slate covered pitched roof construction with various traditional window openings facing the development site in the front (Southeast) and side (Northeast) elevations which appear to provide light into bedrooms on the upper floors.

The floor layouts for this property used in the 3D model have been approximated as no information was available from the Planning Portal/web search or estate agent details.

7.3.1 Vertical Sky Component (VSC)

The results in Appendix E show that all 14 windows (100%) to habitable rooms either exceed the BRE target figure of 27% or their VSC values do not reduce more than 20% as a result of the proposed development and therefore pass the BRE criteria.

All windows (100%) therefore pass the BRE guideline.

7.3.2 No-Sky Line (NSL)

The table in Appendix F shows that that the NSL values for all 7 rooms analysed (100%) do not reduce by more than 20% as a result of the proposed development and therefore pass the BRE criteria.

All of the rooms (100%) therefore pass the BRE guideline.

7.3.3 Annual Probable Sunlight Hours (APSH)

The results in Appendix G show that all 14 windows do not fall within 90 degrees of due south, all windows are therefore exempt from this measure and have not been assessed further.

All the windows (100%) pass the BRE guideline in summer and winter.

7.4 Porchfield Square and Rozel Square, Byrom Street, Manchester (B11)



Aerial View (B11)

B11 is a number of three-storey residential terraced town houses of traditional brick elevations and slate covered pitched roof construction with various traditional window openings facing the development site in the rear and side elevations which appear to provide light into living, kitchen, dining and bedroom accommodation.

The floor layouts for this property used in the 3D model have been approximated as no information was available from the Planning Portal/web search or estate agent details.

7.4.1 Vertical Sky Component (VSC)

The results in Appendix E show that 52 of 56 windows (93%) to habitable rooms either exceed the BRE target figure of 27% or their VSC values do not reduce more than 20% as a result of the proposed development and therefore pass the BRE criteria.

The reductions in VSC values to the remaining 4 windows (7%) are between 21% and 30% and are considered to be minor adverse based on the percentage reduction. All of these windows are to bedrooms which the guide deems to be less important than other habitable rooms.

All windows (100%) therefore pass the BRE guideline or serve bedrooms.

Given the location of the site and the high-rise nature of the surrounding buildings, the statements above regarding applying the BRE guidance flexibly should be considered, and the VSC target figure should in our opinion be reduced to 16% (as opposed to 27%), as advocated by the recent appeal decision quoted above.

Using a revised target VSC figure of 16% the results in Appendix E Show that 52 of 56 windows (93%) to habitable rooms exceed the revised BRE target figure of 16% or their VSC values do not reduce more than 20% as a result of the proposed development and therefore pass the BRE criteria.

The reductions in VSC values to the remaining 4 windows (7%) are between 21% and 30% and are considered to be minor adverse based on the percentage reduction. All of these windows are also to bedrooms which the guide deems to be less important than other habitable rooms.

7.4.2 No-Sky Line (NSL)

The table in Appendix F shows that that the NSL values for 42 of the 56 rooms analysed (75%) do not reduce by more than 20% as a result of the proposed development and therefore pass the BRE criteria.

11 of the remaining 14 rooms (20%) have a reduction in NSL between 21% and 30% (less than 10% above the permitted 20%) and are considered to be minor adverse, all these rooms are bedrooms which are deemed to be less important by the BRE Guide.

The 3 remaining rooms (5%) have a reduction in NSL between 31% and 40% (less than 20% above the permitted 20%) and are considered to be moderately adverse, all these rooms are again bedrooms which are deemed to be less important by the BRE Guide.

All of the rooms (100%) therefore pass the BRE guideline or are bedrooms to be treated with less importance as noted in the BRE guide.

7.4.3 Annual Probable Sunlight Hours (APSH)

Where measured, the summer annual probable sunlight hours calculated to 36 of the 56 windows assessed (64%) are well above the BRE recommended levels of 25% in summer or do not reduce more than 20% as a result of the proposed development and therefore pass the BRE criteria.

17 of the remaining 20 windows (30%) reduce between 21%-30% as a result of the proposed development and are considered to be minor adverse.

The remaining 3 windows (6%) experience reductions of between 31%-40% as a result of the proposed development and are therefore considered to be moderately adverse, however, these windows serve bedrooms which are deemed to be less important by the BRE Guide.

The winter annual probable sunlight hours calculated to 32 of the 56 windows assessed (57%) are well above the BRE recommended levels of 5% in winter or do not reduce more than 20% as a result of the proposed development and therefore pass the BRE criteria.

2 of the remaining 24 windows (4%) reduce by 31-40% as a result of the proposed development and are considered to be moderate adverse, however, these windows serve bedrooms which are deemed to be less important by the BRE Guide.

The sunlight to the remaining 22 windows (39%) reduces by more than 40% as a result of the proposed development and are considered to be major adverse, however, all of these windows serve bedrooms which are deemed to be less important by the BRE Guide.

Therefore (100%) pass the BRE guide or have a minor adverse effect (owing to their use as bedrooms) in summer.

7.5 Free Trade Hall, Peter Street, Manchester (B38)



Corner Elevation

This property is a fifteen-storey commercial building of frame / concrete cladding panel elevations and flat roof construction with various window openings facing the development site in the Windmill Street (Southwest) elevation, which appear to provide light into the residential bedrooms and ancillary space.

The floor layouts for this property used in the 3D model have been approximated as no information was available from the Planning Portal/web search or estate agent details.

7.5.1 Vertical Sky Component (VSC)

The results in Appendix E show that all 80 windows (100%) to habitable rooms either exceed the BRE target figure of 27% or their VSC values do not reduce more than 20% as a result of the proposed development and therefore pass the BRE criteria.

All windows (100%) therefore pass the BRE guideline.

7.5.2 No-Sky Line (NSL)

The table in Appendix F shows that that the NSL values for all 70 rooms analysed (100%) do not reduce by more than 20% as a result of the proposed development and therefore pass the BRE criteria.

All of the rooms (100%) therefore pass the BRE guideline.

7.5.3 Annual Probable Sunlight Hours (APSH)

The summer annual probable sunlight hours calculated to all 80 windows assessed (100%) are well above the BRE recommended levels of 25% or do not reduce more than 20% as a result of the proposed development and therefore pass the BRE criteria.

The winter annual probable sunlight hours calculated to all 80 windows assessed (100%) are well above the BRE recommended levels of 5% or do not reduce more than 20% as a result of the proposed development and therefore pass the BRE criteria.

All the windows (100%) pass the BRE guideline in summer and winter.

7.6 Land on the east side of Watson Street, Manchester (B44) – Great Northern Tower



Front Elevation

This property ranges in height between nine and twenty-five storeys and is of frame / cladding panel elevations and standing seam roof construction with various traditional window openings facing the development site in the front (Northwest) elevation (at an oblique angle) and end (Southwest), elevation which appear to provide light into the residential areas and ancillary space.

The floor layouts for this property used in the 3D model have been approximated as no information was available from the Planning Portal/web search or estate agent details.

7.6.1 Vertical Sky Component (VSC)

The results in Appendix E show that 254 of the 288 windows (88%) to habitable rooms exceed the BRE target figure of 27% or their VSC values do not reduce more than 20% as a result of the proposed development and therefore pass the BRE criteria.

The reductions in VSC values to the remaining 34 windows (12%) are between 21% and 30% (less than 10% above the permitted 20%) and are considered to be minor adverse. 2 of these windows serve bedrooms, which are treated as less important as noted in the BRE guide.

In summary all windows (100%) therefore either pass the BRE guideline or experience minor adverse losses of light.

Given the location of the site and the high-rise nature of the surrounding buildings, the statements above regarding applying the BRE guidance flexibly should be considered, and the VSC target figure should in our opinion be reduced to 16% (as opposed to 27%), as advocated by the recent appeal decision quoted above.

Using a revised target VSC figure of 16% the results in Appendix E show that 279 of the 288 windows (97%) to habitable rooms exceed the revised BRE target figure of 16% or their VSC values do not reduce more than 20% as a result of the proposed development and therefore pass the BRE criteria.

The reductions in VSC values to the remaining 9 windows (3%) are between 21% and 30% (less than 10% above the permitted 20%) and are considered to be minor adverse. 2 of these windows serve bedrooms which are treated as less important as noted in the BRE guide.

7.6.2 No-Sky Line (NSL)

The table in Appendix F shows that that the NSL values for 152 of the 159 rooms analysed (96%) do not reduce by more than 20% as a result of the proposed development and therefore pass the BRE criteria.

1 of the remaining 7 rooms (0.5%) has a reduction in NSL between 21% and 30% (less than 10% above the permitted 20%) and is considered to be minor adverse.

5 of the remaining 6 rooms (3%) have a reduction in NSL between 31% and 40% (less than 20% above the permitted 20%) and are considered to be moderately adverse.

The remaining 1 room (0.5%) has a reduction in NSL greater than 40% (more than 20% above the permitted 20%) and is considered to be majorly adverse.

Therefore 153 of the rooms assessed (97%) therefore pass the BRE guideline or experience minor effects.

7.6.3 Annual Probable Sunlight Hours (APSH)


The results in Appendix G show that 243 of the 288 windows do not fall within 90 degrees of due south and are therefore exempt from this measure and not assessed further.

Where measured, the summer annual probable sunlight hours calculated to the remaining 45 windows assessed (100%) are well above the BRE recommended levels of 25% in summer or do not reduce more than 20% as a result of the proposed development and therefore pass the BRE criteria.

The winter annual probable sunlight hours calculated to the 45 windows assessed (100%) are well above the BRE recommended levels of 5% in winter or do not reduce more than 20% as a result of the proposed development and therefore pass the BRE criteria.

All the windows (100%) pass the BRE guideline in summer and winter.

7.7 Viadux Scheme (B46)

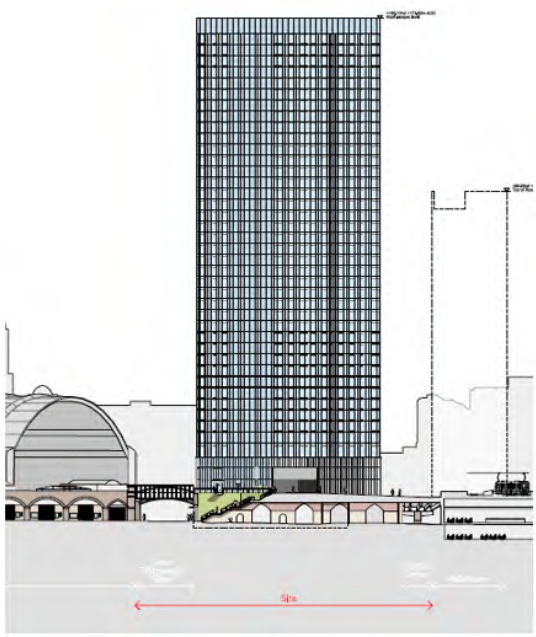

Front Elevation

This proposed development has not yet been constructed but we noted from the Planning Portal that it has an extant Planning approval. The proposed development is a mixed-use scheme consisting of 14 storey office block and 40 storey residential block of steel frame / glazed curtain wall elevations and flat roof construction with various window openings facing the development site in the Northwest and Northeast elevations which appear to provide light into living and bedroom areas.

The floor layouts for this property used in the 3D model have been built up based on information found on the Planning Portal.

7.7.1 Vertical Sky Component (VSC)

The results in Appendix E show that 701 of the 760 windows (92%) to habitable rooms exceed the BRE target figure of 27% or do not reduce by more than 20% and therefore pass the BRE criteria.

The reductions in VSC values to 48 of the remaining 57 windows (6%) are between 21% and 30% (less than 10% above the permitted 20%) and are considered to be minor adverse.

The reductions in VSC values to the 11 remaining windows (2%) are between 31% and 40% and are considered to be moderately adverse based on the percentage reduction.

The majority of windows (98%) therefore either pass the BRE guideline or experience a minor adverse effect.

Given the location of the site and the high-rise nature of the surrounding buildings, the statements above regarding applying the BRE guidance flexibly should be considered, and the VSC target figure should in our opinion be reduced to 16% (as opposed to 27%), as advocated by the recent appeal decision quoted above.

Using a revised target VSC figure of 16%, the results in Appendix E show that all 760 windows (100%) to habitable rooms either exceed the BRE target figure of 16% or their VSC values do not reduce more than 20% as a result of the proposed development and therefore pass the BRE criteria.

7.7.2 No-Sky Line (NSL)

The table in Appendix F shows that that the NSL values for 556 of the 570 rooms analysed (98%) do not reduce by more than 20% as a result of the proposed development and therefore pass the BRE criteria.

2 of the remaining 14 rooms (0.5%) have a reduction in NSL between 21% and 30% (less than 10% above the permitted 20%) and are considered to be minor adverse, these rooms are all bedrooms which are deemed to be less important by the BRE guide.

3 of the remaining 12 rooms (0.5%) have a reduction in NSL between 31% and 40% (less than 20% above the permitted 20%) and are considered to be moderately adverse, these rooms are again all bedrooms.

The remaining 9 rooms (1%) have a reduction in NSL greater than 40% and are considered to be major adverse, however, these rooms are again all bedrooms.

All of the rooms (100%) therefore either pass the BRE guideline or serve bedrooms.

7.7.3 Annual Probable Sunlight Hours (APSH)

The results in Appendix G show that 646 of the 760 windows do not fall within 90 degrees of due south and are therefore exempt from this measure and have not been assessed further.

Where measured, the summer annual probable sunlight hours calculated to the remaining 114 windows assessed (100%) are well above the BRE recommended levels of 25% in summer or do not reduce more than 20% as a result of the proposed development and therefore pass the BRE criteria.

The winter annual probable sunlight hours calculated to the 114 windows assessed (100%) are well above the BRE recommended levels of 5% in winter or do not reduce more than 20% as a result of the proposed development and therefore pass the BRE criteria.

All the windows (100%) pass the BRE guideline in summer and winter.

8.0 Summary & Conclusions

We have considered the proposed development in relation to the BRE guidelines on daylight and sunlight for the selected windows to the adjacent residential accommodation and the results are tabulated in the Appendices and summarised above.

In summary, the daylight sunlight assessment ultimately demonstrates that the proposed development will not cause any materially unacceptable effects in terms of neighbouring properties' ambient daylight conditions. The results are also comparable to those for other similar schemes that have recently been granted planning approval in the Manchester city centre.

On this basis and having regard to the urban high-rise character of the site and surroundings and the flexible suburban basis of the BRE guidance, the development's effects on neighbouring properties are considered acceptable.

Where there are deviations from the BRE guidelines, their significance is also offset by the following:

- It is inevitable when constructing buildings in an urban environment that alterations in daylight and sunlight to adjoining properties can occur
- Deviations from the BRE baseline are generally extremely marginal
- The BRE guidelines indicate that in interpreting the results of an assessment, a degree of flexibility is required, especially in a dense urban environment where neighbouring properties are located within narrow streetscapes and with design obstructions restricting the availability of daylight or sunlight
- The new NPPF states that ''a flexible approach should be taken in applying policies relating to daylight and sunlight, where they would otherwise inhibit making efficient use of a site''
- The BRE tests are based on a typical (two storey) suburban model of development and it is reasonable to assume that expectations of levels of daylight sunlight will be different in developing larger properties such as this. This is noted in the guide itself

Given the existing built urban context, we feel that the impacts to the surrounding residential properties are entirely reasonable.

We trust this report is of assistance and look forward to receiving your further instructions. In the meantime, if you have any comments or queries, please do not hesitate to contact me.

9.0 Conditions of Use of This Report

This report is to be regarded as confidential to and for the sole use of the recipient. Consequently, no responsibility is accepted to any third party in respect of its contents in whole or in part.

Appendix A


Vertical Sky Component (VSC)


APPENDIX A – Vertical Sky Component (VSC)

The Vertical Sky Component is a measure of the amount of skylight incident on a vertical plane (i.e. the sky factor on a Vertical Plane). It is most commonly applied to the light incident at the centre of a window and in this sense is a measure of the potential for good daylighting. The VSC is calculated by taking the ratio of the skylight incident at a point to the unobstructed skylight available on a horizontal plane. For a uniform sky, the maximum value is 50% (since the point is on a vertical plane, clearly only the half of the hemisphere which is in front of the plane can contribute). For a CIE sky, the maximum value is 39.6%.

Simple VSC Example

The frames below show 2 different ways of showing how the VSC varies across the face of a building:

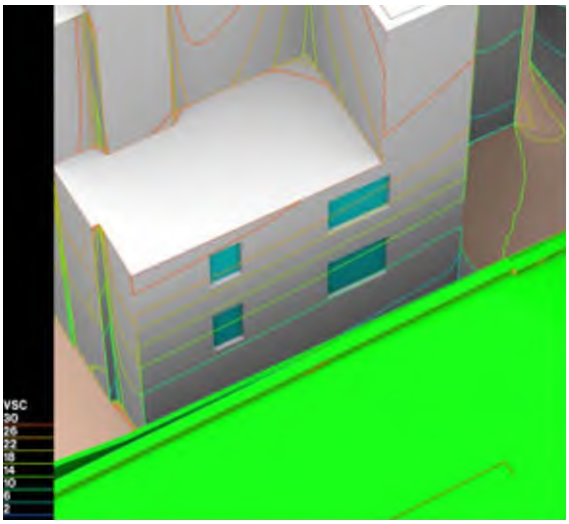

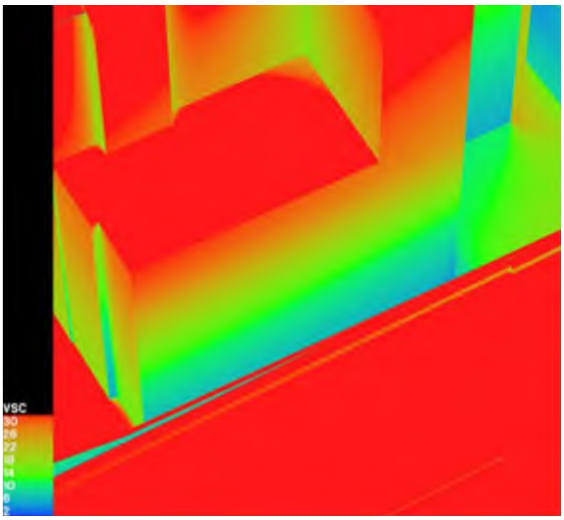

Clearly in this case, the further down the windows are, the less light they receive, and therefore the lower the value of the VSC.

BRE Criterion

The guidelines state that if the VSC at the centre of a window is less than 27% and less than 0.8 times its former value, the diffuse daylighting of the existing building will be adversely affected. A value of 27% corresponds to an obstruction angle of 25 degrees over an infinite extent in plan.

This guideline (as with all the BRE guidelines) can be interpreted flexibly. The above criterion was developed in the case of suburban development where existing development was 2 storeys across an average street width. In city centre locations, the target VSC can be reduced to allow proposed buildings to match the height of other buildings in the neighbourhood.

Appendix B

No-Sky Line (NSL)

APPENDIX B – No-Sky Line (NSL)

The No-Sky Line is a measure of the impact of development on the daylight distribution in a room. The No-Sky Line can be determined by examining a grid of points on the working plane of the room. Those from which the sky is visible lie within the No-Sky Line, and those from which it is not, lie outside. For a fine enough grid, the boundary between the two is the No-Sky Line. The BRE state that for residential properties, the working plane is to be taken at 850mm above floor level, and for commercial properties, 700mm above floor level.

BRE Criterion

The BRE state the following for the criterion to be used in comparing the No-Sky Line for the existing buildings with that for proposed development:

'*If, following construction of a new development, the no-sky line moves so that the area of the existing room which does receive direct skylight is reduced to less than 0.8 times its former value, then this will be noticeable to the occupants, and more of the room will appear poorly lit. This is also true if the no-sky line encroaches on key areas like kitchen sinks and worktops.*'


The BRE guide goes on to state that the guidelines need to be applied sensibly and flexibly. For instance, there is no point designing a proposed scheme with tiny gaps in it in order to safeguard the No-Sky line.

The above highlights a potential weakness in the method—in principle a point lies within the No-Sky Line no matter how small a patch of sky it can see—even if for instance there is only a keyhole allowing light in to the room. Clearly the method is intended to map out areas within a room which receive a significant amount of direct daylight from the sky, so that it would be better if a small but finite amount of direct daylight were used to divide the two regions. This would also reduce the tendency for the No-Sky Line position to vary wildly at the rear of a room, rather like when small variations in tidal height cause the tide line to move by large distances on a virtually level beach.

That said, the No-Sky line takes into account multiple windows serving the same room, which the VSC criterion does not. It also takes account of the size of the windows, and the size and layout of the room being served by the window(s). These two factors are also not accounted for in a VSC analysis.

VSC and No-Sky Line are in a sense complementary. VSC is a measure of the potential for good daylighting—does the front face of a window receive adequate daylight and by how much is it reduced? No-Sky Line on the other hand, by examining what happens to daylight when it enters a room through the windows serving it, attempts to answer the question, how is the daylight and its distribution impacted within a room?

Simple NSL Example

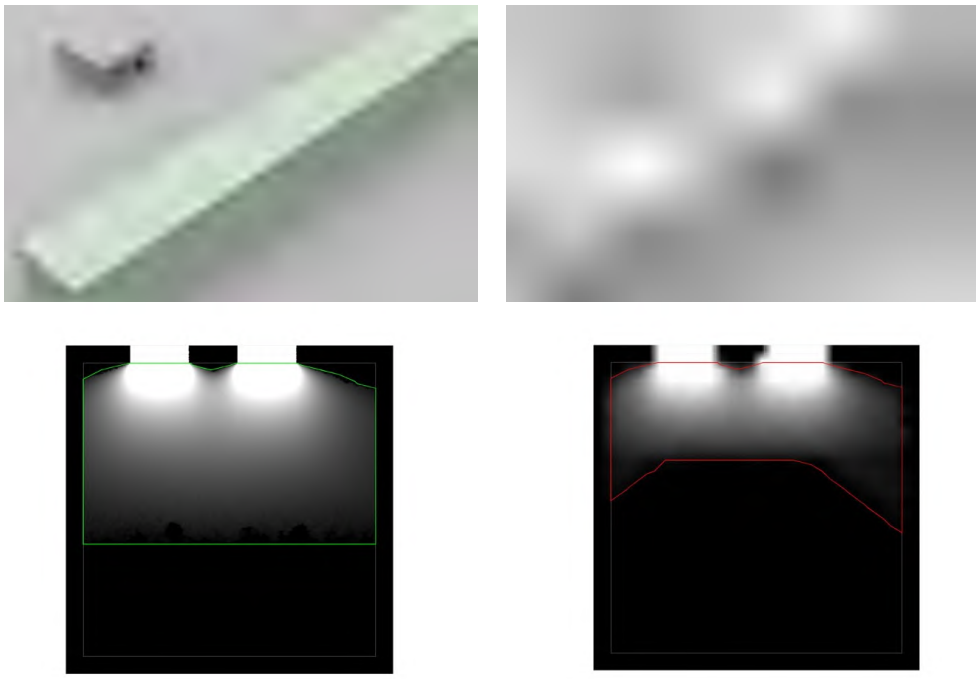


In the example above, we show a room served by 2 windows, in front of which a two storey building is having an additional storey added. The area of the room is 25 sq m, the area enclosed by the existing No-Sky Line is 15 sq m, and that enclosed by the proposed No-Sky Line is 9.4 sq m. The proposed area is 0.63 times its former value (37% reduction), and therefore this room would fail the BRE No-Sky Line test.


Appendix C

Average Daylight Factor (ADF)

APPENDIX C – Average Daylight Factor (ADF)

The Average Daylight Factor (ADF) is a measure of interior daylight. It can be used to establish whether a room will have a predominantly daylit appearance and if not, and it can provide levels below which a room should not fall even if supplementary electric lighting is provided.

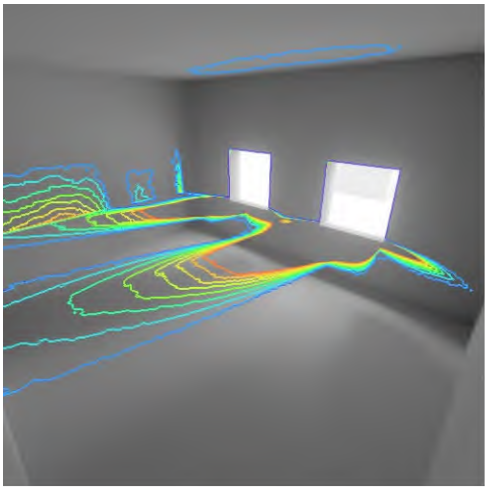

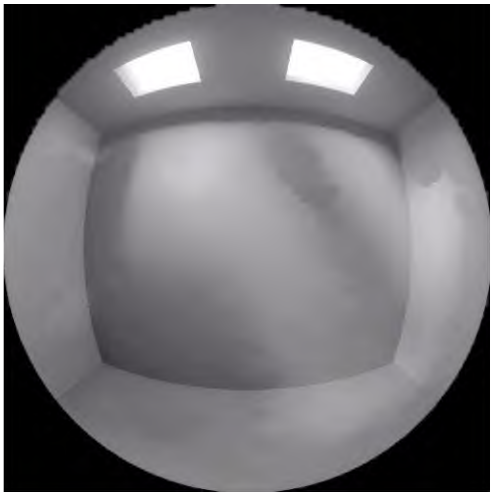

ADF values can be calculated for rooms within a proposed development and checked against the recommended value. Existing and Proposed ADF values can also be calculated for properties which overlook a site.

Factors on which the ADF depend are: VSC at the face of each window, the Total Window Area, Total Wall Area, Wall Reflectivity and Window Transmission.

There are no specific BRE criteria for reduction in ADF if a proposed development were to be implemented, but in Appendix C it states that *'if the VSC is reduced from 30% to 24% (0.8 times its former value)…the ADF is reduced to 0.86 times its former value'*. This implies that if up to a 20% reduction in VSC is acceptable, then up to a 14% reduction in ADF is also acceptable. In practice, the relationship between VSC and ADF is more complicated but the above holds to be approximately true over a range of values.

BRE Criterion

The BRE states that for a predominantly daylit appearance the ADF should be 5% or more if there is no supplementary electric lighting, or 2% or more if there is supplementary electric lighting. There are additional recommendations for dwellings. These are: 2.0% - Kitchens, 1.5% - Living Rooms, 1.0% - Bedrooms.


These figures are also recommended in BS 8206 Part 2 1992 entitled 'Code of Practice for Daylighting'. There are no specific guidelines for comparing figures before and after development, but it is possible to infer that a reduction in ADF of over 14% would constitute a material loss, corresponding to a 20% loss of VSC.

Appendix D

Annual Probable Sunlight Hours (APSH)

APPENDIX D – Annual Probable Sunlight Hours (APSH)

Annual probable sunlight hours (APSH) is a measure of the average number of hours of sunlight one would expect to receive at a given position, as a fraction of the unobstructed total number of hours at the same location. The BRE have compiled data sets consisting of a statistical sample of solar positions convolved with local meteorological data. Using these to calculate APSH, one would simply calculate the number of solar positions visible from a point, compared to the total number, expressed as a percentage. The diagram below, taken from the BRE report, shows the solar positions, relative to a reference point, used to calculate Sunlight Availability for London (51.5°N).

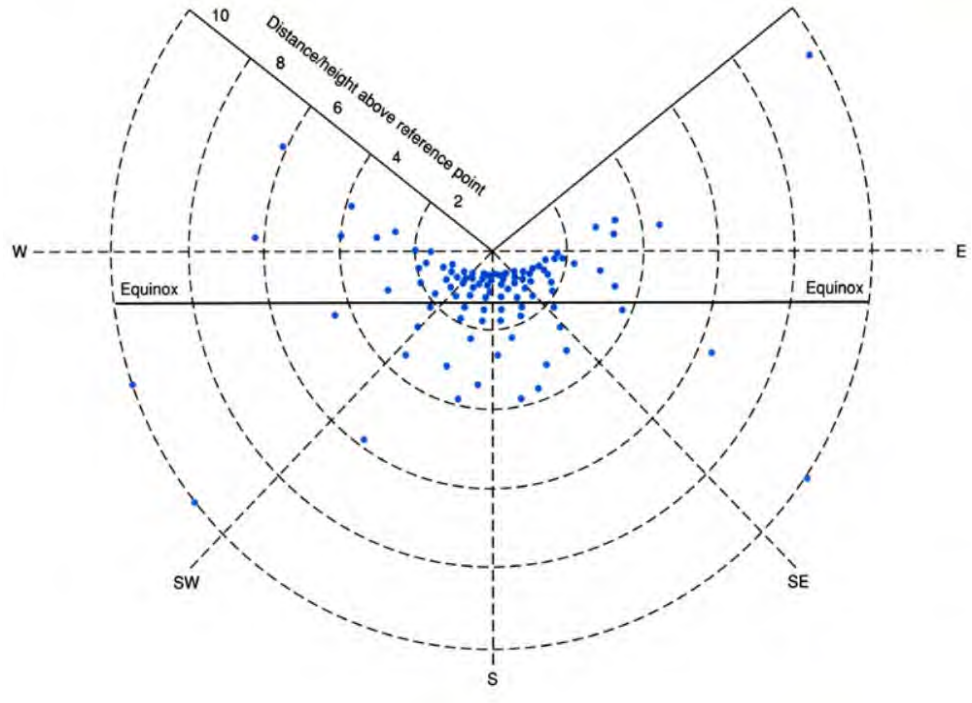

BRE Criterion

The BRE report states that for windows within a new development, if a point at the centre of a window on the plane of the inside surface of the wall "*...can receive more than one quarter of annual probable sunlight hours, including at least 5% of annual probable hours during the winter months between 21st September and 21st March, then the room should still receive enough sunlight.*"

For windows in surrounding properties which experience a change in APSH, it goes on to say that, "*Any reduction in sunlight access below this level should be kept to a minimum. If the available sunlight hours are both less than the amount given and less than 0.8 times their former value, either over the whole year or just during the winter months, then the occupants will notice the loss of sunlight*."

Appendix E

Vertical Sky Component Calculation Table

Project Name: Great Northern
BS/18775
Report Title: Daylight & Sunlight - Neighbour Analysis
Date of Analysis: 20/10/2022

Floor Ref.	Room Ref.	Property Type	Room Use.	Window Ref.		VSC	Pr/Ex	Meets BRE Criteria
				B1				
Twenty Third	R2	Residential	LKD	W1	Existing	29.07	0.91	YES
					Proposed	26.44		
				W2	Existing	31.76	0.91	YES
					Proposed	28.96		
	R4	Residential	Bedroom	W3	Existing	36.68	0.92	YES
					Proposed	33.71		
				W4	Existing	33.09	0.91	YES
					Proposed	30.00		
	R6	Residential	LKD	W5	Existing	37.05	0.91	YES
					Proposed	33.82		
				W6	Existing	29.59	0.89	YES
					Proposed	26.25		
				W7	Existing	33.09	0.90	YES
					Proposed	29.64		
	R8	Residential	LKD	W8	Existing	36.88	0.90	YES
					Proposed	33.32		
				W9	Existing	33.04	0.88	YES
					Proposed	29.24		
				W10	Existing	25.24	0.84	YES
					Proposed	21.28		
	R9	Residential	Bedroom	W11	Existing	37.12	0.88	YES
					Proposed	32.81		
	R11	Residential	LKD	W12	Existing	36.21	0.86	YES
					Proposed	31.01		
				W13	Existing	32.85	0.83	YES
					Proposed	27.31		
	R13	Residential	LKD	W14	Existing	28.39	0.79	NO
					Proposed	22.48		
				W15	Existing	37.12	0.83	YES
					Proposed	30.87		
Twenty Fourth	R1	Residential	LKD	W1	Existing	29.07	0.92	YES
					Proposed	26.87		
				W2	Existing	31.76	0.93	YES
					Proposed	29.42		
	R2	Residential	Bedroom	W3	Existing	36.68	0.93	YES
					Proposed	34.20		
				W4	Existing	33.09	0.92	YES
					Proposed	30.51		
	R3	Residential	LKD	W5	Existing	37.05	0.93	YES
					Proposed	34.37		
				W6	Existing	29.60	0.91	YES
					Proposed	26.82		
				W7	Existing	33.09	0.91	YES
					Proposed	30.23		
	R4	Residential	LKD	W8	Existing	36.89	0.92	YES
					Proposed	33.94		
				W9	Existing	33.05	0.91	YES
					Proposed	29.93		
				W10	Existing	25.24	0.87	YES
					Proposed	22.03		

Project Name: Great Northern
BS/18775
Report Title: Daylight & Sunlight - Neighbour Analysis
Date of Analysis: 20/10/2022

Floor Ref.	Room Ref.	Property Type	Room Use.	Window Ref.		VSC	Pr/Ex	Meets BRE Criteria
	R5	Residential	Bedroom	W11	Existing	37.12	0.91	YES
					Proposed	33.68		
	R6	Residential	LKD	W12	Existing	36.21	0.89	YES
					Proposed	32.19		
				W13	Existing	32.85	0.87	YES
					Proposed	28.60		
	R7	Residential	LKD	W14	Existing	28.39	0.84	YES
					Proposed	23.88		
				W15	Existing	37.12	0.87	YES
					Proposed	32.36		
Twenty Fifth	R1	Residential	LKD	W1	Existing	29.07	0.94	YES
					Proposed	27.27		
				W2	Existing	31.76	0.94	YES
					Proposed	29.87		
	R2	Residential	Bedroom	W3	Existing	36.68	0.95	YES
					Proposed	34.68		
				W4	Existing	33.09	0.94	YES
					Proposed	31.01		
	R3	Residential	LKD	W5	Existing	37.05	0.94	YES
					Proposed	34.89		
				W6	Existing	29.60	0.92	YES
					Proposed	27.36		
				W7	Existing	33.09	0.93	YES
					Proposed	30.80		
	R4	Residential	LKD	W8	Existing	36.89	0.94	YES
					Proposed	34.53		
				W9	Existing	33.05	0.92	YES
					Proposed	30.57		
				W10	Existing	25.24	0.90	YES
					Proposed	22.70		
	R5	Residential	Bedroom	W11	Existing	37.12	0.93	YES
					Proposed	34.43		
	R6	Residential	LKD	W12	Existing	36.21	0.92	YES
					Proposed	33.14		
				W13	Existing	32.85	0.90	YES
					Proposed	29.63		
	R7	Residential	LKD	W14	Existing	28.39	0.88	YES
					Proposed	25.01		
				W15	Existing	37.12	0.90	YES
					Proposed	33.56		
Twenty Sixth	R1	Residential	LKD	W1	Existing	29.07	0.95	YES
					Proposed	27.67		
				W2	Existing	31.76	0.95	YES
					Proposed	30.28		
	R2	Residential	Bedroom	W3	Existing	36.68	0.96	YES
					Proposed	35.13		
				W4	Existing	33.09	0.95	YES
					Proposed	31.48		

Project Name: Great Northern
BS/18775
Report Title: Daylight & Sunlight - Neighbour Analysis
Date of Analysis: 20/10/2022

Floor Ref.	Room Ref.	Property Type	Room Use.	Window Ref.		VSC	Pr/Ex	Meets BRE Criteria
	R3	Residential	LKD	W5	Existing	37.05	0.96	YES
					Proposed	35.39		
				W6	Existing	29.60	0.94	YES
					Proposed	27.89		
				W7	Existing	33.09	0.95	YES
					Proposed	31.34		
	R4	Residential	LKD	W8	Existing	36.89	0.95	YES
					Proposed	35.09		
				W9	Existing	33.05	0.94	YES
					Proposed	31.18		
				W10	Existing	25.24	0.92	YES
					Proposed	23.34		
	R5	Residential	Bedroom	W11	Existing	37.12	0.95	YES
					Proposed	35.13		
	R6	Residential	LKD	W12	Existing	36.21	0.94	YES
					Proposed	34.00		
				W13	Existing	32.85	0.93	YES
					Proposed	30.55		
	R7	Residential	LKD	W14	Existing	28.39	0.92	YES
					Proposed	26.00		
				W15	Existing	37.12	0.93	YES
					Proposed	34.62		
Twenty Seventh	R1	Residential	LKD	W1	Existing	29.07	0.96	YES
					Proposed	28.04		
				W2	Existing	31.76	0.97	YES
					Proposed	30.67		
	R2	Residential	Bedroom	W3	Existing	36.68	0.97	YES
					Proposed	35.55		
				W4	Existing	33.09	0.96	YES
					Proposed	31.93		
	R3	Residential	LKD	W5	Existing	37.05	0.97	YES
					Proposed	35.86		
				W6	Existing	29.60	0.96	YES
					Proposed	28.38		
				W7	Existing	33.09	0.96	YES
					Proposed	31.85		
	R4	Residential	LKD	W8	Existing	36.89	0.97	YES
					Proposed	35.62		
				W9	Existing	33.05	0.96	YES
					Proposed	31.74		
				W10	Existing	25.24	0.95	YES
					Proposed	23.93		
	R5	Residential	Bedroom	W11	Existing	37.12	0.96	YES
					Proposed	35.79		
	R6	Residential	LKD	W12	Existing	36.21	0.96	YES
					Proposed	34.80		
				W13	Existing	32.85	0.96	YES
					Proposed	31.40		
	R7	Residential	LKD	W14	Existing	28.39	0.95	YES
					Proposed	26.92		
				W15	Existing	37.12	0.96	YES
					Proposed	35.60		

Project Name: Great Northern
BS/18775
Report Title: Daylight & Sunlight - Neighbour Analysis
Date of Analysis: 20/10/2022

Floor Ref.	Room Ref.	Property Type	Room Use.	Window Ref.		VSC	Pr/Ex	Meets BRE Criteria
Twenty Eighth	R1	Residential	LKD	W1	Existing	29.07	0.97	YES
					Proposed	28.31		
				W2	Existing	31.76	0.98	YES
					Proposed	30.97		
	R2	Residential	Bedroom	W3	Existing	36.68	0.98	YES
					Proposed	35.87		
				W4	Existing	33.09	0.97	YES
					Proposed	32.26		
	R3	Residential	LKD	W5	Existing	37.05	0.98	YES
					Proposed	36.21		
				W6	Existing	29.60	0.97	YES
					Proposed	28.73		
				W7	Existing	33.09	0.97	YES
					Proposed	32.21		
	R4	Residential	LKD	W8	Existing	36.89	0.98	YES
					Proposed	35.99		
				W9	Existing	33.05	0.97	YES
					Proposed	32.13		
				W10	Existing	25.24	0.96	YES
					Proposed	24.33		
	R5	Residential	Bedroom	W11	Existing	37.12	0.98	YES
					Proposed	36.20		
	R6	Residential	LKD	W12	Existing	36.21	0.97	YES
					Proposed	35.27		
				W13	Existing	32.85	0.97	YES
					Proposed	31.90		
	R7	Residential	LKD	W14	Existing	28.39	0.97	YES
					Proposed	27.45		
				W15	Existing	37.12	0.97	YES
					Proposed	36.17		
Twenty Nineth	R1	Residential	LKD	W1	Existing	29.07	0.98	YES
					Proposed	28.43		
				W2	Existing	31.76	0.98	YES
					Proposed	31.09		
	R2	Residential	Bedroom	W3	Existing	36.68	0.98	YES
					Proposed	35.99		
				W4	Existing	33.09	0.98	YES
					Proposed	32.39		
	R3	Residential	LKD	W5	Existing	37.05	0.98	YES
					Proposed	36.34		
				W6	Existing	29.60	0.98	YES
					Proposed	28.86		
				W7	Existing	33.09	0.98	YES
					Proposed	32.35		
	R4	Residential	LKD	W8	Existing	36.89	0.98	YES
					Proposed	36.13		
				W9	Existing	33.05	0.98	YES
					Proposed	32.27		
				W10	Existing	25.24	0.97	YES
					Proposed	24.47		
	R5	Residential	Bedroom	W11	Existing	37.12	0.98	YES
					Proposed	36.34		

Project Name: Great Northern
BS/18775
Report Title: Daylight & Sunlight - Neighbour Analysis
Date of Analysis: 20/10/2022

Floor Ref.	Room Ref.	Property Type	Room Use.	Window Ref.		VSC	Pr/Ex	Meets BRE Criteria
	R6	Residential	LKD	W12	Existing	36.21	0.98	YES
					Proposed	35.41		
				W13	Existing	32.85	0.98	YES
					Proposed	32.04		
	R7	Residential	LKD	W14	Existing	28.39	0.97	YES
					Proposed	27.59		
				W15	Existing	37.12	0.98	YES
					Proposed	36.31		
Thirtieth	R1	Residential	LKD	W1	Existing	29.07	0.98	YES
					Proposed	28.54		
				W2	Existing	31.76	0.98	YES
					Proposed	31.21		
	R2	Residential	Bedroom	W3	Existing	36.68	0.98	YES
					Proposed	36.11		
				W4	Existing	33.09	0.98	YES
					Proposed	32.52		
	R3	Residential	LKD	W5	Existing	37.05	0.98	YES
					Proposed	36.46		
				W6	Existing	29.60	0.98	YES
					Proposed	29.00		
				W7	Existing	33.09	0.98	YES
					Proposed	32.48		
	R4	Residential	LKD	W8	Existing	36.89	0.98	YES
					Proposed	36.27		
				W9	Existing	33.05	0.98	YES
					Proposed	32.41		
				W10	Existing	25.24	0.98	YES
					Proposed	24.61		
	R5	Residential	Bedroom	W11	Existing	37.12	0.98	YES
					Proposed	36.48		
	R6	Residential	LKD	W12	Existing	36.21	0.98	YES
					Proposed	35.55		
				W13	Existing	32.85	0.98	YES
					Proposed	32.19		
	R7	Residential	LKD	W14	Existing	28.39	0.98	YES
					Proposed	27.73		
				W15	Existing	37.12	0.98	YES
					Proposed	36.45		
Thirty First	R1	Residential	LKD	W1	Existing	29.07	0.99	YES
					Proposed	28.65		
				W2	Existing	31.76	0.99	YES
					Proposed	31.32		
	R2	Residential	Bedroom	W3	Existing	36.68	0.99	YES
					Proposed	36.23		
				W4	Existing	33.09	0.99	YES
					Proposed	32.64		

Project Name: Great Northern
BS/18775
Report Title: Daylight & Sunlight - Neighbour Analysis
Date of Analysis: 20/10/2022

Floor Ref.	Room Ref.	Property Type	Room Use.	Window Ref.		VSC	Pr/Ex	Meets BRE Criteria
	R3	Residential	LKD	W5	Existing	37.05	0.99	YES
					Proposed	36.59		
				W6	Existing	29.60	0.98	YES
					Proposed	29.12		
				W7	Existing	33.09	0.99	YES
					Proposed	32.61		
	R4	Residential	LKD	W8	Existing	36.89	0.99	YES
					Proposed	36.39		
				W9	Existing	33.05	0.98	YES
					Proposed	32.54		
				W10	Existing	25.24	0.98	YES
					Proposed	24.74		
	R5	Residential	Bedroom	W11	Existing	37.12	0.99	YES
					Proposed	36.61		
	R6	Residential	LKD	W12	Existing	36.21	0.99	YES
					Proposed	35.69		
				W13	Existing	32.85	0.98	YES
					Proposed	32.32		
	R7	Residential	LKD	W14	Existing	28.39	0.98	YES
					Proposed	27.87		
				W15	Existing	37.12	0.99	YES
					Proposed	36.59		
Thirty Second	R1	Residential	LKD	W1	Existing	29.07	0.99	YES
					Proposed	28.76		
				W2	Existing	31.76	0.99	YES
					Proposed	31.43		
	R2	Residential	Bedroom	W3	Existing	36.68	0.99	YES
					Proposed	36.34		
				W4	Existing	33.09	0.99	YES
					Proposed	32.75		
	R3	Residential	LKD	W5	Existing	37.05	0.99	YES
					Proposed	36.70		
				W6	Existing	29.60	0.99	YES
					Proposed	29.24		
				W7	Existing	33.09	0.99	YES
					Proposed	32.73		
	R4	Residential	LKD	W8	Existing	36.89	0.99	YES
					Proposed	36.52		
				W9	Existing	33.05	0.99	YES
					Proposed	32.67		
				W10	Existing	25.24	0.99	YES
					Proposed	24.87		
	R5	Residential	Bedroom	W11	Existing	37.12	0.99	YES
					Proposed	36.74		
	R6	Residential	LKD	W12	Existing	36.21	0.99	YES
					Proposed	35.82		
				W13	Existing	32.85	0.99	YES
					Proposed	32.45		
	R7	Residential	LKD	W14	Existing	28.39	0.99	YES
					Proposed	28.00		
				W15	Existing	37.12	0.99	YES
					Proposed	36.72		

Project Name: Great Northern
BS/18775
Report Title: Daylight & Sunlight - Neighbour Analysis
Date of Analysis: 20/10/2022

Floor Ref.	Room Ref.	Property Type	Room Use.	Window Ref.		VSC	Pr/Ex	Meets BRE Criteria
Thirty Third	R1	Residential	LKD	W1	Existing	29.07	0.99	YES
					Proposed	28.86		
				W2	Existing	31.76	0.99	YES
					Proposed	31.54		
	R2	Residential	Bedroom	W3	Existing	36.68	0.99	YES
					Proposed	36.45		
				W4	Existing	33.09	0.99	YES
					Proposed	32.86		
	R3	Residential	LKD	W5	Existing	37.05	0.99	YES
					Proposed	36.82		
				W6	Existing	29.60	0.99	YES
					Proposed	29.35		
				W7	Existing	33.09	0.99	YES
					Proposed	32.85		
	R4	Residential	LKD	W8	Existing	36.89	0.99	YES
					Proposed	36.64		
				W9	Existing	33.05	0.99	YES
					Proposed	32.79		
				W10	Existing	25.24	0.99	YES
					Proposed	24.99		
	R5	Residential	Bedroom	W11	Existing	37.12	0.99	YES
					Proposed	36.86		
	R6	Residential	LKD	W12	Existing	36.21	0.99	YES
					Proposed	35.95		
				W13	Existing	32.85	0.99	YES
					Proposed	32.58		
	R7	Residential	LKD	W14	Existing	28.39	0.99	YES
					Proposed	28.13		
				W15	Existing	37.12	0.99	YES
					Proposed	36.85		
Thirty Fourth	R1	Residential	LKD	W1	Existing	29.07	1.00	YES
					Proposed	28.95		
				W2	Existing	31.76	1.00	YES
					Proposed	31.64		
	R2	Residential	Bedroom	W3	Existing	36.68	1.00	YES
					Proposed	36.56		
				W4	Existing	33.09	1.00	YES
					Proposed	32.97		
	R3	Residential	LKD	W5	Existing	37.05	1.00	YES
					Proposed	36.93		
				W6	Existing	29.60	1.00	YES
					Proposed	29.47		
				W7	Existing	33.09	1.00	YES
					Proposed	32.96		

Project Name: Great Northern
BS/18775
Report Title: Daylight & Sunlight - Neighbour Analysis
Date of Analysis: 20/10/2022

Floor Ref.	Room Ref.	Property Type	Room Use.	Window Ref.		VSC	Pr/Ex	Meets BRE Criteria
	R4	Residential	LKD	W8	Existing	36.89	1.00	YES
					Proposed	36.75		
				W9	Existing	33.05	1.00	YES
					Proposed	32.91		
				W10	Existing	25.24	0.99	YES
					Proposed	25.11		
	R5	Residential	Bedroom	W11	Existing	37.12	1.00	YES
					Proposed	36.99		
	R6	Residential	LKD	W12	Existing	36.21	1.00	YES
					Proposed	36.07		
				W13	Existing	32.85	1.00	YES
					Proposed	32.71		
	R7	Residential	LKD	W14	Existing	28.39	1.00	YES
					Proposed	28.25		
				W15	Existing	37.12	1.00	YES
					Proposed	36.98		
Thirty Fifth	R1	Residential	LKD	W1	Existing	29.07	1.00	YES
					Proposed	29.04		
				W2	Existing	31.76	1.00	YES
					Proposed	31.73		
	R2	Residential	Bedroom	W3	Existing	36.68	1.00	YES
					Proposed	36.65		
				W4	Existing	33.09	1.00	YES
					Proposed	33.06		
	R3	Residential	LKD	W5	Existing	37.05	1.00	YES
					Proposed	37.02		
				W6	Existing	29.60	1.00	YES
					Proposed	29.56		
				W7	Existing	33.09	1.00	YES
					Proposed	33.06		
	R4	Residential	LKD	W8	Existing	36.89	1.00	YES
					Proposed	36.85		
				W9	Existing	33.05	1.00	YES
					Proposed	33.01		
				W10	Existing	25.24	1.00	YES
					Proposed	25.21		
	R5	Residential	Bedroom	W11	Existing	37.12	1.00	YES
					Proposed	37.09		
	R6	Residential	LKD	W12	Existing	36.21	1.00	YES
					Proposed	36.18		
				W13	Existing	32.85	1.00	YES
					Proposed	32.82		
	R7	Residential	LKD	W14	Existing	28.39	1.00	YES
					Proposed	28.36		
				W15	Existing	37.12	1.00	YES
					Proposed	37.09		
Thirty Sixth	R1	Residential	LKD	W1	Existing	29.07	1.00	YES
					Proposed	29.07		
				W2	Existing	31.76	1.00	YES
					Proposed	31.76		

Project Name: Great Northern
BS/18775
Report Title: Daylight & Sunlight - Neighbour Analysis
Date of Analysis: 20/10/2022

Floor Ref.	Room Ref.	Property Type	Room Use.	Window Ref.		VSC	Pr/Ex	Meets BRE Criteria
	R2	Residential	Bedroom	W3	Existing	36.68	1.00	YES
					Proposed	36.68		
				W4	Existing	33.09	1.00	YES
					Proposed	33.09		
	R3	Residential	LKD	W5	Existing	37.05	1.00	YES
					Proposed	37.05		
				W6	Existing	29.60	1.00	YES
					Proposed	29.60		
				W7	Existing	33.09	1.00	YES
					Proposed	33.09		
	R4	Residential	LKD	W8	Existing	36.89	1.00	YES
					Proposed	36.89		
				W9	Existing	33.05	1.00	YES
					Proposed	33.05		
				W10	Existing	25.24	1.00	YES
					Proposed	25.24		
	R5	Residential	Bedroom	W11	Existing	37.12	1.00	YES
					Proposed	37.12		
	R6	Residential	LKD	W12	Existing	36.21	1.00	YES
					Proposed	36.21		
				W13	Existing	32.85	1.00	YES
					Proposed	32.85		
	R7	Residential	LKD	W14	Existing	28.39	1.00	YES
					Proposed	28.39		
				W15	Existing	37.12	1.00	YES
					Proposed	37.12		
Thirty Seventh	R1	Residential	LKD	W1	Existing	29.07	1.00	YES
					Proposed	29.07		
				W2	Existing	31.76	1.00	YES
					Proposed	31.76		
	R2	Residential	Bedroom	W3	Existing	36.68	1.00	YES
					Proposed	36.68		
				W4	Existing	33.09	1.00	YES
					Proposed	33.09		
	R3	Residential	LKD	W5	Existing	37.05	1.00	YES
					Proposed	37.05		
				W6	Existing	29.60	1.00	YES
					Proposed	29.60		
				W7	Existing	33.09	1.00	YES
					Proposed	33.09		
	R4	Residential	LKD	W8	Existing	36.89	1.00	YES
					Proposed	36.89		
				W9	Existing	33.05	1.00	YES
					Proposed	33.05		
				W10	Existing	25.24	1.00	YES
					Proposed	25.24		
	R5	Residential	Bedroom	W11	Existing	37.12	1.00	YES
					Proposed	37.12		
	R6	Residential	LKD	W12	Existing	36.21	1.00	YES
					Proposed	36.21		
				W13	Existing	32.85	1.00	YES
					Proposed	32.85		

Project Name: Great Northern
BS/18775
Report Title: Daylight & Sunlight - Neighbour Analysis
Date of Analysis: 20/10/2022

Floor Ref.	Room Ref.	Property Type	Room Use.	Window Ref.		VSC	Pr/Ex	Meets BRE Criteria
	R7	Residential	LKD	W14	Existing	28.39	1.00	YES
					Proposed	28.39		
				W15	Existing	37.12	1.00	YES
					Proposed	37.12		
Thirty Eighth	R1	Residential	LKD	W1	Existing	29.07	1.00	YES
					Proposed	29.07		
				W2	Existing	31.76	1.00	YES
					Proposed	31.76		
	R2	Residential	Bedroom	W3	Existing	36.68	1.00	YES
					Proposed	36.68		
				W4	Existing	33.09	1.00	YES
					Proposed	33.09		
	R3	Residential	LKD	W5	Existing	37.05	1.00	YES
					Proposed	37.05		
				W6	Existing	29.60	1.00	YES
					Proposed	29.60		
				W7	Existing	33.09	1.00	YES
					Proposed	33.09		
	R4	Residential	LKD	W8	Existing	36.89	1.00	YES
					Proposed	36.89		
				W9	Existing	33.05	1.00	YES
					Proposed	33.05		
				W10	Existing	25.24	1.00	YES
					Proposed	25.24		
	R5	Residential	Bedroom	W11	Existing	37.12	1.00	YES
					Proposed	37.12		
	R6	Residential	LKD	W12	Existing	36.21	1.00	YES
					Proposed	36.21		
				W13	Existing	32.85	1.00	YES
					Proposed	32.85		
	R7	Residential	LKD	W14	Existing	28.39	1.00	YES
					Proposed	28.39		
				W15	Existing	37.12	1.00	YES
					Proposed	37.12		
Thirty Nineth	R1	Residential	LKD	W1	Existing	29.07	1.00	YES
					Proposed	29.07		
				W2	Existing	31.76	1.00	YES
					Proposed	31.76		
	R2	Residential	Bedroom	W3	Existing	36.68	1.00	YES
					Proposed	36.68		
				W4	Existing	33.09	1.00	YES
					Proposed	33.09		
	R3	Residential	LKD	W5	Existing	37.05	1.00	YES
					Proposed	37.05		
				W6	Existing	29.60	1.00	YES
					Proposed	29.60		
				W7	Existing	33.09	1.00	YES
					Proposed	33.09		

Project Name: Great Northern
BS/18775
Report Title: Daylight & Sunlight - Neighbour Analysis
Date of Analysis: 20/10/2022

Floor Ref.	Room Ref.	Property Type	Room Use.	Window Ref.		VSC	Pr/Ex	Meets BRE Criteria
	R4	Residential	LKD	W8	Existing	36.89	1.00	YES
					Proposed	36.89		
				W9	Existing	33.05	1.00	YES
					Proposed	33.05		
				W10	Existing	25.24	1.00	YES
					Proposed	25.24		
	R5	Residential	Bedroom	W11	Existing	37.12	1.00	YES
					Proposed	37.12		
	R6	Residential	LKD	W12	Existing	36.21	1.00	YES
					Proposed	36.21		
				W13	Existing	32.85	1.00	YES
					Proposed	32.85		
	R7	Residential	LKD	W14	Existing	28.39	1.00	YES
					Proposed	28.39		
				W15	Existing	37.12	1.00	YES
					Proposed	37.12		
Fourtieth	R1	Residential	LKD	W1	Existing	29.07	1.00	YES
					Proposed	29.07		
				W2	Existing	31.76	1.00	YES
					Proposed	31.76		
	R2	Residential	Bedroom	W3	Existing	36.68	1.00	YES
					Proposed	36.68		
				W4	Existing	33.09	1.00	YES
					Proposed	33.09		
	R3	Residential	LKD	W5	Existing	37.05	1.00	YES
					Proposed	37.05		
				W6	Existing	29.60	1.00	YES
					Proposed	29.60		
				W7	Existing	33.09	1.00	YES
					Proposed	33.09		
	R4	Residential	LKD	W8	Existing	36.89	1.00	YES
					Proposed	36.89		
				W9	Existing	33.05	1.00	YES
					Proposed	33.05		
				W10	Existing	25.24	1.00	YES
					Proposed	25.24		
	R5	Residential	Bedroom	W11	Existing	37.12	1.00	YES
					Proposed	37.12		
	R6	Residential	LKD	W12	Existing	36.21	1.00	YES
					Proposed	36.21		
				W13	Existing	32.85	1.00	YES
					Proposed	32.85		
	R7	Residential	LKD	W14	Existing	28.39	1.00	YES
					Proposed	28.39		
				W15	Existing	37.12	1.00	YES
					Proposed	37.12		

Project Name: Great Northern
BS/18775
Report Title: Daylight & Sunlight - Neighbour Analysis
Date of Analysis: 20/10/2022

Floor Ref.	Room Ref.	Property Type	Room Use.	Window Ref.		VSC	Pr/Ex	Meets BRE Criteria
				B2				
Ground	R1	Commercial	Public Bar	W1	Existing	33.63	1.00	YES
					Proposed	33.63		
				W2	Existing	4.01	1.00	YES
					Proposed	4.01		
				W3	Existing	5.73	1.00	YES
					Proposed	5.73		
				W4	Existing	12.06	1.00	YES
					Proposed	12.06		
				W5	Existing	15.33	1.00	YES
					Proposed	15.33		
				W6	Existing	27.81	1.00	YES
					Proposed	27.81		
				W7	Existing	28.63	1.00	YES
					Proposed	28.63		
				W8	Existing	28.20	1.00	YES
					Proposed	28.19		
				W9	Existing	33.05	1.00	YES
					Proposed	33.05		
First	R1	Residential	Bedroom	W1	Existing	8.65	1.00	YES
					Proposed	8.65		
				W2	Existing	12.90	1.00	YES
					Proposed	12.90		
	R2	Residential	Bedroom	W3	Existing	16.21	1.00	YES
					Proposed	16.21		
				W4	Existing	30.17	1.00	YES
					Proposed	30.16		
Second	R1	Residential	Bedroom	W1	Existing	7.22	1.00	YES
					Proposed	7.22		
				W2	Existing	11.37	1.00	YES
					Proposed	11.37		
	R2	Residential	Bedroom	W3	Existing	14.71	1.00	YES
					Proposed	14.71		
				W4	Existing	31.88	1.00	YES
					Proposed	31.87		
				B6				
First	R2	Residential	Living Room	W6	Existing	19.28	1.00	YES
					Proposed	19.28		
				W7	Existing	12.55	1.00	YES
					Proposed	12.55		
				W8	Existing	14.80	0.91	YES
					Proposed	13.52		
				W9	Existing	14.80	0.91	YES
					Proposed	13.52		
	R3	Residential	Bedroom	W10	Existing	20.67	0.93	YES
					Proposed	19.12		
Second	R2	Residential	Living Room	W6	Existing	25.60	1.00	YES
					Proposed	25.60		
				W7	Existing	16.51	1.00	YES
					Proposed	16.51		
				W8	Existing	16.83	0.90	YES
					Proposed	15.10		
	R3	Residential	Bedroom	W9	Existing	23.44	0.91	YES
					Proposed	21.42		

Project Name: Great Northern
BS/18775
Report Title: Daylight & Sunlight - Neighbour Analysis
Date of Analysis: 20/10/2022

Floor Ref.	Room Ref.	Property Type	Room Use.	Window Ref.		VSC	Pr/Ex	Meets BRE Criteria
Third	R1	Residential	Living Room	W1	Existing	32.40	1.00	YES
					Proposed	32.40		
				W2	Existing	20.28	1.00	YES
					Proposed	20.28		
				W3	Existing	18.48	0.88	YES
					Proposed	16.34		
	R2	Residential	Bedroom	W4	Existing	25.89	0.91	YES
					Proposed	23.44		
Fourth	R1	Residential	Bedroom	W1	Existing	24.14	0.89	YES
					Proposed	21.55		
				B11				
First	R1	Residential	Bedroom	W1	Existing	9.84	1.00	YES
					Proposed	9.84		
	R2	Residential	Bedroom	W2	Existing	17.60	0.80	YES
					Proposed	14.04		
	R3	Residential	Bedroom	W3	Existing	17.15	0.81	YES
					Proposed	13.83		
	R4	Residential	Bedroom	W4	Existing	13.91	0.77	NO
					Proposed	10.74		
	R5	Residential	Bedroom	W5	Existing	17.26	0.83	YES
					Proposed	14.30		
	R6	Residential	Bedroom	W6	Existing	17.51	0.82	YES
					Proposed	14.40		
	R7	Residential	Bedroom	W7	Existing	17.73	0.82	YES
					Proposed	14.48		
	R8	Residential	Bedroom	W8	Existing	17.87	0.81	YES
					Proposed	14.56		
	R9	Residential	Bedroom	W9	Existing	17.96	0.81	YES
					Proposed	14.60		
	R10	Residential	Bedroom	W10	Existing	17.81	0.82	YES
					Proposed	14.60		
	R11	Residential	Bedroom	W11	Existing	10.47	1.00	YES
					Proposed	10.47		
	R12	Residential	Bedroom	W12	Existing	17.45	0.83	YES
					Proposed	14.48		
	R13	Residential	Living Room	W13	Existing	16.96	0.91	YES
					Proposed	15.36		
	R14	Residential	Bedroom	W14	Existing	24.61	0.89	YES
					Proposed	22.00		

Project Name: Great Northern
BS/18775
Report Title: Daylight & Sunlight - Neighbour Analysis
Date of Analysis: 20/10/2022

Floor Ref.	Room Ref.	Property Type	Room Use.	Window Ref.		VSC	Pr/Ex	Meets BRE Criteria
	R16	Residential	Bedroom	W16	Existing	25.35	0.89	YES
					Proposed	22.66		
	R17	Residential	Bedroom	W17	Existing	24.60	0.90	YES
					Proposed	22.02		
	R19	Residential	Bedroom	W19	Existing	24.12	0.94	YES
					Proposed	22.60		
	R20	Residential	Bedroom	W20	Existing	21.79	0.93	YES
					Proposed	20.37		
	R22	Residential	Bedroom	W22	Existing	25.22	0.92	YES
					Proposed	23.19		
	R23	Residential	Bedroom	W23	Existing	22.13	0.90	YES
					Proposed	19.91		
	R25	Residential	Bedroom	W25	Existing	22.81	0.91	YES
					Proposed	20.67		
	R26	Residential	Living Room	W26	Existing	15.98	0.87	YES
					Proposed	13.92		
Second	R1	Residential	Bedroom	W1	Existing	11.10	1.00	YES
					Proposed	11.10		
	R2	Residential	Bedroom	W2	Existing	19.32	0.78	NO
					Proposed	15.07		
	R3	Residential	Bedroom	W3	Existing	19.36	0.79	NO
					Proposed	15.27		
	R4	Residential	Bedroom	W4	Existing	17.93	0.78	NO
					Proposed	13.97		
	R5	Residential	Bedroom	W5	Existing	19.15	0.80	YES
					Proposed	15.31		
	R6	Residential	Bedroom	W6	Existing	19.34	0.80	YES
					Proposed	15.44		
	R7	Residential	Bedroom	W7	Existing	19.50	0.80	YES
					Proposed	15.56		
	R8	Residential	Bedroom	W8	Existing	19.55	0.80	YES
					Proposed	15.67		
	R9	Residential	Bedroom	W9	Existing	19.50	0.81	YES
					Proposed	15.76		
	R10	Residential	Bedroom	W10	Existing	19.42	0.82	YES
					Proposed	15.86		

Project Name: Great Northern
BS/18775
Report Title: Daylight & Sunlight - Neighbour Analysis
Date of Analysis: 20/10/2022

Floor Ref.	Room Ref.	Property Type	Room Use.	Window Ref.		VSC	Pr/Ex	Meets BRE Criteria
	R11	Residential	Bedroom	W11	Existing	11.56	1.00	YES
					Proposed	11.57		
	R12	Residential	Bedroom	W12	Existing	19.20	0.83	YES
					Proposed	15.91		
	R13	Residential	Living Room	W13	Existing	22.81	0.89	YES
					Proposed	20.31		
	R14	Residential	Bedroom	W14	Existing	23.25	0.88	YES
					Proposed	20.54		
	R15	Residential	Bedroom	W15	Existing	23.40	0.89	YES
					Proposed	20.71		
	R16	Residential	Bedroom	W16	Existing	23.41	0.89	YES
					Proposed	20.76		
	R17	Residential	Bedroom	W17	Existing	23.28	0.89	YES
					Proposed	20.79		
	R18	Residential	Bedroom	W18	Existing	22.35	0.89	YES
					Proposed	19.94		
	R19	Residential	Bedroom	W19	Existing	23.31	0.90	YES
					Proposed	20.97		
	R20	Residential	Bedroom	W20	Existing	21.64	0.90	YES
					Proposed	19.38		
	R21	Residential	Bedroom	W21	Existing	22.23	0.90	YES
					Proposed	20.09		
	R22	Residential	Living Room	W22	Existing	22.30	0.91	YES
					Proposed	20.23		
Third	R1	Residential	Bedroom	W1	Existing	47.22	0.94	YES
					Proposed	44.44		
	R2	Residential	Living Room	W2	Existing	30.13	0.91	YES
					Proposed	27.46		
	R3	Residential	Bedroom	W3	Existing	47.24	0.94	YES
					Proposed	44.49		

Project Name: Great Northern
BS/18775
Report Title: Daylight & Sunlight - Neighbour Analysis
Date of Analysis: 20/10/2022

Floor Ref.	Room Ref.	Property Type	Room Use.	Window Ref.		VSC	Pr/Ex	Meets BRE Criteria
	R4	Residential	Bedroom	W4	Existing	47.27	0.94	YES
					Proposed	44.54		
	R5	Residential	Living Room	W5	Existing	30.23	0.91	YES
					Proposed	27.63		
	R6	Residential	Bedroom	W6	Existing	47.30	0.94	YES
					Proposed	44.66		
	R7	Residential	Bedroom	W7	Existing	45.97	0.94	YES
					Proposed	43.44		
	R8	Residential	Living Room	W8	Existing	30.19	0.92	YES
					Proposed	27.78		
	R9	Residential	Bedroom	W9	Existing	47.53	0.95	YES
					Proposed	45.10		
	R10	Residential	Bedroom	W10	Existing	45.15	0.95	YES
					Proposed	42.83		
	R11	Residential	Living Room	W11	Existing	29.97	0.93	YES
					Proposed	27.79		
	R12	Residential	Bedroom	W12	Existing	47.98	0.95	YES
					Proposed	45.76		
				B38				
Second	R1	Residential	Bedroom	W1	Existing	20.06	1.00	YES
					Proposed	20.06		
	R2	Residential	Bedroom	W2	Existing	21.68	0.99	YES
					Proposed	21.54		
	R3	Residential	Bedroom	W3	Existing	23.19	0.99	YES
					Proposed	22.87		
	R4	Residential	Bedroom	W4	Existing	24.71	0.98	YES
					Proposed	24.23		
	R5	Residential	Bedroom	W5	Existing	26.12	0.98	YES
					Proposed	25.50		
	R6	Residential	Bedroom	W6	Existing	27.38	0.97	YES
					Proposed	26.66		
	R7	Residential	Bedroom	W7	Existing	29.01	0.97	YES
					Proposed	28.13		
				W8	Existing	20.49	1.00	YES
					Proposed	20.49		
Third	R1	Residential	Bedroom	W1	Existing	20.66	1.00	YES
					Proposed	20.65		

Project Name: Great Northern
BS/18775
Report Title: Daylight & Sunlight - Neighbour Analysis
Date of Analysis: 20/10/2022

Floor Ref.	Room Ref.	Property Type	Room Use.	Window Ref.		VSC	Pr/Ex	Meets BRE Criteria
	R2	Residential	Bedroom	W2	Existing	22.39	0.99	YES
					Proposed	22.25		
	R3	Residential	Bedroom	W3	Existing	24.00	0.99	YES
					Proposed	23.65		
	R4	Residential	Bedroom	W4	Existing	25.61	0.98	YES
					Proposed	25.09		
	R5	Residential	Bedroom	W5	Existing	27.05	0.98	YES
					Proposed	26.39		
	R6	Residential	Bedroom	W6	Existing	28.30	0.97	YES
					Proposed	27.54		
	R7	Residential	Bedroom	W7	Existing	29.85	0.97	YES
					Proposed	28.93		
				W8	Existing	22.66	1.00	YES
					Proposed	22.66		
Fourth	R1	Residential	Bedroom	W1	Existing	21.24	1.00	YES
					Proposed	21.23		
	R2	Residential	Bedroom	W2	Existing	23.04	0.99	YES
					Proposed	22.90		
	R3	Residential	Bedroom	W3	Existing	24.72	0.98	YES
					Proposed	24.34		
	R4	Residential	Bedroom	W4	Existing	26.37	0.98	YES
					Proposed	25.81		
	R5	Residential	Bedroom	W5	Existing	27.80	0.98	YES
					Proposed	27.11		
	R6	Residential	Bedroom	W6	Existing	29.05	0.97	YES
					Proposed	28.25		
	R10	Residential	Bedroom	W7	Existing	30.61	0.97	YES
					Proposed	29.65		
				W8	Existing	25.29	1.00	YES
					Proposed	25.29		
Fifth	R1	Residential	Bedroom	W1	Existing	21.82	1.00	YES
					Proposed	21.80		
	R2	Residential	Bedroom	W2	Existing	23.70	0.99	YES
					Proposed	23.55		
	R3	Residential	Bedroom	W3	Existing	25.44	0.98	YES
					Proposed	25.03		
	R4	Residential	Bedroom	W4	Existing	27.13	0.98	YES
					Proposed	26.53		
	R5	Residential	Bedroom	W5	Existing	28.55	0.97	YES
					Proposed	27.82		

Project Name: Great Northern
BS/18775
Report Title: Daylight & Sunlight - Neighbour Analysis
Date of Analysis: 20/10/2022

Floor Ref.	Room Ref.	Property Type	Room Use.	Window Ref.		VSC	Pr/Ex	Meets BRE Criteria
	R6	Residential	Bedroom	W6	Existing	29.79	0.97	YES
					Proposed	28.96		
	R10	Residential	Bedroom	W7	Existing	31.32	0.97	YES
					Proposed	30.32		
				W8	Existing	28.35	1.00	YES
					Proposed	28.35		
Sixth	R1	Residential	Bedroom	W1	Existing	22.41	1.00	YES
					Proposed	22.37		
	R2	Residential	Bedroom	W2	Existing	24.33	0.99	YES
					Proposed	24.17		
	R3	Residential	Bedroom	W3	Existing	26.17	0.98	YES
					Proposed	25.74		
	R4	Residential	Bedroom	W4	Existing	27.91	0.98	YES
					Proposed	27.26		
	R5	Residential	Bedroom	W5	Existing	29.30	0.97	YES
					Proposed	28.54		
	R6	Residential	Bedroom	W6	Existing	30.53	0.97	YES
					Proposed	29.68		
	R7	Residential	Bedroom	W7	Existing	32.00	0.97	YES
					Proposed	30.99		
				W8	Existing	31.20	1.00	YES
					Proposed	31.20		
Seventh	R1	Residential	Bedroom	W1	Existing	22.99	1.00	YES
					Proposed	22.89		
	R2	Residential	Bedroom	W2	Existing	24.96	0.99	YES
					Proposed	24.77		
	R3	Residential	Bedroom	W3	Existing	26.89	0.98	YES
					Proposed	26.43		
	R4	Residential	Bedroom	W4	Existing	28.66	0.98	YES
					Proposed	27.98		
	R5	Residential	Bedroom	W5	Existing	30.05	0.97	YES
					Proposed	29.26		
	R6	Residential	Bedroom	W6	Existing	31.24	0.97	YES
					Proposed	30.36		
	R7	Residential	Bedroom	W7	Existing	32.65	0.97	YES
					Proposed	31.61		
				W8	Existing	32.93	1.00	YES
					Proposed	32.93		
Eighth	R1	Residential	Bedroom	W1	Existing	23.55	0.99	YES
					Proposed	23.40		

Project Name: Great Northern
BS/18775
Report Title: Daylight & Sunlight - Neighbour Analysis
Date of Analysis: 20/10/2022

Floor Ref.	Room Ref.	Property Type	Room Use.	Window Ref.		VSC	Pr/Ex	Meets BRE Criteria
	R2	Residential	Bedroom	W2	Existing	25.57	0.99	YES
					Proposed	25.35		
	R3	Residential	Bedroom	W3	Existing	27.56	0.98	YES
					Proposed	27.08		
	R4	Residential	Bedroom	W4	Existing	29.36	0.98	YES
					Proposed	28.65		
	R5	Residential	Bedroom	W5	Existing	30.75	0.97	YES
					Proposed	29.93		
	R6	Residential	Bedroom	W6	Existing	31.91	0.97	YES
					Proposed	31.01		
	R7	Residential	Bedroom	W7	Existing	33.28	0.97	YES
					Proposed	32.23		
				W8	Existing	33.39	1.00	YES
					Proposed	33.39		
Ninth	R1	Residential	Bedroom	W1	Existing	24.11	0.99	YES
					Proposed	23.94		
	R2	Residential	Bedroom	W2	Existing	26.22	0.99	YES
					Proposed	25.97		
	R3	Residential	Bedroom	W3	Existing	28.27	0.98	YES
					Proposed	27.75		
	R4	Residential	Bedroom	W4	Existing	30.08	0.98	YES
					Proposed	29.34		
	R5	Residential	Bedroom	W5	Existing	31.45	0.97	YES
					Proposed	30.61		
	R6	Residential	Bedroom	W6	Existing	32.60	0.97	YES
					Proposed	31.68		
	R7	Residential	Bedroom	W7	Existing	33.90	0.97	YES
					Proposed	32.83		
				W8	Existing	33.63	1.00	YES
					Proposed	33.63		
Tenth	R1	Residential	Bedroom	W1	Existing	24.69	0.99	YES
					Proposed	24.50		
	R2	Residential	Bedroom	W2	Existing	26.88	0.99	YES
					Proposed	26.60		
	R3	Residential	Bedroom	W3	Existing	28.98	0.98	YES
					Proposed	28.44		
	R4	Residential	Bedroom	W4	Existing	30.80	0.98	YES
					Proposed	30.04		
	R5	Residential	Bedroom	W5	Existing	32.16	0.97	YES
					Proposed	31.31		

Project Name: Great Northern
BS/18775
Report Title: Daylight & Sunlight - Neighbour Analysis
Date of Analysis: 20/10/2022

Floor Ref.	Room Ref.	Property Type	Room Use.	Window Ref.		VSC	Pr/Ex	Meets BRE Criteria
	R6	Residential	Bedroom	W6	Existing	33.27	0.97	YES
					Proposed	32.33		
	R7	Residential	Bedroom	W7	Existing	34.50	0.97	YES
					Proposed	33.42		
				W8	Existing	33.86	1.00	YES
					Proposed	33.86		
Eleventh	R1	Residential	Bedroom	W1	Existing	25.28	0.99	YES
					Proposed	25.07		
	R2	Residential	Bedroom	W2	Existing	27.56	0.99	YES
					Proposed	27.24		
	R3	Residential	Bedroom	W3	Existing	29.71	0.98	YES
					Proposed	29.13		
	R4	Residential	Bedroom	W4	Existing	31.52	0.97	YES
					Proposed	30.73		
	R5	Residential	Bedroom	W5	Existing	32.85	0.97	YES
					Proposed	31.98		
	R6	Residential	Bedroom	W6	Existing	33.93	0.97	YES
					Proposed	32.97		
	R7	Residential	Bedroom	W7	Existing	35.07	0.97	YES
					Proposed	33.99		
				W8	Existing	34.13	1.00	YES
					Proposed	34.13		
				B44				
Second	R1	Residential	LKD	W1	Existing	1.57	1.00	YES
					Proposed	1.57		
				W23	Existing	7.48	0.91	YES
					Proposed	6.84		
	R2	Residential	LKD	W2	Existing	1.59	1.00	YES
					Proposed	1.59		
				W3	Existing	7.61	0.94	YES
					Proposed	7.13		
	R3	Residential	Bedroom	W4	Existing	7.71	0.94	YES
					Proposed	7.28		
	R4	Residential	LKD	W5	Existing	7.82	0.95	YES
					Proposed	7.43		
				W6	Existing	1.79	1.00	YES
					Proposed	1.79		
	R5	Residential	LKD	W7	Existing	2.07	1.00	YES
					Proposed	2.07		
				W8	Existing	8.70	0.97	YES
					Proposed	8.41		
	R6	Residential	Bedroom	W9	Existing	9.57	0.97	YES
					Proposed	9.31		

Project Name: Great Northern
BS/18775
Report Title: Daylight & Sunlight - Neighbour Analysis
Date of Analysis: 20/10/2022

Floor Ref.	Room Ref.	Property Type	Room Use.	Window Ref.		VSC	Pr/Ex	Meets BRE Criteria
	R7	Residential	LKD	W10	Existing	11.36	0.98	YES
					Proposed	11.13		
				W11	Existing	8.07	1.00	YES
					Proposed	8.07		
	R8	Residential	LKD	W12	Existing	15.73	0.71	NO
					Proposed	11.13		
	R9	Residential	LKD	W13	Existing	18.20	0.77	NO
					Proposed	13.96		
				W14	Existing	18.96	0.77	NO
					Proposed	14.59		
				W15	Existing	9.39	1.12	YES
					Proposed	10.51		
				W16	Existing	12.74	0.85	YES
					Proposed	10.88		
	R10	Residential	Bedroom	W17	Existing	10.19	0.76	NO
					Proposed	7.71		
	R11	Residential	LKD	W18	Existing	8.70	0.75	NO
					Proposed	6.51		
				W19	Existing	1.69	0.87	YES
					Proposed	1.47		
	R12	Residential	LKD	W20	Existing	1.52	0.99	YES
					Proposed	1.50		
				W21	Existing	7.46	0.89	YES
					Proposed	6.61		
	R13	Residential	Bedroom	W22	Existing	7.43	0.90	YES
					Proposed	6.72		
Third	R1	Residential	LKD	W1	Existing	2.53	1.00	YES
					Proposed	2.53		
				W26	Existing	9.65	0.93	YES
					Proposed	8.93		
	R2	Residential	LKD	W2	Existing	2.55	1.00	YES
					Proposed	2.55		
				W3	Existing	9.79	0.95	YES
					Proposed	9.26		
	R3	Residential	Bedroom	W4	Existing	9.89	0.95	YES
					Proposed	9.41		
	R4	Residential	LKD	W5	Existing	9.99	0.96	YES
					Proposed	9.56		
				W6	Existing	2.77	1.00	YES
					Proposed	2.77		
	R5	Residential	LKD	W7	Existing	3.02	1.00	YES
					Proposed	3.02		
				W8	Existing	10.78	0.97	YES
					Proposed	10.47		
	R6	Residential	Bedroom	W9	Existing	11.58	0.98	YES
					Proposed	11.31		

Project Name: Great Northern
BS/18775
Report Title: Daylight & Sunlight - Neighbour Analysis
Date of Analysis: 20/10/2022

Floor Ref.	Room Ref.	Property Type	Room Use.	Window Ref.		VSC	Pr/Ex	Meets BRE Criteria
	R7	Residential	LKD	W10	Existing	13.26	0.98	YES
					Proposed	13.02		
				W11	Existing	8.48	1.00	YES
					Proposed	8.48		
	R8	Residential	LKD	W12	Existing	12.69	1.00	YES
					Proposed	12.69		
				W13	Existing	25.31	0.78	NO
					Proposed	19.77		
				W14	Existing	21.81	0.75	NO
					Proposed	16.27		
	R9	Residential	LKD	W15	Existing	18.98	0.81	YES
					Proposed	15.29		
				W16	Existing	27.45	0.79	NO
					Proposed	21.80		
				W17	Existing	16.59	0.88	YES
					Proposed	14.54		
				W18	Existing	10.61	1.04	YES
					Proposed	11.08		
				W19	Existing	15.05	0.83	YES
					Proposed	12.54		
	R10	Residential	Bedroom	W20	Existing	12.28	0.77	NO
					Proposed	9.51		
	R11	Residential	LKD	W21	Existing	10.77	0.78	NO
					Proposed	8.42		
				W22	Existing	2.46	0.99	YES
					Proposed	2.44		
	R12	Residential	LKD	W23	Existing	2.47	1.00	YES
					Proposed	2.47		
				W24	Existing	9.62	0.90	YES
					Proposed	8.65		
	R13	Residential	Bedroom	W25	Existing	9.60	0.91	YES
					Proposed	8.78		
Fourth	R1	Residential	LKD	W1	Existing	5.35	1.00	YES
					Proposed	5.35		
				W26	Existing	12.63	0.93	YES
					Proposed	11.80		
	R2	Residential	LKD	W2	Existing	5.37	1.00	YES
					Proposed	5.37		
				W3	Existing	12.77	0.95	YES
					Proposed	12.19		
	R3	Residential	Bedroom	W4	Existing	12.86	0.96	YES
					Proposed	12.34		
	R4	Residential	LKD	W5	Existing	12.95	0.97	YES
					Proposed	12.50		
				W6	Existing	5.58	1.00	YES
					Proposed	5.58		
	R5	Residential	LKD	W7	Existing	5.78	1.00	YES
					Proposed	5.78		
				W8	Existing	13.64	0.98	YES
					Proposed	13.32		

Project Name: Great Northern
BS/18775
Report Title: Daylight & Sunlight - Neighbour Analysis
Date of Analysis: 20/10/2022

Floor Ref.	Room Ref.	Property Type	Room Use.	Window Ref.		VSC	Pr/Ex	Meets BRE Criteria
	R6	Residential	Bedroom	W9	Existing	14.34	0.98	YES
					Proposed	14.07		
	R7	Residential	LKD	W10	Existing	15.84	0.98	YES
					Proposed	15.60		
				W11	Existing	10.62	1.00	YES
					Proposed	10.62		
	R8	Residential	LKD	W12	Existing	21.08	1.00	YES
					Proposed	21.08		
				W13	Existing	29.25	0.80	YES
					Proposed	23.29		
				W14	Existing	23.88	0.75	NO
					Proposed	17.87		
	R9	Residential	LKD	W15	Existing	20.37	0.80	YES
					Proposed	16.38		
				W16	Existing	29.14	0.78	NO
					Proposed	22.85		
				W17	Existing	18.71	0.83	YES
					Proposed	15.59		
				W18	Existing	13.38	0.97	YES
					Proposed	12.93		
				W19	Existing	17.84	0.83	YES
					Proposed	14.74		
	R10	Residential	Bedroom	W20	Existing	15.01	0.80	YES
					Proposed	11.98		
	R11	Residential	LKD	W21	Existing	13.57	0.82	YES
					Proposed	11.09		
				W22	Existing	5.26	0.99	YES
					Proposed	5.23		
	R12	Residential	LKD	W23	Existing	5.28	1.00	YES
					Proposed	5.28		
				W24	Existing	12.58	0.91	YES
					Proposed	11.47		
	R13	Residential	Bedroom	W25	Existing	12.57	0.93	YES
					Proposed	11.64		
Fifth	R1	Residential	LKD	W1	Existing	9.31	1.00	YES
					Proposed	9.31		
				W26	Existing	16.84	0.94	YES
					Proposed	15.91		
	R2	Residential	LKD	W2	Existing	9.32	1.00	YES
					Proposed	9.32		
				W3	Existing	16.99	0.96	YES
					Proposed	16.35		
	R3	Residential	Bedroom	W4	Existing	17.08	0.97	YES
					Proposed	16.51		
	R4	Residential	LKD	W5	Existing	17.16	0.97	YES
					Proposed	16.66		
				W6	Existing	9.49	1.00	YES
					Proposed	9.49		

Project Name: Great Northern
BS/18775
Report Title: Daylight & Sunlight - Neighbour Analysis
Date of Analysis: 20/10/2022

Floor Ref.	Room Ref.	Property Type	Room Use.	Window Ref.		VSC	Pr/Ex	Meets BRE Criteria
	R5	Residential	LKD	W7	Existing	9.66	1.00	YES
					Proposed	9.66		
				W8	Existing	17.71	0.98	YES
					Proposed	17.38		
	R6	Residential	Bedroom	W9	Existing	18.28	0.98	YES
					Proposed	18.00		
	R7	Residential	LKD	W10	Existing	19.53	0.99	YES
					Proposed	19.28		
				W11	Existing	13.61	1.00	YES
					Proposed	13.61		
	R8	Residential	LKD	W12	Existing	20.99	1.00	YES
					Proposed	20.99		
				W13	Existing	30.46	0.79	NO
					Proposed	24.15		
				W14	Existing	19.68	0.71	NO
					Proposed	13.88		
	R9	Residential	LKD	W15	Existing	19.80	0.81	YES
					Proposed	15.97		
				W16	Existing	30.32	0.78	NO
					Proposed	23.53		
				W17	Existing	19.35	0.79	NO
					Proposed	15.27		
				W18	Existing	12.77	0.94	YES
					Proposed	12.03		
				W19	Existing	21.41	0.83	YES
					Proposed	17.77		
	R10	Residential	Bedroom	W20	Existing	18.92	0.83	YES
					Proposed	15.71		
	R11	Residential	LKD	W21	Existing	17.76	0.85	YES
					Proposed	15.17		
				W22	Existing	5.79	1.00	YES
					Proposed	5.79		
	R12	Residential	LKD	W23	Existing	5.83	1.00	YES
					Proposed	5.83		
				W24	Existing	17.05	0.92	YES
					Proposed	15.77		
	R13	Residential	Bedroom	W25	Existing	16.78	0.94	YES
					Proposed	15.72		
Sixth	R1	Residential	LKD	W1	Existing	14.56	1.00	YES
					Proposed	14.56		
				W26	Existing	22.59	0.95	YES
					Proposed	21.56		
	R2	Residential	LKD	W2	Existing	14.57	1.00	YES
					Proposed	14.57		
				W3	Existing	22.73	0.97	YES
					Proposed	22.04		
	R3	Residential	Bedroom	W4	Existing	22.82	0.97	YES
					Proposed	22.20		

Project Name: Great Northern
BS/18775
Report Title: Daylight & Sunlight - Neighbour Analysis
Date of Analysis: 20/10/2022

Floor Ref.	Room Ref.	Property Type	Room Use.	Window Ref.		VSC	Pr/Ex	Meets BRE Criteria
	R4	Residential	LKD	W5	Existing	22.88	0.98	YES
					Proposed	22.35		
				W6	Existing	14.71	1.00	YES
					Proposed	14.71		
	R5	Residential	LKD	W7	Existing	14.82	1.00	YES
					Proposed	14.82		
				W8	Existing	23.29	0.98	YES
					Proposed	22.94		
	R6	Residential	Bedroom	W9	Existing	23.69	0.99	YES
					Proposed	23.40		
	R7	Residential	LKD	W10	Existing	24.60	0.99	YES
					Proposed	24.34		
				W11	Existing	17.65	1.00	YES
					Proposed	17.65		
	R8	Residential	LKD	W12	Existing	22.98	1.00	YES
					Proposed	22.98		
				W13	Existing	31.46	0.79	NO
					Proposed	24.73		
				W14	Existing	25.78	0.74	NO
					Proposed	18.97		
	R9	Residential	LKD	W15	Existing	21.78	0.79	NO
					Proposed	17.30		
				W16	Existing	31.39	0.77	NO
					Proposed	24.07		
				W17	Existing	23.15	0.79	NO
					Proposed	18.21		
				W18	Existing	20.16	0.90	YES
					Proposed	18.20		
				W19	Existing	25.76	0.85	YES
					Proposed	21.79		
	R10	Residential	Bedroom	W20	Existing	23.69	0.86	YES
					Proposed	20.28		
	R11	Residential	LKD	W21	Existing	22.86	0.88	YES
					Proposed	20.15		
				W22	Existing	14.36	1.00	YES
					Proposed	14.29		
	R12	Residential	LKD	W23	Existing	14.44	1.00	YES
					Proposed	14.44		
				W24	Existing	22.49	0.94	YES
					Proposed	21.08		
	R13	Residential	Bedroom	W25	Existing	22.52	0.95	YES
					Proposed	21.33		
Seventh	R1	Residential	LKD	W1	Existing	20.83	1.00	YES
					Proposed	20.83		
				W26	Existing	29.69	0.96	YES
					Proposed	28.47		
	R2	Residential	LKD	W2	Existing	20.84	1.00	YES
					Proposed	20.84		
				W3	Existing	29.81	0.97	YES
					Proposed	28.98		

Project Name: Great Northern
BS/18775
Report Title: Daylight & Sunlight - Neighbour Analysis
Date of Analysis: 20/10/2022

Floor Ref.	Room Ref.	Property Type	Room Use.	Window Ref.		VSC	Pr/Ex	Meets BRE Criteria
	R3	Residential	Bedroom	W4	Existing	29.88	0.98	YES
					Proposed	29.14		
	R4	Residential	LKD	W5	Existing	29.93	0.98	YES
					Proposed	29.29		
				W6	Existing	20.91	1.00	YES
					Proposed	20.91		
	R5	Residential	LKD	W7	Existing	20.97	1.00	YES
					Proposed	20.97		
				W8	Existing	30.18	0.99	YES
					Proposed	29.75		
	R6	Residential	Bedroom	W9	Existing	30.40	0.99	YES
					Proposed	30.04		
	R7	Residential	LKD	W10	Existing	30.92	0.99	YES
					Proposed	30.59		
				W11	Existing	22.51	1.00	YES
					Proposed	22.51		
	R8	Residential	LKD	W12	Existing	23.64	1.00	YES
					Proposed	23.64		
				W13	Existing	32.35	0.78	NO
					Proposed	25.34		
				W14	Existing	26.63	0.73	NO
					Proposed	19.51		
	R9	Residential	LKD	W15	Existing	22.45	0.79	NO
					Proposed	17.76		
				W16	Existing	32.36	0.76	NO
					Proposed	24.64		
				W17	Existing	25.18	0.78	NO
					Proposed	19.75		
				W18	Existing	23.98	0.90	YES
					Proposed	21.65		
				W19	Existing	31.16	0.86	YES
					Proposed	26.94		
	R10	Residential	Bedroom	W20	Existing	29.98	0.88	YES
					Proposed	26.44		
	R11	Residential	LKD	W21	Existing	29.60	0.90	YES
					Proposed	26.78		
				W22	Existing	20.64	0.99	YES
					Proposed	20.48		
	R12	Residential	LKD	W23	Existing	20.72	1.00	YES
					Proposed	20.66		
				W24	Existing	29.57	0.94	YES
					Proposed	27.94		
	R13	Residential	Bedroom	W25	Existing	29.62	0.95	YES
					Proposed	28.22		
Eighth	R1	Residential	LKD	W1	Existing	26.93	1.00	YES
					Proposed	26.85		
				W26	Existing	36.78	0.96	YES
					Proposed	35.23		

Project Name: Great Northern
BS/18775
Report Title: Daylight & Sunlight - Neighbour Analysis
Date of Analysis: 20/10/2022

Floor Ref.	Room Ref.	Property Type	Room Use.	Window Ref.		VSC	Pr/Ex	Meets BRE Criteria
	R2	Residential	LKD	W2	Existing	26.93	1.00	YES
					Proposed	26.88		
				W3	Existing	36.88	0.97	YES
					Proposed	35.81		
	R3	Residential	Bedroom	W4	Existing	36.94	0.97	YES
					Proposed	35.98		
	R4	Residential	LKD	W5	Existing	36.96	0.98	YES
					Proposed	36.13		
				W6	Existing	26.96	1.00	YES
					Proposed	26.95		
	R5	Residential	LKD	W7	Existing	26.98	1.00	YES
					Proposed	26.97		
				W8	Existing	37.07	0.98	YES
					Proposed	36.49		
	R6	Residential	Bedroom	W9	Existing	37.13	0.99	YES
					Proposed	36.64		
	R7	Residential	LKD	W10	Existing	37.27	0.99	YES
					Proposed	36.82		
				W11	Existing	27.29	1.00	YES
					Proposed	27.29		
	R8	Residential	LKD	W12	Existing	24.40	1.00	YES
					Proposed	24.40		
				W13	Existing	33.10	0.78	NO
					Proposed	25.92		
				W14	Existing	27.36	0.73	NO
					Proposed	20.06		
	R9	Residential	LKD	W15	Existing	23.03	0.79	NO
					Proposed	18.22		
				W16	Existing	33.10	0.76	NO
					Proposed	25.17		
				W17	Existing	27.01	0.79	NO
					Proposed	21.36		
				W18	Existing	27.59	0.91	YES
					Proposed	25.10		
				W19	Existing	36.67	0.88	YES
					Proposed	32.29		
	R10	Residential	Bedroom	W20	Existing	36.42	0.90	YES
					Proposed	32.75		
	R11	Residential	LKD	W21	Existing	36.41	0.92	YES
					Proposed	33.38		
				W22	Existing	26.83	0.98	YES
					Proposed	26.41		
	R12	Residential	LKD	W23	Existing	26.86	0.99	YES
					Proposed	26.59		
				W24	Existing	36.66	0.94	YES
					Proposed	34.64		
	R13	Residential	Bedroom	W25	Existing	36.71	0.95	YES
					Proposed	34.96		

Project Name: Great Northern
BS/18775
Report Title: Daylight & Sunlight - Neighbour Analysis
Date of Analysis: 20/10/2022

Floor Ref.	Room Ref.	Property Type	Room Use.	Window Ref.		VSC	Pr/Ex	Meets BRE Criteria
Ninth	R1	Residential	LKD	W1	Existing	28.78	1.00	YES
					Proposed	28.66		
				W26	Existing	38.95	0.96	YES
					Proposed	37.30		
	R2	Residential	LKD	W2	Existing	28.77	1.00	YES
					Proposed	28.69		
				W3	Existing	39.02	0.97	YES
					Proposed	37.88		
	R3	Residential	Bedroom	W4	Existing	39.06	0.97	YES
					Proposed	38.05		
	R4	Residential	LKD	W5	Existing	39.08	0.98	YES
					Proposed	38.20		
				W6	Existing	28.77	1.00	YES
					Proposed	28.75		
	R5	Residential	LKD	W7	Existing	28.77	1.00	YES
					Proposed	28.76		
				W8	Existing	39.13	0.98	YES
					Proposed	38.52		
	R6	Residential	Bedroom	W9	Existing	39.14	0.99	YES
					Proposed	38.61		
	R7	Residential	LKD	W10	Existing	39.17	0.99	YES
					Proposed	38.69		
				W11	Existing	28.76	1.00	YES
					Proposed	28.76		
	R8	Residential	LKD	W12	Existing	27.74	1.00	YES
					Proposed	27.74		
				W13	Existing	33.69	0.79	NO
					Proposed	26.47		
				W14	Existing	31.75	0.77	NO
					Proposed	24.42		
	R9	Residential	LKD	W15	Existing	27.59	0.82	YES
					Proposed	22.51		
				W16	Existing	33.64	0.76	NO
					Proposed	25.69		
				W17	Existing	29.98	0.81	YES
					Proposed	24.35		
				W18	Existing	28.79	0.92	YES
					Proposed	26.35		
				W19	Existing	38.61	0.89	YES
					Proposed	34.29		
	R10	Residential	Lobby	W20	Existing	38.68	0.90	YES
					Proposed	34.97		
	R11	Residential	Lobby	W21	Existing	38.75	0.92	YES
					Proposed	35.55		
				W22	Existing	28.78	0.98	YES
					Proposed	28.23		
	R12	Residential	LKD	W23	Existing	28.78	0.99	YES
					Proposed	28.39		
				W24	Existing	38.87	0.94	YES
					Proposed	36.70		

Project Name: Great Northern
BS/18775
Report Title: Daylight & Sunlight - Neighbour Analysis
Date of Analysis: 20/10/2022

Floor Ref.	Room Ref.	Property Type	Room Use.	Window Ref.		VSC	Pr/Ex	Meets BRE Criteria
	R13	Residential	Bedroom	W25	Existing	38.90	0.95	YES
					Proposed	37.02		
Tenth	R1	Residential	LKD	W1	Existing	30.21	1.00	YES
					Proposed	30.06		
				W20	Existing	38.98	0.96	YES
					Proposed	37.46		
	R2	Residential	LKD	W2	Existing	30.21	1.00	YES
					Proposed	30.10		
				W3	Existing	39.05	0.97	YES
					Proposed	38.00		
	R3	Residential	Bedroom	W4	Existing	39.10	0.98	YES
					Proposed	38.17		
	R4	Residential	LKD	W5	Existing	39.11	0.98	YES
					Proposed	38.31		
				W6	Existing	29.33	1.00	YES
					Proposed	29.31		
	R5	Residential	LKD	W7	Existing	29.33	1.00	YES
					Proposed	29.31		
				W8	Existing	39.17	0.99	YES
					Proposed	38.62		
	R6	Residential	Bedroom	W9	Existing	39.19	0.99	YES
					Proposed	38.71		
	R7	Residential	LKD	W10	Existing	39.21	0.99	YES
					Proposed	38.79		
				W11	Existing	30.20	1.00	YES
					Proposed	30.20		
	R8	Residential	LKD	W12	Existing	30.60	0.82	YES
					Proposed	25.21		
	R9	Residential	Lobby	W13	Existing	38.64	0.89	YES
					Proposed	34.46		
	R10	Residential	Lobby	W14	Existing	38.72	0.91	YES
					Proposed	35.18		
	R11	Residential	Lobby	W15	Existing	38.78	0.92	YES
					Proposed	35.75		
				W16	Existing	29.34	0.97	YES
					Proposed	28.55		
	R12	Residential	Lobby	W17	Existing	29.34	0.98	YES
					Proposed	28.81		
				W18	Existing	38.90	0.95	YES
					Proposed	36.87		
	R13	Residential	Bedroom	W19	Existing	38.94	0.95	YES
					Proposed	37.18		
Eleventh	R1	Residential	Lobby	W1	Existing	29.34	1.00	YES
					Proposed	29.25		
				W16	Existing	39.00	0.96	YES
					Proposed	37.59		

Project Name: Great Northern
BS/18775
Report Title: Daylight & Sunlight - Neighbour Analysis
Date of Analysis: 20/10/2022

Floor Ref.	Room Ref.	Property Type	Room Use.	Window Ref.		VSC	Pr/Ex	Meets BRE Criteria
	R2	Residential	LKD	W2	Existing	29.34	1.00	YES
					Proposed	29.28		
				W3	Existing	39.07	0.98	YES
					Proposed	38.11		
	R3	Residential	Bedroom	W4	Existing	39.12	0.98	YES
					Proposed	38.27		
	R4	Residential	LKD	W5	Existing	39.13	0.98	YES
					Proposed	38.40		
				W6	Existing	28.80	1.00	YES
					Proposed	28.79		
	R5	Residential	LKD	W7	Existing	28.80	1.00	YES
					Proposed	28.80		
				W8	Existing	39.19	0.99	YES
					Proposed	38.70		
	R6	Residential	Bedroom	W9	Existing	39.21	0.99	YES
					Proposed	38.79		
	R7	Residential	LKD	W10	Existing	39.24	0.99	YES
					Proposed	38.86		
				W11	Existing	28.80	1.00	YES
					Proposed	28.80		
	R8	Residential	Lobby	W13	Existing	29.34	0.99	YES
					Proposed	28.93		
				W14	Existing	38.92	0.95	YES
					Proposed	37.02		
	R9	Residential	Lobby	W15	Existing	38.96	0.96	YES
					Proposed	37.32		
	R10	Residential	LKD	W17	Existing	29.08	0.87	YES
					Proposed	25.40		
Twelfth	R2	Residential	LKD	W14	Existing	39.25	0.99	YES
					Proposed	38.91		
				W15	Existing	28.80	1.00	YES
					Proposed	28.80		
	R3	Residential	Bedroom	W13	Existing	39.22	0.99	YES
					Proposed	38.84		
	R4	Residential	LKD	W11	Existing	28.80	1.00	YES
					Proposed	28.80		
				W12	Existing	39.21	0.99	YES
					Proposed	38.76		
	R5	Residential	LKD	W9	Existing	39.15	0.98	YES
					Proposed	38.48		
				W10	Existing	28.80	1.00	YES
					Proposed	28.80		
	R6	Residential	Bedroom	W8	Existing	39.13	0.98	YES
					Proposed	38.34		

Project Name: Great Northern
BS/18775
Report Title: Daylight & Sunlight - Neighbour Analysis
Date of Analysis: 20/10/2022

Floor Ref.	Room Ref.	Property Type	Room Use.	Window Ref.		VSC	Pr/Ex	Meets BRE Criteria
	R7	Residential	Living Room	W6	Existing	28.80	1.00	YES
					Proposed	28.80		
				W7	Existing	39.08	0.98	YES
					Proposed	38.19		
	R8	Residential	Living Room	W4	Existing	39.01	0.97	YES
					Proposed	37.69		
				W5	Existing	28.80	1.00	YES
					Proposed	28.79		
	R9	Residential	Living Room	W3	Existing	38.97	0.96	YES
					Proposed	37.43		
	R10	Residential	Living Room	W2	Existing	38.93	0.95	YES
					Proposed	37.11		
	R11	Residential	LKD	W1	Existing	24.33	0.86	YES
					Proposed	20.82		
Fourteenth	R2	Residential	LKD	W9	Existing	39.26	0.99	YES
					Proposed	39.00		
				W10	Existing	28.80	1.00	YES
					Proposed	28.80		
	R3	Residential	Bedroom	W8	Existing	39.24	0.99	YES
					Proposed	38.94		
	R4	Residential	Living Room	W6	Existing	28.80	1.00	YES
					Proposed	28.80		
				W7	Existing	39.23	0.99	YES
					Proposed	38.86		
	R5	Residential	Living Room	W4	Existing	39.17	0.99	YES
					Proposed	38.60		
				W5	Existing	28.80	1.00	YES
					Proposed	28.80		
	R6	Residential	Living Room	W3	Existing	39.15	0.98	YES
					Proposed	38.47		
	R7	Residential	Living Room	W2	Existing	39.10	0.98	YES
					Proposed	38.31		
	R8	Residential	LKD	W1	Existing	32.19	0.94	YES
					Proposed	30.11		
Fifteenth	R2	Residential	Living Room	W5	Existing	39.27	0.99	YES
					Proposed	39.04		
				W6	Existing	28.80	1.00	YES
					Proposed	28.80		
	R3	Residential	Living Room	W4	Existing	39.25	0.99	YES
					Proposed	38.98		
	R4	Residential	Living Room	W2	Existing	28.80	1.00	YES
					Proposed	28.80		
				W3	Existing	39.24	0.99	YES
					Proposed	38.91		

Project Name: Great Northern
BS/18775
Report Title: Daylight & Sunlight - Neighbour Analysis
Date of Analysis: 20/10/2022

Floor Ref.	Room Ref.	Property Type	Room Use.	Window Ref.		VSC	Pr/Ex	Meets BRE Criteria
	R5	Residential	LKD	W1	Existing	32.32	0.95	YES
					Proposed	30.78		
Sixteenth	R2	Residential	Living Room	W3	Existing	39.28	0.99	YES
					Proposed	39.08		
				W4	Existing	29.34	1.00	YES
					Proposed	29.34		
	R3	Residential	Living Room	W2	Existing	39.26	0.99	YES
					Proposed	39.03		
	R4	Residential	Living Room	W1	Existing	39.24	0.99	YES
					Proposed	38.95		
	R5	Residential	LKD	W5	Existing	24.81	0.95	YES
					Proposed	23.66		
Thirteenth	R2	Residential	LKD	W10	Existing	39.26	0.99	YES
					Proposed	38.95		
				W11	Existing	28.80	1.00	YES
					Proposed	28.80		
	R3	Residential	Bedroom	W9	Existing	39.23	0.99	YES
					Proposed	38.89		
	R4	Residential	LKD	W7	Existing	28.80	1.00	YES
					Proposed	28.80		
				W8	Existing	39.22	0.99	YES
					Proposed	38.81		
	R5	Residential	Living Room	W5	Existing	39.16	0.98	YES
					Proposed	38.54		
				W6	Existing	28.80	1.00	YES
					Proposed	28.80		
	R6	Residential	Living Room	W4	Existing	39.14	0.98	YES
					Proposed	38.40		
	R7	Residential	Living Room	W2	Existing	28.80	1.00	YES
					Proposed	28.80		
				W3	Existing	39.09	0.98	YES
					Proposed	38.26		
	R8	Residential	LKD	W1	Existing	31.50	0.91	YES
					Proposed	28.78		
				B46				
Second	R1	Residential	LKD	W1	Existing	31.17	0.93	YES
					Proposed	29.12		
	R2	Residential	Bedroom	W2	Existing	30.91	0.93	YES
					Proposed	28.65		
	R3	Residential	Bedroom	W3	Existing	30.69	0.92	YES
					Proposed	28.19		

Project Name: Great Northern
BS/18775
Report Title: Daylight & Sunlight - Neighbour Analysis
Date of Analysis: 20/10/2022

Floor Ref.	Room Ref.	Property Type	Room Use.	Window Ref.		VSC	Pr/Ex	Meets BRE Criteria
	R4	Residential	Bedroom	W4	Existing	30.53	0.91	YES
					Proposed	27.79		
	R5	Residential	LKD	W6	Existing	30.28	0.90	YES
					Proposed	27.11		
	R6	Residential	Bedroom	W7	Existing	30.28	0.88	YES
					Proposed	26.78		
	R7	Residential	LKD	W8	Existing	30.26	0.87	YES
					Proposed	26.44		
	R8	Residential	Bedroom	W9	Existing	30.35	0.86	YES
					Proposed	26.20		
	R9	Residential	LKD	W10	Existing	30.58	0.85	YES
					Proposed	26.03		
	R10	Residential	Bedroom	W11	Existing	30.03	0.77	NO
					Proposed	23.07		
	R11	Residential	LKD	W12	Existing	32.41	0.64	NO
					Proposed	20.83		
				W13	Existing	29.94	0.73	NO
					Proposed	21.75		
				W15	Existing	31.51	0.68	NO
					Proposed	21.34		
	R12	Residential	Bedroom	W14	Existing	30.01	0.75	NO
					Proposed	22.46		
	R13	Residential	Bedroom	W16	Existing	20.79	0.94	YES
					Proposed	19.54		
	R14	Residential	Bedroom	W17	Existing	31.03	0.72	NO
					Proposed	22.29		
	R15	Residential	LKD	W18	Existing	31.29	0.73	NO
					Proposed	22.97		
				W19	Existing	13.14	1.00	YES
					Proposed	13.14		
				W20	Existing	12.45	1.00	YES
					Proposed	12.45		
				W21	Existing	11.67	1.00	YES
					Proposed	11.67		
Third	R1	Residential	LKD	W1	Existing	31.30	0.93	YES
					Proposed	29.26		
	R2	Residential	Bedroom	W2	Existing	31.05	0.93	YES
					Proposed	28.79		
	R3	Residential	Bedroom	W3	Existing	30.84	0.92	YES
					Proposed	28.35		
	R4	Residential	Bedroom	W4	Existing	30.70	0.91	YES
					Proposed	27.97		

Project Name: Great Northern
BS/18775
Report Title: Daylight & Sunlight - Neighbour Analysis
Date of Analysis: 20/10/2022

Floor Ref.	Room Ref.	Property Type	Room Use.	Window Ref.		VSC	Pr/Ex	Meets BRE Criteria
	R5	Residential	LKD	W6	Existing	30.48	0.90	YES
					Proposed	27.31		
	R6	Residential	Bedroom	W7	Existing	30.50	0.89	YES
					Proposed	27.00		
	R7	Residential	LKD	W8	Existing	30.51	0.87	YES
					Proposed	26.67		
	R8	Residential	Bedroom	W9	Existing	30.63	0.86	YES
					Proposed	26.44		
	R9	Residential	LKD	W10	Existing	30.90	0.85	YES
					Proposed	26.29		
	R10	Residential	Bedroom	W11	Existing	30.60	0.76	NO
					Proposed	23.35		
	R11	Residential	LKD	W12	Existing	33.71	0.64	NO
					Proposed	21.61		
				W13	Existing	30.67	0.72	NO
					Proposed	22.01		
				W15	Existing	32.86	0.68	NO
					Proposed	22.20		
	R12	Residential	Bedroom	W14	Existing	30.64	0.74	NO
					Proposed	22.72		
	R13	Residential	Bedroom	W16	Existing	22.11	0.92	YES
					Proposed	20.35		
	R14	Residential	Bedroom	W17	Existing	32.56	0.72	NO
					Proposed	23.35		
	R15	Residential	LKD	W18	Existing	32.88	0.73	NO
					Proposed	24.15		
				W19	Existing	19.68	1.00	YES
					Proposed	19.68		
				W20	Existing	18.60	1.00	YES
					Proposed	18.60		
				W21	Existing	17.83	1.00	YES
					Proposed	17.83		
Fourth	R1	Residential	LKD	W1	Existing	31.37	0.94	YES
					Proposed	29.37		
	R2	Residential	Bedroom	W2	Existing	31.12	0.93	YES
					Proposed	28.92		
	R3	Residential	Bedroom	W3	Existing	30.92	0.92	YES
					Proposed	28.49		
	R4	Residential	Bedroom	W4	Existing	30.78	0.91	YES
					Proposed	28.12		
	R5	Residential	LKD	W6	Existing	30.57	0.90	YES
					Proposed	27.48		

Project Name: Great Northern
BS/18775
Report Title: Daylight & Sunlight - Neighbour Analysis
Date of Analysis: 20/10/2022

Floor Ref.	Room Ref.	Property Type	Room Use.	Window Ref.		VSC	Pr/Ex	Meets BRE Criteria
	R6	Residential	Bedroom	W7	Existing	30.60	0.89	YES
					Proposed	27.18		
	R7	Residential	LKD	W8	Existing	30.62	0.88	YES
					Proposed	26.88		
	R8	Residential	Bedroom	W9	Existing	30.75	0.87	YES
					Proposed	26.65		
	R9	Residential	LKD	W10	Existing	31.03	0.85	YES
					Proposed	26.50		
	R10	Residential	Bedroom	W11	Existing	30.80	0.77	NO
					Proposed	23.59		
	R11	Residential	LKD	W12	Existing	34.43	0.65	NO
					Proposed	22.25		
				W13	Existing	30.91	0.72	NO
					Proposed	22.26		
				W15	Existing	33.60	0.68	NO
					Proposed	22.89		
	R12	Residential	Bedroom	W14	Existing	30.85	0.74	NO
					Proposed	22.96		
	R13	Residential	Bedroom	W16	Existing	22.69	0.92	YES
					Proposed	20.94		
	R14	Residential	Bedroom	W17	Existing	33.38	0.72	NO
					Proposed	24.17		
	R15	Residential	LKD	W18	Existing	33.81	0.74	NO
					Proposed	25.11		
				W19	Existing	20.34	1.00	YES
					Proposed	20.34		
				W20	Existing	19.18	1.00	YES
					Proposed	19.18		
				W21	Existing	18.34	1.00	YES
					Proposed	18.34		
Fifth	R1	Residential	LKD	W1	Existing	31.39	0.94	YES
					Proposed	29.50		
	R2	Residential	Bedroom	W2	Existing	31.13	0.93	YES
					Proposed	29.05		
	R3	Residential	Bedroom	W3	Existing	30.93	0.93	YES
					Proposed	28.63		
	R4	Residential	Bedroom	W4	Existing	30.78	0.92	YES
					Proposed	28.27		
	R5	Residential	LKD	W6	Existing	30.57	0.90	YES
					Proposed	27.65		
	R6	Residential	Bedroom	W7	Existing	30.60	0.89	YES
					Proposed	27.37		

Project Name: Great Northern
BS/18775
Report Title: Daylight & Sunlight - Neighbour Analysis
Date of Analysis: 20/10/2022

Floor Ref.	Room Ref.	Property Type	Room Use.	Window Ref.		VSC	Pr/Ex	Meets BRE Criteria
	R7	Residential	LKD	W8	Existing	30.61	0.88	YES
					Proposed	27.08		
	R8	Residential	Bedroom	W9	Existing	30.74	0.87	YES
					Proposed	26.87		
	R9	Residential	LKD	W10	Existing	31.01	0.86	YES
					Proposed	26.72		
	R10	Residential	Bedroom	W11	Existing	30.76	0.77	NO
					Proposed	23.83		
	R11	Residential	LKD	W12	Existing	34.78	0.66	NO
					Proposed	22.82		
				W13	Existing	30.88	0.73	NO
					Proposed	22.51		
				W15	Existing	34.02	0.69	NO
					Proposed	23.51		
	R12	Residential	Bedroom	W14	Existing	30.81	0.75	NO
					Proposed	23.20		
	R13	Residential	Bedroom	W16	Existing	23.15	0.93	YES
					Proposed	21.45		
	R14	Residential	Bedroom	W17	Existing	33.92	0.73	NO
					Proposed	24.91		
	R15	Residential	LKD	W18	Existing	34.43	0.75	NO
					Proposed	25.94		
				W19	Existing	21.00	1.00	YES
					Proposed	21.00		
				W20	Existing	19.82	1.00	YES
					Proposed	19.82		
				W21	Existing	18.97	1.00	YES
					Proposed	18.97		
Sixth	R1	Residential	LKD	W1	Existing	31.41	0.94	YES
					Proposed	29.62		
	R2	Residential	Bedroom	W2	Existing	31.15	0.94	YES
					Proposed	29.18		
	R3	Residential	Bedroom	W3	Existing	30.93	0.93	YES
					Proposed	28.77		
	R4	Residential	Bedroom	W4	Existing	30.79	0.92	YES
					Proposed	28.43		
	R5	Residential	LKD	W6	Existing	30.57	0.91	YES
					Proposed	27.83		
	R6	Residential	Bedroom	W7	Existing	30.59	0.90	YES
					Proposed	27.57		
	R7	Residential	LKD	W8	Existing	30.60	0.89	YES
					Proposed	27.29		

Project Name: Great Northern
BS/18775
Report Title: Daylight & Sunlight - Neighbour Analysis
Date of Analysis: 20/10/2022

Floor Ref.	Room Ref.	Property Type	Room Use.	Window Ref.		VSC	Pr/Ex	Meets BRE Criteria
	R8	Residential	Bedroom	W9	Existing	30.72	0.88	YES
					Proposed	27.09		
	R9	Residential	LKD	W10	Existing	30.99	0.87	YES
					Proposed	26.95		
	R10	Residential	Bedroom	W11	Existing	30.72	0.78	NO
					Proposed	24.08		
	R11	Residential	LKD	W12	Existing	35.05	0.67	NO
					Proposed	23.34		
				W13	Existing	30.84	0.74	NO
					Proposed	22.76		
				W15	Existing	34.32	0.70	NO
					Proposed	24.05		
	R12	Residential	Bedroom	W14	Existing	30.76	0.76	NO
					Proposed	23.44		
	R13	Residential	Bedroom	W16	Existing	23.50	0.93	YES
					Proposed	21.84		
	R14	Residential	Bedroom	W17	Existing	34.30	0.74	NO
					Proposed	25.53		
	R15	Residential	LKD	W18	Existing	34.87	0.76	NO
					Proposed	26.63		
				W19	Existing	21.82	1.00	YES
					Proposed	21.82		
				W20	Existing	20.65	1.00	YES
					Proposed	20.65		
				W21	Existing	19.79	1.00	YES
					Proposed	19.79		
Seventh	R1	Residential	LKD	W1	Existing	31.43	0.95	YES
					Proposed	29.75		
	R2	Residential	Bedroom	W2	Existing	31.16	0.94	YES
					Proposed	29.32		
	R3	Residential	Bedroom	W3	Existing	30.94	0.93	YES
					Proposed	28.92		
	R4	Residential	Bedroom	W4	Existing	30.79	0.93	YES
					Proposed	28.58		
	R5	Residential	LKD	W6	Existing	30.57	0.92	YES
					Proposed	28.01		
	R6	Residential	Bedroom	W7	Existing	30.58	0.91	YES
					Proposed	27.76		
	R7	Residential	LKD	W8	Existing	30.59	0.90	YES
					Proposed	27.50		
	R8	Residential	Bedroom	W9	Existing	30.70	0.89	YES
					Proposed	27.31		

Project Name: Great Northern
BS/18775
Report Title: Daylight & Sunlight - Neighbour Analysis
Date of Analysis: 20/10/2022

Floor Ref.	Room Ref.	Property Type	Room Use.	Window Ref.		VSC	Pr/Ex	Meets BRE Criteria
	R9	Residential	LKD	W10	Existing	30.96	0.88	YES
					Proposed	27.17		
	R10	Residential	Bedroom	W11	Existing	30.67	0.79	NO
					Proposed	24.33		
	R11	Residential	LKD	W12	Existing	35.23	0.68	NO
					Proposed	23.80		
				W13	Existing	30.80	0.75	NO
					Proposed	23.04		
				W15	Existing	34.51	0.71	NO
					Proposed	24.50		
	R12	Residential	Bedroom	W14	Existing	30.71	0.77	NO
					Proposed	23.71		
	R13	Residential	Bedroom	W16	Existing	23.69	0.93	YES
					Proposed	22.09		
	R14	Residential	Bedroom	W17	Existing	34.51	0.75	NO
					Proposed	25.99		
	R15	Residential	LKD	W18	Existing	35.09	0.77	YES
					Proposed	27.11		
				W19	Existing	22.31	1.00	YES
					Proposed	22.31		
				W20	Existing	21.17	1.00	YES
					Proposed	21.17		
				W21	Existing	20.30	1.00	YES
					Proposed	20.30		
Eighth	R1	Residential	LKD	W1	Existing	31.45	0.95	YES
					Proposed	29.88		
	R2	Residential	Bedroom	W2	Existing	31.17	0.95	YES
					Proposed	29.46		
	R3	Residential	Bedroom	W3	Existing	30.95	0.94	YES
					Proposed	29.07		
	R4	Residential	Bedroom	W4	Existing	30.80	0.93	YES
					Proposed	28.75		
	R5	Residential	LKD	W6	Existing	30.57	0.92	YES
					Proposed	28.19		
	R6	Residential	Bedroom	W7	Existing	30.57	0.91	YES
					Proposed	27.96		
	R7	Residential	LKD	W8	Existing	30.57	0.91	YES
					Proposed	27.71		
	R8	Residential	Bedroom	W9	Existing	30.68	0.90	YES
					Proposed	27.53		
	R9	Residential	LKD	W10	Existing	30.93	0.89	YES
					Proposed	27.40		

Project Name: Great Northern
BS/18775
Report Title: Daylight & Sunlight - Neighbour Analysis
Date of Analysis: 20/10/2022

Floor Ref.	Room Ref.	Property Type	Room Use.	Window Ref.		VSC	Pr/Ex	Meets BRE Criteria
	R10	Residential	Bedroom	W11	Existing	30.62	0.80	YES
					Proposed	24.60		
	R11	Residential	LKD	W12	Existing	35.29	0.68	NO
					Proposed	24.17		
				W13	Existing	30.75	0.76	NO
					Proposed	23.33		
				W15	Existing	34.56	0.72	NO
					Proposed	24.85		
	R12	Residential	Bedroom	W14	Existing	30.66	0.78	NO
					Proposed	23.98		
	R13	Residential	Bedroom	W16	Existing	23.75	0.93	YES
					Proposed	22.20		
	R14	Residential	Bedroom	W17	Existing	34.57	0.76	NO
					Proposed	26.33		
	R15	Residential	LKD	W18	Existing	35.15	0.78	YES
					Proposed	27.46		
				W19	Existing	22.88	1.00	YES
					Proposed	22.88		
				W20	Existing	21.78	1.00	YES
					Proposed	21.78		
				W21	Existing	20.94	1.00	YES
					Proposed	20.94		
Ninth	R1	Residential	LKD	W1	Existing	31.47	0.95	YES
					Proposed	30.01		
	R2	Residential	Bedroom	W2	Existing	31.19	0.95	YES
					Proposed	29.59		
	R3	Residential	Bedroom	W3	Existing	30.96	0.94	YES
					Proposed	29.21		
	R4	Residential	Bedroom	W4	Existing	30.80	0.94	YES
					Proposed	28.89		
	R5	Residential	LKD	W6	Existing	30.56	0.93	YES
					Proposed	28.35		
	R6	Residential	Bedroom	W7	Existing	30.56	0.92	YES
					Proposed	28.12		
	R7	Residential	LKD	W8	Existing	30.56	0.91	YES
					Proposed	27.89		
	R8	Residential	Bedroom	W9	Existing	30.66	0.90	YES
					Proposed	27.71		
	R9	Residential	LKD	W10	Existing	30.90	0.89	YES
					Proposed	27.59		
	R10	Residential	Bedroom	W11	Existing	30.56	0.81	YES
					Proposed	24.83		

Project Name: Great Northern
BS/18775
Report Title: Daylight & Sunlight - Neighbour Analysis
Date of Analysis: 20/10/2022

Floor Ref.	Room Ref.	Property Type	Room Use.	Window Ref.		VSC	Pr/Ex	Meets BRE Criteria
	R11	Residential	LKD	W12	Existing	35.35	0.70	NO
					Proposed	24.59		
				W13	Existing	30.71	0.77	NO
					Proposed	23.59		
				W15	Existing	34.63	0.73	NO
					Proposed	25.23		
	R12	Residential	Bedroom	W14	Existing	30.60	0.79	NO
					Proposed	24.22		
	R13	Residential	Bedroom	W16	Existing	23.81	0.94	YES
					Proposed	22.32		
	R14	Residential	Bedroom	W17	Existing	34.63	0.77	NO
					Proposed	26.70		
	R15	Residential	LKD	W18	Existing	35.22	0.79	YES
					Proposed	27.83		
				W19	Existing	23.47	1.00	YES
					Proposed	23.47		
				W20	Existing	22.40	1.00	YES
					Proposed	22.40		
				W21	Existing	21.58	1.00	YES
					Proposed	21.58		
Tenth	R1	Residential	LKD	W1	Existing	31.49	0.96	YES
					Proposed	30.13		
	R2	Residential	Bedroom	W2	Existing	31.21	0.95	YES
					Proposed	29.72		
	R3	Residential	Bedroom	W3	Existing	30.97	0.95	YES
					Proposed	29.33		
	R4	Residential	Bedroom	W4	Existing	30.81	0.94	YES
					Proposed	29.02		
	R5	Residential	LKD	W6	Existing	30.56	0.93	YES
					Proposed	28.49		
	R6	Residential	Bedroom	W7	Existing	30.55	0.93	YES
					Proposed	28.26		
	R7	Residential	LKD	W8	Existing	30.54	0.92	YES
					Proposed	28.04		
	R8	Residential	Bedroom	W9	Existing	30.63	0.91	YES
					Proposed	27.86		
	R9	Residential	LKD	W10	Existing	30.86	0.90	YES
					Proposed	27.75		
	R10	Residential	Bedroom	W11	Existing	30.49	0.82	YES
					Proposed	25.04		

Project Name: Great Northern
BS/18775
Report Title: Daylight & Sunlight - Neighbour Analysis
Date of Analysis: 20/10/2022

Floor Ref.	Room Ref.	Property Type	Room Use.	Window Ref.		VSC	Pr/Ex	Meets BRE Criteria
	R11	Residential	LKD	W12	Existing	35.40	0.71	NO
					Proposed	25.03		
				W13	Existing	30.66	0.78	NO
					Proposed	23.83		
				W15	Existing	34.67	0.74	NO
					Proposed	25.64		
	R12	Residential	Bedroom	W14	Existing	30.53	0.80	YES
					Proposed	24.44		
	R13	Residential	Bedroom	W16	Existing	23.86	0.94	YES
					Proposed	22.42		
	R14	Residential	Bedroom	W17	Existing	34.68	0.78	YES
					Proposed	27.08		
	R15	Residential	LKD	W18	Existing	35.26	0.80	YES
					Proposed	28.20		
				W19	Existing	23.98	1.00	YES
					Proposed	23.98		
				W20	Existing	22.97	1.00	YES
					Proposed	22.97		
				W21	Existing	22.17	1.00	YES
					Proposed	22.17		
Eleventh	R1	Residential	LKD	W1	Existing	31.52	0.96	YES
					Proposed	30.26		
	R2	Residential	Bedroom	W2	Existing	31.23	0.96	YES
					Proposed	29.85		
	R3	Residential	Bedroom	W3	Existing	30.99	0.95	YES
					Proposed	29.47		
	R4	Residential	Bedroom	W4	Existing	30.82	0.95	YES
					Proposed	29.15		
	R5	Residential	LKD	W6	Existing	30.56	0.94	YES
					Proposed	28.63		
	R6	Residential	Bedroom	W7	Existing	30.53	0.93	YES
					Proposed	28.41		
	R7	Residential	LKD	W8	Existing	30.52	0.92	YES
					Proposed	28.19		
	R8	Residential	Bedroom	W9	Existing	30.60	0.92	YES
					Proposed	28.02		
	R9	Residential	LKD	W10	Existing	30.82	0.91	YES
					Proposed	27.91		
	R10	Residential	Bedroom	W11	Existing	30.42	0.83	YES
					Proposed	25.26		

Project Name: Great Northern
BS/18775
Report Title: Daylight & Sunlight - Neighbour Analysis
Date of Analysis: 20/10/2022

Floor Ref.	Room Ref.	Property Type	Room Use.	Window Ref.		VSC	Pr/Ex	Meets BRE Criteria
	R11	Residential	LKD	W12	Existing	35.43	0.72	NO
					Proposed	25.50		
				W13	Existing	30.61	0.79	NO
					Proposed	24.10		
				W15	Existing	34.70	0.75	NO
					Proposed	26.06		
	R12	Residential	Bedroom	W14	Existing	30.47	0.81	YES
					Proposed	24.67		
	R13	Residential	Bedroom	W16	Existing	23.89	0.94	YES
					Proposed	22.51		
	R14	Residential	Bedroom	W17	Existing	34.71	0.79	YES
					Proposed	27.47		
	R15	Residential	LKD	W18	Existing	35.29	0.81	YES
					Proposed	28.58		
				W19	Existing	24.46	1.00	YES
					Proposed	24.46		
				W20	Existing	23.45	1.00	YES
					Proposed	23.45		
				W21	Existing	22.65	1.00	YES
					Proposed	22.65		
Twelfth	R1	Residential	LKD	W1	Existing	31.55	0.96	YES
					Proposed	30.40		
	R2	Residential	Bedroom	W2	Existing	31.25	0.96	YES
					Proposed	29.99		
	R3	Residential	Bedroom	W3	Existing	31.00	0.95	YES
					Proposed	29.60		
	R4	Residential	Bedroom	W4	Existing	30.83	0.95	YES
					Proposed	29.30		
	R5	Residential	LKD	W6	Existing	30.56	0.94	YES
					Proposed	28.78		
	R6	Residential	Bedroom	W7	Existing	30.52	0.94	YES
					Proposed	28.56		
	R7	Residential	LKD	W8	Existing	30.55	0.93	YES
					Proposed	28.39		
	R8	Residential	Bedroom	W9	Existing	30.57	0.92	YES
					Proposed	28.18		
	R9	Residential	LKD	W10	Existing	30.78	0.91	YES
					Proposed	28.08		
	R10	Residential	Bedroom	W11	Existing	30.37	0.84	YES
					Proposed	25.53		

Project Name: Great Northern
BS/18775
Report Title: Daylight & Sunlight - Neighbour Analysis
Date of Analysis: 20/10/2022

Floor Ref.	Room Ref.	Property Type	Room Use.	Window Ref.		VSC	Pr/Ex	Meets BRE Criteria
	R11	Residential	LKD	W12	Existing	35.44	0.73	NO
					Proposed	25.99		
				W13	Existing	30.60	0.80	YES
					Proposed	24.45		
				W15	Existing	34.72	0.76	NO
					Proposed	26.50		
	R12	Residential	Bedroom	W14	Existing	30.44	0.82	YES
					Proposed	24.99		
	R13	Residential	Bedroom	W16	Existing	23.90	0.95	YES
					Proposed	22.59		
	R14	Residential	Bedroom	W17	Existing	34.72	0.80	YES
					Proposed	27.86		
	R15	Residential	LKD	W18	Existing	35.31	0.82	YES
					Proposed	28.96		
				W19	Existing	25.04	1.00	YES
					Proposed	25.04		
				W20	Existing	24.08	1.00	YES
					Proposed	24.08		
				W21	Existing	23.33	1.00	YES
					Proposed	23.33		
Fourteenth	R1	Residential	LKD	W1	Existing	31.62	0.97	YES
					Proposed	30.67		
	R2	Residential	Bedroom	W2	Existing	31.31	0.97	YES
					Proposed	30.26		
	R3	Residential	Bedroom	W3	Existing	31.04	0.96	YES
					Proposed	29.89		
	R4	Residential	Bedroom	W4	Existing	30.86	0.96	YES
					Proposed	29.58		
	R5	Residential	LKD	W6	Existing	30.57	0.95	YES
					Proposed	29.09		
	R6	Residential	Bedroom	W7	Existing	30.51	0.95	YES
					Proposed	28.87		
	R7	Residential	LKD	W8	Existing	30.48	0.94	YES
					Proposed	28.68		
	R8	Residential	Bedroom	W9	Existing	30.52	0.93	YES
					Proposed	28.52		
	R9	Residential	LKD	W10	Existing	30.70	0.93	YES
					Proposed	28.44		
	R10	Residential	Bedroom	W11	Existing	30.20	0.86	YES
					Proposed	26.04		

Project Name: Great Northern
BS/18775
Report Title: Daylight & Sunlight - Neighbour Analysis
Date of Analysis: 20/10/2022

Floor Ref.	Room Ref.	Property Type	Room Use.	Window Ref.		VSC	Pr/Ex	Meets BRE Criteria
	R11	Residential	LKD	W12	Existing	35.47	0.76	YES
					Proposed	27.13		
				W13	Existing	30.46	0.82	YES
					Proposed	25.11		
				W15	Existing	34.74	0.79	YES
					Proposed	27.50		
	R12	Residential	Bedroom	W14	Existing	30.26	0.84	YES
					Proposed	25.56		
	R13	Residential	Bedroom	W16	Existing	23.93	0.95	YES
					Proposed	22.75		
	R14	Residential	Bedroom	W17	Existing	34.75	0.83	YES
					Proposed	28.74		
	R15	Residential	LKD	W18	Existing	35.33	0.84	YES
					Proposed	29.79		
				W19	Existing	27.26	1.00	YES
					Proposed	27.26		
				W20	Existing	26.50	1.00	YES
					Proposed	26.50		
				W21	Existing	25.90	1.00	YES
					Proposed	25.90		
Fifteenth	R1	Residential	LKD	W1	Existing	31.66	0.97	YES
					Proposed	30.81		
	R2	Residential	Bedroom	W2	Existing	31.35	0.97	YES
					Proposed	30.41		
	R3	Residential	Bedroom	W3	Existing	31.07	0.97	YES
					Proposed	30.04		
	R4	Residential	Bedroom	W4	Existing	30.88	0.96	YES
					Proposed	29.74		
	R5	Residential	LKD	W6	Existing	30.58	0.96	YES
					Proposed	29.25		
	R6	Residential	Bedroom	W7	Existing	30.50	0.95	YES
					Proposed	29.04		
	R7	Residential	LKD	W8	Existing	30.47	0.95	YES
					Proposed	28.86		
	R8	Residential	Bedroom	W9	Existing	30.49	0.94	YES
					Proposed	28.70		
	R9	Residential	LKD	W10	Existing	30.65	0.93	YES
					Proposed	28.62		
	R10	Residential	Bedroom	W11	Existing	30.12	0.87	YES
					Proposed	26.35		

Project Name: Great Northern
BS/18775
Report Title: Daylight & Sunlight - Neighbour Analysis
Date of Analysis: 20/10/2022

Floor Ref.	Room Ref.	Property Type	Room Use.	Window Ref.		VSC	Pr/Ex	Meets BRE Criteria
	R11	Residential	LKD	W12	Existing	35.48	0.78	YES
					Proposed	27.77		
				W13	Existing	30.42	0.84	YES
					Proposed	25.53		
				W15	Existing	34.76	0.81	YES
					Proposed	28.06		
	R12	Residential	Bedroom	W14	Existing	30.19	0.86	YES
					Proposed	25.91		
	R13	Residential	Bedroom	W16	Existing	23.94	0.95	YES
					Proposed	22.83		
	R14	Residential	Bedroom	W17	Existing	34.76	0.84	YES
					Proposed	29.21		
	R15	Residential	LKD	W18	Existing	35.34	0.86	YES
					Proposed	30.24		
				W19	Existing	28.29	1.00	YES
					Proposed	28.29		
				W20	Existing	27.61	1.00	YES
					Proposed	27.61		
				W21	Existing	27.07	1.00	YES
					Proposed	27.07		
Sixteenth	R1	Residential	LKD	W1	Existing	31.71	0.98	YES
					Proposed	30.96		
	R2	Residential	Bedroom	W2	Existing	31.39	0.97	YES
					Proposed	30.56		
	R3	Residential	Bedroom	W3	Existing	31.11	0.97	YES
					Proposed	30.19		
	R4	Residential	Bedroom	W4	Existing	30.90	0.97	YES
					Proposed	29.89		
	R5	Residential	LKD	W6	Existing	30.59	0.96	YES
					Proposed	29.42		
	R6	Residential	Bedroom	W7	Existing	30.50	0.96	YES
					Proposed	29.20		
	R7	Residential	LKD	W8	Existing	30.46	0.95	YES
					Proposed	29.04		
	R8	Residential	Bedroom	W9	Existing	30.47	0.95	YES
					Proposed	28.88		
	R9	Residential	LKD	W10	Existing	30.62	0.94	YES
					Proposed	28.82		
	R10	Residential	Bedroom	W11	Existing	30.05	0.89	YES
					Proposed	26.69		

Project Name: Great Northern
BS/18775
Report Title: Daylight & Sunlight - Neighbour Analysis
Date of Analysis: 20/10/2022

Floor Ref.	Room Ref.	Property Type	Room Use.	Window Ref.		VSC	Pr/Ex	Meets BRE Criteria
	R11	Residential	LKD	W12	Existing	35.49	0.80	YES
					Proposed	28.42		
				W13	Existing	30.38	0.86	YES
					Proposed	25.98		
				W15	Existing	34.77	0.82	YES
					Proposed	28.61		
	R12	Residential	Bedroom	W14	Existing	30.12	0.87	YES
					Proposed	26.29		
	R13	Residential	Bedroom	W16	Existing	23.95	0.96	YES
					Proposed	22.91		
	R14	Residential	Bedroom	W17	Existing	34.77	0.85	YES
					Proposed	29.68		
	R15	Residential	LKD	W18	Existing	35.36	0.87	YES
					Proposed	30.67		
				W19	Existing	29.75	1.00	YES
					Proposed	29.75		
				W20	Existing	29.21	1.00	YES
					Proposed	29.21		
				W21	Existing	28.79	1.00	YES
					Proposed	28.79		
Seventeenth	R1	Residential	LKD	W1	Existing	31.77	0.98	YES
					Proposed	31.11		
	R2	Residential	Bedroom	W2	Existing	31.44	0.98	YES
					Proposed	30.71		
	R3	Residential	Bedroom	W3	Existing	31.15	0.97	YES
					Proposed	30.35		
	R4	Residential	Bedroom	W4	Existing	30.94	0.97	YES
					Proposed	30.06		
	R5	Residential	LKD	W6	Existing	30.61	0.97	YES
					Proposed	29.59		
	R6	Residential	Bedroom	W7	Existing	30.51	0.96	YES
					Proposed	29.38		
	R7	Residential	LKD	W8	Existing	30.46	0.96	YES
					Proposed	29.22		
	R8	Residential	Bedroom	W9	Existing	30.45	0.96	YES
					Proposed	29.08		
	R9	Residential	LKD	W10	Existing	30.58	0.95	YES
					Proposed	29.02		
	R10	Residential	Bedroom	W11	Existing	29.98	0.90	YES
					Proposed	27.04		

Project Name: Great Northern
BS/18775
Report Title: Daylight & Sunlight - Neighbour Analysis
Date of Analysis: 20/10/2022

Floor Ref.	Room Ref.	Property Type	Room Use.	Window Ref.		VSC	Pr/Ex	Meets BRE Criteria
	R11	Residential	LKD	W12	Existing	35.51	0.82	YES
					Proposed	29.16		
				W13	Existing	30.34	0.87	YES
					Proposed	26.47		
				W15	Existing	34.78	0.84	YES
					Proposed	29.23		
	R12	Residential	Bedroom	W14	Existing	30.06	0.89	YES
					Proposed	26.70		
	R13	Residential	Bedroom	W16	Existing	23.97	0.96	YES
					Proposed	22.99		
	R14	Residential	Bedroom	W17	Existing	34.78	0.87	YES
					Proposed	30.19		
	R15	Residential	LKD	W18	Existing	35.37	0.88	YES
					Proposed	31.14		
				W19	Existing	31.02	1.00	YES
					Proposed	31.02		
				W20	Existing	30.62	1.00	YES
					Proposed	30.62		
				W21	Existing	30.32	1.00	YES
					Proposed	30.32		
Eighteenth	R1	Residential	LKD	W1	Existing	31.83	0.98	YES
					Proposed	31.26		
	R2	Residential	Bedroom	W2	Existing	31.49	0.98	YES
					Proposed	30.87		
	R3	Residential	Bedroom	W3	Existing	31.20	0.98	YES
					Proposed	30.51		
	R4	Residential	Bedroom	W4	Existing	30.98	0.98	YES
					Proposed	30.22		
	R5	Residential	LKD	W6	Existing	30.64	0.97	YES
					Proposed	29.77		
	R6	Residential	Bedroom	W7	Existing	30.53	0.97	YES
					Proposed	29.56		
	R7	Residential	LKD	W8	Existing	30.47	0.97	YES
					Proposed	29.41		
	R8	Residential	Bedroom	W9	Existing	30.45	0.96	YES
					Proposed	29.27		
	R9	Residential	LKD	W10	Existing	30.56	0.96	YES
					Proposed	29.22		
	R10	Residential	Bedroom	W11	Existing	29.92	0.92	YES
					Proposed	27.40		

Project Name: Great Northern
BS/18775
Report Title: Daylight & Sunlight - Neighbour Analysis
Date of Analysis: 20/10/2022

Floor Ref.	Room Ref.	Property Type	Room Use.	Window Ref.		VSC	Pr/Ex	Meets BRE Criteria
	R11	Residential	LKD	W12	Existing	35.52	0.84	YES
					Proposed	29.92		
				W13	Existing	30.31	0.89	YES
					Proposed	26.99		
				W15	Existing	34.79	0.86	YES
					Proposed	29.88		
	R12	Residential	Bedroom	W14	Existing	30.01	0.90	YES
					Proposed	27.13		
	R13	Residential	Bedroom	W16	Existing	23.98	0.96	YES
					Proposed	23.07		
	R14	Residential	Bedroom	W17	Existing	34.79	0.88	YES
					Proposed	30.72		
	R15	Residential	LKD	W18	Existing	35.38	0.89	YES
					Proposed	31.62		
				W19	Existing	32.33	1.00	YES
					Proposed	32.33		
				W20	Existing	32.06	1.00	YES
					Proposed	32.06		
				W21	Existing	31.85	1.00	YES
					Proposed	31.85		
Nineteenth	R1	Residential	LKD	W1	Existing	31.90	0.98	YES
					Proposed	31.42		
	R2	Residential	Bedroom	W2	Existing	31.56	0.98	YES
					Proposed	31.03		
	R3	Residential	Bedroom	W3	Existing	31.25	0.98	YES
					Proposed	30.67		
	R4	Residential	Bedroom	W4	Existing	31.03	0.98	YES
					Proposed	30.39		
	R5	Residential	LKD	W6	Existing	30.68	0.98	YES
					Proposed	29.94		
	R6	Residential	Bedroom	W7	Existing	30.55	0.97	YES
					Proposed	29.73		
	R7	Residential	LKD	W8	Existing	30.48	0.97	YES
					Proposed	29.59		
	R8	Residential	Bedroom	W9	Existing	30.45	0.97	YES
					Proposed	29.46		
	R9	Residential	LKD	W10	Existing	30.55	0.96	YES
					Proposed	29.42		
	R10	Residential	Bedroom	W11	Existing	29.87	0.93	YES
					Proposed	27.76		

Project Name: Great Northern
BS/18775
Report Title: Daylight & Sunlight - Neighbour Analysis
Date of Analysis: 20/10/2022

Floor Ref.	Room Ref.	Property Type	Room Use.	Window Ref.		VSC	Pr/Ex	Meets BRE Criteria
	R11	Residential	LKD	W12	Existing	35.53	0.86	YES
					Proposed	30.71		
				W13	Existing	30.29	0.91	YES
					Proposed	27.50		
				W15	Existing	34.80	0.88	YES
					Proposed	30.55		
	R12	Residential	Bedroom	W14	Existing	29.97	0.92	YES
					Proposed	27.55		
	R13	Residential	Bedroom	W16	Existing	23.99	0.97	YES
					Proposed	23.16		
	R14	Residential	Bedroom	W17	Existing	34.80	0.90	YES
					Proposed	31.25		
	R15	Residential	LKD	W18	Existing	35.39	0.91	YES
					Proposed	32.11		
				W19	Existing	33.69	1.00	YES
					Proposed	33.69		
				W20	Existing	33.55	1.00	YES
					Proposed	33.55		
				W21	Existing	33.48	1.00	YES
					Proposed	33.48		
Twentieth	R1	Residential	LKD	W1	Existing	31.98	0.99	YES
					Proposed	31.58		
	R2	Residential	Bedroom	W2	Existing	31.64	0.99	YES
					Proposed	31.20		
	R3	Residential	Bedroom	W3	Existing	31.32	0.98	YES
					Proposed	30.84		
	R4	Residential	Bedroom	W4	Existing	31.09	0.98	YES
					Proposed	30.57		
	R5	Residential	LKD	W6	Existing	30.73	0.98	YES
					Proposed	30.12		
	R6	Residential	Bedroom	W7	Existing	30.59	0.98	YES
					Proposed	29.92		
	R7	Residential	LKD	W8	Existing	30.52	0.98	YES
					Proposed	29.79		
	R8	Residential	Bedroom	W9	Existing	30.47	0.97	YES
					Proposed	29.66		
	R9	Residential	LKD	W10	Existing	30.55	0.97	YES
					Proposed	29.63		
	R10	Residential	Bedroom	W11	Existing	29.85	0.94	YES
					Proposed	28.14		

Project Name: Great Northern
BS/18775
Report Title: Daylight & Sunlight - Neighbour Analysis
Date of Analysis: 20/10/2022

Floor Ref.	Room Ref.	Property Type	Room Use.	Window Ref.		VSC	Pr/Ex	Meets BRE Criteria
	R11	Residential	LKD	W12	Existing	35.54	0.89	YES
					Proposed	31.49		
				W13	Existing	30.29	0.93	YES
					Proposed	28.03		
				W15	Existing	34.81	0.90	YES
					Proposed	31.20		
	R12	Residential	Bedroom	W14	Existing	29.95	0.93	YES
					Proposed	28.00		
	R13	Residential	Bedroom	W16	Existing	24.00	0.97	YES
					Proposed	23.24		
	R14	Residential	Bedroom	W17	Existing	34.81	0.91	YES
					Proposed	31.77		
	R15	Residential	LKD	W18	Existing	35.40	0.92	YES
					Proposed	32.58		
				W19	Existing	34.62	1.00	YES
					Proposed	34.62		
				W20	Existing	34.58	1.00	YES
					Proposed	34.58		
				W21	Existing	34.55	1.00	YES
					Proposed	34.55		
Twenty First	R1	Residential	LKD	W1	Existing	32.09	0.99	YES
					Proposed	31.77		
	R2	Residential	Bedroom	W2	Existing	31.74	0.99	YES
					Proposed	31.39		
	R3	Residential	Bedroom	W3	Existing	31.42	0.99	YES
					Proposed	31.04		
	R4	Residential	Bedroom	W4	Existing	31.19	0.99	YES
					Proposed	30.77		
	R5	Residential	LKD	W6	Existing	30.82	0.98	YES
					Proposed	30.34		
	R6	Residential	Bedroom	W7	Existing	30.68	0.98	YES
					Proposed	30.14		
	R7	Residential	LKD	W8	Existing	30.59	0.98	YES
					Proposed	30.02		
	R8	Residential	Bedroom	W9	Existing	30.54	0.98	YES
					Proposed	29.90		
	R9	Residential	LKD	W10	Existing	30.61	0.98	YES
					Proposed	29.89		
	R10	Residential	Bedroom	W11	Existing	29.91	0.96	YES
					Proposed	28.57		

Project Name: Great Northern
BS/18775
Report Title: Daylight & Sunlight - Neighbour Analysis
Date of Analysis: 20/10/2022

Floor Ref.	Room Ref.	Property Type	Room Use.	Window Ref.		VSC	Pr/Ex	Meets BRE Criteria
	R11	Residential	LKD	W12	Existing	35.54	0.91	YES
					Proposed	32.23		
				W13	Existing	30.35	0.94	YES
					Proposed	28.59		
				W15	Existing	34.82	0.91	YES
					Proposed	31.83		
	R12	Residential	Bedroom	W14	Existing	30.01	0.95	YES
					Proposed	28.48		
	R13	Residential	Bedroom	W16	Existing	24.00	0.97	YES
					Proposed	23.32		
	R14	Residential	Bedroom	W17	Existing	34.82	0.93	YES
					Proposed	32.28		
	R15	Residential	LKD	W18	Existing	35.40	0.93	YES
					Proposed	33.04		
				W19	Existing	34.65	1.00	YES
					Proposed	34.65		
				W20	Existing	34.58	1.00	YES
					Proposed	34.58		
				W21	Existing	34.58	1.00	YES
					Proposed	34.58		
Twenty Second	R1	Residential	LKD	W1	Existing	32.20	0.99	YES
					Proposed	31.95		
	R2	Residential	Bedroom	W2	Existing	31.85	0.99	YES
					Proposed	31.58		
	R3	Residential	Bedroom	W3	Existing	31.53	0.99	YES
					Proposed	31.24		
	R4	Residential	Bedroom	W4	Existing	31.29	0.99	YES
					Proposed	30.97		
	R5	Residential	LKD	W6	Existing	30.92	0.99	YES
					Proposed	30.55		
	R6	Residential	Bedroom	W7	Existing	30.77	0.99	YES
					Proposed	30.36		
	R7	Residential	LKD	W8	Existing	30.68	0.99	YES
					Proposed	30.24		
	R8	Residential	Bedroom	W9	Existing	30.62	0.98	YES
					Proposed	30.14		
	R9	Residential	LKD	W10	Existing	30.68	0.98	YES
					Proposed	30.15		
	R10	Residential	Bedroom	W11	Existing	29.97	0.97	YES
					Proposed	28.99		

Project Name: Great Northern
BS/18775
Report Title: Daylight & Sunlight - Neighbour Analysis
Date of Analysis: 20/10/2022

Floor Ref.	Room Ref.	Property Type	Room Use.	Window Ref.		VSC	Pr/Ex	Meets BRE Criteria
	R11	Residential	LKD	W12	Existing	35.54	0.93	YES
					Proposed	32.94		
				W13	Existing	30.41	0.96	YES
					Proposed	29.13		
				W15	Existing	34.82	0.93	YES
					Proposed	32.44		
	R12	Residential	Bedroom	W14	Existing	30.07	0.96	YES
					Proposed	28.95		
	R13	Residential	Bedroom	W16	Existing	24.00	0.97	YES
					Proposed	23.39		
	R14	Residential	Bedroom	W17	Existing	34.82	0.94	YES
					Proposed	32.76		
	R15	Residential	LKD	W18	Existing	35.40	0.95	YES
					Proposed	33.48		
				W19	Existing	34.65	1.00	YES
					Proposed	34.65		
				W20	Existing	34.58	1.00	YES
					Proposed	34.58		
				W21	Existing	34.58	1.00	YES
					Proposed	34.58		
Twenty Third	R1	Residential	LKD	W1	Existing	32.33	0.99	YES
					Proposed	32.15		
	R2	Residential	Bedroom	W2	Existing	31.97	0.99	YES
					Proposed	31.78		
	R3	Residential	Bedroom	W3	Existing	31.65	0.99	YES
					Proposed	31.44		
	R4	Residential	Bedroom	W4	Existing	31.41	0.99	YES
					Proposed	31.18		
	R5	Residential	LKD	W6	Existing	31.03	0.99	YES
					Proposed	30.76		
	R6	Residential	Bedroom	W7	Existing	30.87	0.99	YES
					Proposed	30.58		
	R7	Residential	LKD	W8	Existing	30.78	0.99	YES
					Proposed	30.47		
	R8	Residential	Bedroom	W9	Existing	30.71	0.99	YES
					Proposed	30.37		
	R9	Residential	LKD	W10	Existing	30.76	0.99	YES
					Proposed	30.39		
	R10	Residential	Bedroom	W11	Existing	30.04	0.98	YES
					Proposed	29.38		

Project Name: Great Northern
BS/18775
Report Title: Daylight & Sunlight - Neighbour Analysis
Date of Analysis: 20/10/2022

Floor Ref.	Room Ref.	Property Type	Room Use.	Window Ref.		VSC	Pr/Ex	Meets BRE Criteria
	R11	Residential	LKD	W12	Existing	35.54	0.95	YES
					Proposed	33.60		
				W13	Existing	30.48	0.97	YES
					Proposed	29.62		
				W15	Existing	34.82	0.95	YES
					Proposed	33.01		
	R12	Residential	Bedroom	W14	Existing	30.14	0.98	YES
					Proposed	29.39		
	R13	Residential	Bedroom	W16	Existing	24.00	0.98	YES
					Proposed	23.47		
	R14	Residential	Bedroom	W17	Existing	34.82	0.95	YES
					Proposed	33.23		
	R15	Residential	LKD	W18	Existing	35.40	0.96	YES
					Proposed	33.90		
				W19	Existing	34.66	1.00	YES
					Proposed	34.66		
				W20	Existing	34.58	1.00	YES
					Proposed	34.58		
				W21	Existing	34.58	1.00	YES
					Proposed	34.58		
Twenty Fourth	R1	Residential	LKD	W1	Existing	32.46	1.00	YES
					Proposed	32.35		
	R2	Residential	Bedroom	W2	Existing	32.11	1.00	YES
					Proposed	31.99		
	R3	Residential	Bedroom	W3	Existing	31.78	1.00	YES
					Proposed	31.65		
	R4	Residential	Bedroom	W4	Existing	31.53	1.00	YES
					Proposed	31.39		
	R5	Residential	LKD	W6	Existing	31.15	0.99	YES
					Proposed	30.98		
	R6	Residential	Bedroom	W7	Existing	30.98	0.99	YES
					Proposed	30.81		
	R7	Residential	LKD	W8	Existing	30.88	0.99	YES
					Proposed	30.70		
	R8	Residential	Bedroom	W9	Existing	30.81	0.99	YES
					Proposed	30.61		
	R9	Residential	LKD	W10	Existing	30.85	0.99	YES
					Proposed	30.63		
	R10	Residential	Bedroom	W11	Existing	30.12	0.99	YES
					Proposed	29.76		

Project Name: Great Northern
BS/18775
Report Title: Daylight & Sunlight - Neighbour Analysis
Date of Analysis: 20/10/2022

Floor Ref.	Room Ref.	Property Type	Room Use.	Window Ref.		VSC	Pr/Ex	Meets BRE Criteria
	R11	Residential	LKD	W12	Existing	35.54	0.96	YES
					Proposed	34.22		
				W13	Existing	30.56	0.98	YES
					Proposed	30.10		
				W15	Existing	34.82	0.96	YES
					Proposed	33.56		
	R12	Residential	Bedroom	W14	Existing	30.22	0.99	YES
					Proposed	29.82		
	R13	Residential	Bedroom	W16	Existing	24.00	0.98	YES
					Proposed	23.54		
	R14	Residential	Bedroom	W17	Existing	34.82	0.97	YES
					Proposed	33.67		
	R15	Residential	LKD	W18	Existing	35.40	0.97	YES
					Proposed	34.30		
				W19	Existing	34.66	1.00	YES
					Proposed	34.66		
				W20	Existing	34.58	1.00	YES
					Proposed	34.58		
				W21	Existing	34.58	1.00	YES
					Proposed	34.58		
Twenty Fifth	R1	Residential	LKD	W1	Existing	32.61	1.00	YES
					Proposed	32.54		
	R2	Residential	Bedroom	W2	Existing	32.25	1.00	YES
					Proposed	32.17		
	R3	Residential	Bedroom	W3	Existing	31.93	1.00	YES
					Proposed	31.84		
	R4	Residential	Bedroom	W4	Existing	31.67	1.00	YES
					Proposed	31.58		
	R5	Residential	LKD	W6	Existing	31.28	1.00	YES
					Proposed	31.18		
	R6	Residential	Bedroom	W7	Existing	31.11	1.00	YES
					Proposed	31.00		
	R7	Residential	LKD	W8	Existing	31.00	1.00	YES
					Proposed	30.89		
	R8	Residential	Bedroom	W9	Existing	30.92	1.00	YES
					Proposed	30.80		
	R9	Residential	LKD	W10	Existing	30.95	1.00	YES
					Proposed	30.83		
	R10	Residential	Bedroom	W11	Existing	30.22	0.99	YES
					Proposed	30.02		

Project Name: Great Northern
BS/18775
Report Title: Daylight & Sunlight - Neighbour Analysis
Date of Analysis: 20/10/2022

Floor Ref.	Room Ref.	Property Type	Room Use.	Window Ref.		VSC	Pr/Ex	Meets BRE Criteria
	R11	Residential	LKD	W12	Existing	35.54	0.97	YES
					Proposed	34.63		
				W13	Existing	30.65	0.99	YES
					Proposed	30.42		
				W15	Existing	34.82	0.97	YES
					Proposed	33.93		
	R12	Residential	Bedroom	W14	Existing	30.32	0.99	YES
					Proposed	30.10		
	R13	Residential	Bedroom	W16	Existing	24.00	0.98	YES
					Proposed	23.61		
	R14	Residential	Bedroom	W17	Existing	34.82	0.98	YES
					Proposed	33.97		
	R15	Residential	LKD	W18	Existing	35.40	0.98	YES
					Proposed	34.58		
				W19	Existing	34.66	1.00	YES
					Proposed	34.66		
				W20	Existing	34.58	1.00	YES
					Proposed	34.58		
				W21	Existing	34.58	1.00	YES
					Proposed	34.58		
Twenty Sixth	R1	Residential	LKD	W1	Existing	32.77	1.00	YES
					Proposed	32.71		
	R2	Residential	Bedroom	W2	Existing	32.41	1.00	YES
					Proposed	32.35		
	R3	Residential	Bedroom	W3	Existing	32.08	1.00	YES
					Proposed	32.02		
	R4	Residential	Bedroom	W4	Existing	31.83	1.00	YES
					Proposed	31.75		
	R5	Residential	LKD	W6	Existing	31.43	1.00	YES
					Proposed	31.34		
	R6	Residential	Bedroom	W7	Existing	31.25	1.00	YES
					Proposed	31.16		
	R7	Residential	LKD	W8	Existing	31.14	1.00	YES
					Proposed	31.04		
	R8	Residential	Bedroom	W9	Existing	31.04	1.00	YES
					Proposed	30.95		
	R9	Residential	LKD	W10	Existing	31.07	1.00	YES
					Proposed	30.96		
	R10	Residential	Bedroom	W11	Existing	30.32	0.99	YES
					Proposed	30.16		

Project Name: Great Northern
BS/18775
Report Title: Daylight & Sunlight - Neighbour Analysis
Date of Analysis: 20/10/2022

Floor Ref.	Room Ref.	Property Type	Room Use.	Window Ref.		VSC	Pr/Ex	Meets BRE Criteria
	R11	Residential	LKD	W12	Existing	35.54	0.98	YES
					Proposed	34.78		
				W13	Existing	30.75	0.99	YES
					Proposed	30.56		
				W15	Existing	34.82	0.98	YES
					Proposed	34.07		
	R12	Residential	Bedroom	W14	Existing	30.42	0.99	YES
					Proposed	30.24		
	R13	Residential	Bedroom	W16	Existing	24.00	0.99	YES
					Proposed	23.68		
	R14	Residential	Bedroom	W17	Existing	34.82	0.98	YES
					Proposed	34.10		
	R15	Residential	LKD	W18	Existing	35.40	0.98	YES
					Proposed	34.71		
				W19	Existing	34.65	1.00	YES
					Proposed	34.65		
				W20	Existing	34.58	1.00	YES
					Proposed	34.58		
				W21	Existing	34.58	1.00	YES
					Proposed	34.58		
Twenty Seventh	R1	Residential	LKD	W1	Existing	32.95	1.00	YES
					Proposed	32.90		
	R2	Residential	Bedroom	W2	Existing	32.59	1.00	YES
					Proposed	32.54		
	R3	Residential	Bedroom	W3	Existing	32.26	1.00	YES
					Proposed	32.20		
	R4	Residential	Bedroom	W4	Existing	32.00	1.00	YES
					Proposed	31.94		
	R5	Residential	LKD	W6	Existing	31.59	1.00	YES
					Proposed	31.52		
	R6	Residential	Bedroom	W7	Existing	31.40	1.00	YES
					Proposed	31.34		
	R7	Residential	LKD	W8	Existing	31.28	1.00	YES
					Proposed	31.21		
	R8	Residential	Bedroom	W9	Existing	31.18	1.00	YES
					Proposed	31.11		
	R9	Residential	LKD	W10	Existing	31.19	1.00	YES
					Proposed	31.11		
	R10	Residential	Bedroom	W11	Existing	30.44	1.00	YES
					Proposed	30.31		

Project Name: Great Northern
BS/18775
Report Title: Daylight & Sunlight - Neighbour Analysis
Date of Analysis: 20/10/2022

Floor Ref.	Room Ref.	Property Type	Room Use.	Window Ref.		VSC	Pr/Ex	Meets BRE Criteria
	R11	Residential	LKD	W12	Existing	35.54	0.98	YES
					Proposed	34.93		
				W13	Existing	30.87	1.00	YES
					Proposed	30.72		
				W15	Existing	34.82	0.98	YES
					Proposed	34.23		
	R12	Residential	Bedroom	W14	Existing	30.54	1.00	YES
					Proposed	30.40		
	R13	Residential	Bedroom	W16	Existing	24.00	0.99	YES
					Proposed	23.74		
	R14	Residential	Bedroom	W17	Existing	34.82	0.98	YES
					Proposed	34.25		
	R15	Residential	LKD	W18	Existing	35.40	0.98	YES
					Proposed	34.85		
				W19	Existing	34.65	1.00	YES
					Proposed	34.65		
				W20	Existing	34.58	1.00	YES
					Proposed	34.58		
				W21	Existing	34.58	1.00	YES
					Proposed	34.58		
Twenty Eighth	R1	Residential	LKD	W1	Existing	33.14	1.00	YES
					Proposed	33.10		
	R2	Residential	Bedroom	W2	Existing	32.78	1.00	YES
					Proposed	32.74		
	R3	Residential	Bedroom	W3	Existing	32.45	1.00	YES
					Proposed	32.41		
	R4	Residential	Bedroom	W4	Existing	32.18	1.00	YES
					Proposed	32.14		
	R5	Residential	LKD	W6	Existing	31.77	1.00	YES
					Proposed	31.72		
	R6	Residential	Bedroom	W7	Existing	31.58	1.00	YES
					Proposed	31.53		
	R7	Residential	LKD	W8	Existing	31.45	1.00	YES
					Proposed	31.40		
	R8	Residential	Bedroom	W9	Existing	31.34	1.00	YES
					Proposed	31.28		
	R9	Residential	LKD	W10	Existing	31.34	1.00	YES
					Proposed	31.28		
	R10	Residential	Bedroom	W11	Existing	30.58	1.00	YES
					Proposed	30.48		

Project Name: Great Northern
BS/18775
Report Title: Daylight & Sunlight - Neighbour Analysis
Date of Analysis: 20/10/2022

Floor Ref.	Room Ref.	Property Type	Room Use.	Window Ref.		VSC	Pr/Ex	Meets BRE Criteria
	R11	Residential	LKD	W12	Existing	35.54	0.99	YES
					Proposed	35.08		
				W13	Existing	31.01	1.00	YES
					Proposed	30.89		
				W15	Existing	34.82	0.99	YES
					Proposed	34.37		
	R12	Residential	Bedroom	W14	Existing	30.68	1.00	YES
					Proposed	30.57		
	R13	Residential	Bedroom	W16	Existing	24.00	0.99	YES
					Proposed	23.81		
	R14	Residential	Bedroom	W17	Existing	34.82	0.99	YES
					Proposed	34.39		
	R15	Residential	LKD	W18	Existing	35.40	0.99	YES
					Proposed	34.98		
				W19	Existing	34.65	1.00	YES
					Proposed	34.65		
				W20	Existing	34.58	1.00	YES
					Proposed	34.58		
				W21	Existing	34.58	1.00	YES
					Proposed	34.58		
Twenty Nineth	R1	Residential	LKD	W1	Existing	33.35	1.00	YES
					Proposed	33.32		
	R2	Residential	Bedroom	W2	Existing	32.99	1.00	YES
					Proposed	32.97		
	R3	Residential	Bedroom	W3	Existing	32.66	1.00	YES
					Proposed	32.63		
	R4	Residential	Bedroom	W4	Existing	32.39	1.00	YES
					Proposed	32.36		
	R5	Residential	LKD	W6	Existing	31.97	1.00	YES
					Proposed	31.94		
	R6	Residential	Bedroom	W7	Existing	31.77	1.00	YES
					Proposed	31.74		
	R7	Residential	LKD	W8	Existing	31.64	1.00	YES
					Proposed	31.60		
	R8	Residential	Bedroom	W9	Existing	31.52	1.00	YES
					Proposed	31.48		
	R9	Residential	LKD	W10	Existing	31.51	1.00	YES
					Proposed	31.46		
	R10	Residential	Bedroom	W11	Existing	30.74	1.00	YES
					Proposed	30.67		

Project Name: Great Northern
BS/18775
Report Title: Daylight & Sunlight - Neighbour Analysis
Date of Analysis: 20/10/2022

Floor Ref.	Room Ref.	Property Type	Room Use.	Window Ref.		VSC	Pr/Ex	Meets BRE Criteria
	R11	Residential	LKD	W12	Existing	35.54	0.99	YES
					Proposed	35.23		
				W13	Existing	31.16	1.00	YES
					Proposed	31.08		
				W15	Existing	34.82	0.99	YES
					Proposed	34.51		
	R12	Residential	Bedroom	W14	Existing	30.84	1.00	YES
					Proposed	30.76		
	R13	Residential	Bedroom	W16	Existing	24.00	0.99	YES
					Proposed	23.87		
	R14	Residential	Bedroom	W17	Existing	34.82	0.99	YES
					Proposed	34.52		
	R15	Residential	LKD	W18	Existing	35.40	0.99	YES
					Proposed	35.11		
				W19	Existing	34.65	1.00	YES
					Proposed	34.65		
				W20	Existing	34.58	1.00	YES
					Proposed	34.58		
				W21	Existing	34.58	1.00	YES
					Proposed	34.58		
Thirtieth	R1	Residential	LKD	W1	Existing	33.58	1.00	YES
					Proposed	33.56		
	R2	Residential	Bedroom	W2	Existing	33.22	1.00	YES
					Proposed	33.21		
	R3	Residential	Bedroom	W3	Existing	32.89	1.00	YES
					Proposed	32.87		
	R4	Residential	Bedroom	W4	Existing	32.62	1.00	YES
					Proposed	32.60		
	R5	Residential	LKD	W6	Existing	32.20	1.00	YES
					Proposed	32.18		
	R6	Residential	Bedroom	W7	Existing	31.99	1.00	YES
					Proposed	31.97		
	R7	Residential	LKD	W8	Existing	31.85	1.00	YES
					Proposed	31.83		
	R8	Residential	Bedroom	W9	Existing	31.72	1.00	YES
					Proposed	31.70		
	R9	Residential	LKD	W10	Existing	31.69	1.00	YES
					Proposed	31.67		
	R10	Residential	Bedroom	W11	Existing	30.92	1.00	YES
					Proposed	30.88		

Project Name: Great Northern
BS/18775
Report Title: Daylight & Sunlight - Neighbour Analysis
Date of Analysis: 20/10/2022

Floor Ref.	Room Ref.	Property Type	Room Use.	Window Ref.		VSC	Pr/Ex	Meets BRE Criteria
	R11	Residential	LKD	W12	Existing	35.54	0.99	YES
					Proposed	35.36		
				W13	Existing	31.34	1.00	YES
					Proposed	31.30		
				W15	Existing	34.82	0.99	YES
					Proposed	34.64		
	R12	Residential	Bedroom	W14	Existing	31.02	1.00	YES
					Proposed	30.98		
	R13	Residential	Bedroom	W16	Existing	24.00	1.00	YES
					Proposed	23.92		
	R14	Residential	Bedroom	W17	Existing	34.82	1.00	YES
					Proposed	34.65		
	R15	Residential	LKD	W18	Existing	35.40	1.00	YES
					Proposed	35.24		
				W19	Existing	34.65	1.00	YES
					Proposed	34.65		
				W20	Existing	34.58	1.00	YES
					Proposed	34.58		
				W21	Existing	34.58	1.00	YES
					Proposed	34.58		
Thirty First	R1	Residential	LKD	W1	Existing	33.82	1.00	YES
					Proposed	33.82		
	R2	Residential	Bedroom	W2	Existing	33.47	1.00	YES
					Proposed	33.47		
	R3	Residential	Bedroom	W3	Existing	33.14	1.00	YES
					Proposed	33.14		
	R4	Residential	Bedroom	W4	Existing	32.87	1.00	YES
					Proposed	32.87		
	R5	Residential	LKD	W6	Existing	32.44	1.00	YES
					Proposed	32.44		
	R6	Residential	Bedroom	W7	Existing	32.23	1.00	YES
					Proposed	32.23		
	R7	Residential	LKD	W8	Existing	32.09	1.00	YES
					Proposed	32.08		
	R8	Residential	Bedroom	W9	Existing	31.95	1.00	YES
					Proposed	31.94		
	R9	Residential	LKD	W10	Existing	31.90	1.00	YES
					Proposed	31.90		
	R10	Residential	Bedroom	W11	Existing	31.12	1.00	YES
					Proposed	31.11		

Project Name: Great Northern
BS/18775
Report Title: Daylight & Sunlight - Neighbour Analysis
Date of Analysis: 20/10/2022

Floor Ref.	Room Ref.	Property Type	Room Use.	Window Ref.		VSC	Pr/Ex	Meets BRE Criteria
	R11	Residential	LKD	W12	Existing	35.54	1.00	YES
					Proposed	35.49		
				W13	Existing	31.54	1.00	YES
					Proposed	31.53		
				W15	Existing	34.82	1.00	YES
					Proposed	34.77		
	R12	Residential	Bedroom	W14	Existing	31.22	1.00	YES
					Proposed	31.21		
	R13	Residential	Bedroom	W16	Existing	24.00	1.00	YES
					Proposed	23.98		
	R14	Residential	Bedroom	W17	Existing	34.82	1.00	YES
					Proposed	34.77		
	R15	Residential	LKD	W18	Existing	35.40	1.00	YES
					Proposed	35.36		
				W19	Existing	34.65	1.00	YES
					Proposed	34.65		
				W20	Existing	34.58	1.00	YES
					Proposed	34.58		
				W21	Existing	34.58	1.00	YES
					Proposed	34.58		
Thirty Second	R1	Residential	LKD	W1	Existing	34.09	1.00	YES
					Proposed	34.09		
	R2	Residential	Bedroom	W2	Existing	33.75	1.00	YES
					Proposed	33.75		
	R3	Residential	Bedroom	W3	Existing	33.42	1.00	YES
					Proposed	33.42		
	R4	Residential	Bedroom	W4	Existing	33.15	1.00	YES
					Proposed	33.15		
	R5	Residential	LKD	W6	Existing	32.73	1.00	YES
					Proposed	32.73		
	R6	Residential	Bedroom	W7	Existing	32.51	1.00	YES
					Proposed	32.51		
	R7	Residential	LKD	W8	Existing	32.38	1.00	YES
					Proposed	32.38		
	R8	Residential	Bedroom	W9	Existing	32.20	1.00	YES
					Proposed	32.20		
	R9	Residential	LKD	W10	Existing	32.15	1.00	YES
					Proposed	32.15		
	R10	Residential	Bedroom	W11	Existing	31.36	1.00	YES
					Proposed	31.36		

Project Name: Great Northern
BS/18775
Report Title: Daylight & Sunlight - Neighbour Analysis
Date of Analysis: 20/10/2022

Floor Ref.	Room Ref.	Property Type	Room Use.	Window Ref.		VSC	Pr/Ex	Meets BRE Criteria
	R11	Residential	LKD	W12	Existing	35.54	1.00	YES
					Proposed	35.54		
				W13	Existing	31.81	1.00	YES
					Proposed	31.81		
				W15	Existing	34.82	1.00	YES
					Proposed	34.82		
	R12	Residential	Bedroom	W14	Existing	31.50	1.00	YES
					Proposed	31.50		
	R13	Residential	Bedroom	W16	Existing	24.00	1.00	YES
					Proposed	24.00		
	R14	Residential	Bedroom	W17	Existing	34.82	1.00	YES
					Proposed	34.82		
	R15	Residential	LKD	W18	Existing	35.40	1.00	YES
					Proposed	35.40		
				W19	Existing	34.65	1.00	YES
					Proposed	34.65		
				W20	Existing	34.58	1.00	YES
					Proposed	34.58		
				W21	Existing	34.58	1.00	YES
					Proposed	34.58		
Thirty Third	R1	Residential	LKD	W1	Existing	34.38	1.00	YES
					Proposed	34.38		
	R2	Residential	Bedroom	W2	Existing	34.05	1.00	YES
					Proposed	34.05		
	R3	Residential	Bedroom	W3	Existing	33.73	1.00	YES
					Proposed	33.73		
	R4	Residential	Bedroom	W4	Existing	33.46	1.00	YES
					Proposed	33.46		
	R5	Residential	LKD	W6	Existing	33.03	1.00	YES
					Proposed	33.03		
	R6	Residential	Bedroom	W7	Existing	32.81	1.00	YES
					Proposed	32.81		
	R7	Residential	LKD	W8	Existing	32.67	1.00	YES
					Proposed	32.67		
	R8	Residential	Bedroom	W9	Existing	32.49	1.00	YES
					Proposed	32.49		
	R9	Residential	LKD	W10	Existing	32.42	1.00	YES
					Proposed	32.42		
	R10	Residential	Bedroom	W11	Existing	31.63	1.00	YES
					Proposed	31.63		

Project Name: Great Northern
BS/18775
Report Title: Daylight & Sunlight - Neighbour Analysis
Date of Analysis: 20/10/2022

Floor Ref.	Room Ref.	Property Type	Room Use.	Window Ref.		VSC	Pr/Ex	Meets BRE Criteria
	R11	Residential	LKD	W12	Existing	35.54	1.00	YES
					Proposed	35.54		
				W13	Existing	32.07	1.00	YES
					Proposed	32.07		
				W15	Existing	34.82	1.00	YES
					Proposed	34.82		
	R12	Residential	Bedroom	W14	Existing	31.77	1.00	YES
					Proposed	31.77		
	R13	Residential	Bedroom	W16	Existing	24.00	1.00	YES
					Proposed	24.00		
	R14	Residential	Bedroom	W17	Existing	34.82	1.00	YES
					Proposed	34.82		
	R15	Residential	LKD	W18	Existing	35.40	1.00	YES
					Proposed	35.40		
				W19	Existing	34.65	1.00	YES
					Proposed	34.65		
				W20	Existing	34.58	1.00	YES
					Proposed	34.58		
				W21	Existing	34.58	1.00	YES
					Proposed	34.58		
Thirty Fourth	R1	Residential	LKD	W1	Existing	34.69	1.00	YES
					Proposed	34.69		
	R2	Residential	Bedroom	W2	Existing	34.37	1.00	YES
					Proposed	34.37		
	R3	Residential	Bedroom	W3	Existing	34.05	1.00	YES
					Proposed	34.05		
	R4	Residential	Bedroom	W4	Existing	33.78	1.00	YES
					Proposed	33.78		
	R5	Residential	LKD	W6	Existing	33.36	1.00	YES
					Proposed	33.36		
	R6	Residential	Bedroom	W7	Existing	33.14	1.00	YES
					Proposed	33.14		
	R7	Residential	LKD	W8	Existing	32.98	1.00	YES
					Proposed	32.98		
	R8	Residential	Bedroom	W9	Existing	32.81	1.00	YES
					Proposed	32.81		
	R9	Residential	LKD	W10	Existing	32.73	1.00	YES
					Proposed	32.73		
	R10	Residential	Bedroom	W11	Existing	31.95	1.00	YES
					Proposed	31.95		

Project Name: Great Northern
BS/18775
Report Title: Daylight & Sunlight - Neighbour Analysis
Date of Analysis: 20/10/2022

Floor Ref.	Room Ref.	Property Type	Room Use.	Window Ref.		VSC	Pr/Ex	Meets BRE Criteria
	R11	Residential	LKD	W12	Existing	35.54	1.00	YES
					Proposed	35.54		
				W13	Existing	32.34	1.00	YES
					Proposed	32.34		
				W15	Existing	34.82	1.00	YES
					Proposed	34.82		
	R12	Residential	Bedroom	W14	Existing	32.04	1.00	YES
					Proposed	32.04		
	R13	Residential	Bedroom	W16	Existing	24.00	1.00	YES
					Proposed	24.00		
	R14	Residential	Bedroom	W17	Existing	34.82	1.00	YES
					Proposed	34.82		
	R15	Residential	LKD	W18	Existing	35.40	1.00	YES
					Proposed	35.40		
				W19	Existing	34.65	1.00	YES
					Proposed	34.65		
				W20	Existing	34.58	1.00	YES
					Proposed	34.58		
				W21	Existing	34.58	1.00	YES
					Proposed	34.58		
Thirty Fifth	R1	Residential	LKD	W1	Existing	35.02	1.00	YES
					Proposed	35.02		
	R2	Residential	Bedroom	W2	Existing	34.71	1.00	YES
					Proposed	34.71		
	R3	Residential	Bedroom	W3	Existing	34.41	1.00	YES
					Proposed	34.41		
	R4	Residential	Bedroom	W4	Existing	34.15	1.00	YES
					Proposed	34.15		
	R5	Residential	LKD	W6	Existing	33.74	1.00	YES
					Proposed	33.74		
	R6	Residential	Bedroom	W7	Existing	33.51	1.00	YES
					Proposed	33.51		
	R7	Residential	LKD	W8	Existing	33.36	1.00	YES
					Proposed	33.36		
	R8	Residential	Bedroom	W9	Existing	33.18	1.00	YES
					Proposed	33.18		
	R9	Residential	LKD	W10	Existing	33.08	1.00	YES
					Proposed	33.08		
	R10	Residential	Bedroom	W11	Existing	32.31	1.00	YES
					Proposed	32.31		

Project Name: Great Northern
BS/18775
Report Title: Daylight & Sunlight - Neighbour Analysis
Date of Analysis: 20/10/2022

Floor Ref.	Room Ref.	Property Type	Room Use.	Window Ref.		VSC	Pr/Ex	Meets BRE Criteria
	R11	Residential	LKD	W12	Existing	35.54	1.00	YES
					Proposed	35.54		
				W13	Existing	32.72	1.00	YES
					Proposed	32.72		
				W15	Existing	34.82	1.00	YES
					Proposed	34.82		
	R12	Residential	Bedroom	W14	Existing	32.44	1.00	YES
					Proposed	32.44		
	R13	Residential	Bedroom	W16	Existing	24.00	1.00	YES
					Proposed	24.00		
	R14	Residential	Bedroom	W17	Existing	34.82	1.00	YES
					Proposed	34.82		
	R15	Residential	LKD	W18	Existing	35.40	1.00	YES
					Proposed	35.40		
				W19	Existing	34.65	1.00	YES
					Proposed	34.65		
				W20	Existing	34.58	1.00	YES
					Proposed	34.58		
				W21	Existing	34.58	1.00	YES
					Proposed	34.58		
Thirty Sixth	R1	Residential	LKD	W1	Existing	35.38	1.00	YES
					Proposed	35.38		
	R2	Residential	Bedroom	W2	Existing	35.08	1.00	YES
					Proposed	35.08		
	R3	Residential	Bedroom	W3	Existing	34.79	1.00	YES
					Proposed	34.79		
	R4	Residential	Bedroom	W4	Existing	34.54	1.00	YES
					Proposed	34.54		
	R5	Residential	LKD	W6	Existing	34.14	1.00	YES
					Proposed	34.14		
	R6	Residential	Bedroom	W7	Existing	33.91	1.00	YES
					Proposed	33.91		
	R7	Residential	LKD	W8	Existing	33.75	1.00	YES
					Proposed	33.75		
	R8	Residential	Bedroom	W9	Existing	33.57	1.00	YES
					Proposed	33.57		
	R9	Residential	LKD	W10	Existing	33.47	1.00	YES
					Proposed	33.47		
	R10	Residential	Bedroom	W11	Existing	32.72	1.00	YES
					Proposed	32.72		

Project Name: Great Northern
BS/18775
Report Title: Daylight & Sunlight - Neighbour Analysis
Date of Analysis: 20/10/2022

Floor Ref.	Room Ref.	Property Type	Room Use.	Window Ref.		VSC	Pr/Ex	Meets BRE Criteria
	R11	Residential	LKD	W12	Existing	35.54	1.00	YES
					Proposed	35.54		
				W13	Existing	33.08	1.00	YES
					Proposed	33.08		
				W15	Existing	34.82	1.00	YES
					Proposed	34.82		
	R12	Residential	Bedroom	W14	Existing	32.81	1.00	YES
					Proposed	32.81		
	R13	Residential	Bedroom	W16	Existing	24.00	1.00	YES
					Proposed	24.00		
	R14	Residential	Bedroom	W17	Existing	34.82	1.00	YES
					Proposed	34.82		
	R15	Residential	LKD	W18	Existing	35.40	1.00	YES
					Proposed	35.40		
				W19	Existing	34.65	1.00	YES
					Proposed	34.65		
				W20	Existing	34.58	1.00	YES
					Proposed	34.58		
				W21	Existing	34.58	1.00	YES
					Proposed	34.58		
Thirty Seventh	R1	Residential	LKD	W1	Existing	35.75	1.00	YES
					Proposed	35.75		
	R2	Residential	Bedroom	W2	Existing	35.47	1.00	YES
					Proposed	35.47		
	R3	Residential	Bedroom	W3	Existing	35.20	1.00	YES
					Proposed	35.20		
	R4	Residential	Bedroom	W4	Existing	34.96	1.00	YES
					Proposed	34.96		
	R5	Residential	LKD	W6	Existing	34.58	1.00	YES
					Proposed	34.58		
	R6	Residential	Bedroom	W7	Existing	34.36	1.00	YES
					Proposed	34.36		
	R7	Residential	LKD	W8	Existing	34.21	1.00	YES
					Proposed	34.21		
	R8	Residential	Bedroom	W9	Existing	34.03	1.00	YES
					Proposed	34.03		
	R9	Residential	LKD	W10	Existing	33.92	1.00	YES
					Proposed	33.92		
	R10	Residential	Bedroom	W11	Existing	33.18	1.00	YES
					Proposed	33.18		

Project Name: Great Northern
BS/18775
Report Title: Daylight & Sunlight - Neighbour Analysis
Date of Analysis: 20/10/2022

Floor Ref.	Room Ref.	Property Type	Room Use.	Window Ref.		VSC	Pr/Ex	Meets BRE Criteria
	R11	Residential	LKD	W12	Existing	33.56	1.00	YES
					Proposed	33.56		
				W13	Existing	35.54	1.00	YES
					Proposed	35.54		
				W15	Existing	34.82	1.00	YES
					Proposed	34.82		
	R12	Residential	Bedroom	W14	Existing	33.30	1.00	YES
					Proposed	33.30		
	R13	Residential	Bedroom	W16	Existing	24.00	1.00	YES
					Proposed	24.00		
	R14	Residential	Bedroom	W17	Existing	34.82	1.00	YES
					Proposed	34.82		
	R15	Residential	LKD	W18	Existing	35.40	1.00	YES
					Proposed	35.40		
				W19	Existing	34.65	1.00	YES
					Proposed	34.65		
				W20	Existing	34.58	1.00	YES
					Proposed	34.58		
				W21	Existing	34.58	1.00	YES
					Proposed	34.58		
Thirty Eighth	R1	Residential	LKD	W1	Existing	36.14	1.00	YES
					Proposed	36.14		
	R2	Residential	Bedroom	W2	Existing	35.88	1.00	YES
					Proposed	35.88		
	R3	Residential	Bedroom	W3	Existing	35.63	1.00	YES
					Proposed	35.63		
	R4	Residential	Bedroom	W4	Existing	35.41	1.00	YES
					Proposed	35.41		
	R5	Residential	LKD	W6	Existing	35.05	1.00	YES
					Proposed	35.05		
	R6	Residential	Bedroom	W7	Existing	34.84	1.00	YES
					Proposed	34.84		
	R7	Residential	LKD	W8	Existing	34.68	1.00	YES
					Proposed	34.68		
	R8	Residential	Bedroom	W9	Existing	34.51	1.00	YES
					Proposed	34.51		
	R9	Residential	LKD	W10	Existing	34.40	1.00	YES
					Proposed	34.40		
	R10	Residential	Bedroom	W11	Existing	33.71	1.00	YES
					Proposed	33.71		

Project Name: Great Northern
BS/18775
Report Title: Daylight & Sunlight - Neighbour Analysis
Date of Analysis: 20/10/2022

Floor Ref.	Room Ref.	Property Type	Room Use.	Window Ref.		VSC	Pr/Ex	Meets BRE Criteria
	R11	Residential	LKD	W12	Existing	34.03	1.00	YES
					Proposed	34.03		
				W13	Existing	35.54	1.00	YES
					Proposed	35.54		
				W15	Existing	34.82	1.00	YES
					Proposed	34.82		
	R12	Residential	Bedroom	W14	Existing	33.79	1.00	YES
					Proposed	33.79		
	R13	Residential	Bedroom	W16	Existing	24.00	1.00	YES
					Proposed	24.00		
	R14	Residential	Bedroom	W17	Existing	34.82	1.00	YES
					Proposed	34.82		
	R15	Residential	LKD	W18	Existing	35.40	1.00	YES
					Proposed	35.40		
				W19	Existing	34.65	1.00	YES
					Proposed	34.65		
				W20	Existing	34.58	1.00	YES
					Proposed	34.58		
				W21	Existing	34.58	1.00	YES
					Proposed	34.58		
Thirty Nineth	R1	Residential	LKD	W1	Existing	36.55	1.00	YES
					Proposed	36.55		
	R2	Residential	Bedroom	W2	Existing	36.32	1.00	YES
					Proposed	36.32		
	R3	Residential	Bedroom	W3	Existing	36.09	1.00	YES
					Proposed	36.09		
	R4	Residential	Bedroom	W4	Existing	35.88	1.00	YES
					Proposed	35.88		
	R5	Residential	LKD	W6	Existing	35.55	1.00	YES
					Proposed	35.55		
	R6	Residential	Bedroom	W7	Existing	35.36	1.00	YES
					Proposed	35.36		
	R7	Residential	LKD	W8	Existing	35.21	1.00	YES
					Proposed	35.21		
	R8	Residential	Bedroom	W9	Existing	35.05	1.00	YES
					Proposed	35.05		
	R9	Residential	LKD	W10	Existing	34.94	1.00	YES
					Proposed	34.94		
	R10	Residential	Bedroom	W11	Existing	34.29	1.00	YES
					Proposed	34.29		

Project Name: Great Northern
BS/18775
Report Title: Daylight & Sunlight - Neighbour Analysis
Date of Analysis: 20/10/2022

Floor Ref.	Room Ref.	Property Type	Room Use.	Window Ref.		VSC	Pr/Ex	Meets BRE Criteria
	R11	Residential	LKD	W12	Existing	34.58	1.00	YES
					Proposed	34.58		
				W13	Existing	35.54	1.00	YES
					Proposed	35.54		
				W15	Existing	34.82	1.00	YES
					Proposed	34.82		
	R12	Residential	Bedroom	W14	Existing	34.37	1.00	YES
					Proposed	34.37		
	R13	Residential	Bedroom	W16	Existing	24.00	1.00	YES
					Proposed	24.00		
	R14	Residential	Bedroom	W17	Existing	34.82	1.00	YES
					Proposed	34.82		
	R15	Residential	LKD	W18	Existing	35.40	1.00	YES
					Proposed	35.40		
				W19	Existing	34.65	1.00	YES
					Proposed	34.65		
				W20	Existing	34.58	1.00	YES
					Proposed	34.58		
				W21	Existing	34.58	1.00	YES
					Proposed	34.58		
Thirty Nineth	R1	Residential	LKD	W1	Existing	36.52	1.00	YES
					Proposed	36.52		
Thirty Nineth	R2	Residential	Bedroom	W2	Existing	36.32	1.00	YES
					Proposed	36.32		
Thirty Nineth	R3	Residential	Bedroom	W3	Existing	36.07	1.00	YES
					Proposed	36.07		
Thirty Nineth	R4	Residential	Bedroom	W4	Existing	35.87	1.00	YES
					Proposed	35.87		
Thirty Nineth	R5	Residential	LKD	W6	Existing	35.55	1.00	YES
					Proposed	35.55		
Thirty Nineth	R6	Residential	Bedroom	W7	Existing	35.36	1.00	YES
					Proposed	35.36		
Thirty Nineth	R7	Residential	LKD	W8	Existing	35.21	1.00	YES
					Proposed	35.21		
Thirty Nineth	R8	Residential	Bedroom	W9	Existing	35.07	1.00	YES
					Proposed	35.07		
Thirty Nineth	R9	Residential	LKD	W10	Existing	34.96	1.00	YES
					Proposed	34.96		
Thirty Nineth	R10	Residential	Bedroom	W11	Existing	34.36	1.00	YES
					Proposed	34.36		

Project Name: Great Northern
BS/18775
Report Title: Daylight & Sunlight - Neighbour Analysis
Date of Analysis: 20/10/2022

Floor Ref.	Room Ref.	Property Type	Room Use.	Window Ref.		VSC	Pr/Ex	Meets BRE Criteria
Thirty Nineth	R11	Residential	LKD	W12	Existing	34.68	1.00	YES
					Proposed	34.68		
Thirty Nineth	R11	Residential	LKD	W13	Existing	39.59	1.00	YES
					Proposed	39.59		
Thirty Nineth	R11	Residential	LKD	W15	Existing	39.60	1.00	YES
					Proposed	39.60		
Thirty Nineth	R12	Residential	Bedroom	W14	Existing	34.46	1.00	YES
					Proposed	34.46		
Thirty Nineth	R13	Residential	Bedroom	W16	Existing	39.60	1.00	YES
					Proposed	39.60		
Thirty Nineth	R14	Residential	Bedroom	W17	Existing	39.60	1.00	YES
					Proposed	39.60		
Thirty Nineth	R15	Residential	LKD	W18	Existing	39.60	1.00	YES
					Proposed	39.60		
Thirty Nineth	R15	Residential	LKD	W19	Existing	39.62	1.00	YES
					Proposed	39.62		
Thirty Nineth	R15	Residential	LKD	W20	Existing	39.62	1.00	YES
					Proposed	39.62		
Thirty Nineth	R15	Residential	LKD	W21	Existing	39.62	1.00	YES
					Proposed	39.62		

Project Name: Great Northern
BS/18775
Report Title: Daylight & Sunlight - Neighbour Analysis
Date of Analysis: 20/10/2022

Floor Ref.	Room Ref.	Property Type	Room Use.	Window Ref.		VSC	Pr/Ex	Meets BRE Criteria
				B1				
Twenty Third	R2	Residential	LKD	W1	Existing	29.07	0.91	YES
					Proposed	26.44		
				W2	Existing	31.76	0.91	YES
					Proposed	28.96		
	R4	Residential	Bedroom	W3	Existing	36.68	0.92	YES
					Proposed	33.71		
				W4	Existing	33.09	0.91	YES
					Proposed	30.00		
	R6	Residential	LKD	W5	Existing	37.05	0.91	YES
					Proposed	33.82		
				W6	Existing	29.59	0.89	YES
					Proposed	26.25		
				W7	Existing	33.09	0.90	YES
					Proposed	29.64		
	R8	Residential	LKD	W8	Existing	36.88	0.90	YES
					Proposed	33.32		
				W9	Existing	33.04	0.88	YES
					Proposed	29.24		
				W10	Existing	25.24	0.84	YES
					Proposed	21.28		
	R9	Residential	Bedroom	W11	Existing	37.12	0.88	YES
					Proposed	32.81		
	R11	Residential	LKD	W12	Existing	36.21	0.86	YES
					Proposed	31.01		
				W13	Existing	32.85	0.83	YES
					Proposed	27.31		
	R13	Residential	LKD	W14	Existing	28.39	0.79	YES
					Proposed	22.48		
				W15	Existing	37.12	0.83	YES
					Proposed	30.87		
Twenty Fourth	R1	Residential	LKD	W1	Existing	29.07	0.92	YES
					Proposed	26.87		
				W2	Existing	31.76	0.93	YES
					Proposed	29.42		
	R2	Residential	Bedroom	W3	Existing	36.68	0.93	YES
					Proposed	34.20		
				W4	Existing	33.09	0.92	YES
					Proposed	30.51		
	R3	Residential	LKD	W5	Existing	37.05	0.93	YES
					Proposed	34.37		
				W6	Existing	29.60	0.91	YES
					Proposed	26.82		
				W7	Existing	33.09	0.91	YES
					Proposed	30.23		
	R4	Residential	LKD	W8	Existing	36.89	0.92	YES
					Proposed	33.94		
				W9	Existing	33.05	0.91	YES
					Proposed	29.93		
				W10	Existing	25.24	0.87	YES
					Proposed	22.03		

Project Name: Great Northern
BS/18775
Report Title: Daylight & Sunlight - Neighbour Analysis
Date of Analysis: 20/10/2022

Floor Ref.	Room Ref.	Property Type	Room Use.	Window Ref.		VSC	Pr/Ex	Meets BRE Criteria
	R5	Residential	Bedroom	W11	Existing	37.12	0.91	YES
					Proposed	33.68		
	R6	Residential	LKD	W12	Existing	36.21	0.89	YES
					Proposed	32.19		
				W13	Existing	32.85	0.87	YES
					Proposed	28.60		
	R7	Residential	LKD	W14	Existing	28.39	0.84	YES
					Proposed	23.88		
				W15	Existing	37.12	0.87	YES
					Proposed	32.36		
Twenty Fifth	R1	Residential	LKD	W1	Existing	29.07	0.94	YES
					Proposed	27.27		
				W2	Existing	31.76	0.94	YES
					Proposed	29.87		
	R2	Residential	Bedroom	W3	Existing	36.68	0.95	YES
					Proposed	34.68		
				W4	Existing	33.09	0.94	YES
					Proposed	31.01		
	R3	Residential	LKD	W5	Existing	37.05	0.94	YES
					Proposed	34.89		
				W6	Existing	29.60	0.92	YES
					Proposed	27.36		
				W7	Existing	33.09	0.93	YES
					Proposed	30.80		
	R4	Residential	LKD	W8	Existing	36.89	0.94	YES
					Proposed	34.53		
				W9	Existing	33.05	0.92	YES
					Proposed	30.57		
				W10	Existing	25.24	0.90	YES
					Proposed	22.70		
	R5	Residential	Bedroom	W11	Existing	37.12	0.93	YES
					Proposed	34.43		
	R6	Residential	LKD	W12	Existing	36.21	0.92	YES
					Proposed	33.14		
				W13	Existing	32.85	0.90	YES
					Proposed	29.63		
	R7	Residential	LKD	W14	Existing	28.39	0.88	YES
					Proposed	25.01		
				W15	Existing	37.12	0.90	YES
					Proposed	33.56		
Twenty Sixth	R1	Residential	LKD	W1	Existing	29.07	0.95	YES
					Proposed	27.67		
				W2	Existing	31.76	0.95	YES
					Proposed	30.28		
	R2	Residential	Bedroom	W3	Existing	36.68	0.96	YES
					Proposed	35.13		
				W4	Existing	33.09	0.95	YES
					Proposed	31.48		

Project Name: Great Northern
BS/18775
Report Title: Daylight & Sunlight - Neighbour Analysis
Date of Analysis: 20/10/2022

Floor Ref.	Room Ref.	Property Type	Room Use.	Window Ref.		VSC	Pr/Ex	Meets BRE Criteria
	R3	Residential	LKD	W5	Existing	37.05	0.96	YES
					Proposed	35.39		
				W6	Existing	29.60	0.94	YES
					Proposed	27.89		
				W7	Existing	33.09	0.95	YES
					Proposed	31.34		
	R4	Residential	LKD	W8	Existing	36.89	0.95	YES
					Proposed	35.09		
				W9	Existing	33.05	0.94	YES
					Proposed	31.18		
				W10	Existing	25.24	0.92	YES
					Proposed	23.34		
	R5	Residential	Bedroom	W11	Existing	37.12	0.95	YES
					Proposed	35.13		
	R6	Residential	LKD	W12	Existing	36.21	0.94	YES
					Proposed	34.00		
				W13	Existing	32.85	0.93	YES
					Proposed	30.55		
	R7	Residential	LKD	W14	Existing	28.39	0.92	YES
					Proposed	26.00		
				W15	Existing	37.12	0.93	YES
					Proposed	34.62		
Twenty Seventh	R1	Residential	LKD	W1	Existing	29.07	0.96	YES
					Proposed	28.04		
				W2	Existing	31.76	0.97	YES
					Proposed	30.67		
	R2	Residential	Bedroom	W3	Existing	36.68	0.97	YES
					Proposed	35.55		
				W4	Existing	33.09	0.96	YES
					Proposed	31.93		
	R3	Residential	LKD	W5	Existing	37.05	0.97	YES
					Proposed	35.86		
				W6	Existing	29.60	0.96	YES
					Proposed	28.38		
				W7	Existing	33.09	0.96	YES
					Proposed	31.85		
	R4	Residential	LKD	W8	Existing	36.89	0.97	YES
					Proposed	35.62		
				W9	Existing	33.05	0.96	YES
					Proposed	31.74		
				W10	Existing	25.24	0.95	YES
					Proposed	23.93		
	R5	Residential	Bedroom	W11	Existing	37.12	0.96	YES
					Proposed	35.79		
	R6	Residential	LKD	W12	Existing	36.21	0.96	YES
					Proposed	34.80		
				W13	Existing	32.85	0.96	YES
					Proposed	31.40		
	R7	Residential	LKD	W14	Existing	28.39	0.95	YES
					Proposed	26.92		
				W15	Existing	37.12	0.96	YES
					Proposed	35.60		

Project Name: Great Northern
BS/18775
Report Title: Daylight & Sunlight - Neighbour Analysis
Date of Analysis: 20/10/2022

Floor Ref.	Room Ref.	Property Type	Room Use.	Window Ref.		VSC	Pr/Ex	Meets BRE Criteria
Twenty Eighth	R1	Residential	LKD	W1	Existing	29.07	0.97	YES
					Proposed	28.31		
				W2	Existing	31.76	0.98	YES
					Proposed	30.97		
	R2	Residential	Bedroom	W3	Existing	36.68	0.98	YES
					Proposed	35.87		
				W4	Existing	33.09	0.97	YES
					Proposed	32.26		
	R3	Residential	LKD	W5	Existing	37.05	0.98	YES
					Proposed	36.21		
				W6	Existing	29.60	0.97	YES
					Proposed	28.73		
				W7	Existing	33.09	0.97	YES
					Proposed	32.21		
	R4	Residential	LKD	W8	Existing	36.89	0.98	YES
					Proposed	35.99		
				W9	Existing	33.05	0.97	YES
					Proposed	32.13		
				W10	Existing	25.24	0.96	YES
					Proposed	24.33		
	R5	Residential	Bedroom	W11	Existing	37.12	0.98	YES
					Proposed	36.20		
	R6	Residential	LKD	W12	Existing	36.21	0.97	YES
					Proposed	35.27		
				W13	Existing	32.85	0.97	YES
					Proposed	31.90		
	R7	Residential	LKD	W14	Existing	28.39	0.97	YES
					Proposed	27.45		
				W15	Existing	37.12	0.97	YES
					Proposed	36.17		
Twenty Nineth	R1	Residential	LKD	W1	Existing	29.07	0.98	YES
					Proposed	28.43		
				W2	Existing	31.76	0.98	YES
					Proposed	31.09		
	R2	Residential	Bedroom	W3	Existing	36.68	0.98	YES
					Proposed	35.99		
				W4	Existing	33.09	0.98	YES
					Proposed	32.39		
	R3	Residential	LKD	W5	Existing	37.05	0.98	YES
					Proposed	36.34		
				W6	Existing	29.60	0.98	YES
					Proposed	28.86		
				W7	Existing	33.09	0.98	YES
					Proposed	32.35		
	R4	Residential	LKD	W8	Existing	36.89	0.98	YES
					Proposed	36.13		
				W9	Existing	33.05	0.98	YES
					Proposed	32.27		
				W10	Existing	25.24	0.97	YES
					Proposed	24.47		
	R5	Residential	Bedroom	W11	Existing	37.12	0.98	YES
					Proposed	36.34		

Project Name: Great Northern
BS/18775
Report Title: Daylight & Sunlight - Neighbour Analysis
Date of Analysis: 20/10/2022

Floor Ref.	Room Ref.	Property Type	Room Use.	Window Ref.		VSC	Pr/Ex	Meets BRE Criteria
	R6	Residential	LKD	W12	Existing	36.21	0.98	YES
					Proposed	35.41		
				W13	Existing	32.85	0.98	YES
					Proposed	32.04		
	R7	Residential	LKD	W14	Existing	28.39	0.97	YES
					Proposed	27.59		
				W15	Existing	37.12	0.98	YES
					Proposed	36.31		
Thirtieth	R1	Residential	LKD	W1	Existing	29.07	0.98	YES
					Proposed	28.54		
				W2	Existing	31.76	0.98	YES
					Proposed	31.21		
	R2	Residential	Bedroom	W3	Existing	36.68	0.98	YES
					Proposed	36.11		
				W4	Existing	33.09	0.98	YES
					Proposed	32.52		
	R3	Residential	LKD	W5	Existing	37.05	0.98	YES
					Proposed	36.46		
				W6	Existing	29.60	0.98	YES
					Proposed	29.00		
				W7	Existing	33.09	0.98	YES
					Proposed	32.48		
	R4	Residential	LKD	W8	Existing	36.89	0.98	YES
					Proposed	36.27		
				W9	Existing	33.05	0.98	YES
					Proposed	32.41		
				W10	Existing	25.24	0.98	YES
					Proposed	24.61		
	R5	Residential	Bedroom	W11	Existing	37.12	0.98	YES
					Proposed	36.48		
	R6	Residential	LKD	W12	Existing	36.21	0.98	YES
					Proposed	35.55		
				W13	Existing	32.85	0.98	YES
					Proposed	32.19		
	R7	Residential	LKD	W14	Existing	28.39	0.98	YES
					Proposed	27.73		
				W15	Existing	37.12	0.98	YES
					Proposed	36.45		
Thirty First	R1	Residential	LKD	W1	Existing	29.07	0.99	YES
					Proposed	28.65		
				W2	Existing	31.76	0.99	YES
					Proposed	31.32		
	R2	Residential	Bedroom	W3	Existing	36.68	0.99	YES
					Proposed	36.23		
				W4	Existing	33.09	0.99	YES
					Proposed	32.64		

Project Name: Great Northern
BS/18775
Report Title: Daylight & Sunlight - Neighbour Analysis
Date of Analysis: 20/10/2022

Floor Ref.	Room Ref.	Property Type	Room Use.	Window Ref.		VSC	Pr/Ex	Meets BRE Criteria
	R3	Residential	LKD	W5	Existing	37.05	0.99	YES
					Proposed	36.59		
				W6	Existing	29.60	0.98	YES
					Proposed	29.12		
				W7	Existing	33.09	0.99	YES
					Proposed	32.61		
	R4	Residential	LKD	W8	Existing	36.89	0.99	YES
					Proposed	36.39		
				W9	Existing	33.05	0.98	YES
					Proposed	32.54		
				W10	Existing	25.24	0.98	YES
					Proposed	24.74		
	R5	Residential	Bedroom	W11	Existing	37.12	0.99	YES
					Proposed	36.61		
	R6	Residential	LKD	W12	Existing	36.21	0.99	YES
					Proposed	35.69		
				W13	Existing	32.85	0.98	YES
					Proposed	32.32		
	R7	Residential	LKD	W14	Existing	28.39	0.98	YES
					Proposed	27.87		
				W15	Existing	37.12	0.99	YES
					Proposed	36.59		
Thirty Second	R1	Residential	LKD	W1	Existing	29.07	0.99	YES
					Proposed	28.76		
				W2	Existing	31.76	0.99	YES
					Proposed	31.43		
	R2	Residential	Bedroom	W3	Existing	36.68	0.99	YES
					Proposed	36.34		
				W4	Existing	33.09	0.99	YES
					Proposed	32.75		
	R3	Residential	LKD	W5	Existing	37.05	0.99	YES
					Proposed	36.70		
				W6	Existing	29.60	0.99	YES
					Proposed	29.24		
				W7	Existing	33.09	0.99	YES
					Proposed	32.73		
	R4	Residential	LKD	W8	Existing	36.89	0.99	YES
					Proposed	36.52		
				W9	Existing	33.05	0.99	YES
					Proposed	32.67		
				W10	Existing	25.24	0.99	YES
					Proposed	24.87		
	R5	Residential	Bedroom	W11	Existing	37.12	0.99	YES
					Proposed	36.74		
	R6	Residential	LKD	W12	Existing	36.21	0.99	YES
					Proposed	35.82		
				W13	Existing	32.85	0.99	YES
					Proposed	32.45		
	R7	Residential	LKD	W14	Existing	28.39	0.99	YES
					Proposed	28.00		
				W15	Existing	37.12	0.99	YES
					Proposed	36.72		

Project Name: Great Northern
BS/18775
Report Title: Daylight & Sunlight - Neighbour Analysis
Date of Analysis: 20/10/2022

Floor Ref.	Room Ref.	Property Type	Room Use.	Window Ref.		VSC	Pr/Ex	Meets BRE Criteria
Thirty Third	R1	Residential	LKD	W1	Existing	29.07	0.99	YES
					Proposed	28.86		
				W2	Existing	31.76	0.99	YES
					Proposed	31.54		
	R2	Residential	Bedroom	W3	Existing	36.68	0.99	YES
					Proposed	36.45		
				W4	Existing	33.09	0.99	YES
					Proposed	32.86		
	R3	Residential	LKD	W5	Existing	37.05	0.99	YES
					Proposed	36.82		
				W6	Existing	29.60	0.99	YES
					Proposed	29.35		
				W7	Existing	33.09	0.99	YES
					Proposed	32.85		
	R4	Residential	LKD	W8	Existing	36.89	0.99	YES
					Proposed	36.64		
				W9	Existing	33.05	0.99	YES
					Proposed	32.79		
				W10	Existing	25.24	0.99	YES
					Proposed	24.99		
	R5	Residential	Bedroom	W11	Existing	37.12	0.99	YES
					Proposed	36.86		
	R6	Residential	LKD	W12	Existing	36.21	0.99	YES
					Proposed	35.95		
				W13	Existing	32.85	0.99	YES
					Proposed	32.58		
	R7	Residential	LKD	W14	Existing	28.39	0.99	YES
					Proposed	28.13		
				W15	Existing	37.12	0.99	YES
					Proposed	36.85		
Thirty Fourth	R1	Residential	LKD	W1	Existing	29.07	1.00	YES
					Proposed	28.95		
				W2	Existing	31.76	1.00	YES
					Proposed	31.64		
	R2	Residential	Bedroom	W3	Existing	36.68	1.00	YES
					Proposed	36.56		
				W4	Existing	33.09	1.00	YES
					Proposed	32.97		
	R3	Residential	LKD	W5	Existing	37.05	1.00	YES
					Proposed	36.93		
				W6	Existing	29.60	1.00	YES
					Proposed	29.47		
				W7	Existing	33.09	1.00	YES
					Proposed	32.96		

Project Name: Great Northern
BS/18775
Report Title: Daylight & Sunlight - Neighbour Analysis
Date of Analysis: 20/10/2022

Floor Ref.	Room Ref.	Property Type	Room Use.	Window Ref.		VSC	Pr/Ex	Meets BRE Criteria
	R4	Residential	LKD	W8	Existing	36.89	1.00	YES
					Proposed	36.75		
				W9	Existing	33.05	1.00	YES
					Proposed	32.91		
				W10	Existing	25.24	0.99	YES
					Proposed	25.11		
	R5	Residential	Bedroom	W11	Existing	37.12	1.00	YES
					Proposed	36.99		
	R6	Residential	LKD	W12	Existing	36.21	1.00	YES
					Proposed	36.07		
				W13	Existing	32.85	1.00	YES
					Proposed	32.71		
	R7	Residential	LKD	W14	Existing	28.39	1.00	YES
					Proposed	28.25		
				W15	Existing	37.12	1.00	YES
					Proposed	36.98		
Thirty Fifth	R1	Residential	LKD	W1	Existing	29.07	1.00	YES
					Proposed	29.04		
				W2	Existing	31.76	1.00	YES
					Proposed	31.73		
	R2	Residential	Bedroom	W3	Existing	36.68	1.00	YES
					Proposed	36.65		
				W4	Existing	33.09	1.00	YES
					Proposed	33.06		
	R3	Residential	LKD	W5	Existing	37.05	1.00	YES
					Proposed	37.02		
				W6	Existing	29.60	1.00	YES
					Proposed	29.56		
				W7	Existing	33.09	1.00	YES
					Proposed	33.06		
	R4	Residential	LKD	W8	Existing	36.89	1.00	YES
					Proposed	36.85		
				W9	Existing	33.05	1.00	YES
					Proposed	33.01		
				W10	Existing	25.24	1.00	YES
					Proposed	25.21		
	R5	Residential	Bedroom	W11	Existing	37.12	1.00	YES
					Proposed	37.09		
	R6	Residential	LKD	W12	Existing	36.21	1.00	YES
					Proposed	36.18		
				W13	Existing	32.85	1.00	YES
					Proposed	32.82		
	R7	Residential	LKD	W14	Existing	28.39	1.00	YES
					Proposed	28.36		
				W15	Existing	37.12	1.00	YES
					Proposed	37.09		
Thirty Sixth	R1	Residential	LKD	W1	Existing	29.07	1.00	YES
					Proposed	29.07		
				W2	Existing	31.76	1.00	YES
					Proposed	31.76		

Project Name: Great Northern
BS/18775
Report Title: Daylight & Sunlight - Neighbour Analysis
Date of Analysis: 20/10/2022

Floor Ref.	Room Ref.	Property Type	Room Use.	Window Ref.		VSC	Pr/Ex	Meets BRE Criteria
	R2	Residential	Bedroom	W3	Existing	36.68	1.00	YES
					Proposed	36.68		
				W4	Existing	33.09	1.00	YES
					Proposed	33.09		
	R3	Residential	LKD	W5	Existing	37.05	1.00	YES
					Proposed	37.05		
				W6	Existing	29.60	1.00	YES
					Proposed	29.60		
				W7	Existing	33.09	1.00	YES
					Proposed	33.09		
	R4	Residential	LKD	W8	Existing	36.89	1.00	YES
					Proposed	36.89		
				W9	Existing	33.05	1.00	YES
					Proposed	33.05		
				W10	Existing	25.24	1.00	YES
					Proposed	25.24		
	R5	Residential	Bedroom	W11	Existing	37.12	1.00	YES
					Proposed	37.12		
	R6	Residential	LKD	W12	Existing	36.21	1.00	YES
					Proposed	36.21		
				W13	Existing	32.85	1.00	YES
					Proposed	32.85		
	R7	Residential	LKD	W14	Existing	28.39	1.00	YES
					Proposed	28.39		
				W15	Existing	37.12	1.00	YES
					Proposed	37.12		
Thirty Seventh	R1	Residential	LKD	W1	Existing	29.07	1.00	YES
					Proposed	29.07		
				W2	Existing	31.76	1.00	YES
					Proposed	31.76		
	R2	Residential	Bedroom	W3	Existing	36.68	1.00	YES
					Proposed	36.68		
				W4	Existing	33.09	1.00	YES
					Proposed	33.09		
	R3	Residential	LKD	W5	Existing	37.05	1.00	YES
					Proposed	37.05		
				W6	Existing	29.60	1.00	YES
					Proposed	29.60		
				W7	Existing	33.09	1.00	YES
					Proposed	33.09		
	R4	Residential	LKD	W8	Existing	36.89	1.00	YES
					Proposed	36.89		
				W9	Existing	33.05	1.00	YES
					Proposed	33.05		
				W10	Existing	25.24	1.00	YES
					Proposed	25.24		
	R5	Residential	Bedroom	W11	Existing	37.12	1.00	YES
					Proposed	37.12		
	R6	Residential	LKD	W12	Existing	36.21	1.00	YES
					Proposed	36.21		
				W13	Existing	32.85	1.00	YES
					Proposed	32.85		

Project Name: Great Northern
BS/18775
Report Title: Daylight & Sunlight - Neighbour Analysis
Date of Analysis: 20/10/2022

Floor Ref.	Room Ref.	Property Type	Room Use.	Window Ref.		VSC	Pr/Ex	Meets BRE Criteria
	R7	Residential	LKD	W14	Existing	28.39	1.00	YES
					Proposed	28.39		
				W15	Existing	37.12	1.00	YES
					Proposed	37.12		
Thirty Eighth	R1	Residential	LKD	W1	Existing	29.07	1.00	YES
					Proposed	29.07		
				W2	Existing	31.76	1.00	YES
					Proposed	31.76		
	R2	Residential	Bedroom	W3	Existing	36.68	1.00	YES
					Proposed	36.68		
				W4	Existing	33.09	1.00	YES
					Proposed	33.09		
	R3	Residential	LKD	W5	Existing	37.05	1.00	YES
					Proposed	37.05		
				W6	Existing	29.60	1.00	YES
					Proposed	29.60		
				W7	Existing	33.09	1.00	YES
					Proposed	33.09		
	R4	Residential	LKD	W8	Existing	36.89	1.00	YES
					Proposed	36.89		
				W9	Existing	33.05	1.00	YES
					Proposed	33.05		
				W10	Existing	25.24	1.00	YES
					Proposed	25.24		
	R5	Residential	Bedroom	W11	Existing	37.12	1.00	YES
					Proposed	37.12		
	R6	Residential	LKD	W12	Existing	36.21	1.00	YES
					Proposed	36.21		
				W13	Existing	32.85	1.00	YES
					Proposed	32.85		
	R7	Residential	LKD	W14	Existing	28.39	1.00	YES
					Proposed	28.39		
				W15	Existing	37.12	1.00	YES
					Proposed	37.12		
Thirty Nineth	R1	Residential	LKD	W1	Existing	29.07	1.00	YES
					Proposed	29.07		
				W2	Existing	31.76	1.00	YES
					Proposed	31.76		
	R2	Residential	Bedroom	W3	Existing	36.68	1.00	YES
					Proposed	36.68		
				W4	Existing	33.09	1.00	YES
					Proposed	33.09		
	R3	Residential	LKD	W5	Existing	37.05	1.00	YES
					Proposed	37.05		
				W6	Existing	29.60	1.00	YES
					Proposed	29.60		
				W7	Existing	33.09	1.00	YES
					Proposed	33.09		

Project Name: Great Northern
BS/18775
Report Title: Daylight & Sunlight - Neighbour Analysis
Date of Analysis: 20/10/2022

Floor Ref.	Room Ref.	Property Type	Room Use.	Window Ref.		VSC	Pr/Ex	Meets BRE Criteria
	R4	Residential	LKD	W8	Existing	36.89	1.00	YES
					Proposed	36.89		
				W9	Existing	33.05	1.00	YES
					Proposed	33.05		
				W10	Existing	25.24	1.00	YES
					Proposed	25.24		
	R5	Residential	Bedroom	W11	Existing	37.12	1.00	YES
					Proposed	37.12		
	R6	Residential	LKD	W12	Existing	36.21	1.00	YES
					Proposed	36.21		
				W13	Existing	32.85	1.00	YES
					Proposed	32.85		
	R7	Residential	LKD	W14	Existing	28.39	1.00	YES
					Proposed	28.39		
				W15	Existing	37.12	1.00	YES
					Proposed	37.12		
Fourtieth	R1	Residential	LKD	W1	Existing	29.07	1.00	YES
					Proposed	29.07		
				W2	Existing	31.76	1.00	YES
					Proposed	31.76		
	R2	Residential	Bedroom	W3	Existing	36.68	1.00	YES
					Proposed	36.68		
				W4	Existing	33.09	1.00	YES
					Proposed	33.09		
	R3	Residential	LKD	W5	Existing	37.05	1.00	YES
					Proposed	37.05		
				W6	Existing	29.60	1.00	YES
					Proposed	29.60		
				W7	Existing	33.09	1.00	YES
					Proposed	33.09		
	R4	Residential	LKD	W8	Existing	36.89	1.00	YES
					Proposed	36.89		
				W9	Existing	33.05	1.00	YES
					Proposed	33.05		
				W10	Existing	25.24	1.00	YES
					Proposed	25.24		
	R5	Residential	Bedroom	W11	Existing	37.12	1.00	YES
					Proposed	37.12		
	R6	Residential	LKD	W12	Existing	36.21	1.00	YES
					Proposed	36.21		
				W13	Existing	32.85	1.00	YES
					Proposed	32.85		
	R7	Residential	LKD	W14	Existing	28.39	1.00	YES
					Proposed	28.39		
				W15	Existing	37.12	1.00	YES
					Proposed	37.12		

Project Name: Great Northern
BS/18775
Report Title: Daylight & Sunlight - Neighbour Analysis
Date of Analysis: 20/10/2022

Floor Ref.	Room Ref.	Property Type	Room Use.	Window Ref.		VSC	Pr/Ex	Meets BRE Criteria
				B2				
Ground	R1	Commercial	Public Bar	W1	Existing	33.63	1.00	YES
					Proposed	33.63		
				W2	Existing	4.01	1.00	YES
					Proposed	4.01		
				W3	Existing	5.73	1.00	YES
					Proposed	5.73		
				W4	Existing	12.06	1.00	YES
					Proposed	12.06		
				W5	Existing	15.33	1.00	YES
					Proposed	15.33		
				W6	Existing	27.81	1.00	YES
					Proposed	27.81		
				W7	Existing	28.63	1.00	YES
					Proposed	28.63		
				W8	Existing	28.20	1.00	YES
					Proposed	28.19		
				W9	Existing	33.05	1.00	YES
					Proposed	33.05		
First	R1	Residential	Bedroom	W1	Existing	8.65	1.00	YES
					Proposed	8.65		
				W2	Existing	12.90	1.00	YES
					Proposed	12.90		
	R2	Residential	Bedroom	W3	Existing	16.21	1.00	YES
					Proposed	16.21		
				W4	Existing	30.17	1.00	YES
					Proposed	30.16		
Second	R1	Residential	Bedroom	W1	Existing	7.22	1.00	YES
					Proposed	7.22		
				W2	Existing	11.37	1.00	YES
					Proposed	11.37		
	R2	Residential	Bedroom	W3	Existing	14.71	1.00	YES
					Proposed	14.71		
				W4	Existing	31.88	1.00	YES
					Proposed	31.87		
				B6				
First	R2	Residential	Living Room	W6	Existing	19.28	1.00	YES
					Proposed	19.28		
				W7	Existing	12.55	1.00	YES
					Proposed	12.55		
				W8	Existing	14.80	0.91	YES
					Proposed	13.52		
				W9	Existing	14.80	0.91	YES
					Proposed	13.52		
	R3	Residential	Bedroom	W10	Existing	20.67	0.93	YES
					Proposed	19.12		
Second	R2	Residential	Living Room	W6	Existing	25.60	1.00	YES
					Proposed	25.60		
				W7	Existing	16.51	1.00	YES
					Proposed	16.51		
				W8	Existing	16.83	0.90	YES
					Proposed	15.10		
	R3	Residential	Bedroom	W9	Existing	23.44	0.91	YES
					Proposed	21.42		

Project Name: Great Northern
BS/18775
Report Title: Daylight & Sunlight - Neighbour Analysis
Date of Analysis: 20/10/2022

Floor Ref.	Room Ref.	Property Type	Room Use.	Window Ref.		VSC	Pr/Ex	Meets BRE Criteria
Third	R1	Residential	Living Room	W1	Existing	32.40	1.00	YES
					Proposed	32.40		
				W2	Existing	20.28	1.00	YES
					Proposed	20.28		
				W3	Existing	18.48	0.88	YES
					Proposed	16.34		
	R2	Residential	Bedroom	W4	Existing	25.89	0.91	YES
					Proposed	23.44		
Fourth	R1	Residential	Bedroom	W1	Existing	24.14	0.89	YES
					Proposed	21.55		
				B11				
First	R1	Residential	Bedroom	W1	Existing	9.84	1.00	YES
					Proposed	9.84		
	R2	Residential	Bedroom	W2	Existing	17.60	0.80	YES
					Proposed	14.04		
	R3	Residential	Bedroom	W3	Existing	17.15	0.81	YES
					Proposed	13.83		
	R4	Residential	Bedroom	W4	Existing	13.91	0.77	NO
					Proposed	10.74		
	R5	Residential	Bedroom	W5	Existing	17.26	0.83	YES
					Proposed	14.30		
	R6	Residential	Bedroom	W6	Existing	17.51	0.82	YES
					Proposed	14.40		
	R7	Residential	Bedroom	W7	Existing	17.73	0.82	YES
					Proposed	14.48		
	R8	Residential	Bedroom	W8	Existing	17.87	0.81	YES
					Proposed	14.56		
	R9	Residential	Bedroom	W9	Existing	17.96	0.81	YES
					Proposed	14.60		
	R10	Residential	Bedroom	W10	Existing	17.81	0.82	YES
					Proposed	14.60		
	R11	Residential	Bedroom	W11	Existing	10.47	1.00	YES
					Proposed	10.47		
	R12	Residential	Bedroom	W12	Existing	17.45	0.83	YES
					Proposed	14.48		
	R13	Residential	Living Room	W13	Existing	16.96	0.91	YES
					Proposed	15.36		
	R14	Residential	Bedroom	W14	Existing	24.61	0.89	YES
					Proposed	22.00		

Project Name: Great Northern
BS/18775
Report Title: Daylight & Sunlight - Neighbour Analysis
Date of Analysis: 20/10/2022

Floor Ref.	Room Ref.	Property Type	Room Use.	Window Ref.		VSC	Pr/Ex	Meets BRE Criteria
	R16	Residential	Bedroom	W16	Existing	25.35	0.89	YES
					Proposed	22.66		
	R17	Residential	Bedroom	W17	Existing	24.60	0.90	YES
					Proposed	22.02		
	R19	Residential	Bedroom	W19	Existing	24.12	0.94	YES
					Proposed	22.60		
	R20	Residential	Bedroom	W20	Existing	21.79	0.93	YES
					Proposed	20.37		
	R22	Residential	Bedroom	W22	Existing	25.22	0.92	YES
					Proposed	23.19		
	R23	Residential	Bedroom	W23	Existing	22.13	0.90	YES
					Proposed	19.91		
	R25	Residential	Bedroom	W25	Existing	22.81	0.91	YES
					Proposed	20.67		
	R26	Residential	Living Room	W26	Existing	15.98	0.87	YES
					Proposed	13.92		
Second	R1	Residential	Bedroom	W1	Existing	11.10	1.00	YES
					Proposed	11.10		
	R2	Residential	Bedroom	W2	Existing	19.32	0.78	NO
					Proposed	15.07		
	R3	Residential	Bedroom	W3	Existing	19.36	0.79	NO
					Proposed	15.27		
	R4	Residential	Bedroom	W4	Existing	17.93	0.78	NO
					Proposed	13.97		
	R5	Residential	Bedroom	W5	Existing	19.15	0.80	YES
					Proposed	15.31		
	R6	Residential	Bedroom	W6	Existing	19.34	0.80	YES
					Proposed	15.44		
	R7	Residential	Bedroom	W7	Existing	19.50	0.80	YES
					Proposed	15.56		
	R8	Residential	Bedroom	W8	Existing	19.55	0.80	YES
					Proposed	15.67		
	R9	Residential	Bedroom	W9	Existing	19.50	0.81	YES
					Proposed	15.76		
	R10	Residential	Bedroom	W10	Existing	19.42	0.82	YES
					Proposed	15.86		

Project Name: Great Northern
BS/18775
Report Title: Daylight & Sunlight - Neighbour Analysis
Date of Analysis: 20/10/2022

Floor Ref.	Room Ref.	Property Type	Room Use.	Window Ref.		VSC	Pr/Ex	Meets BRE Criteria
	R11	Residential	Bedroom	W11	Existing	11.56	1.00	YES
					Proposed	11.57		
	R12	Residential	Bedroom	W12	Existing	19.20	0.83	YES
					Proposed	15.91		
	R13	Residential	Living Room	W13	Existing	22.81	0.89	YES
					Proposed	20.31		
	R14	Residential	Bedroom	W14	Existing	23.25	0.88	YES
					Proposed	20.54		
	R15	Residential	Bedroom	W15	Existing	23.40	0.89	YES
					Proposed	20.71		
	R16	Residential	Bedroom	W16	Existing	23.41	0.89	YES
					Proposed	20.76		
	R17	Residential	Bedroom	W17	Existing	23.28	0.89	YES
					Proposed	20.79		
	R18	Residential	Bedroom	W18	Existing	22.35	0.89	YES
					Proposed	19.94		
	R19	Residential	Bedroom	W19	Existing	23.31	0.90	YES
					Proposed	20.97		
	R20	Residential	Bedroom	W20	Existing	21.64	0.90	YES
					Proposed	19.38		
	R21	Residential	Bedroom	W21	Existing	22.23	0.90	YES
					Proposed	20.09		
	R22	Residential	Living Room	W22	Existing	22.30	0.91	YES
					Proposed	20.23		
Third	R1	Residential	Bedroom	W1	Existing	47.22	0.94	YES
					Proposed	44.44		
	R2	Residential	Living Room	W2	Existing	30.13	0.91	YES
					Proposed	27.46		
	R3	Residential	Bedroom	W3	Existing	47.24	0.94	YES
					Proposed	44.49		

Project Name: Great Northern
BS/18775
Report Title: Daylight & Sunlight - Neighbour Analysis
Date of Analysis: 20/10/2022

Floor Ref.	Room Ref.	Property Type	Room Use.	Window Ref.		VSC	Pr/Ex	Meets BRE Criteria
	R4	Residential	Bedroom	W4	Existing	47.27	0.94	YES
					Proposed	44.54		
	R5	Residential	Living Room	W5	Existing	30.23	0.91	YES
					Proposed	27.63		
	R6	Residential	Bedroom	W6	Existing	47.30	0.94	YES
					Proposed	44.66		
	R7	Residential	Bedroom	W7	Existing	45.97	0.94	YES
					Proposed	43.44		
	R8	Residential	Living Room	W8	Existing	30.19	0.92	YES
					Proposed	27.78		
	R9	Residential	Bedroom	W9	Existing	47.53	0.95	YES
					Proposed	45.10		
	R10	Residential	Bedroom	W10	Existing	45.15	0.95	YES
					Proposed	42.83		
	R11	Residential	Living Room	W11	Existing	29.97	0.93	YES
					Proposed	27.79		
	R12	Residential	Bedroom	W12	Existing	47.98	0.95	YES
					Proposed	45.76		
				B38				
Second	R1	Residential	Bedroom	W1	Existing	20.06	1.00	YES
					Proposed	20.06		
	R2	Residential	Bedroom	W2	Existing	21.68	0.99	YES
					Proposed	21.54		
	R3	Residential	Bedroom	W3	Existing	23.19	0.99	YES
					Proposed	22.87		
	R4	Residential	Bedroom	W4	Existing	24.71	0.98	YES
					Proposed	24.23		
	R5	Residential	Bedroom	W5	Existing	26.12	0.98	YES
					Proposed	25.50		
	R6	Residential	Bedroom	W6	Existing	27.38	0.97	YES
					Proposed	26.66		
	R7	Residential	Bedroom	W7	Existing	29.01	0.97	YES
					Proposed	28.13		
				W8	Existing	20.49	1.00	YES
					Proposed	20.49		
Third	R1	Residential	Bedroom	W1	Existing	20.66	1.00	YES
					Proposed	20.65		

Project Name: Great Northern
BS/18775
Report Title: Daylight & Sunlight - Neighbour Analysis
Date of Analysis: 20/10/2022

Floor Ref.	Room Ref.	Property Type	Room Use.	Window Ref.		VSC	Pr/Ex	Meets BRE Criteria
	R2	Residential	Bedroom	W2	Existing	22.39	0.99	YES
					Proposed	22.25		
	R3	Residential	Bedroom	W3	Existing	24.00	0.99	YES
					Proposed	23.65		
	R4	Residential	Bedroom	W4	Existing	25.61	0.98	YES
					Proposed	25.09		
	R5	Residential	Bedroom	W5	Existing	27.05	0.98	YES
					Proposed	26.39		
	R6	Residential	Bedroom	W6	Existing	28.30	0.97	YES
					Proposed	27.54		
	R7	Residential	Bedroom	W7	Existing	29.85	0.97	YES
					Proposed	28.93		
				W8	Existing	22.66	1.00	YES
					Proposed	22.66		
Fourth	R1	Residential	Bedroom	W1	Existing	21.24	1.00	YES
					Proposed	21.23		
	R2	Residential	Bedroom	W2	Existing	23.04	0.99	YES
					Proposed	22.90		
	R3	Residential	Bedroom	W3	Existing	24.72	0.98	YES
					Proposed	24.34		
	R4	Residential	Bedroom	W4	Existing	26.37	0.98	YES
					Proposed	25.81		
	R5	Residential	Bedroom	W5	Existing	27.80	0.98	YES
					Proposed	27.11		
	R6	Residential	Bedroom	W6	Existing	29.05	0.97	YES
					Proposed	28.25		
	R10	Residential	Bedroom	W7	Existing	30.61	0.97	YES
					Proposed	29.65		
				W8	Existing	25.29	1.00	YES
					Proposed	25.29		
Fifth	R1	Residential	Bedroom	W1	Existing	21.82	1.00	YES
					Proposed	21.80		
	R2	Residential	Bedroom	W2	Existing	23.70	0.99	YES
					Proposed	23.55		
	R3	Residential	Bedroom	W3	Existing	25.44	0.98	YES
					Proposed	25.03		
	R4	Residential	Bedroom	W4	Existing	27.13	0.98	YES
					Proposed	26.53		
	R5	Residential	Bedroom	W5	Existing	28.55	0.97	YES
					Proposed	27.82		

Project Name: Great Northern
BS/18775
Report Title: Daylight & Sunlight - Neighbour Analysis
Date of Analysis: 20/10/2022

Floor Ref.	Room Ref.	Property Type	Room Use.	Window Ref.		VSC	Pr/Ex	Meets BRE Criteria
	R6	Residential	Bedroom	W6	Existing	29.79	0.97	YES
					Proposed	28.96		
	R10	Residential	Bedroom	W7	Existing	31.32	0.97	YES
					Proposed	30.32		
				W8	Existing	28.35	1.00	YES
					Proposed	28.35		
Sixth	R1	Residential	Bedroom	W1	Existing	22.41	1.00	YES
					Proposed	22.37		
	R2	Residential	Bedroom	W2	Existing	24.33	0.99	YES
					Proposed	24.17		
	R3	Residential	Bedroom	W3	Existing	26.17	0.98	YES
					Proposed	25.74		
	R4	Residential	Bedroom	W4	Existing	27.91	0.98	YES
					Proposed	27.26		
	R5	Residential	Bedroom	W5	Existing	29.30	0.97	YES
					Proposed	28.54		
	R6	Residential	Bedroom	W6	Existing	30.53	0.97	YES
					Proposed	29.68		
	R7	Residential	Bedroom	W7	Existing	32.00	0.97	YES
					Proposed	30.99		
				W8	Existing	31.20	1.00	YES
					Proposed	31.20		
Seventh	R1	Residential	Bedroom	W1	Existing	22.99	1.00	YES
					Proposed	22.89		
	R2	Residential	Bedroom	W2	Existing	24.96	0.99	YES
					Proposed	24.77		
	R3	Residential	Bedroom	W3	Existing	26.89	0.98	YES
					Proposed	26.43		
	R4	Residential	Bedroom	W4	Existing	28.66	0.98	YES
					Proposed	27.98		
	R5	Residential	Bedroom	W5	Existing	30.05	0.97	YES
					Proposed	29.26		
	R6	Residential	Bedroom	W6	Existing	31.24	0.97	YES
					Proposed	30.36		
	R7	Residential	Bedroom	W7	Existing	32.65	0.97	YES
					Proposed	31.61		
				W8	Existing	32.93	1.00	YES
					Proposed	32.93		
Eighth	R1	Residential	Bedroom	W1	Existing	23.55	0.99	YES
					Proposed	23.40		

Project Name: Great Northern
BS/18775
Report Title: Daylight & Sunlight - Neighbour Analysis
Date of Analysis: 20/10/2022

Floor Ref.	Room Ref.	Property Type	Room Use.	Window Ref.		VSC	Pr/Ex	Meets BRE Criteria
	R2	Residential	Bedroom	W2	Existing	25.57	0.99	YES
					Proposed	25.35		
	R3	Residential	Bedroom	W3	Existing	27.56	0.98	YES
					Proposed	27.08		
	R4	Residential	Bedroom	W4	Existing	29.36	0.98	YES
					Proposed	28.65		
	R5	Residential	Bedroom	W5	Existing	30.75	0.97	YES
					Proposed	29.93		
	R6	Residential	Bedroom	W6	Existing	31.91	0.97	YES
					Proposed	31.01		
	R7	Residential	Bedroom	W7	Existing	33.28	0.97	YES
					Proposed	32.23		
				W8	Existing	33.39	1.00	YES
					Proposed	33.39		
Ninth	R1	Residential	Bedroom	W1	Existing	24.11	0.99	YES
					Proposed	23.94		
	R2	Residential	Bedroom	W2	Existing	26.22	0.99	YES
					Proposed	25.97		
	R3	Residential	Bedroom	W3	Existing	28.27	0.98	YES
					Proposed	27.75		
	R4	Residential	Bedroom	W4	Existing	30.08	0.98	YES
					Proposed	29.34		
	R5	Residential	Bedroom	W5	Existing	31.45	0.97	YES
					Proposed	30.61		
	R6	Residential	Bedroom	W6	Existing	32.60	0.97	YES
					Proposed	31.68		
	R7	Residential	Bedroom	W7	Existing	33.90	0.97	YES
					Proposed	32.83		
				W8	Existing	33.63	1.00	YES
					Proposed	33.63		
Tenth	R1	Residential	Bedroom	W1	Existing	24.69	0.99	YES
					Proposed	24.50		
	R2	Residential	Bedroom	W2	Existing	26.88	0.99	YES
					Proposed	26.60		
	R3	Residential	Bedroom	W3	Existing	28.98	0.98	YES
					Proposed	28.44		
	R4	Residential	Bedroom	W4	Existing	30.80	0.98	YES
					Proposed	30.04		
	R5	Residential	Bedroom	W5	Existing	32.16	0.97	YES
					Proposed	31.31		

Project Name: Great Northern
BS/18775
Report Title: Daylight & Sunlight - Neighbour Analysis
Date of Analysis: 20/10/2022

Floor Ref.	Room Ref.	Property Type	Room Use.	Window Ref.		VSC	Pr/Ex	Meets BRE Criteria
	R6	Residential	Bedroom	W6	Existing	33.27	0.97	YES
					Proposed	32.33		
	R7	Residential	Bedroom	W7	Existing	34.50	0.97	YES
					Proposed	33.42		
				W8	Existing	33.86	1.00	YES
					Proposed	33.86		
Eleventh	R1	Residential	Bedroom	W1	Existing	25.28	0.99	YES
					Proposed	25.07		
	R2	Residential	Bedroom	W2	Existing	27.56	0.99	YES
					Proposed	27.24		
	R3	Residential	Bedroom	W3	Existing	29.71	0.98	YES
					Proposed	29.13		
	R4	Residential	Bedroom	W4	Existing	31.52	0.97	YES
					Proposed	30.73		
	R5	Residential	Bedroom	W5	Existing	32.85	0.97	YES
					Proposed	31.98		
	R6	Residential	Bedroom	W6	Existing	33.93	0.97	YES
					Proposed	32.97		
	R7	Residential	Bedroom	W7	Existing	35.07	0.97	YES
					Proposed	33.99		
				W8	Existing	34.13	1.00	YES
					Proposed	34.13		
				B44				
Second	R1	Residential	LKD	W1	Existing	1.57	1.00	YES
					Proposed	1.57		
				W23	Existing	7.48	0.91	YES
					Proposed	6.84		
	R2	Residential	LKD	W2	Existing	1.59	1.00	YES
					Proposed	1.59		
				W3	Existing	7.61	0.94	YES
					Proposed	7.13		
	R3	Residential	Bedroom	W4	Existing	7.71	0.94	YES
					Proposed	7.28		
	R4	Residential	LKD	W5	Existing	7.82	0.95	YES
					Proposed	7.43		
				W6	Existing	1.79	1.00	YES
					Proposed	1.79		
	R5	Residential	LKD	W7	Existing	2.07	1.00	YES
					Proposed	2.07		
				W8	Existing	8.70	0.97	YES
					Proposed	8.41		
	R6	Residential	Bedroom	W9	Existing	9.57	0.97	YES
					Proposed	9.31		

Project Name: Great Northern
BS/18775
Report Title: Daylight & Sunlight - Neighbour Analysis
Date of Analysis: 20/10/2022

Floor Ref.	Room Ref.	Property Type	Room Use.	Window Ref.		VSC	Pr/Ex	Meets BRE Criteria
	R7	Residential	LKD	W10	Existing	11.36	0.98	YES
					Proposed	11.13		
				W11	Existing	8.07	1.00	YES
					Proposed	8.07		
	R8	Residential	LKD	W12	Existing	15.73	0.71	NO
					Proposed	11.13		
	R9	Residential	LKD	W13	Existing	18.20	0.77	NO
					Proposed	13.96		
				W14	Existing	18.96	0.77	NO
					Proposed	14.59		
				W15	Existing	9.39	1.12	YES
					Proposed	10.51		
				W16	Existing	12.74	0.85	YES
					Proposed	10.88		
	R10	Residential	Bedroom	W17	Existing	10.19	0.76	NO
					Proposed	7.71		
	R11	Residential	LKD	W18	Existing	8.70	0.75	NO
					Proposed	6.51		
				W19	Existing	1.69	0.87	YES
					Proposed	1.47		
	R12	Residential	LKD	W20	Existing	1.52	0.99	YES
					Proposed	1.50		
				W21	Existing	7.46	0.89	YES
					Proposed	6.61		
	R13	Residential	Bedroom	W22	Existing	7.43	0.90	YES
					Proposed	6.72		
Third	R1	Residential	LKD	W1	Existing	2.53	1.00	YES
					Proposed	2.53		
				W26	Existing	9.65	0.93	YES
					Proposed	8.93		
	R2	Residential	LKD	W2	Existing	2.55	1.00	YES
					Proposed	2.55		
				W3	Existing	9.79	0.95	YES
					Proposed	9.26		
	R3	Residential	Bedroom	W4	Existing	9.89	0.95	YES
					Proposed	9.41		
	R4	Residential	LKD	W5	Existing	9.99	0.96	YES
					Proposed	9.56		
				W6	Existing	2.77	1.00	YES
					Proposed	2.77		
	R5	Residential	LKD	W7	Existing	3.02	1.00	YES
					Proposed	3.02		
				W8	Existing	10.78	0.97	YES
					Proposed	10.47		
	R6	Residential	Bedroom	W9	Existing	11.58	0.98	YES
					Proposed	11.31		

Project Name: Great Northern
BS/18775
Report Title: Daylight & Sunlight - Neighbour Analysis
Date of Analysis: 20/10/2022

Floor Ref.	Room Ref.	Property Type	Room Use.	Window Ref.		VSC	Pr/Ex	Meets BRE Criteria
	R7	Residential	LKD	W10	Existing	13.26	0.98	YES
					Proposed	13.02		
				W11	Existing	8.48	1.00	YES
					Proposed	8.48		
	R8	Residential	LKD	W12	Existing	12.69	1.00	YES
					Proposed	12.69		
				W13	Existing	25.31	0.78	YES
					Proposed	19.77		
				W14	Existing	21.81	0.75	YES
					Proposed	16.27		
	R9	Residential	LKD	W15	Existing	18.98	0.81	YES
					Proposed	15.29		
				W16	Existing	27.45	0.79	YES
					Proposed	21.80		
				W17	Existing	16.59	0.88	YES
					Proposed	14.54		
				W18	Existing	10.61	1.04	YES
					Proposed	11.08		
				W19	Existing	15.05	0.83	YES
					Proposed	12.54		
	R10	Residential	Bedroom	W20	Existing	12.28	0.77	NO
					Proposed	9.51		
	R11	Residential	LKD	W21	Existing	10.77	0.78	NO
					Proposed	8.42		
				W22	Existing	2.46	0.99	YES
					Proposed	2.44		
	R12	Residential	LKD	W23	Existing	2.47	1.00	YES
					Proposed	2.47		
				W24	Existing	9.62	0.90	YES
					Proposed	8.65		
	R13	Residential	Bedroom	W25	Existing	9.60	0.91	YES
					Proposed	8.78		
Fourth	R1	Residential	LKD	W1	Existing	5.35	1.00	YES
					Proposed	5.35		
				W26	Existing	12.63	0.93	YES
					Proposed	11.80		
	R2	Residential	LKD	W2	Existing	5.37	1.00	YES
					Proposed	5.37		
				W3	Existing	12.77	0.95	YES
					Proposed	12.19		
	R3	Residential	Bedroom	W4	Existing	12.86	0.96	YES
					Proposed	12.34		
	R4	Residential	LKD	W5	Existing	12.95	0.97	YES
					Proposed	12.50		
				W6	Existing	5.58	1.00	YES
					Proposed	5.58		
	R5	Residential	LKD	W7	Existing	5.78	1.00	YES
					Proposed	5.78		
				W8	Existing	13.64	0.98	YES
					Proposed	13.32		

Project Name: Great Northern
BS/18775
Report Title: Daylight & Sunlight - Neighbour Analysis
Date of Analysis: 20/10/2022

Floor Ref.	Room Ref.	Property Type	Room Use.	Window Ref.		VSC	Pr/Ex	Meets BRE Criteria
	R6	Residential	Bedroom	W9	Existing	14.34	0.98	YES
					Proposed	14.07		
	R7	Residential	LKD	W10	Existing	15.84	0.98	YES
					Proposed	15.60		
				W11	Existing	10.62	1.00	YES
					Proposed	10.62		
	R8	Residential	LKD	W12	Existing	21.08	1.00	YES
					Proposed	21.08		
				W13	Existing	29.25	0.80	YES
					Proposed	23.29		
				W14	Existing	23.88	0.75	YES
					Proposed	17.87		
	R9	Residential	LKD	W15	Existing	20.37	0.80	YES
					Proposed	16.38		
				W16	Existing	29.14	0.78	YES
					Proposed	22.85		
				W17	Existing	18.71	0.83	YES
					Proposed	15.59		
				W18	Existing	13.38	0.97	YES
					Proposed	12.93		
				W19	Existing	17.84	0.83	YES
					Proposed	14.74		
	R10	Residential	Bedroom	W20	Existing	15.01	0.80	YES
					Proposed	11.98		
	R11	Residential	LKD	W21	Existing	13.57	0.82	YES
					Proposed	11.09		
				W22	Existing	5.26	0.99	YES
					Proposed	5.23		
	R12	Residential	LKD	W23	Existing	5.28	1.00	YES
					Proposed	5.28		
				W24	Existing	12.58	0.91	YES
					Proposed	11.47		
	R13	Residential	Bedroom	W25	Existing	12.57	0.93	YES
					Proposed	11.64		
Fifth	R1	Residential	LKD	W1	Existing	9.31	1.00	YES
					Proposed	9.31		
				W26	Existing	16.84	0.94	YES
					Proposed	15.91		
	R2	Residential	LKD	W2	Existing	9.32	1.00	YES
					Proposed	9.32		
				W3	Existing	16.99	0.96	YES
					Proposed	16.35		
	R3	Residential	Bedroom	W4	Existing	17.08	0.97	YES
					Proposed	16.51		
	R4	Residential	LKD	W5	Existing	17.16	0.97	YES
					Proposed	16.66		
				W6	Existing	9.49	1.00	YES
					Proposed	9.49		

Project Name: Great Northern
BS/18775
Report Title: Daylight & Sunlight - Neighbour Analysis
Date of Analysis: 20/10/2022

Floor Ref.	Room Ref.	Property Type	Room Use.	Window Ref.		VSC	Pr/Ex	Meets BRE Criteria
	R5	Residential	LKD	W7	Existing	9.66	1.00	YES
					Proposed	9.66		
				W8	Existing	17.71	0.98	YES
					Proposed	17.38		
	R6	Residential	Bedroom	W9	Existing	18.28	0.98	YES
					Proposed	18.00		
	R7	Residential	LKD	W10	Existing	19.53	0.99	YES
					Proposed	19.28		
				W11	Existing	13.61	1.00	YES
					Proposed	13.61		
	R8	Residential	LKD	W12	Existing	20.99	1.00	YES
					Proposed	20.99		
				W13	Existing	30.46	0.79	YES
					Proposed	24.15		
				W14	Existing	19.68	0.71	NO
					Proposed	13.88		
	R9	Residential	LKD	W15	Existing	19.80	0.81	YES
					Proposed	15.97		
				W16	Existing	30.32	0.78	YES
					Proposed	23.53		
				W17	Existing	19.35	0.79	NO
					Proposed	15.27		
				W18	Existing	12.77	0.94	YES
					Proposed	12.03		
				W19	Existing	21.41	0.83	YES
					Proposed	17.77		
	R10	Residential	Bedroom	W20	Existing	18.92	0.83	YES
					Proposed	15.71		
	R11	Residential	LKD	W21	Existing	17.76	0.85	YES
					Proposed	15.17		
				W22	Existing	5.79	1.00	YES
					Proposed	5.79		
	R12	Residential	LKD	W23	Existing	5.83	1.00	YES
					Proposed	5.83		
				W24	Existing	17.05	0.92	YES
					Proposed	15.77		
	R13	Residential	Bedroom	W25	Existing	16.78	0.94	YES
					Proposed	15.72		
Sixth	R1	Residential	LKD	W1	Existing	14.56	1.00	YES
					Proposed	14.56		
				W26	Existing	22.59	0.95	YES
					Proposed	21.56		
	R2	Residential	LKD	W2	Existing	14.57	1.00	YES
					Proposed	14.57		
				W3	Existing	22.73	0.97	YES
					Proposed	22.04		
	R3	Residential	Bedroom	W4	Existing	22.82	0.97	YES
					Proposed	22.20		

Project Name: Great Northern
BS/18775
Report Title: Daylight & Sunlight - Neighbour Analysis
Date of Analysis: 20/10/2022

Floor Ref.	Room Ref.	Property Type	Room Use.	Window Ref.		VSC	Pr/Ex	Meets BRE Criteria
	R4	Residential	LKD	W5	Existing	22.88	0.98	YES
					Proposed	22.35		
				W6	Existing	14.71	1.00	YES
					Proposed	14.71		
	R5	Residential	LKD	W7	Existing	14.82	1.00	YES
					Proposed	14.82		
				W8	Existing	23.29	0.98	YES
					Proposed	22.94		
	R6	Residential	Bedroom	W9	Existing	23.69	0.99	YES
					Proposed	23.40		
	R7	Residential	LKD	W10	Existing	24.60	0.99	YES
					Proposed	24.34		
				W11	Existing	17.65	1.00	YES
					Proposed	17.65		
	R8	Residential	LKD	W12	Existing	22.98	1.00	YES
					Proposed	22.98		
				W13	Existing	31.46	0.79	YES
					Proposed	24.73		
				W14	Existing	25.78	0.74	YES
					Proposed	18.97		
	R9	Residential	LKD	W15	Existing	21.78	0.79	YES
					Proposed	17.30		
				W16	Existing	31.39	0.77	YES
					Proposed	24.07		
				W17	Existing	23.15	0.79	YES
					Proposed	18.21		
				W18	Existing	20.16	0.90	YES
					Proposed	18.20		
				W19	Existing	25.76	0.85	YES
					Proposed	21.79		
	R10	Residential	Bedroom	W20	Existing	23.69	0.86	YES
					Proposed	20.28		
	R11	Residential	LKD	W21	Existing	22.86	0.88	YES
					Proposed	20.15		
				W22	Existing	14.36	1.00	YES
					Proposed	14.29		
	R12	Residential	LKD	W23	Existing	14.44	1.00	YES
					Proposed	14.44		
				W24	Existing	22.49	0.94	YES
					Proposed	21.08		
	R13	Residential	Bedroom	W25	Existing	22.52	0.95	YES
					Proposed	21.33		
Seventh	R1	Residential	LKD	W1	Existing	20.83	1.00	YES
					Proposed	20.83		
				W26	Existing	29.69	0.96	YES
					Proposed	28.47		
	R2	Residential	LKD	W2	Existing	20.84	1.00	YES
					Proposed	20.84		
				W3	Existing	29.81	0.97	YES
					Proposed	28.98		

Project Name: Great Northern
BS/18775
Report Title: Daylight & Sunlight - Neighbour Analysis
Date of Analysis: 20/10/2022

Floor Ref.	Room Ref.	Property Type	Room Use.	Window Ref.		VSC	Pr/Ex	Meets BRE Criteria
	R3	Residential	Bedroom	W4	Existing	29.88	0.98	YES
					Proposed	29.14		
	R4	Residential	LKD	W5	Existing	29.93	0.98	YES
					Proposed	29.29		
				W6	Existing	20.91	1.00	YES
					Proposed	20.91		
	R5	Residential	LKD	W7	Existing	20.97	1.00	YES
					Proposed	20.97		
				W8	Existing	30.18	0.99	YES
					Proposed	29.75		
	R6	Residential	Bedroom	W9	Existing	30.40	0.99	YES
					Proposed	30.04		
	R7	Residential	LKD	W10	Existing	30.92	0.99	YES
					Proposed	30.59		
				W11	Existing	22.51	1.00	YES
					Proposed	22.51		
	R8	Residential	LKD	W12	Existing	23.64	1.00	YES
					Proposed	23.64		
				W13	Existing	32.35	0.78	YES
					Proposed	25.34		
				W14	Existing	26.63	0.73	YES
					Proposed	19.51		
	R9	Residential	LKD	W15	Existing	22.45	0.79	YES
					Proposed	17.76		
				W16	Existing	32.36	0.76	YES
					Proposed	24.64		
				W17	Existing	25.18	0.78	YES
					Proposed	19.75		
				W18	Existing	23.98	0.90	YES
					Proposed	21.65		
				W19	Existing	31.16	0.86	YES
					Proposed	26.94		
	R10	Residential	Bedroom	W20	Existing	29.98	0.88	YES
					Proposed	26.44		
	R11	Residential	LKD	W21	Existing	29.60	0.90	YES
					Proposed	26.78		
				W22	Existing	20.64	0.99	YES
					Proposed	20.48		
	R12	Residential	LKD	W23	Existing	20.72	1.00	YES
					Proposed	20.66		
				W24	Existing	29.57	0.94	YES
					Proposed	27.94		
	R13	Residential	Bedroom	W25	Existing	29.62	0.95	YES
					Proposed	28.22		
Eighth	R1	Residential	LKD	W1	Existing	26.93	1.00	YES
					Proposed	26.85		
				W26	Existing	36.78	0.96	YES
					Proposed	35.23		

Project Name: Great Northern
BS/18775
Report Title: Daylight & Sunlight - Neighbour Analysis
Date of Analysis: 20/10/2022

Floor Ref.	Room Ref.	Property Type	Room Use.	Window Ref.		VSC	Pr/Ex	Meets BRE Criteria
	R2	Residential	LKD	W2	Existing	26.93	1.00	YES
					Proposed	26.88		
				W3	Existing	36.88	0.97	YES
					Proposed	35.81		
	R3	Residential	Bedroom	W4	Existing	36.94	0.97	YES
					Proposed	35.98		
	R4	Residential	LKD	W5	Existing	36.96	0.98	YES
					Proposed	36.13		
				W6	Existing	26.96	1.00	YES
					Proposed	26.95		
	R5	Residential	LKD	W7	Existing	26.98	1.00	YES
					Proposed	26.97		
				W8	Existing	37.07	0.98	YES
					Proposed	36.49		
	R6	Residential	Bedroom	W9	Existing	37.13	0.99	YES
					Proposed	36.64		
	R7	Residential	LKD	W10	Existing	37.27	0.99	YES
					Proposed	36.82		
				W11	Existing	27.29	1.00	YES
					Proposed	27.29		
	R8	Residential	LKD	W12	Existing	24.40	1.00	YES
					Proposed	24.40		
				W13	Existing	33.10	0.78	YES
					Proposed	25.92		
				W14	Existing	27.36	0.73	YES
					Proposed	20.06		
	R9	Residential	LKD	W15	Existing	23.03	0.79	YES
					Proposed	18.22		
				W16	Existing	33.10	0.76	YES
					Proposed	25.17		
				W17	Existing	27.01	0.79	YES
					Proposed	21.36		
				W18	Existing	27.59	0.91	YES
					Proposed	25.10		
				W19	Existing	36.67	0.88	YES
					Proposed	32.29		
	R10	Residential	Bedroom	W20	Existing	36.42	0.90	YES
					Proposed	32.75		
	R11	Residential	LKD	W21	Existing	36.41	0.92	YES
					Proposed	33.38		
				W22	Existing	26.83	0.98	YES
					Proposed	26.41		
	R12	Residential	LKD	W23	Existing	26.86	0.99	YES
					Proposed	26.59		
				W24	Existing	36.66	0.94	YES
					Proposed	34.64		
	R13	Residential	Bedroom	W25	Existing	36.71	0.95	YES
					Proposed	34.96		

Project Name: Great Northern
BS/18775
Report Title: Daylight & Sunlight - Neighbour Analysis
Date of Analysis: 20/10/2022

Floor Ref.	Room Ref.	Property Type	Room Use.	Window Ref.		VSC	Pr/Ex	Meets BRE Criteria
Ninth	R1	Residential	LKD	W1	Existing	28.78	1.00	YES
					Proposed	28.66		
				W26	Existing	38.95	0.96	YES
					Proposed	37.30		
	R2	Residential	LKD	W2	Existing	28.77	1.00	YES
					Proposed	28.69		
				W3	Existing	39.02	0.97	YES
					Proposed	37.88		
	R3	Residential	Bedroom	W4	Existing	39.06	0.97	YES
					Proposed	38.05		
	R4	Residential	LKD	W5	Existing	39.08	0.98	YES
					Proposed	38.20		
				W6	Existing	28.77	1.00	YES
					Proposed	28.75		
	R5	Residential	LKD	W7	Existing	28.77	1.00	YES
					Proposed	28.76		
				W8	Existing	39.13	0.98	YES
					Proposed	38.52		
	R6	Residential	Bedroom	W9	Existing	39.14	0.99	YES
					Proposed	38.61		
	R7	Residential	LKD	W10	Existing	39.17	0.99	YES
					Proposed	38.69		
				W11	Existing	28.76	1.00	YES
					Proposed	28.76		
	R8	Residential	LKD	W12	Existing	27.74	1.00	YES
					Proposed	27.74		
				W13	Existing	33.69	0.79	YES
					Proposed	26.47		
				W14	Existing	31.75	0.77	YES
					Proposed	24.42		
	R9	Residential	LKD	W15	Existing	27.59	0.82	YES
					Proposed	22.51		
				W16	Existing	33.64	0.76	YES
					Proposed	25.69		
				W17	Existing	29.98	0.81	YES
					Proposed	24.35		
				W18	Existing	28.79	0.92	YES
					Proposed	26.35		
				W19	Existing	38.61	0.89	YES
					Proposed	34.29		
	R10	Residential	Lobby	W20	Existing	38.68	0.90	YES
					Proposed	34.97		
	R11	Residential	Lobby	W21	Existing	38.75	0.92	YES
					Proposed	35.55		
				W22	Existing	28.78	0.98	YES
					Proposed	28.23		
	R12	Residential	LKD	W23	Existing	28.78	0.99	YES
					Proposed	28.39		
				W24	Existing	38.87	0.94	YES
					Proposed	36.70		

Project Name: Great Northern
BS/18775
Report Title: Daylight & Sunlight - Neighbour Analysis
Date of Analysis: 20/10/2022

Floor Ref.	Room Ref.	Property Type	Room Use.	Window Ref.		VSC	Pr/Ex	Meets BRE Criteria
	R13	Residential	Bedroom	W25	Existing	38.90	0.95	YES
					Proposed	37.02		
Tenth	R1	Residential	LKD	W1	Existing	30.21	1.00	YES
					Proposed	30.06		
				W20	Existing	38.98	0.96	YES
					Proposed	37.46		
	R2	Residential	LKD	W2	Existing	30.21	1.00	YES
					Proposed	30.10		
				W3	Existing	39.05	0.97	YES
					Proposed	38.00		
	R3	Residential	Bedroom	W4	Existing	39.10	0.98	YES
					Proposed	38.17		
	R4	Residential	LKD	W5	Existing	39.11	0.98	YES
					Proposed	38.31		
				W6	Existing	29.33	1.00	YES
					Proposed	29.31		
	R5	Residential	LKD	W7	Existing	29.33	1.00	YES
					Proposed	29.31		
				W8	Existing	39.17	0.99	YES
					Proposed	38.62		
	R6	Residential	Bedroom	W9	Existing	39.19	0.99	YES
					Proposed	38.71		
	R7	Residential	LKD	W10	Existing	39.21	0.99	YES
					Proposed	38.79		
				W11	Existing	30.20	1.00	YES
					Proposed	30.20		
	R8	Residential	LKD	W12	Existing	30.60	0.82	YES
					Proposed	25.21		
	R9	Residential	Lobby	W13	Existing	38.64	0.89	YES
					Proposed	34.46		
	R10	Residential	Lobby	W14	Existing	38.72	0.91	YES
					Proposed	35.18		
	R11	Residential	Lobby	W15	Existing	38.78	0.92	YES
					Proposed	35.75		
				W16	Existing	29.34	0.97	YES
					Proposed	28.55		
	R12	Residential	Lobby	W17	Existing	29.34	0.98	YES
					Proposed	28.81		
				W18	Existing	38.90	0.95	YES
					Proposed	36.87		
	R13	Residential	Bedroom	W19	Existing	38.94	0.95	YES
					Proposed	37.18		
Eleventh	R1	Residential	Lobby	W1	Existing	29.34	1.00	YES
					Proposed	29.25		
				W16	Existing	39.00	0.96	YES
					Proposed	37.59		

Project Name: Great Northern
BS/18775
Report Title: Daylight & Sunlight - Neighbour Analysis
Date of Analysis: 20/10/2022

Floor Ref.	Room Ref.	Property Type	Room Use.	Window Ref.		VSC	Pr/Ex	Meets BRE Criteria
	R2	Residential	LKD	W2	Existing	29.34	1.00	YES
					Proposed	29.28		
				W3	Existing	39.07	0.98	YES
					Proposed	38.11		
	R3	Residential	Bedroom	W4	Existing	39.12	0.98	YES
					Proposed	38.27		
	R4	Residential	LKD	W5	Existing	39.13	0.98	YES
					Proposed	38.40		
				W6	Existing	28.80	1.00	YES
					Proposed	28.79		
	R5	Residential	LKD	W7	Existing	28.80	1.00	YES
					Proposed	28.80		
				W8	Existing	39.19	0.99	YES
					Proposed	38.70		
	R6	Residential	Bedroom	W9	Existing	39.21	0.99	YES
					Proposed	38.79		
	R7	Residential	LKD	W10	Existing	39.24	0.99	YES
					Proposed	38.86		
				W11	Existing	28.80	1.00	YES
					Proposed	28.80		
	R8	Residential	Lobby	W13	Existing	29.34	0.99	YES
					Proposed	28.93		
				W14	Existing	38.92	0.95	YES
					Proposed	37.02		
	R9	Residential	Lobby	W15	Existing	38.96	0.96	YES
					Proposed	37.32		
	R10	Residential	LKD	W17	Existing	29.08	0.87	YES
					Proposed	25.40		
Twelfth	R2	Residential	LKD	W14	Existing	39.25	0.99	YES
					Proposed	38.91		
				W15	Existing	28.80	1.00	YES
					Proposed	28.80		
	R3	Residential	Bedroom	W13	Existing	39.22	0.99	YES
					Proposed	38.84		
	R4	Residential	LKD	W11	Existing	28.80	1.00	YES
					Proposed	28.80		
				W12	Existing	39.21	0.99	YES
					Proposed	38.76		
	R5	Residential	LKD	W9	Existing	39.15	0.98	YES
					Proposed	38.48		
				W10	Existing	28.80	1.00	YES
					Proposed	28.80		
	R6	Residential	Bedroom	W8	Existing	39.13	0.98	YES
					Proposed	38.34		

Project Name: Great Northern
BS/18775
Report Title: Daylight & Sunlight - Neighbour Analysis
Date of Analysis: 20/10/2022

Floor Ref.	Room Ref.	Property Type	Room Use.	Window Ref.		VSC	Pr/Ex	Meets BRE Criteria
	R7	Residential	Living Room	W6	Existing	28.80	1.00	YES
					Proposed	28.80		
				W7	Existing	39.08	0.98	YES
					Proposed	38.19		
	R8	Residential	Living Room	W4	Existing	39.01	0.97	YES
					Proposed	37.69		
				W5	Existing	28.80	1.00	YES
					Proposed	28.79		
	R9	Residential	Living Room	W3	Existing	38.97	0.96	YES
					Proposed	37.43		
	R10	Residential	Living Room	W2	Existing	38.93	0.95	YES
					Proposed	37.11		
	R11	Residential	LKD	W1	Existing	24.33	0.86	YES
					Proposed	20.82		
Fourteenth	R2	Residential	LKD	W9	Existing	39.26	0.99	YES
					Proposed	39.00		
				W10	Existing	28.80	1.00	YES
					Proposed	28.80		
	R3	Residential	Bedroom	W8	Existing	39.24	0.99	YES
					Proposed	38.94		
	R4	Residential	Living Room	W6	Existing	28.80	1.00	YES
					Proposed	28.80		
				W7	Existing	39.23	0.99	YES
					Proposed	38.86		
	R5	Residential	Living Room	W4	Existing	39.17	0.99	YES
					Proposed	38.60		
				W5	Existing	28.80	1.00	YES
					Proposed	28.80		
	R6	Residential	Living Room	W3	Existing	39.15	0.98	YES
					Proposed	38.47		
	R7	Residential	Living Room	W2	Existing	39.10	0.98	YES
					Proposed	38.31		
	R8	Residential	LKD	W1	Existing	32.19	0.94	YES
					Proposed	30.11		
Fifteenth	R2	Residential	Living Room	W5	Existing	39.27	0.99	YES
					Proposed	39.04		
				W6	Existing	28.80	1.00	YES
					Proposed	28.80		
	R3	Residential	Living Room	W4	Existing	39.25	0.99	YES
					Proposed	38.98		
	R4	Residential	Living Room	W2	Existing	28.80	1.00	YES
					Proposed	28.80		
				W3	Existing	39.24	0.99	YES
					Proposed	38.91		

Project Name: Great Northern
BS/18775
Report Title: Daylight & Sunlight - Neighbour Analysis
Date of Analysis: 20/10/2022

Floor Ref.	Room Ref.	Property Type	Room Use.	Window Ref.		VSC	Pr/Ex	Meets BRE Criteria
	R5	Residential	LKD	W1	Existing	32.32	0.95	YES
					Proposed	30.78		
Sixteenth	R2	Residential	Living Room	W3	Existing	39.28	0.99	YES
					Proposed	39.08		
				W4	Existing	29.34	1.00	YES
					Proposed	29.34		
	R3	Residential	Living Room	W2	Existing	39.26	0.99	YES
					Proposed	39.03		
	R4	Residential	Living Room	W1	Existing	39.24	0.99	YES
					Proposed	38.95		
	R5	Residential	LKD	W5	Existing	24.81	0.95	YES
					Proposed	23.66		
Thireenth	R2	Residential	LKD	W10	Existing	39.26	0.99	YES
					Proposed	38.95		
				W11	Existing	28.80	1.00	YES
					Proposed	28.80		
	R3	Residential	Bedroom	W9	Existing	39.23	0.99	YES
					Proposed	38.89		
	R4	Residential	LKD	W7	Existing	28.80	1.00	YES
					Proposed	28.80		
				W8	Existing	39.22	0.99	YES
					Proposed	38.81		
	R5	Residential	Living Room	W5	Existing	39.16	0.98	YES
					Proposed	38.54		
				W6	Existing	28.80	1.00	YES
					Proposed	28.80		
	R6	Residential	Living Room	W4	Existing	39.14	0.98	YES
					Proposed	38.40		
	R7	Residential	Living Room	W2	Existing	28.80	1.00	YES
					Proposed	28.80		
				W3	Existing	39.09	0.98	YES
					Proposed	38.26		
	R8	Residential	LKD	W1	Existing	31.50	0.91	YES
					Proposed	28.78		
				B46				
Second	R1	Residential	LKD	W1	Existing	31.17	0.93	YES
					Proposed	29.12		
	R2	Residential	Bedroom	W2	Existing	30.91	0.93	YES
					Proposed	28.65		
	R3	Residential	Bedroom	W3	Existing	30.69	0.92	YES
					Proposed	28.19		

Project Name: Great Northern
BS/18775
Report Title: Daylight & Sunlight - Neighbour Analysis
Date of Analysis: 20/10/2022

Floor Ref.	Room Ref.	Property Type	Room Use.	Window Ref.		VSC	Pr/Ex	Meets BRE Criteria
	R4	Residential	Bedroom	W4	Existing	30.53	0.91	YES
					Proposed	27.79		
	R5	Residential	LKD	W6	Existing	30.28	0.90	YES
					Proposed	27.11		
	R6	Residential	Bedroom	W7	Existing	30.28	0.88	YES
					Proposed	26.78		
	R7	Residential	LKD	W8	Existing	30.26	0.87	YES
					Proposed	26.44		
	R8	Residential	Bedroom	W9	Existing	30.35	0.86	YES
					Proposed	26.20		
	R9	Residential	LKD	W10	Existing	30.58	0.85	YES
					Proposed	26.03		
	R10	Residential	Bedroom	W11	Existing	30.03	0.77	YES
					Proposed	23.07		
	R11	Residential	LKD	W12	Existing	32.41	0.64	YES
					Proposed	20.83		
				W13	Existing	29.94	0.73	YES
					Proposed	21.75		
				W15	Existing	31.51	0.68	YES
					Proposed	21.34		
	R12	Residential	Bedroom	W14	Existing	30.01	0.75	YES
					Proposed	22.46		
	R13	Residential	Bedroom	W16	Existing	20.79	0.94	YES
					Proposed	19.54		
	R14	Residential	Bedroom	W17	Existing	31.03	0.72	YES
					Proposed	22.29		
	R15	Residential	LKD	W18	Existing	31.29	0.73	YES
					Proposed	22.97		
				W19	Existing	13.14	1.00	YES
					Proposed	13.14		
				W20	Existing	12.45	1.00	YES
					Proposed	12.45		
				W21	Existing	11.67	1.00	YES
					Proposed	11.67		
Third	R1	Residential	LKD	W1	Existing	31.30	0.93	YES
					Proposed	29.26		
	R2	Residential	Bedroom	W2	Existing	31.05	0.93	YES
					Proposed	28.79		
	R3	Residential	Bedroom	W3	Existing	30.84	0.92	YES
					Proposed	28.35		
	R4	Residential	Bedroom	W4	Existing	30.70	0.91	YES
					Proposed	27.97		

Project Name: Great Northern
BS/18775
Report Title: Daylight & Sunlight - Neighbour Analysis
Date of Analysis: 20/10/2022

Floor Ref.	Room Ref.	Property Type	Room Use.	Window Ref.		VSC	Pr/Ex	Meets BRE Criteria
	R5	Residential	LKD	W6	Existing	30.48	0.90	YES
					Proposed	27.31		
	R6	Residential	Bedroom	W7	Existing	30.50	0.89	YES
					Proposed	27.00		
	R7	Residential	LKD	W8	Existing	30.51	0.87	YES
					Proposed	26.67		
	R8	Residential	Bedroom	W9	Existing	30.63	0.86	YES
					Proposed	26.44		
	R9	Residential	LKD	W10	Existing	30.90	0.85	YES
					Proposed	26.29		
	R10	Residential	Bedroom	W11	Existing	30.60	0.76	YES
					Proposed	23.35		
	R11	Residential	LKD	W12	Existing	33.71	0.64	YES
					Proposed	21.61		
				W13	Existing	30.67	0.72	YES
					Proposed	22.01		
				W15	Existing	32.86	0.68	YES
					Proposed	22.20		
	R12	Residential	Bedroom	W14	Existing	30.64	0.74	YES
					Proposed	22.72		
	R13	Residential	Bedroom	W16	Existing	22.11	0.92	YES
					Proposed	20.35		
	R14	Residential	Bedroom	W17	Existing	32.56	0.72	YES
					Proposed	23.35		
	R15	Residential	LKD	W18	Existing	32.88	0.73	YES
					Proposed	24.15		
				W19	Existing	19.68	1.00	YES
					Proposed	19.68		
				W20	Existing	18.60	1.00	YES
					Proposed	18.60		
				W21	Existing	17.83	1.00	YES
					Proposed	17.83		
Fourth	R1	Residential	LKD	W1	Existing	31.37	0.94	YES
					Proposed	29.37		
	R2	Residential	Bedroom	W2	Existing	31.12	0.93	YES
					Proposed	28.92		
	R3	Residential	Bedroom	W3	Existing	30.92	0.92	YES
					Proposed	28.49		
	R4	Residential	Bedroom	W4	Existing	30.78	0.91	YES
					Proposed	28.12		
	R5	Residential	LKD	W6	Existing	30.57	0.90	YES
					Proposed	27.48		

Project Name: Great Northern
BS/18775
Report Title: Daylight & Sunlight - Neighbour Analysis
Date of Analysis: 20/10/2022

Floor Ref.	Room Ref.	Property Type	Room Use.	Window Ref.		VSC	Pr/Ex	Meets BRE Criteria
	R6	Residential	Bedroom	W7	Existing	30.60	0.89	YES
					Proposed	27.18		
	R7	Residential	LKD	W8	Existing	30.62	0.88	YES
					Proposed	26.88		
	R8	Residential	Bedroom	W9	Existing	30.75	0.87	YES
					Proposed	26.65		
	R9	Residential	LKD	W10	Existing	31.03	0.85	YES
					Proposed	26.50		
	R10	Residential	Bedroom	W11	Existing	30.80	0.77	YES
					Proposed	23.59		
	R11	Residential	LKD	W12	Existing	34.43	0.65	YES
					Proposed	22.25		
				W13	Existing	30.91	0.72	YES
					Proposed	22.26		
				W15	Existing	33.60	0.68	YES
					Proposed	22.89		
	R12	Residential	Bedroom	W14	Existing	30.85	0.74	YES
					Proposed	22.96		
	R13	Residential	Bedroom	W16	Existing	22.69	0.92	YES
					Proposed	20.94		
	R14	Residential	Bedroom	W17	Existing	33.38	0.72	YES
					Proposed	24.17		
	R15	Residential	LKD	W18	Existing	33.81	0.74	YES
					Proposed	25.11		
				W19	Existing	20.34	1.00	YES
					Proposed	20.34		
				W20	Existing	19.18	1.00	YES
					Proposed	19.18		
				W21	Existing	18.34	1.00	YES
					Proposed	18.34		
Fifth	R1	Residential	LKD	W1	Existing	31.39	0.94	YES
					Proposed	29.50		
	R2	Residential	Bedroom	W2	Existing	31.13	0.93	YES
					Proposed	29.05		
	R3	Residential	Bedroom	W3	Existing	30.93	0.93	YES
					Proposed	28.63		
	R4	Residential	Bedroom	W4	Existing	30.78	0.92	YES
					Proposed	28.27		
	R5	Residential	LKD	W6	Existing	30.57	0.90	YES
					Proposed	27.65		
	R6	Residential	Bedroom	W7	Existing	30.60	0.89	YES
					Proposed	27.37		

Project Name: Great Northern
BS/18775
Report Title: Daylight & Sunlight - Neighbour Analysis
Date of Analysis: 20/10/2022

Floor Ref.	Room Ref.	Property Type	Room Use.	Window Ref.		VSC	Pr/Ex	Meets BRE Criteria
	R7	Residential	LKD	W8	Existing	30.61	0.88	YES
					Proposed	27.08		
	R8	Residential	Bedroom	W9	Existing	30.74	0.87	YES
					Proposed	26.87		
	R9	Residential	LKD	W10	Existing	31.01	0.86	YES
					Proposed	26.72		
	R10	Residential	Bedroom	W11	Existing	30.76	0.77	YES
					Proposed	23.83		
	R11	Residential	LKD	W12	Existing	34.78	0.66	YES
					Proposed	22.82		
				W13	Existing	30.88	0.73	YES
					Proposed	22.51		
				W15	Existing	34.02	0.69	YES
					Proposed	23.51		
	R12	Residential	Bedroom	W14	Existing	30.81	0.75	YES
					Proposed	23.20		
	R13	Residential	Bedroom	W16	Existing	23.15	0.93	YES
					Proposed	21.45		
	R14	Residential	Bedroom	W17	Existing	33.92	0.73	YES
					Proposed	24.91		
	R15	Residential	LKD	W18	Existing	34.43	0.75	YES
					Proposed	25.94		
				W19	Existing	21.00	1.00	YES
					Proposed	21.00		
				W20	Existing	19.82	1.00	YES
					Proposed	19.82		
				W21	Existing	18.97	1.00	YES
					Proposed	18.97		
Sixth	R1	Residential	LKD	W1	Existing	31.41	0.94	YES
					Proposed	29.62		
	R2	Residential	Bedroom	W2	Existing	31.15	0.94	YES
					Proposed	29.18		
	R3	Residential	Bedroom	W3	Existing	30.93	0.93	YES
					Proposed	28.77		
	R4	Residential	Bedroom	W4	Existing	30.79	0.92	YES
					Proposed	28.43		
	R5	Residential	LKD	W6	Existing	30.57	0.91	YES
					Proposed	27.83		
	R6	Residential	Bedroom	W7	Existing	30.59	0.90	YES
					Proposed	27.57		
	R7	Residential	LKD	W8	Existing	30.60	0.89	YES
					Proposed	27.29		

Project Name: Great Northern
BS/18775
Report Title: Daylight & Sunlight - Neighbour Analysis
Date of Analysis: 20/10/2022

Floor Ref.	Room Ref.	Property Type	Room Use.	Window Ref.		VSC	Pr/Ex	Meets BRE Criteria
	R8	Residential	Bedroom	W9	Existing	30.72	0.88	YES
					Proposed	27.09		
	R9	Residential	LKD	W10	Existing	30.99	0.87	YES
					Proposed	26.95		
	R10	Residential	Bedroom	W11	Existing	30.72	0.78	YES
					Proposed	24.08		
	R11	Residential	LKD	W12	Existing	35.05	0.67	YES
					Proposed	23.34		
				W13	Existing	30.84	0.74	YES
					Proposed	22.76		
				W15	Existing	34.32	0.70	YES
					Proposed	24.05		
	R12	Residential	Bedroom	W14	Existing	30.76	0.76	YES
					Proposed	23.44		
	R13	Residential	Bedroom	W16	Existing	23.50	0.93	YES
					Proposed	21.84		
	R14	Residential	Bedroom	W17	Existing	34.30	0.74	YES
					Proposed	25.53		
	R15	Residential	LKD	W18	Existing	34.87	0.76	YES
					Proposed	26.63		
				W19	Existing	21.82	1.00	YES
					Proposed	21.82		
				W20	Existing	20.65	1.00	YES
					Proposed	20.65		
				W21	Existing	19.79	1.00	YES
					Proposed	19.79		
Seventh	R1	Residential	LKD	W1	Existing	31.43	0.95	YES
					Proposed	29.75		
	R2	Residential	Bedroom	W2	Existing	31.16	0.94	YES
					Proposed	29.32		
	R3	Residential	Bedroom	W3	Existing	30.94	0.93	YES
					Proposed	28.92		
	R4	Residential	Bedroom	W4	Existing	30.79	0.93	YES
					Proposed	28.58		
	R5	Residential	LKD	W6	Existing	30.57	0.92	YES
					Proposed	28.01		
	R6	Residential	Bedroom	W7	Existing	30.58	0.91	YES
					Proposed	27.76		
	R7	Residential	LKD	W8	Existing	30.59	0.90	YES
					Proposed	27.50		
	R8	Residential	Bedroom	W9	Existing	30.70	0.89	YES
					Proposed	27.31		

Project Name: Great Northern
BS/18775
Report Title: Daylight & Sunlight - Neighbour Analysis
Date of Analysis: 20/10/2022

Floor Ref.	Room Ref.	Property Type	Room Use.	Window Ref.		VSC	Pr/Ex	Meets BRE Criteria
	R9	Residential	LKD	W10	Existing	30.96	0.88	YES
					Proposed	27.17		
	R10	Residential	Bedroom	W11	Existing	30.67	0.79	YES
					Proposed	24.33		
	R11	Residential	LKD	W12	Existing	35.23	0.68	YES
					Proposed	23.80		
				W13	Existing	30.80	0.75	YES
					Proposed	23.04		
				W15	Existing	34.51	0.71	YES
					Proposed	24.50		
	R12	Residential	Bedroom	W14	Existing	30.71	0.77	YES
					Proposed	23.71		
	R13	Residential	Bedroom	W16	Existing	23.69	0.93	YES
					Proposed	22.09		
	R14	Residential	Bedroom	W17	Existing	34.51	0.75	YES
					Proposed	25.99		
	R15	Residential	LKD	W18	Existing	35.09	0.77	YES
					Proposed	27.11		
				W19	Existing	22.31	1.00	YES
					Proposed	22.31		
				W20	Existing	21.17	1.00	YES
					Proposed	21.17		
				W21	Existing	20.30	1.00	YES
					Proposed	20.30		
Eighth	R1	Residential	LKD	W1	Existing	31.45	0.95	YES
					Proposed	29.88		
	R2	Residential	Bedroom	W2	Existing	31.17	0.95	YES
					Proposed	29.46		
	R3	Residential	Bedroom	W3	Existing	30.95	0.94	YES
					Proposed	29.07		
	R4	Residential	Bedroom	W4	Existing	30.80	0.93	YES
					Proposed	28.75		
	R5	Residential	LKD	W6	Existing	30.57	0.92	YES
					Proposed	28.19		
	R6	Residential	Bedroom	W7	Existing	30.57	0.91	YES
					Proposed	27.96		
	R7	Residential	LKD	W8	Existing	30.57	0.91	YES
					Proposed	27.71		
	R8	Residential	Bedroom	W9	Existing	30.68	0.90	YES
					Proposed	27.53		
	R9	Residential	LKD	W10	Existing	30.93	0.89	YES
					Proposed	27.40		

Project Name: Great Northern
BS/18775
Report Title: Daylight & Sunlight - Neighbour Analysis
Date of Analysis: 20/10/2022

Floor Ref.	Room Ref.	Property Type	Room Use.	Window Ref.		VSC	Pr/Ex	Meets BRE Criteria
	R10	Residential	Bedroom	W11	Existing	30.62	0.80	YES
					Proposed	24.60		
	R11	Residential	LKD	W12	Existing	35.29	0.68	YES
					Proposed	24.17		
				W13	Existing	30.75	0.76	YES
					Proposed	23.33		
				W15	Existing	34.56	0.72	YES
					Proposed	24.85		
	R12	Residential	Bedroom	W14	Existing	30.66	0.78	YES
					Proposed	23.98		
	R13	Residential	Bedroom	W16	Existing	23.75	0.93	YES
					Proposed	22.20		
	R14	Residential	Bedroom	W17	Existing	34.57	0.76	YES
					Proposed	26.33		
	R15	Residential	LKD	W18	Existing	35.15	0.78	YES
					Proposed	27.46		
				W19	Existing	22.88	1.00	YES
					Proposed	22.88		
				W20	Existing	21.78	1.00	YES
					Proposed	21.78		
				W21	Existing	20.94	1.00	YES
					Proposed	20.94		
Ninth	R1	Residential	LKD	W1	Existing	31.47	0.95	YES
					Proposed	30.01		
	R2	Residential	Bedroom	W2	Existing	31.19	0.95	YES
					Proposed	29.59		
	R3	Residential	Bedroom	W3	Existing	30.96	0.94	YES
					Proposed	29.21		
	R4	Residential	Bedroom	W4	Existing	30.80	0.94	YES
					Proposed	28.89		
	R5	Residential	LKD	W6	Existing	30.56	0.93	YES
					Proposed	28.35		
	R6	Residential	Bedroom	W7	Existing	30.56	0.92	YES
					Proposed	28.12		
	R7	Residential	LKD	W8	Existing	30.56	0.91	YES
					Proposed	27.89		
	R8	Residential	Bedroom	W9	Existing	30.66	0.90	YES
					Proposed	27.71		
	R9	Residential	LKD	W10	Existing	30.90	0.89	YES
					Proposed	27.59		
	R10	Residential	Bedroom	W11	Existing	30.56	0.81	YES
					Proposed	24.83		

Project Name: Great Northern
BS/18775
Report Title: Daylight & Sunlight - Neighbour Analysis
Date of Analysis: 20/10/2022

Floor Ref.	Room Ref.	Property Type	Room Use.	Window Ref.		VSC	Pr/Ex	Meets BRE Criteria
	R11	Residential	LKD	W12	Existing	35.35	0.70	YES
					Proposed	24.59		
				W13	Existing	30.71	0.77	YES
					Proposed	23.59		
				W15	Existing	34.63	0.73	YES
					Proposed	25.23		
	R12	Residential	Bedroom	W14	Existing	30.60	0.79	YES
					Proposed	24.22		
	R13	Residential	Bedroom	W16	Existing	23.81	0.94	YES
					Proposed	22.32		
	R14	Residential	Bedroom	W17	Existing	34.63	0.77	YES
					Proposed	26.70		
	R15	Residential	LKD	W18	Existing	35.22	0.79	YES
					Proposed	27.83		
				W19	Existing	23.47	1.00	YES
					Proposed	23.47		
				W20	Existing	22.40	1.00	YES
					Proposed	22.40		
				W21	Existing	21.58	1.00	YES
					Proposed	21.58		
Tenth	R1	Residential	LKD	W1	Existing	31.49	0.96	YES
					Proposed	30.13		
	R2	Residential	Bedroom	W2	Existing	31.21	0.95	YES
					Proposed	29.72		
	R3	Residential	Bedroom	W3	Existing	30.97	0.95	YES
					Proposed	29.33		
	R4	Residential	Bedroom	W4	Existing	30.81	0.94	YES
					Proposed	29.02		
	R5	Residential	LKD	W6	Existing	30.56	0.93	YES
					Proposed	28.49		
	R6	Residential	Bedroom	W7	Existing	30.55	0.93	YES
					Proposed	28.26		
	R7	Residential	LKD	W8	Existing	30.54	0.92	YES
					Proposed	28.04		
	R8	Residential	Bedroom	W9	Existing	30.63	0.91	YES
					Proposed	27.86		
	R9	Residential	LKD	W10	Existing	30.86	0.90	YES
					Proposed	27.75		
	R10	Residential	Bedroom	W11	Existing	30.49	0.82	YES
					Proposed	25.04		

Project Name: Great Northern
BS/18775
Report Title: Daylight & Sunlight - Neighbour Analysis
Date of Analysis: 20/10/2022

Floor Ref.	Room Ref.	Property Type	Room Use.	Window Ref.		VSC	Pr/Ex	Meets BRE Criteria
	R11	Residential	LKD	W12	Existing	35.40	0.71	YES
					Proposed	25.03		
				W13	Existing	30.66	0.78	YES
					Proposed	23.83		
				W15	Existing	34.67	0.74	YES
					Proposed	25.64		
	R12	Residential	Bedroom	W14	Existing	30.53	0.80	YES
					Proposed	24.44		
	R13	Residential	Bedroom	W16	Existing	23.86	0.94	YES
					Proposed	22.42		
	R14	Residential	Bedroom	W17	Existing	34.68	0.78	YES
					Proposed	27.08		
	R15	Residential	LKD	W18	Existing	35.26	0.80	YES
					Proposed	28.20		
				W19	Existing	23.98	1.00	YES
					Proposed	23.98		
				W20	Existing	22.97	1.00	YES
					Proposed	22.97		
				W21	Existing	22.17	1.00	YES
					Proposed	22.17		
Eleventh	R1	Residential	LKD	W1	Existing	31.52	0.96	YES
					Proposed	30.26		
	R2	Residential	Bedroom	W2	Existing	31.23	0.96	YES
					Proposed	29.85		
	R3	Residential	Bedroom	W3	Existing	30.99	0.95	YES
					Proposed	29.47		
	R4	Residential	Bedroom	W4	Existing	30.82	0.95	YES
					Proposed	29.15		
	R5	Residential	LKD	W6	Existing	30.56	0.94	YES
					Proposed	28.63		
	R6	Residential	Bedroom	W7	Existing	30.53	0.93	YES
					Proposed	28.41		
	R7	Residential	LKD	W8	Existing	30.52	0.92	YES
					Proposed	28.19		
	R8	Residential	Bedroom	W9	Existing	30.60	0.92	YES
					Proposed	28.02		
	R9	Residential	LKD	W10	Existing	30.82	0.91	YES
					Proposed	27.91		
	R10	Residential	Bedroom	W11	Existing	30.42	0.83	YES
					Proposed	25.26		

Project Name: Great Northern
BS/18775
Report Title: Daylight & Sunlight - Neighbour Analysis
Date of Analysis: 20/10/2022

Floor Ref.	Room Ref.	Property Type	Room Use.	Window Ref.		VSC	Pr/Ex	Meets BRE Criteria
	R11	Residential	LKD	W12	Existing	35.43	0.72	YES
					Proposed	25.50		
				W13	Existing	30.61	0.79	YES
					Proposed	24.10		
				W15	Existing	34.70	0.75	YES
					Proposed	26.06		
	R12	Residential	Bedroom	W14	Existing	30.47	0.81	YES
					Proposed	24.67		
	R13	Residential	Bedroom	W16	Existing	23.89	0.94	YES
					Proposed	22.51		
	R14	Residential	Bedroom	W17	Existing	34.71	0.79	YES
					Proposed	27.47		
	R15	Residential	LKD	W18	Existing	35.29	0.81	YES
					Proposed	28.58		
				W19	Existing	24.46	1.00	YES
					Proposed	24.46		
				W20	Existing	23.45	1.00	YES
					Proposed	23.45		
				W21	Existing	22.65	1.00	YES
					Proposed	22.65		
Twelfth	R1	Residential	LKD	W1	Existing	31.55	0.96	YES
					Proposed	30.40		
	R2	Residential	Bedroom	W2	Existing	31.25	0.96	YES
					Proposed	29.99		
	R3	Residential	Bedroom	W3	Existing	31.00	0.95	YES
					Proposed	29.60		
	R4	Residential	Bedroom	W4	Existing	30.83	0.95	YES
					Proposed	29.30		
	R5	Residential	LKD	W6	Existing	30.56	0.94	YES
					Proposed	28.78		
	R6	Residential	Bedroom	W7	Existing	30.52	0.94	YES
					Proposed	28.56		
	R7	Residential	LKD	W8	Existing	30.55	0.93	YES
					Proposed	28.39		
	R8	Residential	Bedroom	W9	Existing	30.57	0.92	YES
					Proposed	28.18		
	R9	Residential	LKD	W10	Existing	30.78	0.91	YES
					Proposed	28.08		
	R10	Residential	Bedroom	W11	Existing	30.37	0.84	YES
					Proposed	25.53		

Project Name: Great Northern
BS/18775
Report Title: Daylight & Sunlight - Neighbour Analysis
Date of Analysis: 20/10/2022

Floor Ref.	Room Ref.	Property Type	Room Use.	Window Ref.		VSC	Pr/Ex	Meets BRE Criteria
	R11	Residential	LKD	W12	Existing	35.44	0.73	YES
					Proposed	25.99		
				W13	Existing	30.60	0.80	YES
					Proposed	24.45		
				W15	Existing	34.72	0.76	YES
					Proposed	26.50		
	R12	Residential	Bedroom	W14	Existing	30.44	0.82	YES
					Proposed	24.99		
	R13	Residential	Bedroom	W16	Existing	23.90	0.95	YES
					Proposed	22.59		
	R14	Residential	Bedroom	W17	Existing	34.72	0.80	YES
					Proposed	27.86		
	R15	Residential	LKD	W18	Existing	35.31	0.82	YES
					Proposed	28.96		
				W19	Existing	25.04	1.00	YES
					Proposed	25.04		
				W20	Existing	24.08	1.00	YES
					Proposed	24.08		
				W21	Existing	23.33	1.00	YES
					Proposed	23.33		
Fourteenth	R1	Residential	LKD	W1	Existing	31.62	0.97	YES
					Proposed	30.67		
	R2	Residential	Bedroom	W2	Existing	31.31	0.97	YES
					Proposed	30.26		
	R3	Residential	Bedroom	W3	Existing	31.04	0.96	YES
					Proposed	29.89		
	R4	Residential	Bedroom	W4	Existing	30.86	0.96	YES
					Proposed	29.58		
	R5	Residential	LKD	W6	Existing	30.57	0.95	YES
					Proposed	29.09		
	R6	Residential	Bedroom	W7	Existing	30.51	0.95	YES
					Proposed	28.87		
	R7	Residential	LKD	W8	Existing	30.48	0.94	YES
					Proposed	28.68		
	R8	Residential	Bedroom	W9	Existing	30.52	0.93	YES
					Proposed	28.52		
	R9	Residential	LKD	W10	Existing	30.70	0.93	YES
					Proposed	28.44		
	R10	Residential	Bedroom	W11	Existing	30.20	0.86	YES
					Proposed	26.04		

Project Name: Great Northern
BS/18775
Report Title: Daylight & Sunlight - Neighbour Analysis
Date of Analysis: 20/10/2022

Floor Ref.	Room Ref.	Property Type	Room Use.	Window Ref.		VSC	Pr/Ex	Meets BRE Criteria
	R11	Residential	LKD	W12	Existing	35.47	0.76	YES
					Proposed	27.13		
				W13	Existing	30.46	0.82	YES
					Proposed	25.11		
				W15	Existing	34.74	0.79	YES
					Proposed	27.50		
	R12	Residential	Bedroom	W14	Existing	30.26	0.84	YES
					Proposed	25.56		
	R13	Residential	Bedroom	W16	Existing	23.93	0.95	YES
					Proposed	22.75		
	R14	Residential	Bedroom	W17	Existing	34.75	0.83	YES
					Proposed	28.74		
	R15	Residential	LKD	W18	Existing	35.33	0.84	YES
					Proposed	29.79		
				W19	Existing	27.26	1.00	YES
					Proposed	27.26		
				W20	Existing	26.50	1.00	YES
					Proposed	26.50		
				W21	Existing	25.90	1.00	YES
					Proposed	25.90		
Fifteenth	R1	Residential	LKD	W1	Existing	31.66	0.97	YES
					Proposed	30.81		
	R2	Residential	Bedroom	W2	Existing	31.35	0.97	YES
					Proposed	30.41		
	R3	Residential	Bedroom	W3	Existing	31.07	0.97	YES
					Proposed	30.04		
	R4	Residential	Bedroom	W4	Existing	30.88	0.96	YES
					Proposed	29.74		
	R5	Residential	LKD	W6	Existing	30.58	0.96	YES
					Proposed	29.25		
	R6	Residential	Bedroom	W7	Existing	30.50	0.95	YES
					Proposed	29.04		
	R7	Residential	LKD	W8	Existing	30.47	0.95	YES
					Proposed	28.86		
	R8	Residential	Bedroom	W9	Existing	30.49	0.94	YES
					Proposed	28.70		
	R9	Residential	LKD	W10	Existing	30.65	0.93	YES
					Proposed	28.62		
	R10	Residential	Bedroom	W11	Existing	30.12	0.87	YES
					Proposed	26.35		

Project Name: Great Northern
BS/18775
Report Title: Daylight & Sunlight - Neighbour Analysis
Date of Analysis: 20/10/2022

Floor Ref.	Room Ref.	Property Type	Room Use.	Window Ref.		VSC	Pr/Ex	Meets BRE Criteria
	R11	Residential	LKD	W12	Existing	35.48	0.78	YES
					Proposed	27.77		
				W13	Existing	30.42	0.84	YES
					Proposed	25.53		
				W15	Existing	34.76	0.81	YES
					Proposed	28.06		
	R12	Residential	Bedroom	W14	Existing	30.19	0.86	YES
					Proposed	25.91		
	R13	Residential	Bedroom	W16	Existing	23.94	0.95	YES
					Proposed	22.83		
	R14	Residential	Bedroom	W17	Existing	34.76	0.84	YES
					Proposed	29.21		
	R15	Residential	LKD	W18	Existing	35.34	0.86	YES
					Proposed	30.24		
				W19	Existing	28.29	1.00	YES
					Proposed	28.29		
				W20	Existing	27.61	1.00	YES
					Proposed	27.61		
				W21	Existing	27.07	1.00	YES
					Proposed	27.07		
Sixteenth	R1	Residential	LKD	W1	Existing	31.71	0.98	YES
					Proposed	30.96		
	R2	Residential	Bedroom	W2	Existing	31.39	0.97	YES
					Proposed	30.56		
	R3	Residential	Bedroom	W3	Existing	31.11	0.97	YES
					Proposed	30.19		
	R4	Residential	Bedroom	W4	Existing	30.90	0.97	YES
					Proposed	29.89		
	R5	Residential	LKD	W6	Existing	30.59	0.96	YES
					Proposed	29.42		
	R6	Residential	Bedroom	W7	Existing	30.50	0.96	YES
					Proposed	29.20		
	R7	Residential	LKD	W8	Existing	30.46	0.95	YES
					Proposed	29.04		
	R8	Residential	Bedroom	W9	Existing	30.47	0.95	YES
					Proposed	28.88		
	R9	Residential	LKD	W10	Existing	30.62	0.94	YES
					Proposed	28.82		
	R10	Residential	Bedroom	W11	Existing	30.05	0.89	YES
					Proposed	26.69		

Project Name: Great Northern
BS/18775
Report Title: Daylight & Sunlight - Neighbour Analysis
Date of Analysis: 20/10/2022

Floor Ref.	Room Ref.	Property Type	Room Use.	Window Ref.		VSC	Pr/Ex	Meets BRE Criteria
	R11	Residential	LKD	W12	Existing	35.49	0.80	YES
					Proposed	28.42		
				W13	Existing	30.38	0.86	YES
					Proposed	25.98		
				W15	Existing	34.77	0.82	YES
					Proposed	28.61		
	R12	Residential	Bedroom	W14	Existing	30.12	0.87	YES
					Proposed	26.29		
	R13	Residential	Bedroom	W16	Existing	23.95	0.96	YES
					Proposed	22.91		
	R14	Residential	Bedroom	W17	Existing	34.77	0.85	YES
					Proposed	29.68		
	R15	Residential	LKD	W18	Existing	35.36	0.87	YES
					Proposed	30.67		
				W19	Existing	29.75	1.00	YES
					Proposed	29.75		
				W20	Existing	29.21	1.00	YES
					Proposed	29.21		
				W21	Existing	28.79	1.00	YES
					Proposed	28.79		
Seventeenth	R1	Residential	LKD	W1	Existing	31.77	0.98	YES
					Proposed	31.11		
	R2	Residential	Bedroom	W2	Existing	31.44	0.98	YES
					Proposed	30.71		
	R3	Residential	Bedroom	W3	Existing	31.15	0.97	YES
					Proposed	30.35		
	R4	Residential	Bedroom	W4	Existing	30.94	0.97	YES
					Proposed	30.06		
	R5	Residential	LKD	W6	Existing	30.61	0.97	YES
					Proposed	29.59		
	R6	Residential	Bedroom	W7	Existing	30.51	0.96	YES
					Proposed	29.38		
	R7	Residential	LKD	W8	Existing	30.46	0.96	YES
					Proposed	29.22		
	R8	Residential	Bedroom	W9	Existing	30.45	0.96	YES
					Proposed	29.08		
	R9	Residential	LKD	W10	Existing	30.58	0.95	YES
					Proposed	29.02		
	R10	Residential	Bedroom	W11	Existing	29.98	0.90	YES
					Proposed	27.04		

Project Name: Great Northern
BS/18775
Report Title: Daylight & Sunlight - Neighbour Analysis
Date of Analysis: 20/10/2022

Floor Ref.	Room Ref.	Property Type	Room Use.	Window Ref.		VSC	Pr/Ex	Meets BRE Criteria
	R11	Residential	LKD	W12	Existing	35.51	0.82	YES
					Proposed	29.16		
				W13	Existing	30.34	0.87	YES
					Proposed	26.47		
				W15	Existing	34.78	0.84	YES
					Proposed	29.23		
	R12	Residential	Bedroom	W14	Existing	30.06	0.89	YES
					Proposed	26.70		
	R13	Residential	Bedroom	W16	Existing	23.97	0.96	YES
					Proposed	22.99		
	R14	Residential	Bedroom	W17	Existing	34.78	0.87	YES
					Proposed	30.19		
	R15	Residential	LKD	W18	Existing	35.37	0.88	YES
					Proposed	31.14		
				W19	Existing	31.02	1.00	YES
					Proposed	31.02		
				W20	Existing	30.62	1.00	YES
					Proposed	30.62		
				W21	Existing	30.32	1.00	YES
					Proposed	30.32		
Eighteenth	R1	Residential	LKD	W1	Existing	31.83	0.98	YES
					Proposed	31.26		
	R2	Residential	Bedroom	W2	Existing	31.49	0.98	YES
					Proposed	30.87		
	R3	Residential	Bedroom	W3	Existing	31.20	0.98	YES
					Proposed	30.51		
	R4	Residential	Bedroom	W4	Existing	30.98	0.98	YES
					Proposed	30.22		
	R5	Residential	LKD	W6	Existing	30.64	0.97	YES
					Proposed	29.77		
	R6	Residential	Bedroom	W7	Existing	30.53	0.97	YES
					Proposed	29.56		
	R7	Residential	LKD	W8	Existing	30.47	0.97	YES
					Proposed	29.41		
	R8	Residential	Bedroom	W9	Existing	30.45	0.96	YES
					Proposed	29.27		
	R9	Residential	LKD	W10	Existing	30.56	0.96	YES
					Proposed	29.22		
	R10	Residential	Bedroom	W11	Existing	29.92	0.92	YES
					Proposed	27.40		

Project Name: Great Northern
BS/18775
Report Title: Daylight & Sunlight - Neighbour Analysis
Date of Analysis: 20/10/2022

Floor Ref.	Room Ref.	Property Type	Room Use.	Window Ref.		VSC	Pr/Ex	Meets BRE Criteria
	R11	Residential	LKD	W12	Existing	35.52	0.84	YES
					Proposed	29.92		
				W13	Existing	30.31	0.89	YES
					Proposed	26.99		
				W15	Existing	34.79	0.86	YES
					Proposed	29.88		
	R12	Residential	Bedroom	W14	Existing	30.01	0.90	YES
					Proposed	27.13		
	R13	Residential	Bedroom	W16	Existing	23.98	0.96	YES
					Proposed	23.07		
	R14	Residential	Bedroom	W17	Existing	34.79	0.88	YES
					Proposed	30.72		
	R15	Residential	LKD	W18	Existing	35.38	0.89	YES
					Proposed	31.62		
				W19	Existing	32.33	1.00	YES
					Proposed	32.33		
				W20	Existing	32.06	1.00	YES
					Proposed	32.06		
				W21	Existing	31.85	1.00	YES
					Proposed	31.85		
Ninteenth	R1	Residential	LKD	W1	Existing	31.90	0.98	YES
					Proposed	31.42		
	R2	Residential	Bedroom	W2	Existing	31.56	0.98	YES
					Proposed	31.03		
	R3	Residential	Bedroom	W3	Existing	31.25	0.98	YES
					Proposed	30.67		
	R4	Residential	Bedroom	W4	Existing	31.03	0.98	YES
					Proposed	30.39		
	R5	Residential	LKD	W6	Existing	30.68	0.98	YES
					Proposed	29.94		
	R6	Residential	Bedroom	W7	Existing	30.55	0.97	YES
					Proposed	29.73		
	R7	Residential	LKD	W8	Existing	30.48	0.97	YES
					Proposed	29.59		
	R8	Residential	Bedroom	W9	Existing	30.45	0.97	YES
					Proposed	29.46		
	R9	Residential	LKD	W10	Existing	30.55	0.96	YES
					Proposed	29.42		
	R10	Residential	Bedroom	W11	Existing	29.87	0.93	YES
					Proposed	27.76		

Project Name: Great Northern
BS/18775
Report Title: Daylight & Sunlight - Neighbour Analysis
Date of Analysis: 20/10/2022

Floor Ref.	Room Ref.	Property Type	Room Use.	Window Ref.		VSC	Pr/Ex	Meets BRE Criteria
	R11	Residential	LKD	W12	Existing	35.53	0.86	YES
					Proposed	30.71		
				W13	Existing	30.29	0.91	YES
					Proposed	27.50		
				W15	Existing	34.80	0.88	YES
					Proposed	30.55		
	R12	Residential	Bedroom	W14	Existing	29.97	0.92	YES
					Proposed	27.55		
	R13	Residential	Bedroom	W16	Existing	23.99	0.97	YES
					Proposed	23.16		
	R14	Residential	Bedroom	W17	Existing	34.80	0.90	YES
					Proposed	31.25		
	R15	Residential	LKD	W18	Existing	35.39	0.91	YES
					Proposed	32.11		
				W19	Existing	33.69	1.00	YES
					Proposed	33.69		
				W20	Existing	33.55	1.00	YES
					Proposed	33.55		
				W21	Existing	33.48	1.00	YES
					Proposed	33.48		
Twentieth	R1	Residential	LKD	W1	Existing	31.98	0.99	YES
					Proposed	31.58		
	R2	Residential	Bedroom	W2	Existing	31.64	0.99	YES
					Proposed	31.20		
	R3	Residential	Bedroom	W3	Existing	31.32	0.98	YES
					Proposed	30.84		
	R4	Residential	Bedroom	W4	Existing	31.09	0.98	YES
					Proposed	30.57		
	R5	Residential	LKD	W6	Existing	30.73	0.98	YES
					Proposed	30.12		
	R6	Residential	Bedroom	W7	Existing	30.59	0.98	YES
					Proposed	29.92		
	R7	Residential	LKD	W8	Existing	30.52	0.98	YES
					Proposed	29.79		
	R8	Residential	Bedroom	W9	Existing	30.47	0.97	YES
					Proposed	29.66		
	R9	Residential	LKD	W10	Existing	30.55	0.97	YES
					Proposed	29.63		
	R10	Residential	Bedroom	W11	Existing	29.85	0.94	YES
					Proposed	28.14		

Project Name: Great Northern
BS/18775
Report Title: Daylight & Sunlight - Neighbour Analysis
Date of Analysis: 20/10/2022

Floor Ref.	Room Ref.	Property Type	Room Use.	Window Ref.		VSC	Pr/Ex	Meets BRE Criteria
	R11	Residential	LKD	W12	Existing	35.54	0.89	YES
					Proposed	31.49		
				W13	Existing	30.29	0.93	YES
					Proposed	28.03		
				W15	Existing	34.81	0.90	YES
					Proposed	31.20		
	R12	Residential	Bedroom	W14	Existing	29.95	0.93	YES
					Proposed	28.00		
	R13	Residential	Bedroom	W16	Existing	24.00	0.97	YES
					Proposed	23.24		
	R14	Residential	Bedroom	W17	Existing	34.81	0.91	YES
					Proposed	31.77		
	R15	Residential	LKD	W18	Existing	35.40	0.92	YES
					Proposed	32.58		
				W19	Existing	34.62	1.00	YES
					Proposed	34.62		
				W20	Existing	34.58	1.00	YES
					Proposed	34.58		
				W21	Existing	34.55	1.00	YES
					Proposed	34.55		
Twenty First	R1	Residential	LKD	W1	Existing	32.09	0.99	YES
					Proposed	31.77		
	R2	Residential	Bedroom	W2	Existing	31.74	0.99	YES
					Proposed	31.39		
	R3	Residential	Bedroom	W3	Existing	31.42	0.99	YES
					Proposed	31.04		
	R4	Residential	Bedroom	W4	Existing	31.19	0.99	YES
					Proposed	30.77		
	R5	Residential	LKD	W6	Existing	30.82	0.98	YES
					Proposed	30.34		
	R6	Residential	Bedroom	W7	Existing	30.68	0.98	YES
					Proposed	30.14		
	R7	Residential	LKD	W8	Existing	30.59	0.98	YES
					Proposed	30.02		
	R8	Residential	Bedroom	W9	Existing	30.54	0.98	YES
					Proposed	29.90		
	R9	Residential	LKD	W10	Existing	30.61	0.98	YES
					Proposed	29.89		
	R10	Residential	Bedroom	W11	Existing	29.91	0.96	YES
					Proposed	28.57		

Project Name: Great Northern
BS/18775
Report Title: Daylight & Sunlight - Neighbour Analysis
Date of Analysis: 20/10/2022

Floor Ref.	Room Ref.	Property Type	Room Use.	Window Ref.		VSC	Pr/Ex	Meets BRE Criteria
	R11	Residential	LKD	W12	Existing	35.54	0.91	YES
					Proposed	32.23		
				W13	Existing	30.35	0.94	YES
					Proposed	28.59		
				W15	Existing	34.82	0.91	YES
					Proposed	31.83		
	R12	Residential	Bedroom	W14	Existing	30.01	0.95	YES
					Proposed	28.48		
	R13	Residential	Bedroom	W16	Existing	24.00	0.97	YES
					Proposed	23.32		
	R14	Residential	Bedroom	W17	Existing	34.82	0.93	YES
					Proposed	32.28		
	R15	Residential	LKD	W18	Existing	35.40	0.93	YES
					Proposed	33.04		
				W19	Existing	34.65	1.00	YES
					Proposed	34.65		
				W20	Existing	34.58	1.00	YES
					Proposed	34.58		
				W21	Existing	34.58	1.00	YES
					Proposed	34.58		
Twenty Second	R1	Residential	LKD	W1	Existing	32.20	0.99	YES
					Proposed	31.95		
	R2	Residential	Bedroom	W2	Existing	31.85	0.99	YES
					Proposed	31.58		
	R3	Residential	Bedroom	W3	Existing	31.53	0.99	YES
					Proposed	31.24		
	R4	Residential	Bedroom	W4	Existing	31.29	0.99	YES
					Proposed	30.97		
	R5	Residential	LKD	W6	Existing	30.92	0.99	YES
					Proposed	30.55		
	R6	Residential	Bedroom	W7	Existing	30.77	0.99	YES
					Proposed	30.36		
	R7	Residential	LKD	W8	Existing	30.68	0.99	YES
					Proposed	30.24		
	R8	Residential	Bedroom	W9	Existing	30.62	0.98	YES
					Proposed	30.14		
	R9	Residential	LKD	W10	Existing	30.68	0.98	YES
					Proposed	30.15		
	R10	Residential	Bedroom	W11	Existing	29.97	0.97	YES
					Proposed	28.99		

Project Name: Great Northern
BS/18775
Report Title: Daylight & Sunlight - Neighbour Analysis
Date of Analysis: 20/10/2022

Floor Ref.	Room Ref.	Property Type	Room Use.	Window Ref.		VSC	Pr/Ex	Meets BRE Criteria
	R11	Residential	LKD	W12	Existing	35.54	0.93	YES
					Proposed	32.94		
				W13	Existing	30.41	0.96	YES
					Proposed	29.13		
				W15	Existing	34.82	0.93	YES
					Proposed	32.44		
	R12	Residential	Bedroom	W14	Existing	30.07	0.96	YES
					Proposed	28.95		
	R13	Residential	Bedroom	W16	Existing	24.00	0.97	YES
					Proposed	23.39		
	R14	Residential	Bedroom	W17	Existing	34.82	0.94	YES
					Proposed	32.76		
	R15	Residential	LKD	W18	Existing	35.40	0.95	YES
					Proposed	33.48		
				W19	Existing	34.65	1.00	YES
					Proposed	34.65		
				W20	Existing	34.58	1.00	YES
					Proposed	34.58		
				W21	Existing	34.58	1.00	YES
					Proposed	34.58		
Twenty Third	R1	Residential	LKD	W1	Existing	32.33	0.99	YES
					Proposed	32.15		
	R2	Residential	Bedroom	W2	Existing	31.97	0.99	YES
					Proposed	31.78		
	R3	Residential	Bedroom	W3	Existing	31.65	0.99	YES
					Proposed	31.44		
	R4	Residential	Bedroom	W4	Existing	31.41	0.99	YES
					Proposed	31.18		
	R5	Residential	LKD	W6	Existing	31.03	0.99	YES
					Proposed	30.76		
	R6	Residential	Bedroom	W7	Existing	30.87	0.99	YES
					Proposed	30.58		
	R7	Residential	LKD	W8	Existing	30.78	0.99	YES
					Proposed	30.47		
	R8	Residential	Bedroom	W9	Existing	30.71	0.99	YES
					Proposed	30.37		
	R9	Residential	LKD	W10	Existing	30.76	0.99	YES
					Proposed	30.39		
	R10	Residential	Bedroom	W11	Existing	30.04	0.98	YES
					Proposed	29.38		

Project Name: Great Northern
BS/18775
Report Title: Daylight & Sunlight - Neighbour Analysis
Date of Analysis: 20/10/2022

Floor Ref.	Room Ref.	Property Type	Room Use.	Window Ref.		VSC	Pr/Ex	Meets BRE Criteria
	R11	Residential	LKD	W12	Existing	35.54	0.95	YES
					Proposed	33.60		
				W13	Existing	30.48	0.97	YES
					Proposed	29.62		
				W15	Existing	34.82	0.95	YES
					Proposed	33.01		
	R12	Residential	Bedroom	W14	Existing	30.14	0.98	YES
					Proposed	29.39		
	R13	Residential	Bedroom	W16	Existing	24.00	0.98	YES
					Proposed	23.47		
	R14	Residential	Bedroom	W17	Existing	34.82	0.95	YES
					Proposed	33.23		
	R15	Residential	LKD	W18	Existing	35.40	0.96	YES
					Proposed	33.90		
				W19	Existing	34.66	1.00	YES
					Proposed	34.66		
				W20	Existing	34.58	1.00	YES
					Proposed	34.58		
				W21	Existing	34.58	1.00	YES
					Proposed	34.58		
Twenty Fourth	R1	Residential	LKD	W1	Existing	32.46	1.00	YES
					Proposed	32.35		
	R2	Residential	Bedroom	W2	Existing	32.11	1.00	YES
					Proposed	31.99		
	R3	Residential	Bedroom	W3	Existing	31.78	1.00	YES
					Proposed	31.65		
	R4	Residential	Bedroom	W4	Existing	31.53	1.00	YES
					Proposed	31.39		
	R5	Residential	LKD	W6	Existing	31.15	0.99	YES
					Proposed	30.98		
	R6	Residential	Bedroom	W7	Existing	30.98	0.99	YES
					Proposed	30.81		
	R7	Residential	LKD	W8	Existing	30.88	0.99	YES
					Proposed	30.70		
	R8	Residential	Bedroom	W9	Existing	30.81	0.99	YES
					Proposed	30.61		
	R9	Residential	LKD	W10	Existing	30.85	0.99	YES
					Proposed	30.63		
	R10	Residential	Bedroom	W11	Existing	30.12	0.99	YES
					Proposed	29.76		

Project Name: Great Northern
BS/18775
Report Title: Daylight & Sunlight - Neighbour Analysis
Date of Analysis: 20/10/2022

Floor Ref.	Room Ref.	Property Type	Room Use.	Window Ref.		VSC	Pr/Ex	Meets BRE Criteria
	R11	Residential	LKD	W12	Existing	35.54	0.96	YES
					Proposed	34.22		
				W13	Existing	30.56	0.98	YES
					Proposed	30.10		
				W15	Existing	34.82	0.96	YES
					Proposed	33.56		
	R12	Residential	Bedroom	W14	Existing	30.22	0.99	YES
					Proposed	29.82		
	R13	Residential	Bedroom	W16	Existing	24.00	0.98	YES
					Proposed	23.54		
	R14	Residential	Bedroom	W17	Existing	34.82	0.97	YES
					Proposed	33.67		
	R15	Residential	LKD	W18	Existing	35.40	0.97	YES
					Proposed	34.30		
				W19	Existing	34.66	1.00	YES
					Proposed	34.66		
				W20	Existing	34.58	1.00	YES
					Proposed	34.58		
				W21	Existing	34.58	1.00	YES
					Proposed	34.58		
Twenty Fifth	R1	Residential	LKD	W1	Existing	32.61	1.00	YES
					Proposed	32.54		
	R2	Residential	Bedroom	W2	Existing	32.25	1.00	YES
					Proposed	32.17		
	R3	Residential	Bedroom	W3	Existing	31.93	1.00	YES
					Proposed	31.84		
	R4	Residential	Bedroom	W4	Existing	31.67	1.00	YES
					Proposed	31.58		
	R5	Residential	LKD	W6	Existing	31.28	1.00	YES
					Proposed	31.18		
	R6	Residential	Bedroom	W7	Existing	31.11	1.00	YES
					Proposed	31.00		
	R7	Residential	LKD	W8	Existing	31.00	1.00	YES
					Proposed	30.89		
	R8	Residential	Bedroom	W9	Existing	30.92	1.00	YES
					Proposed	30.80		
	R9	Residential	LKD	W10	Existing	30.95	1.00	YES
					Proposed	30.83		
	R10	Residential	Bedroom	W11	Existing	30.22	0.99	YES
					Proposed	30.02		

Project Name: Great Northern
BS/18775
Report Title: Daylight & Sunlight - Neighbour Analysis
Date of Analysis: 20/10/2022

Floor Ref.	Room Ref.	Property Type	Room Use.	Window Ref.		VSC	Pr/Ex	Meets BRE Criteria
	R11	Residential	LKD	W12	Existing	35.54	0.97	YES
					Proposed	34.63		
				W13	Existing	30.65	0.99	YES
					Proposed	30.42		
				W15	Existing	34.82	0.97	YES
					Proposed	33.93		
	R12	Residential	Bedroom	W14	Existing	30.32	0.99	YES
					Proposed	30.10		
	R13	Residential	Bedroom	W16	Existing	24.00	0.98	YES
					Proposed	23.61		
	R14	Residential	Bedroom	W17	Existing	34.82	0.98	YES
					Proposed	33.97		
	R15	Residential	LKD	W18	Existing	35.40	0.98	YES
					Proposed	34.58		
				W19	Existing	34.66	1.00	YES
					Proposed	34.66		
				W20	Existing	34.58	1.00	YES
					Proposed	34.58		
				W21	Existing	34.58	1.00	YES
					Proposed	34.58		
Twenty Sixth	R1	Residential	LKD	W1	Existing	32.77	1.00	YES
					Proposed	32.71		
	R2	Residential	Bedroom	W2	Existing	32.41	1.00	YES
					Proposed	32.35		
	R3	Residential	Bedroom	W3	Existing	32.08	1.00	YES
					Proposed	32.02		
	R4	Residential	Bedroom	W4	Existing	31.83	1.00	YES
					Proposed	31.75		
	R5	Residential	LKD	W6	Existing	31.43	1.00	YES
					Proposed	31.34		
	R6	Residential	Bedroom	W7	Existing	31.25	1.00	YES
					Proposed	31.16		
	R7	Residential	LKD	W8	Existing	31.14	1.00	YES
					Proposed	31.04		
	R8	Residential	Bedroom	W9	Existing	31.04	1.00	YES
					Proposed	30.95		
	R9	Residential	LKD	W10	Existing	31.07	1.00	YES
					Proposed	30.96		
	R10	Residential	Bedroom	W11	Existing	30.32	0.99	YES
					Proposed	30.16		

Project Name: Great Northern
BS/18775
Report Title: Daylight & Sunlight - Neighbour Analysis
Date of Analysis: 20/10/2022

Floor Ref.	Room Ref.	Property Type	Room Use.	Window Ref.		VSC	Pr/Ex	Meets BRE Criteria
	R11	Residential	LKD	W12	Existing	35.54	0.98	YES
					Proposed	34.78		
				W13	Existing	30.75	0.99	YES
					Proposed	30.56		
				W15	Existing	34.82	0.98	YES
					Proposed	34.07		
	R12	Residential	Bedroom	W14	Existing	30.42	0.99	YES
					Proposed	30.24		
	R13	Residential	Bedroom	W16	Existing	24.00	0.99	YES
					Proposed	23.68		
	R14	Residential	Bedroom	W17	Existing	34.82	0.98	YES
					Proposed	34.10		
	R15	Residential	LKD	W18	Existing	35.40	0.98	YES
					Proposed	34.71		
				W19	Existing	34.65	1.00	YES
					Proposed	34.65		
				W20	Existing	34.58	1.00	YES
					Proposed	34.58		
				W21	Existing	34.58	1.00	YES
					Proposed	34.58		
Twenty Seventh	R1	Residential	LKD	W1	Existing	32.95	1.00	YES
					Proposed	32.90		
	R2	Residential	Bedroom	W2	Existing	32.59	1.00	YES
					Proposed	32.54		
	R3	Residential	Bedroom	W3	Existing	32.26	1.00	YES
					Proposed	32.20		
	R4	Residential	Bedroom	W4	Existing	32.00	1.00	YES
					Proposed	31.94		
	R5	Residential	LKD	W6	Existing	31.59	1.00	YES
					Proposed	31.52		
	R6	Residential	Bedroom	W7	Existing	31.40	1.00	YES
					Proposed	31.34		
	R7	Residential	LKD	W8	Existing	31.28	1.00	YES
					Proposed	31.21		
	R8	Residential	Bedroom	W9	Existing	31.18	1.00	YES
					Proposed	31.11		
	R9	Residential	LKD	W10	Existing	31.19	1.00	YES
					Proposed	31.11		
	R10	Residential	Bedroom	W11	Existing	30.44	1.00	YES
					Proposed	30.31		

Project Name: Great Northern
BS/18775
Report Title: Daylight & Sunlight - Neighbour Analysis
Date of Analysis: 20/10/2022

Floor Ref.	Room Ref.	Property Type	Room Use.	Window Ref.		VSC	Pr/Ex	Meets BRE Criteria
	R11	Residential	LKD	W12	Existing	35.54	0.98	YES
					Proposed	34.93		
				W13	Existing	30.87	1.00	YES
					Proposed	30.72		
				W15	Existing	34.82	0.98	YES
					Proposed	34.23		
	R12	Residential	Bedroom	W14	Existing	30.54	1.00	YES
					Proposed	30.40		
	R13	Residential	Bedroom	W16	Existing	24.00	0.99	YES
					Proposed	23.74		
	R14	Residential	Bedroom	W17	Existing	34.82	0.98	YES
					Proposed	34.25		
	R15	Residential	LKD	W18	Existing	35.40	0.98	YES
					Proposed	34.85		
				W19	Existing	34.65	1.00	YES
					Proposed	34.65		
				W20	Existing	34.58	1.00	YES
					Proposed	34.58		
				W21	Existing	34.58	1.00	YES
					Proposed	34.58		
Twenty Eighth	R1	Residential	LKD	W1	Existing	33.14	1.00	YES
					Proposed	33.10		
	R2	Residential	Bedroom	W2	Existing	32.78	1.00	YES
					Proposed	32.74		
	R3	Residential	Bedroom	W3	Existing	32.45	1.00	YES
					Proposed	32.41		
	R4	Residential	Bedroom	W4	Existing	32.18	1.00	YES
					Proposed	32.14		
	R5	Residential	LKD	W6	Existing	31.77	1.00	YES
					Proposed	31.72		
	R6	Residential	Bedroom	W7	Existing	31.58	1.00	YES
					Proposed	31.53		
	R7	Residential	LKD	W8	Existing	31.45	1.00	YES
					Proposed	31.40		
	R8	Residential	Bedroom	W9	Existing	31.34	1.00	YES
					Proposed	31.28		
	R9	Residential	LKD	W10	Existing	31.34	1.00	YES
					Proposed	31.28		
	R10	Residential	Bedroom	W11	Existing	30.58	1.00	YES
					Proposed	30.48		

Project Name: Great Northern
BS/18775
Report Title: Daylight & Sunlight - Neighbour Analysis
Date of Analysis: 20/10/2022

Floor Ref.	Room Ref.	Property Type	Room Use.	Window Ref.		VSC	Pr/Ex	Meets BRE Criteria
	R11	Residential	LKD	W12	Existing	35.54	0.99	YES
					Proposed	35.08		
				W13	Existing	31.01	1.00	YES
					Proposed	30.89		
				W15	Existing	34.82	0.99	YES
					Proposed	34.37		
	R12	Residential	Bedroom	W14	Existing	30.68	1.00	YES
					Proposed	30.57		
	R13	Residential	Bedroom	W16	Existing	24.00	0.99	YES
					Proposed	23.81		
	R14	Residential	Bedroom	W17	Existing	34.82	0.99	YES
					Proposed	34.39		
	R15	Residential	LKD	W18	Existing	35.40	0.99	YES
					Proposed	34.98		
				W19	Existing	34.65	1.00	YES
					Proposed	34.65		
				W20	Existing	34.58	1.00	YES
					Proposed	34.58		
				W21	Existing	34.58	1.00	YES
					Proposed	34.58		
Twenty Nineth	R1	Residential	LKD	W1	Existing	33.35	1.00	YES
					Proposed	33.32		
	R2	Residential	Bedroom	W2	Existing	32.99	1.00	YES
					Proposed	32.97		
	R3	Residential	Bedroom	W3	Existing	32.66	1.00	YES
					Proposed	32.63		
	R4	Residential	Bedroom	W4	Existing	32.39	1.00	YES
					Proposed	32.36		
	R5	Residential	LKD	W6	Existing	31.97	1.00	YES
					Proposed	31.94		
	R6	Residential	Bedroom	W7	Existing	31.77	1.00	YES
					Proposed	31.74		
	R7	Residential	LKD	W8	Existing	31.64	1.00	YES
					Proposed	31.60		
	R8	Residential	Bedroom	W9	Existing	31.52	1.00	YES
					Proposed	31.48		
	R9	Residential	LKD	W10	Existing	31.51	1.00	YES
					Proposed	31.46		
	R10	Residential	Bedroom	W11	Existing	30.74	1.00	YES
					Proposed	30.67		

Project Name: Great Northern
BS/18775
Report Title: Daylight & Sunlight - Neighbour Analysis
Date of Analysis: 20/10/2022

Floor Ref.	Room Ref.	Property Type	Room Use.	Window Ref.		VSC	Pr/Ex	Meets BRE Criteria
	R11	Residential	LKD	W12	Existing	35.54	0.99	YES
					Proposed	35.23		
				W13	Existing	31.16	1.00	YES
					Proposed	31.08		
				W15	Existing	34.82	0.99	YES
					Proposed	34.51		
	R12	Residential	Bedroom	W14	Existing	30.84	1.00	YES
					Proposed	30.76		
	R13	Residential	Bedroom	W16	Existing	24.00	0.99	YES
					Proposed	23.87		
	R14	Residential	Bedroom	W17	Existing	34.82	0.99	YES
					Proposed	34.52		
	R15	Residential	LKD	W18	Existing	35.40	0.99	YES
					Proposed	35.11		
				W19	Existing	34.65	1.00	YES
					Proposed	34.65		
				W20	Existing	34.58	1.00	YES
					Proposed	34.58		
				W21	Existing	34.58	1.00	YES
					Proposed	34.58		
Thirtieth	R1	Residential	LKD	W1	Existing	33.58	1.00	YES
					Proposed	33.56		
	R2	Residential	Bedroom	W2	Existing	33.22	1.00	YES
					Proposed	33.21		
	R3	Residential	Bedroom	W3	Existing	32.89	1.00	YES
					Proposed	32.87		
	R4	Residential	Bedroom	W4	Existing	32.62	1.00	YES
					Proposed	32.60		
	R5	Residential	LKD	W6	Existing	32.20	1.00	YES
					Proposed	32.18		
	R6	Residential	Bedroom	W7	Existing	31.99	1.00	YES
					Proposed	31.97		
	R7	Residential	LKD	W8	Existing	31.85	1.00	YES
					Proposed	31.83		
	R8	Residential	Bedroom	W9	Existing	31.72	1.00	YES
					Proposed	31.70		
	R9	Residential	LKD	W10	Existing	31.69	1.00	YES
					Proposed	31.67		
	R10	Residential	Bedroom	W11	Existing	30.92	1.00	YES
					Proposed	30.88		

Project Name: Great Northern
BS/18775
Report Title: Daylight & Sunlight - Neighbour Analysis
Date of Analysis: 20/10/2022

Floor Ref.	Room Ref.	Property Type	Room Use.	Window Ref.		VSC	Pr/Ex	Meets BRE Criteria
	R11	Residential	LKD	W12	Existing	35.54	0.99	YES
					Proposed	35.36		
				W13	Existing	31.34	1.00	YES
					Proposed	31.30		
				W15	Existing	34.82	0.99	YES
					Proposed	34.64		
	R12	Residential	Bedroom	W14	Existing	31.02	1.00	YES
					Proposed	30.98		
	R13	Residential	Bedroom	W16	Existing	24.00	1.00	YES
					Proposed	23.92		
	R14	Residential	Bedroom	W17	Existing	34.82	1.00	YES
					Proposed	34.65		
	R15	Residential	LKD	W18	Existing	35.40	1.00	YES
					Proposed	35.24		
				W19	Existing	34.65	1.00	YES
					Proposed	34.65		
				W20	Existing	34.58	1.00	YES
					Proposed	34.58		
				W21	Existing	34.58	1.00	YES
					Proposed	34.58		
Thirty First	R1	Residential	LKD	W1	Existing	33.82	1.00	YES
					Proposed	33.82		
	R2	Residential	Bedroom	W2	Existing	33.47	1.00	YES
					Proposed	33.47		
	R3	Residential	Bedroom	W3	Existing	33.14	1.00	YES
					Proposed	33.14		
	R4	Residential	Bedroom	W4	Existing	32.87	1.00	YES
					Proposed	32.87		
	R5	Residential	LKD	W6	Existing	32.44	1.00	YES
					Proposed	32.44		
	R6	Residential	Bedroom	W7	Existing	32.23	1.00	YES
					Proposed	32.23		
	R7	Residential	LKD	W8	Existing	32.09	1.00	YES
					Proposed	32.08		
	R8	Residential	Bedroom	W9	Existing	31.95	1.00	YES
					Proposed	31.94		
	R9	Residential	LKD	W10	Existing	31.90	1.00	YES
					Proposed	31.90		
	R10	Residential	Bedroom	W11	Existing	31.12	1.00	YES
					Proposed	31.11		

Project Name: Great Northern
BS/18775
Report Title: Daylight & Sunlight - Neighbour Analysis
Date of Analysis: 20/10/2022

Floor Ref.	Room Ref.	Property Type	Room Use.	Window Ref.		VSC	Pr/Ex	Meets BRE Criteria
	R11	Residential	LKD	W12	Existing	35.54	1.00	YES
					Proposed	35.49		
				W13	Existing	31.54	1.00	YES
					Proposed	31.53		
				W15	Existing	34.82	1.00	YES
					Proposed	34.77		
	R12	Residential	Bedroom	W14	Existing	31.22	1.00	YES
					Proposed	31.21		
	R13	Residential	Bedroom	W16	Existing	24.00	1.00	YES
					Proposed	23.98		
	R14	Residential	Bedroom	W17	Existing	34.82	1.00	YES
					Proposed	34.77		
	R15	Residential	LKD	W18	Existing	35.40	1.00	YES
					Proposed	35.36		
				W19	Existing	34.65	1.00	YES
					Proposed	34.65		
				W20	Existing	34.58	1.00	YES
					Proposed	34.58		
				W21	Existing	34.58	1.00	YES
					Proposed	34.58		
Thirty Second	R1	Residential	LKD	W1	Existing	34.09	1.00	YES
					Proposed	34.09		
	R2	Residential	Bedroom	W2	Existing	33.75	1.00	YES
					Proposed	33.75		
	R3	Residential	Bedroom	W3	Existing	33.42	1.00	YES
					Proposed	33.42		
	R4	Residential	Bedroom	W4	Existing	33.15	1.00	YES
					Proposed	33.15		
	R5	Residential	LKD	W6	Existing	32.73	1.00	YES
					Proposed	32.73		
	R6	Residential	Bedroom	W7	Existing	32.51	1.00	YES
					Proposed	32.51		
	R7	Residential	LKD	W8	Existing	32.38	1.00	YES
					Proposed	32.38		
	R8	Residential	Bedroom	W9	Existing	32.20	1.00	YES
					Proposed	32.20		
	R9	Residential	LKD	W10	Existing	32.15	1.00	YES
					Proposed	32.15		
	R10	Residential	Bedroom	W11	Existing	31.36	1.00	YES
					Proposed	31.36		

Project Name: Great Northern
BS/18775
Report Title: Daylight & Sunlight - Neighbour Analysis
Date of Analysis: 20/10/2022

Floor Ref.	Room Ref.	Property Type	Room Use.	Window Ref.		VSC	Pr/Ex	Meets BRE Criteria
	R11	Residential	LKD	W12	Existing	35.54	1.00	YES
					Proposed	35.54		
				W13	Existing	31.81	1.00	YES
					Proposed	31.81		
				W15	Existing	34.82	1.00	YES
					Proposed	34.82		
	R12	Residential	Bedroom	W14	Existing	31.50	1.00	YES
					Proposed	31.50		
	R13	Residential	Bedroom	W16	Existing	24.00	1.00	YES
					Proposed	24.00		
	R14	Residential	Bedroom	W17	Existing	34.82	1.00	YES
					Proposed	34.82		
	R15	Residential	LKD	W18	Existing	35.40	1.00	YES
					Proposed	35.40		
				W19	Existing	34.65	1.00	YES
					Proposed	34.65		
				W20	Existing	34.58	1.00	YES
					Proposed	34.58		
				W21	Existing	34.58	1.00	YES
					Proposed	34.58		
Thirty Third	R1	Residential	LKD	W1	Existing	34.38	1.00	YES
					Proposed	34.38		
	R2	Residential	Bedroom	W2	Existing	34.05	1.00	YES
					Proposed	34.05		
	R3	Residential	Bedroom	W3	Existing	33.73	1.00	YES
					Proposed	33.73		
	R4	Residential	Bedroom	W4	Existing	33.46	1.00	YES
					Proposed	33.46		
	R5	Residential	LKD	W6	Existing	33.03	1.00	YES
					Proposed	33.03		
	R6	Residential	Bedroom	W7	Existing	32.81	1.00	YES
					Proposed	32.81		
	R7	Residential	LKD	W8	Existing	32.67	1.00	YES
					Proposed	32.67		
	R8	Residential	Bedroom	W9	Existing	32.49	1.00	YES
					Proposed	32.49		
	R9	Residential	LKD	W10	Existing	32.42	1.00	YES
					Proposed	32.42		
	R10	Residential	Bedroom	W11	Existing	31.63	1.00	YES
					Proposed	31.63		

Project Name: Great Northern
BS/18775
Report Title: Daylight & Sunlight - Neighbour Analysis
Date of Analysis: 20/10/2022

Floor Ref.	Room Ref.	Property Type	Room Use.	Window Ref.		VSC	Pr/Ex	Meets BRE Criteria
	R11	Residential	LKD	W12	Existing	35.54	1.00	YES
					Proposed	35.54		
				W13	Existing	32.07	1.00	YES
					Proposed	32.07		
				W15	Existing	34.82	1.00	YES
					Proposed	34.82		
	R12	Residential	Bedroom	W14	Existing	31.77	1.00	YES
					Proposed	31.77		
	R13	Residential	Bedroom	W16	Existing	24.00	1.00	YES
					Proposed	24.00		
	R14	Residential	Bedroom	W17	Existing	34.82	1.00	YES
					Proposed	34.82		
	R15	Residential	LKD	W18	Existing	35.40	1.00	YES
					Proposed	35.40		
				W19	Existing	34.65	1.00	YES
					Proposed	34.65		
				W20	Existing	34.58	1.00	YES
					Proposed	34.58		
				W21	Existing	34.58	1.00	YES
					Proposed	34.58		
Thirty Fourth	R1	Residential	LKD	W1	Existing	34.69	1.00	YES
					Proposed	34.69		
	R2	Residential	Bedroom	W2	Existing	34.37	1.00	YES
					Proposed	34.37		
	R3	Residential	Bedroom	W3	Existing	34.05	1.00	YES
					Proposed	34.05		
	R4	Residential	Bedroom	W4	Existing	33.78	1.00	YES
					Proposed	33.78		
	R5	Residential	LKD	W6	Existing	33.36	1.00	YES
					Proposed	33.36		
	R6	Residential	Bedroom	W7	Existing	33.14	1.00	YES
					Proposed	33.14		
	R7	Residential	LKD	W8	Existing	32.98	1.00	YES
					Proposed	32.98		
	R8	Residential	Bedroom	W9	Existing	32.81	1.00	YES
					Proposed	32.81		
	R9	Residential	LKD	W10	Existing	32.73	1.00	YES
					Proposed	32.73		
	R10	Residential	Bedroom	W11	Existing	31.95	1.00	YES
					Proposed	31.95		

Project Name: Great Northern
BS/18775
Report Title: Daylight & Sunlight - Neighbour Analysis
Date of Analysis: 20/10/2022

Floor Ref.	Room Ref.	Property Type	Room Use.	Window Ref.		VSC	Pr/Ex	Meets BRE Criteria
	R11	Residential	LKD	W12	Existing	35.54	1.00	YES
					Proposed	35.54		
				W13	Existing	32.34	1.00	YES
					Proposed	32.34		
				W15	Existing	34.82	1.00	YES
					Proposed	34.82		
	R12	Residential	Bedroom	W14	Existing	32.04	1.00	YES
					Proposed	32.04		
	R13	Residential	Bedroom	W16	Existing	24.00	1.00	YES
					Proposed	24.00		
	R14	Residential	Bedroom	W17	Existing	34.82	1.00	YES
					Proposed	34.82		
	R15	Residential	LKD	W18	Existing	35.40	1.00	YES
					Proposed	35.40		
				W19	Existing	34.65	1.00	YES
					Proposed	34.65		
				W20	Existing	34.58	1.00	YES
					Proposed	34.58		
				W21	Existing	34.58	1.00	YES
					Proposed	34.58		
Thirty Fifth	R1	Residential	LKD	W1	Existing	35.02	1.00	YES
					Proposed	35.02		
	R2	Residential	Bedroom	W2	Existing	34.71	1.00	YES
					Proposed	34.71		
	R3	Residential	Bedroom	W3	Existing	34.41	1.00	YES
					Proposed	34.41		
	R4	Residential	Bedroom	W4	Existing	34.15	1.00	YES
					Proposed	34.15		
	R5	Residential	LKD	W6	Existing	33.74	1.00	YES
					Proposed	33.74		
	R6	Residential	Bedroom	W7	Existing	33.51	1.00	YES
					Proposed	33.51		
	R7	Residential	LKD	W8	Existing	33.36	1.00	YES
					Proposed	33.36		
	R8	Residential	Bedroom	W9	Existing	33.18	1.00	YES
					Proposed	33.18		
	R9	Residential	LKD	W10	Existing	33.08	1.00	YES
					Proposed	33.08		
	R10	Residential	Bedroom	W11	Existing	32.31	1.00	YES
					Proposed	32.31		

Project Name: Great Northern
BS/18775
Report Title: Daylight & Sunlight - Neighbour Analysis
Date of Analysis: 20/10/2022

Floor Ref.	Room Ref.	Property Type	Room Use.	Window Ref.		VSC	Pr/Ex	Meets BRE Criteria
	R11	Residential	LKD	W12	Existing	35.54	1.00	YES
					Proposed	35.54		
				W13	Existing	32.72	1.00	YES
					Proposed	32.72		
				W15	Existing	34.82	1.00	YES
					Proposed	34.82		
	R12	Residential	Bedroom	W14	Existing	32.44	1.00	YES
					Proposed	32.44		
	R13	Residential	Bedroom	W16	Existing	24.00	1.00	YES
					Proposed	24.00		
	R14	Residential	Bedroom	W17	Existing	34.82	1.00	YES
					Proposed	34.82		
	R15	Residential	LKD	W18	Existing	35.40	1.00	YES
					Proposed	35.40		
				W19	Existing	34.65	1.00	YES
					Proposed	34.65		
				W20	Existing	34.58	1.00	YES
					Proposed	34.58		
				W21	Existing	34.58	1.00	YES
					Proposed	34.58		
Thirty Sixth	R1	Residential	LKD	W1	Existing	35.38	1.00	YES
					Proposed	35.38		
	R2	Residential	Bedroom	W2	Existing	35.08	1.00	YES
					Proposed	35.08		
	R3	Residential	Bedroom	W3	Existing	34.79	1.00	YES
					Proposed	34.79		
	R4	Residential	Bedroom	W4	Existing	34.54	1.00	YES
					Proposed	34.54		
	R5	Residential	LKD	W6	Existing	34.14	1.00	YES
					Proposed	34.14		
	R6	Residential	Bedroom	W7	Existing	33.91	1.00	YES
					Proposed	33.91		
	R7	Residential	LKD	W8	Existing	33.75	1.00	YES
					Proposed	33.75		
	R8	Residential	Bedroom	W9	Existing	33.57	1.00	YES
					Proposed	33.57		
	R9	Residential	LKD	W10	Existing	33.47	1.00	YES
					Proposed	33.47		
	R10	Residential	Bedroom	W11	Existing	32.72	1.00	YES
					Proposed	32.72		

Project Name: Great Northern
BS/18775
Report Title: Daylight & Sunlight - Neighbour Analysis
Date of Analysis: 20/10/2022

Floor Ref.	Room Ref.	Property Type	Room Use.	Window Ref.		VSC	Pr/Ex	Meets BRE Criteria
	R11	Residential	LKD	W12	Existing	35.54	1.00	YES
					Proposed	35.54		
				W13	Existing	33.08	1.00	YES
					Proposed	33.08		
				W15	Existing	34.82	1.00	YES
					Proposed	34.82		
	R12	Residential	Bedroom	W14	Existing	32.81	1.00	YES
					Proposed	32.81		
	R13	Residential	Bedroom	W16	Existing	24.00	1.00	YES
					Proposed	24.00		
	R14	Residential	Bedroom	W17	Existing	34.82	1.00	YES
					Proposed	34.82		
	R15	Residential	LKD	W18	Existing	35.40	1.00	YES
					Proposed	35.40		
				W19	Existing	34.65	1.00	YES
					Proposed	34.65		
				W20	Existing	34.58	1.00	YES
					Proposed	34.58		
				W21	Existing	34.58	1.00	YES
					Proposed	34.58		
Thirty Seventh	R1	Residential	LKD	W1	Existing	35.75	1.00	YES
					Proposed	35.75		
	R2	Residential	Bedroom	W2	Existing	35.47	1.00	YES
					Proposed	35.47		
	R3	Residential	Bedroom	W3	Existing	35.20	1.00	YES
					Proposed	35.20		
	R4	Residential	Bedroom	W4	Existing	34.96	1.00	YES
					Proposed	34.96		
	R5	Residential	LKD	W6	Existing	34.58	1.00	YES
					Proposed	34.58		
	R6	Residential	Bedroom	W7	Existing	34.36	1.00	YES
					Proposed	34.36		
	R7	Residential	LKD	W8	Existing	34.21	1.00	YES
					Proposed	34.21		
	R8	Residential	Bedroom	W9	Existing	34.03	1.00	YES
					Proposed	34.03		
	R9	Residential	LKD	W10	Existing	33.92	1.00	YES
					Proposed	33.92		
	R10	Residential	Bedroom	W11	Existing	33.18	1.00	YES
					Proposed	33.18		

Project Name: Great Northern
BS/18775
Report Title: Daylight & Sunlight - Neighbour Analysis
Date of Analysis: 20/10/2022

Floor Ref.	Room Ref.	Property Type	Room Use.	Window Ref.		VSC	Pr/Ex	Meets BRE Criteria
	R11	Residential	LKD	W12	Existing	33.56	1.00	YES
					Proposed	33.56		
				W13	Existing	35.54	1.00	YES
					Proposed	35.54		
				W15	Existing	34.82	1.00	YES
					Proposed	34.82		
	R12	Residential	Bedroom	W14	Existing	33.30	1.00	YES
					Proposed	33.30		
	R13	Residential	Bedroom	W16	Existing	24.00	1.00	YES
					Proposed	24.00		
	R14	Residential	Bedroom	W17	Existing	34.82	1.00	YES
					Proposed	34.82		
	R15	Residential	LKD	W18	Existing	35.40	1.00	YES
					Proposed	35.40		
				W19	Existing	34.65	1.00	YES
					Proposed	34.65		
				W20	Existing	34.58	1.00	YES
					Proposed	34.58		
				W21	Existing	34.58	1.00	YES
					Proposed	34.58		
Thirty Eighth	R1	Residential	LKD	W1	Existing	36.14	1.00	YES
					Proposed	36.14		
	R2	Residential	Bedroom	W2	Existing	35.88	1.00	YES
					Proposed	35.88		
	R3	Residential	Bedroom	W3	Existing	35.63	1.00	YES
					Proposed	35.63		
	R4	Residential	Bedroom	W4	Existing	35.41	1.00	YES
					Proposed	35.41		
	R5	Residential	LKD	W6	Existing	35.05	1.00	YES
					Proposed	35.05		
	R6	Residential	Bedroom	W7	Existing	34.84	1.00	YES
					Proposed	34.84		
	R7	Residential	LKD	W8	Existing	34.68	1.00	YES
					Proposed	34.68		
	R8	Residential	Bedroom	W9	Existing	34.51	1.00	YES
					Proposed	34.51		
	R9	Residential	LKD	W10	Existing	34.40	1.00	YES
					Proposed	34.40		
	R10	Residential	Bedroom	W11	Existing	33.71	1.00	YES
					Proposed	33.71		

Project Name: Great Northern
BS/18775
Report Title: Daylight & Sunlight - Neighbour Analysis
Date of Analysis: 20/10/2022

Floor Ref.	Room Ref.	Property Type	Room Use.	Window Ref.		VSC	Pr/Ex	Meets BRE Criteria
	R11	Residential	LKD	W12	Existing	34.03	1.00	YES
					Proposed	34.03		
				W13	Existing	35.54	1.00	YES
					Proposed	35.54		
				W15	Existing	34.82	1.00	YES
					Proposed	34.82		
	R12	Residential	Bedroom	W14	Existing	33.79	1.00	YES
					Proposed	33.79		
	R13	Residential	Bedroom	W16	Existing	24.00	1.00	YES
					Proposed	24.00		
	R14	Residential	Bedroom	W17	Existing	34.82	1.00	YES
					Proposed	34.82		
	R15	Residential	LKD	W18	Existing	35.40	1.00	YES
					Proposed	35.40		
				W19	Existing	34.65	1.00	YES
					Proposed	34.65		
				W20	Existing	34.58	1.00	YES
					Proposed	34.58		
				W21	Existing	34.58	1.00	YES
					Proposed	34.58		
Thirty Nineth	R1	Residential	LKD	W1	Existing	36.55	1.00	YES
					Proposed	36.55		
	R2	Residential	Bedroom	W2	Existing	36.32	1.00	YES
					Proposed	36.32		
	R3	Residential	Bedroom	W3	Existing	36.09	1.00	YES
					Proposed	36.09		
	R4	Residential	Bedroom	W4	Existing	35.88	1.00	YES
					Proposed	35.88		
	R5	Residential	LKD	W6	Existing	35.55	1.00	YES
					Proposed	35.55		
	R6	Residential	Bedroom	W7	Existing	35.36	1.00	YES
					Proposed	35.36		
	R7	Residential	LKD	W8	Existing	35.21	1.00	YES
					Proposed	35.21		
	R8	Residential	Bedroom	W9	Existing	35.05	1.00	YES
					Proposed	35.05		
	R9	Residential	LKD	W10	Existing	34.94	1.00	YES
					Proposed	34.94		
	R10	Residential	Bedroom	W11	Existing	34.29	1.00	YES
					Proposed	34.29		

Project Name: Great Northern
BS/18775
Report Title: Daylight & Sunlight - Neighbour Analysis
Date of Analysis: 20/10/2022

Floor Ref.	Room Ref.	Property Type	Room Use.	Window Ref.		VSC	Pr/Ex	Meets BRE Criteria
	R11	Residential	LKD	W12	Existing	34.58	1.00	YES
					Proposed	34.58		
				W13	Existing	35.54	1.00	YES
					Proposed	35.54		
				W15	Existing	34.82	1.00	YES
					Proposed	34.82		
	R12	Residential	Bedroom	W14	Existing	34.37	1.00	YES
					Proposed	34.37		
	R13	Residential	Bedroom	W16	Existing	24.00	1.00	YES
					Proposed	24.00		
	R14	Residential	Bedroom	W17	Existing	34.82	1.00	YES
					Proposed	34.82		
	R15	Residential	LKD	W18	Existing	35.40	1.00	YES
					Proposed	35.40		
				W19	Existing	34.65	1.00	YES
					Proposed	34.65		
				W20	Existing	34.58	1.00	YES
					Proposed	34.58		
				W21	Existing	34.58	1.00	YES
					Proposed	34.58		
Thirty Nineth	R1	Residential	LKD	W1	Existing	36.52	1.00	YES
					Proposed	36.52		
Thirty Nineth	R2	Residential	Bedroom	W2	Existing	36.32	1.00	YES
					Proposed	36.32		
Thirty Nineth	R3	Residential	Bedroom	W3	Existing	36.07	1.00	YES
					Proposed	36.07		
Thirty Nineth	R4	Residential	Bedroom	W4	Existing	35.87	1.00	YES
					Proposed	35.87		
Thirty Nineth	R5	Residential	LKD	W6	Existing	35.55	1.00	YES
					Proposed	35.55		
Thirty Nineth	R6	Residential	Bedroom	W7	Existing	35.36	1.00	YES
					Proposed	35.36		
Thirty Nineth	R7	Residential	LKD	W8	Existing	35.21	1.00	YES
					Proposed	35.21		
Thirty Nineth	R8	Residential	Bedroom	W9	Existing	35.07	1.00	YES
					Proposed	35.07		
Thirty Nineth	R9	Residential	LKD	W10	Existing	34.96	1.00	YES
					Proposed	34.96		
Thirty Nineth	R10	Residential	Bedroom	W11	Existing	34.36	1.00	YES
					Proposed	34.36		

Project Name: Great Northern
BS/18775
Report Title: Daylight & Sunlight - Neighbour Analysis
Date of Analysis: 20/10/2022

Floor Ref.	Room Ref.	Property Type	Room Use.	Window Ref.		VSC	Pr/Ex	Meets BRE Criteria
Thirty Nineth	R11	Residential	LKD	W12	Existing	34.68	1.00	YES
					Proposed	34.68		
Thirty Nineth	R11	Residential	LKD	W13	Existing	39.59	1.00	YES
					Proposed	39.59		
Thirty Nineth	R11	Residential	LKD	W15	Existing	39.60	1.00	YES
					Proposed	39.60		
Thirty Nineth	R12	Residential	Bedroom	W14	Existing	34.46	1.00	YES
					Proposed	34.46		
Thirty Nineth	R13	Residential	Bedroom	W16	Existing	39.60	1.00	YES
					Proposed	39.60		
Thirty Nineth	R14	Residential	Bedroom	W17	Existing	39.60	1.00	YES
					Proposed	39.60		
Thirty Nineth	R15	Residential	LKD	W18	Existing	39.60	1.00	YES
					Proposed	39.60		
Thirty Nineth	R15	Residential	LKD	W19	Existing	39.62	1.00	YES
					Proposed	39.62		
Thirty Nineth	R15	Residential	LKD	W20	Existing	39.62	1.00	YES
					Proposed	39.62		
Thirty Nineth	R15	Residential	LKD	W21	Existing	39.62	1.00	YES
					Proposed	39.62		

Appendix F

No Sky Line Calculation Table & Contours

Project Name: Great Northern
Project No: BS/18775
Report Title: Daylight & Sunlight - Neighbour Analysis
Date of Analysis: 20/10/2022

Floor Ref.	Room Ref.	Room Attribute	Property Type	Room Use.		Room Area	Lit Area Existing	Lit Area Proposed	Pr/Ex	Meets BRE Criteria
				B1						
Twenty Third	R2		Residential	LKD	Area m2	29.16	27.69	27.69		
					% of room		94.97%	94.97%	1.00	YES
	R4		Residential	Bedroom	Area m2	14.22	14.22	14.22		
					% of room		100.00%	100.00%	1.00	YES
	R6		Residential	LKD	Area m2	23.27	23.27	23.27		
					% of room		100.00%	100.00%	1.00	YES
	R8		Residential	LKD	Area m2	24.32	24.32	24.32		
					% of room		100.00%	100.00%	1.00	YES
	R9		Residential	Bedroom	Area m2	14.15	14.15	14.15		
					% of room		100.00%	100.00%	1.00	YES
	R11		Residential	LKD	Area m2	14.99	14.99	14.99		
					% of room		100.00%	100.00%	1.00	YES
	R13		Residential	LKD	Area m2	28.97	28.84	28.84		
					% of room		99.56%	99.56%	1.00	YES
Twenty Fourth	R1		Residential	LKD	Area m2	29.16	27.70	27.70		
					% of room		95.00%	95.00%	1.00	YES
	R2		Residential	Bedroom	Area m2	14.22	14.22	14.22		
					% of room		100.00%	100.00%	1.00	YES
	R3		Residential	LKD	Area m2	23.27	23.27	23.27		
					% of room		100.00%	100.00%	1.00	YES
	R4		Residential	LKD	Area m2	24.32	24.32	24.32		
					% of room		100.00%	100.00%	1.00	YES
	R5		Residential	Bedroom	Area m2	14.15	14.15	14.15		
					% of room		100.00%	100.00%	1.00	YES
	R6		Residential	LKD	Area m2	14.99	14.99	14.99		
					% of room		100.00%	100.00%	1.00	YES
	R7		Residential	LKD	Area m2	28.97	28.84	28.84		
					% of room		99.56%	99.56%	1.00	YES
Twenty Fifth	R1		Residential	LKD	Area m2	29.16	27.69	27.69		
					% of room		94.97%	94.97%	1.00	YES
	R2		Residential	Bedroom	Area m2	14.22	14.22	14.22		
					% of room		100.00%	100.00%	1.00	YES
	R3		Residential	LKD	Area m2	23.27	23.27	23.27		
					% of room		100.00%	100.00%	1.00	YES
	R4		Residential	LKD	Area m2	24.32	24.32	24.32		
					% of room		100.00%	100.00%	1.00	YES
	R5		Residential	Bedroom	Area m2	14.15	14.15	14.15		
					% of room		100.00%	100.00%	1.00	YES
	R6		Residential	LKD	Area m2	14.99	14.99	14.99		
					% of room		100.00%	100.00%	1.00	YES
	R7		Residential	LKD	Area m2	28.97	28.84	28.84		
					% of room		99.56%	99.56%	1.00	YES
Twenty Sixth	R1		Residential	LKD	Area m2	29.16	27.69	27.69		
					% of room		94.97%	94.97%	1.00	YES
	R2		Residential	Bedroom	Area m2	14.22	14.22	14.22		
					% of room		100.00%	100.00%	1.00	YES
	R3		Residential	LKD	Area m2	23.27	23.27	23.27		
					% of room		100.00%	100.00%	1.00	YES
	R4		Residential	LKD	Area m2	24.32	24.32	24.32		
					% of room		100.00%	100.00%	1.00	YES
	R5		Residential	Bedroom	Area m2	14.15	14.15	14.15		
					% of room		100.00%	100.00%	1.00	YES
	R6		Residential	LKD	Area m2	14.99	14.99	14.99		
					% of room		100.00%	100.00%	1.00	YES
	R7		Residential	LKD	Area m2	28.97	28.84	28.84		
					% of room		99.56%	99.56%	1.00	YES
Twenty Seventh	R1		Residential	LKD	Area m2	29.16	27.69	27.69		
					% of room		94.97%	94.97%	1.00	YES
	R2		Residential	Bedroom	Area m2	14.22	14.22	14.22		
					% of room		100.00%	100.00%	1.00	YES
	R3		Residential	LKD	Area m2	23.27	23.27	23.27		
					% of room		100.00%	100.00%	1.00	YES
	R4		Residential	LKD	Area m2	24.32	24.32	24.32		
					% of room		100.00%	100.00%	1.00	YES
	R5		Residential	Bedroom	Area m2	14.15	14.15	14.15		
					% of room		100.00%	100.00%	1.00	YES
	R6		Residential	LKD	Area m2	14.99	14.99	14.99		
					% of room		100.00%	100.00%	1.00	YES
	R7		Residential	LKD	Area m2	28.97	28.84	28.84		
					% of room		99.56%	99.56%	1.00	YES

Project Name: Great Northern
Project No: BS/18775
Report Title: Daylight & Sunlight - Neighbour Analysis
Date of Analysis: 20/10/2022

Floor Ref.	Room Ref.	Room Attribute	Property Type	Room Use.		Room Area	Lit Area Existing	Lit Area Proposed	Pr/Ex	Meets BRE Criteria
Twenty Eighth	R1		Residential	LKD	Area m2	29.16	27.70	27.70		
					% of room		95.00%	95.00%	1.00	YES
	R2		Residential	Bedroom	Area m2	14.22	14.22	14.22		
					% of room		100.00%	100.00%	1.00	YES
	R3		Residential	LKD	Area m2	23.27	23.27	23.27		
					% of room		100.00%	100.00%	1.00	YES
	R4		Residential	LKD	Area m2	24.32	24.32	24.32		
					% of room		100.00%	100.00%	1.00	YES
	R5		Residential	Bedroom	Area m2	14.15	14.15	14.15		
					% of room		100.00%	100.00%	1.00	YES
	R6		Residential	LKD	Area m2	14.99	14.99	14.99		
					% of room		100.00%	100.00%	1.00	YES
	R7		Residential	LKD	Area m2	28.97	28.84	28.84		
					% of room		99.56%	99.56%	1.00	YES
Twenty Nineth	R1		Residential	LKD	Area m2	29.16	27.70	27.70		
					% of room		95.00%	95.00%	1.00	YES
	R2		Residential	Bedroom	Area m2	14.22	14.22	14.22		
					% of room		100.00%	100.00%	1.00	YES
	R3		Residential	LKD	Area m2	23.27	23.27	23.27		
					% of room		100.00%	100.00%	1.00	YES
	R4		Residential	LKD	Area m2	24.32	24.32	24.32		
					% of room		100.00%	100.00%	1.00	YES
	R5		Residential	Bedroom	Area m2	14.15	14.15	14.15		
					% of room		100.00%	100.00%	1.00	YES
	R6		Residential	LKD	Area m2	14.99	14.99	14.99		
					% of room		100.00%	100.00%	1.00	YES
	R7		Residential	LKD	Area m2	28.97	28.84	28.84		
					% of room		99.56%	99.56%	1.00	YES
Thirtieth	R1		Residential	LKD	Area m2	29.16	27.70	27.70		
					% of room		95.00%	95.00%	1.00	YES
	R2		Residential	Bedroom	Area m2	14.22	14.22	14.22		
					% of room		100.00%	100.00%	1.00	YES
	R3		Residential	LKD	Area m2	23.27	23.27	23.27		
					% of room		100.00%	100.00%	1.00	YES
	R4		Residential	LKD	Area m2	24.32	24.32	24.32		
					% of room		100.00%	100.00%	1.00	YES
	R5		Residential	Bedroom	Area m2	14.15	14.15	14.15		
					% of room		100.00%	100.00%	1.00	YES
	R6		Residential	LKD	Area m2	14.99	14.99	14.99		
					% of room		100.00%	100.00%	1.00	YES
	R7		Residential	LKD	Area m2	28.97	28.84	28.84		
					% of room		99.56%	99.56%	1.00	YES
Thirty First	R1		Residential	LKD	Area m2	29.16	27.69	27.69		
					% of room		94.97%	94.97%	1.00	YES
	R2		Residential	Bedroom	Area m2	14.22	14.22	14.22		
					% of room		100.00%	100.00%	1.00	YES
	R3		Residential	LKD	Area m2	23.27	23.27	23.27		
					% of room		100.00%	100.00%	1.00	YES
	R4		Residential	LKD	Area m2	24.32	24.32	24.32		
					% of room		100.00%	100.00%	1.00	YES
	R5		Residential	Bedroom	Area m2	14.15	14.15	14.15		
					% of room		100.00%	100.00%	1.00	YES
	R6		Residential	LKD	Area m2	14.99	14.99	14.99		
					% of room		100.00%	100.00%	1.00	YES
	R7		Residential	LKD	Area m2	28.97	28.84	28.84		
					% of room		99.56%	99.56%	1.00	YES
Thirty Second	R1		Residential	LKD	Area m2	29.16	27.70	27.70		
					% of room		95.00%	95.00%	1.00	YES
	R2		Residential	Bedroom	Area m2	14.22	14.22	14.22		
					% of room		100.00%	100.00%	1.00	YES
	R3		Residential	LKD	Area m2	23.27	23.27	23.27		
					% of room		100.00%	100.00%	1.00	YES
	R4		Residential	LKD	Area m2	24.32	24.32	24.32		
					% of room		100.00%	100.00%	1.00	YES
	R5		Residential	Bedroom	Area m2	14.15	14.15	14.15		
					% of room		100.00%	100.00%	1.00	YES
	R6		Residential	LKD	Area m2	14.99	14.99	14.99		
					% of room		100.00%	100.00%	1.00	YES
	R7		Residential	LKD	Area m2	28.97	28.84	28.84		
					% of room		99.56%	99.56%	1.00	YES
Thirty Third	R1		Residential	LKD	Area m2	29.16	27.70	27.70		
					% of room		95.00%	95.00%	1.00	YES
	R2		Residential	Bedroom	Area m2	14.22	14.22	14.22		
					% of room		100.00%	100.00%	1.00	YES
	R3		Residential	LKD	Area m2	23.27	23.27	23.27		
					% of room		100.00%	100.00%	1.00	YES

Project Name: Great Northern
Project No: BS/18775
Report Title: Daylight & Sunlight - Neighbour Analysis
Date of Analysis: 20/10/2022

Floor Ref.	Room Ref.	Room Attribute	Property Type	Room Use.		Room Area	Lit Area Existing	Lit Area Proposed	Pr/Ex	Meets BRE Criteria
	R4		Residential	LKD	Area m2	24.32	24.32	24.32		
					% of room		100.00%	100.00%	1.00	YES
	R5		Residential	Bedroom	Area m2	14.15	14.15	14.15		
					% of room		100.00%	100.00%	1.00	YES
	R6		Residential	LKD	Area m2	14.99	14.99	14.99		
					% of room		100.00%	100.00%	1.00	YES
	R7		Residential	LKD	Area m2	28.97	28.84	28.84		
					% of room		99.56%	99.56%	1.00	YES
Thirty Fourth	R1		Residential	LKD	Area m2	29.16	27.69	27.69		
					% of room		94.97%	94.97%	1.00	YES
	R2		Residential	Bedroom	Area m2	14.22	14.22	14.22		
					% of room		100.00%	100.00%	1.00	YES
	R3		Residential	LKD	Area m2	23.27	23.27	23.27		
					% of room		100.00%	100.00%	1.00	YES
	R4		Residential	LKD	Area m2	24.32	24.32	24.32		
					% of room		100.00%	100.00%	1.00	YES
	R5		Residential	Bedroom	Area m2	14.15	14.15	14.15		
					% of room		100.00%	100.00%	1.00	YES
	R6		Residential	LKD	Area m2	14.99	14.99	14.99		
					% of room		100.00%	100.00%	1.00	YES
	R7		Residential	LKD	Area m2	28.97	28.84	28.84		
					% of room		99.56%	99.56%	1.00	YES
Thirty Fifth	R1		Residential	LKD	Area m2	29.16	27.69	27.69		
					% of room		94.97%	94.97%	1.00	YES
	R2		Residential	Bedroom	Area m2	14.22	14.22	14.22		
					% of room		100.00%	100.00%	1.00	YES
	R3		Residential	LKD	Area m2	23.27	23.27	23.27		
					% of room		100.00%	100.00%	1.00	YES
	R4		Residential	LKD	Area m2	24.32	24.32	24.32		
					% of room		100.00%	100.00%	1.00	YES
	R5		Residential	Bedroom	Area m2	14.15	14.15	14.15		
					% of room		100.00%	100.00%	1.00	YES
	R6		Residential	LKD	Area m2	14.99	14.99	14.99		
					% of room		100.00%	100.00%	1.00	YES
	R7		Residential	LKD	Area m2	28.97	28.84	28.84		
					% of room		99.56%	99.56%	1.00	YES
Thirty Sixth	R1		Residential	LKD	Area m2	29.16	27.70	27.70		
					% of room		95.00%	95.00%	1.00	YES
	R2		Residential	Bedroom	Area m2	14.22	14.22	14.22		
					% of room		100.00%	100.00%	1.00	YES
	R3		Residential	LKD	Area m2	23.27	23.27	23.27		
					% of room		100.00%	100.00%	1.00	YES
	R4		Residential	LKD	Area m2	24.32	24.32	24.32		
					% of room		100.00%	100.00%	1.00	YES
	R5		Residential	Bedroom	Area m2	14.15	14.15	14.15		
					% of room		100.00%	100.00%	1.00	YES
	R6		Residential	LKD	Area m2	14.99	14.99	14.99		
					% of room		100.00%	100.00%	1.00	YES
	R7		Residential	LKD	Area m2	28.97	28.84	28.84		
					% of room		99.56%	99.56%	1.00	YES
Thirty Seventh	R1		Residential	LKD	Area m2	29.16	27.69	27.69		
					% of room		94.97%	94.97%	1.00	YES
	R2		Residential	Bedroom	Area m2	14.22	14.22	14.22		
					% of room		100.00%	100.00%	1.00	YES
	R3		Residential	LKD	Area m2	23.27	23.27	23.27		
					% of room		100.00%	100.00%	1.00	YES
	R4		Residential	LKD	Area m2	24.32	24.32	24.32		
					% of room		100.00%	100.00%	1.00	YES
	R5		Residential	Bedroom	Area m2	14.15	14.15	14.15		
					% of room		100.00%	100.00%	1.00	YES
	R6		Residential	LKD	Area m2	14.99	14.99	14.99		
					% of room		100.00%	100.00%	1.00	YES
	R7		Residential	LKD	Area m2	28.97	28.84	28.84		
					% of room		99.56%	99.56%	1.00	YES
Thirty Eighth	R1		Residential	LKD	Area m2	29.16	27.69	27.69		
					% of room		94.97%	94.97%	1.00	YES
	R2		Residential	Bedroom	Area m2	14.22	14.22	14.22		
					% of room		100.00%	100.00%	1.00	YES
	R3		Residential	LKD	Area m2	23.27	23.27	23.27		
					% of room		100.00%	100.00%	1.00	YES
	R4		Residential	LKD	Area m2	24.32	24.32	24.32		
					% of room		100.00%	100.00%	1.00	YES
	R5		Residential	Bedroom	Area m2	14.15	14.15	14.15		
					% of room		100.00%	100.00%	1.00	YES
	R6		Residential	LKD	Area m2	14.99	14.99	14.99		
					% of room		100.00%	100.00%	1.00	YES
	R7		Residential	LKD	Area m2	28.97	28.84	28.84		
					% of room		99.56%	99.56%	1.00	YES

Project Name: Great Northern
Project No: BS/18775
Report Title: Daylight & Sunlight - Neighbour Analysis
Date of Analysis: 20/10/2022

Floor Ref.	Room Ref.	Room Attribute	Property Type	Room Use.		Room Area	Lit Area Existing	Lit Area Proposed	Pr/Ex	Meets BRE Criteria
Thirty Nineth	R1		Residential	LKD	Area m2	29.16	27.69	27.69		
					% of room		94.97%	94.97%	1.00	YES
	R2		Residential	Bedroom	Area m2	14.22	14.22	14.22		
					% of room		100.00%	100.00%	1.00	YES
	R3		Residential	LKD	Area m2	23.27	23.27	23.27		
					% of room		100.00%	100.00%	1.00	YES
	R4		Residential	LKD	Area m2	24.32	24.32	24.32		
					% of room		100.00%	100.00%	1.00	YES
	R5		Residential	Bedroom	Area m2	14.15	14.15	14.15		
					% of room		100.00%	100.00%	1.00	YES
	R6		Residential	LKD	Area m2	14.99	14.99	14.99		
					% of room		100.00%	100.00%	1.00	YES
	R7		Residential	LKD	Area m2	28.97	28.84	28.84		
					% of room		99.56%	99.56%	1.00	YES
Fourtieth	R1		Residential	LKD	Area m2	29.16	27.69	27.69		
					% of room		94.97%	94.97%	1.00	YES
	R2		Residential	Bedroom	Area m2	14.22	14.22	14.22		
					% of room		100.00%	100.00%	1.00	YES
	R3		Residential	LKD	Area m2	23.27	23.27	23.27		
					% of room		100.00%	100.00%	1.00	YES
	R4		Residential	LKD	Area m2	24.32	24.32	24.32		
					% of room		100.00%	100.00%	1.00	YES
	R5		Residential	Bedroom	Area m2	14.15	14.15	14.15		
					% of room		100.00%	100.00%	1.00	YES
	R6		Residential	LKD	Area m2	14.99	14.99	14.99		
					% of room		100.00%	100.00%	1.00	YES
	R7		Residential	LKD	Area m2	28.97	28.84	28.84		
					% of room		99.55%	99.55%	1.00	YES
				B2						
Ground	R1		Commercial	Public Bar	Area m2	153.18	147.48	147.48		
					% of room		96.28%	96.28%	1.00	YES
First	R1		Residential	Bedroom	Area m2	27.29	22.85	22.85		
					% of room		83.74%	83.74%	1.00	YES
	R2		Residential	Bedroom	Area m2	15.17	14.96	14.96		
					% of room		98.62%	98.62%	1.00	YES
Second	R1		Residential	Bedroom	Area m2	27.29	18.20	18.20		
					% of room		66.69%	66.69%	1.00	YES
	R2		Residential	Bedroom	Area m2	15.17	14.94	14.94		
					% of room		98.47%	98.47%	1.00	YES
				B6						
First	R2		Residential	Living Room	Area m2	13.52	11.07	11.07		
					% of room		81.92%	81.92%	1.00	YES
	R3		Residential	Bedroom	Area m2	16.16	9.95	9.95		
					% of room		61.56%	61.56%	1.00	YES
Second	R2		Residential	Living Room	Area m2	13.52	12.95	12.95		
					% of room		95.83%	95.83%	1.00	YES
	R3		Residential	Bedroom	Area m2	16.16	15.55	15.55		
					% of room		96.27%	96.27%	1.00	YES
Third	R1		Residential	Living Room	Area m2	13.52	13.28	13.28		
					% of room		98.28%	98.24%	1.00	YES
	R2		Residential	Bedroom	Area m2	16.16	16.16	16.16		
					% of room		100.00%	100.00%	1.00	YES
Fourth	R1		Residential	Bedroom	Area m2	34.58	20.86	20.74		
					% of room		60.31%	59.96%	0.99	YES
				B11						
First	R1		Residential	Bedroom	Area m2	12.61	6.94	4.89		
					% of room		54.99%	38.80%	0.71	NO
	R2		Residential	Bedroom	Area m2	12.72	6.69	5.32		
					% of room		52.64%	41.82%	0.79	NO
	R3		Residential	Bedroom	Area m2	18.48	9.43	7.14		
					% of room		51.04%	38.65%	0.76	NO
	R4		Residential	Bedroom	Area m2	16.93	8.73	6.67		
					% of room		51.54%	39.39%	0.76	NO
	R5		Residential	Bedroom	Area m2	12.22	6.75	5.65		
					% of room		55.23%	46.24%	0.84	YES
	R6		Residential	Bedroom	Area m2	12.61	8.11	6.71		
					% of room		64.32%	53.21%	0.83	YES

Project Name: Great Northern
Project No: BS/18775
Report Title: Daylight & Sunlight - Neighbour Analysis
Date of Analysis: 20/10/2022

Floor Ref.	Room Ref.	Room Attribute	Property Type	Room Use.		Room Area	Lit Area Existing	Lit Area Proposed	Pr/Ex	Meets BRE Criteria
	R7		Residential	Bedroom	Area m2	12.61	8.12	7.18		
					% of room		64.39%	56.94%	0.88	YES
	R8		Residential	Bedroom	Area m2	12.61	8.06	7.17		
					% of room		63.88%	56.86%	0.89	YES
	R9		Residential	Bedroom	Area m2	12.61	8.01	7.50		
					% of room		63.52%	59.49%	0.94	YES
	R10		Residential	Bedroom	Area m2	14.03	8.87	7.92		
					% of room		63.18%	56.41%	0.89	YES
	R11		Residential	Bedroom	Area m2	12.61	7.13	6.65		
					% of room		56.50%	52.75%	0.93	YES
	R12		Residential	Bedroom	Area m2	14.03	8.74	7.91		
					% of room		62.28%	56.35%	0.90	YES
	R13		Residential	Living Room	Area m2	20.24	20.19	20.03		
					% of room		99.75%	98.95%	0.99	YES
	R14		Residential	Bedroom	Area m2	17.94	17.53	17.32		
					% of room		97.71%	96.56%	0.99	YES
	R16		Residential	Bedroom	Area m2	17.94	17.94	17.29		
					% of room		100.00%	96.38%	0.96	YES
	R17		Residential	Bedroom	Area m2	17.94	17.94	17.72		
					% of room		100.00%	98.77%	0.99	YES
	R19		Residential	Bedroom	Area m2	17.94	17.94	17.60		
					% of room		100.00%	98.12%	0.98	YES
	R20		Residential	Bedroom	Area m2	17.94	17.92	17.91		
					% of room		99.93%	99.88%	1.00	YES
	R22		Residential	Bedroom	Area m2	17.94	17.94	17.94		
					% of room		100.00%	100.00%	1.00	YES
	R23		Residential	Bedroom	Area m2	17.94	16.83	16.83		
					% of room		93.83%	93.83%	1.00	YES
	R25		Residential	Bedroom	Area m2	17.94	17.94	17.94		
					% of room		100.00%	100.00%	1.00	YES
	R26		Residential	Living Room	Area m2	20.24	18.99	18.99		
					% of room		93.79%	93.79%	1.00	YES
Second	R1		Residential	Bedroom	Area m2	12.61	9.83	6.89		
					% of room		77.97%	54.62%	0.70	NO
	R2		Residential	Bedroom	Area m2	12.72	8.99	6.53		
					% of room		70.69%	51.31%	0.73	NO
	R3		Residential	Bedroom	Area m2	18.48	13.08	8.53		
					% of room		70.75%	46.16%	0.65	NO
	R4		Residential	Bedroom	Area m2	16.93	12.68	8.33		
					% of room		74.90%	49.19%	0.66	NO
	R5		Residential	Bedroom	Area m2	12.22	9.22	7.39		
					% of room		75.44%	60.49%	0.80	YES
	R6		Residential	Bedroom	Area m2	12.61	10.82	8.73		
					% of room		85.77%	69.21%	0.81	YES
	R7		Residential	Bedroom	Area m2	12.61	10.91	9.37		
					% of room		86.48%	74.30%	0.86	YES
	R8		Residential	Bedroom	Area m2	12.61	10.93	9.45		
					% of room		86.65%	74.93%	0.86	YES
	R9		Residential	Bedroom	Area m2	12.61	10.97	10.11		
					% of room		87.01%	80.15%	0.92	YES
	R10		Residential	Bedroom	Area m2	14.03	12.19	10.65		
					% of room		86.88%	75.91%	0.87	YES
	R11		Residential	Bedroom	Area m2	12.61	10.34	9.74		
					% of room		82.00%	77.23%	0.94	YES
	R12		Residential	Bedroom	Area m2	14.03	12.52	11.36		
					% of room		89.22%	80.95%	0.91	YES
	R13		Residential	Living Room	Area m2	20.24	20.05	17.06		
					% of room		99.07%	84.27%	0.85	YES
	R14		Residential	Bedroom	Area m2	17.94	17.52	13.45		
					% of room		97.69%	74.97%	0.77	NO
	R15		Residential	Bedroom	Area m2	17.94	17.93	12.64		
					% of room		99.99%	70.45%	0.70	NO
	R16		Residential	Bedroom	Area m2	17.94	17.94	14.80		
					% of room		100.00%	82.51%	0.83	YES
	R17		Residential	Bedroom	Area m2	17.94	17.93	13.48		
					% of room		99.99%	75.15%	0.75	NO
	R18		Residential	Bedroom	Area m2	17.94	17.93	15.74		
					% of room		99.97%	87.74%	0.88	YES
	R19		Residential	Bedroom	Area m2	17.94	17.93	14.48		
					% of room		99.94%	80.75%	0.81	YES
	R20		Residential	Bedroom	Area m2	17.94	16.75	15.48		
					% of room		93.39%	86.31%	0.92	YES
	R21		Residential	Bedroom	Area m2	17.94	17.94	16.42		
					% of room		100.00%	91.52%	0.92	YES
	R22		Residential	Living Room	Area m2	20.24	18.93	17.77		
					% of room		93.51%	87.80%	0.94	YES

Project Name: Great Northern
Project No: BS/18775
Report Title: Daylight & Sunlight - Neighbour Analysis
Date of Analysis: 20/10/2022

Floor Ref.	Room Ref.	Room Attribute	Property Type	Room Use.		Room Area	Lit Area Existing	Lit Area Proposed	Pr/Ex	Meets BRE Criteria
Third	R1		Residential	Bedroom	Area m2	12.50	12.50	10.10		
					% of room		100.00%	80.74%	0.81	YES
	R2		Residential	Living Room	Area m2	17.67	17.67	17.11		
					% of room		100.00%	96.83%	0.97	YES
	R3		Residential	Bedroom	Area m2	12.74	12.74	8.48		
					% of room		100.00%	66.56%	0.67	NO
	R4		Residential	Bedroom	Area m2	12.50	12.50	10.65		
					% of room		100.00%	85.19%	0.85	YES
	R5		Residential	Living Room	Area m2	17.67	17.67	17.24		
					% of room		100.00%	97.59%	0.98	YES
	R6		Residential	Bedroom	Area m2	12.74	12.74	9.41		
					% of room		100.00%	73.84%	0.74	NO
	R7		Residential	Bedroom	Area m2	12.50	12.50	11.66		
					% of room		100.00%	93.29%	0.93	YES
	R8		Residential	Living Room	Area m2	17.67	17.67	17.63		
					% of room		100.00%	99.78%	1.00	YES
	R9		Residential	Bedroom	Area m2	12.74	12.74	10.07		
					% of room		100.00%	79.08%	0.79	NO
	R10		Residential	Bedroom	Area m2	12.50	11.78	11.39		
					% of room		94.23%	91.09%	0.97	YES
	R11		Residential	Living Room	Area m2	17.67	17.67	17.67		
					% of room		100.00%	100.00%	1.00	YES
	R12		Residential	Bedroom	Area m2	12.74	12.74	11.58		
					% of room		100.00%	90.91%	0.91	YES
				B38						
Second	R1		Residential	Bedroom	Area m2	55.55	37.49	37.47		
					% of room		67.49%	67.45%	1.00	YES
	R2		Residential	Bedroom	Area m2	49.75	32.22	32.05		
					% of room		64.77%	64.42%	0.99	YES
	R3		Residential	Bedroom	Area m2	49.75	31.15	30.41		
					% of room		62.61%	61.12%	0.98	YES
	R4		Residential	Bedroom	Area m2	49.75	31.62	30.71		
					% of room		63.56%	61.73%	0.97	YES
	R5		Residential	Bedroom	Area m2	49.75	33.09	32.29		
					% of room		66.52%	64.91%	0.98	YES
	R6		Residential	Bedroom	Area m2	49.75	35.91	34.44		
					% of room		72.18%	69.23%	0.96	YES
	R7		Residential	Bedroom	Area m2	26.77	25.76	25.76		
					% of room		96.23%	96.23%	1.00	YES
Third	R1		Residential	Bedroom	Area m2	55.55	38.71	38.64		
					% of room		69.69%	69.56%	1.00	YES
	R2		Residential	Bedroom	Area m2	49.75	34.93	34.75		
					% of room		70.21%	69.85%	0.99	YES
	R3		Residential	Bedroom	Area m2	49.75	35.28	34.47		
					% of room		70.91%	69.28%	0.98	YES
	R4		Residential	Bedroom	Area m2	49.75	35.56	34.36		
					% of room		71.47%	69.06%	0.97	YES
	R5		Residential	Bedroom	Area m2	49.75	36.06	35.09		
					% of room		72.48%	70.53%	0.97	YES
	R6		Residential	Bedroom	Area m2	49.75	38.26	36.34		
					% of room		76.90%	73.05%	0.95	YES
	R7		Residential	Bedroom	Area m2	26.77	25.99	25.99		
					% of room		97.07%	97.07%	1.00	YES
Fourth	R1		Residential	Bedroom	Area m2	55.55	38.91	38.79		
					% of room		70.04%	69.82%	1.00	YES
	R2		Residential	Bedroom	Area m2	49.75	35.06	34.86		
					% of room		70.46%	70.08%	0.99	YES
	R3		Residential	Bedroom	Area m2	49.75	35.76	34.76		
					% of room		71.87%	69.88%	0.97	YES
	R4		Residential	Bedroom	Area m2	49.75	36.18	34.80		
					% of room		72.72%	69.95%	0.96	YES
	R5		Residential	Bedroom	Area m2	49.75	37.11	35.88		
					% of room		74.60%	72.13%	0.97	YES
	R6		Residential	Bedroom	Area m2	49.75	39.48	37.05		
					% of room		79.36%	74.47%	0.94	YES
	R10		Residential	Bedroom	Area m2	26.77	25.99	25.99		
					% of room		97.07%	97.07%	1.00	YES
Fifth	R1		Residential	Bedroom	Area m2	55.55	39.07	38.89		
					% of room		70.34%	70.01%	1.00	YES
	R2		Residential	Bedroom	Area m2	49.75	35.22	34.95		
					% of room		70.80%	70.25%	0.99	YES
	R3		Residential	Bedroom	Area m2	49.75	36.19	34.99		
					% of room		72.74%	70.33%	0.97	YES
	R4		Residential	Bedroom	Area m2	49.75	36.80	35.25		
					% of room		73.96%	70.86%	0.96	YES

Project Name: Great Northern
Project No: BS/18775
Report Title: Daylight & Sunlight - Neighbour Analysis
Date of Analysis: 20/10/2022

Floor Ref.	Room Ref.	Room Attribute	Property Type	Room Use.		Room Area	Lit Area Existing	Lit Area Proposed	Pr/Ex	Meets BRE Criteria
	R5		Residential	Bedroom	Area m2	49.75	37.95	36.38		
					% of room		76.27%	73.12%	0.96	YES
	R6		Residential	Bedroom	Area m2	49.75	40.79	37.88		
					% of room		81.99%	76.14%	0.93	YES
	R10		Residential	Bedroom	Area m2	26.77	26.28	26.28		
					% of room		98.14%	98.14%	1.00	YES
Sixth	R1		Residential	Bedroom	Area m2	55.55	39.36	39.04		
					% of room		70.85%	70.28%	0.99	YES
	R2		Residential	Bedroom	Area m2	49.75	35.35	35.03		
					% of room		71.05%	70.41%	0.99	YES
	R3		Residential	Bedroom	Area m2	49.75	36.52	35.17		
					% of room		73.41%	70.69%	0.96	YES
	R4		Residential	Bedroom	Area m2	49.75	37.56	35.69		
					% of room		75.49%	71.73%	0.95	YES
	R5		Residential	Bedroom	Area m2	49.75	39.33	37.21		
					% of room		79.06%	74.80%	0.95	YES
	R6		Residential	Bedroom	Area m2	49.75	42.09	38.94		
					% of room		84.61%	78.26%	0.93	YES
	R7		Residential	Bedroom	Area m2	26.77	26.28	26.28		
					% of room		98.16%	98.16%	1.00	YES
Seventh	R1		Residential	Bedroom	Area m2	55.55	39.67	39.21		
					% of room		71.42%	70.59%	0.99	YES
	R2		Residential	Bedroom	Area m2	49.75	35.58	35.26		
					% of room		71.52%	70.88%	0.99	YES
	R3		Residential	Bedroom	Area m2	49.75	36.97	35.30		
					% of room		74.32%	70.95%	0.95	YES
	R4		Residential	Bedroom	Area m2	49.75	38.58	36.29		
					% of room		77.55%	72.94%	0.94	YES
	R5		Residential	Bedroom	Area m2	49.75	40.84	38.02		
					% of room		82.08%	76.42%	0.93	YES
	R6		Residential	Bedroom	Area m2	49.75	43.31	40.37		
					% of room		87.05%	81.14%	0.93	YES
	R7		Residential	Bedroom	Area m2	26.77	26.28	26.28		
					% of room		98.16%	98.16%	1.00	YES
Eighth	R1		Residential	Bedroom	Area m2	55.55	39.93	39.38		
					% of room		71.88%	70.88%	0.99	YES
	R2		Residential	Bedroom	Area m2	49.75	35.86	35.47		
					% of room		72.09%	71.31%	0.99	YES
	R3		Residential	Bedroom	Area m2	49.75	37.73	35.64		
					% of room		75.84%	71.63%	0.94	YES
	R4		Residential	Bedroom	Area m2	49.75	40.05	37.05		
					% of room		80.50%	74.47%	0.93	YES
	R5		Residential	Bedroom	Area m2	49.75	42.25	39.39		
					% of room		84.93%	79.17%	0.93	YES
	R6		Residential	Bedroom	Area m2	49.75	44.49	42.63		
					% of room		89.43%	85.68%	0.96	YES
	R7		Residential	Bedroom	Area m2	26.77	26.28	26.28		
					% of room		98.16%	98.16%	1.00	YES
Ninth	R1		Residential	Bedroom	Area m2	55.55	40.12	39.54		
					% of room		72.22%	71.18%	0.99	YES
	R2		Residential	Bedroom	Area m2	49.75	36.32	35.80		
					% of room		73.00%	71.95%	0.99	YES
	R3		Residential	Bedroom	Area m2	49.75	38.77	36.08		
					% of room		77.94%	72.53%	0.93	YES
	R4		Residential	Bedroom	Area m2	49.75	41.26	38.26		
					% of room		82.94%	76.91%	0.93	YES
	R5		Residential	Bedroom	Area m2	49.75	43.33	41.54		
					% of room		87.10%	83.49%	0.96	YES
	R6		Residential	Bedroom	Area m2	49.75	45.14	45.06		
					% of room		90.73%	90.56%	1.00	YES
	R7		Residential	Bedroom	Area m2	26.77	26.28	26.28		
					% of room		98.16%	98.16%	1.00	YES
Tenth	R1		Residential	Bedroom	Area m2	55.55	40.49	39.72		
					% of room		72.89%	71.49%	0.98	YES
	R2		Residential	Bedroom	Area m2	49.75	36.95	36.40		
					% of room		74.27%	73.17%	0.99	YES
	R3		Residential	Bedroom	Area m2	49.75	40.47	36.63		
					% of room		81.36%	73.63%	0.91	YES
	R4		Residential	Bedroom	Area m2	49.75	42.23	40.00		
					% of room		84.89%	80.41%	0.95	YES
	R5		Residential	Bedroom	Area m2	49.75	44.44	44.44		
					% of room		89.32%	89.32%	1.00	YES
	R6		Residential	Bedroom	Area m2	49.75	45.65	45.65		
					% of room		91.75%	91.75%	1.00	YES
	R7		Residential	Bedroom	Area m2	26.77	26.14	26.14		
					% of room		97.63%	97.63%	1.00	YES

Project Name: Great Northern
Project No: BS/18775
Report Title: Daylight & Sunlight - Neighbour Analysis
Date of Analysis: 20/10/2022

Floor Ref.	Room Ref.	Room Attribute	Property Type	Room Use.		Room Area	Lit Area Existing	Lit Area Proposed	Pr/Ex	Meets BRE Criteria
Eleventh	R1		Residential	Bedroom	Area m2	55.55	40.88	39.99		
					% of room		73.59%	71.98%	0.98	YES
	R2		Residential	Bedroom	Area m2	49.75	37.77	37.17		
					% of room		75.92%	74.72%	0.98	YES
	R3		Residential	Bedroom	Area m2	49.75	41.23	37.65		
					% of room		82.88%	75.68%	0.91	YES
	R4		Residential	Bedroom	Area m2	49.75	43.12	42.25		
					% of room		86.66%	84.93%	0.98	YES
	R5		Residential	Bedroom	Area m2	49.75	45.15	45.15		
					% of room		90.75%	90.75%	1.00	YES
	R6		Residential	Bedroom	Area m2	49.75	45.95	45.95		
					% of room		92.36%	92.36%	1.00	YES
	R7		Residential	Bedroom	Area m2	26.77	26.14	26.14		
					% of room		97.63%	97.63%	1.00	YES
				B44						
Second	R1		Residential	LKD	Area m2	46.23	2.69	2.60		
					% of room		5.81%	5.62%	0.97	YES
	R2		Residential	LKD	Area m2	46.22	2.68	2.67		
					% of room		5.80%	5.77%	0.99	YES
	R3		Residential	Bedroom	Area m2	32.83	1.56	1.54		
					% of room		4.76%	4.68%	0.98	YES
	R4		Residential	LKD	Area m2	50.54	2.83	2.76		
					% of room		5.61%	5.45%	0.97	YES
	R5		Residential	LKD	Area m2	50.54	6.55	6.53		
					% of room		12.95%	12.92%	1.00	YES
	R6		Residential	Bedroom	Area m2	32.83	2.25	2.24		
					% of room		6.87%	6.81%	0.99	YES
	R7		Residential	LKD	Area m2	49.65	31.31	31.28		
					% of room		63.08%	63.00%	1.00	YES
	R8		Residential	LKD	Area m2	51.82	33.72	29.38		
					% of room		65.08%	56.69%	0.87	YES
	R9		Residential	LKD	Area m2	53.32	47.13	46.61		
					% of room		88.40%	87.42%	0.99	YES
	R10		Residential	Bedroom	Area m2	32.83	4.30	4.32		
					% of room		13.10%	13.16%	1.00	YES
	R11		Residential	LKD	Area m2	51.14	6.45	4.13		
					% of room		12.60%	8.07%	0.64	NO
	R12		Residential	LKD	Area m2	51.14	4.23	2.48		
					% of room		8.28%	4.85%	0.59	NO
	R13		Residential	Bedroom	Area m2	32.83	1.59	1.56		
					% of room		4.85%	4.75%	0.98	YES
Third	R1		Residential	LKD	Area m2	46.23	3.90	3.76		
					% of room		8.44%	8.14%	0.96	YES
	R2		Residential	LKD	Area m2	46.22	3.69	3.67		
					% of room		7.99%	7.95%	0.99	YES
	R3		Residential	Bedroom	Area m2	32.83	2.37	2.32		
					% of room		7.23%	7.07%	0.98	YES
	R4		Residential	LKD	Area m2	50.54	4.13	3.98		
					% of room		8.16%	7.88%	0.97	YES
	R5		Residential	LKD	Area m2	50.54	7.73	7.71		
					% of room		15.29%	15.26%	1.00	YES
	R6		Residential	Bedroom	Area m2	32.83	2.72	2.69		
					% of room		8.28%	8.19%	0.99	YES
	R7		Residential	LKD	Area m2	49.65	31.93	31.87		
					% of room		64.32%	64.19%	1.00	YES
	R8		Residential	LKD	Area m2	51.82	46.82	45.22		
					% of room		90.36%	87.26%	0.97	YES
	R9		Residential	LKD	Area m2	53.32	50.15	50.34		
					% of room		94.06%	94.42%	1.00	YES
	R10		Residential	Bedroom	Area m2	32.83	5.18	4.88		
					% of room		15.79%	14.85%	0.94	YES
	R11		Residential	LKD	Area m2	51.14	8.27	5.23		
					% of room		16.18%	10.24%	0.63	NO
	R12		Residential	LKD	Area m2	51.14	5.29	3.64		
					% of room		10.34%	7.13%	0.69	NO
	R13		Residential	Bedroom	Area m2	32.83	2.35	2.23		
					% of room		7.15%	6.79%	0.95	YES

Project Name: Great Northern
Project No: BS/18775
Report Title: Daylight & Sunlight - Neighbour Analysis
Date of Analysis: 20/10/2022

Floor Ref.	Room Ref.	Room Attribute	Property Type	Room Use.		Room Area	Lit Area Existing	Lit Area Proposed	Pr/Ex	Meets BRE Criteria
Fourth	R1		Residential	LKD	Area m2	46.23	5.82	5.61		
					% of room		12.60%	12.14%	0.96	YES
	R2		Residential	LKD	Area m2	46.22	5.68	5.63		
					% of room		12.28%	12.18%	0.99	YES
	R3		Residential	Bedroom	Area m2	32.83	3.02	2.97		
					% of room		9.21%	9.05%	0.98	YES
	R4		Residential	LKD	Area m2	50.54	6.09	5.92		
					% of room		12.06%	11.72%	0.97	YES
	R5		Residential	LKD	Area m2	50.54	9.19	9.17		
					% of room		18.19%	18.15%	1.00	YES
	R6		Residential	Bedroom	Area m2	32.83	3.16	3.13		
					% of room		9.64%	9.55%	0.99	YES
	R7		Residential	LKD	Area m2	49.65	32.87	32.71		
					% of room		66.22%	65.88%	0.99	YES
	R8		Residential	LKD	Area m2	51.82	50.12	48.53		
					% of room		96.72%	93.66%	0.97	YES
	R9		Residential	LKD	Area m2	53.32	50.65	50.51		
					% of room		95.00%	94.73%	1.00	YES
	R10		Residential	Bedroom	Area m2	32.83	5.85	5.46		
					% of room		17.83%	16.62%	0.93	YES
	R11		Residential	LKD	Area m2	51.14	10.59	6.79		
					% of room		20.70%	13.28%	0.64	NO
	R12		Residential	LKD	Area m2	51.14	7.40	5.47		
					% of room		14.48%	10.70%	0.74	NO
	R13		Residential	Bedroom	Area m2	32.83	3.06	2.87		
					% of room		9.31%	8.75%	0.94	YES
Fifth	R1		Residential	LKD	Area m2	46.23	9.59	9.34		
					% of room		20.73%	20.21%	0.97	YES
	R2		Residential	LKD	Area m2	46.22	9.41	9.27		
					% of room		20.35%	20.05%	0.98	YES
	R3		Residential	Bedroom	Area m2	32.83	4.55	4.50		
					% of room		13.85%	13.70%	0.99	YES
	R4		Residential	LKD	Area m2	50.54	10.08	9.78		
					% of room		19.95%	19.35%	0.97	YES
	R5		Residential	LKD	Area m2	50.54	11.93	11.91		
					% of room		23.61%	23.57%	1.00	YES
	R6		Residential	Bedroom	Area m2	32.83	4.11	4.09		
					% of room		12.51%	12.45%	0.99	YES
	R7		Residential	LKD	Area m2	49.65	34.51	34.43		
					% of room		69.51%	69.35%	1.00	YES
	R8		Residential	LKD	Area m2	51.82	51.05	48.20		
					% of room		98.52%	93.02%	0.94	YES
	R9		Residential	LKD	Area m2	53.32	52.29	52.05		
					% of room		98.08%	97.62%	1.00	YES
	R10		Residential	Bedroom	Area m2	32.83	7.88	7.37		
					% of room		24.00%	22.45%	0.94	YES
	R11		Residential	LKD	Area m2	51.14	15.45	10.58		
					% of room		30.21%	20.68%	0.68	NO
	R12		Residential	LKD	Area m2	51.14	12.27	9.89		
					% of room		23.99%	19.34%	0.81	YES
	R13		Residential	Bedroom	Area m2	32.83	4.61	4.46		
					% of room		14.03%	13.59%	0.97	YES
Sixth	R1		Residential	LKD	Area m2	46.23	17.57	17.38		
					% of room		38.01%	37.60%	0.99	YES
	R2		Residential	LKD	Area m2	46.22	17.91	17.56		
					% of room		38.76%	37.99%	0.98	YES
	R3		Residential	Bedroom	Area m2	32.83	7.36	7.31		
					% of room		22.42%	22.27%	0.99	YES
	R4		Residential	LKD	Area m2	50.54	18.70	18.46		
					% of room		37.01%	36.52%	0.99	YES
	R5		Residential	LKD	Area m2	50.54	19.09	19.07		
					% of room		37.78%	37.73%	1.00	YES
	R6		Residential	Bedroom	Area m2	32.83	6.28	6.26		
					% of room		19.13%	19.07%	1.00	YES
	R7		Residential	LKD	Area m2	49.65	37.86	37.78		
					% of room		76.26%	76.10%	1.00	YES
	R8		Residential	LKD	Area m2	51.82	50.22	48.65		
					% of room		96.92%	93.89%	0.97	YES
	R9		Residential	LKD	Area m2	53.32	50.79	50.68		
					% of room		95.26%	95.05%	1.00	YES
	R10		Residential	Bedroom	Area m2	32.83	8.67	8.46		
					% of room		26.39%	25.78%	0.98	YES
	R11		Residential	LKD	Area m2	51.14	20.31	17.73		
					% of room		39.72%	34.67%	0.87	YES
	R12		Residential	LKD	Area m2	51.14	19.41	17.34		
					% of room		37.95%	33.92%	0.89	YES
	R13		Residential	Bedroom	Area m2	32.83	7.38	7.25		
					% of room		22.47%	22.07%	0.98	YES

Project Name: Great Northern
Project No: BS/18775
Report Title: Daylight & Sunlight - Neighbour Analysis
Date of Analysis: 20/10/2022

Floor Ref.	Room Ref.	Room Attribute	Property Type	Room Use.		Room Area	Lit Area Existing	Lit Area Proposed	Pr/Ex	Meets BRE Criteria
Seventh	R1		Residential	LKD	Area m2	46.23	42.96	42.77		
					% of room		92.92%	92.50%	1.00	YES
	R2		Residential	LKD	Area m2	46.22	42.64	42.57		
					% of room		92.26%	92.10%	1.00	YES
	R3		Residential	Bedroom	Area m2	32.83	14.64	14.60		
					% of room		44.60%	44.47%	1.00	YES
	R4		Residential	LKD	Area m2	50.54	46.79	46.58		
					% of room		92.59%	92.17%	1.00	YES
	R5		Residential	LKD	Area m2	50.54	46.51	46.47		
					% of room		92.03%	91.95%	1.00	YES
	R6		Residential	Bedroom	Area m2	32.83	12.29	12.28		
					% of room		37.44%	37.39%	1.00	YES
	R7		Residential	LKD	Area m2	49.65	47.75	47.66		
					% of room		96.17%	96.01%	1.00	YES
	R8		Residential	LKD	Area m2	51.82	50.23	48.71		
					% of room		96.94%	94.00%	0.97	YES
	R9		Residential	LKD	Area m2	53.32	50.78	50.70		
					% of room		95.25%	95.10%	1.00	YES
	R10		Residential	Bedroom	Area m2	32.83	14.37	14.23		
					% of room		43.78%	43.33%	0.99	YES
	R11		Residential	LKD	Area m2	51.14	46.10	45.64		
					% of room		90.14%	89.24%	0.99	YES
	R12		Residential	LKD	Area m2	51.14	45.69	43.73		
					% of room		89.34%	85.51%	0.96	YES
	R13		Residential	Bedroom	Area m2	32.83	14.60	14.45		
					% of room		44.47%	44.02%	0.99	YES
Eighth	R1		Residential	LKD	Area m2	46.23	45.24	45.05		
					% of room		97.86%	97.44%	1.00	YES
	R2		Residential	LKD	Area m2	46.22	44.70	44.68		
					% of room		96.70%	96.67%	1.00	YES
	R3		Residential	Bedroom	Area m2	32.83	31.39	31.33		
					% of room		95.59%	95.42%	1.00	YES
	R4		Residential	LKD	Area m2	50.54	49.19	48.98		
					% of room		97.34%	96.92%	1.00	YES
	R5		Residential	LKD	Area m2	50.54	48.60	48.58		
					% of room		96.17%	96.13%	1.00	YES
	R6		Residential	Bedroom	Area m2	32.83	25.67	25.65		
					% of room		78.19%	78.11%	1.00	YES
	R7		Residential	LKD	Area m2	49.65	48.11	48.03		
					% of room		96.91%	96.74%	1.00	YES
	R8		Residential	LKD	Area m2	51.82	50.23	48.84		
					% of room		96.94%	94.25%	0.97	YES
	R9		Residential	LKD	Area m2	53.32	51.21	51.21		
					% of room		96.05%	96.05%	1.00	YES
	R10		Residential	Bedroom	Area m2	32.83	31.33	31.23		
					% of room		95.41%	95.11%	1.00	YES
	R11		Residential	LKD	Area m2	51.14	49.77	49.26		
					% of room		97.33%	96.32%	0.99	YES
	R12		Residential	LKD	Area m2	51.14	49.09	49.02		
					% of room		95.98%	95.87%	1.00	YES
	R13		Residential	Bedroom	Area m2	32.83	31.42	31.27		
					% of room		95.68%	95.25%	1.00	YES
Ninth	R1		Residential	LKD	Area m2	46.23	45.25	45.09		
					% of room		97.88%	97.53%	1.00	YES
	R2		Residential	LKD	Area m2	46.22	44.66	44.65		
					% of room		96.63%	96.60%	1.00	YES
	R3		Residential	Bedroom	Area m2	32.83	31.37	31.32		
					% of room		95.56%	95.40%	1.00	YES
	R4		Residential	LKD	Area m2	50.54	49.19	48.99		
					% of room		97.34%	96.94%	1.00	YES
	R5		Residential	LKD	Area m2	50.54	48.62	48.60		
					% of room		96.21%	96.18%	1.00	YES
	R6		Residential	Bedroom	Area m2	32.83	25.73	25.71		
					% of room		78.38%	78.31%	1.00	YES
	R7		Residential	LKD	Area m2	49.65	48.11	48.02		
					% of room		96.90%	96.73%	1.00	YES
	R8		Residential	LKD	Area m2	51.82	50.24	48.73		
					% of room		96.94%	94.03%	0.97	YES
	R9		Residential	LKD	Area m2	53.32	51.56	51.56		
					% of room		96.71%	96.71%	1.00	YES
	R10		Residential	Lobby	Area m2	22.05	20.55	20.46		
					% of room		93.20%	92.79%	1.00	YES
	R11		Residential	Lobby	Area m2	33.77	32.38	31.88		
					% of room		95.89%	94.38%	0.98	YES
	R12		Residential	LKD	Area m2	51.14	49.10	49.04		
					% of room		96.01%	95.89%	1.00	YES
	R13		Residential	Bedroom	Area m2	32.83	31.41	31.28		
					% of room		95.67%	95.28%	1.00	YES

Project Name: Great Northern
Project No: BS/18775
Report Title: Daylight & Sunlight - Neighbour Analysis
Date of Analysis: 20/10/2022

Floor Ref.	Room Ref.	Room Attribute	Property Type	Room Use.		Room Area	Lit Area Existing	Lit Area Proposed	Pr/Ex	Meets BRE Criteria
Tenth	R1		Residential	LKD	Area m2	46.23	45.34	45.18		
					% of room		98.08%	97.72%	1.00	YES
	R2		Residential	LKD	Area m2	46.22	44.68	44.67		
					% of room		96.68%	96.65%	1.00	YES
	R3		Residential	Bedroom	Area m2	32.83	31.39	31.34		
					% of room		95.61%	95.44%	1.00	YES
	R4		Residential	LKD	Area m2	50.54	49.19	49.02		
					% of room		97.35%	97.00%	1.00	YES
	R5		Residential	LKD	Area m2	50.54	48.10	48.08		
					% of room		95.17%	95.14%	1.00	YES
	R6		Residential	Bedroom	Area m2	32.83	25.49	25.45		
					% of room		77.64%	77.51%	1.00	YES
	R7		Residential	LKD	Area m2	49.65	47.59	47.51		
					% of room		95.86%	95.70%	1.00	YES
	R8		Residential	LKD	Area m2	38.28	37.84	37.84		
					% of room		98.84%	98.84%	1.00	YES
	R9		Residential	Lobby	Area m2	16.27	15.83	15.83		
					% of room		97.35%	97.35%	1.00	YES
	R10		Residential	Lobby	Area m2	22.20	20.70	20.62		
					% of room		93.21%	92.85%	1.00	YES
	R11		Residential	Lobby	Area m2	33.73	32.35	31.87		
					% of room		95.92%	94.48%	0.99	YES
	R12		Residential	Lobby	Area m2	34.45	32.55	32.46		
					% of room		94.47%	94.22%	1.00	YES
	R13		Residential	Bedroom	Area m2	32.83	31.53	31.35		
					% of room		96.02%	95.47%	0.99	YES
Eleventh	R1		Residential	Lobby	Area m2	31.49	30.60	30.43		
					% of room		97.18%	96.62%	0.99	YES
	R2		Residential	LKD	Area m2	46.22	44.67	44.65		
					% of room		96.65%	96.61%	1.00	YES
	R3		Residential	Bedroom	Area m2	32.83	31.37	31.33		
					% of room		95.54%	95.41%	1.00	YES
	R4		Residential	LKD	Area m2	50.54	49.20	49.02		
					% of room		97.35%	97.01%	1.00	YES
	R5		Residential	LKD	Area m2	50.54	48.62	48.60		
					% of room		96.20%	96.17%	1.00	YES
	R6		Residential	Bedroom	Area m2	32.83	26.54	26.50		
					% of room		80.84%	80.72%	1.00	YES
	R7		Residential	LKD	Area m2	49.65	48.12	48.05		
					% of room		96.92%	96.78%	1.00	YES
	R8		Residential	Lobby	Area m2	34.45	32.60	32.49		
					% of room		94.61%	94.29%	1.00	YES
	R9		Residential	Lobby	Area m2	22.70	21.39	21.22		
					% of room		94.25%	93.47%	0.99	YES
	R10		Residential	LKD	Area m2	39.50	36.68	33.48		
					% of room		92.87%	84.76%	0.91	YES
Twelfth	R2		Residential	LKD	Area m2	49.65	48.13	48.05		
					% of room		96.94%	96.78%	1.00	YES
	R3		Residential	Bedroom	Area m2	32.83	27.29	27.25		
					% of room		83.13%	83.00%	1.00	YES
	R4		Residential	LKD	Area m2	50.54	48.64	48.62		
					% of room		96.24%	96.22%	1.00	YES
	R5		Residential	LKD	Area m2	50.54	49.37	49.22		
					% of room		97.69%	97.40%	1.00	YES
	R6		Residential	Bedroom	Area m2	32.83	31.38	31.35		
					% of room		95.56%	95.50%	1.00	YES
	R7		Residential	Living Room	Area m2	31.87	30.35	30.33		
					% of room		95.23%	95.17%	1.00	YES
	R8		Residential	Living Room	Area m2	31.49	30.60	30.46		
					% of room		97.17%	96.73%	1.00	YES
	R9		Residential	Living Room	Area m2	22.90	21.52	21.38		
					% of room		94.01%	93.36%	0.99	YES
	R10		Residential	Living Room	Area m2	16.64	16.07	16.03		
					% of room		96.58%	96.35%	1.00	YES
	R11		Residential	LKD	Area m2	38.28	37.78	37.78		
					% of room		98.70%	98.70%	1.00	YES
Fourteenth	R2		Residential	LKD	Area m2	49.65	48.14	48.11		
					% of room		96.96%	96.91%	1.00	YES
	R3		Residential	Bedroom	Area m2	32.83	28.85	28.84		
					% of room		87.86%	87.85%	1.00	YES
	R4		Residential	Living Room	Area m2	36.83	34.93	34.93		
					% of room		94.85%	94.85%	1.00	YES
	R5		Residential	Living Room	Area m2	35.99	34.78	34.67		
					% of room		96.66%	96.34%	1.00	YES
	R6		Residential	Living Room	Area m2	23.60	22.15	22.11		
					% of room		93.84%	93.69%	1.00	YES
	R7		Residential	Living Room	Area m2	17.23	16.85	16.85		
					% of room		97.81%	97.81%	1.00	YES

Project Name: Great Northern
Project No: BS/18775
Report Title: Daylight & Sunlight - Neighbour Analysis
Date of Analysis: 20/10/2022

Floor Ref.	Room Ref.	Room Attribute	Property Type	Room Use.		Room Area	Lit Area Existing	Lit Area Proposed	Pr/Ex	Meets BRE Criteria
	R8		Residential	LKD	Area m2	38.32	37.89	37.89		
					% of room		98.87%	98.87%	1.00	YES
Fifteenth	R2		Residential	Living Room	Area m2	37.42	35.97	35.92		
					% of room		96.13%	95.98%	1.00	YES
	R3		Residential	Living Room	Area m2	24.66	21.47	21.46		
					% of room		87.03%	87.02%	1.00	YES
	R4		Residential	Living Room	Area m2	36.83	34.93	34.93		
					% of room		94.84%	94.83%	1.00	YES
	R5		Residential	LKD	Area m2	38.40	35.10	34.51		
					% of room		91.41%	89.86%	0.98	YES
Sixteenth	R2		Residential	Living Room	Area m2	37.42	35.98	35.92		
					% of room		96.15%	95.98%	1.00	YES
	R3		Residential	Living Room	Area m2	24.66	22.09	22.06		
					% of room		89.56%	89.42%	1.00	YES
	R4		Residential	Living Room	Area m2	22.54	19.98	19.97		
					% of room		88.61%	88.59%	1.00	YES
	R5		Residential	LKD	Area m2	38.28	37.97	37.97		
					% of room		99.19%	99.19%	1.00	YES
Thirteenth	R2		Residential	LKD	Area m2	49.65	48.13	48.04		
					% of room		96.95%	96.77%	1.00	YES
	R3		Residential	Bedroom	Area m2	32.83	27.96	27.92		
					% of room		85.17%	85.03%	1.00	YES
	R4		Residential	LKD	Area m2	50.54	48.64	48.62		
					% of room		96.24%	96.22%	1.00	YES
	R5		Residential	Living Room	Area m2	35.99	34.78	34.65		
					% of room		96.65%	96.28%	1.00	YES
	R6		Residential	Living Room	Area m2	23.60	22.17	22.15		
					% of room		93.93%	93.84%	1.00	YES
	R7		Residential	Living Room	Area m2	31.80	30.38	30.37		
					% of room		95.54%	95.49%	1.00	YES
	R8		Residential	LKD	Area m2	37.97	37.54	37.54		
					% of room		98.88%	98.88%	1.00	YES
				B46						
Second	R1		Residential	LKD	Area m2	16.38	16.00	15.98		
					% of room		97.70%	97.57%	1.00	YES
	R2		Residential	Bedroom	Area m2	11.74	11.70	11.70		
					% of room		99.65%	99.65%	1.00	YES
	R3		Residential	Bedroom	Area m2	12.32	12.20	12.20		
					% of room		99.02%	99.02%	1.00	YES
	R4		Residential	Bedroom	Area m2	14.74	14.71	14.71		
					% of room		99.80%	99.80%	1.00	YES
	R5		Residential	LKD	Area m2	17.03	13.94	13.25		
					% of room		81.88%	77.84%	0.95	YES
	R6		Residential	Bedroom	Area m2	15.49	13.70	13.52		
					% of room		88.39%	87.25%	0.99	YES
	R7		Residential	LKD	Area m2	17.92	17.89	17.89		
					% of room		99.85%	99.85%	1.00	YES
	R8		Residential	Bedroom	Area m2	15.57	15.53	15.53		
					% of room		99.79%	99.79%	1.00	YES
	R9		Residential	LKD	Area m2	17.52	17.50	17.50		
					% of room		99.88%	99.88%	1.00	YES
	R10		Residential	Bedroom	Area m2	12.41	11.84	11.46		
					% of room		95.45%	92.33%	0.97	YES
	R11		Residential	LKD	Area m2	27.04	27.04	26.99		
					% of room		100.00%	99.83%	1.00	YES
	R12		Residential	Bedroom	Area m2	11.67	11.30	10.78		
					% of room		96.80%	92.30%	0.95	YES
	R13		Residential	Bedroom	Area m2	12.87	12.64	7.03		
					% of room		98.23%	54.61%	0.56	NO
	R14		Residential	Bedroom	Area m2	14.64	14.64	13.53		
					% of room		100.00%	92.45%	0.92	YES
	R15		Residential	LKD	Area m2	30.49	30.49	30.49		
					% of room		100.00%	100.00%	1.00	YES
Third	R1		Residential	LKD	Area m2	16.38	14.63	14.63		
					% of room		89.31%	89.31%	1.00	YES
	R2		Residential	Bedroom	Area m2	11.74	11.36	11.36		
					% of room		96.81%	96.80%	1.00	YES
	R3		Residential	Bedroom	Area m2	12.32	11.74	11.73		
					% of room		95.22%	95.21%	1.00	YES
	R4		Residential	Bedroom	Area m2	14.74	14.34	14.34		
					% of room		97.28%	97.28%	1.00	YES
	R5		Residential	LKD	Area m2	17.03	13.19	12.85		
					% of room		77.49%	75.49%	0.97	YES
	R6		Residential	Bedroom	Area m2	15.49	13.22	13.20		
					% of room		85.33%	85.18%	1.00	YES

Project Name: Great Northern
Project No: BS/18775
Report Title: Daylight & Sunlight - Neighbour Analysis
Date of Analysis: 20/10/2022

Floor Ref.	Room Ref.	Room Attribute	Property Type	Room Use.		Room Area	Lit Area Existing	Lit Area Proposed	Pr/Ex	Meets BRE Criteria
	R7		Residential	LKD	Area m2	17.92	17.64	17.64		
					% of room		98.45%	98.45%	1.00	YES
	R8		Residential	Bedroom	Area m2	15.57	15.24	15.24		
					% of room		97.89%	97.89%	1.00	YES
	R9		Residential	LKD	Area m2	17.52	17.31	17.31		
					% of room		98.83%	98.83%	1.00	YES
	R10		Residential	Bedroom	Area m2	12.41	11.46	11.20		
					% of room		92.36%	90.28%	0.98	YES
	R11		Residential	LKD	Area m2	27.04	26.74	26.74		
					% of room		98.91%	98.91%	1.00	YES
	R12		Residential	Bedroom	Area m2	11.67	10.90	10.51		
					% of room		93.35%	90.02%	0.96	YES
	R13		Residential	Bedroom	Area m2	12.87	12.63	6.86		
					% of room		98.17%	53.32%	0.54	NO
	R14		Residential	Bedroom	Area m2	14.64	14.64	13.49		
					% of room		100.00%	92.20%	0.92	YES
	R15		Residential	LKD	Area m2	30.49	30.49	30.49		
					% of room		100.00%	100.00%	1.00	YES
Fourth	R1		Residential	LKD	Area m2	16.38	14.61	14.61		
					% of room		89.20%	89.20%	1.00	YES
	R2		Residential	Bedroom	Area m2	11.74	11.36	11.36		
					% of room		96.81%	96.80%	1.00	YES
	R3		Residential	Bedroom	Area m2	12.32	11.74	11.73		
					% of room		95.22%	95.21%	1.00	YES
	R4		Residential	Bedroom	Area m2	14.74	14.34	14.34		
					% of room		97.24%	97.24%	1.00	YES
	R5		Residential	LKD	Area m2	17.03	13.18	12.87		
					% of room		77.40%	75.57%	0.98	YES
	R6		Residential	Bedroom	Area m2	15.49	13.20	13.19		
					% of room		85.23%	85.13%	1.00	YES
	R7		Residential	LKD	Area m2	17.92	17.64	17.64		
					% of room		98.45%	98.45%	1.00	YES
	R8		Residential	Bedroom	Area m2	15.57	15.24	15.24		
					% of room		97.89%	97.89%	1.00	YES
	R9		Residential	LKD	Area m2	17.52	17.31	17.31		
					% of room		98.83%	98.83%	1.00	YES
	R10		Residential	Bedroom	Area m2	12.41	11.46	11.23		
					% of room		92.36%	90.49%	0.98	YES
	R11		Residential	LKD	Area m2	27.04	26.74	26.74		
					% of room		98.91%	98.91%	1.00	YES
	R12		Residential	Bedroom	Area m2	11.67	10.89	10.53		
					% of room		93.31%	90.23%	0.97	YES
	R13		Residential	Bedroom	Area m2	12.87	12.64	6.89		
					% of room		98.23%	53.56%	0.55	NO
	R14		Residential	Bedroom	Area m2	14.64	14.64	13.54		
					% of room		100.00%	92.50%	0.93	YES
	R15		Residential	LKD	Area m2	30.49	30.49	30.49		
					% of room		100.00%	100.00%	1.00	YES
Fifth	R1		Residential	LKD	Area m2	16.38	14.61	14.61		
					% of room		89.20%	89.20%	1.00	YES
	R2		Residential	Bedroom	Area m2	11.74	11.36	11.36		
					% of room		96.81%	96.80%	1.00	YES
	R3		Residential	Bedroom	Area m2	12.32	11.73	11.73		
					% of room		95.22%	95.21%	1.00	YES
	R4		Residential	Bedroom	Area m2	14.74	14.34	14.34		
					% of room		97.24%	97.24%	1.00	YES
	R5		Residential	LKD	Area m2	17.03	13.18	12.88		
					% of room		77.39%	75.68%	0.98	YES
	R6		Residential	Bedroom	Area m2	15.49	13.20	13.19		
					% of room		85.22%	85.15%	1.00	YES
	R7		Residential	LKD	Area m2	17.92	17.64	17.64		
					% of room		98.45%	98.45%	1.00	YES
	R8		Residential	Bedroom	Area m2	15.57	15.24	15.24		
					% of room		97.89%	97.89%	1.00	YES
	R9		Residential	LKD	Area m2	17.52	17.31	17.31		
					% of room		98.83%	98.83%	1.00	YES
	R10		Residential	Bedroom	Area m2	12.41	11.46	11.24		
					% of room		92.35%	90.59%	0.98	YES
	R11		Residential	LKD	Area m2	27.04	26.74	26.74		
					% of room		98.91%	98.91%	1.00	YES
	R12		Residential	Bedroom	Area m2	11.67	10.89	10.55		
					% of room		93.31%	90.39%	0.97	YES
	R13		Residential	Bedroom	Area m2	12.87	12.64	6.93		
					% of room		98.23%	53.85%	0.55	NO
	R14		Residential	Bedroom	Area m2	14.64	14.64	13.58		
					% of room		100.00%	92.82%	0.93	YES
	R15		Residential	LKD	Area m2	30.49	30.49	30.49		
					% of room		100.00%	100.00%	1.00	YES

Project Name: Great Northern
Project No: BS/18775
Report Title: Daylight & Sunlight - Neighbour Analysis
Date of Analysis: 20/10/2022

Floor Ref.	Room Ref.	Room Attribute	Property Type	Room Use.		Room Area	Lit Area Existing	Lit Area Proposed	Pr/Ex	Meets BRE Criteria
Sixth	R1		Residential	LKD	Area m2	16.38	14.63	14.63		
					% of room		89.31%	89.30%	1.00	YES
	R2		Residential	Bedroom	Area m2	11.74	11.36	11.36		
					% of room		96.81%	96.80%	1.00	YES
	R3		Residential	Bedroom	Area m2	12.32	11.73	11.73		
					% of room		95.21%	95.21%	1.00	YES
	R4		Residential	Bedroom	Area m2	14.74	14.34	14.34		
					% of room		97.28%	97.28%	1.00	YES
	R5		Residential	LKD	Area m2	17.03	13.19	12.94		
					% of room		77.46%	75.98%	0.98	YES
	R6		Residential	Bedroom	Area m2	15.49	13.22	13.21		
					% of room		85.31%	85.26%	1.00	YES
	R7		Residential	LKD	Area m2	17.92	17.64	17.64		
					% of room		98.45%	98.45%	1.00	YES
	R8		Residential	Bedroom	Area m2	15.57	15.24	15.24		
					% of room		97.89%	97.89%	1.00	YES
	R9		Residential	LKD	Area m2	17.52	17.31	17.31		
					% of room		98.83%	98.83%	1.00	YES
	R10		Residential	Bedroom	Area m2	12.41	11.46	11.25		
					% of room		92.34%	90.71%	0.98	YES
	R11		Residential	LKD	Area m2	27.04	26.74	26.74		
					% of room		98.91%	98.91%	1.00	YES
	R12		Residential	Bedroom	Area m2	11.67	10.90	10.59		
					% of room		93.34%	90.74%	0.97	YES
	R13		Residential	Bedroom	Area m2	12.87	12.64	7.07		
					% of room		98.21%	54.91%	0.56	NO
	R14		Residential	Bedroom	Area m2	14.64	14.64	13.69		
					% of room		100.00%	93.53%	0.94	YES
	R15		Residential	LKD	Area m2	30.49	30.49	30.49		
					% of room		100.00%	100.00%	1.00	YES
Seventh	R1		Residential	LKD	Area m2	16.38	14.63	14.63		
					% of room		89.31%	89.31%	1.00	YES
	R2		Residential	Bedroom	Area m2	11.74	11.36	11.36		
					% of room		96.81%	96.80%	1.00	YES
	R3		Residential	Bedroom	Area m2	12.32	11.74	11.73		
					% of room		95.22%	95.21%	1.00	YES
	R4		Residential	Bedroom	Area m2	14.74	14.34	14.34		
					% of room		97.28%	97.28%	1.00	YES
	R5		Residential	LKD	Area m2	17.03	13.20	13.04		
					% of room		77.51%	76.62%	0.99	YES
	R6		Residential	Bedroom	Area m2	15.49	13.22	13.22		
					% of room		85.35%	85.32%	1.00	YES
	R7		Residential	LKD	Area m2	17.92	17.64	17.64		
					% of room		98.45%	98.45%	1.00	YES
	R8		Residential	Bedroom	Area m2	15.57	15.24	15.24		
					% of room		97.89%	97.89%	1.00	YES
	R9		Residential	LKD	Area m2	17.52	17.31	17.31		
					% of room		98.83%	98.83%	1.00	YES
	R10		Residential	Bedroom	Area m2	12.41	11.46	11.34		
					% of room		92.38%	91.38%	0.99	YES
	R11		Residential	LKD	Area m2	27.04	26.74	26.74		
					% of room		98.91%	98.91%	1.00	YES
	R12		Residential	Bedroom	Area m2	11.67	10.90	10.67		
					% of room		93.36%	91.38%	0.98	YES
	R13		Residential	Bedroom	Area m2	12.87	12.64	7.13		
					% of room		98.21%	55.42%	0.56	NO
	R14		Residential	Bedroom	Area m2	14.64	14.64	13.72		
					% of room		100.00%	93.77%	0.94	YES
	R15		Residential	LKD	Area m2	30.49	30.49	30.49		
					% of room		100.00%	100.00%	1.00	YES
Eighth	R1		Residential	LKD	Area m2	16.38	14.63	14.63		
					% of room		89.31%	89.31%	1.00	YES
	R2		Residential	Bedroom	Area m2	11.74	11.36	11.36		
					% of room		96.80%	96.80%	1.00	YES
	R3		Residential	Bedroom	Area m2	12.32	11.73	11.73		
					% of room		95.21%	95.21%	1.00	YES
	R4		Residential	Bedroom	Area m2	14.74	14.34	14.34		
					% of room		97.28%	97.28%	1.00	YES
	R5		Residential	LKD	Area m2	17.03	13.19	13.09		
					% of room		77.50%	76.86%	0.99	YES
	R6		Residential	Bedroom	Area m2	15.49	13.22	13.22		
					% of room		85.34%	85.32%	1.00	YES
	R7		Residential	LKD	Area m2	17.92	17.64	17.64		
					% of room		98.45%	98.45%	1.00	YES
	R8		Residential	Bedroom	Area m2	15.57	15.24	15.24		
					% of room		97.89%	97.89%	1.00	YES
	R9		Residential	LKD	Area m2	17.52	17.31	17.31		
					% of room		98.83%	98.83%	1.00	YES

Project Name: Great Northern
Project No: BS/18775
Report Title: Daylight & Sunlight - Neighbour Analysis
Date of Analysis: 20/10/2022

Floor Ref.	Room Ref.	Room Attribute	Property Type	Room Use.		Room Area	Lit Area Existing	Lit Area Proposed	Pr/Ex	Meets BRE Criteria
	R10		Residential	Bedroom	Area m2	12.41	11.46	11.37		
					% of room		92.37%	91.63%	0.99	YES
	R11		Residential	LKD	Area m2	27.04	26.74	26.74		
					% of room		98.91%	98.91%	1.00	YES
	R12		Residential	Bedroom	Area m2	11.67	10.90	10.71		
					% of room		93.35%	91.76%	0.98	YES
	R13		Residential	Bedroom	Area m2	12.87	12.64	7.22		
					% of room		98.21%	56.12%	0.57	NO
	R14		Residential	Bedroom	Area m2	14.64	14.64	13.79		
					% of room		100.00%	94.20%	0.94	YES
	R15		Residential	LKD	Area m2	30.49	30.49	30.49		
					% of room		100.00%	100.00%	1.00	YES
Ninth	R1		Residential	LKD	Area m2	16.38	14.61	14.61		
					% of room		89.19%	89.19%	1.00	YES
	R2		Residential	Bedroom	Area m2	11.74	11.36	11.36		
					% of room		96.80%	96.80%	1.00	YES
	R3		Residential	Bedroom	Area m2	12.32	11.73	11.73		
					% of room		95.21%	95.21%	1.00	YES
	R4		Residential	Bedroom	Area m2	14.74	14.34	14.34		
					% of room		97.28%	97.28%	1.00	YES
	R5		Residential	LKD	Area m2	17.03	13.18	13.10		
					% of room		77.44%	76.95%	0.99	YES
	R6		Residential	Bedroom	Area m2	15.49	13.22	13.22		
					% of room		85.33%	85.31%	1.00	YES
	R7		Residential	LKD	Area m2	17.92	17.64	17.64		
					% of room		98.45%	98.45%	1.00	YES
	R8		Residential	Bedroom	Area m2	15.57	15.24	15.24		
					% of room		97.89%	97.89%	1.00	YES
	R9		Residential	LKD	Area m2	17.52	17.31	17.31		
					% of room		98.83%	98.83%	1.00	YES
	R10		Residential	Bedroom	Area m2	12.41	11.46	11.40		
					% of room		92.40%	91.88%	0.99	YES
	R11		Residential	LKD	Area m2	27.04	26.74	26.74		
					% of room		98.91%	98.91%	1.00	YES
	R12		Residential	Bedroom	Area m2	11.67	10.90	10.75		
					% of room		93.33%	92.07%	0.99	YES
	R13		Residential	Bedroom	Area m2	12.87	12.64	7.34		
					% of room		98.21%	56.99%	0.58	NO
	R14		Residential	Bedroom	Area m2	14.64	14.64	13.91		
					% of room		100.00%	95.06%	0.95	YES
	R15		Residential	LKD	Area m2	30.49	30.49	30.49		
					% of room		100.00%	100.00%	1.00	YES
Tenth	R1		Residential	LKD	Area m2	16.38	14.61	14.61		
					% of room		89.19%	89.19%	1.00	YES
	R2		Residential	Bedroom	Area m2	11.74	11.36	11.36		
					% of room		96.80%	96.80%	1.00	YES
	R3		Residential	Bedroom	Area m2	12.32	11.73	11.73		
					% of room		95.20%	95.20%	1.00	YES
	R4		Residential	Bedroom	Area m2	14.74	14.34	14.34		
					% of room		97.24%	97.24%	1.00	YES
	R5		Residential	LKD	Area m2	17.03	13.18	13.14		
					% of room		77.40%	77.17%	1.00	YES
	R6		Residential	Bedroom	Area m2	15.49	13.20	13.20		
					% of room		85.22%	85.21%	1.00	YES
	R7		Residential	LKD	Area m2	17.92	17.64	17.64		
					% of room		98.45%	98.45%	1.00	YES
	R8		Residential	Bedroom	Area m2	15.57	15.24	15.24		
					% of room		97.89%	97.89%	1.00	YES
	R9		Residential	LKD	Area m2	17.52	17.31	17.31		
					% of room		98.83%	98.83%	1.00	YES
	R10		Residential	Bedroom	Area m2	12.41	11.46	11.42		
					% of room		92.35%	92.05%	1.00	YES
	R11		Residential	LKD	Area m2	27.04	26.74	26.74		
					% of room		98.91%	98.91%	1.00	YES
	R12		Residential	Bedroom	Area m2	11.67	10.89	10.80		
					% of room		93.27%	92.54%	0.99	YES
	R13		Residential	Bedroom	Area m2	12.87	12.64	7.51		
					% of room		98.23%	58.37%	0.59	NO
	R14		Residential	Bedroom	Area m2	14.64	14.64	13.97		
					% of room		100.00%	95.45%	0.95	YES
	R15		Residential	LKD	Area m2	30.49	30.49	30.49		
					% of room		100.00%	100.00%	1.00	YES
Eleventh	R1		Residential	LKD	Area m2	16.38	14.64	14.64		
					% of room		89.42%	89.42%	1.00	YES
	R2		Residential	Bedroom	Area m2	11.74	11.38	11.38		
					% of room		96.91%	96.90%	1.00	YES
	R3		Residential	Bedroom	Area m2	12.32	11.75	11.75		
					% of room		95.34%	95.34%	1.00	YES

Project Name: Great Northern
Project No: BS/18775
Report Title: Daylight & Sunlight - Neighbour Analysis
Date of Analysis: 20/10/2022

Floor Ref.	Room Ref.	Room Attribute	Property Type	Room Use.		Room Area	Lit Area Existing	Lit Area Proposed	Pr/Ex	Meets BRE Criteria
	R4		Residential	Bedroom	Area m2	14.74	14.36	14.36		
					% of room		97.43%	97.43%	1.00	YES
	R5		Residential	LKD	Area m2	17.03	13.18	13.15		
					% of room		77.40%	77.25%	1.00	YES
	R6		Residential	Bedroom	Area m2	15.49	13.28	13.28		
					% of room		85.73%	85.72%	1.00	YES
	R7		Residential	LKD	Area m2	17.92	17.64	17.64		
					% of room		98.45%	98.45%	1.00	YES
	R8		Residential	Bedroom	Area m2	15.57	15.28	15.28		
					% of room		98.13%	98.13%	1.00	YES
	R9		Residential	LKD	Area m2	17.52	17.32	17.32		
					% of room		98.90%	98.90%	1.00	YES
	R10		Residential	Bedroom	Area m2	12.41	11.47	11.46		
					% of room		92.47%	92.34%	1.00	YES
	R11		Residential	LKD	Area m2	27.04	26.80	26.80		
					% of room		99.12%	99.12%	1.00	YES
	R12		Residential	Bedroom	Area m2	11.67	10.95	10.89		
					% of room		93.83%	93.30%	0.99	YES
	R13		Residential	Bedroom	Area m2	12.87	12.65	7.73		
					% of room		98.25%	60.03%	0.61	NO
	R14		Residential	Bedroom	Area m2	14.64	14.64	14.05		
					% of room		100.00%	96.01%	0.96	YES
	R15		Residential	LKD	Area m2	30.49	30.49	30.49		
					% of room		100.00%	100.00%	1.00	YES
Twelfth	R1		Residential	LKD	Area m2	16.38	14.64	14.64		
					% of room		89.38%	89.38%	1.00	YES
	R2		Residential	Bedroom	Area m2	11.74	11.39	11.39		
					% of room		97.04%	97.04%	1.00	YES
	R3		Residential	Bedroom	Area m2	12.32	11.76	11.76		
					% of room		95.43%	95.43%	1.00	YES
	R4		Residential	Bedroom	Area m2	14.74	14.31	14.31		
					% of room		97.09%	97.09%	1.00	YES
	R5		Residential	LKD	Area m2	17.03	13.35	13.33		
					% of room		78.38%	78.30%	1.00	YES
	R6		Residential	Bedroom	Area m2	15.49	13.38	13.38		
					% of room		86.36%	86.35%	1.00	YES
	R7		Residential	LKD	Area m2	17.92	17.64	17.64		
					% of room		98.43%	98.43%	1.00	YES
	R8		Residential	Bedroom	Area m2	15.57	15.24	15.24		
					% of room		97.89%	97.89%	1.00	YES
	R9		Residential	LKD	Area m2	17.52	17.30	17.30		
					% of room		98.75%	98.75%	1.00	YES
	R10		Residential	Bedroom	Area m2	12.41	11.49	11.48		
					% of room		92.60%	92.56%	1.00	YES
	R11		Residential	LKD	Area m2	27.04	26.75	26.75		
					% of room		98.93%	98.93%	1.00	YES
	R12		Residential	Bedroom	Area m2	11.67	10.85	10.83		
					% of room		92.95%	92.80%	1.00	YES
	R13		Residential	Bedroom	Area m2	12.87	12.64	7.93		
					% of room		98.21%	61.62%	0.63	NO
	R14		Residential	Bedroom	Area m2	14.64	14.64	14.13		
					% of room		100.00%	96.53%	0.97	YES
	R15		Residential	LKD	Area m2	30.49	30.49	30.49		
					% of room		100.00%	100.00%	1.00	YES
Fourteenth	R1		Residential	LKD	Area m2	16.38	14.62	14.62		
					% of room		89.27%	89.27%	1.00	YES
	R2		Residential	Bedroom	Area m2	11.74	11.36	11.36		
					% of room		96.78%	96.78%	1.00	YES
	R3		Residential	Bedroom	Area m2	12.32	11.73	11.73		
					% of room		95.16%	95.16%	1.00	YES
	R4		Residential	Bedroom	Area m2	14.74	14.34	14.34		
					% of room		97.28%	97.28%	1.00	YES
	R5		Residential	LKD	Area m2	17.03	13.16	13.15		
					% of room		77.29%	77.25%	1.00	YES
	R6		Residential	Bedroom	Area m2	15.49	13.20	13.20		
					% of room		85.18%	85.18%	1.00	YES
	R7		Residential	LKD	Area m2	17.92	17.64	17.64		
					% of room		98.45%	98.45%	1.00	YES
	R8		Residential	Bedroom	Area m2	15.57	15.24	15.24		
					% of room		97.89%	97.89%	1.00	YES
	R9		Residential	LKD	Area m2	17.52	17.31	17.31		
					% of room		98.83%	98.83%	1.00	YES
	R10		Residential	Bedroom	Area m2	12.41	11.42	11.42		
					% of room		92.08%	92.05%	1.00	YES
	R11		Residential	LKD	Area m2	27.04	26.74	26.74		
					% of room		98.91%	98.91%	1.00	YES
	R12		Residential	Bedroom	Area m2	11.67	10.86	10.86		
					% of room		93.05%	93.03%	1.00	YES

Project Name: Great Northern
Project No: BS/18775
Report Title: Daylight & Sunlight - Neighbour Analysis
Date of Analysis: 20/10/2022

Floor Ref.	Room Ref.	Room Attribute	Property Type	Room Use.		Room Area	Lit Area Existing	Lit Area Proposed	Pr/Ex	Meets BRE Criteria
	R13		Residential	Bedroom	Area m2	12.87	12.65	8.73		
					% of room		98.31%	67.85%	0.69	NO
	R14		Residential	Bedroom	Area m2	14.64	14.64	14.29		
					% of room		100.00%	97.66%	0.98	YES
	R15		Residential	LKD	Area m2	30.49	30.49	30.49		
					% of room		100.00%	100.00%	1.00	YES
Fifteenth	R1		Residential	LKD	Area m2	16.38	14.60	14.60		
					% of room		89.13%	89.13%	1.00	YES
	R2		Residential	Bedroom	Area m2	11.74	11.36	11.36		
					% of room		96.77%	96.77%	1.00	YES
	R3		Residential	Bedroom	Area m2	12.32	11.72	11.72		
					% of room		95.13%	95.13%	1.00	YES
	R4		Residential	Bedroom	Area m2	14.74	14.34	14.34		
					% of room		97.24%	97.24%	1.00	YES
	R5		Residential	LKD	Area m2	17.03	13.12	13.12		
					% of room		77.09%	77.06%	1.00	YES
	R6		Residential	Bedroom	Area m2	15.49	13.17	13.17		
					% of room		85.00%	84.99%	1.00	YES
	R7		Residential	LKD	Area m2	17.92	17.64	17.64		
					% of room		98.45%	98.45%	1.00	YES
	R8		Residential	Bedroom	Area m2	15.57	15.24	15.24		
					% of room		97.89%	97.89%	1.00	YES
	R9		Residential	LKD	Area m2	17.52	17.31	17.31		
					% of room		98.83%	98.83%	1.00	YES
	R10		Residential	Bedroom	Area m2	12.41	11.40	11.40		
					% of room		91.89%	91.87%	1.00	YES
	R11		Residential	LKD	Area m2	27.04	26.74	26.74		
					% of room		98.91%	98.91%	1.00	YES
	R12		Residential	Bedroom	Area m2	11.67	10.82	10.82		
					% of room		92.72%	92.70%	1.00	YES
	R13		Residential	Bedroom	Area m2	12.87	12.64	9.17		
					% of room		98.23%	71.24%	0.73	NO
	R14		Residential	Bedroom	Area m2	14.64	14.64	14.32		
					% of room		100.00%	97.87%	0.98	YES
	R15		Residential	LKD	Area m2	30.49	30.49	30.49		
					% of room		100.00%	100.00%	1.00	YES
Sixteenth	R1		Residential	LKD	Area m2	16.38	14.61	14.61		
					% of room		89.22%	89.22%	1.00	YES
	R2		Residential	Bedroom	Area m2	11.74	11.37	11.37		
					% of room		96.82%	96.82%	1.00	YES
	R3		Residential	Bedroom	Area m2	12.32	11.72	11.72		
					% of room		95.11%	95.11%	1.00	YES
	R4		Residential	Bedroom	Area m2	14.74	14.34	14.34		
					% of room		97.28%	97.28%	1.00	YES
	R5		Residential	LKD	Area m2	17.03	13.11	13.11		
					% of room		77.01%	77.00%	1.00	YES
	R6		Residential	Bedroom	Area m2	15.49	13.17	13.17		
					% of room		85.01%	85.01%	1.00	YES
	R7		Residential	LKD	Area m2	17.92	17.64	17.64		
					% of room		98.45%	98.45%	1.00	YES
	R8		Residential	Bedroom	Area m2	15.57	15.24	15.24		
					% of room		97.89%	97.89%	1.00	YES
	R9		Residential	LKD	Area m2	17.52	17.31	17.31		
					% of room		98.83%	98.83%	1.00	YES
	R10		Residential	Bedroom	Area m2	12.41	11.37	11.36		
					% of room		91.60%	91.59%	1.00	YES
	R11		Residential	LKD	Area m2	27.04	26.74	26.74		
					% of room		98.91%	98.91%	1.00	YES
	R12		Residential	Bedroom	Area m2	11.67	10.79	10.79		
					% of room		92.41%	92.40%	1.00	YES
	R13		Residential	Bedroom	Area m2	12.87	12.66	9.71		
					% of room		98.36%	75.42%	0.77	NO
	R14		Residential	Bedroom	Area m2	14.64	14.64	14.40		
					% of room		100.00%	98.42%	0.98	YES
	R15		Residential	LKD	Area m2	30.49	30.49	30.49		
					% of room		100.00%	100.00%	1.00	YES
Seventeenth	R1		Residential	LKD	Area m2	16.38	14.59	14.59		
					% of room		89.10%	89.10%	1.00	YES
	R2		Residential	Bedroom	Area m2	11.74	11.37	11.37		
					% of room		96.82%	96.82%	1.00	YES
	R3		Residential	Bedroom	Area m2	12.32	11.71	11.71		
					% of room		95.03%	95.03%	1.00	YES
	R4		Residential	Bedroom	Area m2	14.74	14.34	14.34		
					% of room		97.24%	97.24%	1.00	YES
	R5		Residential	LKD	Area m2	17.03	13.02	13.02		
					% of room		76.47%	76.46%	1.00	YES
	R6		Residential	Bedroom	Area m2	15.49	13.11	13.11		
					% of room		84.60%	84.60%	1.00	YES

Project Name: Great Northern
Project No: BS/18775
Report Title: Daylight & Sunlight - Neighbour Analysis
Date of Analysis: 20/10/2022

Floor Ref.	Room Ref.	Room Attribute	Property Type	Room Use.		Room Area	Lit Area Existing	Lit Area Proposed	Pr/Ex	Meets BRE Criteria
	R7		Residential	LKD	Area m2	17.92	17.64	17.64		
					% of room		98.45%	98.45%	1.00	YES
	R8		Residential	Bedroom	Area m2	15.57	15.24	15.24		
					% of room		97.89%	97.89%	1.00	YES
	R9		Residential	LKD	Area m2	17.52	17.31	17.31		
					% of room		98.83%	98.83%	1.00	YES
	R10		Residential	Bedroom	Area m2	12.41	11.30	11.30		
					% of room		91.06%	91.05%	1.00	YES
	R11		Residential	LKD	Area m2	27.04	26.74	26.74		
					% of room		98.91%	98.91%	1.00	YES
	R12		Residential	Bedroom	Area m2	11.67	10.70	10.70		
					% of room		91.63%	91.63%	1.00	YES
	R13		Residential	Bedroom	Area m2	12.87	12.64	10.30		
					% of room		98.23%	80.02%	0.81	YES
	R14		Residential	Bedroom	Area m2	14.64	14.64	14.52		
					% of room		100.00%	99.19%	0.99	YES
	R15		Residential	LKD	Area m2	30.49	30.49	30.49		
					% of room		100.00%	100.00%	1.00	YES
Eighteenth	R1		Residential	LKD	Area m2	16.38	14.60	14.60		
					% of room		89.15%	89.15%	1.00	YES
	R2		Residential	Bedroom	Area m2	11.74	11.37	11.37		
					% of room		96.83%	96.83%	1.00	YES
	R3		Residential	Bedroom	Area m2	12.32	11.71	11.71		
					% of room		94.99%	94.99%	1.00	YES
	R4		Residential	Bedroom	Area m2	14.74	14.34	14.34		
					% of room		97.28%	97.28%	1.00	YES
	R5		Residential	LKD	Area m2	17.03	12.94	12.94		
					% of room		75.99%	75.98%	1.00	YES
	R6		Residential	Bedroom	Area m2	15.49	13.02	13.02		
					% of room		84.05%	84.05%	1.00	YES
	R7		Residential	LKD	Area m2	17.92	17.64	17.64		
					% of room		98.45%	98.45%	1.00	YES
	R8		Residential	Bedroom	Area m2	15.57	15.24	15.24		
					% of room		97.89%	97.89%	1.00	YES
	R9		Residential	LKD	Area m2	17.52	17.31	17.31		
					% of room		98.83%	98.83%	1.00	YES
	R10		Residential	Bedroom	Area m2	12.41	11.16	11.16		
					% of room		89.92%	89.91%	1.00	YES
	R11		Residential	LKD	Area m2	27.04	26.74	26.74		
					% of room		98.91%	98.91%	1.00	YES
	R12		Residential	Bedroom	Area m2	11.67	10.53	10.53		
					% of room		90.21%	90.21%	1.00	YES
	R13		Residential	Bedroom	Area m2	12.87	12.64	10.62		
					% of room		98.21%	82.49%	0.84	YES
	R14		Residential	Bedroom	Area m2	14.64	14.64	14.60		
					% of room		100.00%	99.75%	1.00	YES
	R15		Residential	LKD	Area m2	30.49	30.49	30.49		
					% of room		100.00%	100.00%	1.00	YES
Nineteenth	R1		Residential	LKD	Area m2	16.38	14.59	14.59		
					% of room		89.09%	89.09%	1.00	YES
	R2		Residential	Bedroom	Area m2	11.74	11.37	11.37		
					% of room		96.87%	96.87%	1.00	YES
	R3		Residential	Bedroom	Area m2	12.32	11.71	11.71		
					% of room		94.98%	94.98%	1.00	YES
	R4		Residential	Bedroom	Area m2	14.74	14.34	14.34		
					% of room		97.24%	97.24%	1.00	YES
	R5		Residential	LKD	Area m2	17.03	12.91	12.91		
					% of room		75.82%	75.81%	1.00	YES
	R6		Residential	Bedroom	Area m2	15.49	12.97	12.97		
					% of room		83.74%	83.74%	1.00	YES
	R7		Residential	LKD	Area m2	17.92	17.64	17.64		
					% of room		98.45%	98.45%	1.00	YES
	R8		Residential	Bedroom	Area m2	15.57	15.24	15.24		
					% of room		97.89%	97.89%	1.00	YES
	R9		Residential	LKD	Area m2	17.52	17.31	17.31		
					% of room		98.83%	98.83%	1.00	YES
	R10		Residential	Bedroom	Area m2	12.41	11.09	11.09		
					% of room		89.39%	89.38%	1.00	YES
	R11		Residential	LKD	Area m2	27.04	26.74	26.74		
					% of room		98.91%	98.91%	1.00	YES
	R12		Residential	Bedroom	Area m2	11.67	10.45	10.45		
					% of room		89.51%	89.51%	1.00	YES
	R13		Residential	Bedroom	Area m2	12.87	12.64	10.91		
					% of room		98.23%	84.80%	0.86	YES
	R14		Residential	Bedroom	Area m2	14.64	14.64	14.63		
					% of room		100.00%	99.96%	1.00	YES
	R15		Residential	LKD	Area m2	30.49	30.49	30.49		
					% of room		100.00%	100.00%	1.00	YES

Project Name: Great Northern
Project No: BS/18775
Report Title: Daylight & Sunlight - Neighbour Analysis
Date of Analysis: 20/10/2022

Floor Ref.	Room Ref.	Room Attribute	Property Type	Room Use.		Room Area	Lit Area Existing	Lit Area Proposed	Pr/Ex	Meets BRE Criteria
Twentieth	R1		Residential	LKD	Area m2	16.38	14.59	14.59		
					% of room		89.11%	89.11%	1.00	YES
	R2		Residential	Bedroom	Area m2	11.74	11.38	11.38		
					% of room		96.90%	96.90%	1.00	YES
	R3		Residential	Bedroom	Area m2	12.32	11.71	11.71		
					% of room		94.98%	94.98%	1.00	YES
	R4		Residential	Bedroom	Area m2	14.74	14.34	14.34		
					% of room		97.24%	97.24%	1.00	YES
	R5		Residential	LKD	Area m2	17.03	12.90	12.90		
					% of room		75.79%	75.78%	1.00	YES
	R6		Residential	Bedroom	Area m2	15.49	12.97	12.97		
					% of room		83.69%	83.69%	1.00	YES
	R7		Residential	LKD	Area m2	17.92	17.64	17.64		
					% of room		98.45%	98.45%	1.00	YES
	R8		Residential	Bedroom	Area m2	15.57	15.24	15.24		
					% of room		97.89%	97.89%	1.00	YES
	R9		Residential	LKD	Area m2	17.52	17.31	17.31		
					% of room		98.83%	98.83%	1.00	YES
	R10		Residential	Bedroom	Area m2	12.41	11.08	11.08		
					% of room		89.28%	89.28%	1.00	YES
	R11		Residential	LKD	Area m2	27.04	26.74	26.74		
					% of room		98.91%	98.91%	1.00	YES
	R12		Residential	Bedroom	Area m2	11.67	10.44	10.44		
					% of room		89.43%	89.43%	1.00	YES
	R13		Residential	Bedroom	Area m2	12.87	12.64	11.29		
					% of room		98.23%	87.74%	0.89	YES
	R14		Residential	Bedroom	Area m2	14.64	14.64	14.64		
					% of room		100.00%	100.00%	1.00	YES
	R15		Residential	LKD	Area m2	30.49	30.49	30.49		
					% of room		100.00%	100.00%	1.00	YES
Twenty First	R1		Residential	LKD	Area m2	16.38	14.59	14.59		
					% of room		89.08%	89.08%	1.00	YES
	R2		Residential	Bedroom	Area m2	11.74	11.38	11.38		
					% of room		96.96%	96.96%	1.00	YES
	R3		Residential	Bedroom	Area m2	12.32	11.67	11.67		
					% of room		94.71%	94.71%	1.00	YES
	R4		Residential	Bedroom	Area m2	14.74	14.34	14.34		
					% of room		97.28%	97.28%	1.00	YES
	R5		Residential	LKD	Area m2	17.03	12.77	12.77		
					% of room		75.02%	75.01%	1.00	YES
	R6		Residential	Bedroom	Area m2	15.49	12.83	12.83		
					% of room		82.78%	82.78%	1.00	YES
	R7		Residential	LKD	Area m2	17.92	17.64	17.64		
					% of room		98.45%	98.45%	1.00	YES
	R8		Residential	Bedroom	Area m2	15.57	15.24	15.24		
					% of room		97.89%	97.89%	1.00	YES
	R9		Residential	LKD	Area m2	17.52	17.31	17.31		
					% of room		98.83%	98.83%	1.00	YES
	R10		Residential	Bedroom	Area m2	12.41	10.84	10.84		
					% of room		87.41%	87.40%	1.00	YES
	R11		Residential	LKD	Area m2	27.04	26.74	26.74		
					% of room		98.91%	98.91%	1.00	YES
	R12		Residential	Bedroom	Area m2	11.67	10.24	10.24		
					% of room		87.70%	87.70%	1.00	YES
	R13		Residential	Bedroom	Area m2	12.87	12.64	11.70		
					% of room		98.23%	90.91%	0.93	YES
	R14		Residential	Bedroom	Area m2	14.64	14.64	14.64		
					% of room		100.00%	100.00%	1.00	YES
	R15		Residential	LKD	Area m2	30.49	30.49	30.49		
					% of room		100.00%	100.00%	1.00	YES
Twenty Second	R1		Residential	LKD	Area m2	16.38	14.59	14.59		
					% of room		89.10%	89.10%	1.00	YES
	R2		Residential	Bedroom	Area m2	11.74	11.39	11.39		
					% of room		96.98%	96.98%	1.00	YES
	R3		Residential	Bedroom	Area m2	12.32	11.67	11.67		
					% of room		94.73%	94.73%	1.00	YES
	R4		Residential	Bedroom	Area m2	14.74	14.34	14.34		
					% of room		97.24%	97.24%	1.00	YES
	R5		Residential	LKD	Area m2	17.03	12.76	12.76		
					% of room		74.95%	74.95%	1.00	YES
	R6		Residential	Bedroom	Area m2	15.49	12.82	12.82		
					% of room		82.77%	82.77%	1.00	YES
	R7		Residential	LKD	Area m2	17.92	17.64	17.64		
					% of room		98.45%	98.45%	1.00	YES
	R8		Residential	Bedroom	Area m2	15.57	15.24	15.24		
					% of room		97.89%	97.89%	1.00	YES
	R9		Residential	LKD	Area m2	17.52	17.31	17.31		
					% of room		98.83%	98.83%	1.00	YES

Project Name: Great Northern
Project No: BS/18775
Report Title: Daylight & Sunlight - Neighbour Analysis
Date of Analysis: 20/10/2022

Floor Ref.	Room Ref.	Room Attribute	Property Type	Room Use.		Room Area	Lit Area Existing	Lit Area Proposed	Pr/Ex	Meets BRE Criteria
	R10		Residential	Bedroom	Area m2	12.41	10.84	10.84		
					% of room		87.39%	87.39%	1.00	YES
	R11		Residential	LKD	Area m2	27.04	26.74	26.74		
					% of room		98.91%	98.91%	1.00	YES
	R12		Residential	Bedroom	Area m2	11.67	10.24	10.24		
					% of room		87.69%	87.69%	1.00	YES
	R13		Residential	Bedroom	Area m2	12.87	12.64	12.12		
					% of room		98.23%	94.19%	0.96	YES
	R14		Residential	Bedroom	Area m2	14.64	14.64	14.64		
					% of room		100.00%	100.00%	1.00	YES
	R15		Residential	LKD	Area m2	30.49	30.49	30.49		
					% of room		100.00%	100.00%	1.00	YES
Twenty Third	R1		Residential	LKD	Area m2	16.38	14.62	14.62		
					% of room		89.27%	89.27%	1.00	YES
	R2		Residential	Bedroom	Area m2	11.74	11.39	11.39		
					% of room		97.00%	97.00%	1.00	YES
	R3		Residential	Bedroom	Area m2	12.32	11.70	11.70		
					% of room		94.93%	94.93%	1.00	YES
	R4		Residential	Bedroom	Area m2	14.74	14.36	14.36		
					% of room		97.38%	97.38%	1.00	YES
	R5		Residential	LKD	Area m2	17.03	12.76	12.76		
					% of room		74.94%	74.94%	1.00	YES
	R6		Residential	Bedroom	Area m2	15.49	12.88	12.88		
					% of room		83.14%	83.14%	1.00	YES
	R7		Residential	LKD	Area m2	17.92	17.64	17.64		
					% of room		98.45%	98.45%	1.00	YES
	R8		Residential	Bedroom	Area m2	15.57	15.26	15.26		
					% of room		98.03%	98.03%	1.00	YES
	R9		Residential	LKD	Area m2	17.52	17.32	17.32		
					% of room		98.88%	98.88%	1.00	YES
	R10		Residential	Bedroom	Area m2	12.41	10.86	10.86		
					% of room		87.52%	87.52%	1.00	YES
	R11		Residential	LKD	Area m2	27.04	26.80	26.80		
					% of room		99.12%	99.12%	1.00	YES
	R12		Residential	Bedroom	Area m2	11.67	10.22	10.22		
					% of room		87.50%	87.50%	1.00	YES
	R13		Residential	Bedroom	Area m2	12.87	12.65	12.52		
					% of room		98.27%	97.26%	0.99	YES
	R14		Residential	Bedroom	Area m2	14.64	14.64	14.64		
					% of room		100.00%	100.00%	1.00	YES
	R15		Residential	LKD	Area m2	30.49	30.49	30.49		
					% of room		100.00%	100.00%	1.00	YES
Twenty Fourth	R1		Residential	LKD	Area m2	16.38	14.61	14.61		
					% of room		89.23%	89.23%	1.00	YES
	R2		Residential	Bedroom	Area m2	11.74	11.40	11.40		
					% of room		97.09%	97.09%	1.00	YES
	R3		Residential	Bedroom	Area m2	12.32	11.70	11.70		
					% of room		94.92%	94.92%	1.00	YES
	R4		Residential	Bedroom	Area m2	14.74	14.34	14.34		
					% of room		97.24%	97.24%	1.00	YES
	R5		Residential	LKD	Area m2	17.03	12.76	12.76		
					% of room		74.96%	74.96%	1.00	YES
	R6		Residential	Bedroom	Area m2	15.49	12.83	12.83		
					% of room		82.79%	82.79%	1.00	YES
	R7		Residential	LKD	Area m2	17.92	17.64	17.64		
					% of room		98.45%	98.45%	1.00	YES
	R8		Residential	Bedroom	Area m2	15.57	15.24	15.24		
					% of room		97.89%	97.89%	1.00	YES
	R9		Residential	LKD	Area m2	17.52	17.31	17.31		
					% of room		98.83%	98.83%	1.00	YES
	R10		Residential	Bedroom	Area m2	12.41	10.84	10.84		
					% of room		87.38%	87.38%	1.00	YES
	R11		Residential	LKD	Area m2	27.04	26.74	26.74		
					% of room		98.91%	98.91%	1.00	YES
	R12		Residential	Bedroom	Area m2	11.67	10.23	10.23		
					% of room		87.67%	87.67%	1.00	YES
	R13		Residential	Bedroom	Area m2	12.87	12.64	12.64		
					% of room		98.23%	98.23%	1.00	YES
	R14		Residential	Bedroom	Area m2	14.64	14.64	14.64		
					% of room		100.00%	100.00%	1.00	YES
	R15		Residential	LKD	Area m2	30.49	30.49	30.49		
					% of room		100.00%	100.00%	1.00	YES
Twenty Fifth	R1		Residential	LKD	Area m2	16.38	14.62	14.62		
					% of room		89.25%	89.25%	1.00	YES
	R2		Residential	Bedroom	Area m2	11.74	11.41	11.41		
					% of room		97.15%	97.15%	1.00	YES
	R3		Residential	Bedroom	Area m2	12.32	11.75	11.75		
					% of room		95.35%	95.35%	1.00	YES

Project Name: Great Northern
Project No: BS/18775
Report Title: Daylight & Sunlight - Neighbour Analysis
Date of Analysis: 20/10/2022

Floor Ref.	Room Ref.	Room Attribute	Property Type	Room Use.		Room Area	Lit Area Existing	Lit Area Proposed	Pr/Ex	Meets BRE Criteria
	R4		Residential	Bedroom	Area m2	14.74	14.35	14.35		
					% of room		97.33%	97.33%	1.00	YES
	R5		Residential	LKD	Area m2	17.03	12.76	12.76		
					% of room		74.93%	74.93%	1.00	YES
	R6		Residential	Bedroom	Area m2	15.49	12.85	12.85		
					% of room		82.93%	82.93%	1.00	YES
	R7		Residential	LKD	Area m2	17.92	17.64	17.64		
					% of room		98.43%	98.43%	1.00	YES
	R8		Residential	Bedroom	Area m2	15.57	15.25	15.25		
					% of room		97.94%	97.94%	1.00	YES
	R9		Residential	LKD	Area m2	17.52	17.32	17.32		
					% of room		98.85%	98.85%	1.00	YES
	R10		Residential	Bedroom	Area m2	12.41	10.86	10.86		
					% of room		87.56%	87.56%	1.00	YES
	R11		Residential	LKD	Area m2	27.04	26.80	26.80		
					% of room		99.12%	99.12%	1.00	YES
	R12		Residential	Bedroom	Area m2	11.67	10.23	10.23		
					% of room		87.61%	87.61%	1.00	YES
	R13		Residential	Bedroom	Area m2	12.87	12.64	12.64		
					% of room		98.21%	98.21%	1.00	YES
	R14		Residential	Bedroom	Area m2	14.64	14.64	14.64		
					% of room		100.00%	100.00%	1.00	YES
	R15		Residential	LKD	Area m2	30.49	30.49	30.49		
					% of room		100.00%	100.00%	1.00	YES
Twenty Sixth	R1		Residential	LKD	Area m2	16.38	14.70	14.70		
					% of room		89.76%	89.76%	1.00	YES
	R2		Residential	Bedroom	Area m2	11.74	11.42	11.42		
					% of room		97.27%	97.27%	1.00	YES
	R3		Residential	Bedroom	Area m2	12.32	11.79	11.79		
					% of room		95.65%	95.65%	1.00	YES
	R4		Residential	Bedroom	Area m2	14.74	14.34	14.34		
					% of room		97.28%	97.28%	1.00	YES
	R5		Residential	LKD	Area m2	17.03	12.87	12.87		
					% of room		75.61%	75.61%	1.00	YES
	R6		Residential	Bedroom	Area m2	15.49	12.86	12.86		
					% of room		82.99%	82.99%	1.00	YES
	R7		Residential	LKD	Area m2	17.92	17.64	17.64		
					% of room		98.45%	98.45%	1.00	YES
	R8		Residential	Bedroom	Area m2	15.57	15.24	15.24		
					% of room		97.89%	97.89%	1.00	YES
	R9		Residential	LKD	Area m2	17.52	17.31	17.31		
					% of room		98.83%	98.83%	1.00	YES
	R10		Residential	Bedroom	Area m2	12.41	10.86	10.86		
					% of room		87.53%	87.53%	1.00	YES
	R11		Residential	LKD	Area m2	27.04	26.74	26.74		
					% of room		98.91%	98.91%	1.00	YES
	R12		Residential	Bedroom	Area m2	11.67	10.25	10.25		
					% of room		87.77%	87.77%	1.00	YES
	R13		Residential	Bedroom	Area m2	12.87	12.64	12.64		
					% of room		98.21%	98.21%	1.00	YES
	R14		Residential	Bedroom	Area m2	14.64	14.64	14.64		
					% of room		100.00%	100.00%	1.00	YES
	R15		Residential	LKD	Area m2	30.49	30.49	30.49		
					% of room		100.00%	100.00%	1.00	YES
Twenty Seventh	R1		Residential	LKD	Area m2	16.38	14.71	14.71		
					% of room		89.84%	89.84%	1.00	YES
	R2		Residential	Bedroom	Area m2	11.74	11.42	11.42		
					% of room		97.27%	97.27%	1.00	YES
	R3		Residential	Bedroom	Area m2	12.32	11.80	11.80		
					% of room		95.77%	95.77%	1.00	YES
	R4		Residential	Bedroom	Area m2	14.74	14.34	14.34		
					% of room		97.28%	97.28%	1.00	YES
	R5		Residential	LKD	Area m2	17.03	12.88	12.88		
					% of room		75.63%	75.63%	1.00	YES
	R6		Residential	Bedroom	Area m2	15.49	12.94	12.94		
					% of room		83.53%	83.53%	1.00	YES
	R7		Residential	LKD	Area m2	17.92	17.64	17.64		
					% of room		98.45%	98.45%	1.00	YES
	R8		Residential	Bedroom	Area m2	15.57	15.24	15.24		
					% of room		97.89%	97.89%	1.00	YES
	R9		Residential	LKD	Area m2	17.52	17.31	17.31		
					% of room		98.83%	98.83%	1.00	YES
	R10		Residential	Bedroom	Area m2	12.41	10.85	10.85		
					% of room		87.48%	87.48%	1.00	YES
	R11		Residential	LKD	Area m2	27.04	26.74	26.74		
					% of room		98.91%	98.91%	1.00	YES
	R12		Residential	Bedroom	Area m2	11.67	10.25	10.25		
					% of room		87.77%	87.77%	1.00	YES

Project Name: Great Northern
Project No: BS/18775
Report Title: Daylight & Sunlight - Neighbour Analysis
Date of Analysis: 20/10/2022

Floor Ref.	Room Ref.	Room Attribute	Property Type	Room Use.		Room Area	Lit Area Existing	Lit Area Proposed	Pr/Ex	Meets BRE Criteria
	R13		Residential	Bedroom	Area m2	12.87	12.64	12.64		
					% of room		98.21%	98.21%	1.00	YES
	R14		Residential	Bedroom	Area m2	14.64	14.64	14.64		
					% of room		100.00%	100.00%	1.00	YES
	R15		Residential	LKD	Area m2	30.49	30.49	30.49		
					% of room		100.00%	100.00%	1.00	YES
Twenty Eighth	R1		Residential	LKD	Area m2	16.38	14.73	14.73		
					% of room		89.92%	89.92%	1.00	YES
	R2		Residential	Bedroom	Area m2	11.74	11.42	11.42		
					% of room		97.27%	97.27%	1.00	YES
	R3		Residential	Bedroom	Area m2	12.32	11.81	11.81		
					% of room		95.87%	95.87%	1.00	YES
	R4		Residential	Bedroom	Area m2	14.74	14.34	14.34		
					% of room		97.28%	97.28%	1.00	YES
	R5		Residential	LKD	Area m2	17.03	12.88	12.88		
					% of room		75.65%	75.65%	1.00	YES
	R6		Residential	Bedroom	Area m2	15.49	12.94	12.94		
					% of room		83.51%	83.51%	1.00	YES
	R7		Residential	LKD	Area m2	17.92	17.64	17.64		
					% of room		98.45%	98.45%	1.00	YES
	R8		Residential	Bedroom	Area m2	15.57	15.24	15.24		
					% of room		97.89%	97.89%	1.00	YES
	R9		Residential	LKD	Area m2	17.52	17.31	17.31		
					% of room		98.83%	98.83%	1.00	YES
	R10		Residential	Bedroom	Area m2	12.41	10.85	10.85		
					% of room		87.43%	87.43%	1.00	YES
	R11		Residential	LKD	Area m2	27.04	26.74	26.74		
					% of room		98.91%	98.91%	1.00	YES
	R12		Residential	Bedroom	Area m2	11.67	10.25	10.25		
					% of room		87.76%	87.76%	1.00	YES
	R13		Residential	Bedroom	Area m2	12.87	12.64	12.64		
					% of room		98.21%	98.21%	1.00	YES
	R14		Residential	Bedroom	Area m2	14.64	14.64	14.64		
					% of room		100.00%	100.00%	1.00	YES
	R15		Residential	LKD	Area m2	30.49	30.49	30.49		
					% of room		100.00%	100.00%	1.00	YES
Twenty Nineth	R1		Residential	LKD	Area m2	16.38	14.72	14.72		
					% of room		89.91%	89.91%	1.00	YES
	R2		Residential	Bedroom	Area m2	11.74	11.42	11.42		
					% of room		97.27%	97.27%	1.00	YES
	R3		Residential	Bedroom	Area m2	12.32	11.84	11.84		
					% of room		96.07%	96.07%	1.00	YES
	R4		Residential	Bedroom	Area m2	14.74	14.34	14.34		
					% of room		97.28%	97.28%	1.00	YES
	R5		Residential	LKD	Area m2	17.03	12.89	12.89		
					% of room		75.70%	75.70%	1.00	YES
	R6		Residential	Bedroom	Area m2	15.49	12.95	12.95		
					% of room		83.59%	83.59%	1.00	YES
	R7		Residential	LKD	Area m2	17.92	17.64	17.64		
					% of room		98.45%	98.45%	1.00	YES
	R8		Residential	Bedroom	Area m2	15.57	15.24	15.24		
					% of room		97.89%	97.89%	1.00	YES
	R9		Residential	LKD	Area m2	17.52	17.31	17.31		
					% of room		98.83%	98.83%	1.00	YES
	R10		Residential	Bedroom	Area m2	12.41	10.86	10.86		
					% of room		87.51%	87.51%	1.00	YES
	R11		Residential	LKD	Area m2	27.04	26.74	26.74		
					% of room		98.91%	98.91%	1.00	YES
	R12		Residential	Bedroom	Area m2	11.67	10.24	10.24		
					% of room		87.76%	87.76%	1.00	YES
	R13		Residential	Bedroom	Area m2	12.87	12.64	12.64		
					% of room		98.21%	98.21%	1.00	YES
	R14		Residential	Bedroom	Area m2	14.64	14.64	14.64		
					% of room		100.00%	100.00%	1.00	YES
	R15		Residential	LKD	Area m2	30.49	30.49	30.49		
					% of room		100.00%	100.00%	1.00	YES
Thirtieth	R1		Residential	LKD	Area m2	16.38	14.73	14.73		
					% of room		89.92%	89.92%	1.00	YES
	R2		Residential	Bedroom	Area m2	11.74	11.42	11.42		
					% of room		97.27%	97.27%	1.00	YES
	R3		Residential	Bedroom	Area m2	12.32	11.86	11.86		
					% of room		96.22%	96.22%	1.00	YES
	R4		Residential	Bedroom	Area m2	14.74	14.34	14.34		
					% of room		97.28%	97.28%	1.00	YES
	R5		Residential	LKD	Area m2	17.03	12.90	12.90		
					% of room		75.76%	75.76%	1.00	YES
	R6		Residential	Bedroom	Area m2	15.49	12.96	12.96		
					% of room		83.61%	83.61%	1.00	YES

Project Name: Great Northern
Project No: BS/18775
Report Title: Daylight & Sunlight - Neighbour Analysis
Date of Analysis: 20/10/2022

Floor Ref.	Room Ref.	Room Attribute	Property Type	Room Use.		Room Area	Lit Area Existing	Lit Area Proposed	Pr/Ex	Meets BRE Criteria
	R7		Residential	LKD	Area m2	17.92	17.64	17.64		
					% of room		98.45%	98.45%	1.00	YES
	R8		Residential	Bedroom	Area m2	15.57	15.24	15.24		
					% of room		97.89%	97.89%	1.00	YES
	R9		Residential	LKD	Area m2	17.52	17.31	17.31		
					% of room		98.83%	98.83%	1.00	YES
	R10		Residential	Bedroom	Area m2	12.41	10.86	10.86		
					% of room		87.50%	87.50%	1.00	YES
	R11		Residential	LKD	Area m2	27.04	26.74	26.74		
					% of room		98.91%	98.91%	1.00	YES
	R12		Residential	Bedroom	Area m2	11.67	10.24	10.24		
					% of room		87.75%	87.75%	1.00	YES
	R13		Residential	Bedroom	Area m2	12.87	12.64	12.64		
					% of room		98.21%	98.21%	1.00	YES
	R14		Residential	Bedroom	Area m2	14.64	14.64	14.64		
					% of room		100.00%	100.00%	1.00	YES
	R15		Residential	LKD	Area m2	30.49	30.49	30.49		
					% of room		100.00%	100.00%	1.00	YES
Thirty First	R1		Residential	LKD	Area m2	16.38	14.73	14.73		
					% of room		89.92%	89.92%	1.00	YES
	R2		Residential	Bedroom	Area m2	11.74	11.42	11.42		
					% of room		97.27%	97.27%	1.00	YES
	R3		Residential	Bedroom	Area m2	12.32	11.91	11.91		
					% of room		96.66%	96.66%	1.00	YES
	R4		Residential	Bedroom	Area m2	14.74	14.34	14.34		
					% of room		97.28%	97.28%	1.00	YES
	R5		Residential	LKD	Area m2	17.03	12.91	12.91		
					% of room		75.81%	75.81%	1.00	YES
	R6		Residential	Bedroom	Area m2	15.49	12.96	12.96		
					% of room		83.68%	83.68%	1.00	YES
	R7		Residential	LKD	Area m2	17.92	17.64	17.64		
					% of room		98.45%	98.45%	1.00	YES
	R8		Residential	Bedroom	Area m2	15.57	15.24	15.24		
					% of room		97.89%	97.89%	1.00	YES
	R9		Residential	LKD	Area m2	17.52	17.31	17.31		
					% of room		98.83%	98.83%	1.00	YES
	R10		Residential	Bedroom	Area m2	12.41	10.86	10.86		
					% of room		87.49%	87.49%	1.00	YES
	R11		Residential	LKD	Area m2	27.04	26.74	26.74		
					% of room		98.91%	98.91%	1.00	YES
	R12		Residential	Bedroom	Area m2	11.67	10.24	10.24		
					% of room		87.74%	87.74%	1.00	YES
	R13		Residential	Bedroom	Area m2	12.87	12.64	12.64		
					% of room		98.21%	98.21%	1.00	YES
	R14		Residential	Bedroom	Area m2	14.64	14.64	14.64		
					% of room		100.00%	100.00%	1.00	YES
	R15		Residential	LKD	Area m2	30.49	30.49	30.49		
					% of room		100.00%	100.00%	1.00	YES
Thirty Second	R1		Residential	LKD	Area m2	16.38	14.73	14.73		
					% of room		89.94%	89.94%	1.00	YES
	R2		Residential	Bedroom	Area m2	11.74	11.42	11.42		
					% of room		97.26%	97.26%	1.00	YES
	R3		Residential	Bedroom	Area m2	12.32	11.97	11.97		
					% of room		97.09%	97.09%	1.00	YES
	R4		Residential	Bedroom	Area m2	14.74	14.31	14.31		
					% of room		97.10%	97.10%	1.00	YES
	R5		Residential	LKD	Area m2	17.03	13.06	13.06		
					% of room		76.74%	76.74%	1.00	YES
	R6		Residential	Bedroom	Area m2	15.49	13.12	13.12		
					% of room		84.71%	84.71%	1.00	YES
	R7		Residential	LKD	Area m2	17.92	17.64	17.64		
					% of room		98.43%	98.43%	1.00	YES
	R8		Residential	Bedroom	Area m2	15.57	15.24	15.24		
					% of room		97.89%	97.89%	1.00	YES
	R9		Residential	LKD	Area m2	17.52	17.30	17.30		
					% of room		98.75%	98.75%	1.00	YES
	R10		Residential	Bedroom	Area m2	12.41	10.85	10.85		
					% of room		87.43%	87.43%	1.00	YES
	R11		Residential	LKD	Area m2	27.04	26.75	26.75		
					% of room		98.93%	98.93%	1.00	YES
	R12		Residential	Bedroom	Area m2	11.67	10.26	10.26		
					% of room		87.92%	87.92%	1.00	YES
	R13		Residential	Bedroom	Area m2	12.87	12.64	12.64		
					% of room		98.21%	98.21%	1.00	YES
	R14		Residential	Bedroom	Area m2	14.64	14.64	14.64		
					% of room		100.00%	100.00%	1.00	YES
	R15		Residential	LKD	Area m2	30.49	30.49	30.49		
					% of room		100.00%	100.00%	1.00	YES

Project Name: Great Northern
Project No: BS/18775
Report Title: Daylight & Sunlight - Neighbour Analysis
Date of Analysis: 20/10/2022

Floor Ref.	Room Ref.	Room Attribute	Property Type	Room Use.		Room Area	Lit Area Existing	Lit Area Proposed	Pr/Ex	Meets BRE Criteria
Thirty Third	R1		Residential	LKD	Area m2	16.38	14.73	14.73		
					% of room		89.94%	89.94%	1.00	YES
	R2		Residential	Bedroom	Area m2	11.74	11.42	11.42		
					% of room		97.26%	97.26%	1.00	YES
	R3		Residential	Bedroom	Area m2	12.32	11.97	11.97		
					% of room		97.09%	97.09%	1.00	YES
	R4		Residential	Bedroom	Area m2	14.74	14.31	14.31		
					% of room		97.09%	97.09%	1.00	YES
	R5		Residential	LKD	Area m2	17.03	13.10	13.10		
					% of room		76.96%	76.96%	1.00	YES
	R6		Residential	Bedroom	Area m2	15.49	13.15	13.15		
					% of room		84.90%	84.90%	1.00	YES
	R7		Residential	LKD	Area m2	17.92	17.64	17.64		
					% of room		98.43%	98.43%	1.00	YES
	R8		Residential	Bedroom	Area m2	15.57	15.25	15.25		
					% of room		97.96%	97.96%	1.00	YES
	R9		Residential	LKD	Area m2	17.52	17.30	17.30		
					% of room		98.75%	98.75%	1.00	YES
	R10		Residential	Bedroom	Area m2	12.41	10.86	10.86		
					% of room		87.52%	87.52%	1.00	YES
	R11		Residential	LKD	Area m2	27.04	26.75	26.75		
					% of room		98.93%	98.93%	1.00	YES
	R12		Residential	Bedroom	Area m2	11.67	10.26	10.26		
					% of room		87.91%	87.91%	1.00	YES
	R13		Residential	Bedroom	Area m2	12.87	12.64	12.64		
					% of room		98.21%	98.21%	1.00	YES
	R14		Residential	Bedroom	Area m2	14.64	14.64	14.64		
					% of room		100.00%	100.00%	1.00	YES
	R15		Residential	LKD	Area m2	30.49	30.49	30.49		
					% of room		100.00%	100.00%	1.00	YES
Thirty Fourth	R1		Residential	LKD	Area m2	16.38	14.72	14.72		
					% of room		89.89%	89.89%	1.00	YES
	R2		Residential	Bedroom	Area m2	11.74	11.42	11.42		
					% of room		97.27%	97.27%	1.00	YES
	R3		Residential	Bedroom	Area m2	12.32	11.93	11.93		
					% of room		96.83%	96.83%	1.00	YES
	R4		Residential	Bedroom	Area m2	14.74	14.34	14.34		
					% of room		97.28%	97.28%	1.00	YES
	R5		Residential	LKD	Area m2	17.03	13.02	13.02		
					% of room		76.49%	76.49%	1.00	YES
	R6		Residential	Bedroom	Area m2	15.49	13.03	13.03		
					% of room		84.12%	84.12%	1.00	YES
	R7		Residential	LKD	Area m2	17.92	17.64	17.64		
					% of room		98.45%	98.45%	1.00	YES
	R8		Residential	Bedroom	Area m2	15.57	15.24	15.24		
					% of room		97.89%	97.89%	1.00	YES
	R9		Residential	LKD	Area m2	17.52	17.31	17.31		
					% of room		98.83%	98.83%	1.00	YES
	R10		Residential	Bedroom	Area m2	12.41	10.85	10.85		
					% of room		87.44%	87.44%	1.00	YES
	R11		Residential	LKD	Area m2	27.04	26.74	26.74		
					% of room		98.91%	98.91%	1.00	YES
	R12		Residential	Bedroom	Area m2	11.67	10.24	10.24		
					% of room		87.72%	87.72%	1.00	YES
	R13		Residential	Bedroom	Area m2	12.87	12.64	12.64		
					% of room		98.21%	98.21%	1.00	YES
	R14		Residential	Bedroom	Area m2	14.64	14.64	14.64		
					% of room		100.00%	100.00%	1.00	YES
	R15		Residential	LKD	Area m2	30.49	30.49	30.49		
					% of room		100.00%	100.00%	1.00	YES
Thirty Fifth	R1		Residential	LKD	Area m2	16.38	14.73	14.73		
					% of room		89.95%	89.95%	1.00	YES
	R2		Residential	Bedroom	Area m2	11.74	11.42	11.42		
					% of room		97.26%	97.26%	1.00	YES
	R3		Residential	Bedroom	Area m2	12.32	11.97	11.97		
					% of room		97.09%	97.09%	1.00	YES
	R4		Residential	Bedroom	Area m2	14.74	14.31	14.31		
					% of room		97.09%	97.09%	1.00	YES
	R5		Residential	LKD	Area m2	17.03	13.22	13.22		
					% of room		77.64%	77.64%	1.00	YES
	R6		Residential	Bedroom	Area m2	15.49	13.24	13.24		
					% of room		85.45%	85.45%	1.00	YES
	R7		Residential	LKD	Area m2	17.92	17.64	17.64		
					% of room		98.43%	98.43%	1.00	YES
	R8		Residential	Bedroom	Area m2	15.57	15.24	15.24		
					% of room		97.89%	97.89%	1.00	YES
	R9		Residential	LKD	Area m2	17.52	17.30	17.30		
					% of room		98.75%	98.75%	1.00	YES

Project Name: Great Northern
Project No: BS/18775
Report Title: Daylight & Sunlight - Neighbour Analysis
Date of Analysis: 20/10/2022

Floor Ref.	Room Ref.	Room Attribute	Property Type	Room Use.		Room Area	Lit Area Existing	Lit Area Proposed	Pr/Ex	Meets BRE Criteria
	R10		Residential	Bedroom	Area m2	12.41	10.86	10.86		
					% of room		87.50%	87.50%	1.00	YES
	R11		Residential	LKD	Area m2	27.04	26.75	26.75		
					% of room		98.93%	98.93%	1.00	YES
	R12		Residential	Bedroom	Area m2	11.67	10.26	10.26		
					% of room		87.90%	87.90%	1.00	YES
	R13		Residential	Bedroom	Area m2	12.87	12.64	12.64		
					% of room		98.21%	98.21%	1.00	YES
	R14		Residential	Bedroom	Area m2	14.64	14.64	14.64		
					% of room		100.00%	100.00%	1.00	YES
	R15		Residential	LKD	Area m2	30.49	30.49	30.49		
					% of room		100.00%	100.00%	1.00	YES
Thirty Sixth	R1		Residential	LKD	Area m2	16.38	14.72	14.72		
					% of room		89.86%	89.86%	1.00	YES
	R2		Residential	Bedroom	Area m2	11.74	11.42	11.42		
					% of room		97.27%	97.27%	1.00	YES
	R3		Residential	Bedroom	Area m2	12.32	11.94	11.94		
					% of room		96.90%	96.90%	1.00	YES
	R4		Residential	Bedroom	Area m2	14.74	14.34	14.34		
					% of room		97.24%	97.24%	1.00	YES
	R5		Residential	LKD	Area m2	17.03	13.23	13.23		
					% of room		77.72%	77.72%	1.00	YES
	R6		Residential	Bedroom	Area m2	15.49	13.22	13.22		
					% of room		85.34%	85.34%	1.00	YES
	R7		Residential	LKD	Area m2	17.92	17.63	17.63		
					% of room		98.41%	98.41%	1.00	YES
	R8		Residential	Bedroom	Area m2	15.57	15.24	15.24		
					% of room		97.89%	97.89%	1.00	YES
	R9		Residential	LKD	Area m2	17.52	17.31	17.31		
					% of room		98.83%	98.83%	1.00	YES
	R10		Residential	Bedroom	Area m2	12.41	10.85	10.85		
					% of room		87.46%	87.46%	1.00	YES
	R11		Residential	LKD	Area m2	27.04	26.74	26.74		
					% of room		98.91%	98.91%	1.00	YES
	R12		Residential	Bedroom	Area m2	11.67	10.23	10.23		
					% of room		87.60%	87.60%	1.00	YES
	R13		Residential	Bedroom	Area m2	12.87	12.65	12.65		
					% of room		98.27%	98.27%	1.00	YES
	R14		Residential	Bedroom	Area m2	14.64	14.64	14.64		
					% of room		100.00%	100.00%	1.00	YES
	R15		Residential	LKD	Area m2	30.49	30.49	30.49		
					% of room		100.00%	100.00%	1.00	YES
Thirty Seventh	R1		Residential	LKD	Area m2	16.38	14.73	14.73		
					% of room		89.95%	89.95%	1.00	YES
	R2		Residential	Bedroom	Area m2	11.74	11.42	11.42		
					% of room		97.26%	97.26%	1.00	YES
	R3		Residential	Bedroom	Area m2	12.32	11.97	11.97		
					% of room		97.09%	97.09%	1.00	YES
	R4		Residential	Bedroom	Area m2	14.74	14.31	14.31		
					% of room		97.09%	97.09%	1.00	YES
	R5		Residential	LKD	Area m2	17.03	13.51	13.51		
					% of room		79.32%	79.32%	1.00	YES
	R6		Residential	Bedroom	Area m2	15.49	13.46	13.46		
					% of room		86.88%	86.88%	1.00	YES
	R7		Residential	LKD	Area m2	17.92	17.64	17.64		
					% of room		98.43%	98.43%	1.00	YES
	R8		Residential	Bedroom	Area m2	15.57	15.24	15.24		
					% of room		97.89%	97.89%	1.00	YES
	R9		Residential	LKD	Area m2	17.52	17.30	17.30		
					% of room		98.75%	98.75%	1.00	YES
	R10		Residential	Bedroom	Area m2	12.41	10.86	10.86		
					% of room		87.51%	87.51%	1.00	YES
	R11		Residential	LKD	Area m2	27.04	26.81	26.81		
					% of room		99.16%	99.16%	1.00	YES
	R12		Residential	Bedroom	Area m2	11.67	10.26	10.26		
					% of room		87.89%	87.89%	1.00	YES
	R13		Residential	Bedroom	Area m2	12.87	12.64	12.64		
					% of room		98.21%	98.21%	1.00	YES
	R14		Residential	Bedroom	Area m2	14.64	14.64	14.64		
					% of room		100.00%	100.00%	1.00	YES
	R15		Residential	LKD	Area m2	30.49	30.49	30.49		
					% of room		100.00%	100.00%	1.00	YES
Thirty Eighth	R1		Residential	LKD	Area m2	16.38	14.73	14.73		
					% of room		89.93%	89.93%	1.00	YES
	R2		Residential	Bedroom	Area m2	11.74	11.42	11.42		
					% of room		97.27%	97.27%	1.00	YES
	R3		Residential	Bedroom	Area m2	12.32	11.93	11.93		
					% of room		96.83%	96.83%	1.00	YES

Project Name: Great Northern
Project No: BS/18775
Report Title: Daylight & Sunlight - Neighbour Analysis
Date of Analysis: 20/10/2022

Floor Ref.	Room Ref.	Room Attribute	Property Type	Room Use.		Room Area	Lit Area Existing	Lit Area Proposed	Pr/Ex	Meets BRE Criteria
	R4		Residential	Bedroom	Area m2	14.74	14.34	14.34		
					% of room		97.28%	97.28%	1.00	YES
	R5		Residential	LKD	Area m2	17.03	13.57	13.57		
					% of room		79.69%	79.69%	1.00	YES
	R6		Residential	Bedroom	Area m2	15.49	13.56	13.56		
					% of room		87.49%	87.49%	1.00	YES
	R7		Residential	LKD	Area m2	17.92	17.64	17.64		
					% of room		98.45%	98.45%	1.00	YES
	R8		Residential	Bedroom	Area m2	15.57	15.24	15.24		
					% of room		97.89%	97.89%	1.00	YES
	R9		Residential	LKD	Area m2	17.52	17.31	17.31		
					% of room		98.83%	98.83%	1.00	YES
	R10		Residential	Bedroom	Area m2	12.41	10.85	10.85		
					% of room		87.44%	87.44%	1.00	YES
	R11		Residential	LKD	Area m2	27.04	26.81	26.81		
					% of room		99.14%	99.14%	1.00	YES
	R12		Residential	Bedroom	Area m2	11.67	10.24	10.24		
					% of room		87.69%	87.69%	1.00	YES
	R13		Residential	Bedroom	Area m2	12.87	12.64	12.64		
					% of room		98.21%	98.21%	1.00	YES
	R14		Residential	Bedroom	Area m2	14.64	14.64	14.64		
					% of room		100.00%	100.00%	1.00	YES
	R15		Residential	LKD	Area m2	30.49	30.49	30.49		
					% of room		100.00%	100.00%	1.00	YES
Thirty Nineth	R1		Residential	LKD	Area m2	16.38	14.73	14.73		
					% of room		89.93%	89.93%	1.00	YES
	R2		Residential	Bedroom	Area m2	11.74	11.42	11.42		
					% of room		97.27%	97.27%	1.00	YES
	R3		Residential	Bedroom	Area m2	12.32	11.93	11.93		
					% of room		96.83%	96.83%	1.00	YES
	R4		Residential	Bedroom	Area m2	14.74	14.34	14.34		
					% of room		97.28%	97.28%	1.00	YES
	R5		Residential	LKD	Area m2	17.03	13.97	13.97		
					% of room		82.06%	82.06%	1.00	YES
	R6		Residential	Bedroom	Area m2	15.49	13.83	13.83		
					% of room		89.27%	89.27%	1.00	YES
	R7		Residential	LKD	Area m2	17.92	17.64	17.64		
					% of room		98.45%	98.45%	1.00	YES
	R8		Residential	Bedroom	Area m2	15.57	15.25	15.25		
					% of room		97.96%	97.96%	1.00	YES
	R9		Residential	LKD	Area m2	17.52	17.31	17.31		
					% of room		98.83%	98.83%	1.00	YES
	R10		Residential	Bedroom	Area m2	12.41	10.84	10.84		
					% of room		87.39%	87.39%	1.00	YES
	R11		Residential	LKD	Area m2	27.04	26.81	26.81		
					% of room		99.14%	99.14%	1.00	YES
	R12		Residential	Bedroom	Area m2	11.67	10.24	10.24		
					% of room		87.68%	87.68%	1.00	YES
	R13		Residential	Bedroom	Area m2	12.87	12.64	12.64		
					% of room		98.21%	98.21%	1.00	YES
	R14		Residential	Bedroom	Area m2	14.64	14.64	14.64		
					% of room		100.00%	100.00%	1.00	YES
	R15		Residential	LKD	Area m2	30.49	30.49	30.49		
					% of room		100.00%	100.00%	1.00	YES
Thirty Nineth	R1		Residential	LKD	Area m2	16.38	16.28	16.28		
					% of room		99.39%	99.39%	1.00	YES
Thirty Nineth	R2		Residential	Bedroom	Area m2	11.74	11.66	11.66		
					% of room		99.34%	99.34%	1.00	YES
Thirty Nineth	R3		Residential	Bedroom	Area m2	12.32	12.25	12.25		
					% of room		99.43%	99.43%	1.00	YES
Thirty Nineth	R4		Residential	Bedroom	Area m2	14.74	14.65	14.65		
					% of room		99.34%	99.34%	1.00	YES
Thirty Nineth	R5		Residential	LKD	Area m2	17.03	15.43	15.43		
					% of room		90.63%	90.63%	1.00	YES
Thirty Nineth	R6		Residential	Bedroom	Area m2	15.49	15.24	15.24		
					% of room		98.33%	98.33%	1.00	YES
Thirty Nineth	R7		Residential	LKD	Area m2	17.92	17.86	17.86		
					% of room		99.65%	99.65%	1.00	YES
Thirty Nineth	R8		Residential	Bedroom	Area m2	15.57	15.50	15.50		
					% of room		99.60%	99.60%	1.00	YES
Thirty Nineth	R9		Residential	LKD	Area m2	17.52	17.48	17.48		
					% of room		99.79%	99.79%	1.00	YES
Thirty Nineth	R10		Residential	Bedroom	Area m2	12.41	11.52	11.52		
					% of room		92.82%	92.82%	1.00	YES
Thirty Nineth	R11		Residential	LKD	Area m2	27.04	26.83	26.83		
					% of room		99.24%	99.24%	1.00	YES
Thirty Nineth	R12		Residential	Bedroom	Area m2	11.67	10.95	10.95		
					% of room		93.76%	93.76%	1.00	YES

Project Name: Great Northern
Project No: BS/18775
Report Title: Daylight & Sunlight - Neighbour Analysis
Date of Analysis: 20/10/2022

Floor Ref.	Room Ref.	Room Attribute	Property Type	Room Use.		Room Area	Lit Area Existing	Lit Area Proposed	Pr/Ex	Meets BRE Criteria
Thirty Nineth	R13		Residential	Bedroom	Area m2	12.87	12.55	12.55		
					% of room		97.54%	97.54%	1.00	YES
Thirty Nineth	R14		Residential	Bedroom	Area m2	14.64	14.58	14.58		
					% of room		99.62%	99.62%	1.00	YES
Thirty Nineth	R15		Residential	LKD	Area m2	30.49	30.49	30.49		
					% of room		100.00%	100.00%	1.00	YES

Appendix G

Annual Probable Sunlight Hours Calculation Table

Project Name: Great Northern
Project No: BS/18775
Report Title: Daylight & Sunlight - Neighbour Analysis
Date of Analysis: 20/10/2022

Floor Ref.	Room Ref.	Property Type	Room Use.	Window Ref.	Annual	Pr/Ex	Meets BRE Criteria	Winter	Pr/Ex	Meets BRE Criteria
				B1						
Twenty Third	R2	Residential	LKD	W1		*North	*North		*North	*North
				W2		*North	*North		*North	*North
	R4	Residential	Bedroom	W3		*North	*North		*North	*North
				W4		*North	*North		*North	*North
	R6	Residential	LKD	W5		*North	*North		*North	*North
				W6		*North	*North		*North	*North
				W7		*North	*North		*North	*North
	R8	Residential	LKD	W8		*North	*North		*North	*North
				W9		*North	*North		*North	*North
				W10		*North	*North		*North	*North
	R9	Residential	Bedroom	W11		*North	*North		*North	*North
	R11	Residential	LKD	W12		*North	*North		*North	*North
				W13		*North	*North		*North	*North
	R13	Residential	LKD	W14		*North	*North		*North	*North
				W15		*North	*North		*North	*North
Twenty Fourth	R1	Residential	LKD	W1		*North	*North		*North	*North
				W2		*North	*North		*North	*North
	R2	Residential	Bedroom	W3		*North	*North		*North	*North
				W4		*North	*North		*North	*North
	R3	Residential	LKD	W5		*North	*North		*North	*North
				W6		*North	*North		*North	*North
				W7		*North	*North		*North	*North

Project Name: Great Northern
Project No: BS/18775
Report Title: Daylight & Sunlight - Neighbour Analysis
Date of Analysis: 20/10/2022

Floor Ref.	Room Ref.	Property Type	Room Use.	Window Ref.	Annual	Pr/Ex	Meets BRE Criteria	Winter	Pr/Ex	Meets BRE Criteria
	R4	Residential	LKD	W8		*North	*North		*North	*North
				W9		*North	*North		*North	*North
				W10		*North	*North		*North	*North
	R5	Residential	Bedroom	W11		*North	*North		*North	*North
	R6	Residential	LKD	W12		*North	*North		*North	*North
				W13		*North	*North		*North	*North
	R7	Residential	LKD	W14		*North	*North		*North	*North
				W15		*North	*North		*North	*North
Twenty Fifth	R1	Residential	LKD	W1		*North	*North		*North	*North
				W2		*North	*North		*North	*North
	R2	Residential	Bedroom	W3		*North	*North		*North	*North
				W4		*North	*North		*North	*North
	R3	Residential	LKD	W5		*North	*North		*North	*North
				W6		*North	*North		*North	*North
				W7		*North	*North		*North	*North
	R4	Residential	LKD	W8		*North	*North		*North	*North
				W9		*North	*North		*North	*North
				W10		*North	*North		*North	*North
	R5	Residential	Bedroom	W11		*North	*North		*North	*North
	R6	Residential	LKD	W12		*North	*North		*North	*North
				W13		*North	*North		*North	*North

Project Name: Great Northern
Project No: BS/18775
Report Title: Daylight & Sunlight - Neighbour Analysis
Date of Analysis: 20/10/2022

Floor Ref.	Room Ref.	Property Type	Room Use.	Window Ref.	Annual	Pr/Ex	Meets BRE Criteria	Winter	Pr/Ex	Meets BRE Criteria
	R7	Residential	LKD	W14		*North	*North		*North	*North
				W15		*North	*North		*North	*North
Twenty Sixth	R1	Residential	LKD	W1		*North	*North		*North	*North
				W2		*North	*North		*North	*North
	R2	Residential	Bedroom	W3		*North	*North		*North	*North
				W4		*North	*North		*North	*North
	R3	Residential	LKD	W5		*North	*North		*North	*North
				W6		*North	*North		*North	*North
				W7		*North	*North		*North	*North
	R4	Residential	LKD	W8		*North	*North		*North	*North
				W9		*North	*North		*North	*North
				W10		*North	*North		*North	*North
	R5	Residential	Bedroom	W11		*North	*North		*North	*North
	R6	Residential	LKD	W12		*North	*North		*North	*North
				W13		*North	*North		*North	*North
	R7	Residential	LKD	W14		*North	*North		*North	*North
				W15		*North	*North		*North	*North
Twenty Seventh	R1	Residential	LKD	W1		*North	*North		*North	*North
				W2		*North	*North		*North	*North
	R2	Residential	Bedroom	W3		*North	*North		*North	*North
				W4		*North	*North		*North	*North

Project Name: Great Northern
Project No: BS/18775
Report Title: Daylight & Sunlight - Neighbour Analysis
Date of Analysis: 20/10/2022

Floor Ref.	Room Ref.	Property Type	Room Use.	Window Ref.	Annual	Pr/Ex	Meets BRE Criteria	Winter	Pr/Ex	Meets BRE Criteria
	R3	Residential	LKD	W5		*North	*North		*North	*North
				W6		*North	*North		*North	*North
				W7		*North	*North		*North	*North
	R4	Residential	LKD	W8		*North	*North		*North	*North
				W9		*North	*North		*North	*North
				W10		*North	*North		*North	*North
	R5	Residential	Bedroom	W11		*North	*North		*North	*North
	R6	Residential	LKD	W12		*North	*North		*North	*North
				W13		*North	*North		*North	*North
	R7	Residential	LKD	W14		*North	*North		*North	*North
				W15		*North	*North		*North	*North
Twenty Eighth	R1	Residential	LKD	W1		*North	*North		*North	*North
				W2		*North	*North		*North	*North
	R2	Residential	Bedroom	W3		*North	*North		*North	*North
				W4		*North	*North		*North	*North
	R3	Residential	LKD	W5		*North	*North		*North	*North
				W6		*North	*North		*North	*North
				W7		*North	*North		*North	*North
	R4	Residential	LKD	W8		*North	*North		*North	*North
				W9		*North	*North		*North	*North
				W10		*North	*North		*North	*North
	R5	Residential	Bedroom	W11		*North	*North		*North	*North

Project Name: Great Northern
Project No: BS/18775
Report Title: Daylight & Sunlight - Neighbour Analysis
Date of Analysis: 20/10/2022

Floor Ref.	Room Ref.	Property Type	Room Use.	Window Ref.	Annual	Pr/Ex	Meets BRE Criteria	Winter	Pr/Ex	Meets BRE Criteria
	R6	Residential	LKD	W12		*North	*North		*North	*North
				W13		*North	*North		*North	*North
	R7	Residential	LKD	W14		*North	*North		*North	*North
				W15		*North	*North		*North	*North
Twenty Nineth	R1	Residential	LKD	W1		*North	*North		*North	*North
				W2		*North	*North		*North	*North
	R2	Residential	Bedroom	W3		*North	*North		*North	*North
				W4		*North	*North		*North	*North
	R3	Residential	LKD	W5		*North	*North		*North	*North
				W6		*North	*North		*North	*North
				W7		*North	*North		*North	*North
	R4	Residential	LKD	W8		*North	*North		*North	*North
				W9		*North	*North		*North	*North
				W10		*North	*North		*North	*North
	R5	Residential	Bedroom	W11		*North	*North		*North	*North
	R6	Residential	LKD	W12		*North	*North		*North	*North
				W13		*North	*North		*North	*North
	R7	Residential	LKD	W14		*North	*North		*North	*North
				W15		*North	*North		*North	*North
Thirtieth	R1	Residential	LKD	W1		*North	*North		*North	*North
				W2		*North	*North		*North	*North
	R2	Residential	Bedroom	W3		*North	*North		*North	*North
				W4		*North	*North		*North	*North

Project Name: Great Northern
Project No: BS/18775
Report Title: Daylight & Sunlight - Neighbour Analysis
Date of Analysis: 20/10/2022

Floor Ref.	Room Ref.	Property Type	Room Use.	Window Ref.	Annual	Pr/Ex	Meets BRE Criteria	Winter	Pr/Ex	Meets BRE Criteria
	R3	Residential	LKD	W5		*North	*North		*North	*North
				W6		*North	*North		*North	*North
				W7		*North	*North		*North	*North
	R4	Residential	LKD	W8		*North	*North		*North	*North
				W9		*North	*North		*North	*North
				W10		*North	*North		*North	*North
	R5	Residential	Bedroom	W11		*North	*North		*North	*North
	R6	Residential	LKD	W12		*North	*North		*North	*North
				W13		*North	*North		*North	*North
	R7	Residential	LKD	W14		*North	*North		*North	*North
				W15		*North	*North		*North	*North
Thirty First	R1	Residential	LKD	W1		*North	*North		*North	*North
				W2		*North	*North		*North	*North
	R2	Residential	Bedroom	W3		*North	*North		*North	*North
				W4		*North	*North		*North	*North
	R3	Residential	LKD	W5		*North	*North		*North	*North
				W6		*North	*North		*North	*North
				W7		*North	*North		*North	*North
	R4	Residential	LKD	W8		*North	*North		*North	*North
				W9		*North	*North		*North	*North
				W10		*North	*North		*North	*North
	R5	Residential	Bedroom	W11		*North	*North		*North	*North

Project Name: Great Northern
Project No: BS/18775
Report Title: Daylight & Sunlight - Neighbour Analysis
Date of Analysis: 20/10/2022

Floor Ref.	Room Ref.	Property Type	Room Use.	Window Ref.	Annual	Pr/Ex	Meets BRE Criteria	Winter	Pr/Ex	Meets BRE Criteria
	R6	Residential	LKD	W12		*North	*North		*North	*North
				W13		*North	*North		*North	*North
	R7	Residential	LKD	W14		*North	*North		*North	*North
				W15		*North	*North		*North	*North
Thirty Second	R1	Residential	LKD	W1		*North	*North		*North	*North
				W2		*North	*North		*North	*North
	R2	Residential	Bedroom	W3		*North	*North		*North	*North
				W4		*North	*North		*North	*North
	R3	Residential	LKD	W5		*North	*North		*North	*North
				W6		*North	*North		*North	*North
				W7		*North	*North		*North	*North
	R4	Residential	LKD	W8		*North	*North		*North	*North
				W9		*North	*North		*North	*North
				W10		*North	*North		*North	*North
	R5	Residential	Bedroom	W11		*North	*North		*North	*North
	R6	Residential	LKD	W12		*North	*North		*North	*North
				W13		*North	*North		*North	*North
	R7	Residential	LKD	W14		*North	*North		*North	*North
				W15		*North	*North		*North	*North
Thirty Third	R1	Residential	LKD	W1		*North	*North		*North	*North
				W2		*North	*North		*North	*North

Project Name: Great Northern
Project No: BS/18775
Report Title: Daylight & Sunlight - Neighbour Analysis
Date of Analysis: 20/10/2022

Floor Ref.	Room Ref.	Property Type	Room Use.	Window Ref.	Annual	Pr/Ex	Meets BRE Criteria	Winter	Pr/Ex	Meets BRE Criteria
	R2	Residential	Bedroom	W3		*North	*North		*North	*North
				W4		*North	*North		*North	*North
	R3	Residential	LKD	W5		*North	*North		*North	*North
				W6		*North	*North		*North	*North
				W7		*North	*North		*North	*North
	R4	Residential	LKD	W8		*North	*North		*North	*North
				W9		*North	*North		*North	*North
				W10		*North	*North		*North	*North
	R5	Residential	Bedroom	W11		*North	*North		*North	*North
	R6	Residential	LKD	W12		*North	*North		*North	*North
				W13		*North	*North		*North	*North
	R7	Residential	LKD	W14		*North	*North		*North	*North
				W15		*North	*North		*North	*North
Thirty Fourth	R1	Residential	LKD	W1		*North	*North		*North	*North
				W2		*North	*North		*North	*North
	R2	Residential	Bedroom	W3		*North	*North		*North	*North
				W4		*North	*North		*North	*North
	R3	Residential	LKD	W5		*North	*North		*North	*North
				W6		*North	*North		*North	*North
				W7		*North	*North		*North	*North
	R4	Residential	LKD	W8		*North	*North		*North	*North
				W9		*North	*North		*North	*North
				W10		*North	*North		*North	*North

Project Name: Great Northern
Project No: BS/18775
Report Title: Daylight & Sunlight - Neighbour Analysis
Date of Analysis: 20/10/2022

Floor Ref.	Room Ref.	Property Type	Room Use.	Window Ref.	Annual	Pr/Ex	Meets BRE Criteria	Winter	Pr/Ex	Meets BRE Criteria
	R5	Residential	Bedroom	W11		*North	*North		*North	*North
	R6	Residential	LKD	W12		*North	*North		*North	*North
				W13		*North	*North		*North	*North
	R7	Residential	LKD	W14		*North	*North		*North	*North
				W15		*North	*North		*North	*North
Thirty Fifth	R1	Residential	LKD	W1		*North	*North		*North	*North
				W2		*North	*North		*North	*North
	R2	Residential	Bedroom	W3		*North	*North		*North	*North
				W4		*North	*North		*North	*North
	R3	Residential	LKD	W5		*North	*North		*North	*North
				W6		*North	*North		*North	*North
				W7		*North	*North		*North	*North
	R4	Residential	LKD	W8		*North	*North		*North	*North
				W9		*North	*North		*North	*North
				W10		*North	*North		*North	*North
	R5	Residential	Bedroom	W11		*North	*North		*North	*North
	R6	Residential	LKD	W12		*North	*North		*North	*North
				W13		*North	*North		*North	*North
	R7	Residential	LKD	W14		*North	*North		*North	*North
				W15		*North	*North		*North	*North
Thirty Sixth	R1	Residential	LKD	W1		*North	*North		*North	*North
				W2		*North	*North		*North	*North

Project Name: Great Northern
Project No: BS/18775
Report Title: Daylight & Sunlight - Neighbour Analysis
Date of Analysis: 20/10/2022

Floor Ref.	Room Ref.	Property Type	Room Use.	Window Ref.	Annual	Pr/Ex	Meets BRE Criteria	Winter	Pr/Ex	Meets BRE Criteria
	R2	Residential	Bedroom	W3		*North	*North		*North	*North
				W4		*North	*North		*North	*North
	R3	Residential	LKD	W5		*North	*North		*North	*North
				W6		*North	*North		*North	*North
				W7		*North	*North		*North	*North
	R4	Residential	LKD	W8		*North	*North		*North	*North
				W9		*North	*North		*North	*North
				W10		*North	*North		*North	*North
	R5	Residential	Bedroom	W11		*North	*North		*North	*North
	R6	Residential	LKD	W12		*North	*North		*North	*North
				W13		*North	*North		*North	*North
	R7	Residential	LKD	W14		*North	*North		*North	*North
				W15		*North	*North		*North	*North
Thirty Seventh	R1	Residential	LKD	W1		*North	*North		*North	*North
				W2		*North	*North		*North	*North
	R2	Residential	Bedroom	W3		*North	*North		*North	*North
				W4		*North	*North		*North	*North
	R3	Residential	LKD	W5		*North	*North		*North	*North
				W6		*North	*North		*North	*North
				W7		*North	*North		*North	*North
	R4	Residential	LKD	W8		*North	*North		*North	*North
				W9		*North	*North		*North	*North
				W10		*North	*North		*North	*North

Project Name: Great Northern
Project No: BS/18775
Report Title: Daylight & Sunlight - Neighbour Analysis
Date of Analysis: 20/10/2022

Floor Ref.	Room Ref.	Property Type	Room Use.	Window Ref.	Annual	Pr/Ex	Meets BRE Criteria	Winter	Pr/Ex	Meets BRE Criteria
	R5	Residential	Bedroom	W11		*North	*North		*North	*North
	R6	Residential	LKD	W12		*North	*North		*North	*North
				W13		*North	*North		*North	*North
	R7	Residential	LKD	W14		*North	*North		*North	*North
				W15		*North	*North		*North	*North
Thirty Eighth	R1	Residential	LKD	W1		*North	*North		*North	*North
				W2		*North	*North		*North	*North
	R2	Residential	Bedroom	W3		*North	*North		*North	*North
				W4		*North	*North		*North	*North
	R3	Residential	LKD	W5		*North	*North		*North	*North
				W6		*North	*North		*North	*North
				W7		*North	*North		*North	*North
	R4	Residential	LKD	W8		*North	*North		*North	*North
				W9		*North	*North		*North	*North
				W10		*North	*North		*North	*North
	R5	Residential	Bedroom	W11		*North	*North		*North	*North
	R6	Residential	LKD	W12		*North	*North		*North	*North
				W13		*North	*North		*North	*North
	R7	Residential	LKD	W14		*North	*North		*North	*North
				W15		*North	*North		*North	*North
Thirty Nineth	R1	Residential	LKD	W1		*North	*North		*North	*North
				W2		*North	*North		*North	*North

Project Name: Great Northern
Project No: BS/18775
Report Title: Daylight & Sunlight - Neighbour Analysis
Date of Analysis: 20/10/2022

Floor Ref.	Room Ref.	Property Type	Room Use.	Window Ref.	Annual	Pr/Ex	Meets BRE Criteria	Winter	Pr/Ex	Meets BRE Criteria
	R2	Residential	Bedroom	W3		*North	*North		*North	*North
				W4		*North	*North		*North	*North
	R3	Residential	LKD	W5		*North	*North		*North	*North
				W6		*North	*North		*North	*North
				W7		*North	*North		*North	*North
	R4	Residential	LKD	W8		*North	*North		*North	*North
				W9		*North	*North		*North	*North
				W10		*North	*North		*North	*North
	R5	Residential	Bedroom	W11		*North	*North		*North	*North
	R6	Residential	LKD	W12		*North	*North		*North	*North
				W13		*North	*North		*North	*North
	R7	Residential	LKD	W14		*North	*North		*North	*North
				W15		*North	*North		*North	*North
Fourtieth	R1	Residential	LKD	W1		*North	*North		*North	*North
				W2		*North	*North		*North	*North
	R2	Residential	Bedroom	W3		*North	*North		*North	*North
				W4		*North	*North		*North	*North
	R3	Residential	LKD	W5		*North	*North		*North	*North
				W6		*North	*North		*North	*North
				W7		*North	*North		*North	*North
	R4	Residential	LKD	W8		*North	*North		*North	*North
				W9		*North	*North		*North	*North
				W10		*North	*North		*North	*North

Project Name: Great Northern
Project No: BS/18775
Report Title: Daylight & Sunlight - Neighbour Analysis
Date of Analysis: 20/10/2022

Floor Ref.	Room Ref.	Property Type	Room Use.	Window Ref.	Annual	Pr/Ex	Meets BRE Criteria	Winter	Pr/Ex	Meets BRE Criteria
	R5	Residential	Bedroom	W11		*North	*North		*North	*North
	R6	Residential	LKD	W12		*North	*North		*North	*North
				W13		*North	*North		*North	*North
	R7	Residential	LKD	W14		*North	*North		*North	*North
				W15		*North	*North		*North	*North
				B2						
Ground	R1	Commercial	Public Bar	W1		*North	*North		*North	*North
				W2		*North	*North		*North	*North
				W3		*North	*North		*North	*North
				W4		*North	*North		*North	*North
				W5		*North	*North		*North	*North
				W6		*North	*North		*North	*North
				W7		*North	*North		*North	*North
				W8		*North	*North		*North	*North
				W9		*North	*North		*North	*North
First	R1	Residential	Bedroom	W1		*North	*North		*North	*North
				W2		*North	*North		*North	*North
	R2	Residential	Bedroom	W3		*North	*North		*North	*North
				W4		*North	*North		*North	*North
Second	R1	Residential	Bedroom	W1		*North	*North		*North	*North
				W2		*North	*North		*North	*North
	R2	Residential	Bedroom	W3		*North	*North		*North	*North
				W4		*North	*North		*North	*North

Project Name: Great Northern
Project No: BS/18775
Report Title: Daylight & Sunlight - Neighbour Analysis
Date of Analysis: 20/10/2022

Floor Ref.	Room Ref.	Property Type	Room Use.	Window Ref.	Annual	Pr/Ex	Meets BRE Criteria	Winter	Pr/Ex	Meets BRE Criteria
				B6						
First	R2	Residential	Living Room	W6		*North	*North		*North	*North
				W7		*North	*North		*North	*North
				W8		*North	*North		*North	*North
				W9		*North	*North		*North	*North
	R3	Residential	Bedroom	W10		*North	*North		*North	*North
Second	R2	Residential	Living Room	W6		*North	*North		*North	*North
				W7		*North	*North		*North	*North
				W8		*North	*North		*North	*North
	R3	Residential	Bedroom	W9		*North	*North		*North	*North
Third	R1	Residential	Living Room	W1		*North	*North		*North	*North
				W2		*North	*North		*North	*North
				W3		*North	*North		*North	*North
	R2	Residential	Bedroom	W4		*North	*North		*North	*North
Fourth	R1	Residential	Bedroom	W1		*North	*North		*North	*North
				B11						
First	R1	Residential	Bedroom	W1	8.00 8.00	1.00	YES	0.00 0.00	1.00	YES
	R2	Residential	Bedroom	W2	22.00 16.00	0.73	NO	1.00 0.00	0.00	NO
	R3	Residential	Bedroom	W3	24.00 18.00	0.75	NO	2.00 0.00	0.00	NO
	R4	Residential	Bedroom	W4	25.00 19.00	0.76	NO	2.00 0.00	0.00	NO
	R5	Residential	Bedroom	W5	26.00 17.00	0.65	NO	2.00 0.00	0.00	NO

Project Name: Great Northern
Project No: BS/18775
Report Title: Daylight & Sunlight - Neighbour Analysis
Date of Analysis: 20/10/2022

Floor Ref.	Room Ref.	Property Type	Room Use.	Window Ref.	Annual	Pr/Ex	Meets BRE Criteria	Winter	Pr/Ex	Meets BRE Criteria
	R6	Residential	Bedroom	W6	27.00 18.00	0.67	NO	3.00 0.00	0.00	NO
	R7	Residential	Bedroom	W7	26.00 19.00	0.73	NO	2.00 0.00	0.00	NO
	R8	Residential	Bedroom	W8	26.00 20.00	0.77	NO	2.00 0.00	0.00	NO
	R9	Residential	Bedroom	W9	24.00 19.00	0.79	NO	2.00 0.00	0.00	NO
	R10	Residential	Bedroom	W10	25.00 19.00	0.76	NO	2.00 0.00	0.00	NO
	R11	Residential	Bedroom	W11	8.00 8.00	1.00	YES	0.00 0.00	1.00	YES
	R12	Residential	Bedroom	W12	23.00 18.00	0.78	NO	2.00 0.00	0.00	NO
	R13	Residential	Living Room	W13	19.00 16.00	0.84	YES	0.00 0.00	1.00	YES
	R14	Residential	Bedroom	W14	34.00 29.00	0.85	YES	4.00 2.00	0.50	NO
	R16	Residential	Bedroom	W16	31.00 26.00	0.84	YES	3.00 1.00	0.33	NO
	R17	Residential	Bedroom	W17	35.00 31.00	0.89	YES	7.00 5.00	0.71	YES
	R19	Residential	Bedroom	W19	30.00 30.00	1.00	YES	1.00 1.00	1.00	YES
	R20	Residential	Bedroom	W20	26.00 25.00	0.96	YES	0.00 0.00	1.00	YES
	R22	Residential	Bedroom	W22	34.00 31.00	0.91	YES	4.00 2.00	0.50	YES
	R23	Residential	Bedroom	W23	27.00 25.00	0.93	YES	3.00 1.00	0.33	YES
	R25	Residential	Bedroom	W25	32.00 30.00	0.94	YES	4.00 2.00	0.50	YES
	R26	Residential	Living Room	W26	24.00 22.00	0.92	YES	3.00 1.00	0.33	YES

Project Name: Great Northern
Project No: BS/18775
Report Title: Daylight & Sunlight - Neighbour Analysis
Date of Analysis: 20/10/2022

Floor Ref.	Room Ref.	Property Type	Room Use.	Window Ref.	Annual	Pr/Ex	Meets BRE Criteria	Winter	Pr/Ex	Meets BRE Criteria
Second	R1	Residential	Bedroom	W1	10.00 10.00	1.00	YES	0.00 0.00	1.00	YES
	R2	Residential	Bedroom	W2	27.00 18.00	0.67	NO	2.00 0.00	0.00	NO
	R3	Residential	Bedroom	W3	28.00 20.00	0.71	NO	3.00 0.00	0.00	NO
	R4	Residential	Bedroom	W4	28.00 21.00	0.75	NO	3.00 0.00	0.00	NO
	R5	Residential	Bedroom	W5	27.00 19.00	0.70	NO	2.00 0.00	0.00	NO
	R6	Residential	Bedroom	W6	28.00 20.00	0.71	NO	3.00 0.00	0.00	NO
	R7	Residential	Bedroom	W7	28.00 21.00	0.75	NO	3.00 0.00	0.00	NO
	R8	Residential	Bedroom	W8	28.00 21.00	0.75	NO	3.00 0.00	0.00	NO
	R9	Residential	Bedroom	W9	26.00 20.00	0.77	NO	3.00 0.00	0.00	NO
	R10	Residential	Bedroom	W10	26.00 19.00	0.73	NO	3.00 0.00	0.00	NO
	R11	Residential	Bedroom	W11	10.00 10.00	1.00	YES	0.00 0.00	1.00	YES
	R12	Residential	Bedroom	W12	26.00 20.00	0.77	NO	3.00 0.00	0.00	NO
	R13	Residential	Living Room	W13	33.00 29.00	0.88	YES	3.00 2.00	0.67	YES
	R14	Residential	Bedroom	W14	31.00 26.00	0.84	YES	5.00 3.00	0.60	NO
	R15	Residential	Bedroom	W15	32.00 27.00	0.84	YES	5.00 3.00	0.60	NO
	R16	Residential	Bedroom	W16	31.00 27.00	0.87	YES	5.00 3.00	0.60	YES
	R17	Residential	Bedroom	W17	32.00 29.00	0.91	YES	5.00 3.00	0.60	YES

Project Name: Great Northern
Project No: BS/18775
Report Title: Daylight & Sunlight - Neighbour Analysis
Date of Analysis: 20/10/2022

Floor Ref.	Room Ref.	Property Type	Room Use.	Window Ref.	Annual	Pr/Ex	Meets BRE Criteria	Winter	Pr/Ex	Meets BRE Criteria
	R18	Residential	Bedroom	W18	30.00 27.00	0.90	YES	3.00 1.00	0.33	YES
	R19	Residential	Bedroom	W19	33.00 30.00	0.91	YES	6.00 4.00	0.67	YES
	R20	Residential	Bedroom	W20	28.00 26.00	0.93	YES	3.00 1.00	0.33	YES
	R21	Residential	Bedroom	W21	33.00 31.00	0.94	YES	6.00 4.00	0.67	YES
	R22	Residential	Living Room	W22	26.00 24.00	0.92	YES	3.00 1.00	0.33	YES
Third	R1	Residential	Bedroom	W1	44.00 39.00	0.89	YES	9.00 7.00	0.78	YES
	R2	Residential	Living Room	W2	42.00 37.00	0.88	YES	11.00 9.00	0.82	YES
	R3	Residential	Bedroom	W3	44.00 40.00	0.91	YES	9.00 7.00	0.78	YES
	R4	Residential	Bedroom	W4	45.00 41.00	0.91	YES	9.00 7.00	0.78	YES
	R5	Residential	Living Room	W5	43.00 40.00	0.93	YES	11.00 9.00	0.82	YES
	R6	Residential	Bedroom	W6	46.00 43.00	0.93	YES	10.00 8.00	0.80	YES
	R7	Residential	Bedroom	W7	42.00 38.00	0.90	YES	6.00 3.00	0.50	YES
	R8	Residential	Living Room	W8	44.00 40.00	0.91	YES	13.00 10.00	0.77	YES
	R9	Residential	Bedroom	W9	46.00 42.00	0.91	YES	11.00 8.00	0.73	YES
	R10	Residential	Bedroom	W10	38.00 36.00	0.95	YES	4.00 2.00	0.50	YES
	R11	Residential	Living Room	W11	43.00 41.00	0.95	YES	12.00 10.00	0.83	YES
	R12	Residential	Bedroom	W12	46.00 44.00	0.96	YES	10.00 8.00	0.80	YES

Project Name: Great Northern
Project No: BS/18775
Report Title: Daylight & Sunlight - Neighbour Analysis
Date of Analysis: 20/10/2022

Floor Ref.	Room Ref.	Property Type	Room Use.	Window Ref.	Annual	Pr/Ex	Meets BRE Criteria	Winter	Pr/Ex	Meets BRE Criteria
				B38						
Second	R1	Residential	Bedroom	W1	48.00 48.00	1.00	YES	19.00 19.00	1.00	YES
	R2	Residential	Bedroom	W2	53.00 53.00	1.00	YES	20.00 20.00	1.00	YES
	R3	Residential	Bedroom	W3	53.00 53.00	1.00	YES	20.00 20.00	1.00	YES
	R4	Residential	Bedroom	W4	59.00 57.00	0.97	YES	22.00 20.00	0.91	YES
	R5	Residential	Bedroom	W5	59.00 58.00	0.98	YES	21.00 20.00	0.95	YES
	R6	Residential	Bedroom	W6	59.00 57.00	0.97	YES	21.00 20.00	0.95	YES
	R7	Residential	Bedroom	W7	63.00 62.00	0.98	YES	21.00 21.00	1.00	YES
				W8	45.00 45.00	1.00	YES	19.00 19.00	1.00	YES
Third	R1	Residential	Bedroom	W1	49.00 49.00	1.00	YES	19.00 19.00	1.00	YES
	R2	Residential	Bedroom	W2	53.00 53.00	1.00	YES	20.00 20.00	1.00	YES
	R3	Residential	Bedroom	W3	54.00 54.00	1.00	YES	20.00 20.00	1.00	YES
	R4	Residential	Bedroom	W4	60.00 58.00	0.97	YES	23.00 21.00	0.91	YES
	R5	Residential	Bedroom	W5	59.00 58.00	0.98	YES	21.00 20.00	0.95	YES
	R6	Residential	Bedroom	W6	59.00 57.00	0.97	YES	21.00 20.00	0.95	YES
	R7	Residential	Bedroom	W7	63.00 62.00	0.98	YES	21.00 21.00	1.00	YES
				W8	48.00 48.00	1.00	YES	19.00 19.00	1.00	YES
Fourth	R1	Residential	Bedroom	W1	50.00 50.00	1.00	YES	19.00 19.00	1.00	YES

Project Name: Great Northern
Project No: BS/18775
Report Title: Daylight & Sunlight - Neighbour Analysis
Date of Analysis: 20/10/2022

Floor Ref.	Room Ref.	Property Type	Room Use.	Window Ref.	Annual	Pr/Ex	Meets BRE Criteria	Winter	Pr/Ex	Meets BRE Criteria
	R2	Residential	Bedroom	W2	55.00 55.00	1.00	YES	20.00 20.00	1.00	YES
	R3	Residential	Bedroom	W3	56.00 56.00	1.00	YES	20.00 20.00	1.00	YES
	R4	Residential	Bedroom	W4	61.00 59.00	0.97	YES	23.00 21.00	0.91	YES
	R5	Residential	Bedroom	W5	60.00 59.00	0.98	YES	22.00 21.00	0.95	YES
	R6	Residential	Bedroom	W6	61.00 60.00	0.98	YES	22.00 21.00	0.95	YES
	R10	Residential	Bedroom	W7	64.00 63.00	0.98	YES	21.00 21.00	1.00	YES
				W8	56.00 56.00	1.00	YES	19.00 19.00	1.00	YES
Fifth	R1	Residential	Bedroom	W1	51.00 51.00	1.00	YES	19.00 19.00	1.00	YES
	R2	Residential	Bedroom	W2	55.00 55.00	1.00	YES	20.00 20.00	1.00	YES
	R3	Residential	Bedroom	W3	57.00 56.00	0.98	YES	21.00 20.00	0.95	YES
	R4	Residential	Bedroom	W4	61.00 59.00	0.97	YES	23.00 21.00	0.91	YES
	R5	Residential	Bedroom	W5	60.00 59.00	0.98	YES	22.00 21.00	0.95	YES
	R6	Residential	Bedroom	W6	63.00 62.00	0.98	YES	22.00 21.00	0.95	YES
	R10	Residential	Bedroom	W7	67.00 65.00	0.97	YES	23.00 21.00	0.91	YES
				W8	59.00 59.00	1.00	YES	20.00 20.00	1.00	YES
Sixth	R1	Residential	Bedroom	W1	51.00 51.00	1.00	YES	19.00 19.00	1.00	YES
	R2	Residential	Bedroom	W2	55.00 55.00	1.00	YES	20.00 20.00	1.00	YES
	R3	Residential	Bedroom	W3	58.00 57.00	0.98	YES	21.00 20.00	0.95	YES

Project Name: Great Northern
Project No: BS/18775
Report Title: Daylight & Sunlight - Neighbour Analysis
Date of Analysis: 20/10/2022

Floor Ref.	Room Ref.	Property Type	Room Use.	Window Ref.	Annual	Pr/Ex	Meets BRE Criteria	Winter	Pr/Ex	Meets BRE Criteria
	R4	Residential	Bedroom	W4	62.00 60.00	0.97	YES	23.00 21.00	0.91	YES
	R5	Residential	Bedroom	W5	61.00 60.00	0.98	YES	22.00 21.00	0.95	YES
	R6	Residential	Bedroom	W6	63.00 62.00	0.98	YES	22.00 21.00	0.95	YES
	R7	Residential	Bedroom	W7	67.00 65.00	0.97	YES	23.00 21.00	0.91	YES
				W8	65.00 65.00	1.00	YES	22.00 22.00	1.00	YES
Seventh	R1	Residential	Bedroom	W1	51.00 51.00	1.00	YES	19.00 19.00	1.00	YES
	R2	Residential	Bedroom	W2	55.00 55.00	1.00	YES	20.00 20.00	1.00	YES
	R3	Residential	Bedroom	W3	59.00 57.00	0.97	YES	22.00 20.00	0.91	YES
	R4	Residential	Bedroom	W4	62.00 60.00	0.97	YES	23.00 21.00	0.91	YES
	R5	Residential	Bedroom	W5	61.00 60.00	0.98	YES	22.00 21.00	0.95	YES
	R6	Residential	Bedroom	W6	63.00 62.00	0.98	YES	22.00 21.00	0.95	YES
	R7	Residential	Bedroom	W7	68.00 67.00	0.99	YES	24.00 23.00	0.96	YES
				W8	67.00 67.00	1.00	YES	23.00 23.00	1.00	YES
Eighth	R1	Residential	Bedroom	W1	51.00 51.00	1.00	YES	19.00 19.00	1.00	YES
	R2	Residential	Bedroom	W2	56.00 56.00	1.00	YES	21.00 21.00	1.00	YES
	R3	Residential	Bedroom	W3	59.00 58.00	0.98	YES	22.00 21.00	0.95	YES
	R4	Residential	Bedroom	W4	63.00 61.00	0.97	YES	23.00 21.00	0.91	YES
	R5	Residential	Bedroom	W5	63.00 62.00	0.98	YES	22.00 21.00	0.95	YES

Project Name: Great Northern
Project No: BS/18775
Report Title: Daylight & Sunlight - Neighbour Analysis
Date of Analysis: 20/10/2022

Floor Ref.	Room Ref.	Property Type	Room Use.	Window Ref.	Annual	Pr/Ex	Meets BRE Criteria	Winter	Pr/Ex	Meets BRE Criteria
	R6	Residential	Bedroom	W6	63.00 62.00	0.98	YES	22.00 21.00	0.95	YES
	R7	Residential	Bedroom	W7	69.00 68.00	0.99	YES	25.00 24.00	0.96	YES
				W8	67.00 67.00	1.00	YES	23.00 23.00	1.00	YES
Ninth	R1	Residential	Bedroom	W1	51.00 51.00	1.00	YES	19.00 19.00	1.00	YES
	R2	Residential	Bedroom	W2	57.00 57.00	1.00	YES	21.00 21.00	1.00	YES
	R3	Residential	Bedroom	W3	59.00 58.00	0.98	YES	22.00 21.00	0.95	YES
	R4	Residential	Bedroom	W4	63.00 61.00	0.97	YES	23.00 21.00	0.91	YES
	R5	Residential	Bedroom	W5	64.00 63.00	0.98	YES	22.00 21.00	0.95	YES
	R6	Residential	Bedroom	W6	64.00 63.00	0.98	YES	22.00 21.00	0.95	YES
	R7	Residential	Bedroom	W7	69.00 68.00	0.99	YES	25.00 24.00	0.96	YES
				W8	67.00 67.00	1.00	YES	23.00 23.00	1.00	YES
Tenth	R1	Residential	Bedroom	W1	51.00 51.00	1.00	YES	19.00 19.00	1.00	YES
	R2	Residential	Bedroom	W2	58.00 57.00	0.98	YES	22.00 21.00	0.95	YES
	R3	Residential	Bedroom	W3	59.00 58.00	0.98	YES	22.00 21.00	0.95	YES
	R4	Residential	Bedroom	W4	63.00 62.00	0.98	YES	23.00 22.00	0.96	YES
	R5	Residential	Bedroom	W5	65.00 63.00	0.97	YES	23.00 21.00	0.91	YES
	R6	Residential	Bedroom	W6	65.00 64.00	0.98	YES	23.00 22.00	0.96	YES

Project Name: Great Northern
Project No: BS/18775
Report Title: Daylight & Sunlight - Neighbour Analysis
Date of Analysis: 20/10/2022

Floor Ref.	Room Ref.	Property Type	Room Use.	Window Ref.	Annual	Pr/Ex	Meets BRE Criteria	Winter	Pr/Ex	Meets BRE Criteria
	R7	Residential	Bedroom	W7	70.00 69.00	0.99	YES	25.00 24.00	0.96	YES
				W8	67.00 67.00	1.00	YES	23.00 23.00	1.00	YES
Eleventh	R1	Residential	Bedroom	W1	52.00 52.00	1.00	YES	20.00 20.00	1.00	YES
	R2	Residential	Bedroom	W2	59.00 58.00	0.98	YES	23.00 22.00	0.96	YES
	R3	Residential	Bedroom	W3	60.00 59.00	0.98	YES	23.00 22.00	0.96	YES
	R4	Residential	Bedroom	W4	65.00 63.00	0.97	YES	24.00 22.00	0.92	YES
	R5	Residential	Bedroom	W5	65.00 64.00	0.98	YES	23.00 22.00	0.96	YES
	R6	Residential	Bedroom	W6	66.00 65.00	0.98	YES	23.00 22.00	0.96	YES
	R7	Residential	Bedroom	W7	70.00 69.00	0.99	YES	25.00 24.00	0.96	YES
				W8	67.00 67.00	1.00	YES	23.00 23.00	1.00	YES
				B44						
Second	R1	Residential	LKD	W1		*North	*North		*North	*North
				W23		*North	*North		*North	*North
	R2	Residential	LKD	W2		*North	*North		*North	*North
				W3		*North	*North		*North	*North
	R3	Residential	Bedroom	W4		*North	*North		*North	*North
	R4	Residential	LKD	W5		*North	*North		*North	*North
				W6		*North	*North		*North	*North
	R5	Residential	LKD	W7		*North	*North		*North	*North
				W8		*North	*North		*North	*North

Project Name: Great Northern
Project No: BS/18775
Report Title: Daylight & Sunlight - Neighbour Analysis
Date of Analysis: 20/10/2022

Floor Ref.	Room Ref.	Property Type	Room Use.	Window Ref.	Annual	Pr/Ex	Meets BRE Criteria	Winter	Pr/Ex	Meets BRE Criteria
	R6	Residential	Bedroom	W9		*North	*North		*North	*North
	R7	Residential	LKD	W10		*North	*North		*North	*North
				W11		*North	*North		*North	*North
	R8	Residential	LKD	W12	40.00 31.00	0.78	YES	3.00 3.00	1.00	YES
	R9	Residential	LKD	W13	52.00 42.00	0.81	YES	11.00 10.00	0.91	YES
				W14	49.00 41.00	0.84	YES	12.00 11.00	0.92	YES
				W15	11.00 11.00	*North	*North	0.00 0.00	*North	*North
				W16	25.00 12.00	*North	*North	4.00 1.00	*North	*North
	R10	Residential	Bedroom	W17		*North	*North		*North	*North
	R11	Residential	LKD	W18		*North	*North		*North	*North
				W19		*North	*North		*North	*North
	R12	Residential	LKD	W20		*North	*North		*North	*North
				W21		*North	*North		*North	*North
	R13	Residential	Bedroom	W22		*North	*North		*North	*North
Third	R1	Residential	LKD	W1		*North	*North		*North	*North
				W26		*North	*North		*North	*North
	R2	Residential	LKD	W2		*North	*North		*North	*North
				W3		*North	*North		*North	*North
	R3	Residential	Bedroom	W4		*North	*North		*North	*North
	R4	Residential	LKD	W5		*North	*North		*North	*North
				W6		*North	*North		*North	*North

Project Name: Great Northern
Project No: BS/18775
Report Title: Daylight & Sunlight - Neighbour Analysis
Date of Analysis: 20/10/2022

Floor Ref.	Room Ref.	Property Type	Room Use.	Window Ref.	Annual	Pr/Ex	Meets BRE Criteria	Winter	Pr/Ex	Meets BRE Criteria
	R5	Residential	LKD	W7		*North	*North		*North	*North
				W8		*North	*North		*North	*North
	R6	Residential	Bedroom	W9		*North	*North		*North	*North
	R7	Residential	LKD	W10		*North	*North		*North	*North
				W11		*North	*North		*North	*North
	R8	Residential	LKD	W12	31.00 31.00	1.00	YES	7.00 7.00	1.00	YES
				W13	61.00 50.00	0.82	YES	9.00 9.00	1.00	YES
				W14	50.00 39.00	0.78	YES	13.00 13.00	1.00	YES
	R9	Residential	LKD	W15	53.00 43.00	0.81	YES	16.00 15.00	0.94	YES
				W16	68.00 56.00	0.82	YES	16.00 15.00	0.94	YES
				W17	27.00 18.00	*North	*North	3.00 2.00	*North	*North
				W18	11.00 12.00	*North	*North	0.00 0.00	*North	*North
				W19	27.00 13.00	*North	*North	5.00 1.00	*North	*North
	R10	Residential	Bedroom	W20		*North	*North		*North	*North
	R11	Residential	LKD	W21		*North	*North		*North	*North
				W22		*North	*North		*North	*North
	R12	Residential	LKD	W23		*North	*North		*North	*North
				W24		*North	*North		*North	*North
	R13	Residential	Bedroom	W25		*North	*North		*North	*North
Fourth	R1	Residential	LKD	W1		*North	*North		*North	*North
				W26		*North	*North		*North	*North
	R2	Residential	LKD	W2		*North	*North		*North	*North
				W3		*North	*North		*North	*North

Project Name: Great Northern
Project No: BS/18775
Report Title: Daylight & Sunlight - Neighbour Analysis
Date of Analysis: 20/10/2022

Floor Ref.	Room Ref.	Property Type	Room Use.	Window Ref.	Annual	Pr/Ex	Meets BRE Criteria	Winter	Pr/Ex	Meets BRE Criteria
	R3	Residential	Bedroom	W4		*North	*North		*North	*North
	R4	Residential	LKD	W5		*North	*North		*North	*North
				W6		*North	*North		*North	*North
	R5	Residential	LKD	W7		*North	*North		*North	*North
				W8		*North	*North		*North	*North
	R6	Residential	Bedroom	W9		*North	*North		*North	*North
	R7	Residential	LKD	W10		*North	*North		*North	*North
				W11		*North	*North		*North	*North
	R8	Residential	LKD	W12	52.00 52.00	1.00	YES	17.00 17.00	1.00	YES
				W13	73.00 62.00	0.85	YES	20.00 20.00	1.00	YES
				W14	55.00 43.00	0.78	YES	17.00 17.00	1.00	YES
	R9	Residential	LKD	W15	56.00 46.00	0.82	YES	19.00 18.00	0.95	YES
				W16	73.00 60.00	0.82	YES	19.00 18.00	0.95	YES
				W17	30.00 18.00	*North	*North	3.00 2.00	*North	*North
				W18	14.00 13.00	*North	*North	0.00 0.00	*North	*North
				W19	27.00 13.00	*North	*North	5.00 1.00	*North	*North
	R10	Residential	Bedroom	W20		*North	*North		*North	*North
	R11	Residential	LKD	W21		*North	*North		*North	*North
				W22		*North	*North		*North	*North
	R12	Residential	LKD	W23		*North	*North		*North	*North
				W24		*North	*North		*North	*North
	R13	Residential	Bedroom	W25		*North	*North		*North	*North

Project Name: Great Northern
Project No: BS/18775
Report Title: Daylight & Sunlight - Neighbour Analysis
Date of Analysis: 20/10/2022

Floor Ref.	Room Ref.	Property Type	Room Use.	Window Ref.	Annual	Pr/Ex	Meets BRE Criteria	Winter	Pr/Ex	Meets BRE Criteria
Fifth	R1	Residential	LKD	W1		*North	*North		*North	*North
				W26		*North	*North		*North	*North
	R2	Residential	LKD	W2		*North	*North		*North	*North
				W3		*North	*North		*North	*North
	R3	Residential	Bedroom	W4		*North	*North		*North	*North
	R4	Residential	LKD	W5		*North	*North		*North	*North
				W6		*North	*North		*North	*North
	R5	Residential	LKD	W7		*North	*North		*North	*North
				W8		*North	*North		*North	*North
	R6	Residential	Bedroom	W9		*North	*North		*North	*North
	R7	Residential	LKD	W10		*North	*North		*North	*North
				W11		*North	*North		*North	*North
	R8	Residential	LKD	W12	51.00 51.00	1.00	YES	17.00 17.00	1.00	YES
				W13	74.00 61.00	0.82	YES	20.00 19.00	0.95	YES
				W14	43.00 29.00	0.67	YES	14.00 13.00	0.93	YES
	R9	Residential	LKD	W15	52.00 42.00	0.81	YES	20.00 19.00	0.95	YES
				W16	76.00 60.00	0.79	YES	21.00 19.00	0.90	YES
				W17	32.00 18.00	*North	*North	4.00 2.00	*North	*North
				W18	16.00 13.00	*North	*North	1.00 0.00	*North	*North
				W19	27.00 12.00	*North	*North	6.00 1.00	*North	*North
	R10	Residential	Bedroom	W20		*North	*North		*North	*North
	R11	Residential	LKD	W21		*North	*North		*North	*North
				W22		*North	*North		*North	*North

Project Name: Great Northern
Project No: BS/18775
Report Title: Daylight & Sunlight - Neighbour Analysis
Date of Analysis: 20/10/2022

Floor Ref.	Room Ref.	Property Type	Room Use.	Window Ref.	Annual	Pr/Ex	Meets BRE Criteria	Winter	Pr/Ex	Meets BRE Criteria
	R12	Residential	LKD	W23		*North	*North		*North	*North
				W24		*North	*North		*North	*North
	R13	Residential	Bedroom	W25		*North	*North		*North	*North
Sixth	R1	Residential	LKD	W1		*North	*North		*North	*North
				W26		*North	*North		*North	*North
	R2	Residential	LKD	W2		*North	*North		*North	*North
				W3		*North	*North		*North	*North
	R3	Residential	Bedroom	W4		*North	*North		*North	*North
	R4	Residential	LKD	W5		*North	*North		*North	*North
				W6		*North	*North		*North	*North
	R5	Residential	LKD	W7		*North	*North		*North	*North
				W8		*North	*North		*North	*North
	R6	Residential	Bedroom	W9		*North	*North		*North	*North
	R7	Residential	LKD	W10		*North	*North		*North	*North
				W11		*North	*North		*North	*North
	R8	Residential	LKD	W12	52.00 52.00	1.00	YES	17.00 17.00	1.00	YES
				W13	75.00 62.00	0.83	YES	21.00 20.00	0.95	YES
				W14	58.00 43.00	0.74	YES	19.00 17.00	0.89	YES
	R9	Residential	LKD	W15	56.00 46.00	0.82	YES	19.00 18.00	0.95	YES
				W16	76.00 61.00	0.80	YES	21.00 19.00	0.90	YES
				W17	32.00 18.00	*North	*North	4.00 2.00	*North	*North
				W18	16.00 14.00	*North	*North	1.00 1.00	*North	*North
				W19	28.00 15.00	*North	*North	6.00 3.00	*North	*North

Project Name: Great Northern
Project No: BS/18775
Report Title: Daylight & Sunlight - Neighbour Analysis
Date of Analysis: 20/10/2022

Floor Ref.	Room Ref.	Property Type	Room Use.	Window Ref.	Annual	Pr/Ex	Meets BRE Criteria	Winter	Pr/Ex	Meets BRE Criteria
	R10	Residential	Bedroom	W20		*North	*North		*North	*North
	R11	Residential	LKD	W21		*North	*North		*North	*North
				W22		*North	*North		*North	*North
	R12	Residential	LKD	W23		*North	*North		*North	*North
				W24		*North	*North		*North	*North
	R13	Residential	Bedroom	W25		*North	*North		*North	*North
Seventh	R1	Residential	LKD	W1		*North	*North		*North	*North
				W26		*North	*North		*North	*North
	R2	Residential	LKD	W2		*North	*North		*North	*North
				W3		*North	*North		*North	*North
	R3	Residential	Bedroom	W4		*North	*North		*North	*North
	R4	Residential	LKD	W5		*North	*North		*North	*North
				W6		*North	*North		*North	*North
	R5	Residential	LKD	W7		*North	*North		*North	*North
				W8		*North	*North		*North	*North
	R6	Residential	Bedroom	W9		*North	*North		*North	*North
	R7	Residential	LKD	W10		*North	*North		*North	*North
				W11		*North	*North		*North	*North
	R8	Residential	LKD	W12	53.00 53.00	1.00	YES	18.00 18.00	1.00	YES
				W13	76.00 62.00	0.82	YES	22.00 20.00	0.91	YES
				W14	60.00 44.00	0.73	YES	21.00 18.00	0.86	YES

Project Name: Great Northern
Project No: BS/18775
Report Title: Daylight & Sunlight - Neighbour Analysis
Date of Analysis: 20/10/2022

Floor Ref.	Room Ref.	Property Type	Room Use.	Window Ref.	Annual	Pr/Ex	Meets BRE Criteria	Winter	Pr/Ex	Meets BRE Criteria
	R9	Residential	LKD	W15	57.00 46.00	0.81	YES	20.00 18.00	0.90	YES
				W16	78.00 60.00	0.77	YES	23.00 19.00	0.83	YES
				W17	34.00 18.00	*North	*North	6.00 2.00	*North	*North
				W18	17.00 14.00	*North	*North	2.00 1.00	*North	*North
				W19	31.00 17.00	*North	*North	8.00 4.00	*North	*North
	R10	Residential	Bedroom	W20		*North	*North		*North	*North
	R11	Residential	LKD	W21		*North	*North		*North	*North
				W22		*North	*North		*North	*North
	R12	Residential	LKD	W23		*North	*North		*North	*North
				W24		*North	*North		*North	*North
	R13	Residential	Bedroom	W25		*North	*North		*North	*North
Eighth	R1	Residential	LKD	W1		*North	*North		*North	*North
				W26		*North	*North		*North	*North
	R2	Residential	LKD	W2		*North	*North		*North	*North
				W3		*North	*North		*North	*North
	R3	Residential	Bedroom	W4		*North	*North		*North	*North
	R4	Residential	LKD	W5		*North	*North		*North	*North
				W6		*North	*North		*North	*North
	R5	Residential	LKD	W7		*North	*North		*North	*North
				W8		*North	*North		*North	*North
	R6	Residential	Bedroom	W9		*North	*North		*North	*North

Project Name: Great Northern
Project No: BS/18775
Report Title: Daylight & Sunlight - Neighbour Analysis
Date of Analysis: 20/10/2022

Floor Ref.	Room Ref.	Property Type	Room Use.	Window Ref.	Annual	Pr/Ex	Meets BRE Criteria	Winter	Pr/Ex	Meets BRE Criteria
	R7	Residential	LKD	W10		*North	*North		*North	*North
				W11		*North	*North		*North	*North
	R8	Residential	LKD	W12	53.00 53.00	1.00	YES	18.00 18.00	1.00	YES
				W13	78.00 63.00	0.81	YES	24.00 21.00	0.88	YES
				W14	60.00 44.00	0.73	YES	21.00 18.00	0.86	YES
	R9	Residential	LKD	W15	60.00 49.00	0.82	YES	22.00 20.00	0.91	YES
				W16	79.00 62.00	0.78	YES	24.00 20.00	0.83	YES
				W17	35.00 19.00	*North	*North	6.00 2.00	*North	*North
				W18	18.00 15.00	*North	*North	2.00 1.00	*North	*North
				W19	37.00 23.00	*North	*North	8.00 4.00	*North	*North
	R10	Residential	Bedroom	W20		*North	*North		*North	*North
	R11	Residential	LKD	W21		*North	*North		*North	*North
				W22		*North	*North		*North	*North
	R12	Residential	LKD	W23		*North	*North		*North	*North
				W24		*North	*North		*North	*North
	R13	Residential	Bedroom	W25		*North	*North		*North	*North
Ninth	R1	Residential	LKD	W1		*North	*North		*North	*North
				W26		*North	*North		*North	*North
	R2	Residential	LKD	W2		*North	*North		*North	*North
				W3		*North	*North		*North	*North
	R3	Residential	Bedroom	W4		*North	*North		*North	*North
	R4	Residential	LKD	W5		*North	*North		*North	*North
				W6		*North	*North		*North	*North

Project Name: Great Northern
Project No: BS/18775
Report Title: Daylight & Sunlight - Neighbour Analysis
Date of Analysis: 20/10/2022

Floor Ref.	Room Ref.	Property Type	Room Use.	Window Ref.	Annual	Pr/Ex	Meets BRE Criteria	Winter	Pr/Ex	Meets BRE Criteria
	R5	Residential	LKD	W7		*North	*North		*North	*North
				W8		*North	*North		*North	*North
	R6	Residential	Bedroom	W9		*North	*North		*North	*North
	R7	Residential	LKD	W10		*North	*North		*North	*North
				W11		*North	*North		*North	*North
	R8	Residential	LKD	W12	55.00	1.00	YES	20.00	1.00	YES
					55.00			20.00		
				W13	79.00	0.82	YES	25.00	0.88	YES
					65.00			22.00		
				W14	64.00	0.75	YES	21.00	0.86	YES
					48.00			18.00		
	R9	Residential	LKD	W15	64.00	0.83	YES	23.00	0.91	YES
					53.00			21.00		
				W16	80.00	0.78	YES	25.00	0.84	YES
					62.00			21.00		
				W17	35.00	*North	*North	6.00	*North	*North
					20.00			3.00		
				W18	18.00	*North	*North	2.00	*North	*North
					16.00			2.00		
				W19	37.00	*North	*North	8.00	*North	*North
					24.00			5.00		
	R10	Residential	Lobby	W20		*North	*North		*North	*North
	R11	Residential	Lobby	W21		*North	*North		*North	*North
				W22		*North	*North		*North	*North
	R12	Residential	LKD	W23		*North	*North		*North	*North
				W24		*North	*North		*North	*North
	R13	Residential	Bedroom	W25		*North	*North		*North	*North
Tenth	R1	Residential	LKD	W1		*North	*North		*North	*North
				W20		*North	*North		*North	*North
	R2	Residential	LKD	W2		*North	*North		*North	*North
				W3		*North	*North		*North	*North

Project Name: Great Northern
Project No: BS/18775
Report Title: Daylight & Sunlight - Neighbour Analysis
Date of Analysis: 20/10/2022

Floor Ref.	Room Ref.	Property Type	Room Use.	Window Ref.	Annual	Pr/Ex	Meets BRE Criteria	Winter	Pr/Ex	Meets BRE Criteria
	R3	Residential	Bedroom	W4		*North	*North		*North	*North
	R4	Residential	LKD	W5		*North	*North		*North	*North
				W6		*North	*North		*North	*North
	R5	Residential	LKD	W7		*North	*North		*North	*North
				W8		*North	*North		*North	*North
	R6	Residential	Bedroom	W9		*North	*North		*North	*North
	R7	Residential	LKD	W10		*North	*North		*North	*North
				W11		*North	*North		*North	*North
	R8	Residential	LKD	W12	71.00 58.00	0.82	YES	22.00 20.00	0.91	YES
	R9	Residential	Lobby	W13		*North	*North		*North	*North
	R10	Residential	Lobby	W14		*North	*North		*North	*North
	R11	Residential	Lobby	W15		*North	*North		*North	*North
				W16		*North	*North		*North	*North
	R12	Residential	Lobby	W17		*North	*North		*North	*North
				W18		*North	*North		*North	*North
	R13	Residential	Bedroom	W19		*North	*North		*North	*North
Eleventh	R1	Residential	Lobby	W1		*North	*North		*North	*North
				W16		*North	*North		*North	*North
	R2	Residential	LKD	W2		*North	*North		*North	*North
				W3		*North	*North		*North	*North

Project Name: Great Northern
Project No: BS/18775
Report Title: Daylight & Sunlight - Neighbour Analysis
Date of Analysis: 20/10/2022

Floor Ref.	Room Ref.	Property Type	Room Use.	Window Ref.	Annual	Pr/Ex	Meets BRE Criteria	Winter	Pr/Ex	Meets BRE Criteria
	R3	Residential	Bedroom	W4		*North	*North		*North	*North
	R4	Residential	LKD	W5		*North	*North		*North	*North
				W6		*North	*North		*North	*North
	R5	Residential	LKD	W7		*North	*North		*North	*North
				W8		*North	*North		*North	*North
	R6	Residential	Bedroom	W9		*North	*North		*North	*North
	R7	Residential	LKD	W10		*North	*North		*North	*North
				W11		*North	*North		*North	*North
	R8	Residential	Lobby	W13		*North	*North		*North	*North
				W14		*North	*North		*North	*North
	R9	Residential	Lobby	W15		*North	*North		*North	*North
	R10	Residential	LKD	W17	61.00 49.00	0.80	YES	22.00 20.00	0.91	YES
Twelfth	R2	Residential	LKD	W14		*North	*North		*North	*North
				W15		*North	*North		*North	*North
	R3	Residential	Bedroom	W13		*North	*North		*North	*North
	R4	Residential	LKD	W11		*North	*North		*North	*North
				W12		*North	*North		*North	*North
	R5	Residential	LKD	W9		*North	*North		*North	*North
				W10		*North	*North		*North	*North
	R6	Residential	Bedroom	W8		*North	*North		*North	*North

Project Name: Great Northern
Project No: BS/18775
Report Title: Daylight & Sunlight - Neighbour Analysis
Date of Analysis: 20/10/2022

Floor Ref.	Room Ref.	Property Type	Room Use.	Window Ref.	Annual	Pr/Ex	Meets BRE Criteria	Winter	Pr/Ex	Meets BRE Criteria
	R7	Residential	Living Room	W6		*North	*North		*North	*North
				W7		*North	*North		*North	*North
	R8	Residential	Living Room	W4		*North	*North		*North	*North
				W5		*North	*North		*North	*North
	R9	Residential	Living Room	W3		*North	*North		*North	*North
	R10	Residential	Living Room	W2		*North	*North		*North	*North
	R11	Residential	LKD	W1	61.00 53.00	0.87	YES	11.00 8.00	0.73	YES
Fourteenth	R2	Residential	LKD	W9		*North	*North		*North	*North
				W10		*North	*North		*North	*North
	R3	Residential	Bedroom	W8		*North	*North		*North	*North
	R4	Residential	Living Room	W6		*North	*North		*North	*North
				W7		*North	*North		*North	*North
	R5	Residential	Living Room	W4		*North	*North		*North	*North
				W5		*North	*North		*North	*North
	R6	Residential	Living Room	W3		*North	*North		*North	*North
	R7	Residential	Living Room	W2		*North	*North		*North	*North
	R8	Residential	LKD	W1	72.00 69.00	0.96	YES	22.00 20.00	0.91	YES
Fifteenth	R2	Residential	Living Room	W5		*North	*North		*North	*North
				W6		*North	*North		*North	*North

Project Name: Great Northern
Project No: BS/18775
Report Title: Daylight & Sunlight - Neighbour Analysis
Date of Analysis: 20/10/2022

Floor Ref.	Room Ref.	Property Type	Room Use.	Window Ref.	Annual	Pr/Ex	Meets BRE Criteria	Winter	Pr/Ex	Meets BRE Criteria
	R3	Residential	Living Room	W4		*North	*North		*North	*North
	R4	Residential	Living Room	W2		*North	*North		*North	*North
				W3		*North	*North		*North	*North
	R5	Residential	LKD	W1	71.00 70.00	0.99	YES	22.00 21.00	0.95	YES
Sixteenth	R2	Residential	Living Room	W3		*North	*North		*North	*North
				W4		*North	*North		*North	*North
	R3	Residential	Living Room	W2		*North	*North		*North	*North
	R4	Residential	Living Room	W1		*North	*North		*North	*North
	R5	Residential	LKD	W5	58.00 57.00	0.98	YES	10.00 9.00	0.90	YES
Thireenth	R2	Residential	LKD	W10		*North	*North		*North	*North
				W11		*North	*North		*North	*North
	R3	Residential	Bedroom	W9		*North	*North		*North	*North
	R4	Residential	LKD	W7		*North	*North		*North	*North
				W8		*North	*North		*North	*North
	R5	Residential	Living Room	W5		*North	*North		*North	*North
				W6		*North	*North		*North	*North
	R6	Residential	Living Room	W4		*North	*North		*North	*North
	R7	Residential	Living Room	W2		*North	*North		*North	*North
				W3		*North	*North		*North	*North
	R8	Residential	LKD	W1	73.00 68.00	0.93	YES	23.00 20.00	0.87	YES

Project Name: Great Northern
Project No: BS/18775
Report Title: Daylight & Sunlight - Neighbour Analysis
Date of Analysis: 20/10/2022

Floor Ref.	Room Ref.	Property Type	Room Use.	Window Ref.	Annual	Pr/Ex	Meets BRE Criteria	Winter	Pr/Ex	Meets BRE Criteria
				B46						
Second	R1	Residential	LKD	W1		*North	*North		*North	*North
	R2	Residential	Bedroom	W2		*North	*North		*North	*North
	R3	Residential	Bedroom	W3		*North	*North		*North	*North
	R4	Residential	Bedroom	W4		*North	*North		*North	*North
	R5	Residential	LKD	W6		*North	*North		*North	*North
	R6	Residential	Bedroom	W7		*North	*North		*North	*North
	R7	Residential	LKD	W8		*North	*North		*North	*North
	R8	Residential	Bedroom	W9		*North	*North		*North	*North
	R9	Residential	LKD	W10		*North	*North		*North	*North
	R10	Residential	Bedroom	W11		*North	*North		*North	*North
	R11	Residential	LKD	W12		*North	*North		*North	*North
				W13		*North	*North		*North	*North
				W15		*North	*North		*North	*North
	R12	Residential	Bedroom	W14		*North	*North		*North	*North
	R13	Residential	Bedroom	W16		*North	*North		*North	*North
	R14	Residential	Bedroom	W17		*North	*North		*North	*North

Project Name: Great Northern
Project No: BS/18775
Report Title: Daylight & Sunlight - Neighbour Analysis
Date of Analysis: 20/10/2022

Floor Ref.	Room Ref.	Property Type	Room Use.	Window Ref.	Annual	Pr/Ex	Meets BRE Criteria	Winter	Pr/Ex	Meets BRE Criteria
	R15	Residential	LKD	W18	5.00 5.00	*North	*North	0.00 0.00	*North	*North
				W19	17.00 17.00	1.00	YES	5.00 5.00	1.00	YES
				W20	10.00 10.00	1.00	YES	2.00 2.00	1.00	YES
				W21	12.00 12.00	1.00	YES	4.00 4.00	1.00	YES
Third	R1	Residential	LKD	W1		*North	*North		*North	*North
	R2	Residential	Bedroom	W2		*North	*North		*North	*North
	R3	Residential	Bedroom	W3		*North	*North		*North	*North
	R4	Residential	Bedroom	W4		*North	*North		*North	*North
	R5	Residential	LKD	W6		*North	*North		*North	*North
	R6	Residential	Bedroom	W7		*North	*North		*North	*North
	R7	Residential	LKD	W8		*North	*North		*North	*North
	R8	Residential	Bedroom	W9		*North	*North		*North	*North
	R9	Residential	LKD	W10		*North	*North		*North	*North
	R10	Residential	Bedroom	W11		*North	*North		*North	*North
	R11	Residential	LKD	W12		*North	*North		*North	*North
				W13		*North	*North		*North	*North
				W15		*North	*North		*North	*North
	R12	Residential	Bedroom	W14		*North	*North		*North	*North
	R13	Residential	Bedroom	W16		*North	*North		*North	*North

Project Name: Great Northern
Project No: BS/18775
Report Title: Daylight & Sunlight - Neighbour Analysis
Date of Analysis: 20/10/2022

Floor Ref.	Room Ref.	Property Type	Room Use.	Window Ref.	Annual	Pr/Ex	Meets BRE Criteria	Winter	Pr/Ex	Meets BRE Criteria
	R14	Residential	Bedroom	W17		*North	*North		*North	*North
	R15	Residential	LKD	W18	5.00 5.00	*North	*North	0.00 0.00	*North	*North
				W19	15.00 15.00	1.00	YES	1.00 1.00	1.00	YES
				W20	13.00 13.00	1.00	YES	1.00 1.00	1.00	YES
				W21	14.00 14.00	1.00	YES	3.00 3.00	1.00	YES
Fourth	R1	Residential	LKD	W1		*North	*North		*North	*North
	R2	Residential	Bedroom	W2		*North	*North		*North	*North
	R3	Residential	Bedroom	W3		*North	*North		*North	*North
	R4	Residential	Bedroom	W4		*North	*North		*North	*North
	R5	Residential	LKD	W6		*North	*North		*North	*North
	R6	Residential	Bedroom	W7		*North	*North		*North	*North
	R7	Residential	LKD	W8		*North	*North		*North	*North
	R8	Residential	Bedroom	W9		*North	*North		*North	*North
	R9	Residential	LKD	W10		*North	*North		*North	*North
	R10	Residential	Bedroom	W11		*North	*North		*North	*North
	R11	Residential	LKD	W12		*North	*North		*North	*North
				W13		*North	*North		*North	*North
				W15		*North	*North		*North	*North
	R12	Residential	Bedroom	W14		*North	*North		*North	*North

Project Name: Great Northern
Project No: BS/18775
Report Title: Daylight & Sunlight - Neighbour Analysis
Date of Analysis: 20/10/2022

Floor Ref.	Room Ref.	Property Type	Room Use.	Window Ref.	Annual	Pr/Ex	Meets BRE Criteria	Winter	Pr/Ex	Meets BRE Criteria
	R13	Residential	Bedroom	W16		*North	*North		*North	*North
	R14	Residential	Bedroom	W17		*North	*North		*North	*North
	R15	Residential	LKD	W18	5.00 5.00	*North	*North	0.00 0.00	*North	*North
				W19	17.00 17.00	1.00	YES	3.00 3.00	1.00	YES
				W20	16.00 16.00	1.00	YES	5.00 5.00	1.00	YES
				W21	15.00 15.00	1.00	YES	4.00 4.00	1.00	YES
Fifth	R1	Residential	LKD	W1		*North	*North		*North	*North
	R2	Residential	Bedroom	W2		*North	*North		*North	*North
	R3	Residential	Bedroom	W3		*North	*North		*North	*North
	R4	Residential	Bedroom	W4		*North	*North		*North	*North
	R5	Residential	LKD	W6		*North	*North		*North	*North
	R6	Residential	Bedroom	W7		*North	*North		*North	*North
	R7	Residential	LKD	W8		*North	*North		*North	*North
	R8	Residential	Bedroom	W9		*North	*North		*North	*North
	R9	Residential	LKD	W10		*North	*North		*North	*North
	R10	Residential	Bedroom	W11		*North	*North		*North	*North
	R11	Residential	LKD	W12		*North	*North		*North	*North
				W13		*North	*North		*North	*North
				W15		*North	*North		*North	*North

Project Name: Great Northern
Project No: BS/18775
Report Title: Daylight & Sunlight - Neighbour Analysis
Date of Analysis: 20/10/2022

Floor Ref.	Room Ref.	Property Type	Room Use.	Window Ref.	Annual	Pr/Ex	Meets BRE Criteria	Winter	Pr/Ex	Meets BRE Criteria
	R12	Residential	Bedroom	W14		*North	*North		*North	*North
	R13	Residential	Bedroom	W16		*North	*North		*North	*North
	R14	Residential	Bedroom	W17		*North	*North		*North	*North
	R15	Residential	LKD	W18	5.00 5.00	*North	*North	0.00 0.00	*North	*North
				W19	19.00 19.00	1.00	YES	5.00 5.00	1.00	YES
				W20	14.00 14.00	1.00	YES	3.00 3.00	1.00	YES
				W21	14.00 14.00	1.00	YES	3.00 3.00	1.00	YES
Sixth	R1	Residential	LKD	W1		*North	*North		*North	*North
	R2	Residential	Bedroom	W2		*North	*North		*North	*North
	R3	Residential	Bedroom	W3		*North	*North		*North	*North
	R4	Residential	Bedroom	W4		*North	*North		*North	*North
	R5	Residential	LKD	W6		*North	*North		*North	*North
	R6	Residential	Bedroom	W7		*North	*North		*North	*North
	R7	Residential	LKD	W8		*North	*North		*North	*North
	R8	Residential	Bedroom	W9		*North	*North		*North	*North
	R9	Residential	LKD	W10		*North	*North		*North	*North
	R10	Residential	Bedroom	W11		*North	*North		*North	*North

Project Name: Great Northern
Project No: BS/18775
Report Title: Daylight & Sunlight - Neighbour Analysis
Date of Analysis: 20/10/2022

Floor Ref.	Room Ref.	Property Type	Room Use.	Window Ref.	Annual	Pr/Ex	Meets BRE Criteria	Winter	Pr/Ex	Meets BRE Criteria
	R11	Residential	LKD	W12		*North	*North		*North	*North
				W13		*North	*North		*North	*North
				W15		*North	*North		*North	*North
	R12	Residential	Bedroom	W14		*North	*North		*North	*North
	R13	Residential	Bedroom	W16		*North	*North		*North	*North
	R14	Residential	Bedroom	W17		*North	*North		*North	*North
	R15	Residential	LKD	W18	6.00 6.00	*North	*North	0.00 0.00	*North	*North
				W19	17.00 17.00	1.00	YES	1.00 1.00	1.00	YES
				W20	17.00 17.00	1.00	YES	1.00 1.00	1.00	YES
				W21	16.00 16.00	1.00	YES	2.00 2.00	1.00	YES
Seventh	R1	Residential	LKD	W1		*North	*North		*North	*North
	R2	Residential	Bedroom	W2		*North	*North		*North	*North
	R3	Residential	Bedroom	W3		*North	*North		*North	*North
	R4	Residential	Bedroom	W4		*North	*North		*North	*North
	R5	Residential	LKD	W6		*North	*North		*North	*North
	R6	Residential	Bedroom	W7		*North	*North		*North	*North
	R7	Residential	LKD	W8		*North	*North		*North	*North
	R8	Residential	Bedroom	W9		*North	*North		*North	*North
	R9	Residential	LKD	W10		*North	*North		*North	*North

Project Name: Great Northern
Project No: BS/18775
Report Title: Daylight & Sunlight - Neighbour Analysis
Date of Analysis: 20/10/2022

Floor Ref.	Room Ref.	Property Type	Room Use.	Window Ref.	Annual	Pr/Ex	Meets BRE Criteria	Winter	Pr/Ex	Meets BRE Criteria
	R10	Residential	Bedroom	W11		*North	*North		*North	*North
	R11	Residential	LKD	W12		*North	*North		*North	*North
				W13		*North	*North		*North	*North
				W15		*North	*North		*North	*North
	R12	Residential	Bedroom	W14		*North	*North		*North	*North
	R13	Residential	Bedroom	W16		*North	*North		*North	*North
	R14	Residential	Bedroom	W17		*North	*North		*North	*North
	R15	Residential	LKD	W18	6.00 6.00	*North	*North	0.00 0.00	*North	*North
				W19	18.00 18.00	1.00	YES	1.00 1.00	1.00	YES
				W20	15.00 15.00	1.00	YES	0.00 0.00	1.00	YES
				W21	16.00 16.00	1.00	YES	2.00 2.00	1.00	YES
Eighth	R1	Residential	LKD	W1		*North	*North		*North	*North
	R2	Residential	Bedroom	W2		*North	*North		*North	*North
	R3	Residential	Bedroom	W3		*North	*North		*North	*North
	R4	Residential	Bedroom	W4		*North	*North		*North	*North
	R5	Residential	LKD	W6		*North	*North		*North	*North
	R6	Residential	Bedroom	W7		*North	*North		*North	*North
	R7	Residential	LKD	W8		*North	*North		*North	*North
	R8	Residential	Bedroom	W9		*North	*North		*North	*North

Project Name: Great Northern
Project No: BS/18775
Report Title: Daylight & Sunlight - Neighbour Analysis
Date of Analysis: 20/10/2022

Floor Ref.	Room Ref.	Property Type	Room Use.	Window Ref.	Annual	Pr/Ex	Meets BRE Criteria	Winter	Pr/Ex	Meets BRE Criteria
	R9	Residential	LKD	W10		*North	*North		*North	*North
	R10	Residential	Bedroom	W11		*North	*North		*North	*North
	R11	Residential	LKD	W12		*North	*North		*North	*North
				W13		*North	*North		*North	*North
				W15		*North	*North		*North	*North
	R12	Residential	Bedroom	W14		*North	*North		*North	*North
	R13	Residential	Bedroom	W16		*North	*North		*North	*North
	R14	Residential	Bedroom	W17		*North	*North		*North	*North
	R15	Residential	LKD	W18	6.00 6.00	*North	*North	0.00 0.00	*North	*North
				W19	22.00 22.00	1.00	YES	3.00 3.00	1.00	YES
				W20	21.00 21.00	1.00	YES	5.00 5.00	1.00	YES
				W21	17.00 17.00	1.00	YES	2.00 2.00	1.00	YES
Ninth	R1	Residential	LKD	W1		*North	*North		*North	*North
	R2	Residential	Bedroom	W2		*North	*North		*North	*North
	R3	Residential	Bedroom	W3		*North	*North		*North	*North
	R4	Residential	Bedroom	W4		*North	*North		*North	*North

Project Name: Great Northern
Project No: BS/18775
Report Title: Daylight & Sunlight - Neighbour Analysis
Date of Analysis: 20/10/2022

Floor Ref.	Room Ref.	Property Type	Room Use.	Window Ref.	Annual	Pr/Ex	Meets BRE Criteria	Winter	Pr/Ex	Meets BRE Criteria
	R5	Residential	LKD	W6		*North	*North		*North	*North
	R6	Residential	Bedroom	W7		*North	*North		*North	*North
	R7	Residential	LKD	W8		*North	*North		*North	*North
	R8	Residential	Bedroom	W9		*North	*North		*North	*North
	R9	Residential	LKD	W10		*North	*North		*North	*North
	R10	Residential	Bedroom	W11		*North	*North		*North	*North
	R11	Residential	LKD	W12		*North	*North		*North	*North
				W13		*North	*North		*North	*North
				W15		*North	*North		*North	*North
	R12	Residential	Bedroom	W14		*North	*North		*North	*North
	R13	Residential	Bedroom	W16		*North	*North		*North	*North
	R14	Residential	Bedroom	W17		*North	*North		*North	*North
	R15	Residential	LKD	W18	6.00 6.00	*North	*North	0.00 0.00	*North	*North
				W19	23.00 23.00	1.00	YES	4.00 4.00	1.00	YES
				W20	18.00 18.00	1.00	YES	2.00 2.00	1.00	YES
				W21	18.00 18.00	1.00	YES	3.00 3.00	1.00	YES
Tenth	R1	Residential	LKD	W1		*North	*North		*North	*North
	R2	Residential	Bedroom	W2		*North	*North		*North	*North
	R3	Residential	Bedroom	W3		*North	*North		*North	*North

Project Name: Great Northern
Project No: BS/18775
Report Title: Daylight & Sunlight - Neighbour Analysis
Date of Analysis: 20/10/2022

Floor Ref.	Room Ref.	Property Type	Room Use.	Window Ref.	Annual	Pr/Ex	Meets BRE Criteria	Winter	Pr/Ex	Meets BRE Criteria
	R4	Residential	Bedroom	W4		*North	*North		*North	*North
	R5	Residential	LKD	W6		*North	*North		*North	*North
	R6	Residential	Bedroom	W7		*North	*North		*North	*North
	R7	Residential	LKD	W8		*North	*North		*North	*North
	R8	Residential	Bedroom	W9		*North	*North		*North	*North
	R9	Residential	LKD	W10		*North	*North		*North	*North
	R10	Residential	Bedroom	W11		*North	*North		*North	*North
	R11	Residential	LKD	W12		*North	*North		*North	*North
				W13		*North	*North		*North	*North
				W15		*North	*North		*North	*North
	R12	Residential	Bedroom	W14		*North	*North		*North	*North
	R13	Residential	Bedroom	W16		*North	*North		*North	*North
	R14	Residential	Bedroom	W17		*North	*North		*North	*North
	R15	Residential	LKD	W18	6.00 6.00	*North	*North	0.00 0.00	*North	*North
				W19	20.00 20.00	1.00	YES	0.00 0.00	1.00	YES
				W20	21.00 21.00	1.00	YES	2.00 2.00	1.00	YES
				W21	20.00 20.00	1.00	YES	3.00 3.00	1.00	YES
Eleventh	R1	Residential	LKD	W1		*North	*North		*North	*North
	R2	Residential	Bedroom	W2		*North	*North		*North	*North

Project Name: Great Northern
Project No: BS/18775
Report Title: Daylight & Sunlight - Neighbour Analysis
Date of Analysis: 20/10/2022

Floor Ref.	Room Ref.	Property Type	Room Use.	Window Ref.	Annual	Pr/Ex	Meets BRE Criteria	Winter	Pr/Ex	Meets BRE Criteria
	R3	Residential	Bedroom	W3		*North	*North		*North	*North
	R4	Residential	Bedroom	W4		*North	*North		*North	*North
	R5	Residential	LKD	W6		*North	*North		*North	*North
	R6	Residential	Bedroom	W7		*North	*North		*North	*North
	R7	Residential	LKD	W8		*North	*North		*North	*North
	R8	Residential	Bedroom	W9		*North	*North		*North	*North
	R9	Residential	LKD	W10		*North	*North		*North	*North
	R10	Residential	Bedroom	W11		*North	*North		*North	*North
	R11	Residential	LKD	W12		*North	*North		*North	*North
				W13		*North	*North		*North	*North
				W15		*North	*North		*North	*North
	R12	Residential	Bedroom	W14		*North	*North		*North	*North
	R13	Residential	Bedroom	W16		*North	*North		*North	*North
	R14	Residential	Bedroom	W17		*North	*North		*North	*North
	R15	Residential	LKD	W18	6.00 6.00	*North	*North	0.00 0.00	*North	*North
				W19	22.00 22.00	1.00	YES	1.00 1.00	1.00	YES
				W20	20.00 20.00	1.00	YES	2.00 2.00	1.00	YES
				W21	18.00 18.00	1.00	YES	2.00 2.00	1.00	YES
Twelfth	R1	Residential	LKD	W1		*North	*North		*North	*North

Project Name: Great Northern
Project No: BS/18775
Report Title: Daylight & Sunlight - Neighbour Analysis
Date of Analysis: 20/10/2022

Floor Ref.	Room Ref.	Property Type	Room Use.	Window Ref.	Annual	Pr/Ex	Meets BRE Criteria	Winter	Pr/Ex	Meets BRE Criteria
	R2	Residential	Bedroom	W2		*North	*North		*North	*North
	R3	Residential	Bedroom	W3		*North	*North		*North	*North
	R4	Residential	Bedroom	W4		*North	*North		*North	*North
	R5	Residential	LKD	W6		*North	*North		*North	*North
	R6	Residential	Bedroom	W7		*North	*North		*North	*North
	R7	Residential	LKD	W8		*North	*North		*North	*North
	R8	Residential	Bedroom	W9		*North	*North		*North	*North
	R9	Residential	LKD	W10		*North	*North		*North	*North
	R10	Residential	Bedroom	W11		*North	*North		*North	*North
	R11	Residential	LKD	W12		*North	*North		*North	*North
				W13		*North	*North		*North	*North
				W15		*North	*North		*North	*North
	R12	Residential	Bedroom	W14		*North	*North		*North	*North
	R13	Residential	Bedroom	W16		*North	*North		*North	*North
	R14	Residential	Bedroom	W17		*North	*North		*North	*North
	R15	Residential	LKD	W18	6.00 6.00	*North	*North	0.00 0.00	*North	*North
				W19	29.00 29.00	1.00	YES	4.00 4.00	1.00	YES
				W20	24.00 24.00	1.00	YES	3.00 3.00	1.00	YES
				W21	23.00 23.00	1.00	YES	2.00 2.00	1.00	YES

Project Name: Great Northern
Project No: BS/18775
Report Title: Daylight & Sunlight - Neighbour Analysis
Date of Analysis: 20/10/2022

Floor Ref.	Room Ref.	Property Type	Room Use.	Window Ref.	Annual	Pr/Ex	Meets BRE Criteria	Winter	Pr/Ex	Meets BRE Criteria
Fourteenth	R1	Residential	LKD	W1		*North	*North		*North	*North
	R2	Residential	Bedroom	W2		*North	*North		*North	*North
	R3	Residential	Bedroom	W3		*North	*North		*North	*North
	R4	Residential	Bedroom	W4		*North	*North		*North	*North
	R5	Residential	LKD	W6		*North	*North		*North	*North
	R6	Residential	Bedroom	W7		*North	*North		*North	*North
	R7	Residential	LKD	W8		*North	*North		*North	*North
	R8	Residential	Bedroom	W9		*North	*North		*North	*North
	R9	Residential	LKD	W10		*North	*North		*North	*North
	R10	Residential	Bedroom	W11		*North	*North		*North	*North
	R11	Residential	LKD	W12		*North	*North		*North	*North
				W13		*North	*North		*North	*North
				W15		*North	*North		*North	*North
	R12	Residential	Bedroom	W14		*North	*North		*North	*North
	R13	Residential	Bedroom	W16		*North	*North		*North	*North
	R14	Residential	Bedroom	W17		*North	*North		*North	*North

Project Name: Great Northern
Project No: BS/18775
Report Title: Daylight & Sunlight - Neighbour Analysis
Date of Analysis: 20/10/2022

Floor Ref.	Room Ref.	Property Type	Room Use.	Window Ref.	Annual	Pr/Ex	Meets BRE Criteria	Winter	Pr/Ex	Meets BRE Criteria
	R15	Residential	LKD	W18	6.00	*North	*North	0.00	*North	*North
					6.00			0.00		
				W19	31.00	1.00	YES	2.00	1.00	YES
					31.00			2.00		
				W20	30.00	1.00	YES	2.00	1.00	YES
					30.00			2.00		
				W21	28.00	1.00	YES	2.00	1.00	YES
					28.00			2.00		
Fifteenth	R1	Residential	LKD	W1		*North	*North		*North	*North
	R2	Residential	Bedroom	W2		*North	*North		*North	*North
	R3	Residential	Bedroom	W3		*North	*North		*North	*North
	R4	Residential	Bedroom	W4		*North	*North		*North	*North
	R5	Residential	LKD	W6		*North	*North		*North	*North
	R6	Residential	Bedroom	W7		*North	*North		*North	*North
	R7	Residential	LKD	W8		*North	*North		*North	*North
	R8	Residential	Bedroom	W9		*North	*North		*North	*North
	R9	Residential	LKD	W10		*North	*North		*North	*North
	R10	Residential	Bedroom	W11		*North	*North		*North	*North
	R11	Residential	LKD	W12		*North	*North		*North	*North
				W13		*North	*North		*North	*North
				W15		*North	*North		*North	*North
	R12	Residential	Bedroom	W14		*North	*North		*North	*North
	R13	Residential	Bedroom	W16		*North	*North		*North	*North

Project Name: Great Northern
Project No: BS/18775
Report Title: Daylight & Sunlight - Neighbour Analysis
Date of Analysis: 20/10/2022

Floor Ref.	Room Ref.	Property Type	Room Use.	Window Ref.	Annual	Pr/Ex	Meets BRE Criteria	Winter	Pr/Ex	Meets BRE Criteria
	R14	Residential	Bedroom	W17		*North	*North		*North	*North
	R15	Residential	LKD	W18	6.00 6.00	*North	*North	0.00 0.00	*North	*North
				W19	33.00 33.00	1.00	YES	2.00 2.00	1.00	YES
				W20	31.00 31.00	1.00	YES	2.00 2.00	1.00	YES
				W21	32.00 32.00	1.00	YES	3.00 3.00	1.00	YES
Sixteenth	R1	Residential	LKD	W1		*North	*North		*North	*North
	R2	Residential	Bedroom	W2		*North	*North		*North	*North
	R3	Residential	Bedroom	W3		*North	*North		*North	*North
	R4	Residential	Bedroom	W4		*North	*North		*North	*North
	R5	Residential	LKD	W6		*North	*North		*North	*North
	R6	Residential	Bedroom	W7		*North	*North		*North	*North
	R7	Residential	LKD	W8		*North	*North		*North	*North
	R8	Residential	Bedroom	W9		*North	*North		*North	*North
	R9	Residential	LKD	W10		*North	*North		*North	*North
	R10	Residential	Bedroom	W11		*North	*North		*North	*North
	R11	Residential	LKD	W12		*North	*North		*North	*North
				W13		*North	*North		*North	*North
				W15		*North	*North		*North	*North
	R12	Residential	Bedroom	W14		*North	*North		*North	*North

Project Name: Great Northern
Project No: BS/18775
Report Title: Daylight & Sunlight - Neighbour Analysis
Date of Analysis: 20/10/2022

Floor Ref.	Room Ref.	Property Type	Room Use.	Window Ref.	Annual	Pr/Ex	Meets BRE Criteria	Winter	Pr/Ex	Meets BRE Criteria
	R13	Residential	Bedroom	W16		*North	*North		*North	*North
	R14	Residential	Bedroom	W17		*North	*North		*North	*North
	R15	Residential	LKD	W18	6.00	*North	*North	0.00	*North	*North
					6.00			0.00		
				W19	38.00	1.00	YES	7.00	1.00	YES
					38.00			7.00		
				W20	37.00	1.00	YES	7.00	1.00	YES
					37.00			7.00		
				W21	37.00	1.00	YES	7.00	1.00	YES
					37.00			7.00		
Seventeenth	R1	Residential	LKD	W1		*North	*North		*North	*North
	R2	Residential	Bedroom	W2		*North	*North		*North	*North
	R3	Residential	Bedroom	W3		*North	*North		*North	*North
	R4	Residential	Bedroom	W4		*North	*North		*North	*North
	R5	Residential	LKD	W6		*North	*North		*North	*North
	R6	Residential	Bedroom	W7		*North	*North		*North	*North
	R7	Residential	LKD	W8		*North	*North		*North	*North
	R8	Residential	Bedroom	W9		*North	*North		*North	*North
	R9	Residential	LKD	W10		*North	*North		*North	*North
	R10	Residential	Bedroom	W11		*North	*North		*North	*North
	R11	Residential	LKD	W12		*North	*North		*North	*North
				W13		*North	*North		*North	*North
				W15		*North	*North		*North	*North

Project Name: Great Northern
Project No: BS/18775
Report Title: Daylight & Sunlight - Neighbour Analysis
Date of Analysis: 20/10/2022

Floor Ref.	Room Ref.	Property Type	Room Use.	Window Ref.	Annual	Pr/Ex	Meets BRE Criteria	Winter	Pr/Ex	Meets BRE Criteria
	R12	Residential	Bedroom	W14		*North	*North		*North	*North
	R13	Residential	Bedroom	W16		*North	*North		*North	*North
	R14	Residential	Bedroom	W17		*North	*North		*North	*North
	R15	Residential	LKD	W18	6.00 6.00	*North	*North	0.00 0.00	*North	*North
				W19	38.00 38.00	1.00	YES	7.00 7.00	1.00	YES
				W20	38.00 38.00	1.00	YES	7.00 7.00	1.00	YES
				W21	38.00 38.00	1.00	YES	7.00 7.00	1.00	YES
Eighteenth	R1	Residential	LKD	W1		*North	*North		*North	*North
	R2	Residential	Bedroom	W2		*North	*North		*North	*North
	R3	Residential	Bedroom	W3		*North	*North		*North	*North
	R4	Residential	Bedroom	W4		*North	*North		*North	*North
	R5	Residential	LKD	W6		*North	*North		*North	*North
	R6	Residential	Bedroom	W7		*North	*North		*North	*North
	R7	Residential	LKD	W8		*North	*North		*North	*North
	R8	Residential	Bedroom	W9		*North	*North		*North	*North
	R9	Residential	LKD	W10		*North	*North		*North	*North
	R10	Residential	Bedroom	W11		*North	*North		*North	*North

Project Name: Great Northern
Project No: BS/18775
Report Title: Daylight & Sunlight - Neighbour Analysis
Date of Analysis: 20/10/2022

Floor Ref.	Room Ref.	Property Type	Room Use.	Window Ref.	Annual	Pr/Ex	Meets BRE Criteria	Winter	Pr/Ex	Meets BRE Criteria
	R11	Residential	LKD	W12		*North	*North		*North	*North
				W13		*North	*North		*North	*North
				W15		*North	*North		*North	*North
	R12	Residential	Bedroom	W14		*North	*North		*North	*North
	R13	Residential	Bedroom	W16		*North	*North		*North	*North
	R14	Residential	Bedroom	W17		*North	*North		*North	*North
	R15	Residential	LKD	W18	6.00 6.00	*North	*North	0.00 0.00	*North	*North
				W19	40.00 40.00	1.00	YES	8.00 8.00	1.00	YES
				W20	40.00 40.00	1.00	YES	8.00 8.00	1.00	YES
				W21	40.00 40.00	1.00	YES	8.00 8.00	1.00	YES
Ninteenth	R1	Residential	LKD	W1		*North	*North		*North	*North
	R2	Residential	Bedroom	W2		*North	*North		*North	*North

Project Name: Great Northern
Project No: BS/18775
Report Title: Daylight & Sunlight - Neighbour Analysis
Date of Analysis: 20/10/2022

Floor Ref.	Room Ref.	Property Type	Room Use.	Window Ref.	Annual	Pr/Ex	Meets BRE Criteria	Winter	Pr/Ex	Meets BRE Criteria
	R3	Residential	Bedroom	W3		*North	*North		*North	*North
	R4	Residential	Bedroom	W4		*North	*North		*North	*North
	R5	Residential	LKD	W6		*North	*North		*North	*North
	R6	Residential	Bedroom	W7		*North	*North		*North	*North
	R7	Residential	LKD	W8		*North	*North		*North	*North
	R8	Residential	Bedroom	W9		*North	*North		*North	*North
	R9	Residential	LKD	W10		*North	*North		*North	*North
	R10	Residential	Bedroom	W11		*North	*North		*North	*North
	R11	Residential	LKD	W12		*North	*North		*North	*North
				W13		*North	*North		*North	*North
				W15		*North	*North		*North	*North
	R12	Residential	Bedroom	W14		*North	*North		*North	*North
	R13	Residential	Bedroom	W16		*North	*North		*North	*North
	R14	Residential	Bedroom	W17		*North	*North		*North	*North
	R15	Residential	LKD	W18	6.00 6.00	*North	*North	0.00 0.00	*North	*North
				W19	42.00 42.00	1.00	YES	10.00 10.00	1.00	YES
				W20	42.00 42.00	1.00	YES	10.00 10.00	1.00	YES
				W21	42.00 42.00	1.00	YES	10.00 10.00	1.00	YES
Twentieth	R1	Residential	LKD	W1		*North	*North		*North	*North

Project Name: Great Northern
Project No: BS/18775
Report Title: Daylight & Sunlight - Neighbour Analysis
Date of Analysis: 20/10/2022

Floor Ref.	Room Ref.	Property Type	Room Use.	Window Ref.	Annual	Pr/Ex	Meets BRE Criteria	Winter	Pr/Ex	Meets BRE Criteria
	R2	Residential	Bedroom	W2		*North	*North		*North	*North
	R3	Residential	Bedroom	W3		*North	*North		*North	*North
	R4	Residential	Bedroom	W4		*North	*North		*North	*North
	R5	Residential	LKD	W6		*North	*North		*North	*North
	R6	Residential	Bedroom	W7		*North	*North		*North	*North
	R7	Residential	LKD	W8		*North	*North		*North	*North
	R8	Residential	Bedroom	W9		*North	*North		*North	*North
	R9	Residential	LKD	W10		*North	*North		*North	*North
	R10	Residential	Bedroom	W11		*North	*North		*North	*North
	R11	Residential	LKD	W12		*North	*North		*North	*North
				W13		*North	*North		*North	*North
				W15		*North	*North		*North	*North
	R12	Residential	Bedroom	W14		*North	*North		*North	*North
	R13	Residential	Bedroom	W16		*North	*North		*North	*North
	R14	Residential	Bedroom	W17		*North	*North		*North	*North
	R15	Residential	LKD	W18	6.00 6.00	*North	*North	0.00 0.00	*North	*North
				W19	42.00 42.00	1.00	YES	10.00 10.00	1.00	YES
				W20	42.00 42.00	1.00	YES	10.00 10.00	1.00	YES
				W21	42.00 42.00	1.00	YES	10.00 10.00	1.00	YES

Project Name: Great Northern
Project No: BS/18775
Report Title: Daylight & Sunlight - Neighbour Analysis
Date of Analysis: 20/10/2022

Floor Ref.	Room Ref.	Property Type	Room Use.	Window Ref.	Annual	Pr/Ex	Meets BRE Criteria	Winter	Pr/Ex	Meets BRE Criteria
Twenty First	R1	Residential	LKD	W1		*North	*North		*North	*North
	R2	Residential	Bedroom	W2		*North	*North		*North	*North
	R3	Residential	Bedroom	W3		*North	*North		*North	*North
	R4	Residential	Bedroom	W4		*North	*North		*North	*North
	R5	Residential	LKD	W6		*North	*North		*North	*North
	R6	Residential	Bedroom	W7		*North	*North		*North	*North
	R7	Residential	LKD	W8		*North	*North		*North	*North
	R8	Residential	Bedroom	W9		*North	*North		*North	*North
	R9	Residential	LKD	W10		*North	*North		*North	*North
	R10	Residential	Bedroom	W11		*North	*North		*North	*North
	R11	Residential	LKD	W12		*North	*North		*North	*North
				W13		*North	*North		*North	*North
				W15		*North	*North		*North	*North
	R12	Residential	Bedroom	W14		*North	*North		*North	*North
	R13	Residential	Bedroom	W16		*North	*North		*North	*North
	R14	Residential	Bedroom	W17		*North	*North		*North	*North

Project Name: Great Northern
Project No: BS/18775
Report Title: Daylight & Sunlight - Neighbour Analysis
Date of Analysis: 20/10/2022

Floor Ref.	Room Ref.	Property Type	Room Use.	Window Ref.	Annual	Pr/Ex	Meets BRE Criteria	Winter	Pr/Ex	Meets BRE Criteria
	R15	Residential	LKD	W18	6.00 6.00	*North	*North	0.00 0.00	*North	*North
				W19	42.00 42.00	1.00	YES	10.00 10.00	1.00	YES
				W20	42.00 42.00	1.00	YES	10.00 10.00	1.00	YES
				W21	42.00 42.00	1.00	YES	10.00 10.00	1.00	YES
Twenty Second	R1	Residential	LKD	W1		*North	*North		*North	*North
	R2	Residential	Bedroom	W2		*North	*North		*North	*North
	R3	Residential	Bedroom	W3		*North	*North		*North	*North
	R4	Residential	Bedroom	W4		*North	*North		*North	*North
	R5	Residential	LKD	W6		*North	*North		*North	*North
	R6	Residential	Bedroom	W7		*North	*North		*North	*North
	R7	Residential	LKD	W8		*North	*North		*North	*North
	R8	Residential	Bedroom	W9		*North	*North		*North	*North
	R9	Residential	LKD	W10		*North	*North		*North	*North
	R10	Residential	Bedroom	W11		*North	*North		*North	*North
	R11	Residential	LKD	W12		*North	*North		*North	*North
				W13		*North	*North		*North	*North
				W15		*North	*North		*North	*North
	R12	Residential	Bedroom	W14		*North	*North		*North	*North
	R13	Residential	Bedroom	W16		*North	*North		*North	*North

Project Name: Great Northern
Project No: BS/18775
Report Title: Daylight & Sunlight - Neighbour Analysis
Date of Analysis: 20/10/2022

Floor Ref.	Room Ref.	Property Type	Room Use.	Window Ref.	Annual	Pr/Ex	Meets BRE Criteria	Winter	Pr/Ex	Meets BRE Criteria
	R14	Residential	Bedroom	W17		*North	*North		*North	*North
	R15	Residential	LKD	W18	6.00 6.00	*North	*North	0.00 0.00	*North	*North
				W19	42.00 42.00	1.00	YES	10.00 10.00	1.00	YES
				W20	42.00 42.00	1.00	YES	10.00 10.00	1.00	YES
				W21	42.00 42.00	1.00	YES	10.00 10.00	1.00	YES
Twenty Third	R1	Residential	LKD	W1		*North	*North		*North	*North
	R2	Residential	Bedroom	W2		*North	*North		*North	*North
	R3	Residential	Bedroom	W3		*North	*North		*North	*North
	R4	Residential	Bedroom	W4		*North	*North		*North	*North
	R5	Residential	LKD	W6		*North	*North		*North	*North
	R6	Residential	Bedroom	W7		*North	*North		*North	*North
	R7	Residential	LKD	W8		*North	*North		*North	*North
	R8	Residential	Bedroom	W9		*North	*North		*North	*North
	R9	Residential	LKD	W10		*North	*North		*North	*North
	R10	Residential	Bedroom	W11		*North	*North		*North	*North
	R11	Residential	LKD	W12		*North	*North		*North	*North
				W13		*North	*North		*North	*North
				W15		*North	*North		*North	*North
	R12	Residential	Bedroom	W14		*North	*North		*North	*North

Project Name: Great Northern
Project No: BS/18775
Report Title: Daylight & Sunlight - Neighbour Analysis
Date of Analysis: 20/10/2022

Floor Ref.	Room Ref.	Property Type	Room Use.	Window Ref.	Annual	Pr/Ex	Meets BRE Criteria	Winter	Pr/Ex	Meets BRE Criteria
	R13	Residential	Bedroom	W16		*North	*North		*North	*North
	R14	Residential	Bedroom	W17		*North	*North		*North	*North
	R15	Residential	LKD	W18	6.00	*North	*North	0.00	*North	*North
					6.00			0.00		
				W19	42.00	1.00	YES	10.00	1.00	YES
					42.00			10.00		
				W20	42.00	1.00	YES	10.00	1.00	YES
					42.00			10.00		
				W21	42.00	1.00	YES	10.00	1.00	YES
					42.00			10.00		
Twenty Fourth	R1	Residential	LKD	W1		*North	*North		*North	*North
	R2	Residential	Bedroom	W2		*North	*North		*North	*North
	R3	Residential	Bedroom	W3		*North	*North		*North	*North
	R4	Residential	Bedroom	W4		*North	*North		*North	*North
	R5	Residential	LKD	W6		*North	*North		*North	*North
	R6	Residential	Bedroom	W7		*North	*North		*North	*North
	R7	Residential	LKD	W8		*North	*North		*North	*North
	R8	Residential	Bedroom	W9		*North	*North		*North	*North
	R9	Residential	LKD	W10		*North	*North		*North	*North
	R10	Residential	Bedroom	W11		*North	*North		*North	*North
	R11	Residential	LKD	W12		*North	*North		*North	*North
				W13		*North	*North		*North	*North
				W15		*North	*North		*North	*North

Project Name: Great Northern
Project No: BS/18775
Report Title: Daylight & Sunlight - Neighbour Analysis
Date of Analysis: 20/10/2022

Floor Ref.	Room Ref.	Property Type	Room Use.	Window Ref.	Annual	Pr/Ex	Meets BRE Criteria	Winter	Pr/Ex	Meets BRE Criteria
	R12	Residential	Bedroom	W14		*North	*North		*North	*North
	R13	Residential	Bedroom	W16		*North	*North		*North	*North
	R14	Residential	Bedroom	W17		*North	*North		*North	*North
	R15	Residential	LKD	W18	6.00 6.00	*North	*North	0.00 0.00	*North	*North
				W19	42.00 42.00	1.00	YES	10.00 10.00	1.00	YES
				W20	42.00 42.00	1.00	YES	10.00 10.00	1.00	YES
				W21	42.00 42.00	1.00	YES	10.00 10.00	1.00	YES
Twenty Fifth	R1	Residential	LKD	W1		*North	*North		*North	*North
	R2	Residential	Bedroom	W2		*North	*North		*North	*North
	R3	Residential	Bedroom	W3		*North	*North		*North	*North
	R4	Residential	Bedroom	W4		*North	*North		*North	*North
	R5	Residential	LKD	W6		*North	*North		*North	*North
	R6	Residential	Bedroom	W7		*North	*North		*North	*North
	R7	Residential	LKD	W8		*North	*North		*North	*North
	R8	Residential	Bedroom	W9		*North	*North		*North	*North
	R9	Residential	LKD	W10		*North	*North		*North	*North
	R10	Residential	Bedroom	W11		*North	*North		*North	*North

Project Name: Great Northern
Project No: BS/18775
Report Title: Daylight & Sunlight - Neighbour Analysis
Date of Analysis: 20/10/2022

Floor Ref.	Room Ref.	Property Type	Room Use.	Window Ref.	Annual	Pr/Ex	Meets BRE Criteria	Winter	Pr/Ex	Meets BRE Criteria
	R11	Residential	LKD	W12		*North	*North		*North	*North
				W13		*North	*North		*North	*North
				W15		*North	*North		*North	*North
	R12	Residential	Bedroom	W14		*North	*North		*North	*North
	R13	Residential	Bedroom	W16		*North	*North		*North	*North
	R14	Residential	Bedroom	W17		*North	*North		*North	*North
	R15	Residential	LKD	W18	6.00 6.00	*North	*North	0.00 0.00	*North	*North
				W19	42.00 42.00	1.00	YES	10.00 10.00	1.00	YES
				W20	42.00 42.00	1.00	YES	10.00 10.00	1.00	YES
				W21	42.00 42.00	1.00	YES	10.00 10.00	1.00	YES
Twenty Sixth	R1	Residential	LKD	W1		*North	*North		*North	*North
	R2	Residential	Bedroom	W2		*North	*North		*North	*North
	R3	Residential	Bedroom	W3		*North	*North		*North	*North
	R4	Residential	Bedroom	W4		*North	*North		*North	*North
	R5	Residential	LKD	W6		*North	*North		*North	*North
	R6	Residential	Bedroom	W7		*North	*North		*North	*North
	R7	Residential	LKD	W8		*North	*North		*North	*North
	R8	Residential	Bedroom	W9		*North	*North		*North	*North
	R9	Residential	LKD	W10		*North	*North		*North	*North

Project Name: Great Northern
Project No: BS/18775
Report Title: Daylight & Sunlight - Neighbour Analysis
Date of Analysis: 20/10/2022

Floor Ref.	Room Ref.	Property Type	Room Use.	Window Ref.	Annual	Pr/Ex	Meets BRE Criteria	Winter	Pr/Ex	Meets BRE Criteria
	R10	Residential	Bedroom	W11		*North	*North		*North	*North
	R11	Residential	LKD	W12		*North	*North		*North	*North
				W13		*North	*North		*North	*North
				W15		*North	*North		*North	*North
	R12	Residential	Bedroom	W14		*North	*North		*North	*North
	R13	Residential	Bedroom	W16		*North	*North		*North	*North
	R14	Residential	Bedroom	W17		*North	*North		*North	*North
	R15	Residential	LKD	W18	6.00 6.00	*North	*North	0.00 0.00	*North	*North
				W19	42.00 42.00	1.00	YES	10.00 10.00	1.00	YES
				W20	42.00 42.00	1.00	YES	10.00 10.00	1.00	YES
				W21	42.00 42.00	1.00	YES	10.00 10.00	1.00	YES
Twenty Seventh	R1	Residential	LKD	W1		*North	*North		*North	*North
	R2	Residential	Bedroom	W2		*North	*North		*North	*North
	R3	Residential	Bedroom	W3		*North	*North		*North	*North
	R4	Residential	Bedroom	W4		*North	*North		*North	*North
	R5	Residential	LKD	W6		*North	*North		*North	*North
	R6	Residential	Bedroom	W7		*North	*North		*North	*North
	R7	Residential	LKD	W8		*North	*North		*North	*North
	R8	Residential	Bedroom	W9		*North	*North		*North	*North

Project Name: Great Northern
Project No: BS/18775
Report Title: Daylight & Sunlight - Neighbour Analysis
Date of Analysis: 20/10/2022

Floor Ref.	Room Ref.	Property Type	Room Use.	Window Ref.	Annual	Pr/Ex	Meets BRE Criteria	Winter	Pr/Ex	Meets BRE Criteria
	R9	Residential	LKD	W10		*North	*North		*North	*North
	R10	Residential	Bedroom	W11		*North	*North		*North	*North
	R11	Residential	LKD	W12		*North	*North		*North	*North
				W13		*North	*North		*North	*North
				W15		*North	*North		*North	*North
	R12	Residential	Bedroom	W14		*North	*North		*North	*North
	R13	Residential	Bedroom	W16		*North	*North		*North	*North
	R14	Residential	Bedroom	W17		*North	*North		*North	*North
	R15	Residential	LKD	W18	6.00 6.00	*North	*North	0.00 0.00	*North	*North
				W19	42.00 42.00	1.00	YES	10.00 10.00	1.00	YES
				W20	42.00 42.00	1.00	YES	10.00 10.00	1.00	YES
				W21	42.00 42.00	1.00	YES	10.00 10.00	1.00	YES
Twenty Eighth	R1	Residential	LKD	W1		*North	*North		*North	*North
	R2	Residential	Bedroom	W2		*North	*North		*North	*North
	R3	Residential	Bedroom	W3		*North	*North		*North	*North
	R4	Residential	Bedroom	W4		*North	*North		*North	*North
	R5	Residential	LKD	W6		*North	*North		*North	*North
	R6	Residential	Bedroom	W7		*North	*North		*North	*North
	R7	Residential	LKD	W8		*North	*North		*North	*North

Project Name: Great Northern
Project No: BS/18775
Report Title: Daylight & Sunlight - Neighbour Analysis
Date of Analysis: 20/10/2022

Floor Ref.	Room Ref.	Property Type	Room Use.	Window Ref.	Annual	Pr/Ex	Meets BRE Criteria	Winter	Pr/Ex	Meets BRE Criteria
	R8	Residential	Bedroom	W9		*North	*North		*North	*North
	R9	Residential	LKD	W10		*North	*North		*North	*North
	R10	Residential	Bedroom	W11		*North	*North		*North	*North
	R11	Residential	LKD	W12		*North	*North		*North	*North
				W13		*North	*North		*North	*North
				W15		*North	*North		*North	*North
	R12	Residential	Bedroom	W14		*North	*North		*North	*North
	R13	Residential	Bedroom	W16		*North	*North		*North	*North
	R14	Residential	Bedroom	W17		*North	*North		*North	*North
	R15	Residential	LKD	W18	6.00 6.00	*North	*North	0.00 0.00	*North	*North
				W19	42.00 42.00	1.00	YES	10.00 10.00	1.00	YES
				W20	42.00 42.00	1.00	YES	10.00 10.00	1.00	YES
				W21	42.00 42.00	1.00	YES	10.00 10.00	1.00	YES
Twenty Nineth	R1	Residential	LKD	W1		*North	*North		*North	*North
	R2	Residential	Bedroom	W2		*North	*North		*North	*North
	R3	Residential	Bedroom	W3		*North	*North		*North	*North
	R4	Residential	Bedroom	W4		*North	*North		*North	*North
	R5	Residential	LKD	W6		*North	*North		*North	*North
	R6	Residential	Bedroom	W7		*North	*North		*North	*North

Project Name: Great Northern
Project No: BS/18775
Report Title: Daylight & Sunlight - Neighbour Analysis
Date of Analysis: 20/10/2022

Floor Ref.	Room Ref.	Property Type	Room Use.	Window Ref.	Annual	Pr/Ex	Meets BRE Criteria	Winter	Pr/Ex	Meets BRE Criteria
	R7	Residential	LKD	W8		*North	*North		*North	*North
	R8	Residential	Bedroom	W9		*North	*North		*North	*North
	R9	Residential	LKD	W10		*North	*North		*North	*North
	R10	Residential	Bedroom	W11		*North	*North		*North	*North
	R11	Residential	LKD	W12		*North	*North		*North	*North
				W13		*North	*North		*North	*North
				W15		*North	*North		*North	*North
	R12	Residential	Bedroom	W14		*North	*North		*North	*North
	R13	Residential	Bedroom	W16		*North	*North		*North	*North
	R14	Residential	Bedroom	W17		*North	*North		*North	*North
	R15	Residential	LKD	W18	6.00 6.00	*North	*North	0.00 0.00	*North	*North
				W19	42.00 42.00	1.00	YES	10.00 10.00	1.00	YES
				W20	42.00 42.00	1.00	YES	10.00 10.00	1.00	YES
				W21	42.00 42.00	1.00	YES	10.00 10.00	1.00	YES
Thirtieth	R1	Residential	LKD	W1		*North	*North		*North	*North
	R2	Residential	Bedroom	W2		*North	*North		*North	*North
	R3	Residential	Bedroom	W3		*North	*North		*North	*North
	R4	Residential	Bedroom	W4		*North	*North		*North	*North
	R5	Residential	LKD	W6		*North	*North		*North	*North

Project Name: Great Northern
Project No: BS/18775
Report Title: Daylight & Sunlight - Neighbour Analysis
Date of Analysis: 20/10/2022

Floor Ref.	Room Ref.	Property Type	Room Use.	Window Ref.	Annual	Pr/Ex	Meets BRE Criteria	Winter	Pr/Ex	Meets BRE Criteria
	R6	Residential	Bedroom	W7		*North	*North		*North	*North
	R7	Residential	LKD	W8		*North	*North		*North	*North
	R8	Residential	Bedroom	W9		*North	*North		*North	*North
	R9	Residential	LKD	W10		*North	*North		*North	*North
	R10	Residential	Bedroom	W11		*North	*North		*North	*North
	R11	Residential	LKD	W12		*North	*North		*North	*North
				W13		*North	*North		*North	*North
				W15		*North	*North		*North	*North
	R12	Residential	Bedroom	W14		*North	*North		*North	*North
	R13	Residential	Bedroom	W16		*North	*North		*North	*North
	R14	Residential	Bedroom	W17		*North	*North		*North	*North
	R15	Residential	LKD	W18	6.00 6.00	*North	*North	0.00 0.00	*North	*North
				W19	42.00 42.00	1.00	YES	10.00 10.00	1.00	YES
				W20	42.00 42.00	1.00	YES	10.00 10.00	1.00	YES
				W21	42.00 42.00	1.00	YES	10.00 10.00	1.00	YES
Thirty First	R1	Residential	LKD	W1		*North	*North		*North	*North
	R2	Residential	Bedroom	W2		*North	*North		*North	*North
	R3	Residential	Bedroom	W3		*North	*North		*North	*North
	R4	Residential	Bedroom	W4		*North	*North		*North	*North

Project Name: Great Northern
Project No: BS/18775
Report Title: Daylight & Sunlight - Neighbour Analysis
Date of Analysis: 20/10/2022

Floor Ref.	Room Ref.	Property Type	Room Use.	Window Ref.	Annual	Pr/Ex	Meets BRE Criteria	Winter	Pr/Ex	Meets BRE Criteria
	R5	Residential	LKD	W6		*North	*North		*North	*North
	R6	Residential	Bedroom	W7		*North	*North		*North	*North
	R7	Residential	LKD	W8		*North	*North		*North	*North
	R8	Residential	Bedroom	W9		*North	*North		*North	*North
	R9	Residential	LKD	W10		*North	*North		*North	*North
	R10	Residential	Bedroom	W11		*North	*North		*North	*North
	R11	Residential	LKD	W12		*North	*North		*North	*North
				W13		*North	*North		*North	*North
				W15		*North	*North		*North	*North
	R12	Residential	Bedroom	W14		*North	*North		*North	*North
	R13	Residential	Bedroom	W16		*North	*North		*North	*North
	R14	Residential	Bedroom	W17		*North	*North		*North	*North
	R15	Residential	LKD	W18	6.00 6.00	*North	*North	0.00 0.00	*North	*North
				W19	42.00 42.00	1.00	YES	10.00 10.00	1.00	YES
				W20	42.00 42.00	1.00	YES	10.00 10.00	1.00	YES
				W21	42.00 42.00	1.00	YES	10.00 10.00	1.00	YES
Thirty Second	R1	Residential	LKD	W1		*North	*North		*North	*North
	R2	Residential	Bedroom	W2		*North	*North		*North	*North
	R3	Residential	Bedroom	W3		*North	*North		*North	*North

Project Name: Great Northern
Project No: BS/18775
Report Title: Daylight & Sunlight - Neighbour Analysis
Date of Analysis: 20/10/2022

Floor Ref.	Room Ref.	Property Type	Room Use.	Window Ref.	Annual	Pr/Ex	Meets BRE Criteria	Winter	Pr/Ex	Meets BRE Criteria
	R4	Residential	Bedroom	W4		*North	*North		*North	*North
	R5	Residential	LKD	W6		*North	*North		*North	*North
	R6	Residential	Bedroom	W7		*North	*North		*North	*North
	R7	Residential	LKD	W8		*North	*North		*North	*North
	R8	Residential	Bedroom	W9		*North	*North		*North	*North
	R9	Residential	LKD	W10		*North	*North		*North	*North
	R10	Residential	Bedroom	W11		*North	*North		*North	*North
	R11	Residential	LKD	W12		*North	*North		*North	*North
				W13		*North	*North		*North	*North
				W15		*North	*North		*North	*North
	R12	Residential	Bedroom	W14		*North	*North		*North	*North
	R13	Residential	Bedroom	W16		*North	*North		*North	*North
	R14	Residential	Bedroom	W17		*North	*North		*North	*North
	R15	Residential	LKD	W18	6.00 6.00	*North	*North	0.00 0.00	*North	*North
				W19	42.00 42.00	1.00	YES	10.00 10.00	1.00	YES
				W20	42.00 42.00	1.00	YES	10.00 10.00	1.00	YES
				W21	42.00 42.00	1.00	YES	10.00 10.00	1.00	YES
Thirty Third	R1	Residential	LKD	W1		*North	*North		*North	*North
	R2	Residential	Bedroom	W2		*North	*North		*North	*North

Project Name: Great Northern
Project No: BS/18775
Report Title: Daylight & Sunlight - Neighbour Analysis
Date of Analysis: 20/10/2022

Floor Ref.	Room Ref.	Property Type	Room Use.	Window Ref.	Annual	Pr/Ex	Meets BRE Criteria	Winter	Pr/Ex	Meets BRE Criteria
	R3	Residential	Bedroom	W3		*North	*North		*North	*North
	R4	Residential	Bedroom	W4		*North	*North		*North	*North
	R5	Residential	LKD	W6		*North	*North		*North	*North
	R6	Residential	Bedroom	W7		*North	*North		*North	*North
	R7	Residential	LKD	W8		*North	*North		*North	*North
	R8	Residential	Bedroom	W9		*North	*North		*North	*North
	R9	Residential	LKD	W10		*North	*North		*North	*North
	R10	Residential	Bedroom	W11		*North	*North		*North	*North
	R11	Residential	LKD	W12		*North	*North		*North	*North
				W13		*North	*North		*North	*North
				W15		*North	*North		*North	*North
	R12	Residential	Bedroom	W14		*North	*North		*North	*North
	R13	Residential	Bedroom	W16		*North	*North		*North	*North
	R14	Residential	Bedroom	W17		*North	*North		*North	*North
	R15	Residential	LKD	W18	6.00 6.00	*North	*North	0.00 0.00	*North	*North
				W19	42.00 42.00	1.00	YES	10.00 10.00	1.00	YES
				W20	42.00 42.00	1.00	YES	10.00 10.00	1.00	YES
				W21	42.00 42.00	1.00	YES	10.00 10.00	1.00	YES
Thirty Fourth	R1	Residential	LKD	W1		*North	*North		*North	*North

Project Name: Great Northern
Project No: BS/18775
Report Title: Daylight & Sunlight - Neighbour Analysis
Date of Analysis: 20/10/2022

Floor Ref.	Room Ref.	Property Type	Room Use.	Window Ref.	Annual	Pr/Ex	Meets BRE Criteria	Winter	Pr/Ex	Meets BRE Criteria
	R2	Residential	Bedroom	W2		*North	*North		*North	*North
	R3	Residential	Bedroom	W3		*North	*North		*North	*North
	R4	Residential	Bedroom	W4		*North	*North		*North	*North
	R5	Residential	LKD	W6		*North	*North		*North	*North
	R6	Residential	Bedroom	W7		*North	*North		*North	*North
	R7	Residential	LKD	W8		*North	*North		*North	*North
	R8	Residential	Bedroom	W9		*North	*North		*North	*North
	R9	Residential	LKD	W10		*North	*North		*North	*North
	R10	Residential	Bedroom	W11		*North	*North		*North	*North
	R11	Residential	LKD	W12		*North	*North		*North	*North
				W13		*North	*North		*North	*North
				W15		*North	*North		*North	*North
	R12	Residential	Bedroom	W14		*North	*North		*North	*North
	R13	Residential	Bedroom	W16		*North	*North		*North	*North
	R14	Residential	Bedroom	W17		*North	*North		*North	*North
	R15	Residential	LKD	W18	6.00 6.00	*North	*North	0.00 0.00	*North	*North
				W19	42.00 42.00	1.00	YES	10.00 10.00	1.00	YES
				W20	42.00 42.00	1.00	YES	10.00 10.00	1.00	YES
				W21	42.00 42.00	1.00	YES	10.00 10.00	1.00	YES

Project Name: Great Northern
Project No: BS/18775
Report Title: Daylight & Sunlight - Neighbour Analysis
Date of Analysis: 20/10/2022

Floor Ref.	Room Ref.	Property Type	Room Use.	Window Ref.	Annual	Pr/Ex	Meets BRE Criteria	Winter	Pr/Ex	Meets BRE Criteria
Thirty Fifth	R1	Residential	LKD	W1		*North	*North		*North	*North
	R2	Residential	Bedroom	W2		*North	*North		*North	*North
	R3	Residential	Bedroom	W3		*North	*North		*North	*North
	R4	Residential	Bedroom	W4		*North	*North		*North	*North
	R5	Residential	LKD	W6		*North	*North		*North	*North
	R6	Residential	Bedroom	W7		*North	*North		*North	*North
	R7	Residential	LKD	W8		*North	*North		*North	*North
	R8	Residential	Bedroom	W9		*North	*North		*North	*North
	R9	Residential	LKD	W10		*North	*North		*North	*North
	R10	Residential	Bedroom	W11		*North	*North		*North	*North
	R11	Residential	LKD	W12		*North	*North		*North	*North
				W13		*North	*North		*North	*North
				W15		*North	*North		*North	*North
	R12	Residential	Bedroom	W14		*North	*North		*North	*North
	R13	Residential	Bedroom	W16		*North	*North		*North	*North
	R14	Residential	Bedroom	W17		*North	*North		*North	*North

Project Name: Great Northern
Project No: BS/18775
Report Title: Daylight & Sunlight - Neighbour Analysis
Date of Analysis: 20/10/2022

Floor Ref.	Room Ref.	Property Type	Room Use.	Window Ref.	Annual	Pr/Ex	Meets BRE Criteria	Winter	Pr/Ex	Meets BRE Criteria
	R15	Residential	LKD	W18	6.00	*North	*North	0.00	*North	*North
					6.00			0.00		
				W19	42.00	1.00	YES	10.00	1.00	YES
					42.00			10.00		
				W20	42.00	1.00	YES	10.00	1.00	YES
					42.00			10.00		
				W21	42.00	1.00	YES	10.00	1.00	YES
					42.00			10.00		
Thirty Sixth	R1	Residential	LKD	W1		*North	*North		*North	*North
	R2	Residential	Bedroom	W2		*North	*North		*North	*North
	R3	Residential	Bedroom	W3		*North	*North		*North	*North
	R4	Residential	Bedroom	W4		*North	*North		*North	*North
	R5	Residential	LKD	W6		*North	*North		*North	*North
	R6	Residential	Bedroom	W7		*North	*North		*North	*North
	R7	Residential	LKD	W8		*North	*North		*North	*North
	R8	Residential	Bedroom	W9		*North	*North		*North	*North
	R9	Residential	LKD	W10		*North	*North		*North	*North
	R10	Residential	Bedroom	W11		*North	*North		*North	*North
	R11	Residential	LKD	W12		*North	*North		*North	*North
				W13		*North	*North		*North	*North
				W15		*North	*North		*North	*North
	R12	Residential	Bedroom	W14		*North	*North		*North	*North
	R13	Residential	Bedroom	W16		*North	*North		*North	*North

Project Name: Great Northern
Project No: BS/18775
Report Title: Daylight & Sunlight - Neighbour Analysis
Date of Analysis: 20/10/2022

Floor Ref.	Room Ref.	Property Type	Room Use.	Window Ref.	Annual	Pr/Ex	Meets BRE Criteria	Winter	Pr/Ex	Meets BRE Criteria
	R14	Residential	Bedroom	W17		*North	*North		*North	*North
	R15	Residential	LKD	W18	6.00 6.00	*North	*North	0.00 0.00	*North	*North
				W19	42.00 42.00	1.00	YES	10.00 10.00	1.00	YES
				W20	42.00 42.00	1.00	YES	10.00 10.00	1.00	YES
				W21	42.00 42.00	1.00	YES	10.00 10.00	1.00	YES
Thirty Seventh	R1	Residential	LKD	W1		*North	*North		*North	*North
	R2	Residential	Bedroom	W2		*North	*North		*North	*North
	R3	Residential	Bedroom	W3		*North	*North		*North	*North
	R4	Residential	Bedroom	W4		*North	*North		*North	*North
	R5	Residential	LKD	W6		*North	*North		*North	*North
	R6	Residential	Bedroom	W7		*North	*North		*North	*North
	R7	Residential	LKD	W8		*North	*North		*North	*North
	R8	Residential	Bedroom	W9		*North	*North		*North	*North
	R9	Residential	LKD	W10		*North	*North		*North	*North
	R10	Residential	Bedroom	W11		*North	*North		*North	*North
	R11	Residential	LKD	W12		*North	*North		*North	*North
				W13		*North	*North		*North	*North
				W15		*North	*North		*North	*North
	R12	Residential	Bedroom	W14		*North	*North		*North	*North

Project Name: Great Northern
Project No: BS/18775
Report Title: Daylight & Sunlight - Neighbour Analysis
Date of Analysis: 20/10/2022

Floor Ref.	Room Ref.	Property Type	Room Use.	Window Ref.	Annual	Pr/Ex	Meets BRE Criteria	Winter	Pr/Ex	Meets BRE Criteria
	R13	Residential	Bedroom	W16		*North	*North		*North	*North
	R14	Residential	Bedroom	W17		*North	*North		*North	*North
	R15	Residential	LKD	W18	6.00 6.00	*North	*North	0.00 0.00	*North	*North
				W19	42.00 42.00	1.00	YES	10.00 10.00	1.00	YES
				W20	42.00 42.00	1.00	YES	10.00 10.00	1.00	YES
				W21	42.00 42.00	1.00	YES	10.00 10.00	1.00	YES
Thirty Eighth	R1	Residential	LKD	W1		*North	*North		*North	*North
	R2	Residential	Bedroom	W2		*North	*North		*North	*North
	R3	Residential	Bedroom	W3		*North	*North		*North	*North
	R4	Residential	Bedroom	W4		*North	*North		*North	*North
	R5	Residential	LKD	W6		*North	*North		*North	*North
	R6	Residential	Bedroom	W7		*North	*North		*North	*North
	R7	Residential	LKD	W8		*North	*North		*North	*North
	R8	Residential	Bedroom	W9		*North	*North		*North	*North
	R9	Residential	LKD	W10		*North	*North		*North	*North
	R10	Residential	Bedroom	W11		*North	*North		*North	*North
	R11	Residential	LKD	W12		*North	*North		*North	*North
				W13		*North	*North		*North	*North
				W15		*North	*North		*North	*North

Project Name: Great Northern
Project No: BS/18775
Report Title: Daylight & Sunlight - Neighbour Analysis
Date of Analysis: 20/10/2022

Floor Ref.	Room Ref.	Property Type	Room Use.	Window Ref.	Annual	Pr/Ex	Meets BRE Criteria	Winter	Pr/Ex	Meets BRE Criteria
	R12	Residential	Bedroom	W14		*North	*North		*North	*North
	R13	Residential	Bedroom	W16		*North	*North		*North	*North
	R14	Residential	Bedroom	W17		*North	*North		*North	*North
	R15	Residential	LKD	W18	6.00 6.00	*North	*North	0.00 0.00	*North	*North
				W19	42.00 42.00	1.00	YES	10.00 10.00	1.00	YES
				W20	42.00 42.00	1.00	YES	10.00 10.00	1.00	YES
				W21	42.00 42.00	1.00	YES	10.00 10.00	1.00	YES
Thirty Nineth	R1	Residential	LKD	W1		*North	*North		*North	*North
	R2	Residential	Bedroom	W2		*North	*North		*North	*North
	R3	Residential	Bedroom	W3		*North	*North		*North	*North
	R4	Residential	Bedroom	W4		*North	*North		*North	*North
	R5	Residential	LKD	W6		*North	*North		*North	*North
	R6	Residential	Bedroom	W7		*North	*North		*North	*North
	R7	Residential	LKD	W8		*North	*North		*North	*North
	R8	Residential	Bedroom	W9		*North	*North		*North	*North
	R9	Residential	LKD	W10		*North	*North		*North	*North
	R10	Residential	Bedroom	W11		*North	*North		*North	*North

Project Name: Great Northern
Project No: BS/18775
Report Title: Daylight & Sunlight - Neighbour Analysis
Date of Analysis: 20/10/2022

Floor Ref.	Room Ref.	Property Type	Room Use.	Window Ref.	Annual	Pr/Ex	Meets BRE Criteria	Winter	Pr/Ex	Meets BRE Criteria
	R11	Residential	LKD	W12		*North	*North		*North	*North
				W13		*North	*North		*North	*North
				W15		*North	*North		*North	*North
	R12	Residential	Bedroom	W14		*North	*North		*North	*North
	R13	Residential	Bedroom	W16		*North	*North		*North	*North
	R14	Residential	Bedroom	W17		*North	*North		*North	*North
	R15	Residential	LKD	W18	6.00 6.00	*North	*North	0.00 0.00	*North	*North
				W19	42.00 42.00	1.00	YES	10.00 10.00	1.00	YES
				W20	42.00 42.00	1.00	YES	10.00 10.00	1.00	YES
				W21	42.00 42.00	1.00	YES	10.00 10.00	1.00	YES
	R1	Residential	LKD	W1	40.00 40.00	*North	*North	10.00 10.00	*North	*North
	R2	Residential	Bedroom	W2	40.00 40.00	*North	*North	10.00 10.00	*North	*North
	R3	Residential	Bedroom	W3	40.00 40.00	*North	*North	10.00 10.00	*North	*North
	R4	Residential	Bedroom	W4	40.00 40.00	*North	*North	10.00 10.00	*North	*North
	R5	Residential	LKD	W6	40.00 40.00	*North	*North	10.00 10.00	*North	*North
	R6	Residential	Bedroom	W7	40.00 40.00	*North	*North	10.00 10.00	*North	*North
	R7	Residential	LKD	W8	39.00 39.00	*North	*North	10.00 10.00	*North	*North
	R8	Residential	Bedroom	W9	39.00 39.00	*North	*North	10.00 10.00	*North	*North
	R9	Residential	LKD	W10	39.00 39.00	*North	*North	10.00 10.00	*North	*North

Project Name: Great Northern
Project No: BS/18775
Report Title: Daylight & Sunlight - Neighbour Analysis
Date of Analysis: 20/10/2022

Floor Ref.	Room Ref.	Property Type	Room Use.	Window Ref.	Annual	Pr/Ex	Meets BRE Criteria	Winter	Pr/Ex	Meets BRE Criteria
	R10	Residential	Bedroom	W11	34.00 34.00	*North	*North	10.00 10.00	*North	*North
	R11	Residential	LKD	W12	34.00 34.00	*North	*North	10.00 10.00	*North	*North
				W13	14.00 14.00	*North	*North	0.00 0.00	*North	*North
				W15	14.00 14.00	*North	*North	0.00 0.00	*North	*North
	R12	Residential	Bedroom	W14	33.00 33.00	*North	*North	10.00 10.00	*North	*North
	R13	Residential	Bedroom	W16	14.00 14.00	*North	*North	0.00 0.00	*North	*North
	R14	Residential	Bedroom	W17	14.00 14.00	*North	*North	0.00 0.00	*North	*North
	R15	Residential	LKD	W18	14.00 14.00	*North	*North	0.00 0.00	*North	*North
				W19	60.00 60.00	1.00	YES	20.00 20.00	1.00	YES
				W20	60.00 60.00	1.00	YES	20.00 20.00	1.00	YES
				W21	60.00 60.00	1.00	YES	20.00 20.00	1.00	YES

Appendix H

Results Summary Spreadsheets

		VSC									
		VSC - Existing Site as Baseline									
		Meet or Exceed BRE Guidelines			Below BRE Guidelines						
Building No.	Address	Total no. of Windows	No. Windows that Meet or Exceed BRE Guidelines		21-30% Reduction - Minor		31-40% Reduction - Moderate		>40% Reduction - Major		Total
B1	303 Deansgate and Land at Great Bridgewater Street and Trafford Street (Beetham Tower)	270	269	99%	1	1%	0	0%	0	0%	1
B2	321 Deansgate, Manchester	17	17	100%	0	0%	0	0%	0	0%	0
B6	332 & 334 Deansgate and 1A, 3, 7, 9 and 11 Liverpool Road	14	14	100%	0	0%	0	0%	0	0%	0
B11	Porchfield Square and Rozel Square, Byrom Street, Manchester	56	52	93%	4	7%	0	0%	0	0%	4
B38	Free Trade Hall, Peter Street, Manchester	80	80	100%	0	0%	0	0%	0	0%	0
B44	Land on the east side of Watson Street, Manchester.	288	254	88%	34	12%	0	0%	0	0%	34
B46	Viadux (Salboy Development)	760	701	92%	48	6%	11	2%	0	0%	59
	Total	**1485**	**1387**	**93%**	**87**	**6%**	**11**	**1%**	**0**	**0%**	**98**

		VSC									
		VSC - Existing Site as Baseline									
		Meet or Exceed BRE Guidelines			Below BRE Guidelines						
Building No.	Address	Total no. of Windows	No. Windows that Meet or Exceed BRE Guidelines		21-30% Reduction - Minor		31-40% Reduction - Moderate		>40% Reduction - Major		Total
B1	303 Deansgate and Land at Great Bridgewater Street and Trafford Street (Beetham Tower)	270	270	100%	0	0%	0	0%	0	0%	0
B2	321 Deansgate, Manchester	17	17	100%	0	0%	0	0%	0	0%	0
B6	332 & 334 Deansgate and 1A, 3, 7, 9 and 11 Liverpool Road	14	14	100%	0	0%	0	0%	0	0%	0
B11	Porchfield Square and Rozel Square, Byrom Street, Manchester	56	52	93%	4	7%	0	0%	0	0%	4
B38	Free Trade Hall, Peter Street, Manchester	80	80	100%	0	0%	0	0%	0	0%	0
B44	Land on the east side of Watson Street, Manchester.	288	279	97%	9	3%	0	0%	0	0%	9
B46	Viadux (Salboy Development)	760	760	100%	0	0%	0	0%	0	0%	0
	Total	**1485**	**1472**	**99%**	**13**	**1%**	**0**	**0%**	**0**	**0%**	**13**

		NSL - Existing Site as Baseline									
		Meet or Exceed BRE Guidelines			Below BRE Guidelines						
Building No.	Address	Total no. of Rooms	No. Rooms that Meet or Exceed BRE Guidelines		21%-30% Reduction - Minor		31%-40% Reduction - Moderate		>40% Reduction - Major		Total
B1	303 Deansgate and Land at Great Bridgewater Street and Trafford Street (Beetham Tower)	126	126	100%	0	0%	0	0%	0	0%	0
B2	321 Deansgate, Manchester	5	5	100%	0	0%	0	0%	0	0%	0
B6	332 & 334 Deansgate and 1A, 3, 7, 9 and 11 Liverpool Road	7	7	100%	0	0%	0	0%	0	0%	0
B11	Porchfield Square and Rozel Square, Byrom Street, Manchester	56	42	75%	11	20%	3	5%	0	0%	14
B38	Free Trade Hall, Peter Street, Manchester	70	70	100%	0	0%	0	0%	0	0%	0
B44	Land on the east side of Watson Street, Manchester	159	152	96%	1	0.5%	5	3%	1	0.5%	7
B46	Viadux	570	556	98%	2	0.5%	3	0.5%	9	1%	14
	Total	**993**	**958**	**96%**	**14**	**1%**	**11**	**1%**	**10**	**1%**	**35**

		Summer APSH - Existing Site as Baseline										Winter APSH - Existing Site as Baseline									
		Meet or Exceed Summer BRE Guidelines				Below Threshold for Summer APSH						Meet or Exceed Winter BRE Guidelines				Below Threshold for Winter APSH					
Building No.	Address	Total no. of Windows	No. Windows that Pass BRE Criteria			21%-30% Reduction - Minor		31%-40% Reduction - Moderate		>40% Reduction - Major		Total no. of Windows	No. Windows that Pass BRE Criteria			21%-30% Reduction - Minor		31%-40% Reduction - Moderate		>40% Reduction - Major	
			Not Within 90 Degrees of South	Pass	%								Not Within 90 Degrees of South	Pass	%						
B1	303 Deansgate and Land at Great Bridgewater Street and Trafford Street	270	270	0	100%	0	0%	0	0%	0	0%	270	270	0	100%	0	0%	0	0%	0	0%
B2	321 Deansgate, Manchester	17	17	0	100%	0	0%	0	0%	0	0%	17	17	0	100%	0	0%	0	0%	0	0%
B6	332 & 334 Deansgate and 1A, 3, 7, 9 and 11 Liverpool Road	14	14	0	100%	0	0%	0	0%	0	0%	14	14	0	100%	0	0%	0	0%	0	0%
B11	Porchfield Square and Rozel Square, Byrom Street, Manchester	56	0	36	64%	17	30%	3	6%	0	0%	56	0	32	57%	0	0%	2	4%	22	39%
B38	Free Trade Hall, Peter Street, Manchester	80	0	80	100%	0	0%	0	0%	0	0%	80	0	80	100%	0	0%	0	0%	0	0%
B44	Land on the east side of Watson Street, Manchester.	288	243	45	100%	0	0%	0	0%	0	0%	288	243	45	100%	0	0%	0	0%	0	0%
B46	Viadux	760	646	114	100%	0	0%	0	0%	0	0%	760	646	114	100%	0	0%	0	0%	0	0%
	Total	**1485**	**1190**	**275**	**99%**	**17**	**4%**	**3**	**0%**	**0**	**0%**	**1485**	**1190**	**271**	**98%**	**0**	**0%**	**2**	**0%**	**22**	**1%**

Summary Table Using Existing Site as Baseline																			
Building No.	Address	Total No of Rooms	Total No of Windows	VSC				NSL				APSH Summer				APSH Winter			
				No of Windows Compliant for VSC Daylight	Percentage of Windows Compliant for VSC daylight	No of Windows Minor Loss	Percentage of Windows Minor Loss of VSC Daylight	No of Rooms Compliant for NSL Daylight	Percentage of Rooms Compliant for NSL	No of Rooms Minor Loss	Percentage of Rooms Minor Loss of NSL Daylight	No of Windows Compliant for APSH Summer Sunlight	Percentage of Windows Compliant for APSH Summer Sunlight	No of Windows Minor Loss	Percentage of Windows Minor Loss of APSH Summer Sunlight	No of Windows Compliant for APSH Winter Sunlight	Percentage of Windows Compliant for Winter APSH Sunlight	No of Windows Minor Loss	Percentage of Windows Minor Loss of APSH Winter Sunlight
B1	303 Deansgate and Land at Great Bridgewater Street and Trafford S	126	270	269	100%	1	0%	126	100%	0	0%	270	100%	0	0%	270	100%	0	0%
B2	321 Deansgate, Manchester	5	17	17	100%	0	0%	5	100%	0	0%	17	100%	0	0%	17	100%	0	0%
B6	332 & 334 Deansgate and 1A, 3, 7, 9 and 11 Liverpool Road	7	14	14	100%	0	0%	7	100%	0	0%	14	100%	0	0%	14	100%	0	0%
B11	Porchfield Square and Rozel Square, Byrom Street, Manchester	56	56	52	93%	4	7%	42	75%	11	20%	36	64%	17	30%	32	57%	0	0%
B38	Free Trade Hall, Peter Street, Manchester	70	80	80	100%	0	0%	70	100%	0	0%	80	100%	0	0%	80	100%	0	0%
B44	Land on the east side of Watson Street, Manchester.	159	288	254	88%	34	12%	152	96%	1	1%	285	99%	0	0%	285	99%	0	0%
B46	Viadux scheme, Land And Buildings On The North Side Of, Trafford Street, Manchester	570	760	701	92%	48	6%	556	98%	2	0%	760	100%	0	0%	760	100%	0	0%
Total		**993**	**1485**	**1387**	**93%**	**87**	**6%**	**958**	**96%**	**14**	**1%**	**1462**	**98%**	**17**	**1%**	**1458**	**98%**	**0**	**0%**


Appendix I

Drawings & Model Views

KEY:

- Office
- Existing Terrace Tenants
- Casino
- Retail
- BOH circulation/ parking/ plant/ refuse/ storage
- Two bed apartment
- Landscaping
- Circulation
- Bowling Alley
- Gym
- Food and beverage
- One bed apartment
- Three bed apartment
- Residential Amenity

KEY PLAN:

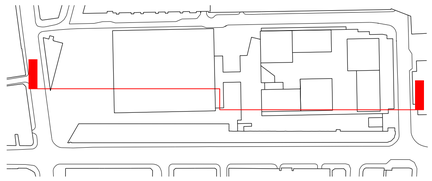



This drawing is copyright Do not scale off dimensions. All dimensions to be checked on site by contractor. Contractor to report any dimensional discrepancies, errors or omissions prior to commencing on site.	NOTE: This drawing has been created using the information stated below: Highline: SEP survey received: 2017-07-06, Drawing name: S13920-HLA.DWG GNW: SEP survey received: 2017-07-26, Drawing name: S13920-WH_GF_REV B.dwg Deansgate Terraces: SEP survey received: 2017-07-26, Drawing name: S13920-DG_Level 1_REV B.dwg Topographical: SEP survey received: 2017-07-21, Drawing name: S13920-T_Rev A.dwg	NORTH	Rev	Date	Description	Project Title: Great Northern	Drawing Title: Proposed Site Section - Section A-A	Job No: 10422	Scale: 1:500 @ A1	
			P01	24-02-2022	First Issue					
			P02	09-03-2022	Baseline Scheme Update					
			P03	10-03-2022	Level Annotation Update	Status: Preliminary	Drawing No: 10422-SHP-Z0-A-G100-SE-AA-001			Revision: P03

simpsonhaugh

MANCHESTER
Riverside, 4 Commercial St
Manchester M15 4RQ
+44 (0)161 835 2345
www.simpsonhaugh.com


LONDON
5-8 Roberts Place
London EC1R 0BB
+44 (0)20 7549 4000
mail@simpsonhaugh.com

© SimpsonHaugh 2022

KEY:

- Office
- Existing Terrace Tenants
- Casino
- Retail
- BOH circulation/ parking/ plant/ refuse/ storage
- Two bed apartment
- Landscaping
- Circulation
- Bowling Alley
- Gym
- Food and beverage
- One bed apartment
- Three bed apartment
- Residential Amenity

KEY PLAN:

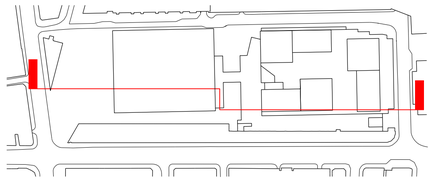



This drawing is copyright
Do not scale off dimensions.
All dimensions to be checked on site by contractor.
Contractor to report any dimensional discrepancies, errors or omissions prior to commencing on site.

NOTE:
This drawing has been created using the information stated below:

Highline: SEP survey received: 2017-07-06, Drawing name: S13920-HLA.DWG

GNW: SEP survey received: 2017-07-26, Drawing name: S13920-WH_GF_REV B.dwg

Deansgate Terraces: SEP survey received: 2017-07-26, Drawing name: S13920-DG_Level 1_REV B.dwg

Topographical: SEP survey received: 2017-07-21, Drawing name: S13920-T_Rev A.dwg

NORTH

Rev	Date	Description
P01	09-03-2022	First Issue
P02	11-03-2022	Level Annotation Update

Project Title
Great Northern

Drawing Title
General Arrangement-
Proposed Warehouse Section A-A

Job No
10422

Scale
1:200 @ A1

Status
Preliminary

Drawing No
10422-SHP-Z2-A-G200-SE-AA-001

Revision
P02

simpsonhaugh

MANCHESTER
Riverside, 4 Commercial St
Manchester M15 4RQ
+44 (0)161 835 2345
www.simpsonhaugh.com

LONDON
5-8 Roberts Place
London EC1R 0BB
+44 (0)20 7549 4000
mail@simpsonhaugh.com

© SimpsonHaugh 2022

KEY:

Residential (Use Class C3)

- Residential Entrance/ Shared Amenity
- Residential circulation/ Private Amenity
- One Bed Apartment
- Two Bed Apartment
- Three bed apartment

Office (Use Class E(c))

- Office
- Office Entrances
- Office Circulation/ Balconies & Terraces


Commercial, Business & Service Community (Use Class Varies)


- Use Class E
- Use Class E or Sui Generis (Entertainment Venue)
- Use Class E or Sui Generis (Drinking Establishments or Hot Food Takeaway or Entertainment Venue)
- Use Class E or F2 (b)
- Entrances & Circulation

Other (Use Class Varies)

- Car Park (Sui Generis)
- Ancillary (Plant, Refuse Stores, Back of House, etc)
- Ancillary (Cycle Stores)

KEY Plan:

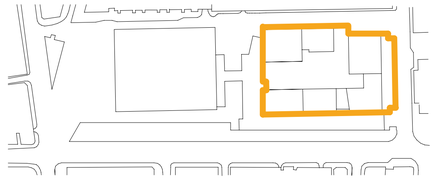

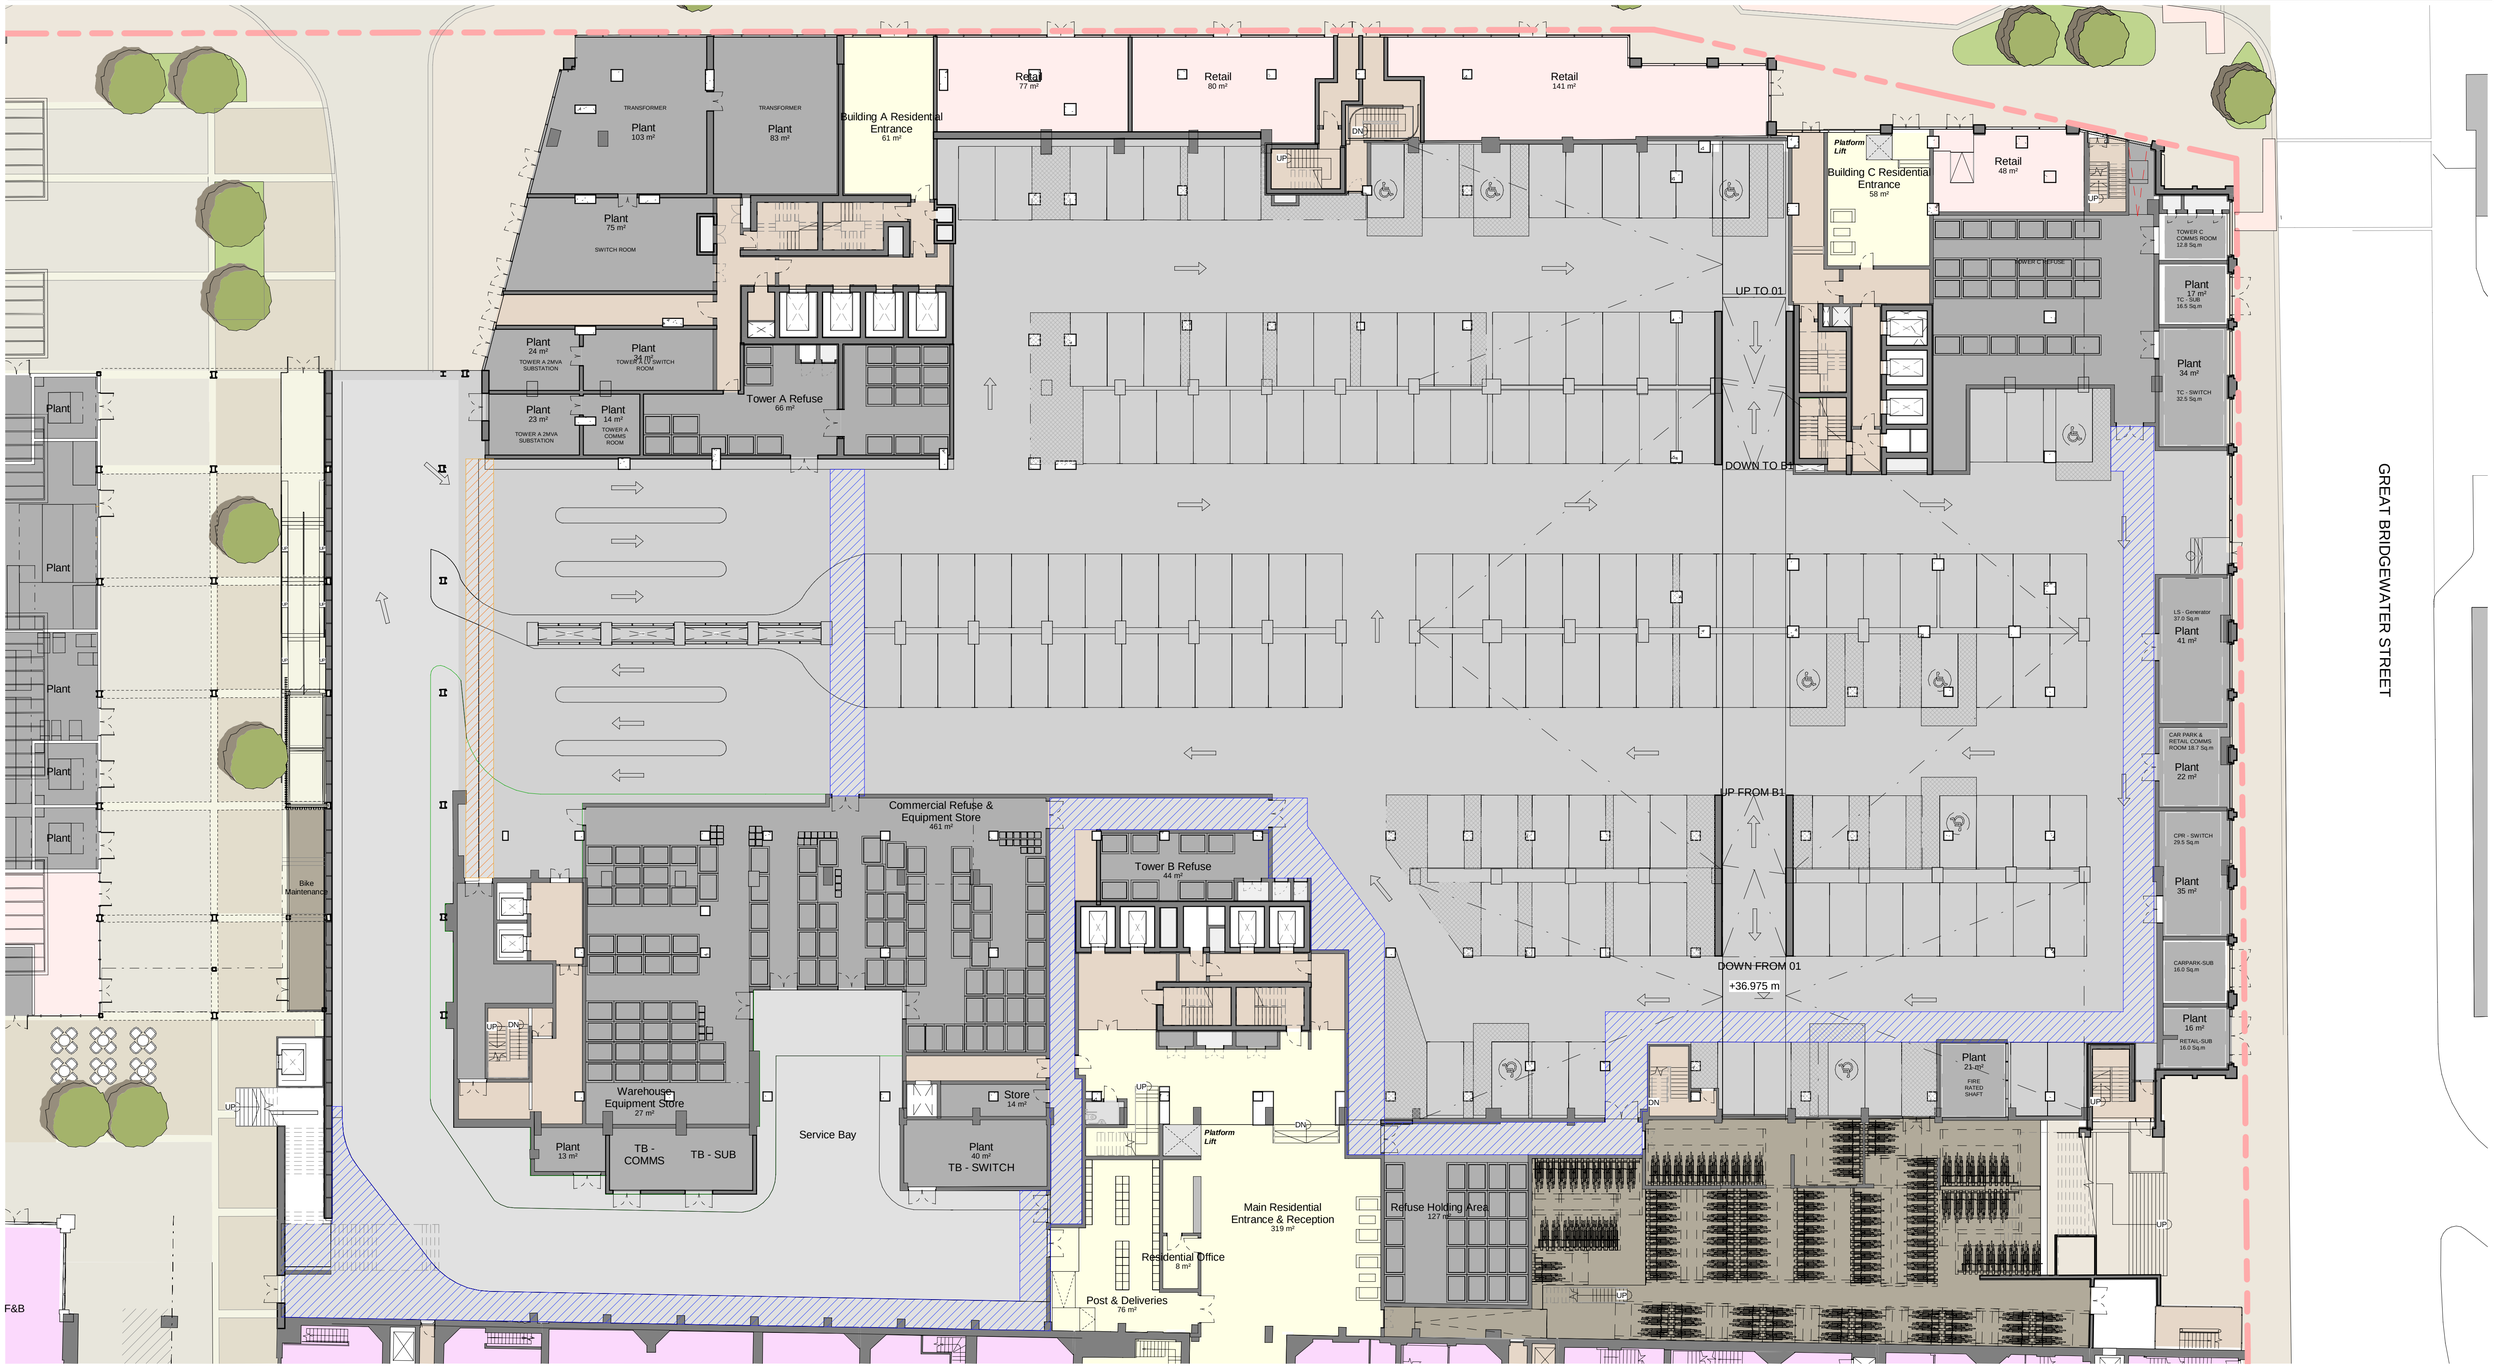

This drawing is copyright
Do not scale off dimensions.

All dimensions to be checked on site by contractor.

Contractor to report any dimensional discrepancies, errors or omissions prior to commencing on site.

NORTH

Rev	Date	Description
P01	09-03-2022	First Issue
P02	10-06-2022	Interim Issue
P03	25-07-2022	Scheme Update
P04	12-08-2022	Developed Scheme Issue
P05	02-09-2022	Stage 2 Issue
P06	10-10-2022	Planning Design Freeze

Project Title
Great Northern
Manchester

Status
FOR INFORMATION

Drawing Title
General Arrangement
Leisure Box - Proposed Ground Floor Plan

Project No
10422

Scale
1 : 200@ A1

PROJ - ORG - ZONE - HOLE - CLAS - TYPE - LOC - SEQ
10422-SHP-Z4-A-G200-PL-00-001

Revision
P06

simpsonhaugh
Manchester
+44 (0)161 835 2345
London
+44 (0)20 7549 4000

© SimpsonHaugh and Partners 2022

KEY:

Residential (Use Class C3)

- Residential Entrance/ Shared Amenity
- Residential circulation/ Private Amenity
- One Bed Apartment
- Three bed apartment
- Two Bed Apartment

Office (Use Class E(c))

- Office
- Office Entrances
- Office Circulation/ Balconies & Terraces


Commercial, Business & Service Community (Use Class Varies)

- Use Class E
- Use Class E or Sui Generis (Entertainment Venue)
- Use Class E or Sui Generis (Drinking Establishments or Hot Food Takeaway or Entertainment Venue)
- Use Class E or F2 (b)
- Entrances & Circulation

Other (Use Class Varies)

- Car Park (Sui Generis)
- Ancillary (Plant, Refuse Stores, Back of House, etc)
- Ancillary (Cycle Stores)

KEY Plan:

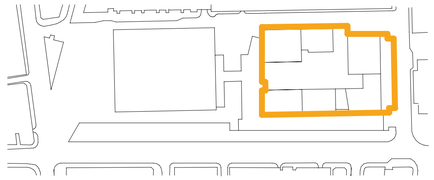



This drawing is copyright
Do not scale off dimensions.

All dimensions to be checked on site by contractor.

Contractor to report any dimensional discrepancies, errors or omissions prior to commencing on site.

NORTH

Rev	Date	Description
P01	22-08-2022	First Issue
P02	02-09-2022	Stage 2 Issue
P03	30-09-2022	Issued for Coordination
P04	10-10-2022	Planning Design Freeze

Project Title
Great Northern
Manchester

Drawing Title
General Arrangement
Leisure Box
Proposed Level 07

Project No
10422

Scale
1 : 200@ A1

Status
FOR INFORMATION

PROJ - ORG - ZONE - AGLE - CLAS - TYPE - DSC - SEQ
10422-SHP-Z4-A-G200-PL-07-001

Revision
P04

simpsonhaugh

Manchester
+44 (0)161 835 2345

London
+44 (0)20 7549 4000

© SimpsonHaugh and Partners 2022

KEY:

Residential (Use Class C3)

- Residential Entrance/ Shared Amenity
- Residential circulation/ Private Amenity
- One Bed Apartment
- Two Bed Apartment
- Three bed apartment

Office (Use Class E(c))

- Office
- Office Entrances
- Office Circulation/ Balconies & Terraces


Commercial, Business & Service Community (Use Class Varies)


- Use Class E
- Use Class E or Sui Generis (Entertainment Venue)
- Use Class E or Sui Generis (Drinking Establishments or Hot Food Takeaway or Entertainment Venue)
- Use Class E or F2 (b)
- Entrances & Circulation

Other (Use Class Varies)

- Car Park (Sui Generis)
- Ancillary (Plant, Refuse Stores, Back of House, etc)
- Ancillary (Cycle Stores)

KEY Plan:

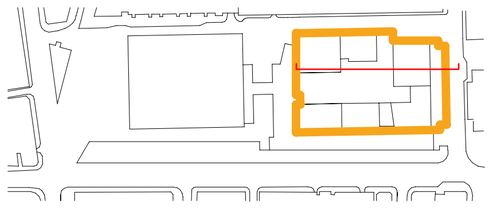

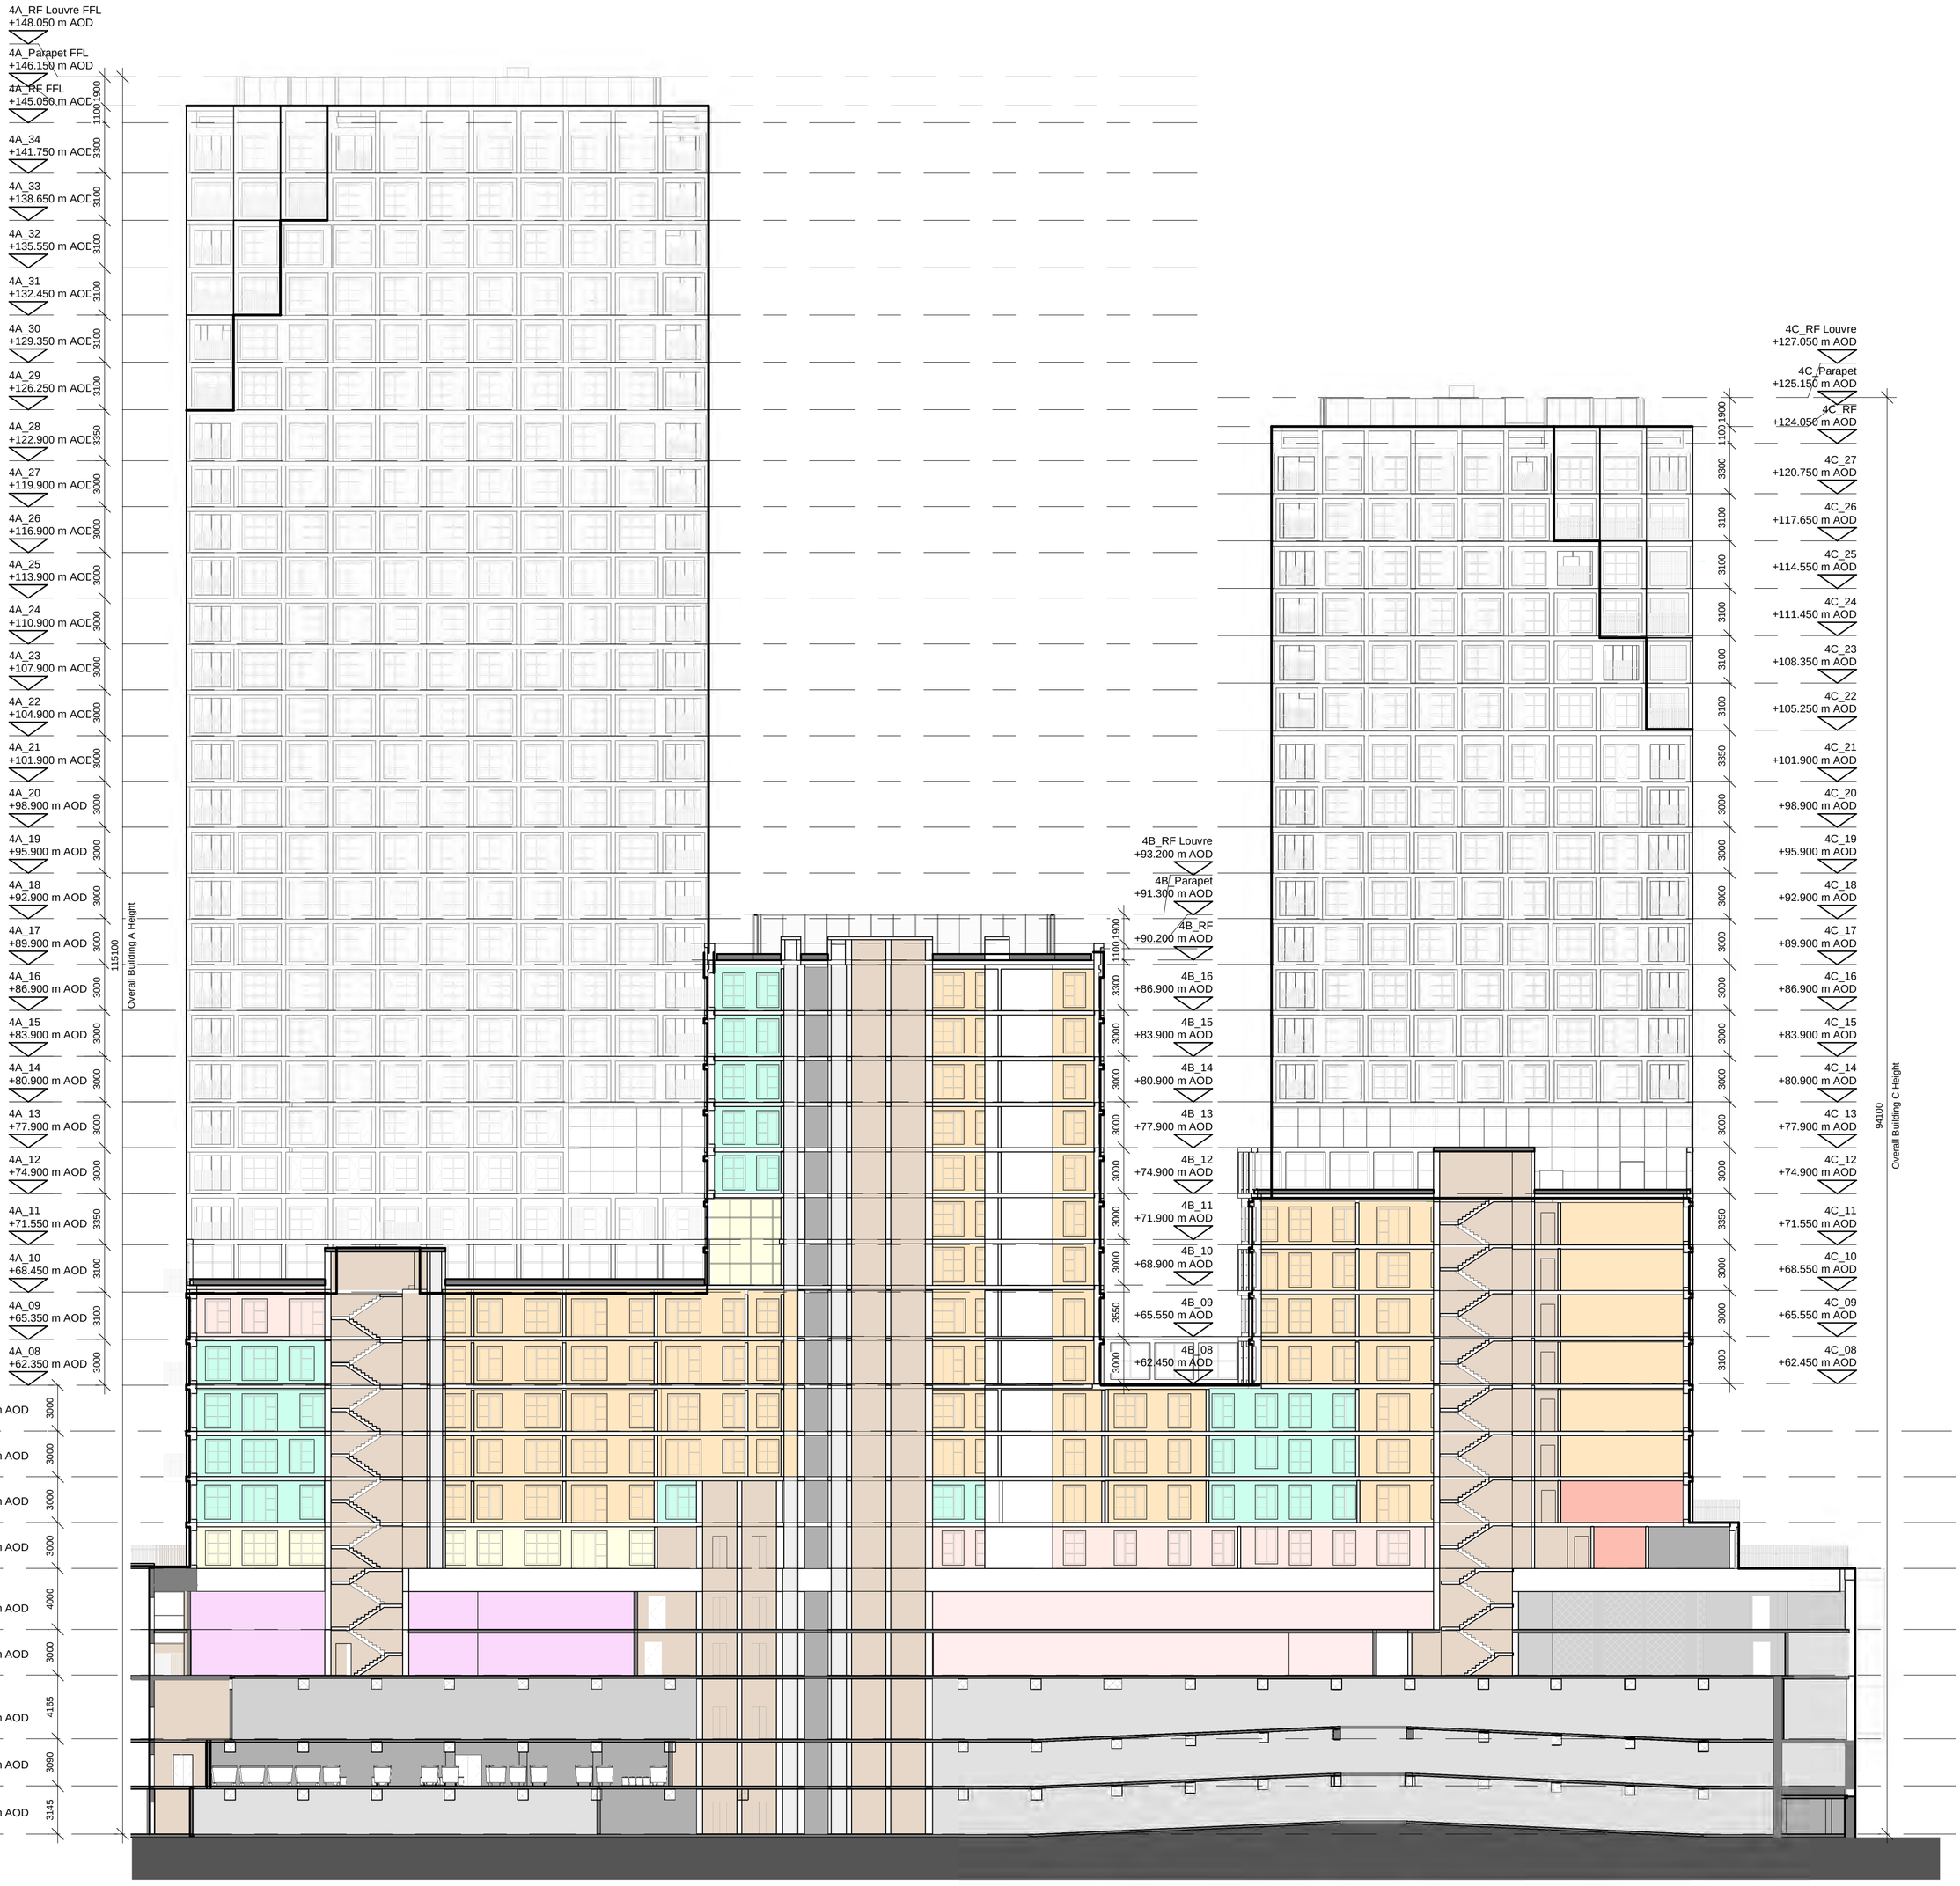

This drawing is copyright
Do not scale off dimensions.

All dimensions to be checked on site by contractor.

Contractor to report any dimensional discrepancies, errors or omissions prior to commencing on site.

Rev	Date	Description
P01	09-03-2022	First Issue
P02	11-03-2022	Level Annotation Update
P03	14-04-2022	Tower massing updated
P04	10-06-2022	Interim Issue
P05	26-07-2022	Issued for Information (issued as P03 in error)
P06	12-08-2022	Developed Scheme Issue
P07	02-09-2022	Stage 2 Issue
P08	10-10-2022	Planning Design Freeze

Project Title
Great Northern
Manchester

Drawing Title
General Arrangement
Leisure Box
Section A-A

Project No
10422

Scale
1 : 250@ A1

Status
FOR INFORMATION

PROJ - ORG - ZONE - ROLE - CLAS - TYPE - LOC -SEQ
10422-SHP-Z4-A-G200-SE-AA-001

Revision
P08

simpsonhaugh
Manchester
+44 (0)161 835 2345
London
+44 (0)20 7549 4000

© SimpsonHaugh and Partners 2022