







Great Northern, Oldham Street, Manchester

Phase 1 Preliminary Risk Assessment

Curtins Ref: 064582-CUR-00-XX-RP-GE-001

Revision: P01

Issue Date: 21 November 2022

Client Name: GNW Developments Limited

Client Address: 19 South Molton Lane, London, United Kingdom, W1K 5LE

Site Address: Great Northern, Watson Street, Manchester, M3 4EN

Curtins
Merchant Exchange
17-19 Whitworth Street West
Manchester, M1 5WG
Tel: 0161 236 2394
www.curtins.com


CIVILS & STRUCTURES • TRANSPORT PLANNING • ENVIRONMENTAL • INFRASTRUCTURE • GEOTECHNICAL • CONSERVATION & HERITAGE • PRINCIPAL DESIGNER

Birmingham • Bristol • Cambridge • Cardiff • Douglas • Dublin • Edinburgh • Glasgow • Kendal • Leeds • Liverpool • London • Manchester • Nottingham

Rev	Description	Issued by	Checked	Date
P02	Update – client comments	JL	MH	21/11/22

This report has been prepared for the sole benefit, use, and information for the client. The liability of Curtins Limited with respect to the information contained in the report will not extend to any third party.

Author	Signature	Date
J Lord BSc (Hons) MSc Senior Geo-Environmental Engineer		21 November 2022

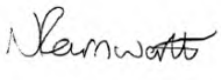Reviewed	Signature	Date
N Farnworth BSc (Hons) MCIWEM Senior Geo-Environmental Engineer		21 November 2022

Authorised	Signature	Date
K Hughes BSc (Hons) CGeol FGS Associate		21 November 2022

Copyright ©2022 Curtins Consulting Ltd

Executive Summary

Appointment	In June 2022 Curtins were instructed by 2110 Consult to undertake a Phase 1 Preliminary Risk Assessment of land at Great Northern, Watson Street, Manchester, M3 4EN. The site is centred on NGR SJ 83540 97830 and covers an area of approximately 2.97Ha. It is understood the project comprises the redevelopment of the Great Northern and surrounding land to a mix of residential and commercial end use as well as improvements to existing facilities.
Current Site Status	The site comprises a number of commercial premises, offices, residential properties, multi-storey car parks, and areas of public open space (including a sunken amphitheatre in the north of the site). The commercial properties include bars, restaurants, cafes, casino, gym, cinema and shops. The site is accessed via Watson Street for vehicles, with several pedestrian entrances around the site, including off Great Bridgewater Street, Watson Street, Deansgate, and Peter Street.
Site History	Earliest mapping (1891) shows the site is developed with mixed residential, commercial and industrial properties (including public houses, brass works and smithy). By 1900 the site is cleared of all structures and redeveloped as the Great Northern Railway Goods Station in the northern half of the site, with associated railway sidings in the south of the site, offices and commercial properties are built along the northern and western boundary. In 1963 the site is used as a car park, the structure is still in place, just repurposed. The site sis shown as cleared of all structures. By 2000 the site is developed into its current use, with a large mixed use commercial building in the south, the original GNR station building utilised for parking and commercial/leisure facilities. A sunken amphitheatre and area of public open space is present in the north of the site.
Geology	Made Ground is indicated to be present on BGS mapping, and considering the historic development on site, it is likely made ground will be encountered. BGS mapping indicates the site is underlain by superficial Glaciofluvial Sheet Deposits (west and south) and Glacial Till Deposits (eastern boundary). Bedrock deposits of the Chester Formation and Manchester Marls Formation (north-eastern portion of site). The site is located within a Coal Mining Reporting. There are no recorded mine entries, coal workings or probably coal workings within 1km of the site.
Hydrogeology	Superficial deposits are designated as a Secondary A and Secondary Undifferentiated Aquifers. The bedrock deposits are designated as Principal and Secondary B Aquifers. The site is not situated within a Source Protection Zone (SPZ). There is a SPZ (Zone III) located 114m to the southeast of the site. There are fifteen groundwater abstraction points located within 1000m of the site. The nearest entry recorded 401m northwest for non-evaporative cooling.
Hydrology	The nearest surface water feature identified by the Envirocheck report (Ref.1) is an unnamed water network line located on site (no further information is provided). The nearest named water feature is the Rochdale Canal located approximately 122m south. There are no surface water abstractions within 1km of the site. There are two surface water abstractions within 1km of the site. The nearest entry is located 525m east for cooling (final/treated effluent).
Unexploded Ordnance	Risk mapping for UXO places the site within a Moderate risk area with ruins and bomb strikes noted locally in historic OS maps a Detailed UXO risk assessment is recommended prior to any future intrusive works at the site.
Initial Ground Contamination Assessment	The risk from Made Ground posed to the site's end-users and construction workers is considered to be **Moderate** due to the anticipated lack of significant contamination in the Made Ground, though localised contamination may still be present. The risk posed to surface water and ground water is considered to be Moderate/Low and **Moderate respectively**. The risk posed to site end-users from ground generating gases arising from organic / putrescible soils near the site is considered to be **Moderate.**
Recommendations	The following recommendations are made with regards to further works at the site: 1. Undertake an intrusive ground investigation; and, 2. Undertake a GQRA as part of the ground investigation. 3. Detailed UXO Report It is further recommended that this work is completed in advance of any development works taking place.

Copyright ©2022 Curtins Consulting Ltd

Table of Contents

1.0 Introduction 1
1.1 Project Background 1
1.2 Scope of Services 1
2.0 Current Site and Surrounding Area Details 3
2.1 Site Location and Current Details 3
2.2 Surrounding Area Details 4
3.0 Site History 5
4.0 Geology, Hydrogeology and Hydrology 7
4.1 Geology and Hydrogeology 7
4.1.1 Mining 9
4.1.2 Other Ground Stability Issues 9
4.1.3 Ground Gas 9
4.2 Hydrology 10
5.0 Unexploded Ordnance Risk Assessment 11
5.1 Preliminary UXO Assessment 11
6.0 Conceptual Site Model & Qualitative Risk Assessment 13
6.1 Additional Risk Assessments 13
7.0 Conclusion and Recommendations 15
7.1 Contaminants of Concern 15
7.2 Other Considerations 15
8.0 References 16

Copyright ©2022 Curtins Consulting Ltd

Appendices

Appendix A **Drawings**

Appendix B **Envirocheck Report**

Appendix C **Qualitative Risk Assessment Rationale**

Copyright ©2022 Curtins Consulting Ltd

1.0 Introduction

1.1 Project Background

In June 2022, Curtins were instructed by 2110 Consult to undertake a Phase 1 Preliminary Risk Assessment of land at Great Northern, Watson Street, Manchester, M3 4EN.

The location and extent of the site is shown in *Figure 2.1* on the following page. It is understood the project comprises the redevelopment of the Great Northern, including the following:

- The redevelopment of the Great Northern Square public open space in the north of the site (including the infilling of existing sunken amphitheatre);
- The redevelopment and refurbishment of the historical Great Northern structure, with improvement to commercial units and conversion of former car park levels into residential end use;
- Improvements to commercial properties along Deansgate Terrace, including the extension of the units in the north of the site; and,
- The redevelopment of the existing cinema structure with a partial demolition into basement car parking with residential tower blocks between fifteen and thirty-six stories.

Development plans are enclosed in Appendix A.

1.2 Scope of Services

The Phase 1 PRA is intended to provide an overview of the geo-environmental and geotechnical setting of the site, prior to the proposed development of the site.

Through this overview, the Phase 1 PRA aims to develop both a working conceptual and ground model for the site, as well as present an initial assessment of any risks that could be presented to the development including its intended end users and the wider environment.

Specifically, the Phase 1 PRA provides an initial assessment of the site regarding:

a) Potential on and offsite contamination from historical and/or current uses, including potential ground gas generating sources;
b) The potential impact on the wider environment by historical and or current use of the site of interest;
c) The potential impact from surrounding land uses and other environmental factors;
d) Potential problems associated with geological features such as faulting, mineral extraction, mining and land instability; and
e) The location of apparent sub-surface structures that may affect the proposed redevelopment.

Copyright ©2022 Curtins Consulting Ltd

Consideration of detailed flood risk, ecology and archaeological issues are outside of the scope of this report.

2.0 Current Site and Surrounding Area Details

2.1 Site Location and Current Details

Site use, location and description are shown below in *Table 2.1* and *Figure 2.1*.

Table 2.1 – *Site Details*

Site Address	Great Northern, Watson Street, Manchester, M3 4EN
NGR	SJ 83540 97830
Area of Site	Approximately 2.97Ha.
Current Site Use and Description	The site comprises a number of commercial premises, offices, residential properties, multi-storey car parks, and areas of public open space (including a sunken amphitheatre in the north of the site). The commercial properties include bars, restaurants, cafes, casino, gym, cinema and shops. The site is accessed via Watson Street for vehicles, with several pedestrian entrances around the site, including off Great Bridgewater Street, Watson Street, Deansgate, and Peter Street.

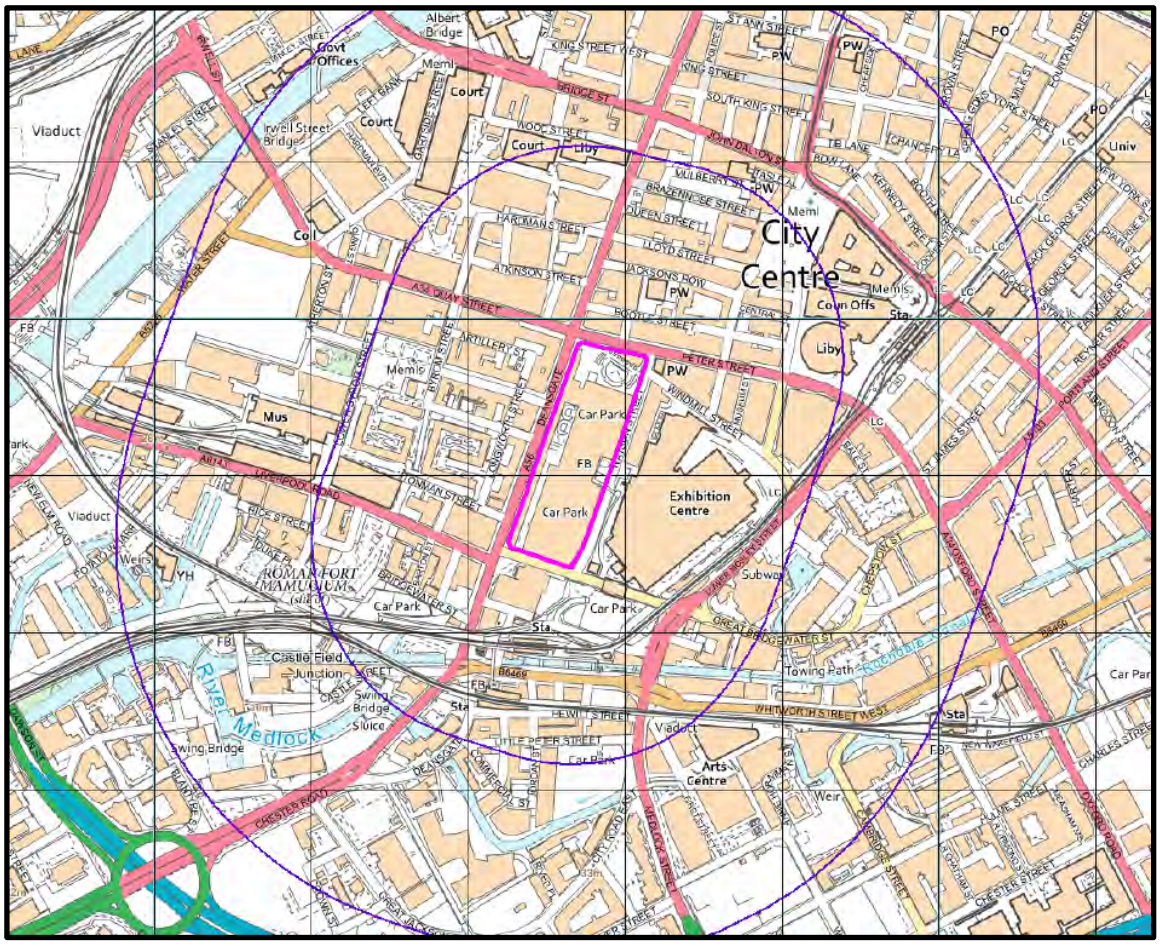


Figure 2.1 *– Site Location Plan (site boundary shown in pink and 250m buffer in purple). Crown Copyright. License Number 100022432.*

2.2 Surrounding Area Details

The following information was established through undertaking an environmental database search. The full Envirocheck report (Ref. 1) is included in *Appendix B*.

Table 2.2 – *Surrounding Land Uses*

Surrounding Area	**N**	Commercial, office, leisure, and residential properties
	E	Commercial, office, leisure, residential properties, and rail infrastructure
	W	Commercial, office, leisure, and residential properties
	S	Commercial, office, leisure, residential properties, and rail infrastructure

Copyright ©2022 Curtins Consulting Ltd

3.0 Site History

A review of the available historical mapping and other information for the site, as presented within the Envirocheck Report (Ref. 1), has been undertaken and is presented in *Table 3.0* below.

Table 3.0 –** Previous Site and Surrounding Area Uses and Potential Sources of Contamination. **Bold text refers to on-site activity.

Date	Description	Potential Sources of Contamination
1891-1900	**The site is widely developed with a combination of residential, commercial and industrial properties, including a number of roads and streets, pertinent on site uses include:** • **Alport Brass Works located in the middle of the site.** • **Tannery in centre north.** • **Smithy along the southern boundary.** • **Eight public houses across the length of the site** • **A school in in the centre of the centre on the western boundary.** **The southern half of the site is predominantly residential terraced houses. The Manchester and Salford Junction Canal is located 202m east. It is understood that this Junction Canal runs from Bridgewater Basin (current location of Bridgewater Hall) towards Camp Street in the west (Ref. 3) underneath the site and listed Grade 2.** The surrounding area is fully developed with mixed residential, commercial, and industrial land uses. A goods station with associated tracks adjacent to the eastern boundary. Further works and mills are present in all directions. The Rochdale canal is shown 130m south if the site.	• Potential for uncontrolled deposition of Made Ground during the construction of residential dwelling on the site. • Potential for contamination associated with industry, including leakages and spillages of fuels/oils/chemicals. Heavy metal contamination. Contaminants associated with industry identified include (but aren't limited to) Metals, PAHs, TPHs, PCBs, SVOCs and VOCs.
1900-1948	**The site is cleared off all previous structures associated with the site, including the removal of all roads on the site.** **The site is redeveloped as the Great Northern Railway Goods Station in the north of the site, with associated railway sidings running off site to the south. 3-storey shops are built along the western boundary and the Great Northern offices along the northern boundary of the site.** There are no significant changes to the surrounding area, a gas works is present 250m south-east of the site.	• Demolition material and unknown made ground during redevelopment. • Spillages and leakages of fuels/oils associated with GNR. • Potential for contamination associated with the Railway include (but aren't limited to) Metals, PAHs, TPHs, PCBs, and VOCs.
1948-1963	**No significant changes to the site.** An increase in the number of works in the area surrounding the site, including engineering works, printing works, warehouses, garages, cardboard works, electrical engineering works, corn mill, automobile works, automobile glass works, timber yards, electricity sub stations, chemical works. A number of ruins are noted to the north and east of the site.	• Uncontrolled deposition of Made Ground from construction waste associated with off-site development. • Migration of contamination from any mobilise phase contamination from off-site works.
1963-2000	**The Great Northern Railway Goods Station is no longer labelled, the building is still present but has been relabelled as a car park. The railway sidings in the south of the site are noted as car parks, with 2 tracks retained.**	• Potential fuel/oil spillages associated with vehicle parking. • Uncontrolled deposition of Made Ground and contamination

Date	Description	Potential Sources of Contamination
	The goods station adjacent to the east boundary and central station are labelled as disused. Number of works and mills in the surrounding areas are no longer shown, particularly in the north, east and west.	arising from demolition of railway tracks including ash, asbestos, fuels and oils.
2000 to present day	**The site is developed into its current setting, the offices along the northern boundary are demolished and replaced with an area of public open space with an amphitheatre. The original GNR building has been retained and repurposed as mixed commercial and car parking. The south of the site is developed with a large commercial building that is connected to the original GRN building. The 3-storey shops on the western boundary are still present.** The surrounding area has undergone some changes, with a new residential tall building developed directly east and south of the site.	• Uncontrolled deposition of Made Ground from construction waste associated with on-site development.

Potential sources of onsite contamination are further discussed in *Section 6.0*.

4.0 Geology, Hydrogeology and Hydrology

4.1 Geology and Hydrogeology

A study of the Envirocheck (Ref. 1) Report and the British Geological Survey (BGS) 1:50,000 mapping records (Bedrock and Superficial Editions) for Manchester (Sheet 085) dated 2010 (Ref. 2) indicates the following geological and hydrogeological succession underlying the site:

Table 4.1 – *Geological/Hydrogeological Succession*

Geology	Associated Hydrogeological Classification
Made Ground (undivided) [1]	N/A
Glaciofluvial Sheet Deposits (west and south) [2]	Secondary A Aquifer [6]
Glacial Till Deposits [3] (eastern boundary)	Secondary Undifferentiated [7]
Chester Formation [4]	Principal Aquifer [8]
Manchester Marls Formation [5] (north-eastern portion of site)	Secondary B Aquifer [9]

Notes:
1. *Made ground is an area where the pre-existing (natural or artificial) land surface is raised by artificial deposits. The purpose of the made ground is unspecified. Variable composition.*
2. *Sand and gravel, locally with lenses of silt, clay or organic material; characteristic 'sandur' (sheet) and valley train form; of glaciofluvial origin*
3. *Unsorted and unstratified drift, generally over consolidated, deposited directly by and underneath a glacier without subsequent reworking by water from the glacier. It consists of a heterogeneous mixture of clay, sand, gravel, and boulders varying widely in size and shape (Diamicton)*
4. *Sandstone, fine- to coarse-grained, commonly pebbly, with conglomerates and sporadic siltstones; cross-stratified*
5. *Red marl (calcareous mudstone and siltstone) with thin beds of fossiliferous marine limestone and dolomite; locally green; sandy in places especially in top part; local breccias and pebbly beds.*
6. *Permeable layers capable of supporting water supplies at a local rather than strategic scale, and in some cases forming an important source of base flow to rivers. These are generally aquifers formerly classified as minor aquifers.*
7. *Has been assigned in cases where it has not been possible to attribute either category A or B to a rock type. In most cases this means that the layer in question has previously been designated as both minor and non-aquifer in different locations due to the variable characteristics of the rock type.*
8. *These are layers of rock or drift deposits that have high intergranular and/or fracture permeability - meaning they usually provide a high level of water storage. They may support water supply and/or river base flow on a strategic scale. In most cases, principal aquifers are aquifers previously designated as major aquifers.*
9. *Predominantly lower permeability layers which may store and yield limited amounts of groundwater due to localised features such as fissures, thin permeable horizons and weathering. These are generally the water-bearing parts of the former non-aquifers.*

BGS Records indicate the presence of Made Ground on site. Giver the site's history of construction and demolition suggests that Made Ground is likely to be present underlying the site.

There are four BGS fault lines within a 1000m of the site. A fault line traverses through the north-eastern portion of the site, running in a north-west to south-east direction.

There are eight BGS recorded boreholes located within 100m of the site, the closest to the site is located along the western boundary of the site. The details are given in *Table 4.2*.

Table 4.2 – *BGS Borehole Records*

Record Reference	Location (NGR)	Details (bottom to top of strata/details/thickness of strata)	
SJ89NW68	5m west (383451, 397729)	0.00m to 3.66m bgl 3.66m to 10.67m bgl *10.67m bgl*	Made Ground (3.66m) Sandstone (7.01m) *Borehole complete*
SJ89NW66	10m west (383513, 397916)	0.00m to 3.66m bgl 3.66m to 7.93m bgl 7.93m to 13.11m bgl *13.11m bgl*	Made Ground (3.66m) Made Ground (4.27m) Sandstone (5.18m) *Borehole complete*
SJ89NW67	15m west (383483, 397842)	0.00m to 2.13m bgl 2.13m to 13.41m bgl *13.41m bgl*	Made Ground (2.13m) Sandstone (11.28m) *Borehole complete*
SJ89NW81	40m northwest (383508,397989)	0.00m to 0.91m bgl 0.91m to 3.35m bgl 3.35m to 7.47m bgl 7.47m to 9.45m bgl 9.45m to 10.82m bgl *10.82m bgl*	Sand and Gravel (0.91m) Red loam (2.44m) Grey loam(4.12m) Blue CLAY (1.98) Hard red marl (1.37) *Borehole complete*
SJ89NW91	50m southwest (383399,397703)	0.00m to 1.52m bgl 1.52m to 3.66m bgl 3.66m to 12.50m bgl *12.50m bgl*	brown earth (1.52m) Gravel and sand (2.13m) Red sand rock (8.84m) *Borehole complete*
SJ89NW238	70m east (383671,397840)	0.00m to 4.50m bgl 4.50m to 12.80m bgl *12.80m bgl*	Drift (4.50m) Marl (8.30m) *Borehole complete*
SJ89NW1494	75m northwest (383490,398010)	0.00m to 0.20m bgl 0.20m to 2.30m bgl 2.30m to 2.80m bgl 2.80m to 3.10m bgl 3.10m to 6.45m bgl *3.35m bgl*	Tarmac (0.20m) Made Ground (2.10m) Medium dense GRAVEL (0.50m) Stiff brown CLAY (0.30m) Stiff brown CLAY (3.35m) *Borehole complete*
SJ89NW120	75m south (383464,397622)	0.00m to 4.57m bgl 4.57m to 9.14m bgl 9.14m to 12.50m bgl *12.50m bgl*	Made Ground Sand, clay and stones (4.57m) Made Ground ballast and sand (4.57m) Sandstone (3.35m) *Borehole complete*

The site is not situated within a Source Protection Zone (SPZ). There is a SPZ (Zone III) located 114m to the southeast of the site.

There are fifteen groundwater abstraction points located within 1000m of the site. The nearest entry recorded 401m northwest operated by Her Majesty's Court Service for water abstracted from a single point for non-evaporative cooling.

4.1.1 Mining

A review of the Coal Authority interactive mapping (Ref. 4) for the area indicates that the site is located within a Coal Mining Reporting Area.

The Coal Authority Interactive Mapping confirms that the nearest coal subcrop is over 1000m north-east of the site and nearest mine entry is located over 1000m east from the site. The site is not within an area that has been influenced by past shallow coal mine workings. The site is not located within a development high risk area.

Consequently, the risk to development from historic coal mining is considered to be **Very Low**. No further actions are required to further asses the risk to development from historic coal mining.

There are no active or inactive BGS recorded mineral sites within 500m of the site.

4.1.2 Other Ground Stability Issues

The Envirocheck Report (Ref. 1) confirms that there is a no hazard to very low risk from the following ground stability hazards on the site; collapsible ground, compressible ground, ground dissolution, landslide ground, running sands and shrinking or swelling clay.

4.1.3 Ground Gas

Given historic development on site and the details of the BGS borehole records, it is likely that made ground is present underlying the site. There is potential for organic deposits to be present within the made ground that could act as a source of ground gas.

There are no historic landfill or registered landfill site within 500m of the site.

There is one Licensed Waste Management Facilities sites located within 500m of the site, recorded 319m east, operated by Hillhouse Remediation Ltd for mobile plant for reclamation and restoration.

There are two records of infilled land (water) within 250m of the site. The nearest entry is recorded 12m south east, which is an infilled pond dated 1848.

There are no recorded infilled land (non-water) within 250m of the site.

The Envirocheck Report (Ref. 1) and BGS Radon Mapping (Ref. 5) confirms the site is situated in an area where <1% of homes are above the radon action level. Radon protection measures are therefore not considered necessary within the proposed development. However, where the new development incorporates a basement the advice of a specialist Radon assessor must be obtained.

Copyright ©2022 Curtins Consulting Ltd

4.2 Hydrology

The nearest surface water feature identified by the Envirocheck report (Ref.1) is an unnamed water network line located on site(no further information is provided). This may relate to an unknown feature on the north of the site with the sunken amphitheatre shown on the OS water Network Map which appears to be ornamental.

Manchester & Salford Junction Canal also extends beneath the site understood to now be abandoned and is Grade II listed. A Map of this feature is shown on a Historic England plan in Appendix A.

The nearest named water feature is the Rochdale Canal located approximately 122m south.

There are four recorded pollution incidents to controlled waters occurred within 500m of the site in the past 30 years. The nearest entry is recorded 215m southwest for a category 3 (minor) incident of oils.

There are two surface water abstractions within 1km of the site. The nearest entry is located 525m east operated by North Western Electricity Board for cooling (final/treated effluent), from a canal source.

There are thirty-eight discharge consents within 500m of the site. The nearest entry is located 231m southeast operated by United Utilities Water Limited for sewage discharges (final/treated effluent) and the receiving water is a freshwater stream/river.

Copyright ©2022 Curtins Consulting Ltd

5.0 Unexploded Ordnance Risk Assessment

Military activities including those conducted as part of both the First and Second World Wars have resulted in a legacy of unexploded ordnance (UXO) being present within the shallow soils of the UK.

UXO result from various sources including both allied (military training) and German (bombing raids) with a guide figure of approximately 10% of all munitions failing to function as designed.

The likelihood of UXO being encountered on a development site is influenced by several factors including; the proximity to strategic targets, the nature of the development works being undertaken and evidence of local damage in the post-war periods amongst others. To determine the likelihood of UXO being present on a site, a step-wise risk assessment process is followed. This process is outlined within CIRIA C681 Unexploded Ordnance: A Guide for the Construction Industry (Ref. 6) with the following commentary considered to represent a Preliminary Risk Assessment intended to guide if and where there is a requirement for a Detailed Risk Assessment.

5.1 Preliminary UXO Assessment

Risk mapping (Ref. 7) for UXO's has placed the site in a **Moderate** risk area. Moderate risk regions are those that show a bomb density of between 11 and 50 bombs per 1000 acres and that may contain potential WWII targets. Action to mitigate the risk is considered essential, albeit more likely that a reduced scope of work is required compared with that needed for high-risk regions.

The Envirocheck Report historical mapping (Ref.1) does indicate two ruins 50m north of the site. A review of available Manchester Bomb Damage mapping (Ref.8) was also undertaken as indicated in Figure 5.1.1 indicating bombing ruins (red shading), several fire bombs (red circles), high explosives (blue circles) ruins and damaged buildings (dashed shading) in the immediate surroundings of the site.



Figure 5.1.1 *Map of bomb damage in Manchester from WWII. Site identified in red.*

Based on the forgoing commentary, the likelihood of encountering UXO, primarily across the Deansgate Terrace area of the site, as part of the ground investigation or development works is considered to be high, and on this basis, a Detailed UXO risk assessment is required prior to any future intrusive works at the site.

Copyright ©2022 Curtins Consulting Ltd

6.0 Conceptual Site Model & Qualitative Risk Assessment

The conceptual site model (CSM) and Qualitative Risk Assessment (QRA) are presented in the table within this section.

The CSM details the source-pathway-receptor linkages or potential pollutant linkages (PPL) that have been identified for the site. The QRA details the associated level of risk relating to these potential pollutant linkages.

The CSM and QRA concern risk to human health and water environment with additional, more specific risk assessment protocols contained within the main body of this reporting, as detailed in *Section 6.1* below.

The QRA follows the framework outlined within CIRIA C552 (Ref. 9) which is summarised within *Appendix C.*

The 'risk rating' within the QRA refers to the risk that the source, pathway, receptor linkage or PPL is complete. Unless specifically stated it does not necessarily refer to an immediate risk and is intended to be used as a tool to assess the necessity for further assessment/investigation.

6.1 Additional Risk Assessments

The following risk assessments, listed below, are not included within the main CSM and QRA but nonetheless can be of critical importance to the onward development of the site:

- The risk presented by Mining is discussed and assessed in *Section 4.1.1*.
- The risk presented by Radon is discussed and assessed in *Section 4.1.3*.
- The risk presented by Unexploded Ordnance is discussed and assessed in *Section 5.0*.

Under current health and safety legislation, employers are required to carry out their own appropriate risk assessments and mitigation to protect themselves and their employees, other human receptors and the environment from potential contamination. Such risks must be adequately mitigated by law, specifically the Construction Design Management (CDM) Regulations, 2015 (Ref. 10) which require that potential risks to human health and the environment from construction activities are appropriately identified and all necessary steps taken to eliminate / manage that risk. It has been assumed that any future construction works on site will be undertaken in compliance with these requirements.

Copyright ©2022 Curtins Consulting Ltd



- The table below represents the first stage in the land quality risk assessment process: The Qualitative Risk Assessment.
- For a development site to be deemed 'suitable for use', the level of risk needs to be brought down to acceptable levels, i.e. low to very low risk. The purpose of each stage of risk assessment is ultimately to establish, if there is a requirement for additional levels of assessment to be made to have sufficient confidence to support a risk characterisation or management decision, e.g. remedial action.
- In the absence of specific site data, a Generic Quantitative Risk Assessment is invariably recommended.

Conceptual Site Model			Qualitative Risk Assessment			Recommended Actions
Source	**Pathway(s)**	**Receptor(s)**	**Consequence**	**Likelihood of Occurrence**	**Risk Rating**	
Significant sources of on-site contamination: • Made Ground of unknown composition from uncontrolled deposition of materials associated with the construction and demolition of on-site structures. • Potential for contaminants associated with the site's use as a car park, and railway station with associated sidings. Contaminants associated with industry identified include (but aren't limited to) Metals, PAHs, TPHs, PCBs, SVOCs and VOCs. • Potential for contaminants associated with historic works including lead works, tannery. metal contamination. Contaminants associated with industry identified include (but aren't limited to) Metals, PAHs, TPHs, PCBs, SVOCs and VOCs. Significant sources of off-site contamination: • Uncontrolled deposition of Made Ground during the construction of roads and structures adjacent to the site's boundaries.	Direct contact, ingestion, inhalation (dust and vapours)	**End-user of site** (Commercial/Residential/Public Open Space) **& Construction Workers**	**Medium** Chronic health risk	**Likely** Based on the site's historical use, commercial use and the distance from the site to historical industrial structures, the likelihood of encountering significant contamination in the Made Ground is considered to be Likely.. There is potential for localised contamination to be present in the Made Ground, including ACMs in discarded building materials. Likelihood of construction workers coming into contact with contamination on site can reduced by appropriate PPE.	**Moderate**	**Generic Quantitative Risk Assessment** Recommended as part of the ground investigation.
	Vertical migration through the superficial deposits (soils) May occur due to existing service corridors and physical processes including; capillary action and downwards flow into the natural deposits through infiltration.	**Controlled Waters** (Groundwater) Principal and Secondary B Aquifer (Bedrock), overlain by Secondary Undifferentiated (Glacial Till) and Secondary A Aquifer (Glaciofluvial Sheet Deposits). The site is not located within a Source Protection Zone. Fifteen groundwater water abstraction points within 1km.	**Medium** Pollution of non-sensitive water resources	**Likely** Based on the potential for significant to be present in the made ground combined with the expected presence of potentially permeable superficial deposits (BGS available logs) overlying the principal aquifer, it is considered likely that contaminants will migrate vertically into the bedrock aquifer.	**Moderate**	**Generic Quantitative Risk Assessment** Recommended as part of the ground investigation.
	Horizontal migration over and through the superficial deposits (soils)	**Controlled Waters** (Surface Water) Nearest surface water feature is an unnamed feature on site. Rochdale canal 131m south of the site Two surface water abstraction points within 1km.	**Medium** Pollution of sensitive water resources	**Low** Considering the distance from the site to the nearest sensitive surface water receptor. On site feature is likely to be ornamental where present.	**Moderate/ Low**	**Generic Quantitative Risk Assessment** Recommended as part of the ground investigation.
Significant sources of ground gas: • Potential for localised deposits of organic / putrescible material to be present within the Made Ground or natural soils. • Two historically infilled water features, nearest located 12m southeast.	Vertical and horizontal migration through existing service corridors and the underlying superficial deposits	**End-user of site** (Commercial)	**Medium** Human health risk	**Likely** Potential source of ground gas from the made ground is a potential pathway for ground gas within the superficial soils to migrate horizontally beneath the developments.	**Moderate**	**Generic Quantitative Risk Assessment** Recommended as part of the ground investigation.

Copyright ©2022 Curtins Consulting Ltd

7.0 Conclusion and Recommendations

The qualitative risk assessment (QRA) determined a varied level of level of risk associated with the proposed development.

The QRA concluded by recommending that generic quantitative risk assessments (GQRA) were conducted to confirm the assessment of risk ascribed to each of the respective potential pollutant linkages (PPLs). It is recommended that the GQRA is conducted as part of a ground investigation in support of the engineering design of the proposed development.

In summary, the following recommendations are made:

- Undertake an intrusive ground investigation;
- Undertake a GQRA as part of the ground investigation; and
- Undertake ground gas monitoring over a period of three months for potential hazardous gases.
- Detailed UXO Report.

It is further recommended that the site investigation works are completed in advance of any development works taking place.

7.1 Contaminants of Concern

Potential contaminants of concern associated with the sources identified within the Conceptual Site Model in *Section 6.0* of this reporting include but are not limited to: broad range aliphatic and aromatic hydrocarbons present within any fuel oils; polycyclic aromatic hydrocarbons (PAHs); polychlorinated biphenyls (PCBs); semi-volatile organic compounds (SVOCs); volatile organic compounds (VOCs); inorganic compounds including heavy metals; and asbestos present in discarded building materials.

Potential contaminants associated with the airborne dust/particulates include but are not limited to: polycyclic aromatic hydrocarbons and inorganic compounds including toxic metals that are also accounted for by potential onsite contaminants of concern.

7.2 Other Considerations

The requirement for additional surveys, e.g. arboricultural and ecological surveys, should be confirmed through advice from a suitably qualified and experienced professional.

Copyright ©2022 Curtins Consulting Ltd

8.0 References

1. Landmark (2021) Envirocheck Report (report no. 296939139_1_1).
2. British Geological Survey (BGS) Solid and Drift Editions (2010) 1:50,000 mapping, Sheet No. 085 (Manchester).
3. Hidden Manchester [online] https://hidden-manchester.org.uk/#/waterways/manchester-salford-junction-canal-tunnel (accessed June 2022).
4. Coal Authority Interactive Map Viewer [online], http://mapapps2.bgs.ac.uk/coalauthority/home.html (accessed June 2022).
5. UK Maps of Radon [online], http://www.ukradon.org/information/ukmaps (accessed June 2022).
6. CIRIA (2009) Unexploded Ordnance: A Guide for the Construction Industry (report no. C681).
7. Zetica Regional Unexploded Bomb Risk map [online], https://zeticauxo.com/downloads-and-resources/risk-maps/ (accessed June 2022).
8. Manchester University – Manchester Bomb Damage Mapping [online], https://luna.manchester.ac.uk/luna/servlet/detail/maps002~1~1~342635~123259?sort=reference_number%2Ctitle&qvq=q:bomb%20damage;sort:reference_number%2Ctitle;lc:maps002~1~1&mi=16&trs=49 (accessed June 2022)
9. CIRIA (2001) Contaminated Land Risk Assessment. A guide to good practice (report no. C552).
10. Health and Safety Executive (2015) Construction (Design and Management) Regulations.

Copyright ©2022 Curtins Consulting Ltd


Appendix A Drawings


Copyright ©2022 Curtins Consulting Ltd

KEY:

- Office
- Circulation
- Existing Terrace Tenants
- Bowling Alley
- Casino
- Gym
- Retail
- Food and beverage
- BOH circulation/ parking/ plant/ refuse/ storage
- One bed apartment
- Two bed apartment
- Three bed apartment
- Landscaping
- Residential Amenity

KEY PLAN:

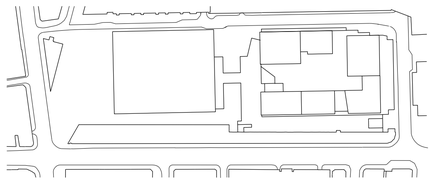

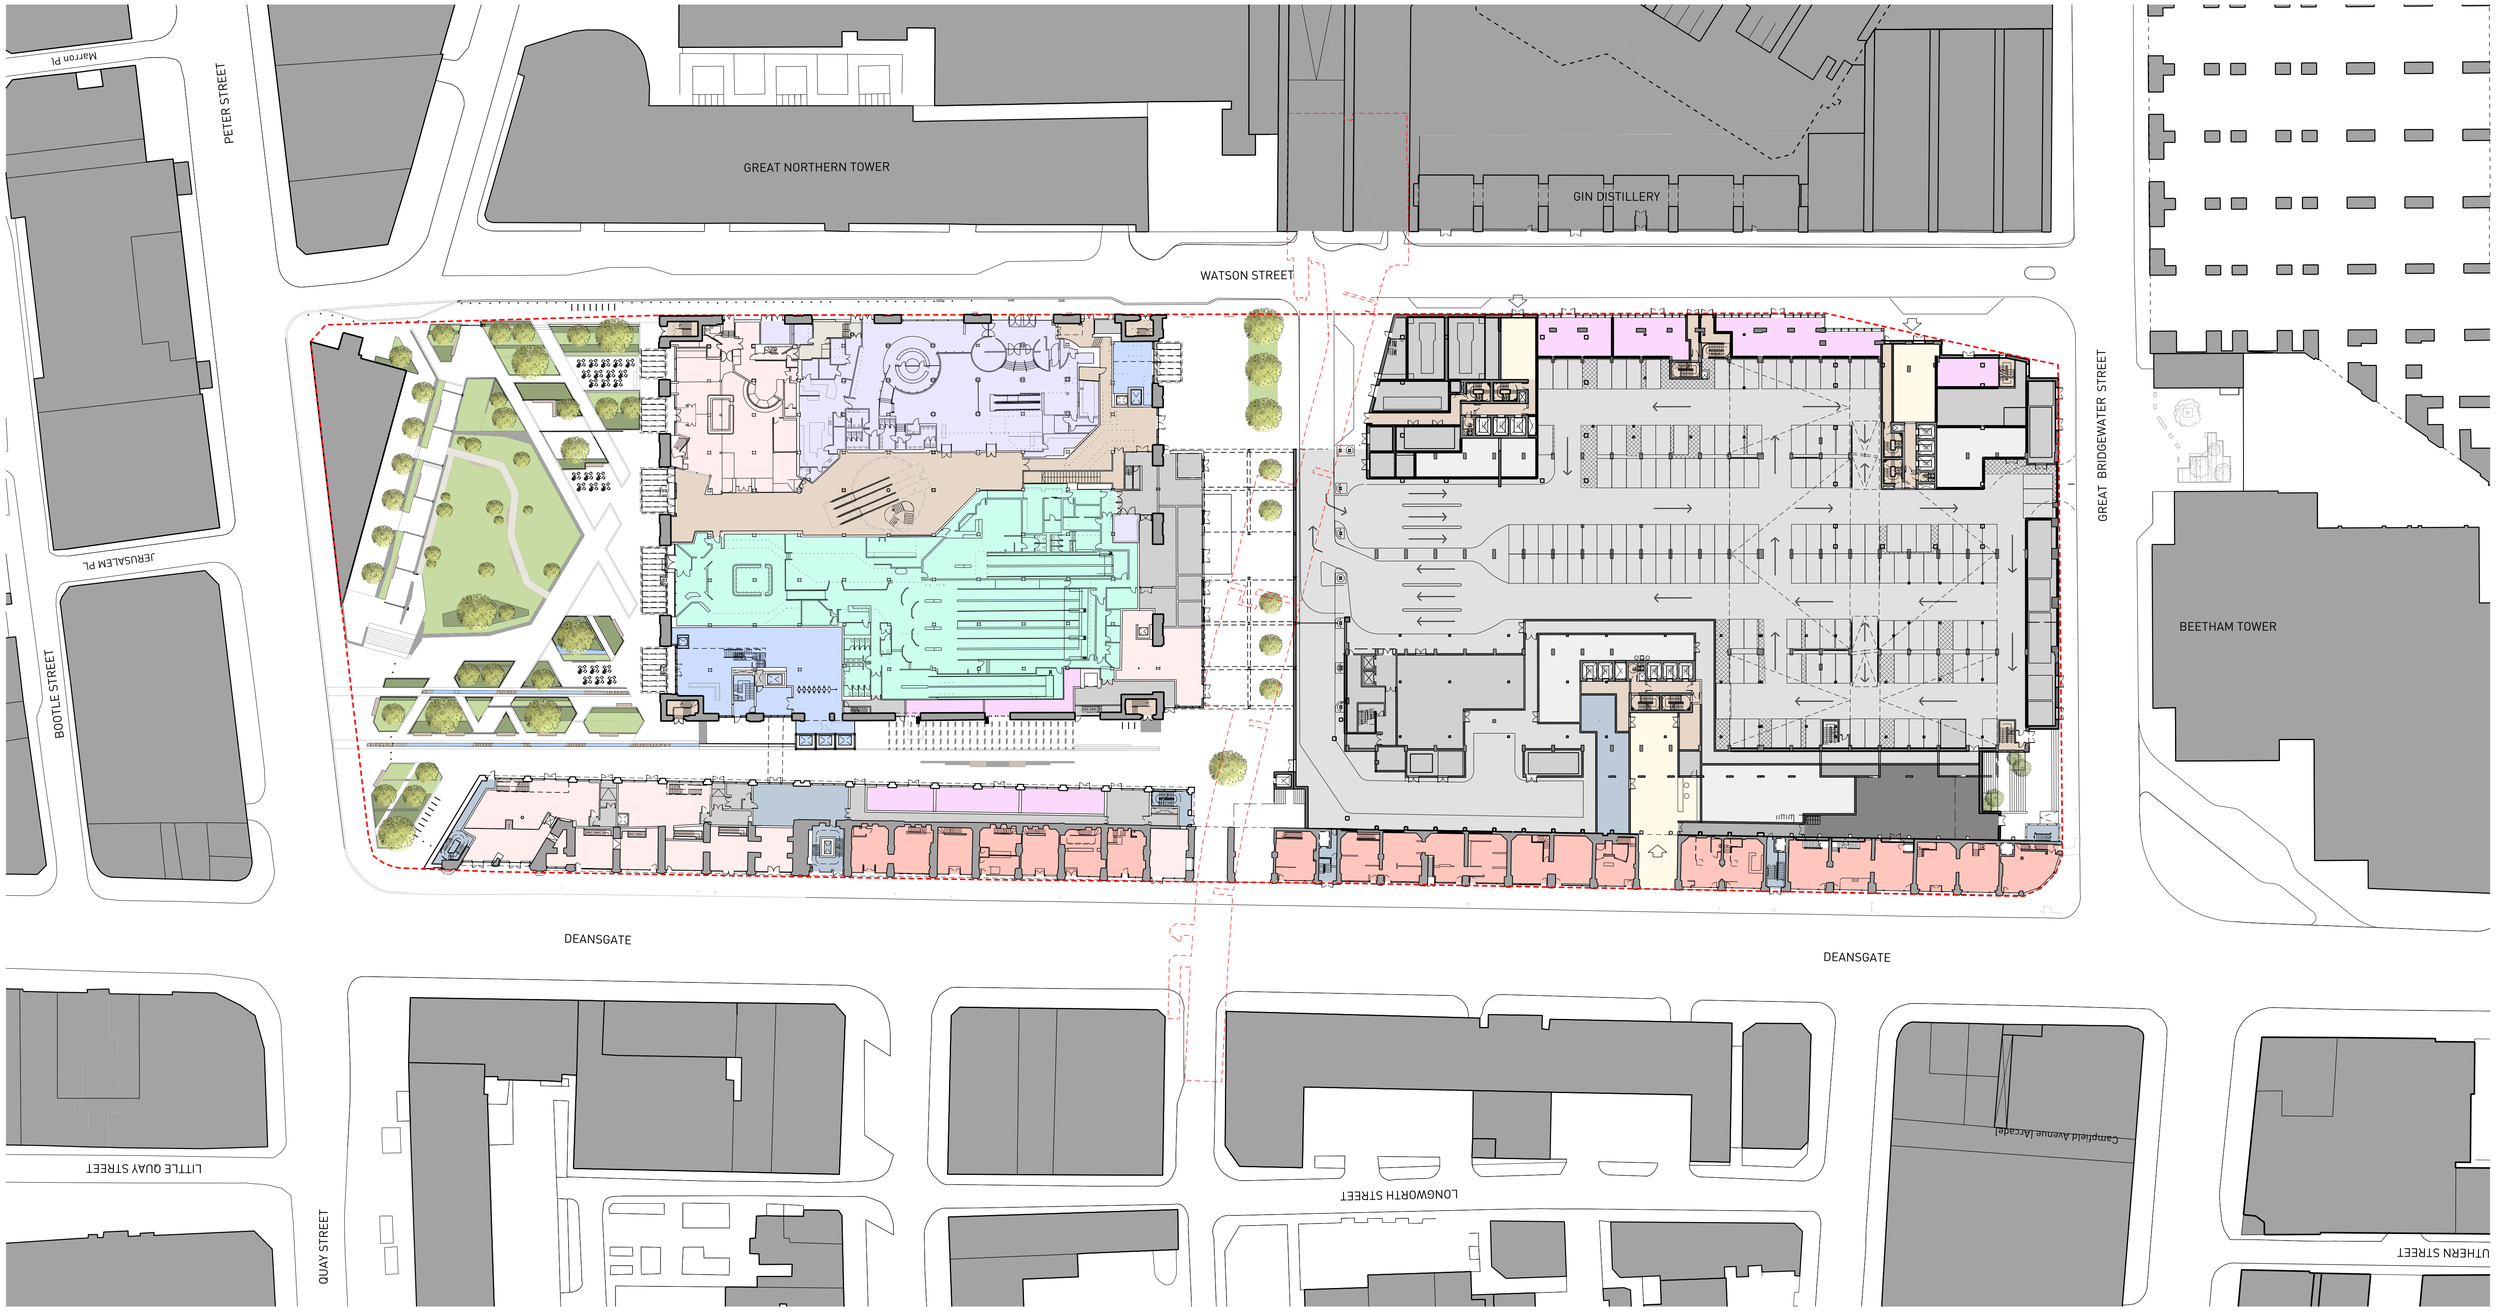

This drawing is copyright
Do not scale off dimensions.
All dimensions to be checked on site by contractor.
Contractor to report any dimensional discrepancies, errors or omissions prior to commencing on site.

NOTE:
This drawing has been created using the information stated below:

Highline: SEP survey received: 2017-07-06, Drawing name: S13920-HLA.DWG

GNW: SEP survey received: 2017-07-26, Drawing name: S13920-WH_GF_REV B.dwg

Deansgate Terraces: SEP survey received: 2017-07-26, Drawing name: S13920-DG_Level 1_REV B.dwg

Topographical: SEP survey received: 2017-07-21, Drawing name: S13920-T_Rev A.dwg

NORTH

Rev	Date	Description
P01	09-02-2022	First Issue
P02	09-03-2022	Baseline Scheme Update
P03	10-06-2022	Interim Issue

Project Title
Great Northern

Drawing Title
Proposed Site Plan-
Ground Floor

Job No
10422

Scale
1:500 @ A1

Status
Preliminary

Drawing No
10422-SHP-Z0-A-G100-PL-00-001

Revision
P03

simpsonhaugh

MANCHESTER
Riverside, 4 Commercial St
Manchester M15 4RQ
+44 (0)161 835 2345
www.simpsonhaugh.com


LONDON
5-8 Roberts Place
London EC1R 0BB
+44 (0)20 7549 4000
mail@simpsonhaugh.com


© SimpsonHaugh 2022

KEY:

- Office
- Existing Terrace Tenants
- Casino
- Retail
- BOH circulation/ parking/ plant/ refuse/ storage
- Two bed apartment
- Landscaping
- Circulation
- Bowling Alley
- Gym
- Food and beverage
- One bed apartment
- Three bed apartment
- Residential Amenity

KEY PLAN:

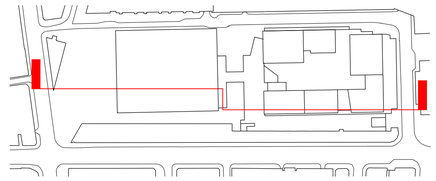

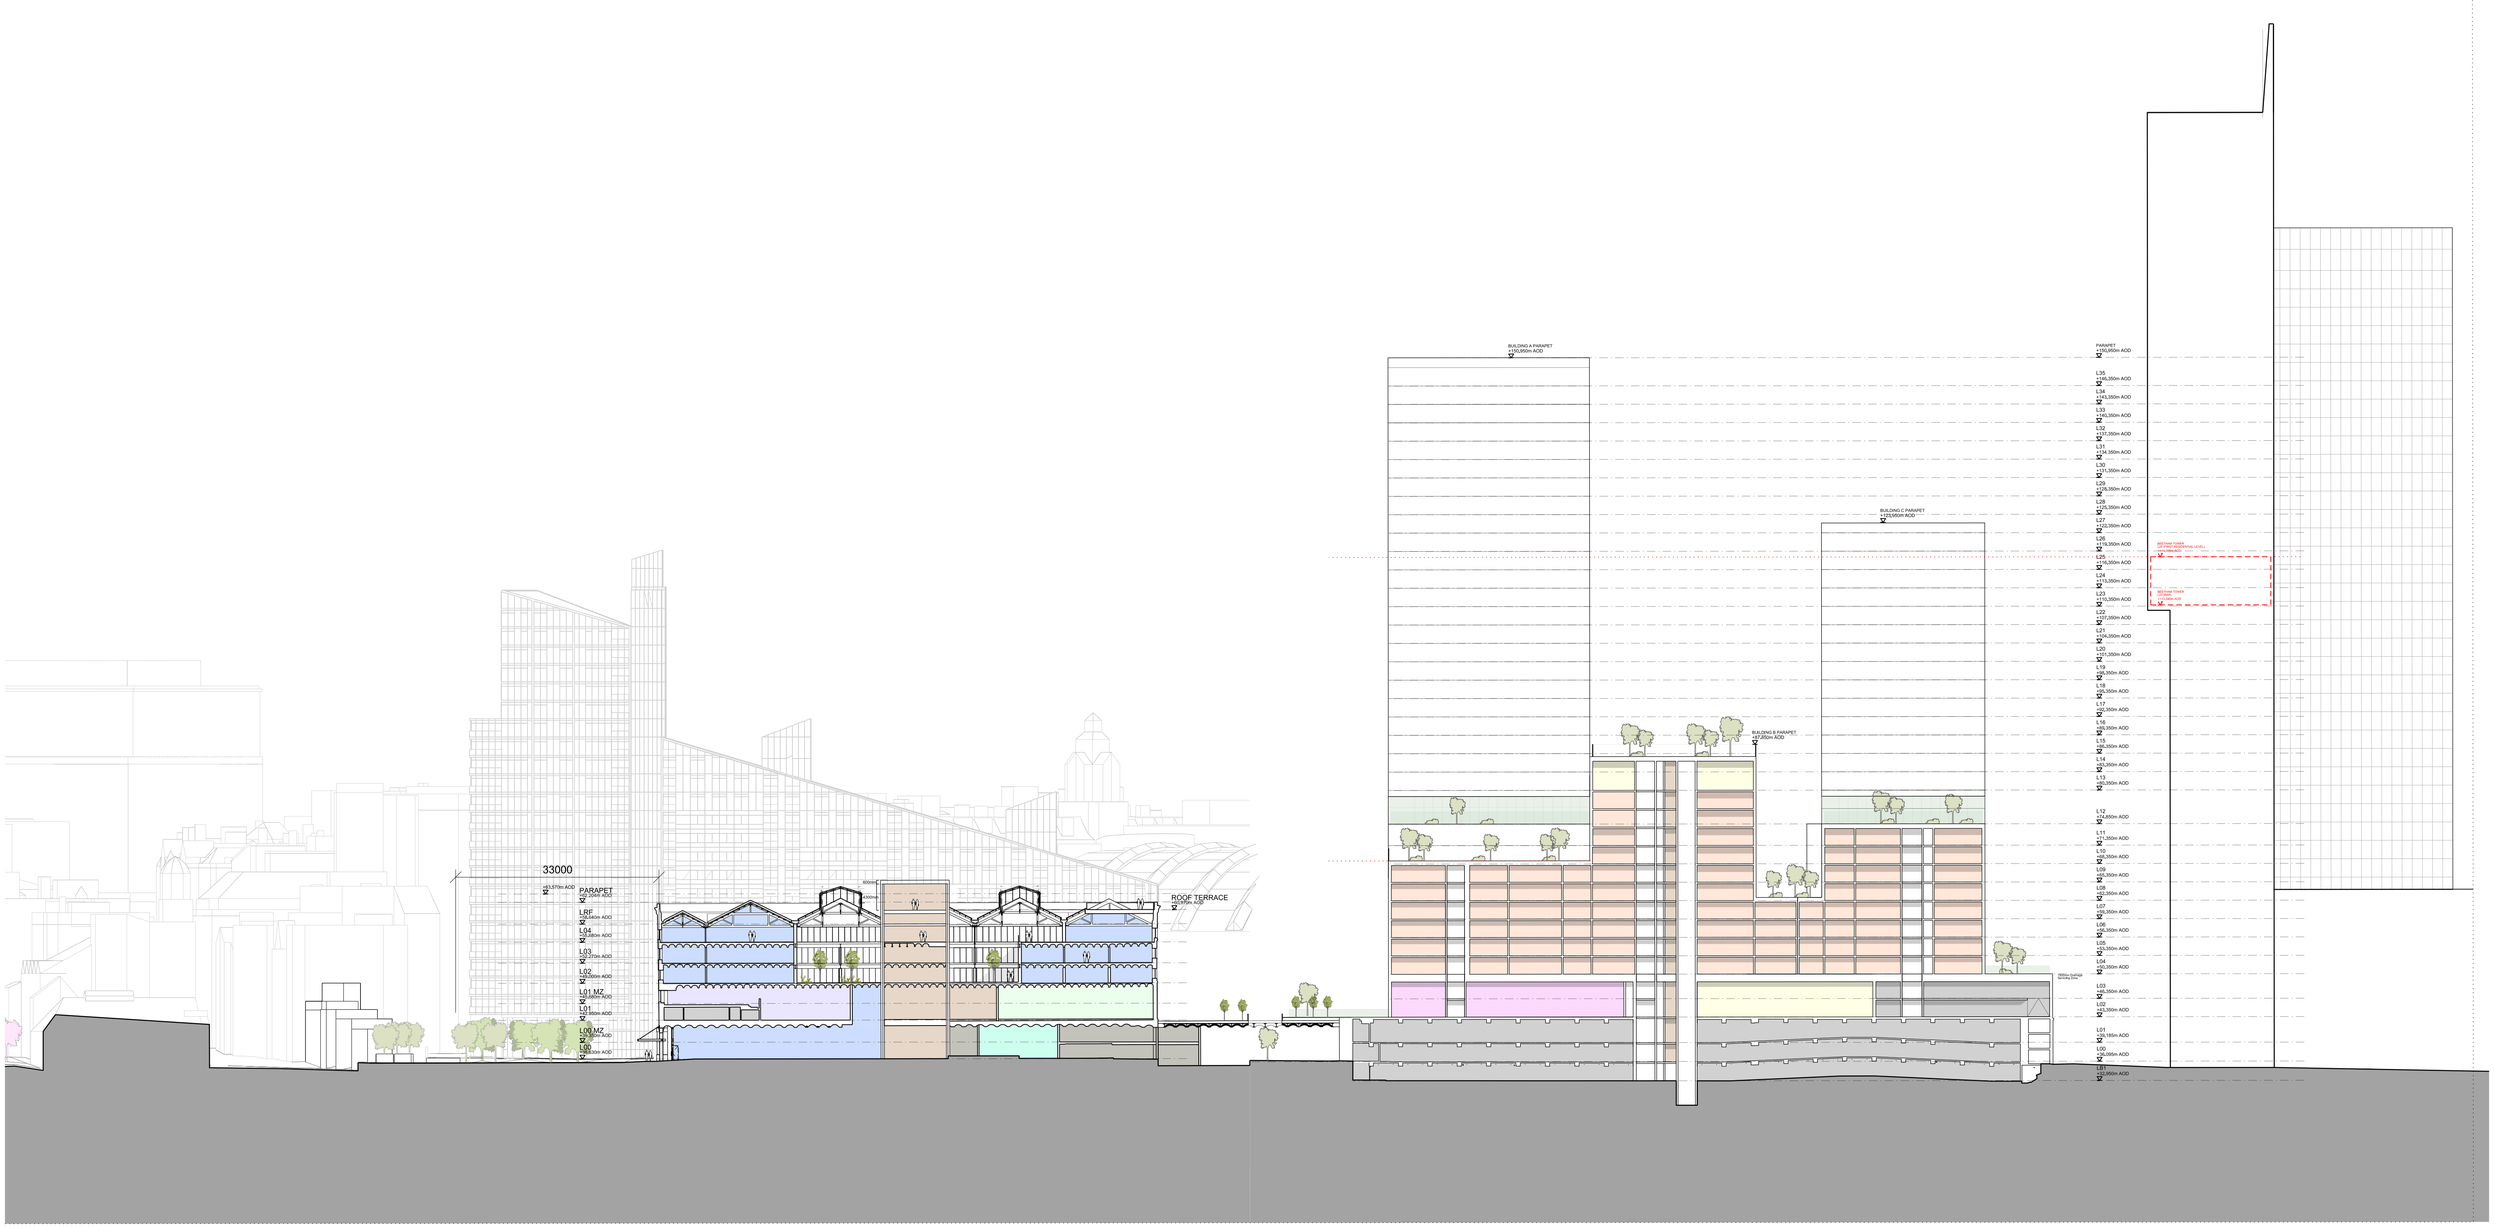

This drawing is copyright Do not scale off dimensions. All dimensions to be checked on site by contractor. Contractor to report any dimensional discrepancies, errors or omissions prior to commencing on site.	NOTE: This drawing has been created using the information stated below: Highline: SEP survey received: 2017-07-06, Drawing name: S13920-HLA.DWG GNW: SEP survey received: 2017-07-26, Drawing name: S13920-WH_GF_REV B.dwg Deansgate Terraces: SEP survey received: 2017-07-26, Drawing name: S13920-DG_Level 1_REV B.dwg Topographical: SEP survey received: 2017-07-21, Drawing name: S13920-T_Rev A.dwg	NORTH	Rev	Date	Description	Project Title Great Northern	Drawing Title Proposed Site Section - Section A-A	simpsonhaugh		
			P01	24-02-2022	First Issue					
			P02	09-03-2022	Baseline Scheme Update					
			P03	10-03-2022	Level Annotation Update					
			P04	14-04-2022	Tower massing updated					
			P05	10-06-2022	Interim Issue					
						Status Preliminary	Job No 10422	Scale 1:500 @ A1		
							Drawing No 10422-SHP-Z0-A-G100-SE-AA-001	Revision P05		

MANCHESTER
Riverside, 4 Commercial St
Manchester M15 4RG
+44 (0)161 835 2345
www.simpsonhaugh.com

LONDON
5-8 Roberts Place
London EC1R 0BB
+44 (0)20 7549 4000
mail@simpsonhaugh.com

© SimpsonHaugh 2022

Appendix B Envirocheck Report

Copyright ©2022 Curtins Consulting Ltd

Envirocheck® Report:

Datasheet

Order Details:

Order Number:
296939139_1_1

Customer Reference:
B064582.301

National Grid Reference:
383540, 397830

Slice:
A

Site Area (Ha):
2.57

Search Buffer (m):
1000

Site Details:

Great Northern
Watson Street
Manchester
M3 4LP

Client Details:

Mr J Lord
Curtins Consulting Ltd
Merchant Exchange
17-19 Whitworth Street West
Manchester
M1 5WG

Contents

Report Section	Page Number
Summary	-
Agency & Hydrological	1
Waste	75
Hazardous Substances	-
Geological	79
Industrial Land Use	86
Sensitive Land Use	147
Data Currency	148
Data Suppliers	155
Useful Contacts	156

Introduction

The Environment Act 1995 has made site sensitivity a key issue, as the legislation pays as much attention to the pathways by which contamination could spread, and to the vulnerable targets of contamination, as it does the potential sources of contamination.
For this reason, Landmark's Site Sensitivity maps and Datasheet(s) place great emphasis on statutory data provided by the Environment Agency/Natural Resources Wales and the Scottish Environment Protection Agency; it also incorporates data from Natural England (and the Scottish and Welsh equivalents) and Local Authorities; and highlights hydrogeological features required by environmental and geotechnical consultants. It does not include any information concerning past uses of land. The datasheet is produced by querying the Landmark database to a distance defined by the client from a site boundary provided by the client.
In this datasheet the National Grid References (NGRs) are rounded to the nearest 10m in accordance with Landmark's agreements with a number of Data Suppliers.

Copyright Notice

© Landmark Information Group Limited 2022. The Copyright on the information and data and its format as contained in this Envirocheck® Report ("Report") is the property of Landmark Information Group Limited ("Landmark") and several other Data Providers, including (but not limited to) Ordnance Survey, British Geological Survey, the Environment Agency/Natural Resources Wales and Natural England, and must not be reproduced in whole or in part by photocopying or any other method. The Report is supplied under Landmark's Terms and Conditions accepted by the Customer.
A copy of Landmark's Terms and Conditions can be found with the Index Map for this report. Additional copies of the Report may be obtained from Landmark, subject to Landmark's charges in force from time to time. The Copyright, design rights and any other intellectual rights shall remain the exclusive property of Landmark and /or other Data providers, whose Copyright material has been included in this Report.
© Environment Agency & United Kingdom Research and Innovation 2022. © Natural Resources Wales & United Kingdom Research and Innovation 2022.

Natural England Copyright Notice

Site of Special Scientific Interest, National Nature Reserve, Ramsar, Special Protection Area, Special Conservation Area, Marine Nature Reserve data (derived from Ordnance Survey 1:10000 raster) is provided by, and used with the permission of, Natural England who retain the copyright and Intellectual Property Rights for the data.

Scottish Natural Heritage Copyright

Contains SNH information licensed under the Open Government Licence v3.0.

Ove Arup Copyright Notice

The Mining Instability data was obtained on licence from Ove Arup & Partners Limited (for further information, contact mining.review@arup.com). No reproduction or further use of such Data is to be made without the prior written consent of Ove Arup & Partners Limited. The supplied Mining Instability data is derived from publicly available records and other third party sources and neither Ove Arup & Partners nor Landmark warrant the accuracy or completeness of such information or data.

Stantec Copyright Notice

The cavity data presented has been extracted from the PBA (now Stantec UK Ltd) enhanced version of the original DEFRA national cavity databases. Stantec UK Ltd retain the copyright & intellectual property rights in the data. Whilst all reasonable efforts are made to check that the information contained in the cavity databases is accurate we do not warrant that the data is complete or error free. The information is based upon our own researches and those collated from a number of external sources and is continually being augmented and updated by Stantec UK Ltd. In no event shall Stantec UK Ltd or Landmark be liable for any loss or damage including, without limitation, indirect or consequential loss or damage arising from the use of this data.

Radon Potential dataset Copyright Notice

Information supplied from a joint dataset compiled by The British Geological Survey and Public Health England.

Natural Resources Wales Copyright Notice

Contains Natural Resources Wales information © Natural Resources Wales and Database Right. All rights Reserved. Contains Ordnance Survey Data. Ordnance Survey Licence number 100019741. Crown Copyright and Database Right. Contains Natural Resources Wales information © Natural Resources Wales and Database Right. All rights Reserved. Some features of this information are based on digital spatial data licensed from the Centre for Ecology & Hydrology © NERC (CEH). Defra, Met Office and DARD Rivers Agency © Crown copyright. © Cranfield University. © James Hutton Institute. Contains OS data © Crown copyright and database right 2022. Land & Property Services © Crown copyright and database right.

Report Version v53.0

curtins

Summary

Data Type	Page Number	On Site	0 to 250m	251 to 500m	501 to 1000m (*up to 2000m)
Agency & Hydrological					
BGS Groundwater Flooding Susceptibility	pg 1	Yes	Yes	Yes	n/a
Contaminated Land Register Entries and Notices					
Discharge Consents	pg 2		1	37	101
Prosecutions Relating to Controlled Waters			n/a	n/a	n/a
Enforcement and Prohibition Notices	pg 37			1	
Integrated Pollution Controls					
Integrated Pollution Prevention And Control	pg 37		1		
Local Authority Integrated Pollution Prevention And Control					
Local Authority Pollution Prevention and Controls	pg 37			4	6
Local Authority Pollution Prevention and Control Enforcements					
Nearest Surface Water Feature	pg 38		Yes		
Pollution Incidents to Controlled Waters	pg 39		1	3	21
Prosecutions Relating to Authorised Processes					
Registered Radioactive Substances	pg 43			1	12
River Quality	pg 45		1	3	3
River Quality Biology Sampling Points					
River Quality Chemistry Sampling Points	pg 46		1		
Substantiated Pollution Incident Register					
Water Abstractions	pg 47			6	22 (*40)
Water Industry Act Referrals					
Groundwater Vulnerability Map	pg 64	Yes	n/a	n/a	n/a
Groundwater Vulnerability - Soluble Rock Risk			n/a	n/a	n/a
Groundwater Vulnerability - Local Information			n/a	n/a	n/a
Bedrock Aquifer Designations	pg 64	Yes	n/a	n/a	n/a
Superficial Aquifer Designations	pg 64	Yes	n/a	n/a	n/a
Source Protection Zones	pg 64		1		
Extreme Flooding from Rivers or Sea without Defences	pg 64		Yes	n/a	n/a
Flooding from Rivers or Sea without Defences	pg 64		Yes	n/a	n/a
Areas Benefiting from Flood Defences				n/a	n/a
Flood Water Storage Areas				n/a	n/a
Flood Defences				n/a	n/a
OS Water Network Lines	pg 64	1	13	24	46

curtins

Summary

Data Type	Page Number	On Site	0 to 250m	251 to 500m	501 to 1000m (*up to 2000m)
Waste					
BGS Recorded Landfill Sites					
Historical Landfill Sites	pg 75				1
Integrated Pollution Control Registered Waste Sites					
Licensed Waste Management Facilities (Landfill Boundaries)					
Licensed Waste Management Facilities (Locations)	pg 75			1	2
Local Authority Landfill Coverage		1	n/a	n/a	n/a
Local Authority Recorded Landfill Sites					
Potentially Infilled Land (Non-Water)	pg 75			1	1
Potentially Infilled Land (Water)	pg 76		2	13	12
Registered Landfill Sites					
Registered Waste Transfer Sites	pg 77				2
Registered Waste Treatment or Disposal Sites	pg 78			1	
Hazardous Substances					
Control of Major Accident Hazards Sites (COMAH)					
Explosive Sites					
Notification of Installations Handling Hazardous Substances (NIHHS)					
Planning Hazardous Substance Consents					
Planning Hazardous Substance Enforcements					

curtins

Summary

Data Type	Page Number	On Site	0 to 250m	251 to 500m	501 to 1000m (*up to 2000m)
Geological					
BGS 1:625,000 Solid Geology	pg 79	Yes	n/a	n/a	n/a
BGS Estimated Soil Chemistry	pg 79	Yes	Yes	Yes	Yes
BGS Recorded Mineral Sites					
BGS Urban Soil Chemistry	pg 80		Yes	Yes	Yes
BGS Urban Soil Chemistry Averages	pg 84	Yes			
CBSCB Compensation District			n/a	n/a	n/a
Coal Mining Affected Areas	pg 84	Yes	n/a	n/a	n/a
Mining Instability			n/a	n/a	n/a
Man-Made Mining Cavities					
Natural Cavities					
Non Coal Mining Areas of Great Britain				n/a	n/a
Potential for Collapsible Ground Stability Hazards	pg 84	Yes		n/a	n/a
Potential for Compressible Ground Stability Hazards	pg 84	Yes		n/a	n/a
Potential for Ground Dissolution Stability Hazards				n/a	n/a
Potential for Landslide Ground Stability Hazards	pg 84	Yes	Yes	n/a	n/a
Potential for Running Sand Ground Stability Hazards	pg 84	Yes	Yes	n/a	n/a
Potential for Shrinking or Swelling Clay Ground Stability Hazards	pg 85	Yes		n/a	n/a
Radon Potential - Radon Affected Areas			n/a	n/a	n/a
Radon Potential - Radon Protection Measures			n/a	n/a	n/a
Industrial Land Use					
Contemporary Trade Directory Entries	pg 86	19	50	108	310
Fuel Station Entries	pg 128			1	3
Points of Interest - Commercial Services	pg 128	1	9	20	42
Points of Interest - Education and Health	pg 134		1		
Points of Interest - Manufacturing and Production	pg 134		5	21	72
Points of Interest - Public Infrastructure	pg 142		4	13	19
Points of Interest - Recreational and Environmental	pg 145				9
Gas Pipelines					
Underground Electrical Cables					

curtins

Summary

Data Type	Page Number	On Site	0 to 250m	251 to 500m	501 to 1000m (*up to 2000m)
Sensitive Land Use					
Ancient Woodland					
Areas of Adopted Green Belt					
Areas of Unadopted Green Belt					
Areas of Outstanding Natural Beauty					
Environmentally Sensitive Areas					
Forest Parks					
Local Nature Reserves					
Marine Nature Reserves					
National Nature Reserves					
National Parks					
Nitrate Sensitive Areas					
Nitrate Vulnerable Zones	pg 147				2
Ramsar Sites					
Sites of Special Scientific Interest					
Special Areas of Conservation					
Special Protection Areas					
World Heritage Sites					

Map ID	Details	Quadrant Reference (Compass Direction)	Estimated Distance From Site	Contact	NGR
	BGS Groundwater Flooding Susceptibility Flooding Type: Limited Potential for Groundwater Flooding to Occur	A13NE (NE)	0	1	383540 397828
	BGS Groundwater Flooding Susceptibility Flooding Type: Limited Potential for Groundwater Flooding to Occur	A13NE (NE)	0	1	383550 397850
	BGS Groundwater Flooding Susceptibility Flooding Type: Limited Potential for Groundwater Flooding to Occur	A13NE (E)	0	1	383600 397850
	BGS Groundwater Flooding Susceptibility Flooding Type: Limited Potential for Groundwater Flooding to Occur	A13NE (N)	0	1	383540 397950
	BGS Groundwater Flooding Susceptibility Flooding Type: Limited Potential for Groundwater Flooding to Occur	A13NE (NE)	0	1	383600 397950
	BGS Groundwater Flooding Susceptibility Flooding Type: Limited Potential for Groundwater Flooding to Occur	A13NE (E)	4	1	383600 397828
	BGS Groundwater Flooding Susceptibility Flooding Type: Limited Potential for Groundwater Flooding to Occur	A13NW (N)	124	1	383450 398050
	BGS Groundwater Flooding Susceptibility Flooding Type: Limited Potential for Groundwater Flooding to Occur	A13SE (SE)	195	1	383750 397700
	BGS Groundwater Flooding Susceptibility Flooding Type: Limited Potential for Groundwater Flooding to Occur	A13NW (NW)	276	1	383250 398000
	BGS Groundwater Flooding Susceptibility Flooding Type: Limited Potential for Groundwater Flooding to Occur	A13SW (SW)	292	1	383250 397500
	BGS Groundwater Flooding Susceptibility Flooding Type: Potential for Groundwater Flooding of Property Situated Below Ground Level	A13SE (SE)	306	1	383850 397650
	BGS Groundwater Flooding Susceptibility Flooding Type: Limited Potential for Groundwater Flooding to Occur	A12SE (SW)	323	1	383150 397600
	BGS Groundwater Flooding Susceptibility Flooding Type: Limited Potential for Groundwater Flooding to Occur	A18SW (NW)	342	1	383350 398250
	BGS Groundwater Flooding Susceptibility Flooding Type: Limited Potential for Groundwater Flooding to Occur	A14SW (SE)	353	1	383900 397650
	BGS Groundwater Flooding Susceptibility Flooding Type: Potential for Groundwater Flooding of Property Situated Below Ground Level	A12NE (NW)	367	1	383200 398100
	BGS Groundwater Flooding Susceptibility Flooding Type: Potential for Groundwater Flooding of Property Situated Below Ground Level	A14SW (SE)	369	1	383900 397600
	BGS Groundwater Flooding Susceptibility Flooding Type: Potential for Groundwater Flooding of Property Situated Below Ground Level	A12SE (SW)	369	1	383150 397500
	BGS Groundwater Flooding Susceptibility Flooding Type: Potential for Groundwater Flooding of Property Situated Below Ground Level	A12SE (SW)	388	1	383100 397550
	BGS Groundwater Flooding Susceptibility Flooding Type: Limited Potential for Groundwater Flooding to Occur	A7NE (SW)	399	1	383150 397450
	BGS Groundwater Flooding Susceptibility Flooding Type: Potential for Groundwater Flooding of Property Situated Below Ground Level	A18SW (NW)	407	1	383250 398250
	BGS Groundwater Flooding Susceptibility Flooding Type: Limited Potential for Groundwater Flooding to Occur	A18SW (N)	408	1	383400 398350
	BGS Groundwater Flooding Susceptibility Flooding Type: Potential for Groundwater Flooding of Property Situated Below Ground Level	A18SW (N)	428	1	383350 398350

Map ID	Details	Quadrant Reference (Compass Direction)	Estimated Distance From Site	Contact	NGR
	BGS Groundwater Flooding Susceptibility Flooding Type: Limited Potential for Groundwater Flooding to Occur	A18SW (N)	434	1	383500 398400
	BGS Groundwater Flooding Susceptibility Flooding Type: Potential for Groundwater Flooding of Property Situated Below Ground Level	A18SW (N)	442	1	383450 398400
	BGS Groundwater Flooding Susceptibility Flooding Type: Potential for Groundwater Flooding of Property Situated Below Ground Level	A18SW (NW)	443	1	383250 398300
	BGS Groundwater Flooding Susceptibility Flooding Type: Potential for Groundwater Flooding of Property Situated Below Ground Level	A17SE (NW)	444	1	383200 398250
	BGS Groundwater Flooding Susceptibility Flooding Type: Potential for Groundwater Flooding of Property Situated Below Ground Level	A18SW (NW)	453	1	383300 398350
	BGS Groundwater Flooding Susceptibility Flooding Type: Potential for Groundwater Flooding of Property Situated Below Ground Level	A17SE (NW)	456	1	383150 398200
	BGS Groundwater Flooding Susceptibility Flooding Type: Limited Potential for Groundwater Flooding to Occur	A12SE (SW)	466	1	383000 397600
	BGS Groundwater Flooding Susceptibility Flooding Type: Potential for Groundwater Flooding of Property Situated Below Ground Level	A12NE (NW)	478	1	383100 398150
	BGS Groundwater Flooding Susceptibility Flooding Type: Potential for Groundwater Flooding of Property Situated Below Ground Level	A14SW (SE)	499	1	384000 397500
1	**Discharge Consents** Operator: United Utilities Water Limited Property Type: PUMPING STATION ON SEWERAGE NETWORK (WATER COMPANY) Location: Trumpet Street, Sso, Manchester, Greater Manchester Authority: Environment Agency, North West Region Catchment Area: Not Given Reference: 01man0168 Permit Version: 1 Effective Date: 15th September 1993 Issued Date: Not Supplied Revocation Date: 15th September 1993 Discharge Type: Sewage Discharges - Final/Treated Effluent - Water Company Discharge Environment: Freshwater Stream/River Receiving Water: River Tib Culvert-Medlock **Status: Authorisation revoked** Positional Accuracy: Located by supplier to within 100m	A13SE (SE)	231	2	383720 397550
2	**Discharge Consents** Operator: Hanson Quarry Products Europe Limited Property Type: WWTW (NOT WATER CO) (NOT STP AT A PRIVATE PREMISES) Location: Potato Wharf, Off Liverpool Rd, Manchester, Greater Manchester, M3 4la Authority: Environment Agency, North West Region Catchment Area: Not Supplied Reference: 0175/5 Permit Version: 1 Effective Date: 20th January 1975 Issued Date: Not Supplied Revocation Date: 31st March 1991 Discharge Type: Sewage Discharges - Final/Treated Effluent - Not Water Company Discharge Environment: Freshwater Stream/River Receiving Water: Crowton Brook **Status: Authorisation revoked** Positional Accuracy: Located by supplier to within 100m	A13SW (SW)	259	2	383300 397500

Map ID	Details	Quadrant Reference (Compass Direction)	Estimated Distance From Site	Contact	NGR
2	**Discharge Consents** Operator: Hanson Quarry Products Europe Limited Property Type: WWTW (NOT WATER CO) (NOT STP AT A PRIVATE PREMISES) Location: Potato Wharf, Off Liverpool Rd, Manchester, Greater Manchester, M3 4la Authority: Environment Agency, North West Region Catchment Area: Not Supplied Reference: 0175/5 Permit Version: 2 Effective Date: 1st April 1991 Issued Date: Not Supplied Revocation Date: 31st December 1994 Discharge Type: Sewage Discharges - Final/Treated Effluent - Not Water Company Discharge Environment: Freshwater Stream/River Receiving Water: Crowton Brook **Status: Authorisation revoked** Positional Accuracy: Located by supplier to within 100m	A13SW (SW)	259	2	383300 397500
2	**Discharge Consents** Operator: Hanson Quarry Products Europe Limited Property Type: WWTW (NOT WATER CO) (NOT STP AT A PRIVATE PREMISES) Location: Potato Wharf, Off Liverpool Rd, Manchester, Greater Manchester, M3 4la Authority: Environment Agency, North West Region Catchment Area: Not Supplied Reference: 0175/5 Permit Version: 3 Effective Date: 1st January 1995 Issued Date: Not Supplied Revocation Date: 30th June 1995 Discharge Type: Sewage Discharges - Final/Treated Effluent - Not Water Company Discharge Environment: Freshwater Stream/River Receiving Water: Crowton Brook **Status: Authorisation revoked** Positional Accuracy: Located by supplier to within 100m	A13SW (SW)	259	2	383300 397500
2	**Discharge Consents** Operator: Hanson Quarry Products Europe Limited Property Type: WWTW (NOT WATER CO) (NOT STP AT A PRIVATE PREMISES) Location: Potato Wharf, Off Liverpool Rd, Manchester, Greater Manchester, M3 4la Authority: Environment Agency, North West Region Catchment Area: Not Supplied Reference: 0175/5 Permit Version: 4 Effective Date: 1st July 1995 Issued Date: Not Supplied Revocation Date: 8th March 2016 Discharge Type: Sewage Discharges - Final/Treated Effluent - Not Water Company Discharge Environment: Freshwater Stream/River Receiving Water: Crowton Brook **Status: Surrendered under EPR 2010** Positional Accuracy: Located by supplier to within 100m	A13SW (SW)	259	2	383300 397500
3	**Discharge Consents** Operator: United Utilities Water Limited Property Type: STORM TANK/CSO ON SEWERAGE NETWORK (WATER COMPANY) Location: Great Bridgewater St Cso (281wi) 80 Great Bridgewater Street, Great Ancoats, Manchester, Greater Manchester, M1 5jg Authority: Environment Agency, North West Region Catchment Area: Not Given Reference: 01man0163 Permit Version: 1 Effective Date: 15th September 1993 Issued Date: Not Supplied Revocation Date: 15th September 1993 Discharge Type: Sewage Discharges - Final/Treated Effluent - Water Company Discharge Environment: Freshwater Stream/River Receiving Water: River Tib Culvert **Status: Authorisation revoked** Positional Accuracy: Located by supplier to within 100m	A13SE (SE)	262	2	383790 397610

Map ID	Details	Quadrant Reference (Compass Direction)	Estimated Distance From Site	Contact	NGR
4	**Discharge Consents** Operator: United Utilities Water Limited Property Type: STORM TANK/CSO ON SEWERAGE NETWORK (WATER COMPANY) Location: Deansgate, L. Peter St, Manchester, Greater Manchester Authority: Environment Agency, North West Region Catchment Area: Not Supplied Reference: 01man0157 Permit Version: 2 Effective Date: 3rd September 2010 Issued Date: 3rd September 2010 Revocation Date: 18th July 2014 Discharge Type: Public Sewage: Storm Sewage Overflow Discharge Environment: Freshwater Stream/River Receiving Water: Tunnel To Medlock **Status: Surrendered under EPR 2010** Positional Accuracy: Located by supplier to within 10m	A8NW (SW)	271	2	383370 397450
4	**Discharge Consents** Operator: United Utilities Water Limited Property Type: STORM TANK/CSO ON SEWERAGE NETWORK (WATER COMPANY) Location: Deansgate, L. Peter St, Manchester, Greater Manchester Authority: Environment Agency, North West Region Catchment Area: Not Given Reference: 01MAN0157 Permit Version: 1 Effective Date: 1st January 1995 Issued Date: Not Supplied Revocation Date: 2nd September 2010 Discharge Type: Public Sewage: Storm Sewage Overflow Discharge Environment: Into And/Or Watercourse Receiving Water: Tunnel To Medlock **Status: Post National Rivers Authority Legislation where issue date > 31/08/1989** Positional Accuracy: Located by supplier to within 100m	A8NW (SW)	271	2	383370 397450
4	**Discharge Consents** Operator: United Utilities Water Limited Property Type: STORM TANK/CSO ON SEWERAGE NETWORK (WATER COMPANY) Location: Chester Road/Great Jackson Road Cso 371 Deansgate, Manchester, ., Greater Manchester, M15 4up Authority: Environment Agency, North West Region Catchment Area: Not Supplied Reference: 016982719 Permit Version: 3 Effective Date: 29th March 2021 Issued Date: 29th March 2021 Revocation Date: Not Supplied Discharge Type: Public Sewage: Storm Sewage Overflow Discharge Environment: Freshwater Stream/River Receiving Water: River Medlock **Status: Varied under EPR 2010** Positional Accuracy: Located by supplier to within 10m	A8NW (SW)	286	2	383362 397437
4	**Discharge Consents** Operator: United Utilities Water Limited Property Type: STORM TANK/CSO ON SEWERAGE NETWORK (WATER COMPANY) Location: Chester Road/Great Jackson Road Cso 371 Deansgate, Manchester, ., Greater Manchester, M15 4up Authority: Environment Agency, North West Region Catchment Area: Not Given Reference: 01MAN0276 Permit Version: 1 Effective Date: 1st January 1995 Issued Date: Not Supplied Revocation Date: 1st December 1999 Discharge Type: Public Sewage: Storm Sewage Overflow Discharge Environment: Freshwater Stream/River Receiving Water: River Medlock **Status: Consent revoked or revised: New Consent issued (Section 37(1))** Positional Accuracy: Located by supplier to within 100m	A8NW (SW)	294	2	383360 397430

Map ID	Details	Quadrant Reference (Compass Direction)	Estimated Distance From Site	Contact	NGR
4	**Discharge Consents** Operator: United Utilities Water Limited Property Type: STORM TANK/CSO ON SEWERAGE NETWORK (WATER COMPANY) Location: Chester Road/Great Jackson Road Cso 371 Deansgate, Manchester, ., Greater Manchester, M15 4up Authority: Environment Agency, North West Region Catchment Area: Not Supplied Reference: 016982719 Permit Version: 1 Effective Date: 30th September 1994 Issued Date: Not Supplied Revocation Date: 30th November 1999 Discharge Type: Public Sewage: Storm Sewage Overflow Discharge Environment: Freshwater Stream/River Receiving Water: River Medlock **Status: New Consent (Water Resources Act 1991, Section 88 & Schedule 10 as amended by Environment Act 1995)** Positional Accuracy: Manually corrected supplier location	A8NW (SW)	294	2	383360 397430
4	**Discharge Consents** Operator: United Utilities Water Limited Property Type: STORM TANK/CSO ON SEWERAGE NETWORK (WATER COMPANY) Location: Chester Road/Great Jackson Road Cso 371 Deansgate, Manchester, ., Greater Manchester, M15 4up Authority: Environment Agency, North West Region Catchment Area: Not Given Reference: 016982719 Permit Version: 2 Effective Date: 1st December 1999 Issued Date: Not Supplied Revocation Date: 28th March 2021 Discharge Type: Public Sewage: Storm Sewage Overflow Discharge Environment: Freshwater Stream/River Receiving Water: River Medlock **Status: Modified (Water Resources Act 1991, Schedule 10 as amended by Environment Act 1995)** Positional Accuracy: Located by supplier to within 100m	A8NW (SW)	298	2	383360 397425
5	**Discharge Consents** Operator: United Utilities Water Limited Property Type: STORM TANK/CSO ON SEWERAGE NETWORK (WATER COMPANY) Location: Albion Street/Hewitt St, Manchester, Greater Manchester Authority: Environment Agency, North West Region Catchment Area: Not Given Reference: 01MAN0251 Permit Version: 1 Effective Date: 1st January 1995 Issued Date: Not Supplied Revocation Date: 1st January 1995 Discharge Type: Public Sewage: Storm Sewage Overflow Discharge Environment: Freshwater Stream/River Receiving Water: River Medlock **Status: Consent revoked or revised: New Consent issued (Section 37(1))** Positional Accuracy: Located by supplier to within 100m	A8NE (SE)	272	2	383700 397470
5	**Discharge Consents** Operator: United Utilities Water Limited Property Type: STORM TANK/CSO ON SEWERAGE NETWORK (WATER COMPANY) Location: Albion Street/Hewitt St, Manchester, Greater Manchester Authority: Environment Agency, North West Region Catchment Area: Not Given Reference: 016982706 Permit Version: 1 Effective Date: 30th September 1994 Issued Date: Not Supplied Revocation Date: 13th November 2019 Discharge Type: Public Sewage: Storm Sewage Overflow Discharge Environment: Freshwater Stream/River Receiving Water: River Medlock **Status: Surrendered under EPR 2010** Positional Accuracy: Located by supplier to within 100m	A8NE (SE)	276	2	383700 397465

Map ID	Details	Quadrant Reference (Compass Direction)	Estimated Distance From Site	Contact	NGR
6	**Discharge Consents** Operator: United Utilities Water Limited Property Type: PUMPING STATION ON SEWERAGE NETWORK (WATER COMPANY) Location: Rice St Near Castle St, Manchester, Greater Manchester Authority: Environment Agency, North West Region Catchment Area: Not Given Reference: 01man0171 Permit Version: 1 Effective Date: 15th September 1993 Issued Date: Not Supplied Revocation Date: 15th September 1993 Discharge Type: Sewage Discharges - Final/Treated Effluent - Water Company Discharge Environment: Canal Receiving Water: Bridgewater Canal **Status: Authorisation revoked** Positional Accuracy: Located by supplier to within 100m	A12SE (W)	333	2	383120 397690
7	**Discharge Consents** Operator: United Utilities Water Limited Property Type: STORM TANK/CSO ON SEWERAGE NETWORK (WATER COMPANY) Location: Great Bridgewater St Cso (281wi) 80 Great Bridgewater Street, Great Ancoats, Manchester, Greater Manchester, M1 5jg Authority: Environment Agency, North West Region Catchment Area: Not Given Reference: 01MAN0252 Permit Version: 1 Effective Date: 1st January 1995 Issued Date: Not Supplied Revocation Date: 1st January 1995 Discharge Type: Public Sewage: Storm Sewage Overflow Discharge Environment: Freshwater Stream/River Receiving Water: River Medlock **Status: Consent revoked or revised: New Consent issued (Section 37(1))** Positional Accuracy: Located by supplier to within 100m	A8NE (SE)	357	2	383810 397460
7	**Discharge Consents** Operator: United Utilities Water Limited Property Type: STORM TANK/CSO ON SEWERAGE NETWORK (WATER COMPANY) Location: Great Bridgewater St Cso (281wi) 80 Great Bridgewater Street, Great Ancoats, Manchester, Greater Manchester, M1 5jg Authority: Environment Agency, North West Region Catchment Area: Not Given Reference: 016982707 Permit Version: 1 Effective Date: 30th September 1994 Issued Date: Not Supplied Revocation Date: 19th October 2020 Discharge Type: Public Sewage: Storm Sewage Overflow Discharge Environment: Freshwater Stream/River Receiving Water: River Medlock **Status: Post National Rivers Authority Legislation where issue date > 31/08/1989** Positional Accuracy: Located by supplier to within 100m	A8NE (SE)	360	2	383810 397455
7	**Discharge Consents** Operator: United Utilities Water Limited Property Type: STORM TANK/CSO ON SEWERAGE NETWORK (WATER COMPANY) Location: Great Bridgewater St Cso (281wi) 80 Great Bridgewater Street, Great Ancoats, Manchester, Greater Manchester, M1 5jg Authority: Environment Agency, North West Region Catchment Area: Not Supplied Reference: 016982707 Permit Version: 2 Effective Date: 20th October 2020 Issued Date: 20th October 2020 Revocation Date: Not Supplied Discharge Type: Public Sewage: Storm Sewage Overflow Discharge Environment: Freshwater Stream/River Receiving Water: River Medlock **Status: Varied under EPR 2010** Positional Accuracy: Located by supplier to within 10m	A8NE (SE)	365	2	383819 397459

Map ID	Details	Quadrant Reference (Compass Direction)	Estimated Distance From Site	Contact	NGR
8	**Discharge Consents** Operator: Fq Developments Limited Property Type: CONSTRUCTION OF BUILDINGS Location: Owen Street, ., ., Manchester, M15 4pz Authority: Environment Agency, North West Region Catchment Area: Not Supplied Reference: Eprfb3091rh Permit Version: 1 Effective Date: 4th October 2016 Issued Date: 4th October 2016 Revocation Date: 2nd July 2018 Discharge Type: Trade Effluent Discharge-Site Drainage Discharge Environment: Freshwater Stream/River Receiving Water: The River Medlock **Status: Surrendered under EPR 2010** Positional Accuracy: Located by supplier to within 10m	A8NW (S)	366	2	383421 397334
9	**Discharge Consents** Operator: United Utilities Water Limited Property Type: STORM TANK/CSO ON SEWERAGE NETWORK (WATER COMPANY) Location: Cambridge Street Cso 282d9 1 Cambridge Street, ., Manchester, Greater Manchester, M1 5bw Authority: Environment Agency, North West Region Catchment Area: Not Supplied Reference: 016982721 Permit Version: 3 Effective Date: 11th April 2018 Issued Date: 11th April 2018 Revocation Date: Not Supplied Discharge Type: Public Sewage: Storm Sewage Overflow Discharge Environment: Freshwater Stream/River Receiving Water: River Medlock **Status: Varied under EPR 2010** Positional Accuracy: Located by supplier to within 10m	A8NE (SE)	412	2	383830 397400
9	**Discharge Consents** Operator: United Utilities Water Limited Property Type: STORM TANK/CSO ON SEWERAGE NETWORK (WATER COMPANY) Location: Wilmott St At River St, Manchester, Greater Manchester Authority: Environment Agency, North West Region Catchment Area: Not Given Reference: 01MAN0184 Permit Version: 1 Effective Date: 1st January 1995 Issued Date: Not Supplied Revocation Date: 18th October 1999 Discharge Type: Public Sewage: Storm Sewage Overflow Discharge Environment: Freshwater Stream/River Receiving Water: River Medlock **Status: Post National Rivers Authority Legislation where issue date > 31/08/1989** Positional Accuracy: Located by supplier to within 10m	A8NE (SE)	412	2	383830 397400
9	**Discharge Consents** Operator: United Utilities Water Limited Property Type: WWTW/SEWAGE TREATMENT WORKS (WATER COMPANY) Location: Lower Cambridge St, Manchester, Greater Manchester Authority: Environment Agency, North West Region Catchment Area: Not Supplied Reference: 016982721 Permit Version: 1 Effective Date: 30th September 1994 Issued Date: Not Supplied Revocation Date: 14th November 1999 Discharge Type: Public Sewage: Storm Sewage Overflow Discharge Environment: Freshwater Stream/River Receiving Water: River Medlock **Status: New Consent (Water Resources Act 1991, Section 88 & Schedule 10 as amended by Environment Act 1995)** Positional Accuracy: Manually corrected supplier location	A8NE (SE)	412	2	383830 397400

Map ID	Details	Quadrant Reference (Compass Direction)	Estimated Distance From Site	Contact	NGR
9	**Discharge Consents** Operator: United Utilities Water Limited Property Type: WWTW/SEWAGE TREATMENT WORKS (WATER COMPANY) Location: Lower Cambridge St, Manchester, Greater Manchester Authority: Environment Agency, North West Region Catchment Area: Not Given Reference: 01MAN0285 Permit Version: 1 Effective Date: 1st January 1995 Issued Date: Not Supplied Revocation Date: 15th November 1999 Discharge Type: Public Sewage: Storm Sewage Overflow Discharge Environment: Freshwater Stream/River Receiving Water: River Medlock **Status: Consent revoked or revised: New Consent issued (Section 37(1))** Positional Accuracy: Located by supplier to within 100m	A8NE (SE)	415	2	383830 397395
9	**Discharge Consents** Operator: United Utilities Water Plc (?) Property Type: STORM TANK/CSO ON SEWERAGE NETWORK (WATER COMPANY) Location: Cambridge Street Cso 282d9 1 Cambridge Street, ., Manchester, Greater Manchester, M1 5bw Authority: Environment Agency, North West Region Catchment Area: Not Given Reference: 016982721 Permit Version: 2 Effective Date: 15th November 1999 Issued Date: Not Supplied Revocation Date: 10th April 2018 Discharge Type: Public Sewage: Storm Sewage Overflow Discharge Environment: Freshwater Stream/River Receiving Water: River Medlock **Status: Modified (Water Resources Act 1991, Schedule 10 as amended by Environment Act 1995)** Positional Accuracy: Located by supplier to within 100m	A8NE (SE)	420	2	383850 397410
10	**Discharge Consents** Operator: Bovis Lend Lease Limited Property Type: Trade (Unknown/Other) Location: Manchester Civil Justice Centre, Gartside Street, Manchester, M3 3el Authority: Environment Agency, North West Region Catchment Area: Irwell Reference: 016993601 Permit Version: 1 Effective Date: 1st January 2007 Issued Date: 5th October 2004 Revocation Date: 25th April 2006 Discharge Type: Trade Discharges - Cooling Water Discharge Environment: Freshwater Stream/River Receiving Water: River Irwell **Status: New Consent (Water Resources Act 1991, Section 88 & Schedule 10 as amended by Environment Act 1995)** Positional Accuracy: Located by supplier to within 10m	A18SW (N)	428	2	383350 398350
10	**Discharge Consents** Operator: United Utilities Water Limited Property Type: STORM TANK/CSO ON SEWERAGE NETWORK (WATER COMPANY) Location: Bridge Street Cso 4 Bridge Street, ., ., Manchester, M3 3er Authority: Environment Agency, North West Region Catchment Area: Not Given Reference: 016982898 Permit Version: 3 Effective Date: 14th November 1995 Issued Date: Not Supplied Revocation Date: 31st March 2018 Discharge Type: Public Sewage: Storm Sewage Overflow Discharge Environment: Freshwater Stream/River Receiving Water: River Irwell **Status: Post National Rivers Authority Legislation where issue date > 31/08/1989** Positional Accuracy: Located by supplier to within 100m	A18SW (N)	447	2	383330 398360

Map ID	Details	Quadrant Reference (Compass Direction)	Estimated Distance From Site	Contact	NGR
10	**Discharge Consents** Operator: United Utilities Water Limited Property Type: STORM TANK/CSO ON SEWERAGE NETWORK (WATER COMPANY) Location: Bridge Street Cso 4 Bridge Street, ., ., Manchester, M3 3er Authority: Environment Agency, North West Region Catchment Area: Not Supplied Reference: 016982898 Permit Version: 1 Effective Date: 1st January 1995 Issued Date: Not Supplied Revocation Date: 10th May 1995 Discharge Type: Public Sewage: Storm Sewage Overflow Discharge Environment: Freshwater Stream/River Receiving Water: River Irwell **Status: Authorisation revoked** Positional Accuracy: Located by supplier to within 10m	A18SW (N)	447	2	383330 398360
10	**Discharge Consents** Operator: United Utilities Water Limited Property Type: STORM TANK/CSO ON SEWERAGE NETWORK (WATER COMPANY) Location: Bridge Street Cso 4 Bridge Street, ., ., Manchester, M3 3er Authority: Environment Agency, North West Region Catchment Area: Not Supplied Reference: 016982898 Permit Version: 2 Effective Date: 11th May 1995 Issued Date: Not Supplied Revocation Date: 13th November 1995 Discharge Type: Public Sewage: Storm Sewage Overflow Discharge Environment: Freshwater Stream/River Receiving Water: River Irwell **Status: Authorisation revoked** Positional Accuracy: Located by supplier to within 10m	A18SW (N)	447	2	383330 398360
10	**Discharge Consents** Operator: The Lord Chancellor Property Type: Undefined Or Other Location: Manchester Civil Justice Centre, Gartside Street, Manchester, M3 3el Authority: Environment Agency, North West Region Catchment Area: Irwell Reference: 016993601 Permit Version: 2 Effective Date: 1st January 2007 Issued Date: 26th April 2006 Revocation Date: Not Supplied Discharge Type: Trade Discharges - Cooling Water Discharge Environment: Freshwater Stream/River Receiving Water: River Irwell **Status: Modified (Water Resources Act 1991, Schedule 10 as amended by Environment Act 1995)** Positional Accuracy: Located by supplier to within 10m	A18SW (NW)	448	2	383310 398350
10	**Discharge Consents** Operator: United Utilities Water Plc (?) Property Type: STORM TANK/CSO ON SEWERAGE NETWORK (WATER COMPANY) Location: Bridge St West Cso (281f9) Manchester, ., ., Greater Manchester, M60 9dj Authority: Environment Agency, North West Region Catchment Area: Irwell Reference: 016993550 Permit Version: 1 Effective Date: 12th April 2006 Issued Date: 12th April 2006 Revocation Date: 25th November 2020 Discharge Type: Public Sewage: Storm Sewage Overflow Discharge Environment: Freshwater Stream/River Receiving Water: The River Irwell **Status: New Consent (Water Resources Act 1991, Section 88 & Schedule 10 as amended by Environment Act 1995)** Positional Accuracy: Located by supplier to within 10m	A18SW (NW)	451	2	383320 398360

Map ID	Details	Quadrant Reference (Compass Direction)	Estimated Distance From Site	Contact	NGR
10	**Discharge Consents** Operator: United Utilities Water Limited Property Type: STORM TANK/CSO ON SEWERAGE NETWORK (WATER COMPANY) Location: Bridge St West Cso (281f9) Manchester, ., ., Greater Manchester, M60 9dj Authority: Environment Agency, North West Region Catchment Area: Irwell Reference: 01MAN0174 Permit Version: 1 Effective Date: 1st January 1995 Issued Date: 1st January 1995 Revocation Date: 11th April 2006 Discharge Type: Public Sewage: Storm Sewage Overflow Discharge Environment: Freshwater Stream/River Receiving Water: River Irwell **Status: Consent revoked or revised: New Consent issued (Section 37(1))** Positional Accuracy: Located by supplier to within 100m	A18SW (NW)	451	2	383320 398360
10	**Discharge Consents** Operator: United Utilities Water Plc (?) Property Type: STORM TANK/CSO ON SEWERAGE NETWORK (WATER COMPANY) Location: Bridge St West Cso (281f9) Manchester, ., ., Greater Manchester, M60 9dj Authority: Environment Agency, North West Region Catchment Area: Irwell Reference: 016993550 Permit Version: 2 Effective Date: 26th November 2020 Issued Date: 26th November 2020 Revocation Date: Not Supplied Discharge Type: Public Sewage: Storm Sewage Overflow Discharge Environment: Freshwater Stream/River Receiving Water: The River Irwell **Status: Varied under EPR 2010** Positional Accuracy: Located by supplier to within 10m	A18SW (N)	452	2	383337 398370
10	**Discharge Consents** Operator: United Utilities Water Limited Property Type: STORM TANK/CSO ON SEWERAGE NETWORK (WATER COMPANY) Location: Bridge Street Cso 4 Bridge Street, ., ., Manchester, M3 3er Authority: Environment Agency, North West Region Catchment Area: Not Supplied Reference: 016982898 Permit Version: 4 Effective Date: 1st April 2018 Issued Date: 19th March 2018 Revocation Date: Not Supplied Discharge Type: Public Sewage: Storm Sewage Overflow Discharge Environment: Freshwater Stream/River Receiving Water: River Irwell **Status: Varied under EPR 2010** Positional Accuracy: Located by supplier to within 10m	A18SW (N)	452	2	383340 398371
11	**Discharge Consents** Operator: Charles Topham (Developments) Ltd Property Type: DOMESTIC PROPERTY (MULTIPLE) (INCL FARM HOUSES) Location: Topham Res Development Swo, Liverpool Road/Potato Wharf, Castlefield, Greater Manchester Authority: Environment Agency, North West Region Catchment Area: Not Given Reference: 016991276 Permit Version: 1 Effective Date: 18th May 1988 Issued Date: Not Supplied Revocation Date: 1st July 1991 Discharge Type: Discharge Of Other Matter-Surface Water Discharge Environment: Canal Receiving Water: Bridgewater Canal **Status: Authorisation revoked** Positional Accuracy: Located by supplier to within 100m	A12SE (W)	452	2	383000 397700

Map ID	Details	Quadrant Reference (Compass Direction)	Estimated Distance From Site	Contact	NGR
11	**Discharge Consents** Operator: Rmc Roadstone Ltd - North West Property Type: MAKING OF GLASS/CERAMICS/CEMENT/CUTTING STONE Location: Ready Mixed Concrete Depot, Liverpool Road, Greater Manchester Authority: Environment Agency, North West Region Catchment Area: Not Given Reference: 016990275 Permit Version: 1 Effective Date: 10th March 1977 Issued Date: Not Supplied Revocation Date: 31st August 1989 Discharge Type: Trade Discharge - Process Water Discharge Environment: Canal Receiving Water: Bridgewater Canal **Status: Authorisation revoked** Positional Accuracy: Located by supplier to within 100m	A12SE (W)	452	2	383000 397730
12	**Discharge Consents** Operator: United Utilities Water Limited Property Type: STORM TANK/CSO ON SEWERAGE NETWORK (WATER COMPANY) Location: Newcastle St/Chester St, Manchester, Greater Manchester Authority: Environment Agency, North West Region Catchment Area: Not Given Reference: 01MAN0361 Permit Version: 1 Effective Date: 1st January 1995 Issued Date: Not Supplied Revocation Date: Not Supplied Discharge Type: Public Sewage: Storm Sewage Overflow Discharge Environment: Unknown Receiving Water: Not Supplied **Status: Post National Rivers Authority Legislation where issue date > 31/08/1989** Positional Accuracy: Located by supplier to within 100m	A8NE (SE)	491	2	383780 397260
13	**Discharge Consents** Operator: United Utilities Water Limited Property Type: STORM TANK/CSO ON SEWERAGE NETWORK (WATER COMPANY) Location: Water St/New Quay St Cso Water Street New Quay Street, Spinningfields, Manchester, Greater Manchester, M3 4jq Authority: Environment Agency, North West Region Catchment Area: Irwell Reference: 01MAN0172 Permit Version: 1 Effective Date: 1st January 1995 Issued Date: 1st January 1995 Revocation Date: 20th March 2006 Discharge Type: Public Sewage: Storm Sewage Overflow Discharge Environment: Freshwater Stream/River Receiving Water: River Irwell **Status: Consent revoked or revised: New Consent issued (Section 37(1))** Positional Accuracy: Located by supplier to within 100m	A17SE (NW)	492	2	383120 398220
14	**Discharge Consents** Operator: Fearnley Developments Ltd Property Type: CONSTRUCTION OF BUILDINGS Location: Fearnley Developments Ltd, Salford, Greater Manchester Authority: Environment Agency, North West Region Catchment Area: Not Given Reference: 016991429 Permit Version: 1 Effective Date: 1st January 1900 Issued Date: Not Supplied Revocation Date: 1st November 1994 Discharge Type: Discharge Of Other Matter-Surface Water Discharge Environment: Freshwater Stream/River Receiving Water: River Irwell **Status: Authorisation revoked** Positional Accuracy: Located by supplier to within 100m	A17SE (NW)	499	2	383180 398310

Map ID	Details	Quadrant Reference (Compass Direction)	Estimated Distance From Site	Contact	NGR
15	**Discharge Consents** Operator: United Utilities Water Limited Property Type: STORM TANK/CSO ON SEWERAGE NETWORK (WATER COMPANY) Location: Water St/New Quay St Cso Water Street New Quay Street, Spinningfields, Manchester, Greater Manchester, M3 4jq Authority: Environment Agency, North West Region Catchment Area: Irwell Reference: 016993831 Permit Version: 2 Effective Date: 2nd October 2019 Issued Date: 2nd October 2019 Revocation Date: Not Supplied Discharge Type: Public Sewage: Storm Sewage Overflow Discharge Environment: Freshwater Stream/River Receiving Water: The River Irwell **Status: Varied under EPR 2010** Positional Accuracy: Located by supplier to within 10m	A17SE (NW)	503	2	383084 398175
15	**Discharge Consents** Operator: United Utilities Water Plc (?) Property Type: STORM TANK/CSO ON SEWERAGE NETWORK (WATER COMPANY) Location: Water St/New Quay St Cso Water Street New Quay Street, Spinningfields, Manchester, Greater Manchester, M3 4jq Authority: Environment Agency, North West Region Catchment Area: Irwell Reference: 016993831 Permit Version: 1 Effective Date: 21st March 2006 Issued Date: 21st March 2006 Revocation Date: 1st October 2019 Discharge Type: Public Sewage: Storm Sewage Overflow Discharge Environment: Freshwater Stream/River Receiving Water: The River Irwell **Status: New Consent (Water Resources Act 1991, Section 88 & Schedule 10 as amended by Environment Act 1995)** Positional Accuracy: Located by supplier to within 10m	A17SE (NW)	504	2	383080 398170
16	**Discharge Consents** Operator: Fearnley Developments Ltd Property Type: CONSTRUCTION OF BUILDINGS Location: Fearnley Developments Ltd, Salford, Greater Manchester Authority: Environment Agency, North West Region Catchment Area: Not Given Reference: 016991429 Permit Version: 1 Effective Date: 1st January 1900 Issued Date: Not Supplied Revocation Date: 1st November 1994 Discharge Type: Discharge Of Other Matter-Surface Water Discharge Environment: Freshwater Stream/River Receiving Water: River Irwell **Status: Authorisation revoked** Positional Accuracy: Located by supplier to within 100m	A17SE (NW)	504	2	383140 398270
17	**Discharge Consents** Operator: Manchester Quays Developments (Mgy) Limited Property Type: CONSTRUCTION OF BUILDINGS Location: St Johns Development Settlement Tnk Quay Street, ., Manchester, Lancashire, M3 2gs Authority: Environment Agency, North West Region Catchment Area: Not Supplied Reference: Eprmb3590df Permit Version: 1 Effective Date: 15th May 2020 Issued Date: 15th May 2020 Revocation Date: Not Supplied Discharge Type: Trade Discharge - Process Water Discharge Environment: Freshwater Stream/River Receiving Water: Tributary Of The River Irwell **Status: New issued under EPR 2010** Positional Accuracy: Located by supplier to within 10m	A12NE (NW)	509	2	383030 398049

Map ID	Details	Quadrant Reference (Compass Direction)	Estimated Distance From Site	Contact	NGR
17	**Discharge Consents** Operator: United Utilities Water Limited Property Type: STORM TANK/CSO ON SEWERAGE NETWORK (WATER COMPANY) Location: Grape Street Cso Grape Street, ., Manchester, Greater Manchester, M60 9ea Authority: Environment Agency, North West Region Catchment Area: Not Supplied Reference: 01man0170 Permit Version: 4 Effective Date: 1st April 2018 Issued Date: 19th March 2018 Revocation Date: 20th July 2021 Discharge Type: Public Sewage: Storm Sewage Overflow Discharge Environment: Freshwater Stream/River Receiving Water: River Irwell **Status: Surrendered under EPR 2010** Positional Accuracy: Located by supplier to within 10m	A12NE (NW)	557	2	382986 398069
17	**Discharge Consents** Operator: United Utilities Water Limited Property Type: STORM TANK/CSO ON SEWERAGE NETWORK (WATER COMPANY) Location: Water Street Cso (284tv) Water Street, Manchester, ., Greater Manchester, M3 4pu Authority: Environment Agency, North West Region Catchment Area: Not Supplied Reference: 016982993 Permit Version: 2 Effective Date: 20th October 2020 Issued Date: 20th October 2020 Revocation Date: Not Supplied Discharge Type: Public Sewage: Storm Sewage Overflow Discharge Environment: Freshwater Stream/River Receiving Water: River Irwell **Status: Varied under EPR 2010** Positional Accuracy: Located by supplier to within 10m	A12NE (NW)	558	2	382985 398068
18	**Discharge Consents** Operator: United Utilities Water Limited Property Type: STORM TANK/CSO ON SEWERAGE NETWORK (WATER COMPANY) Location: Grape Street Cso Grape Street, ., Manchester, Greater Manchester, M60 9ea Authority: Environment Agency, North West Region Catchment Area: Not Supplied Reference: 01man0170 Permit Version: 3 Effective Date: 11th January 2017 Issued Date: 11th January 2017 Revocation Date: 31st March 2018 Discharge Type: Public Sewage: Storm Sewage Overflow Discharge Environment: Freshwater Stream/River Receiving Water: River Irwell **Status: Varied under EPR 2010** Positional Accuracy: Approximate location provided by supplier	A12NE (W)	521	2	383000 398000
18	**Discharge Consents** Operator: United Utilities Water Limited Property Type: STORM TANK/CSO ON SEWERAGE NETWORK (WATER COMPANY) Location: Grape Street Cso Grape Street, ., Manchester, Greater Manchester, M60 9ea Authority: Environment Agency, North West Region Catchment Area: Not Supplied Reference: 01man0170 Permit Version: 2 Effective Date: 3rd September 2010 Issued Date: 3rd September 2010 Revocation Date: 10th January 2017 Discharge Type: Public Sewage: Storm Sewage Overflow Discharge Environment: Freshwater Stream/River Receiving Water: River Irwell **Status: Varied under EPR 2010** Positional Accuracy: Approximate location provided by supplier	A12NE (W)	521	2	383000 398000

Map ID	Details	Quadrant Reference (Compass Direction)	Estimated Distance From Site	Contact	NGR
18	**Discharge Consents** Operator: United Utilities Water Limited Property Type: STORM TANK/CSO ON SEWERAGE NETWORK (WATER COMPANY) Location: Grape Street Cso Grape Street, ., Manchester, Greater Manchester, M60 9ea Authority: Environment Agency, North West Region Catchment Area: Not Given Reference: 01MAN0170 Permit Version: 1 Effective Date: 1st January 1995 Issued Date: Not Supplied Revocation Date: 2nd September 2010 Discharge Type: Public Sewage: Storm Sewage Overflow Discharge Environment: Freshwater Stream/River Receiving Water: River Irwell **Status:** **Post National Rivers Authority Legislation where issue date > 31/08/1989** Positional Accuracy: Located by supplier to within 100m	A12NE (W)	521	2	383000 398000
19	**Discharge Consents** Operator: Swinton Insurance Property Type: WWTW (NOT WATER CO) (NOT STP AT A PRIVATE PREMISES) Location: Car Pk, Malborough St, Manchester, Greater Manchester Authority: Environment Agency, North West Region Catchment Area: Not Given Reference: 016991176 Permit Version: 1 Effective Date: 8th September 1987 Issued Date: Not Supplied Revocation Date: 1st July 1991 Discharge Type: Discharge Of Other Matter-Surface Water Discharge Environment: Freshwater Stream/River Receiving Water: River Medlock **Status:** **Lapsed (under Environment Act 1995, Schedule 23)** Positional Accuracy: Manually corrected supplier location	A9NW (SE)	548	2	384000 397400
20	**Discharge Consents** Operator: Acroy Ltd Property Type: Undefined Or Other Location: Chapel Wharf, Dearmans Place, Salford, Manchester, M3 5lh Authority: Environment Agency, North West Region Catchment Area: Irwell Reference: 016993796 Permit Version: 1 Effective Date: 22nd June 2005 Issued Date: 22nd June 2005 Revocation Date: 10th June 2008 Discharge Type: Trade Effluent Discharge-Site Drainage Discharge Environment: Freshwater Stream/River Receiving Water: Via Ditch To River Irwell **Status:** **New Consent (Water Resources Act 1991, Section 88 & Schedule 10 as amended by Environment Act 1995)** Positional Accuracy: Located by supplier to within 10m	A18NW (N)	552	2	383530 398520
21	**Discharge Consents** Operator: United Utilities Water Limited Property Type: STORM TANK/CSO ON SEWERAGE NETWORK (WATER COMPANY) Location: Water Street Cso (284tv) Water Street, Manchester, ., Greater Manchester, M3 4pu Authority: Environment Agency, North West Region Catchment Area: Not Given Reference: 016982993 Permit Version: 1 Effective Date: 23rd June 1995 Issued Date: Not Supplied Revocation Date: 19th October 2020 Discharge Type: Public Sewage: Storm Sewage Overflow Discharge Environment: Freshwater Stream/River Receiving Water: River Irwell **Status:** **Post National Rivers Authority Legislation where issue date > 31/08/1989** Positional Accuracy: Located by supplier to within 100m	A12NE (W)	578	2	382950 398030

Map ID	Details	Quadrant Reference (Compass Direction)	Estimated Distance From Site	Contact	NGR
22	**Discharge Consents** Operator: United Utilities Water Limited Property Type: STORM TANK/CSO ON SEWERAGE NETWORK (WATER COMPANY) Location: Booth Street Cso, Salford, Greater Manchester Authority: Environment Agency, North West Region Catchment Area: Not Given Reference: 016982902 Permit Version: 3 Effective Date: 14th November 1995 Issued Date: Not Supplied Revocation Date: 3rd December 2014 Discharge Type: Public Sewage: Storm Sewage Overflow Discharge Environment: Freshwater Stream/River Receiving Water: River Irwell **Status: Surrendered under EPR 2010** Positional Accuracy: Located by supplier to within 100m	A18NE (N)	615	2	383610 398580
22	**Discharge Consents** Operator: United Utilities Water Limited Property Type: STORM TANK/CSO ON SEWERAGE NETWORK (WATER COMPANY) Location: Booth Street Cso, Salford, Greater Manchester Authority: Environment Agency, North West Region Catchment Area: Not Supplied Reference: 016982902 Permit Version: 1 Effective Date: 1st January 1995 Issued Date: Not Supplied Revocation Date: 10th May 1995 Discharge Type: Public Sewage: Storm Sewage Overflow Discharge Environment: Freshwater Stream/River Receiving Water: River Irwell **Status: Authorisation revoked** Positional Accuracy: Located by supplier to within 10m	A18NE (N)	615	2	383610 398580
22	**Discharge Consents** Operator: United Utilities Water Limited Property Type: STORM TANK/CSO ON SEWERAGE NETWORK (WATER COMPANY) Location: Booth Street Cso, Salford, Greater Manchester Authority: Environment Agency, North West Region Catchment Area: Not Supplied Reference: 016982902 Permit Version: 2 Effective Date: 11th May 1995 Issued Date: Not Supplied Revocation Date: 13th November 1995 Discharge Type: Public Sewage: Storm Sewage Overflow Discharge Environment: Freshwater Stream/River Receiving Water: River Irwell **Status: Authorisation revoked** Positional Accuracy: Located by supplier to within 10m	A18NE (N)	615	2	383610 398580
23	**Discharge Consents** Operator: United Utilities Water Limited Property Type: STORM TANK/CSO ON SEWERAGE NETWORK (WATER COMPANY) Location: Chester Street Cso Junction Of Chester Street/, Lower Osmond Street, ., Manchester, M1 5qf Authority: Environment Agency, North West Region Catchment Area: Not Supplied Reference: 016983278 Permit Version: 2 Effective Date: 9th July 2018 Issued Date: 9th July 2018 Revocation Date: Not Supplied Discharge Type: Public Sewage: Storm Sewage Overflow Discharge Environment: Freshwater Stream/River Receiving Water: The River Medlock **Status: Varied under EPR 2010** Positional Accuracy: Located by supplier to within 10m	A9NW (SE)	628	2	384071 397362

Map ID	Details	Quadrant Reference (Compass Direction)	Estimated Distance From Site	Contact	NGR
23	**Discharge Consents** Operator: United Utilities Water Limited Property Type: STORM TANK/CSO ON SEWERAGE NETWORK (WATER COMPANY) Location: Lower Ormomd St/Hulme St, Manchester, Greater Manchester Authority: Environment Agency, North West Region Catchment Area: Not Given Reference: 01MAN0282 Permit Version: 1 Effective Date: 1st January 1995 Issued Date: Not Supplied Revocation Date: 9th August 2019 Discharge Type: Public Sewage: Storm Sewage Overflow Discharge Environment: Freshwater Stream/River Receiving Water: River Medlock **Status: Post National Rivers Authority Legislation where issue date > 31/08/1989** Positional Accuracy: Located by supplier to within 100m	A9NW (SE)	628	2	384070 397360
23	**Discharge Consents** Operator: United Utilities Water Plc (?) Property Type: STORM TANK/CSO ON SEWERAGE NETWORK (WATER COMPANY) Location: Chester Street Cso Junction Of Chester Street/, Lower Osmond Street, ., Manchester, M1 5qf Authority: Environment Agency, North West Region Catchment Area: Not Given Reference: 016983278 Permit Version: 1 Effective Date: 1st December 1999 Issued Date: 19th February 1999 Revocation Date: 8th July 2018 Discharge Type: Public Sewage: Storm Sewage Overflow Discharge Environment: Freshwater Stream/River Receiving Water: The River Medlock **Status: New Consent (Water Resources Act 1991, Section 88 & Schedule 10 as amended by Environment Act 1995)** Positional Accuracy: Located by supplier to within 10m	A9NW (SE)	642	2	384080 397350
24	**Discharge Consents** Operator: United Utilities Water Limited Property Type: STORM TANK/CSO ON SEWERAGE NETWORK (WATER COMPANY) Location: Blackfriars Street Cso 283j1 1541 Blackfriars Street, ., ., Manchester, M1 1ph Authority: Environment Agency, North West Region Catchment Area: Not Supplied Reference: 01man0156 Permit Version: 2 Effective Date: 3rd September 2010 Issued Date: 3rd September 2010 Revocation Date: 4th February 2016 Discharge Type: Public Sewage: Storm Sewage Overflow Discharge Environment: Freshwater Stream/River Receiving Water: River Irwell **Status: Varied under EPR 2010** Positional Accuracy: Located by supplier to within 10m	A18NE (N)	636	2	383680 398590
24	**Discharge Consents** Operator: United Utilities Water Limited Property Type: STORM TANK/CSO ON SEWERAGE NETWORK (WATER COMPANY) Location: Blackfriars Street Cso 283j1 1541 Blackfriars Street, ., ., Manchester, M1 1ph Authority: Environment Agency, North West Region Catchment Area: Not Given Reference: 01MAN0156 Permit Version: 1 Effective Date: 1st January 1995 Issued Date: Not Supplied Revocation Date: 2nd September 2010 Discharge Type: Public Sewage: Storm Sewage Overflow Discharge Environment: Freshwater Stream/River Receiving Water: River Irwell **Status: Post National Rivers Authority Legislation where issue date > 31/08/1989** Positional Accuracy: Located by supplier to within 100m	A18NE (N)	636	2	383680 398590

Map ID	Details	Quadrant Reference (Compass Direction)	Estimated Distance From Site	Contact	NGR
24	**Discharge Consents** Operator: United Utilities Water Limited Property Type: STORM TANK/CSO ON SEWERAGE NETWORK (WATER COMPANY) Location: Blackfriars Street Cso 283j1 1541 Blackfriars Street, ., ., Manchester, M1 1ph Authority: Environment Agency, North West Region Catchment Area: Not Supplied Reference: 01man0156 Permit Version: 4 Effective Date: 25th June 2018 Issued Date: 25th June 2018 Revocation Date: Not Supplied Discharge Type: Public Sewage: Storm Sewage Overflow Discharge Environment: Freshwater Stream/River Receiving Water: River Irwell **Status: Varied under EPR 2010** Positional Accuracy: Located by supplier to within 10m	A18NE (N)	650	2	383686 398603
24	**Discharge Consents** Operator: United Utilities Water Limited Property Type: STORM TANK/CSO ON SEWERAGE NETWORK (WATER COMPANY) Location: Blackfriars Street Cso 283j1 1541 Blackfriars Street, ., ., Manchester, M1 1ph Authority: Environment Agency, North West Region Catchment Area: Not Supplied Reference: 01man0156 Permit Version: 3 Effective Date: 5th February 2016 Issued Date: 5th February 2016 Revocation Date: 24th June 2018 Discharge Type: Public Sewage: Storm Sewage Overflow Discharge Environment: Freshwater Stream/River Receiving Water: River Irwell **Status: Varied under EPR 2010** Positional Accuracy: Located by supplier to within 10m	A18NE (N)	650	2	383686 398603
25	**Discharge Consents** Operator: United Utilities Water Plc (?) Property Type: STORM TANK/CSO ON SEWERAGE NETWORK (WATER COMPANY) Location: Water Street/Liverpool Road Cso Water Street, 133 Liverpool Road, Manchester, Greater Manchester, M3 4pu Authority: Environment Agency, North West Region Catchment Area: Irwell Reference: 016993597 Permit Version: 2 Effective Date: 31st August 2014 Issued Date: 24th March 2014 Revocation Date: 8th January 2020 Discharge Type: Public Sewage: Storm Sewage Overflow Discharge Environment: Freshwater Stream/River Receiving Water: River Irwell **Status: Modified (Water Resources Act 1991, Schedule 10 as amended by Environment Act 1995)** Positional Accuracy: Located by supplier to within 10m	A12NW (W)	644	2	382836 397905
25	**Discharge Consents** Operator: United Utilities Water Limited Property Type: STORM TANK/CSO ON SEWERAGE NETWORK (WATER COMPANY) Location: Water Street/Liverpool Road Cso Water Street, 133 Liverpool Road, Manchester, Greater Manchester, M3 4pu Authority: Environment Agency, North West Region Catchment Area: Irwell Reference: 016993597 Permit Version: 3 Effective Date: 9th January 2020 Issued Date: 9th January 2020 Revocation Date: Not Supplied Discharge Type: Public Sewage: Storm Sewage Overflow Discharge Environment: Freshwater Stream/River Receiving Water: River Irwell **Status: Varied under EPR 2010** Positional Accuracy: Located by supplier to within 10m	A12NW (W)	655	2	382822 397894

Map ID	Details	Quadrant Reference (Compass Direction)	Estimated Distance From Site	Contact	NGR
25	**Discharge Consents** Operator: United Utilities Water Plc (?) Property Type: STORM TANK/CSO ON SEWERAGE NETWORK (WATER COMPANY) Location: Water Street/Liverpool Road Cso Water Street, 133 Liverpool Road, Manchester, Greater Manchester, M3 4pu Authority: Environment Agency, North West Region Catchment Area: Irwell Reference: 016993597 Permit Version: 1 Effective Date: 5th October 2004 Issued Date: 5th October 2004 Revocation Date: 30th August 2014 Discharge Type: Public Sewage: Storm Sewage Overflow Discharge Environment: Freshwater Stream/River Receiving Water: River Irwell **Status: New Consent (Water Resources Act 1991, Section 88 & Schedule 10 as amended by Environment Act 1995)** Positional Accuracy: Located by supplier to within 10m	A12NW (W)	656	2	382820 397890
25	**Discharge Consents** Operator: United Utilities Water Limited Property Type: STORM TANK/CSO ON SEWERAGE NETWORK (WATER COMPANY) Location: Water Street/Liverpool Road Cso Water Street, 133 Liverpool Road, Manchester, Greater Manchester, M3 4pu Authority: Environment Agency, North West Region Catchment Area: Not Given Reference: 01man0169 Permit Version: 1 Effective Date: 1st January 1995 Issued Date: Not Supplied Revocation Date: 25th October 1995 Discharge Type: Public Sewage: Storm Sewage Overflow Discharge Environment: Freshwater Stream/River Receiving Water: River Irwell **Status: Authorisation revoked** Positional Accuracy: Located by supplier to within 100m	A12NW (W)	656	2	382820 397890
26	**Discharge Consents** Operator: United Utilities Water Limited Property Type: STORM TANK/CSO ON SEWERAGE NETWORK (WATER COMPANY) Location: Oxford Road/Grosvenor Street Cso 137 Oxford Road, Manchester, ., Greater Manchester, M1 7dz Authority: Environment Agency, North West Region Catchment Area: Not Supplied Reference: 01man0189 Permit Version: 3 Effective Date: 5th February 2016 Issued Date: 5th February 2016 Revocation Date: 28th March 2021 Discharge Type: Public Sewage: Storm Sewage Overflow Discharge Environment: Freshwater Stream/River Receiving Water: River Medlock **Status: Varied under EPR 2010** Positional Accuracy: Located by supplier to within 10m	A9NW (SE)	652	2	384150 397460
26	**Discharge Consents** Operator: United Utilities Water Limited Property Type: STORM TANK/CSO ON SEWERAGE NETWORK (WATER COMPANY) Location: Oxford Road/Grosvenor Street Cso 137 Oxford Road, Manchester, ., Greater Manchester, M1 7dz Authority: Environment Agency, North West Region Catchment Area: Not Supplied Reference: 01man0189 Permit Version: 2 Effective Date: 3rd September 2010 Issued Date: 3rd September 2010 Revocation Date: 4th February 2016 Discharge Type: Public Sewage: Storm Sewage Overflow Discharge Environment: Freshwater Stream/River Receiving Water: River Medlock **Status: Varied under EPR 2010** Positional Accuracy: Located by supplier to within 10m	A9NW (SE)	652	2	384150 397460

Map ID	Details	Quadrant Reference (Compass Direction)	Estimated Distance From Site	Contact	NGR
26	**Discharge Consents** Operator: United Utilities Water Limited Property Type: WWTW/SEWAGE TREATMENT WORKS (WATER COMPANY) Location: Oxford/New Wakefild St, Manchester, Greater Manchester Authority: Environment Agency, North West Region Catchment Area: Not Given Reference: 01man0165 Permit Version: 1 Effective Date: 1st January 1995 Issued Date: Not Supplied Revocation Date: 31st March 1998 Discharge Type: Public Sewage: Storm Sewage Overflow Discharge Environment: Freshwater Stream/River Receiving Water: River Medlock **Status: Authorisation revoked** Positional Accuracy: Located by supplier to within 10m	A9NW (SE)	652	2	384150 397460
26	**Discharge Consents** Operator: United Utilities Water Limited Property Type: STORM TANK/CSO ON SEWERAGE NETWORK (WATER COMPANY) Location: Oxford Road/Grosvenor Street Cso 137 Oxford Road, Manchester, ., Greater Manchester, M1 7dz Authority: Environment Agency, North West Region Catchment Area: Not Given Reference: 01MAN0189 Permit Version: 1 Effective Date: 1st January 1995 Issued Date: Not Supplied Revocation Date: 2nd September 2010 Discharge Type: Public Sewage: Storm Sewage Overflow Discharge Environment: Freshwater Stream/River Receiving Water: River Medlock **Status: Post National Rivers Authority Legislation where issue date > 31/08/1989** Positional Accuracy: Located by supplier to within 10m	A9NW (SE)	652	2	384150 397460
26	**Discharge Consents** Operator: United Utilities Water Limited Property Type: STORM TANK/CSO ON SEWERAGE NETWORK (WATER COMPANY) Location: Mallard Street/Charles Street Cso Mallard Street, Manchester, ., Greater Manchester, M1 6ey Authority: Environment Agency, North West Region Catchment Area: Not Supplied Reference: 016982736 Permit Version: 2 Effective Date: 10th July 2020 Issued Date: 10th July 2020 Revocation Date: Not Supplied Discharge Type: Public Sewage: Storm Sewage Overflow Discharge Environment: Freshwater Stream/River Receiving Water: River Medlock **Status: Varied under EPR 2010** Positional Accuracy: Located by supplier to within 10m	A14SW (SE)	657	2	384169 397499
26	**Discharge Consents** Operator: United Utilities Water Limited Property Type: STORM TANK/CSO ON SEWERAGE NETWORK (WATER COMPANY) Location: Mallard Street/Charles Street Cso Mallard Street, Manchester, ., Greater Manchester, M1 6ey Authority: Environment Agency, North West Region Catchment Area: Not Given Reference: 016982736 Permit Version: 1 Effective Date: 30th September 1994 Issued Date: Not Supplied Revocation Date: 9th July 2020 Discharge Type: Public Sewage: Storm Sewage Overflow Discharge Environment: Freshwater Stream/River Receiving Water: River Medlock **Status: Post National Rivers Authority Legislation where issue date > 31/08/1989** Positional Accuracy: Located by supplier to within 10m	A14SW (SE)	657	2	384170 397500

Map ID	Details	Quadrant Reference (Compass Direction)	Estimated Distance From Site	Contact	NGR
26	**Discharge Consents** Operator: United Utilities Water Limited Property Type: WWTW/SEWAGE TREATMENT WORKS (WATER COMPANY) Location: Medlock St(Off Charles St), Manchester, Greater Manchester Authority: Environment Agency, North West Region Catchment Area: Not Given Reference: 01MAN0343 Permit Version: 1 Effective Date: 1st January 1995 Issued Date: Not Supplied Revocation Date: 1st January 1995 Discharge Type: Public Sewage: Storm Sewage Overflow Discharge Environment: Unknown Receiving Water: Not Supplied **Status: Consent revoked or revised: New Consent issued (Section 37(1))** Positional Accuracy: Located by supplier to within 100m	A14SW (SE)	657	2	384170 397500
26	**Discharge Consents** Operator: United Utilities Water Limited Property Type: STORM TANK/CSO ON SEWERAGE NETWORK (WATER COMPANY) Location: Oxford Road/Grosvenor Street Cso 137 Oxford Road, Manchester, ., Greater Manchester, M1 7dz Authority: Environment Agency, North West Region Catchment Area: Not Supplied Reference: 01man0189 Permit Version: 4 Effective Date: 29th March 2021 Issued Date: 29th March 2021 Revocation Date: Not Supplied Discharge Type: Public Sewage: Storm Sewage Overflow Discharge Environment: Freshwater Stream/River Receiving Water: River Medlock Via Sws **Status: Varied under EPR 2010** Positional Accuracy: Located by supplier to within 10m	A9NW (SE)	662	2	384159 397457
26	**Discharge Consents** Operator: United Utilities Water Limited Property Type: STORM TANK/CSO ON SEWERAGE NETWORK (WATER COMPANY) Location: York St/Charles St, Manchester, Greater Manchester Authority: Environment Agency, North West Region Catchment Area: Not Given Reference: 01MAN0281 Permit Version: 1 Effective Date: 1st January 1995 Issued Date: Not Supplied Revocation Date: 9th August 2019 Discharge Type: Public Sewage: Storm Sewage Overflow Discharge Environment: Freshwater Stream/River Receiving Water: River Medlock **Status: Post National Rivers Authority Legislation where issue date > 31/08/1989** Positional Accuracy: Located by supplier to within 100m	A14SW (SE)	667	2	384180 397500
27	**Discharge Consents** Operator: United Utilities Water Limited Property Type: STORM TANK/CSO ON SEWERAGE NETWORK (WATER COMPANY) Location: Mancunian Way Roundabout, Manchester, Greater Manchester Authority: Environment Agency, North West Region Catchment Area: Not Given Reference: 01MAN0368 Permit Version: 1 Effective Date: 1st January 1995 Issued Date: Not Supplied Revocation Date: Not Supplied Discharge Type: Public Sewage: Storm Sewage Overflow Discharge Environment: Unknown Receiving Water: Not Supplied **Status: Post National Rivers Authority Legislation where issue date > 31/08/1989** Positional Accuracy: Located by supplier to within 100m	A7NE (SW)	654	2	382960 397280

Map ID	Details	Quadrant Reference (Compass Direction)	Estimated Distance From Site	Contact	NGR
28	**Discharge Consents** Operator: United Utilities Water Limited Property Type: WWTW/SEWAGE TREATMENT WORKS (WATER COMPANY) Location: Oxford Rd, Manchester, Greater Manchester Authority: Environment Agency, North West Region Catchment Area: Not Given Reference: 01MAN0342 Permit Version: 1 Effective Date: 1st January 1995 Issued Date: Not Supplied Revocation Date: 19th December 1999 Discharge Type: Public Sewage: Storm Sewage Overflow Discharge Environment: Unknown Receiving Water: Not Supplied **Status: Post National Rivers Authority Legislation where issue date > 31/08/1989** Positional Accuracy: Located by supplier to within 100m	A9NW (SE)	660	2	384150 397440
28	**Discharge Consents** Operator: United Utilities Water Limited Property Type: WWTW/SEWAGE TREATMENT WORKS (WATER COMPANY) Location: Oxford Rd, Manchester, Greater Manchester Authority: Environment Agency, North West Region Catchment Area: Not Given Reference: 016982631 Permit Version: 1 Effective Date: 30th September 1994 Issued Date: Not Supplied Revocation Date: 19th December 1999 Discharge Type: Public Sewage: Storm Sewage Overflow Discharge Environment: Freshwater Stream/River Receiving Water: River Medlock **Status: Revoked (Water Resources Act 1991, Section 88 & Schedule 10 as amended by Environment Act 1995)** Positional Accuracy: Manually corrected supplier location	A9NW (SE)	660	2	384150 397440
29	**Discharge Consents** Operator: Hanson Quarry Products Europe Limited Property Type: WWTW (NOT WATER CO) (NOT STP AT A PRIVATE PREMISES) Location: Potato Wharf, Off Liverpool Rd, Manchester, Greater Manchester, M3 4la Authority: Environment Agency, North West Region Catchment Area: Not Given Reference: 0175/5 Permit Version: 1 Effective Date: 20th January 1975 Issued Date: Not Supplied Revocation Date: 31st March 1991 Discharge Type: Trade Discharge - Process Water Discharge Environment: Freshwater Stream/River Receiving Water: Crowton Brook **Status: Authorisation revoked** Positional Accuracy: Manually corrected supplier location	A12SW (W)	662	2	382800 397600
29	**Discharge Consents** Operator: Hanson Quarry Products Europe Limited Property Type: WWTW (NOT WATER CO) (NOT STP AT A PRIVATE PREMISES) Location: Potato Wharf, Off Liverpool Rd, Manchester, Greater Manchester, M3 4la Authority: Environment Agency, North West Region Catchment Area: Not Given Reference: 0175/5 Permit Version: 4 Effective Date: 1st July 1995 Issued Date: Not Supplied Revocation Date: 8th March 2016 Discharge Type: Sewage Discharges - Final/Treated Effluent - Not Water Company Discharge Environment: Freshwater Stream/River Receiving Water: Crowton Brook **Status: Surrendered under EPR 2010** Positional Accuracy: Located by supplier to within 100m	A12SW (W)	662	2	382800 397600

Map ID	Details	Quadrant Reference (Compass Direction)	Estimated Distance From Site	Contact	NGR
29	**Discharge Consents** Operator: Hanson Quarry Products Europe Limited Property Type: WWTW (NOT WATER CO) (NOT STP AT A PRIVATE PREMISES) Location: Potato Wharf, Off Liverpool Rd, Manchester, Greater Manchester, M3 4la Authority: Environment Agency, North West Region Catchment Area: Not Given Reference: 0175/5 Permit Version: 3 Effective Date: 1st January 1995 Issued Date: Not Supplied Revocation Date: 30th June 1995 Discharge Type: Sewage Discharges - Final/Treated Effluent - Not Water Company Discharge Environment: Freshwater Stream/River Receiving Water: Crowton Brook **Status: Authorisation revoked** Positional Accuracy: Located by supplier to within 100m	A12SW (W)	662	2	382800 397600
29	**Discharge Consents** Operator: Hanson Quarry Products Europe Limited Property Type: WWTW (NOT WATER CO) (NOT STP AT A PRIVATE PREMISES) Location: Potato Wharf, Off Liverpool Rd, Manchester, Greater Manchester, M3 4la Authority: Environment Agency, North West Region Catchment Area: Not Supplied Reference: 0175/5 Permit Version: 2 Effective Date: 1st April 1991 Issued Date: Not Supplied Revocation Date: 31st December 1994 Discharge Type: Sewage Discharges - Final/Treated Effluent - Not Water Company Discharge Environment: Freshwater Stream/River Receiving Water: Crowton Brook **Status: Authorisation revoked** Positional Accuracy: Located by supplier to within 100m	A12SW (W)	662	2	382800 397600
30	**Discharge Consents** Operator: United Utilities Water Plc (?) Property Type: STORM TANK/CSO ON SEWERAGE NETWORK (WATER COMPANY) Location: Egerton St Worsley St Cso Egerton St And Worsley St, Cornbrook, A57 M, Manchester, M15 4lg Authority: Environment Agency, North West Region Catchment Area: Not Given Reference: 016983277 Permit Version: 1 Effective Date: 1st November 1999 Issued Date: 19th February 1999 Revocation Date: 31st March 2018 Discharge Type: Public Sewage: Storm Sewage Overflow Discharge Environment: Freshwater Stream/River Receiving Water: The River Medlock **Status: New Consent (Water Resources Act 1991, Section 88 & Schedule 10 as amended by Environment Act 1995)** Positional Accuracy: Located by supplier to within 100m	A12SW (W)	686	2	382791 397530
30	**Discharge Consents** Operator: United Utilities Water Limited Property Type: WWTW/SEWAGE TREATMENT WORKS (WATER COMPANY) Location: Chester Rd At York St, Manchester, Greater Manchester Authority: Environment Agency, North West Region Catchment Area: Not Given Reference: 016982720 Permit Version: 1 Effective Date: 30th September 1994 Issued Date: Not Supplied Revocation Date: 18th February 1999 Discharge Type: Public Sewage: Storm Sewage Overflow Discharge Environment: Freshwater Stream/River Receiving Water: River Medlock **Status: Authorisation revoked** Positional Accuracy: Located by supplier to within 10m	A12SW (W)	687	2	382790 397530

Map ID	Details	Quadrant Reference (Compass Direction)	Estimated Distance From Site	Contact	NGR
30	**Discharge Consents** Operator: United Utilities Water Limited Property Type: WWTW/SEWAGE TREATMENT WORKS (WATER COMPANY) Location: Chester Rd/York St, Manchester, Greater Manchester Authority: Environment Agency, North West Region Catchment Area: Not Given Reference: 01MAN0279 Permit Version: 1 Effective Date: 1st January 1995 Issued Date: Not Supplied Revocation Date: 19th December 1999 Discharge Type: Public Sewage: Storm Sewage Overflow Discharge Environment: Freshwater Stream/River Receiving Water: River Medlock **Status: Post National Rivers Authority Legislation where issue date > 31/08/1989** Positional Accuracy: Located by supplier to within 100m	A12SW (W)	687	2	382790 397530
30	**Discharge Consents** Operator: United Utilities Water Limited Property Type: WWTW/SEWAGE TREATMENT WORKS (WATER COMPANY) Location: Egerton St/Elesmere St, Manchester, Greater Manchester Authority: Environment Agency, North West Region Catchment Area: Not Given Reference: 01man0180 Permit Version: 1 Effective Date: 1st January 1995 Issued Date: Not Supplied Revocation Date: 12th August 1999 Discharge Type: Public Sewage: Storm Sewage Overflow Discharge Environment: Freshwater Stream/River Receiving Water: River Medlock **Status: Post National Rivers Authority Legislation where issue date > 31/08/1989** Positional Accuracy: Located by supplier to within 10m	A12SW (W)	687	2	382790 397530
30	**Discharge Consents** Operator: United Utilities Water Plc (?) Property Type: WWTW/SEWAGE TREATMENT WORKS (WATER COMPANY) Location: Chester Rd At York St, Manchester, Greater Manchester Authority: Environment Agency, North West Region Catchment Area: Not Supplied Reference: 016982720 Permit Version: 2 Effective Date: 19th February 1999 Issued Date: Not Supplied Revocation Date: 14th July 2000 Discharge Type: Public Sewage: Storm Sewage Overflow Discharge Environment: Freshwater Stream/River Receiving Water: River Medlock **Status: Authorisation revoked** Positional Accuracy: Located by supplier to within 100m	A12SW (W)	687	2	382790 397530
30	**Discharge Consents** Operator: United Utilities Water Limited Property Type: STORM TANK/CSO ON SEWERAGE NETWORK (WATER COMPANY) Location: Egerton St Worsley St Cso Egerton St And Worsley St, Cornbrook, A57 M, Manchester, M15 4lg Authority: Environment Agency, North West Region Catchment Area: Not Supplied Reference: 016983277 Permit Version: 2 Effective Date: 1st April 2018 Issued Date: 12th March 2018 Revocation Date: Not Supplied Discharge Type: Public Sewage: Storm Sewage Overflow Discharge Environment: Freshwater Stream/River Receiving Water: The River Medlock **Status: Varied under EPR 2010** Positional Accuracy: Located by supplier to within 10m	A12SW (W)	690	2	382787 397531

Map ID	Details	Quadrant Reference (Compass Direction)	Estimated Distance From Site	Contact	NGR
30	**Discharge Consents** Operator: United Utilities Water Limited Property Type: WWTW/SEWAGE TREATMENT WORKS (WATER COMPANY) Location: Egerton St/Worsley St, Manchester, Greater Manchester Authority: Environment Agency, North West Region Catchment Area: Not Given Reference: 01MAN0181 Permit Version: 1 Effective Date: 1st January 1995 Issued Date: Not Supplied Revocation Date: 1st January 1995 Discharge Type: Public Sewage: Storm Sewage Overflow Discharge Environment: Freshwater Stream/River Receiving Water: River Medlock **Status: Consent revoked or revised: New Consent issued (Section 37(1))** Positional Accuracy: Located by supplier to within 100m	A12SW (W)	697	2	382780 397530
31	**Discharge Consents** Operator: West Contracting Limited Property Type: Undefined Or Other Location: Gshp Serving Origin Development 56 Princess Street, Manchester, ., ., M1 6ja Authority: Environment Agency, North West Region Catchment Area: Not Supplied Reference: Npswqd004449 Permit Version: 3 Effective Date: 1st April 2013 Issued Date: 28th October 2011 Revocation Date: 3rd October 2014 Discharge Type: Trade Discharges - Cooling Water Discharge Environment: Underground Water Receiving Water: Groundwater **Status: Surrendered under EPR 2010** Positional Accuracy: Located by supplier to within 10m	A14SE (E)	696	2	384291 397734
31	**Discharge Consents** Operator: West Contracting Limited Property Type: Undefined Or Other Location: Gshp Serving Origin Development 56 Princess Street, Manchester, ., ., M1 6ja Authority: Environment Agency, North West Region Catchment Area: Not Supplied Reference: Npswqd004449 Permit Version: 2 Effective Date: 16th April 2009 Issued Date: 16th April 2009 Revocation Date: 31st March 2013 Discharge Type: Trade Discharges - Cooling Water Discharge Environment: Underground Water Receiving Water: Groundwater **Status: New Consent (Water Resources Act 1991, Section 88 & Schedule 10 as amended by Environment Act 1995)** Positional Accuracy: Located by supplier to within 10m	A14SE (E)	696	2	384291 397734
31	**Discharge Consents** Operator: West Contracting Limited Property Type: Undefined Or Other Location: Gshp Serving Origin Development 56 Princess Street, Manchester, ., ., M1 6ja Authority: Environment Agency, North West Region Catchment Area: Not Supplied Reference: Npswqd004449 Permit Version: 1 Effective Date: 1st April 2009 Issued Date: 5th March 2009 Revocation Date: 15th April 2009 Discharge Type: Trade Discharges - Cooling Water Discharge Environment: Underground Water Receiving Water: Groundwater **Status: New Consent (Water Resources Act 1991, Section 88 & Schedule 10 as amended by Environment Act 1995)** Positional Accuracy: Located by supplier to within 10m	A14SE (E)	696	2	384291 397734

Map ID	Details	Quadrant Reference (Compass Direction)	Estimated Distance From Site	Contact	NGR
31	**Discharge Consents** Operator: West Contracting Limited Property Type: Undefined Or Other Location: Gshp Serving Origin Development 56 Princess Street, Manchester, ., ., M1 6ja Authority: Environment Agency, North West Region Catchment Area: Not Supplied Reference: Npswqd004449 Permit Version: 3 Effective Date: 1st April 2013 Issued Date: 28th October 2011 Revocation Date: 3rd October 2014 Discharge Type: Trade Discharges - Cooling Water Discharge Environment: Underground Water Receiving Water: Groundwater **Status: Surrendered under EPR 2010** Positional Accuracy: Located by supplier to within 10m	A14SE (E)	707	2	384306 397746
31	**Discharge Consents** Operator: West Contracting Limited Property Type: Undefined Or Other Location: Gshp Serving Origin Development 56 Princess Street, Manchester, ., ., M1 6ja Authority: Environment Agency, North West Region Catchment Area: Not Supplied Reference: Npswqd004449 Permit Version: 2 Effective Date: 16th April 2009 Issued Date: 16th April 2009 Revocation Date: 31st March 2013 Discharge Type: Trade Discharges - Cooling Water Discharge Environment: Underground Water Receiving Water: Groundwater **Status: New Consent (Water Resources Act 1991, Section 88 & Schedule 10 as amended by Environment Act 1995)** Positional Accuracy: Located by supplier to within 10m	A14SE (E)	707	2	384306 397746
31	**Discharge Consents** Operator: West Contracting Limited Property Type: Undefined Or Other Location: Gshp Serving Origin Development 56 Princess Street, Manchester, ., ., M1 6ja Authority: Environment Agency, North West Region Catchment Area: Not Supplied Reference: Npswqd004449 Permit Version: 1 Effective Date: 1st April 2009 Issued Date: 5th March 2009 Revocation Date: 15th April 2009 Discharge Type: Trade Discharges - Cooling Water Discharge Environment: Underground Water Receiving Water: Groundwater **Status: New Consent (Water Resources Act 1991, Section 88 & Schedule 10 as amended by Environment Act 1995)** Positional Accuracy: Located by supplier to within 10m	A14SE (E)	707	2	384306 397746
32	**Discharge Consents** Operator: British Telecommunications Public Limited Company Property Type: OFFICES ADMIN + SUPPORT Location: Bt Dial House Exchange Building, 21 Chapel Street, ., Salford, M3 7ba Authority: Environment Agency, North West Region Catchment Area: Not Supplied Reference: Eprtb3638al Permit Version: 1 Effective Date: 29th May 2013 Issued Date: 29th May 2013 Revocation Date: Not Supplied Discharge Type: Trade Effluent Discharge-Site Drainage Discharge Environment: Freshwater Stream/River Receiving Water: River Irwell **Status: New issued under EPR 2010** Positional Accuracy: Located by supplier to within 10m	A18NE (N)	716	2	383690 398670

Map ID	Details	Quadrant Reference (Compass Direction)	Estimated Distance From Site	Contact	NGR
33	**Discharge Consents** Operator: United Utilities Water Limited Property Type: STORM TANK/CSO ON SEWERAGE NETWORK (WATER COMPANY) Location: Victoria Bridge Street Cso (282wl) Manchester, ., ., Greater Manchester, M3 1st Authority: Environment Agency, North West Region Catchment Area: Not Supplied Reference: 01man0155 Permit Version: 3 Effective Date: 20th October 2020 Issued Date: 20th October 2020 Revocation Date: Not Supplied Discharge Type: Public Sewage: Storm Sewage Overflow Discharge Environment: Freshwater Stream/River Receiving Water: River Irwell **Status: Varied under EPR 2010** Positional Accuracy: Located by supplier to within 10m	A18NE (N)	752	2	383775 398688
33	**Discharge Consents** Operator: United Utilities Water Limited Property Type: STORM TANK/CSO ON SEWERAGE NETWORK (WATER COMPANY) Location: Victoria Bridge Street Cso (282wl) Manchester, ., ., Greater Manchester, M3 1st Authority: Environment Agency, North West Region Catchment Area: Not Supplied Reference: 01man0155 Permit Version: 2 Effective Date: 14th April 2009 Issued Date: 14th April 2009 Revocation Date: 19th October 2020 Discharge Type: Public Sewage: Storm Sewage Overflow Discharge Environment: Freshwater Stream/River Receiving Water: River Irwell **Status: Surrendered under EPR 2010** Positional Accuracy: Located by supplier to within 10m	A18NE (N)	753	2	383770 398690
33	**Discharge Consents** Operator: United Utilities Water Limited Property Type: STORM TANK/CSO ON SEWERAGE NETWORK (WATER COMPANY) Location: Victoria Bridge Street Cso (282wl) Manchester, ., ., Greater Manchester, M3 1st Authority: Environment Agency, North West Region Catchment Area: Not Given Reference: 01MAN0155 Permit Version: 1 Effective Date: 1st January 1995 Issued Date: Not Supplied Revocation Date: 13th April 2009 Discharge Type: Public Sewage: Storm Sewage Overflow Discharge Environment: Freshwater Stream/River Receiving Water: River Irwell **Status: Post National Rivers Authority Legislation where issue date > 31/08/1989** Positional Accuracy: Located by supplier to within 100m	A18NE (N)	753	2	383770 398690
34	**Discharge Consents** Operator: Factory Communications Ltd Property Type: DOMESTIC PROPERTY (MULTIPLE) (INCL FARM HOUSES) Location: 112-116 Princess Street, Manchester, Greater Manchester Authority: Environment Agency, North West Region Catchment Area: Not Given Reference: 016991403 Permit Version: 1 Effective Date: 24th April 1989 Issued Date: Not Supplied Revocation Date: 31st March 1992 Discharge Type: Discharge Of Other Matter-Surface Water Discharge Environment: Freshwater Stream/River Receiving Water: River Medlock **Status: Authorisation revoked** Positional Accuracy: Located by supplier to within 100m	A14SE (SE)	780	2	384300 397500

Map ID	Details	Quadrant Reference (Compass Direction)	Estimated Distance From Site	Contact	NGR
34	**Discharge Consents** Operator: Factory Communications Ltd Property Type: DOMESTIC PROPERTY (MULTIPLE) (INCL FARM HOUSES) Location: 112-116 Princess Street, Manchester, Greater Manchester Authority: Environment Agency, North West Region Catchment Area: Not Given Reference: 016991403 Permit Version: 2 Effective Date: 1st April 1992 Issued Date: Not Supplied Revocation Date: 10th February 1993 Discharge Type: Discharge Of Other Matter-Surface Water Discharge Environment: Freshwater Stream/River Receiving Water: River Medlock **Status: Authorisation revoked** Positional Accuracy: Located by supplier to within 100m	A14SE (SE)	780	2	384300 397500
34	**Discharge Consents** Operator: Factory Communications Ltd Property Type: DOMESTIC PROPERTY (MULTIPLE) (INCL FARM HOUSES) Location: 112-116 Princess Street, Manchester, Greater Manchester Authority: Environment Agency, North West Region Catchment Area: Not Supplied Reference: 016991403 Permit Version: 3 Effective Date: 11th February 1993 Issued Date: Not Supplied Revocation Date: 1st November 1994 Discharge Type: Discharge Of Other Matter-Surface Water Discharge Environment: Freshwater Stream/River Receiving Water: River Medlock **Status: Authorisation revoked** Positional Accuracy: Located by supplier to within 100m	A14SE (SE)	780	2	384300 397500
34	**Discharge Consents** Operator: United Utilities Water Limited Property Type: STORM TANK/CSO ON SEWERAGE NETWORK (WATER COMPANY) Location: Charles Street Cso 7 Charles Street, ., ., Manchester, M1 7en Authority: Environment Agency, North West Region Catchment Area: Not Supplied Reference: 01man0183 Permit Version: 3 Effective Date: 1st April 2018 Issued Date: 19th March 2018 Revocation Date: Not Supplied Discharge Type: Public Sewage: Storm Sewage Overflow Discharge Environment: Freshwater Stream/River Receiving Water: River Medlock **Status: Varied under EPR 2010** Positional Accuracy: Located by supplier to within 10m	A14SE (SE)	799	2	384320 397500
34	**Discharge Consents** Operator: United Utilities Water Limited Property Type: STORM TANK/CSO ON SEWERAGE NETWORK (WATER COMPANY) Location: Charles Street Cso 7 Charles Street, ., ., Manchester, M1 7en Authority: Environment Agency, North West Region Catchment Area: Not Supplied Reference: 01man0183 Permit Version: 2 Effective Date: 3rd September 2010 Issued Date: 3rd September 2010 Revocation Date: 31st March 2018 Discharge Type: Public Sewage: Storm Sewage Overflow Discharge Environment: Freshwater Stream/River Receiving Water: River Medlock **Status: Varied under EPR 2010** Positional Accuracy: Located by supplier to within 10m	A14SE (SE)	799	2	384320 397500

Map ID	Details	Quadrant Reference (Compass Direction)	Estimated Distance From Site	Contact	NGR
34	**Discharge Consents** Operator: United Utilities Water Limited Property Type: STORM TANK/CSO ON SEWERAGE NETWORK (WATER COMPANY) Location: Charles Street Cso 7 Charles Street, ., ., Manchester, M1 7en Authority: Environment Agency, North West Region Catchment Area: Not Given Reference: 01MAN0183 Permit Version: 1 Effective Date: 1st January 1995 Issued Date: Not Supplied Revocation Date: 2nd September 2010 Discharge Type: Public Sewage: Storm Sewage Overflow Discharge Environment: Freshwater Stream/River Receiving Water: River Medlock **Status: Post National Rivers Authority Legislation where issue date > 31/08/1989** Positional Accuracy: Located by supplier to within 100m	A14SE (SE)	799	2	384320 397500
34	**Discharge Consents** Operator: United Utilities Water Limited Property Type: STORM TANK/CSO ON SEWERAGE NETWORK (WATER COMPANY) Location: Princess St/Whitworth St Cso 282mn 67 Whitworth St, Manchester, ., Greater Manchester, M1 6lq Authority: Environment Agency, North West Region Catchment Area: Not Supplied Reference: 016982950 Permit Version: 2 Effective Date: 20th October 2020 Issued Date: 20th October 2020 Revocation Date: Not Supplied Discharge Type: Public Sewage: Storm Sewage Overflow Discharge Environment: Freshwater Stream/River Receiving Water: River Medlock Via Sws **Status: Varied under EPR 2010** Positional Accuracy: Located by supplier to within 10m	A14SE (E)	801	2	384328 397516
34	**Discharge Consents** Operator: United Utilities Water Limited Property Type: STORM TANK/CSO ON SEWERAGE NETWORK (WATER COMPANY) Location: Princess St/Granby Row Cs, Manchester, Greater Manchester Authority: Environment Agency, North West Region Catchment Area: Upper Mersey Reference: 016982956 Permit Version: 1 Effective Date: 23rd June 1995 Issued Date: Not Supplied Revocation Date: 31st March 1998 Discharge Type: Public Sewage: Storm Sewage Overflow Discharge Environment: Freshwater Stream/River Receiving Water: River Medlock **Status: Consent revoked: Discharge ceased (Water Resources Act 1991, Schedule 10 & 6)** Positional Accuracy: Located by supplier to within 100m	A14SE (E)	801	2	384330 397520
34	**Discharge Consents** Operator: United Utilities Water Limited Property Type: STORM TANK/CSO ON SEWERAGE NETWORK (WATER COMPANY) Location: Princess St/Whitworth St Cso 282mn 67 Whitworth St, Manchester, ., Greater Manchester, M1 6lq Authority: Environment Agency, North West Region Catchment Area: Not Given Reference: 016982950 Permit Version: 1 Effective Date: 23rd June 1995 Issued Date: Not Supplied Revocation Date: 19th October 2020 Discharge Type: Public Sewage: Storm Sewage Overflow Discharge Environment: Freshwater Stream/River Receiving Water: River Medlock **Status: Post National Rivers Authority Legislation where issue date > 31/08/1989** Positional Accuracy: Located by supplier to within 10m	A14SE (E)	801	2	384330 397520

Map ID	Details	Quadrant Reference (Compass Direction)	Estimated Distance From Site	Contact	NGR
34	**Discharge Consents** Operator: United Utilities Water Limited Property Type: STORM TANK/CSO ON SEWERAGE NETWORK (WATER COMPANY) Location: Charles St Princess St Cso 28116 106 Princess Street, ., ., Manchester, M1 6ng Authority: Environment Agency, North West Region Catchment Area: Not Supplied Reference: 01man0166 Permit Version: 3 Effective Date: 1st April 2018 Issued Date: 21st March 2018 Revocation Date: Not Supplied Discharge Type: Public Sewage: Storm Sewage Overflow Discharge Environment: Freshwater Stream/River Receiving Water: River Medlock **Status: Varied under EPR 2010** Positional Accuracy: Located by supplier to within 10m	A14SE (E)	804	2	384330 397513
34	**Discharge Consents** Operator: United Utilities Water Limited Property Type: STORM TANK/CSO ON SEWERAGE NETWORK (WATER COMPANY) Location: Charles St Princess St Cso 28116 106 Princess Street, ., ., Manchester, M1 6ng Authority: Environment Agency, North West Region Catchment Area: Not Supplied Reference: 01man0166 Permit Version: 2 Effective Date: 3rd September 2010 Issued Date: 3rd September 2010 Revocation Date: 31st March 2018 Discharge Type: Public Sewage: Storm Sewage Overflow Discharge Environment: Freshwater Stream/River Receiving Water: River Medlock **Status: Varied under EPR 2010** Positional Accuracy: Located by supplier to within 10m	A14SE (E)	805	2	384330 397510
34	**Discharge Consents** Operator: United Utilities Water Limited Property Type: STORM TANK/CSO ON SEWERAGE NETWORK (WATER COMPANY) Location: Charles St Princess St Cso 28116 106 Princess Street, ., ., Manchester, M1 6ng Authority: Environment Agency, North West Region Catchment Area: Not Given Reference: 01MAN0166 Permit Version: 1 Effective Date: 1st January 1995 Issued Date: Not Supplied Revocation Date: 2nd September 2010 Discharge Type: Public Sewage: Storm Sewage Overflow Discharge Environment: Freshwater Stream/River Receiving Water: River Medlock **Status: Post National Rivers Authority Legislation where issue date > 31/08/1989** Positional Accuracy: Located by supplier to within 100m	A14SE (E)	805	2	384330 397510
34	**Discharge Consents** Operator: United Utilities Water Limited Property Type: STORM TANK/CSO ON SEWERAGE NETWORK (WATER COMPANY) Location: Whitworth St/Sackville St, Manchester, Greater Manchester Authority: Environment Agency, North West Region Catchment Area: Not Given Reference: 01MAN0253 Permit Version: 1 Effective Date: 1st January 1995 Issued Date: Not Supplied Revocation Date: 1st January 2017 Discharge Type: Public Sewage: Storm Sewage Overflow Discharge Environment: Freshwater Stream/River Receiving Water: River Medlock **Status: Authorisation revoked** Positional Accuracy: Located by supplier to within 10m	A14SE (E)	805	2	384330 397510

Map ID	Details	Quadrant Reference (Compass Direction)	Estimated Distance From Site	Contact	NGR
35	**Discharge Consents** Operator: Manchester Metropolitan University Property Type: EDUCATION/NURSERY/SCHOOL/COLLEGE/UNI/TRAINING VENUE Location: Gshp At Manchester Metropolitan Uni Manchester Metropolitan Uni, Lower Chatham Street, ., Manchester, M15 6bh Authority: Environment Agency, North West Region Catchment Area: Medlock Reference: Eprdp3526gn Permit Version: 1 Effective Date: 1st April 2011 Issued Date: 23rd August 2010 Revocation Date: Not Supplied Discharge Type: Trade Discharges - Cooling Water Discharge Environment: Land/Soakaway Receiving Water: Groundwaters **Status:** **New issued under EPR 2010** Positional Accuracy: Located by supplier to within 10m	A9SW (SE)	802	2	384096 397114
35	**Discharge Consents** Operator: Manchester Metropolitan University Property Type: EDUCATION/NURSERY/SCHOOL/COLLEGE/UNI/TRAINING VENUE Location: Gshp At Manchester Metropolitan Uni Manchester Metropolitan Uni, Lower Chatham Street, ., Manchester, M15 6bh Authority: Environment Agency, North West Region Catchment Area: Medlock Reference: Eprdp3526gn Permit Version: 1 Effective Date: 1st April 2011 Issued Date: 23rd August 2010 Revocation Date: Not Supplied Discharge Type: Trade Discharges - Cooling Water Discharge Environment: Land/Soakaway Receiving Water: Groundwaters **Status:** **New issued under EPR 2010** Positional Accuracy: Located by supplier to within 10m	A9SW (SE)	823	2	384083 397072
36	**Discharge Consents** Operator: United Utilities Water Limited Property Type: PUMPING STATION ON SEWERAGE NETWORK (WATER COMPANY) Location: Subway - Victoria Avenue, Manchester, Greater Manchester Authority: Environment Agency, North West Region Catchment Area: Not Given Reference: 01man0175 Permit Version: 1 Effective Date: 15th September 1993 Issued Date: Not Supplied Revocation Date: 15th September 1993 Discharge Type: Sewage Discharges - Final/Treated Effluent - Water Company Discharge Environment: Freshwater Stream/River Receiving Water: River Irk **Status:** **Authorisation revoked** Positional Accuracy: Located by supplier to within 100m	A18NE (N)	821	2	383850 398740
36	**Discharge Consents** Operator: United Utilities Water Limited Property Type: STORM TANK/CSO ON SEWERAGE NETWORK (WATER COMPANY) Location: Victoria Arches, Manchester, Greater Manchester Authority: Environment Agency, North West Region Catchment Area: Not Given Reference: 01MAN0357 Permit Version: 1 Effective Date: 1st January 1995 Issued Date: Not Supplied Revocation Date: Not Supplied Discharge Type: Public Sewage: Storm Sewage Overflow Discharge Environment: Unknown Receiving Water: Not Supplied **Status:** **Post National Rivers Authority Legislation where issue date > 31/08/1989** Positional Accuracy: Located by supplier to within 100m	A18NE (N)	823	2	383820 398750

Map ID	Details	Quadrant Reference (Compass Direction)	Estimated Distance From Site	Contact	NGR
37	**Discharge Consents** Operator: J Sainsbury Plc Property Type: WWTW (NOT WATER CO) (NOT STP AT A PRIVATE PREMISES) Location: J Sainsbury Plc Swo Regent Road, End Of Ordsall Alne, Salford, Greater Manchester Authority: Environment Agency, North West Region Catchment Area: Not Given Reference: 016991422 Permit Version: 1 Effective Date: 1st November 1994 Issued Date: Not Supplied Revocation Date: 1st November 1994 Discharge Type: Discharge Of Other Matter-Surface Water Discharge Environment: Freshwater Stream/River Receiving Water: River Irwell **Status: Authorisation revoked** Positional Accuracy: Located by supplier to within 100m	A12SW (W)	825	2	382630 397790
38	**Discharge Consents** Operator: United Utilities Water Limited Property Type: STORM TANK/CSO ON SEWERAGE NETWORK (WATER COMPANY) Location: Hampton St/Ordsall Lane, Salford, Greater Manchester Authority: Environment Agency, North West Region Catchment Area: Not Given Reference: 01SAL0183 Permit Version: 1 Effective Date: 1st January 1995 Issued Date: Not Supplied Revocation Date: Not Supplied Discharge Type: Public Sewage: Storm Sewage Overflow Discharge Environment: Unknown Receiving Water: Not Supplied **Status: Post National Rivers Authority Legislation where issue date > 31/08/1989** Positional Accuracy: Located by supplier to within 100m	A12NW (W)	829	2	382680 398020
39	**Discharge Consents** Operator: Mr P Lane Property Type: FOOD+BEVERAGE SERVICES/CAFE/RESTAURANT/PUB Location: Food & Wine Bar Swo Railway Arches, Chapel Street, Salford, Greater Manchester Authority: Environment Agency, North West Region Catchment Area: Not Given Reference: 016991311 Permit Version: 1 Effective Date: 1st November 1994 Issued Date: Not Supplied Revocation Date: 1st November 1994 Discharge Type: Discharge Of Other Matter-Surface Water Discharge Environment: Freshwater Stream/River Receiving Water: River Irwell **Status: Authorisation revoked** Positional Accuracy: Located by supplier to within 100m	A18NE (N)	846	2	383700 398800
40	**Discharge Consents** Operator: Factory Communications Ltd Property Type: DOMESTIC PROPERTY (MULTIPLE) (INCL FARM HOUSES) Location: 112-116 Princess Street, Manchester, Greater Manchester Authority: Environment Agency, North West Region Catchment Area: Not Supplied Reference: 016991403 Permit Version: 1 Effective Date: 24th April 1989 Issued Date: Not Supplied Revocation Date: 31st March 1992 Discharge Type: Discharge Of Other Matter-Surface Water Discharge Environment: Freshwater Stream/River Receiving Water: River Medlock **Status: Authorisation revoked** Positional Accuracy: Located by supplier to within 100m	A14SE (E)	874	2	384400 397500

Map ID	Details	Quadrant Reference (Compass Direction)	Estimated Distance From Site	Contact	NGR
40	**Discharge Consents** Operator: Factory Communications Ltd Property Type: DOMESTIC PROPERTY (MULTIPLE) (INCL FARM HOUSES) Location: 112-116 Princess Street, Manchester, Greater Manchester Authority: Environment Agency, North West Region Catchment Area: Not Supplied Reference: 016991403 Permit Version: 2 Effective Date: 1st April 1992 Issued Date: Not Supplied Revocation Date: 10th February 1993 Discharge Type: Discharge Of Other Matter-Surface Water Discharge Environment: Freshwater Stream/River Receiving Water: River Medlock **Status: Authorisation revoked** Positional Accuracy: Located by supplier to within 100m	A14SE (E)	874	2	384400 397500
41	**Discharge Consents** Operator: United Utilities Water Limited Property Type: STORM TANK/CSO ON SEWERAGE NETWORK (WATER COMPANY) Location: Hulme Walk/Princess Rd, Manchester, Greater Manchester Authority: Environment Agency, North West Region Catchment Area: Not Given Reference: 01MAN0363 Permit Version: 1 Effective Date: 1st January 1995 Issued Date: Not Supplied Revocation Date: Not Supplied Discharge Type: Public Sewage: Storm Sewage Overflow Discharge Environment: Unknown Receiving Water: Not Supplied **Status: Post National Rivers Authority Legislation where issue date > 31/08/1989** Positional Accuracy: Located by supplier to within 100m	A8SE (S)	879	2	383780 396840
42	**Discharge Consents** Operator: United Utilities Water Limited Property Type: STORM TANK/CSO ON SEWERAGE NETWORK (WATER COMPANY) Location: Hulme Walk, Manchester, Greater Manchester Authority: Environment Agency, North West Region Catchment Area: Not Given Reference: 01MAN0362 Permit Version: 1 Effective Date: 1st January 1995 Issued Date: Not Supplied Revocation Date: Not Supplied Discharge Type: Public Sewage: Storm Sewage Overflow Discharge Environment: Unknown Receiving Water: Not Supplied **Status: Post National Rivers Authority Legislation where issue date > 31/08/1989** Positional Accuracy: Located by supplier to within 100m	A8SE (S)	881	2	383870 396870
43	**Discharge Consents** Operator: Dandara Limited Property Type: WWTW (NOT WATER CO) (NOT STP AT A PRIVATE PREMISES) Location: St Georges Island Projects Office, Hulme Hall Road, Manchester, M15 4ly Authority: Environment Agency, North West Region Catchment Area: Irwell Reference: 016993598 Permit Version: 1 Effective Date: 14th September 2004 Issued Date: 14th September 2004 Revocation Date: 14th January 2005 Discharge Type: Trade Effluent Discharge-Site Drainage Discharge Environment: Freshwater Stream/River Receiving Water: River Medlock **Status: Consent expired** Positional Accuracy: Located by supplier to within 10m	A7NW (W)	882	2	382610 397450

Map ID	Details	Quadrant Reference (Compass Direction)	Estimated Distance From Site	Contact	NGR
44	**Discharge Consents** Operator: United Utilities Water Limited Property Type: STORM TANK/CSO ON SEWERAGE NETWORK (WATER COMPANY) Location: Chorlton Street Cso 281j2 Chorlton Street, ., Manchester, Greater Manchester, M1 3hw Authority: Environment Agency, North West Region Catchment Area: Not Supplied Reference: 01man0162 Permit Version: 4 Effective Date: 11th April 2018 Issued Date: 11th April 2018 Revocation Date: Not Supplied Discharge Type: Public Sewage: Storm Sewage Overflow Discharge Environment: Freshwater Stream/River Receiving Water: Shooters Brook Trib Rvr Medloc **Status:** **Varied under EPR 2010** Positional Accuracy: Located by supplier to within 10m	A14SE (E)	883	2	384502 397823
44	**Discharge Consents** Operator: United Utilities Water Limited Property Type: STORM TANK/CSO ON SEWERAGE NETWORK (WATER COMPANY) Location: Chorlton Street Cso 281j2 Chorlton Street, ., Manchester, Greater Manchester, M1 3hw Authority: Environment Agency, North West Region Catchment Area: Not Supplied Reference: 01man0162 Permit Version: 3 Effective Date: 5th February 2016 Issued Date: 5th February 2016 Revocation Date: 10th April 2018 Discharge Type: Public Sewage: Storm Sewage Overflow Discharge Environment: Freshwater Stream/River Receiving Water: Dukes Tunnel **Status:** **Varied under EPR 2010** Positional Accuracy: Located by supplier to within 10m	A14SE (E)	883	2	384502 397823
44	**Discharge Consents** Operator: United Utilities Water Limited Property Type: STORM TANK/CSO ON SEWERAGE NETWORK (WATER COMPANY) Location: Chorlton Street Cso 281j2 Chorlton Street, ., Manchester, Greater Manchester, M1 3hw Authority: Environment Agency, North West Region Catchment Area: Not Supplied Reference: 01man0162 Permit Version: 2 Effective Date: 3rd September 2010 Issued Date: 3rd September 2010 Revocation Date: 4th February 2016 Discharge Type: Public Sewage: Storm Sewage Overflow Discharge Environment: Freshwater Stream/River Receiving Water: Dukes Tunnel **Status:** **Varied under EPR 2010** Positional Accuracy: Located by supplier to within 10m	A14SE (E)	891	2	384510 397820
44	**Discharge Consents** Operator: United Utilities Water Limited Property Type: STORM TANK/CSO ON SEWERAGE NETWORK (WATER COMPANY) Location: Chorlton Street Cso 281j2 Chorlton Street, ., Manchester, Greater Manchester, M1 3hw Authority: Environment Agency, North West Region Catchment Area: Not Given Reference: 01MAN0162 Permit Version: 1 Effective Date: 1st January 1995 Issued Date: Not Supplied Revocation Date: 2nd September 2010 Discharge Type: Public Sewage: Storm Sewage Overflow Discharge Environment: Into And/Or Watercourse Receiving Water: Dukes Tunnel **Status:** **Post National Rivers Authority Legislation where issue date > 31/08/1989** Positional Accuracy: Located by supplier to within 100m	A14SE (E)	891	2	384510 397820

Map ID	Details	Quadrant Reference (Compass Direction)	Estimated Distance From Site	Contact	NGR
45	**Discharge Consents** Operator: United Utilities Water Limited Property Type: STORM TANK/CSO ON SEWERAGE NETWORK (WATER COMPANY) Location: Hulme Walk/Leaf Street, Manchester, Greater Manchester Authority: Environment Agency, North West Region Catchment Area: Not Given Reference: 01MAN0364 Permit Version: 1 Effective Date: 1st January 1995 Issued Date: Not Supplied Revocation Date: Not Supplied Discharge Type: Public Sewage: Storm Sewage Overflow Discharge Environment: Unknown Receiving Water: Not Supplied **Status: Post National Rivers Authority Legislation where issue date > 31/08/1989** Positional Accuracy: Located by supplier to within 100m	A3NE (S)	887	2	383690 396810
46	**Discharge Consents** Operator: British Broadcasting Corporation Property Type: LAND TRANSPORT + VIA PIPELINES/FREIGHT Location: Bbc Vehicle Maintenance Base Swo, Pritchard Street, Manchester, Greater Manchester Authority: Environment Agency, North West Region Catchment Area: Not Given Reference: 016991346 Permit Version: 1 Effective Date: 22nd September 1994 Issued Date: Not Supplied Revocation Date: 22nd September 1994 Discharge Type: Discharge Of Other Matter-Surface Water Discharge Environment: Freshwater Stream/River Receiving Water: River Medlock **Status: Authorisation revoked** Positional Accuracy: Located by supplier to within 100m	A9NE (SE)	907	2	384400 397400
47	**Discharge Consents** Operator: United Utilities Water Limited Property Type: WWTW/SEWAGE TREATMENT WORKS (WATER COMPANY) Location: Brook St/Mount St, Manchester, Greater Manchester Authority: Environment Agency, North West Region Catchment Area: Not Given Reference: 016982723 Permit Version: 1 Effective Date: 28th November 1994 Issued Date: Not Supplied Revocation Date: 14th July 2000 Discharge Type: Public Sewage: Storm Sewage Overflow Discharge Environment: Freshwater Stream/River Receiving Water: River Medlock **Status: Revoked (Water Resources Act 1991, Section 88 & Schedule 10 as amended by Environment Act 1995)** Positional Accuracy: Manually corrected supplier location	A9NE (SE)	945	2	384450 397430
48	**Discharge Consents** Operator: United Utilities Water Limited Property Type: STORM TANK/CSO ON SEWERAGE NETWORK (WATER COMPANY) Location: Aytoun St/Auburn St, Manchester, Greater Manchester Authority: Environment Agency, North West Region Catchment Area: Not Given Reference: 01MAN0370 Permit Version: 1 Effective Date: 1st January 1995 Issued Date: Not Supplied Revocation Date: 27th March 2015 Discharge Type: Public Sewage: Storm Sewage Overflow Discharge Environment: Unknown Receiving Water: Not Supplied **Status: Surrendered under EPR 2010** Positional Accuracy: Located by supplier to within 100m	A15NW (E)	953	2	384580 398000

Map ID	Details	Quadrant Reference (Compass Direction)	Estimated Distance From Site	Contact	NGR
49	**Discharge Consents** Operator: United Utilities Water Limited Property Type: STORM TANK/CSO ON SEWERAGE NETWORK (WATER COMPANY) Location: Aytoun St, Manchester, Greater Manchester Authority: Environment Agency, North West Region Catchment Area: Not Given Reference: 01MAN0318 Permit Version: 1 Effective Date: 1st January 1995 Issued Date: Not Supplied Revocation Date: 1st January 1995 Discharge Type: Public Sewage: Storm Sewage Overflow Discharge Environment: Freshwater Stream/River Receiving Water: Shooters Brook **Status: Consent revoked or revised: New Consent issued (Section 37(1))** Positional Accuracy: Located by supplier to within 100m	A15NW (E)	954	2	384580 397880
49	**Discharge Consents** Operator: United Utilities Water Limited Property Type: STORM TANK/CSO ON SEWERAGE NETWORK (WATER COMPANY) Location: Minshull St/Whitworth St, Manchester, Greater Manchester Authority: Environment Agency, North West Region Catchment Area: Not Given Reference: 01MAN0355 Permit Version: 1 Effective Date: 1st January 1995 Issued Date: Not Supplied Revocation Date: 18th July 2014 Discharge Type: Public Sewage: Storm Sewage Overflow Discharge Environment: Unknown Receiving Water: Not Supplied **Status: Surrendered under EPR 2010** Positional Accuracy: Located by supplier to within 100m	A15NW (E)	955	2	384580 397870
49	**Discharge Consents** Operator: United Utilities Water Limited Property Type: STORM TANK/CSO ON SEWERAGE NETWORK (WATER COMPANY) Location: Aytoun St, Manchester, Greater Manchester Authority: Environment Agency, North West Region Catchment Area: Not Given Reference: 016982630 Permit Version: 1 Effective Date: 30th September 1994 Issued Date: Not Supplied Revocation Date: 30th October 2018 Discharge Type: Public Sewage: Storm Sewage Overflow Discharge Environment: Freshwater Stream/River Receiving Water: Shooters Brook **Status: Surrendered under EPR 2010** Positional Accuracy: Located by supplier to within 100m	A15NW (E)	955	2	384580 397875
50	**Discharge Consents** Operator: United Utilities Water Plc (?) Property Type: STORM TANK/CSO ON SEWERAGE NETWORK (WATER COMPANY) Location: Rolls Crescent/Yew Street Cso 39 Rolls Crescent, Hulme, ., Manchester, M15 5ft Authority: Environment Agency, North West Region Catchment Area: Not Supplied Reference: 016982958 Permit Version: 3 Effective Date: 1st January 2015 Issued Date: 29th March 2010 Revocation Date: 25th February 2015 Discharge Type: Public Sewage: Storm Sewage Overflow Discharge Environment: Canal Receiving Water: Manchester Ship Canal **Status: Modified (Water Resources Act 1991, Schedule 10 as amended by Environment Act 1995)** Positional Accuracy: Located by supplier to within 10m	A6NE (SW)	997	2	382520 397360

Map ID	Details	Quadrant Reference (Compass Direction)	Estimated Distance From Site	Contact	NGR
50	**Discharge Consents** Operator: United Utilities Water Plc (?) Property Type: STORM TANK/CSO ON SEWERAGE NETWORK (WATER COMPANY) Location: Rolls Crescent/Yew Street Cso 39 Rolls Crescent, Hulme, ., Manchester, M15 5ft Authority: Environment Agency, North West Region Catchment Area: Not Supplied Reference: 016982958 Permit Version: 2 Effective Date: 31st March 2005 Issued Date: 14th March 2005 Revocation Date: 31st December 2014 Discharge Type: Public Sewage: Storm Sewage Overflow Discharge Environment: Canal Receiving Water: Manchester Ship Canal **Status: Modified (Water Resources Act 1991, Schedule 10 as amended by Environment Act 1995)** Positional Accuracy: Located by supplier to within 10m	A6NE (SW)	997	2	382520 397360
50	**Discharge Consents** Operator: United Utilities Water Plc (?) Property Type: STORM TANK/CSO ON SEWERAGE NETWORK (WATER COMPANY) Location: City Rd Cso 288ov 204 City Road, ., ., Manchester, M15 5jq Authority: Environment Agency, North West Region Catchment Area: Not Supplied Reference: 016982954 Permit Version: 2 Effective Date: 31st March 2005 Issued Date: 7th March 2005 Revocation Date: 31st December 2014 Discharge Type: Public Sewage: Storm Sewage Overflow Discharge Environment: Canal Receiving Water: Manchester Ship Canal **Status: Modified (Water Resources Act 1991, Schedule 10 as amended by Environment Act 1995)** Positional Accuracy: Located by supplier to within 10m	A6NE (SW)	997	2	382520 397360
50	**Discharge Consents** Operator: United Utilities Water Plc (?) Property Type: STORM TANK/CSO ON SEWERAGE NETWORK (WATER COMPANY) Location: Stretford Rd/Upper Moss Ln Junc Cso Stretford Rd/Upper Moss Ln Junc, Hulme, Manchester, Greater Manchester, M15 5jz Authority: Environment Agency, North West Region Catchment Area: Not Supplied Reference: 01man0365 Permit Version: 2 Effective Date: 31st March 2005 Issued Date: 7th March 2005 Revocation Date: 31st December 2014 Discharge Type: Public Sewage: Storm Sewage Overflow Discharge Environment: Canal Receiving Water: Manchester Ship Canal **Status: Modified (Water Resources Act 1991, Schedule 10 as amended by Environment Act 1995)** Positional Accuracy: Located by supplier to within 10m	A6NE (SW)	997	2	382520 397360
50	**Discharge Consents** Operator: United Utilities Water Limited Property Type: STORM TANK/CSO ON SEWERAGE NETWORK (WATER COMPANY) Location: City Rd Cso 288ov 204 City Road, ., ., Manchester, M15 5jq Authority: Environment Agency, North West Region Catchment Area: Not Given Reference: 016982954 Permit Version: 1 Effective Date: 23rd June 1995 Issued Date: Not Supplied Revocation Date: 30th March 2005 Discharge Type: Public Sewage: Storm Sewage Overflow Discharge Environment: Canal Receiving Water: Manchester Ship Canal **Status: Consent revoked or revised: New Consent issued (Section 37(1))** Positional Accuracy: Located by supplier to within 100m	A6NE (SW)	997	2	382520 397360

Map ID	Details	Quadrant Reference (Compass Direction)	Estimated Distance From Site	Contact	NGR
50	**Discharge Consents** Operator: United Utilities Water Limited Property Type: STORM TANK/CSO ON SEWERAGE NETWORK (WATER COMPANY) Location: Marple St/Rolls Cres Cso, Hulme, Greater Manchester, M15 5ft Authority: Environment Agency, North West Region Catchment Area: Not Given Reference: 016982958 Permit Version: 1 Effective Date: 8th August 1995 Issued Date: Not Supplied Revocation Date: 30th March 2005 Discharge Type: Public Sewage: Storm Sewage Overflow Discharge Environment: Canal Receiving Water: Manchester Ship Canal **Status:** **Consent revoked or revised: New Consent issued (Section 37(1))** Positional Accuracy: Located by supplier to within 10m	A6NE (SW)	997	2	382520 397360
51	**Enforcement and Prohibition Notices** Location: Manchester Children's Hospital, Gartside Street, MANCHESTER, M3 3FJ Permit Reference: Not Given Enforcement Date: 4th August 1995 Details: Press Release HM269, Breach of conditions relating to accumulation & disposal of radioactive wastes; under RSA93. Positional Accuracy: Unknown	A13NW (NW)	304	2	383285 398129
52	**Integrated Pollution Prevention And Control** Name: Manchester Heat Network Tradeco Limited Location: Manchester Civic Quarter Energy Centre Epr/Jp3700bu, Manchester Civic Quarter Energy Centre, Off Lower Mosley Street, Manchester Authority: Environment Agency, North West Region Permit Reference: JP3700BU Original Permit Ref: Jp3700bu Effective Date: 20th August 2020 **Status:** **Effective** Application Type: Application App. Sub Type: New Positional Accuracy: Located by supplier to within 10m Activity Code: 25B (3) (1) (b) Activity Description: Tranche A SG permitting date 1st October 2019 Primary Activity: N Activity Code: 25A (a) Activity Description: New Medium Combustion Plant Primary Activity: Y	A13SE (SE)	167	2	383710 397670
53	**Local Authority Pollution Prevention and Controls** Name: The Laundry Shop (Manchester Ltd) Location: Unit 5 Peter House, Oxford Street, Manchester Authority: Manchester City Council, Environmental Health Department Permit Reference: PPC/DC/RM/01/09 Dated: 1st February 2007 Process Type: Local Authority Pollution Prevention and Control Description: PG6/46 Dry cleaning **Status:** **Authorisation revoked** Positional Accuracy: Located by supplier to within 10m	A14NW (E)	306	3	383915 397839
54	**Local Authority Pollution Prevention and Controls** Name: Johnson Cleaners Uk Ltd - Manchester Location: 59 Cross Street, Albert Square, Manchester Authority: Manchester City Council, Environmental Health Department Permit Reference: PPC/DC/RM/12/07 Dated: 1st February 2007 Process Type: Local Authority Pollution Prevention and Control Description: PG6/46 Dry cleaning **Status:** **Permitted** Positional Accuracy: Located by supplier to within 10m	A18SE (NE)	331	3	383845 398199
55	**Local Authority Pollution Prevention and Controls** Name: Granada Dry Cleaners Location: 71-73 Bridge Street, Manchester Authority: Manchester City Council, Environmental Health Department Permit Reference: PPC/DC/RM/20/07 Dated: 26th February 2007 Process Type: Local Authority Pollution Prevention and Control Description: PG6/46 Dry cleaning **Status:** **Permitted** Positional Accuracy: Located by supplier to within 10m	A18SE (N)	332	3	383558 398300

Map ID	Details	Quadrant Reference (Compass Direction)	Estimated Distance From Site	Contact	NGR
56	**Local Authority Pollution Prevention and Controls** Name: Tom Garner Motors Location: Chester Road, MANCHESTER, Lancashire, M15 4GA Authority: Manchester City Council, Environmental Health Department Permit Reference: 43/93 Dated: 21st June 1993 Process Type: Local Authority Air Pollution Control Description: PG6/34 Respraying of road vehicles **Status:** **Authorised** Positional Accuracy: Automatically positioned to the address	A8NW (SW)	382	3	383280 397369
57	**Local Authority Pollution Prevention and Controls** Name: Dunlop LtdGrg Division Location: P O Box 151, MANCHESTER, Lancashire, M60 1PD Authority: Manchester City Council, Environmental Health Department Permit Reference: PPC/58/93 Dated: 2nd December 1993 Process Type: Local Authority Air Pollution Control Description: PG6/28 Rubber processes **Status:** **Authorisation revoked** Positional Accuracy: Manually positioned to the address or location	A9NW (SE)	533	3	383890 397289
58	**Local Authority Pollution Prevention and Controls** Name: Jessop & Baird Ltd Location: Medlock House, Hulme Street, Hulme, MANCHESTER, Lancashire, M15 6AL Authority: Manchester City Council, Environmental Health Department Permit Reference: 41/93 Dated: 14th June 1993 Process Type: Local Authority Air Pollution Control Description: PG6/32 Adhesive coating **Status:** **Authorisation revoked** Positional Accuracy: Automatically positioned to the address	A8NE (S)	578	3	383796 397169
59	**Local Authority Pollution Prevention and Controls** Name: Hanson Aggregates Location: Potato Wharf, Off Liverpool Road, MANCHESTER, M3 4NB Authority: Manchester City Council, Environmental Health Department Permit Reference: PPC/B/03/05/AW Dated: 7th August 1992 Process Type: Local Authority Air Pollution Control Description: PG3/1Blending, packing, loading and use of bulk cement **Status:** **Authorised** Positional Accuracy: Manually positioned to the address or location	A12SW (W)	619	3	382848 397577
60	**Local Authority Pollution Prevention and Controls** Name: Johnsons Cleaners Uk Ltd - Manchester Location: 24 High Street, Manchester Authority: Manchester City Council, Environmental Health Department Permit Reference: PPC/DC/RM/13/07 Dated: 1st February 2007 Process Type: Local Authority Pollution Prevention and Control Description: PG6/46 Dry cleaning **Status:** **Permitted** Positional Accuracy: Located by supplier to within 10m	A19SE (NE)	822	3	384254 398481
61	**Local Authority Pollution Prevention and Controls** Name: Ryland Honda Location: Blackfriars Road, SALFORD, Lancashire, M3 7AP Authority: Salford City Council, Environmental Health Department Permit Reference: Not Given Dated: Not Supplied Process Type: Local Authority Air Pollution Control Description: PG6/34 Respraying of road vehicles **Status:** **Authorised** Positional Accuracy: Manually positioned to the address or location	A23SW (N)	901	4	383408 398859
62	**Local Authority Pollution Prevention and Controls** Name: Sainsbury'S Plc Location: 100 Regent Road, SALFORD, Lancashire, M5 4QU Authority: Salford City Council, Environmental Health Department Permit Reference: 23071/010311 Dated: Not Supplied Process Type: Local Authority Air Pollution Control Description: PG1/14 Petrol filling station **Status:** **Authorised** Positional Accuracy: Manually positioned to the address or location	A11NE (W)	935	4	382524 397829
	Nearest Surface Water Feature	A13SW (S)	119	-	383524 397564

Map ID	Details	Quadrant Reference (Compass Direction)	Estimated Distance From Site	Contact	NGR
63	**Pollution Incidents to Controlled Waters** Property Type: Not Given Location: Location Description Not Available Authority: Environment Agency, North West Region Pollutant: Oils - Unknown Note: Not Supplied Incident Date: 8th July 1992 Incident Reference: 92611241 Catchment Area: Bridgewater Canal Receiving Water: Not Given Cause of Incident: Unknown Incident Severity: Category 3 - Minor Incident Positional Accuracy: Located by supplier to within 100m	A13SW (SW)	215	2	383400 397500
64	**Pollution Incidents to Controlled Waters** Property Type: Not Given Location: Moorefield Cres, LOWTON Authority: Environment Agency, North West Region Pollutant: Oils - Unknown Note: Stream Discoloured Incident Date: 30th May 1998 Incident Reference: SO980959 Catchment Area: Glaze Receiving Water: Freshwater Stream/River Cause of Incident: Unknown Incident Severity: Category 3 - Minor Incident Positional Accuracy: Located by supplier to within 100m	A8NW (S)	310	2	383400 397400
65	**Pollution Incidents to Controlled Waters** Property Type: Not Given Location: Location Description Not Available Authority: Environment Agency, North West Region Pollutant: Miscellaneous - Inert Suspended Solids Note: River Medlock; Cement Washings Incident Date: 21st February 1995 Incident Reference: 95650362 Catchment Area: Medlock Receiving Water: Not Given Cause of Incident: Land Runoff Incident Severity: Category 3 - Minor Incident Positional Accuracy: Located by supplier to within 100m	A8NW (SW)	345	2	383300 397400
66	**Pollution Incidents to Controlled Waters** Property Type: Road Location: Mancunian Way , HULME Authority: Environment Agency, North West Region Pollutant: Chemicals - Unknown Note: 20 Litres Of Chemical Irgasol In Drains Incident Date: 7th September 1998 Incident Reference: SO981631 Catchment Area: Manchester Ship Canal Receiving Water: Freshwater Stream/River Cause of Incident: Road Traffic Accident Incident Severity: Category 3 - Minor Incident Positional Accuracy: Located by supplier to within 100m	A8NW (S)	484	2	383500 397200
67	**Pollution Incidents to Controlled Waters** Property Type: Private Sewage (Non-PLC): Sewerage Systems Location: Location Description Not Available Authority: Environment Agency, North West Region Pollutant: Unknown Sewage Note: River Irwell Incident Date: 14th May 1993 Incident Reference: 93611003 Catchment Area: Irwell Receiving Water: Not Given Cause of Incident: Unknown Incident Severity: Category 3 - Minor Incident Positional Accuracy: Located by supplier to within 100m	A18SW (N)	533	2	383500 398500
68	**Pollution Incidents to Controlled Waters** Property Type: Pollution Found Source Not Determined Location: Location Description Not Available Authority: Environment Agency, North West Region Pollutant: Miscellaneous - Unknown Note: River Irwell Incident Date: 26th May 1992 Incident Reference: 92610872 Catchment Area: Irwell Receiving Water: Not Given Cause of Incident: Unknown Incident Severity: Category 3 - Minor Incident Positional Accuracy: Located by supplier to within 100m	A18SE (N)	534	2	383600 398500

Map ID	Details	Quadrant Reference (Compass Direction)	Estimated Distance From Site	Contact	NGR
69	**Pollution Incidents to Controlled Waters** Property Type: Not Given Location: Location Description Not Available Authority: Environment Agency, North West Region Pollutant: Miscellaneous - Colour Note: Not Supplied Incident Date: 12th May 1995 Incident Reference: 95611111 Catchment Area: Irwell Receiving Water: Not Given Cause of Incident: Other Incident/Unknown Incident Severity: Category 3 - Minor Incident Positional Accuracy: Located by supplier to within 100m	A18NE (N)	634	2	383600 398600
69	**Pollution Incidents to Controlled Waters** Property Type: No Premises Identified Location: St Marys Parsonage, Off Blackfriars Street, Manchester City Centre, MANCHESTER, Greater Manchester Authority: Environment Agency, North West Region Pollutant: Contaminated Material : Fire Fighting Run Off Note: Not Supplied Incident Date: 2nd May 1999 Incident Reference: 28749 Catchment Area: Irwell Receiving Water: River Stretch (Freshwater) Cause of Incident: Fire Incident Severity: Category 3 - Minor Incident Positional Accuracy: Manually positioned to the road within the address or location	A18NE (N)	650	2	383629 398613
70	**Pollution Incidents to Controlled Waters** Property Type: Not Given Location: Greater Manchester Authority: Environment Agency, North West Region Pollutant: Unknown Note: None Affected; Diesel Spill Incident Date: 22nd August 1996 Incident Reference: 96631887 Catchment Area: Irwell Receiving Water: Not Given Cause of Incident: Accidental Spillage/Leakage Incident Severity: Category 3 - Minor Incident Positional Accuracy: Unknown	A14SW (SE)	686	2	384200 397500
70	**Pollution Incidents to Controlled Waters** Property Type: Private Sewage (Non-PLC): Sewerage Systems Location: Greater Manchester Authority: Environment Agency, North West Region Pollutant: Crude Sewage Note: River Medlock; Crude Sewage Incident Date: 25th March 1996 Incident Reference: 96630555 Catchment Area: Medlock Receiving Water: Not Given Cause of Incident: Blocked Sewer Incident Severity: Category 3 - Minor Incident Positional Accuracy: Located by supplier to within 100m	A14SW (SE)	687	2	384200 397495
71	**Pollution Incidents to Controlled Waters** Property Type: Not Given Location: Greater Manchester Authority: Environment Agency, North West Region Pollutant: Unknown Note: None Pollution Found Incident Date: 11th March 1996 Incident Reference: 96610444 Catchment Area: Irwell Receiving Water: Not Given Cause of Incident: Other Incident/Unknown Incident Severity: Category 3 - Minor Incident Positional Accuracy: Located by supplier to within 100m	A18NW (N)	733	2	383500 398700
72	**Pollution Incidents to Controlled Waters** Property Type: Not Given Location: Location Description Not Available Authority: Environment Agency, North West Region Pollutant: Oils - Unknown Note: River Irwell Incident Date: 10th May 1993 Incident Reference: 93610965 Catchment Area: Irwell Receiving Water: Not Given Cause of Incident: Unknown Incident Severity: Category 3 - Minor Incident Positional Accuracy: Located by supplier to within 100m	A18NE (N)	733	2	383600 398700

Map ID	Details	Quadrant Reference (Compass Direction)	Estimated Distance From Site	Contact	NGR
73	**Pollution Incidents to Controlled Waters** Property Type: Not Given Location: Greater Manchester Authority: Environment Agency, North West Region Pollutant: Unknown Note: None Pollution Found Incident Date: 11th January 1996 Incident Reference: 96630052 Catchment Area: Medlock Receiving Water: Not Given Cause of Incident: Other Incident/Unknown Incident Severity: Category 3 - Minor Incident Positional Accuracy: Located by supplier to within 100m	A14SE (SE)	780	2	384300 397500
74	**Pollution Incidents to Controlled Waters** Property Type: Not Given Location: Greater Manchester Authority: Environment Agency, North West Region Pollutant: Unknown Note: None Pollution Found Incident Date: 8th November 1996 Incident Reference: 96632326 Catchment Area: Rochdale Canal Receiving Water: Not Given Cause of Incident: Other Incident/Unknown Incident Severity: Category 3 - Minor Incident Positional Accuracy: Unknown	A14SE (E)	786	2	384400 397800
75	**Pollution Incidents to Controlled Waters** Property Type: Pollution Found Source Not Determined Location: Location Description Not Available Authority: Environment Agency, North West Region Pollutant: Miscellaneous - Other Note: General Debris Incident Date: 13th September 1994 Incident Reference: 94652060 Catchment Area: Manchester Ship Canal Receiving Water: Not Given Cause of Incident: Other Incident/Unknown Incident Severity: Category 3 - Minor Incident Positional Accuracy: Located by supplier to within 100m	A7SE (SW)	842	2	383000 397000
76	**Pollution Incidents to Controlled Waters** Property Type: Not Given Location: Location Description Not Available Authority: Environment Agency, North West Region Pollutant: Oils - Unknown Note: Not Supplied Incident Date: 27th October 1992 Incident Reference: 92741897 Catchment Area: Bridgewater Canal Receiving Water: Not Given Cause of Incident: Unknown Incident Severity: Category 3 - Minor Incident Positional Accuracy: Located by supplier to within 100m	A7NW (SW)	858	2	382700 397300
77	**Pollution Incidents to Controlled Waters** Property Type: Not Given Location: Greater Manchester Authority: Environment Agency, North West Region Pollutant: Unknown Note: Oil To Drains Incident Date: 10th July 1996 Incident Reference: 96631536 Catchment Area: Medlock Receiving Water: Not Given Cause of Incident: Not Given Incident Severity: Category 3 - Minor Incident Positional Accuracy: Located by supplier to within 100m	A14NE (E)	874	2	384500 398000
78	**Pollution Incidents to Controlled Waters** Property Type: Not Given Location: Location Description Not Available Authority: Environment Agency, North West Region Pollutant: Miscellaneous - Foam Note: River Medlock; Detergent Incident Date: 30th March 1995 Incident Reference: 95630655 Catchment Area: Medlock Receiving Water: Not Given Cause of Incident: Other Incident/Unknown Incident Severity: Category 3 - Minor Incident Positional Accuracy: Located by supplier to within 100m	A14SE (E)	874	2	384400 397500

Map ID	Details	Quadrant Reference (Compass Direction)	Estimated Distance From Site	Contact	NGR
79	**Pollution Incidents to Controlled Waters** Property Type: Not Given Location: Greater Manchester Authority: Environment Agency, North West Region Pollutant: Not Given Note: Not Supplied Incident Date: 16th March 1992 Incident Reference: 92610433 Catchment Area: Irk Receiving Water: Not Given Cause of Incident: Not Given Incident Severity: Category 3 - Minor Incident Positional Accuracy: Located by supplier to within 100m	A19NW (N)	892	2	383900 398800
80	**Pollution Incidents to Controlled Waters** Property Type: Not Given Location: Greater Manchester Authority: Environment Agency, North West Region Pollutant: Chemicals - Detergents/Surfactant Note: Manchester Ship Canal; Detergent Incident Date: 1st February 1996 Incident Reference: 96650187 Catchment Area: Manchester Ship Canal Receiving Water: Not Given Cause of Incident: Not Given Incident Severity: Category 3 - Minor Incident Positional Accuracy: Located by supplier to within 100m	A7NW (SW)	908	2	382600 397400
81	**Pollution Incidents to Controlled Waters** Property Type: Not Given Location: Greater Manchester Authority: Environment Agency, North West Region Pollutant: Unknown Note: None Affected Incident Date: 8th November 1996 Incident Reference: 96632315 Catchment Area: Medlock Receiving Water: Not Given Cause of Incident: Other Incident/Unknown Incident Severity: Category 3 - Minor Incident Positional Accuracy: Located by supplier to within 100m	A14SE (E)	937	2	384500 397600
82	**Pollution Incidents to Controlled Waters** Property Type: Not Given Location: Greater Manchester Authority: Environment Agency, North West Region Pollutant: Not Given Note: None Pollution Found Incident Date: 27th October 1992 Incident Reference: 92741898 Catchment Area: Bridgewater Canal Receiving Water: Not Given Cause of Incident: Not Given Incident Severity: Category 3 - Minor Incident Positional Accuracy: Located by supplier to within 100m	A7NW (SW)	945	2	382605 397295
82	**Pollution Incidents to Controlled Waters** Property Type: Private Sewage: Sewage Works And Septic Tanks Location: Location Description Not Available Authority: Environment Agency, North West Region Pollutant: Unknown Sewage Note: Not Supplied Incident Date: 8th November 1992 Incident Reference: 92611933 Catchment Area: Bridgewater Canal Receiving Water: Not Given Cause of Incident: Unknown Incident Severity: Category 3 - Minor Incident Positional Accuracy: Located by supplier to within 100m	A7NW (SW)	947	2	382600 397300
82	**Pollution Incidents to Controlled Waters** Property Type: Not Given Location: Greater Manchester Authority: Environment Agency, North West Region Pollutant: Unknown Note: Bridgewater Canal Incident Date: 20th April 1995 Incident Reference: 95650862 Catchment Area: Bridgewater Canal Receiving Water: Not Given Cause of Incident: Other Incident/Unknown Incident Severity: Category 3 - Minor Incident Positional Accuracy: Located by supplier to within 100m	A7NW (SW)	949	2	382600 397295

Map ID	Details	Quadrant Reference (Compass Direction)	Estimated Distance From Site	Contact	NGR
83	**Pollution Incidents to Controlled Waters** Property Type: Not Given Location: Location Description Not Available Authority: Environment Agency, North West Region Pollutant: Oils - Other Oil Note: Engine Oil Incident Date: 8th January 1995 Incident Reference: 95650025 Catchment Area: Bridgewater Canal Receiving Water: Not Given Cause of Incident: Land Runoff Incident Severity: Category 3 - Minor Incident Positional Accuracy: Located by supplier to within 100m	A6NE (SW)	999	2	382505 397395
84	**Registered Radioactive Substances** Name: National Vulcan Eng Ins Group Ltd Location: St Marys Parsonage, MANCHESTER, M60 9AP Authority: Scottish Environment Protection Agency, Head Office Permit Reference: IPB/3/3/023 Dated: 24th April 1980 Process Type: Registration under S10 RSA for the keeping and use of mobile Radioactive sources (was RSA60 S3) Description: Registration under S7 or S10 RSA for the keeping and use of radioactive material or apparatus for 1 or more tracer test sources dated pre April 1991 **Status:** **Not Given** Positional Accuracy: Manually positioned to the road within the address or location	A18SW (N)	459	5	383532 398427
85	**Registered Radioactive Substances** Name: Manchester Metropolitan University Location: John Dalton Building, Chester Street, Manchester, M1 5gd Authority: Environment Agency, North West Region Permit Reference: Ca1464 Dated: Not Supplied Process Type: Not Supplied Description: Not Supplied **Status:** **Application has been determined by the EA** Positional Accuracy: Automatically positioned to the address	A9NW (SE)	708	2	384069 397222
85	**Registered Radioactive Substances** Name: Manchester Metropolitan University Location: John Dalton Building, Chester Street, Manchester, M1 5gd Authority: Environment Agency, North West Region Permit Reference: BI0324 Dated: Not Supplied Process Type: Not Supplied Description: Not Supplied **Status:** **Application has been determined by the EA** Positional Accuracy: Automatically positioned to the address	A9NW (SE)	708	2	384069 397222
85	**Registered Radioactive Substances** Name: Manchester Metropolitan University Location: John Dalton Building, Chester Street, MANCHESTER, Lancashire, M1 5GD Authority: Environment Agency, North West Region Permit Reference: Bw5861 Dated: 1st December 2003 Process Type: Authorisation under S13 RSA for the disposal of Radioactive waste (was RSA60 S7) Description: Minor variation to authorisation under RSA **Status:** **Authorisation superseded by a substantial or non substantial variation** Positional Accuracy: Automatically positioned to the address	A9NW (SE)	709	2	384070 397222
85	**Registered Radioactive Substances** Name: Manchester Metropolitan University Location: John Dalton Building, Chester Street, MANCHESTER, Greater Manchester, M1 5GD Authority: Environment Agency, North West Region Permit Reference: AP8403 Dated: 9th March 1995 Process Type: Authorisation under S13 RSA for the disposal of Radioactive waste (was RSA60 S7) Description: Minor variation to authorisation under RSA **Status:** **Authorisation superseded by a substantial or non substantial variation** Positional Accuracy: Automatically positioned to the address	A9NW (SE)	709	2	384070 397222

Map ID	Details	Quadrant Reference (Compass Direction)	Estimated Distance From Site	Contact	NGR
85	**Registered Radioactive Substances** Name: Manchester Metropolitan University Location: John Dalton Building, Chester Street, MANCHESTER, Greater Manchester, M1 5GD Authority: Environment Agency, North West Region Permit Reference: AO3155 Dated: 16th October 1994 Process Type: Authorisation under S13 RSA for the disposal of Radioactive waste (was RSA60 S7) Description: Substantial variation to authorisation under RSA **Status: Authorisation superseded by a substantial or non substantial variation** Positional Accuracy: Automatically positioned to the address	A9NW (SE)	709	2	384070 397222
85	**Registered Radioactive Substances** Name: Manchester Metropolitan University Location: John Dalton Building, Chester Street, MANCHESTER, Greater Manchester, M1 5GD Authority: Environment Agency, North West Region Permit Reference: AC9718 Dated: 31st March 1991 Process Type: Registration under S7 RSA for the keeping and use of Radioactive materials (was RSA60 S1) Description: Registration under the Act of an open source which is also the subject of an authorisation **Status: Authorisation superseded by a substantial or non substantial variation** Positional Accuracy: Automatically positioned to the address	A9NW (SE)	709	2	384070 397222
85	**Registered Radioactive Substances** Name: Manchester Metropolitan University Location: John Dalton Building, Chester Street, MANCHESTER, Greater Manchester, M1 5GD Authority: Environment Agency, North West Region Permit Reference: AC9688 Dated: 31st March 1991 Process Type: Authorisation under S13 RSA for the disposal of Radioactive waste (was RSA60 S7) Description: Authorisation under RSA **Status: Authorisation superseded by a substantial or non substantial variation** Positional Accuracy: Automatically positioned to the address	A9NW (SE)	709	2	384070 397222
86	**Registered Radioactive Substances** Name: Umist Location: Po Box 88, Sackville Street, MANCHESTER, M60 1QD Authority: Environment Agency, North West Region Permit Reference: AZ8692 Dated: 13th November 1997 Process Type: Authorisation under S13 RSA for the disposal of Radioactive waste (was RSA60 S7) Description: Minor variation to authorisation under RSA **Status: Authorisation superseded by a substantial or non substantial variation** Positional Accuracy: Manually positioned to the address or location	A14SE (E)	943	2	384477 397512
86	**Registered Radioactive Substances** Name: Umist Location: Po Box 88, Sackville Street, MANCHESTER, M60 1QD Authority: Environment Agency, North West Region Permit Reference: AX0526 Dated: 30th January 1997 Process Type: Authorisation under S13 RSA for the disposal of Radioactive waste (was RSA60 S7) Description: Minor variation to authorisation under RSA **Status: Authorisation superseded by a substantial or non substantial variation** Positional Accuracy: Manually positioned to the address or location	A14SE (E)	944	2	384478 397512
86	**Registered Radioactive Substances** Name: Umist Location: Po Box 88, Sackville Street, MANCHESTER, M60 1QD Authority: Environment Agency, North West Region Permit Reference: AP0143 Dated: 16th January 1995 Process Type: Authorisation under S13 RSA for the disposal of Radioactive waste (was RSA60 S7) Description: Minor variation to authorisation under RSA **Status: Authorisation superseded by a substantial or non substantial variation** Positional Accuracy: Manually positioned to the address or location	A14SE (E)	944	2	384478 397512

Map ID	Details	Quadrant Reference (Compass Direction)	Estimated Distance From Site	Contact	NGR
86	**Registered Radioactive Substances** Name: Umist Location: PO Box 88, MANCHESTER, Lancashire, M60 1QD Authority: Environment Agency, North West Region Permit Reference: Bq2154 Dated: 9th April 2002 Process Type: Authorisation under S13 RSA for the disposal of Radioactive waste (was RSA60 S7) Description: Substantial variation to authorisation under RSA **Status: Authorisation either revoked or cancelled** Positional Accuracy: Located by supplier to within 100m	A14SE (E)	968	2	384500 397500
86	**Registered Radioactive Substances** Name: Umist Location: PO Box 88, MANCHESTER, Lancashire, M60 1QD Authority: Environment Agency, North West Region Permit Reference: AC8878 Dated: 31st March 1991 Process Type: Authorisation under S13 RSA for the disposal of Radioactive waste (was RSA60 S7) Description: Authorisation under RSA **Status: Authorisation either revoked or cancelled** Positional Accuracy: Located by supplier to within 100m	A14SE (E)	968	2	384500 397500
	River Quality Name: Rochdale Canal GQA Grade: River Quality B Reach: Ashton Canal To Knott Mill Estimated Distance (km): 1.8 Flow Rate: Flow greater than 80 cumecs Flow Type: Canal Year: 2000	A13SE (S)	173	2	383540 397510
	River Quality Name: Bridgewater Canal GQA Grade: River Quality B Reach: Conf Rochdale Canal To Tilting Weir Estimated Distance (km): .4 Flow Rate: Flow greater than 80 cumecs Flow Type: Canal Year: 2000	A8NW (SW)	332	2	383335 397398
	River Quality Name: Irwell (Msc) GQA Grade: River Quality E Reach: Salford University To Salford Docks Estimated Distance (km): 8.2 Flow Rate: Flow less than 40 cumecs Flow Type: River Year: 2000	A18SW (NW)	397	2	383322 398303
	River Quality Name: Medlock GQA Grade: River Quality E Reach: Lords Bk To Irwell Estimated Distance (km): 9.5 Flow Rate: Flow less than 0.31 cumecs Flow Type: River Year: 2000	A7NE (SW)	415	2	383178 397398
	River Quality Name: Bridgewater Canal GQA Grade: River Quality B Reach: Waters Meeting To Conf Rochdale Canal Estimated Distance (km): 3.6 Flow Rate: Flow greater than 80 cumecs Flow Type: Canal Year: 2000	A12SE (SW)	511	2	382988 397498
	River Quality Name: Corn Bk GQA Grade: River Quality C Reach: Qsl At Openshaw To Msc Estimated Distance (km): 5.6 Flow Rate: Flow less than 0.31 cumecs Flow Type: River Year: 2000	A8SE (S)	766	2	383582 396918

Map ID	Details	Quadrant Reference (Compass Direction)	Estimated Distance From Site	Contact	NGR
	River Quality Name: Irk GQA Grade: River Quality E Reach: Moston Bk To Irwell Estimated Distance (km): 1.7 Flow Rate: Flow less than 2.5 cumecs Flow Type: River Year: 2000	A23SE (N)	938	2	383705 398893
87	**River Quality Chemistry Sampling Points** Name: Rochdale Canal Reach: Ashton Canal To Knott Mill Estimated Distance: 1.80 Objective: Not Supplied Positional Accuracy: Located by supplier to within 10m Year: 1990 GQA Grade: River Quality Chemistry GQA Grade D - Fair Compliance: Not Supplied Year: 1993 GQA Grade: River Quality Chemistry GQA Grade B - Good Compliance: Not Supplied Year: 1994 GQA Grade: River Quality Chemistry GQA Grade B - Good Compliance: Not Supplied Year: 1995 GQA Grade: River Quality Chemistry GQA Grade A - Very Good Compliance: Not Supplied Year: 1996 GQA Grade: River Quality Chemistry GQA Grade A - Very Good Compliance: Not Supplied Year: 1997 GQA Grade: River Quality Chemistry GQA Grade A - Very Good Compliance: Not Supplied Year: 1998 GQA Grade: River Quality Chemistry GQA Grade A - Very Good Compliance: Not Supplied Year: 1999 GQA Grade: River Quality Chemistry GQA Grade A - Very Good Compliance: Not Supplied Year: 2000 GQA Grade: River Quality Chemistry GQA Grade A - Very Good Compliance: Not Supplied Year: 2001 GQA Grade: River Quality Chemistry GQA Grade A - Very Good Compliance: Not Supplied Year: 2002 GQA Grade: River Quality Chemistry GQA Grade A - Very Good Compliance: Not Supplied Year: 2003 GQA Grade: River Quality Chemistry GQA Grade A - Very Good Compliance: Not Supplied Year: 2004 GQA Grade: River Quality Chemistry GQA Grade A - Very Good Compliance: Not Supplied Year: 2005 GQA Grade: River Quality Chemistry GQA Grade A - Very Good Compliance: Not Supplied Year: 2006 GQA Grade: River Quality Chemistry GQA Grade A - Very Good Compliance: Not Supplied Year: 2007 GQA Grade: River Quality Chemistry GQA Grade A - Very Good Compliance: Not Supplied Year: 2008 GQA Grade: River Quality Chemistry GQA Grade A - Very Good Compliance: Not Supplied Year: 2009 GQA Grade: River Quality Chemistry GQA Grade A - Very Good Compliance: Not Supplied	A13SW (SW)	195	2	383330 397558

Map ID	Details	Quadrant Reference (Compass Direction)	Estimated Distance From Site	Contact	NGR
88	**Water Abstractions** Operator: Her Majesty'S Court Service Licence Number: 2569007089 Permit Version: 2 Location: 2 Boreholes At Gartside Street Manchester Authority: Environment Agency, North West Region Abstraction: Other Industrial/Commercial/Public Services: Non-Evaporative Cooling Abstraction Type: Water may be abstracted from a single point Source: Groundwater Daily Rate (m3): Not Supplied Yearly Rate (m3): Not Supplied Details: Land At Gartside Street Manchester Authorised Start: 01 January Authorised End: 31 December Permit Start Date: 10th July 2008 Permit End Date: Not Supplied Positional Accuracy: Located by supplier to within 10m	A18SW (NW)	401	2	383335 398310
88	**Water Abstractions** Operator: Bovis Lend Lease Ltd Licence Number: 2569007089 Permit Version: 1 Location: 2 Boreholes At Gartside Street Manchester Authority: Environment Agency, North West Region Abstraction: Other Industrial/Commercial/Public Services: Non-Evaporative Cooling Abstraction Type: Water may be abstracted from a single point Source: Groundwater Daily Rate (m3): Not Supplied Yearly Rate (m3): Not Supplied Details: Land At Gartside Street Manchester Authorised Start: 01 January Authorised End: 31 December Permit Start Date: 28th January 2005 Permit End Date: Not Supplied Positional Accuracy: Located by supplier to within 10m	A18SW (NW)	401	2	383335 398310
89	**Water Abstractions** Operator: Manchester Quays Development (Mgy) Ltd Licence Number: Nw/069/0004/019 Permit Version: 1 Location: St Johns Manchester Authority: Environment Agency, North West Region Abstraction: Industrial, Commercial and Public Services: Transfer Between Sources (Post Water Act 2003) Abstraction Type: Water may be abstracted from any point within an area Source: Groundwater Daily Rate (m3): Not Supplied Yearly Rate (m3): Not Supplied Details: St Johns, Manchester Authorised Start: 01 April Authorised End: 31 March Permit Start Date: 13th September 2019 Permit End Date: Not Supplied Positional Accuracy: Located by supplier to within 10m	A12NE (NW)	465	2	383094 398099
90	**Water Abstractions** Operator: British Telecommunications Plc Licence Number: 2569007069 Permit Version: 100 Location: Borehole At George St, Manchester Authority: Environment Agency, North West Region Abstraction: Other Industrial/Commercial/Public Services: General Cooling (Existing Licences Only) (Low Loss) Abstraction Type: Water may be abstracted from a single point Source: Groundwater Daily Rate (m3): 860 Yearly Rate (m3): 1100 Details: Premises At Rutherford Hse, York St Authorised Start: 01 January Authorised End: 31 December Permit Start Date: 1st April 2007 Permit End Date: Not Supplied Positional Accuracy: Located by supplier to within 100m	A14NW (E)	475	2	384100 398000

Map ID	Details	Quadrant Reference (Compass Direction)	Estimated Distance From Site	Contact	NGR
91	**Water Abstractions** Operator: Renaker Build Ltd Licence Number: Nw/069/0006/010 Permit Version: 1 Location: Borehole Pw11 Chester Formation At Crown Street Authority: Environment Agency, North West Region Abstraction: Construction:Dewatering Abstraction Type: Water may be abstracted from a single point Source: Groundwater Daily Rate (m3): Not Supplied Yearly Rate (m3): Not Supplied Details: Not Supplied Authorised Start: 01 April Authorised End: 31 March Permit Start Date: 24th September 2021 Permit End Date: Not Supplied Positional Accuracy: Located by supplier to within 10m	A8NW (SW)	481	2	383204 397298
91	**Water Abstractions** Operator: Renaker Build Ltd Licence Number: Nw/069/0006/010 Permit Version: 1 Location: Borehole Pw10 Chester Formation At Crown Street Authority: Environment Agency, North West Region Abstraction: Construction:Dewatering Abstraction Type: Water may be abstracted from a single point Source: Groundwater Daily Rate (m3): Not Supplied Yearly Rate (m3): Not Supplied Details: Not Supplied Authorised Start: 01 April Authorised End: 31 March Permit Start Date: 24th September 2021 Permit End Date: Not Supplied Positional Accuracy: Located by supplier to within 10m	A8NW (SW)	496	2	383211 397276
91	**Water Abstractions** Operator: Renaker Build Ltd Licence Number: Nw/069/0006/010 Permit Version: 1 Location: Borehole Pw9 Chester Formation At Crown Street Authority: Environment Agency, North West Region Abstraction: Construction:Dewatering Abstraction Type: Water may be abstracted from a single point Source: Groundwater Daily Rate (m3): Not Supplied Yearly Rate (m3): Not Supplied Details: Not Supplied Authorised Start: 01 April Authorised End: 31 March Permit Start Date: 24th September 2021 Permit End Date: Not Supplied Positional Accuracy: Located by supplier to within 10m	A8NW (SW)	511	2	383223 397253
92	**Water Abstractions** Operator: Renaker Build Ltd Licence Number: Nw/069/0006/010 Permit Version: 1 Location: Borehole Pw6 Chester Formation At Crown Street Authority: Environment Agency, North West Region Abstraction: Construction:Dewatering Abstraction Type: Water may be abstracted from a single point Source: Groundwater Daily Rate (m3): Not Supplied Yearly Rate (m3): Not Supplied Details: Not Supplied Authorised Start: 01 April Authorised End: 31 March Permit Start Date: 24th September 2021 Permit End Date: Not Supplied Positional Accuracy: Located by supplier to within 10m	A7NE (SW)	518	2	383171 397275

Map ID	Details	Quadrant Reference (Compass Direction)	Estimated Distance From Site	Contact	NGR
93	**Water Abstractions** Operator: North Western Electricity Board Licence Number: 2569006023 Permit Version: Not Supplied Location: Rochdale Canal, Dickinson Street, MANCHESTER Authority: Environment Agency, North West Region Abstraction: Cooling Abstraction Type: Not Supplied Source: Canal Daily Rate (m3): 82 Yearly Rate (m3): 25230 Details: Licence Status: Revoked Authorised Start: Not Supplied Authorised End: Not Supplied Permit Start Date: Not Supplied Permit End Date: Not Supplied Positional Accuracy: Located by supplier to within 100m	A14SW (E)	525	2	384100 397700
94	**Water Abstractions** Operator: Renaker Build Ltd Licence Number: Nw/069/0006/010 Permit Version: 1 Location: Borehole Pw8 Chester Formation At Crown Street Authority: Environment Agency, North West Region Abstraction: Construction:Dewatering Abstraction Type: Water may be abstracted from a single point Source: Groundwater Daily Rate (m3): Not Supplied Yearly Rate (m3): Not Supplied Details: Not Supplied Authorised Start: 01 April Authorised End: 31 March Permit Start Date: 24th September 2021 Permit End Date: Not Supplied Positional Accuracy: Located by supplier to within 10m	A8NW (SW)	535	2	383224 397225
94	**Water Abstractions** Operator: Renaker Build Ltd Licence Number: Nw/069/0006/010 Permit Version: 1 Location: Borehole Pw5 Chester Formation At Crown Street Authority: Environment Agency, North West Region Abstraction: Construction:Dewatering Abstraction Type: Water may be abstracted from a single point Source: Groundwater Daily Rate (m3): Not Supplied Yearly Rate (m3): Not Supplied Details: Not Supplied Authorised Start: 01 April Authorised End: 31 March Permit Start Date: 24th September 2021 Permit End Date: Not Supplied Positional Accuracy: Located by supplier to within 10m	A7NE (SW)	545	2	383193 397230
94	**Water Abstractions** Operator: Renaker Build Ltd Licence Number: Nw/069/0006/010 Permit Version: 1 Location: Borehole Pw7 Chester Formation At Crown Street Authority: Environment Agency, North West Region Abstraction: Construction:Dewatering Abstraction Type: Water may be abstracted from a single point Source: Groundwater Daily Rate (m3): Not Supplied Yearly Rate (m3): Not Supplied Details: Not Supplied Authorised Start: 01 April Authorised End: 31 March Permit Start Date: 24th September 2021 Permit End Date: Not Supplied Positional Accuracy: Located by supplier to within 10m	A7NE (SW)	573	2	383184 397203

Map ID	Details	Quadrant Reference (Compass Direction)	Estimated Distance From Site	Contact	NGR
94	**Water Abstractions** Operator: Renaker Build Ltd Licence Number: Nw/069/0006/010 Permit Version: 1 Location: Borehole Pw4 Chester Formation At Crown Street Authority: Environment Agency, North West Region Abstraction: Construction:Dewatering Abstraction Type: Water may be abstracted from a single point Source: Groundwater Daily Rate (m3): Not Supplied Yearly Rate (m3): Not Supplied Details: Not Supplied Authorised Start: 01 April Authorised End: 31 March Permit Start Date: 24th September 2021 Permit End Date: Not Supplied Positional Accuracy: Located by supplier to within 10m	A7NE (SW)	579	2	383159 397210
94	**Water Abstractions** Operator: Renaker Build Ltd Licence Number: Nw/069/0006/010 Permit Version: 1 Location: Borehole Pw3 Chester Formation At Crown Street Authority: Environment Agency, North West Region Abstraction: Construction:Dewatering Abstraction Type: Water may be abstracted from a single point Source: Groundwater Daily Rate (m3): Not Supplied Yearly Rate (m3): Not Supplied Details: Not Supplied Authorised Start: 01 April Authorised End: 31 March Permit Start Date: 24th September 2021 Permit End Date: Not Supplied Positional Accuracy: Located by supplier to within 10m	A7NE (SW)	583	2	383140 397217
95	**Water Abstractions** Operator: Renaker Build Ltd Licence Number: Nw/069/0006/010 Permit Version: 1 Location: Borehole Pw2 Chester Formation At Crown Street Authority: Environment Agency, North West Region Abstraction: Construction:Dewatering Abstraction Type: Water may be abstracted from a single point Source: Groundwater Daily Rate (m3): Not Supplied Yearly Rate (m3): Not Supplied Details: Not Supplied Authorised Start: 01 April Authorised End: 31 March Permit Start Date: 24th September 2021 Permit End Date: Not Supplied Positional Accuracy: Located by supplier to within 10m	A7NE (SW)	588	2	383113 397230
95	**Water Abstractions** Operator: Renaker Build Ltd Licence Number: Nw/069/0006/010 Permit Version: 1 Location: Borehole Pw1 Chester Formation At Crown Street Authority: Environment Agency, North West Region Abstraction: Construction:Dewatering Abstraction Type: Water may be abstracted from a single point Source: Groundwater Daily Rate (m3): Not Supplied Yearly Rate (m3): Not Supplied Details: Not Supplied Authorised Start: 01 April Authorised End: 31 March Permit Start Date: 24th September 2021 Permit End Date: Not Supplied Positional Accuracy: Located by supplier to within 10m	A7NE (SW)	589	2	383085 397249

Map ID	Details	Quadrant Reference (Compass Direction)	Estimated Distance From Site	Contact	NGR
96	**Water Abstractions** Operator: Dunlop Rubber Co Limited Licence Number: 2569007027 Permit Version: Not Supplied Location: Borehole, Cambridge Street, MANCHESTER Authority: Environment Agency, North West Region Abstraction: Cooling Abstraction Type: Not Supplied Source: Groundwater Daily Rate (m3): 1811 Yearly Rate (m3): 154564 Details: Licence Status: Revoked Authorised Start: Not Supplied Authorised End: Not Supplied Permit Start Date: Not Supplied Permit End Date: Not Supplied Positional Accuracy: Located by supplier to within 100m	A9NW (SE)	673	2	384000 397200
97	**Water Abstractions** Operator: British Telecommunications Plc Licence Number: 2569007070 Permit Version: 101 Location: Borehole At Dial House Chapel Street Salford Authority: Environment Agency, North West Region Abstraction: Other Industrial/Commercial/Public Services: General Cooling (Existing Licences Only) (High Loss) Abstraction Type: Water may be abstracted from a single point Source: Groundwater Daily Rate (m3): Not Supplied Yearly Rate (m3): Not Supplied Details: Premises At Dial House, Salford Authorised Start: 01 January Authorised End: 31 December Permit Start Date: 1st April 2007 Permit End Date: Not Supplied Positional Accuracy: Located by supplier to within 100m	A18NE (N)	747	2	383700 398700
97	**Water Abstractions** Operator: British Telecom Licence Number: 2569007070 Permit Version: 100 Location: Borehole At Dial House, Chapel St, Salford Authority: Environment Agency, North West Region Abstraction: Other Industrial/Commercial/Public Services: General Cooling (Existing Licences Only) (High Loss) Abstraction Type: Water may be abstracted from a single point Source: Groundwater Daily Rate (m3): 30 Yearly Rate (m3): 45 Details: Premises At Dial House, Salford Authorised Start: 01 January Authorised End: 31 December Permit Start Date: 27th January 1971 Permit End Date: Not Supplied Positional Accuracy: Located by supplier to within 100m	A18NE (N)	747	2	383700 398700
98	**Water Abstractions** Operator: West Contracting Licence Number: Nw0690006001 Permit Version: 1 Location: Boreholes At Origin Developments, Manchester Authority: Environment Agency, North West Region Abstraction: Other Industrial/Commercial/Public Services: Non-Evaporative Cooling Abstraction Type: Water may be abstracted from a single point Source: Groundwater Daily Rate (m3): Not Supplied Yearly Rate (m3): Not Supplied Details: Not Supplied Authorised Start: 01 May Authorised End: 30 September Permit Start Date: 19th January 2009 Permit End Date: Not Supplied Positional Accuracy: Located by supplier to within 10m	A14SE (E)	780	2	384378 397733

Map ID	Details	Quadrant Reference (Compass Direction)	Estimated Distance From Site	Contact	NGR
98	**Water Abstractions** Operator: West Contracting Licence Number: Nw/069/0006/001 Permit Version: 1 Location: Boreholes At Origin Developments, Manchester Authority: Environment Agency, North West Region Abstraction: Other Industrial/Commercial/Public Services: Non-Evaporative Cooling Abstraction Type: Water may be abstracted from a single point Source: Groundwater Daily Rate (m3): Not Supplied Yearly Rate (m3): Not Supplied Details: Not Supplied Authorised Start: 01 May Authorised End: 30 September Permit Start Date: 19th January 2009 Permit End Date: Not Supplied Positional Accuracy: Located by supplier to within 10m	A14SE (E)	780	2	384378 397733
99	**Water Abstractions** Operator: Manchester Metropolitan University Licence Number: Nw/069/0006/003 Permit Version: 2 Location: Borehole 1 At Lower Chatham Street Authority: Environment Agency, North West Region Abstraction: Schools and Colleges: General Use (Medium Loss) Abstraction Type: Water may be abstracted from a single point Source: Groundwater Daily Rate (m3): Not Supplied Yearly Rate (m3): Not Supplied Details: Not Supplied Authorised Start: 01 April Authorised End: 31 March Permit Start Date: 4th April 2014 Permit End Date: Not Supplied Positional Accuracy: Located by supplier to within 10m	A9SW (SE)	878	2	384180 397091
99	**Water Abstractions** Operator: Manchester Metropolitan University Licence Number: Nw/069/0006/003 Permit Version: 2 Location: Borehole 1 At Lower Chatham Street Authority: Environment Agency, North West Region Abstraction: Schools and Colleges: Heat Pump Abstraction Type: Water may be abstracted from a single point Source: Groundwater Daily Rate (m3): Not Supplied Yearly Rate (m3): Not Supplied Details: Not Supplied Authorised Start: 01 April Authorised End: 31 March Permit Start Date: 4th April 2014 Permit End Date: Not Supplied Positional Accuracy: Located by supplier to within 10m	A9SW (SE)	878	2	384180 397091
99	**Water Abstractions** Operator: Manchester Metropolitan University Licence Number: Nw/069/0006/003 Permit Version: 1 Location: Borehole 1 At Lower Chatham Street Authority: Environment Agency, North West Region Abstraction: Schools and Colleges: General Use (Medium Loss) Abstraction Type: Water may be abstracted from a single point Source: Groundwater Daily Rate (m3): Not Supplied Yearly Rate (m3): Not Supplied Details: Not Supplied Authorised Start: 01 April Authorised End: 31 March Permit Start Date: 1st April 2011 Permit End Date: Not Supplied Positional Accuracy: Located by supplier to within 10m	A9SW (SE)	878	2	384180 397091

Map ID	Details	Quadrant Reference (Compass Direction)	Estimated Distance From Site	Contact	NGR
99	**Water Abstractions** Operator: Manchester Metropolitan University Licence Number: Nw/069/0006/003 Permit Version: 1 Location: Borehole 1 At Lower Chatham Street Authority: Environment Agency, North West Region Abstraction: Schools and Colleges: Heat Pump Abstraction Type: Water may be abstracted from a single point Source: Groundwater Daily Rate (m3): Not Supplied Yearly Rate (m3): Not Supplied Details: Not Supplied Authorised Start: 01 April Authorised End: 31 March Permit Start Date: 1st April 2011 Permit End Date: Not Supplied Positional Accuracy: Located by supplier to within 10m	A9SW (SE)	878	2	384180 397091
100	**Water Abstractions** Operator: Threlfalls (Salford) Ltd. Licence Number: 2569006009 Permit Version: Not Supplied Location: Four Boreholes, Cook Street, SALFORD Authority: Environment Agency, North West Region Abstraction: Cooling & Manufacturing Abstraction Type: Not Supplied Source: Groundwater Daily Rate (m3): 977 Yearly Rate (m3): 227300 Details: Additional Purpose: Cooling; Licence Status: Revoked Authorised Start: Not Supplied Authorised End: Not Supplied Permit Start Date: Not Supplied Permit End Date: Not Supplied Positional Accuracy: Located by supplier to within 100m	A17NE (N)	900	2	383200 398800
101	**Water Abstractions** Operator: Manchester Metropolitan University Licence Number: Nw/069/0004/003 Permit Version: 1 Location: Borehole At Manchester Metropolitan University Authority: Environment Agency, North West Region Abstraction: Schools and Colleges: Heat Pump Abstraction Type: Water may be abstracted from a single point Source: Groundwater Daily Rate (m3): Not Supplied Yearly Rate (m3): Not Supplied Details: Not Supplied Authorised Start: 01 April Authorised End: 31 March Permit Start Date: 1st January 2015 Permit End Date: Not Supplied Positional Accuracy: Located by supplier to within 10m	A3NE (S)	955	2	383715 396746
101	**Water Abstractions** Operator: Manchester Metropolitan University Licence Number: Nw/069/0004/003 Permit Version: 1 Location: Borehole At Manchester Metropolitan University Authority: Environment Agency, North West Region Abstraction: Schools and Colleges: General Use (Medium Loss) Abstraction Type: Water may be abstracted from a single point Source: Groundwater Daily Rate (m3): Not Supplied Yearly Rate (m3): Not Supplied Details: Not Supplied Authorised Start: 01 April Authorised End: 31 March Permit Start Date: 1st January 2015 Permit End Date: Not Supplied Positional Accuracy: Located by supplier to within 10m	A3NE (S)	955	2	383715 396746

Map ID	Details	Quadrant Reference (Compass Direction)	Estimated Distance From Site	Contact	NGR
	Water Abstractions Operator: Cds Computer Design Systems Ltd Licence Number: 2569007053 Permit Version: 100 Location: R Irwell At Irwell Works, Ordsall Lane, Salford Authority: Environment Agency, North West Region Abstraction: Other Industrial/Commercial/Public Services: General Cooling (Existing Licences Only) (Low Loss) Abstraction Type: Water may be abstracted from a single point Source: Surface Daily Rate (m3): 455 Yearly Rate (m3): 22730 Details: Irwell Works, Ordsall Lane, Salford Authorised Start: 01 January Authorised End: 31 December Permit Start Date: 1st November 1987 Permit End Date: Not Supplied Positional Accuracy: Located by supplier to within 100m	A6NE (W)	1003	2	382500 397400
	Water Abstractions Operator: Interbrew Uk Ltd Licence Number: 2569004023 Permit Version: 102 Location: Borehole Number 2 At Premises Strangeways Manchester Authority: Environment Agency, North West Region Abstraction: Breweries/Wine: Process Water Abstraction Type: Water may be abstracted from a single point Source: Groundwater Daily Rate (m3): Not Supplied Yearly Rate (m3): Not Supplied Details: Strangeways Brewery, Manchester Authorised Start: 01 January Authorised End: 31 December Permit Start Date: 1st January 2004 Permit End Date: Not Supplied Positional Accuracy: Located by supplier to within 10m	A23NE (N)	1252	2	383820 399190
	Water Abstractions Operator: Interbrew Uk Ltd Licence Number: 2569004023 Permit Version: 102 Location: Borehole (No 2) At Premises, Strangeways, Manchester Authority: Environment Agency, North West Region Abstraction: Breweries/Wine: Drinking, Cooking, Sanitary, Washing, (Small Garden) Abstraction Type: Water may be abstracted from a single point Source: Groundwater Daily Rate (m3): Not Supplied Yearly Rate (m3): Not Supplied Details: Strangeways Brewery, Manchester Authorised Start: 01 January Authorised End: 31 December Permit Start Date: 1st January 2004 Permit End Date: Not Supplied Positional Accuracy: Located by supplier to within 10m	A23NE (N)	1252	2	383820 399190
	Water Abstractions Operator: Interbrew Uk Ltd Licence Number: 2569004023 Permit Version: 102 Location: Borehole Number 2 At Premises Strangeways Manchester Authority: Environment Agency, North West Region Abstraction: Breweries/Wine: Drinking, Cooking, Sanitary, Washing, (Small Garden) Abstraction Type: Water may be abstracted from a single point Source: Groundwater Daily Rate (m3): Not Supplied Yearly Rate (m3): Not Supplied Details: Strangeways Brewery, Manchester Authorised Start: 01 January Authorised End: 31 December Permit Start Date: 1st January 2004 Permit End Date: Not Supplied Positional Accuracy: Located by supplier to within 10m	A23NE (N)	1252	2	383820 399190

Map ID	Details	Quadrant Reference (Compass Direction)	Estimated Distance From Site	Contact	NGR
	Water Abstractions Operator: Interbrew Uk Ltd Licence Number: 2569004023 Permit Version: 102 Location: Borehole Number 2 At Premises Strangeways Manchester Authority: Environment Agency, North West Region Abstraction: Breweries/Wine: Drinking, Cooking, Sanitary, Washing, (Small Garden) Abstraction Type: Water may be abstracted from a single point Source: Groundwater Daily Rate (m3): Not Supplied Yearly Rate (m3): Not Supplied Details: Strangeways Brewery, Manchester Authorised Start: 01 January Authorised End: 31 December Permit Start Date: 1st January 2004 Permit End Date: Not Supplied Positional Accuracy: Located by supplier to within 10m	A23NE (N)	1252	2	383820 399190
	Water Abstractions Operator: Interbrew Uk Ltd Licence Number: 2569004023 Permit Version: 101 Location: Borehole (No 2) At Premises, Strangeways, Manchester Authority: Environment Agency, North West Region Abstraction: Breweries/Wine: Drinking, Cooking, Sanitary, Washing, (Small Garden) Abstraction Type: Water may be abstracted from a single point Source: Groundwater Daily Rate (m3): 682 Yearly Rate (m3): 194755 Details: Strangeways Brewery, Manchester Authorised Start: 01 January Authorised End: 31 December Permit Start Date: 25th May 2000 Permit End Date: Not Supplied Positional Accuracy: Located by supplier to within 10m	A23NE (N)	1252	2	383820 399190
	Water Abstractions Operator: Interbrew Uk Ltd Licence Number: 2569004023 Permit Version: 101 Location: Borehole (No 2) At Premises, Strangeways, Manchester Authority: Environment Agency, North West Region Abstraction: Breweries/Wine: Process Water Abstraction Type: Water may be abstracted from a single point Source: Groundwater Daily Rate (m3): Not Supplied Yearly Rate (m3): Not Supplied Details: Strangeways Brewery, Manchester Authorised Start: 01 January Authorised End: 31 December Permit Start Date: 25th May 2000 Permit End Date: Not Supplied Positional Accuracy: Located by supplier to within 10m	A23NE (N)	1252	2	383820 399190
	Water Abstractions Operator: Interbrew Uk Ltd Licence Number: 2569004023 Permit Version: 102 Location: Borehole Number 3 At Premises Strangeways Manchester Authority: Environment Agency, North West Region Abstraction: Breweries/Wine: Drinking, Cooking, Sanitary, Washing, (Small Garden) Abstraction Type: Water may be abstracted from a single point Source: Groundwater Daily Rate (m3): Not Supplied Yearly Rate (m3): Not Supplied Details: Strangeways Brewery, Manchester Authorised Start: 01 January Authorised End: 31 December Permit Start Date: 1st January 2004 Permit End Date: Not Supplied Positional Accuracy: Located by supplier to within 10m	A23NE (N)	1283	2	383830 399220

Map ID	Details	Quadrant Reference (Compass Direction)	Estimated Distance From Site	Contact	NGR
	Water Abstractions Operator: Interbrew Uk Ltd Licence Number: 2569004023 Permit Version: 102 Location: Borehole Number 3 At Premises Strangeways Manchester Authority: Environment Agency, North West Region Abstraction: Breweries/Wine: Process Water Abstraction Type: Water may be abstracted from a single point Source: Groundwater Daily Rate (m3): Not Supplied Yearly Rate (m3): Not Supplied Details: Strangeways Brewery, Manchester Authorised Start: 01 January Authorised End: 31 December Permit Start Date: 1st January 2004 Permit End Date: Not Supplied Positional Accuracy: Located by supplier to within 10m	A23NE (N)	1283	2	383830 399220
	Water Abstractions Operator: Interbrew Uk Ltd Licence Number: 2569004023 Permit Version: 102 Location: Borehole Number 3 At Premises Strangeways Manchester Authority: Environment Agency, North West Region Abstraction: Breweries/Wine: Drinking, Cooking, Sanitary, Washing, (Small Garden) Abstraction Type: Water may be abstracted from a single point Source: Groundwater Daily Rate (m3): Not Supplied Yearly Rate (m3): Not Supplied Details: Strangeways Brewery, Manchester Authorised Start: 01 January Authorised End: 31 December Permit Start Date: 1st January 2004 Permit End Date: Not Supplied Positional Accuracy: Located by supplier to within 10m	A23NE (N)	1283	2	383830 399220
	Water Abstractions Operator: Interbrew Uk Ltd Licence Number: 2569004023 Permit Version: 102 Location: Borehole (No 3) At Premises, Strangeways, Manchester Authority: Environment Agency, North West Region Abstraction: Breweries/Wine: Process Water Abstraction Type: Water may be abstracted from a single point Source: Groundwater Daily Rate (m3): Not Supplied Yearly Rate (m3): Not Supplied Details: Borehole At Strangeways Manchester Authorised Start: 01 January Authorised End: 31 December Permit Start Date: 1st January 2004 Permit End Date: Not Supplied Positional Accuracy: Located by supplier to within 10m	A23NE (N)	1283	2	383830 399220
	Water Abstractions Operator: Interbrew Uk Ltd Licence Number: 2569004023 Permit Version: 101 Location: Borehole (No 3) At Premises, Strangeways, Manchester Authority: Environment Agency, North West Region Abstraction: Breweries/Wine: Drinking, Cooking, Sanitary, Washing, (Small Garden) Abstraction Type: Not Supplied Source: Groundwater Daily Rate (m3): Not Supplied Yearly Rate (m3): Not Supplied Details: Strangeways Brewery, Manchester Authorised Start: 01 January Authorised End: 31 December Permit Start Date: 25th May 2000 Permit End Date: Not Supplied Positional Accuracy: Located by supplier to within 10m	A23NE (N)	1283	2	383830 399220

Map ID	Details	Quadrant Reference (Compass Direction)	Estimated Distance From Site	Contact	NGR
	Water Abstractions Operator: Interbrew Uk Ltd Licence Number: 2569004023 Permit Version: 101 Location: Borehole (No 3) At Premises, Strangeways, Manchester Authority: Environment Agency, North West Region Abstraction: Breweries/Wine: Process Water Abstraction Type: Not Supplied Source: Groundwater Daily Rate (m3): Not Supplied Yearly Rate (m3): Not Supplied Details: Strangeways Brewery, Manchester Authorised Start: 01 January Authorised End: 31 December Permit Start Date: 25th May 2000 Permit End Date: Not Supplied Positional Accuracy: Located by supplier to within 10m	A23NE (N)	1283	2	383830 399220
	Water Abstractions Operator: Interbrew Uk Ltd Licence Number: 2569004023 Permit Version: 102 Location: Borehole Number 1 At Premises Strangeways Manchester Authority: Environment Agency, North West Region Abstraction: Breweries/Wine: Drinking, Cooking, Sanitary, Washing, (Small Garden) Abstraction Type: Water may be abstracted from a single point Source: Groundwater Daily Rate (m3): Not Supplied Yearly Rate (m3): Not Supplied Details: Strangeways Brewery, Manchester Authorised Start: 01 January Authorised End: 31 December Permit Start Date: 1st January 2004 Permit End Date: Not Supplied Positional Accuracy: Located by supplier to within 10m	A23NE (N)	1317	2	383850 399250
	Water Abstractions Operator: Interbrew Uk Ltd Licence Number: 2569004023 Permit Version: 102 Location: Borehole (No 1) At Premises, Strangeways, Manchester Authority: Environment Agency, North West Region Abstraction: Breweries/Wine: Process Water Abstraction Type: Water may be abstracted from a single point Source: Groundwater Daily Rate (m3): Not Supplied Yearly Rate (m3): Not Supplied Details: Strangeways Brewery, Manchester Authorised Start: 01 January Authorised End: 31 December Permit Start Date: 1st January 2004 Permit End Date: Not Supplied Positional Accuracy: Located by supplier to within 10m	A23NE (N)	1317	2	383850 399250
	Water Abstractions Operator: Interbrew Uk Ltd Licence Number: 2569004023 Permit Version: 102 Location: Borehole (No 1) At Premises, Strangeways, Manchester Authority: Environment Agency, North West Region Abstraction: Breweries/Wine: Drinking, Cooking, Sanitary, Washing, (Small Garden) Abstraction Type: Water may be abstracted from a single point Source: Groundwater Daily Rate (m3): Not Supplied Yearly Rate (m3): Not Supplied Details: Borehole At Strangeways, Manchester Authorised Start: 01 January Authorised End: 31 December Permit Start Date: 1st January 2004 Permit End Date: Not Supplied Positional Accuracy: Located by supplier to within 10m	A23NE (N)	1317	2	383850 399250

Map ID	Details	Quadrant Reference (Compass Direction)	Estimated Distance From Site	Contact	NGR
	Water Abstractions Operator: Interbrew Uk Ltd Licence Number: 2569004023 Permit Version: 102 Location: Borehole Number 1 At Premises Strangeways Manchester Authority: Environment Agency, North West Region Abstraction: Breweries/Wine: Process Water Abstraction Type: Water may be abstracted from a single point Source: Groundwater Daily Rate (m3): Not Supplied Yearly Rate (m3): Not Supplied Details: Strangeways Brewery, Manchester Authorised Start: 01 January Authorised End: 31 December Permit Start Date: 1st January 2004 Permit End Date: Not Supplied Positional Accuracy: Located by supplier to within 10m	A23NE (N)	1317	2	383850 399250
	Water Abstractions Operator: Interbrew Uk Ltd Licence Number: 2569004023 Permit Version: 101 Location: Borehole (No 1) At Premises, Strangeways, Manchester Authority: Environment Agency, North West Region Abstraction: Breweries/Wine: Drinking, Cooking, Sanitary, Washing, (Small Garden) Abstraction Type: Water may be abstracted from a single point Source: Groundwater Daily Rate (m3): Not Supplied Yearly Rate (m3): Not Supplied Details: Strangeways Brewery, Manchester Authorised Start: 01 January Authorised End: 31 December Permit Start Date: 25th May 2000 Permit End Date: Not Supplied Positional Accuracy: Located by supplier to within 10m	A23NE (N)	1317	2	383850 399250
	Water Abstractions Operator: Interbrew Uk Ltd Licence Number: 2569004023 Permit Version: 101 Location: Borehole (No 1) At Premises, Strangeways, Manchester Authority: Environment Agency, North West Region Abstraction: Breweries/Wine: Process Water Abstraction Type: Water may be abstracted from a single point Source: Groundwater Daily Rate (m3): Not Supplied Yearly Rate (m3): Not Supplied Details: Strangeways Brewery, Manchester Authorised Start: 01 January Authorised End: 31 December Permit Start Date: 25th May 2000 Permit End Date: Not Supplied Positional Accuracy: Located by supplier to within 10m	A23NE (N)	1317	2	383850 399250
	Water Abstractions Operator: Cemex Uk Materials Ltd Licence Number: 2569007085 Permit Version: 4 Location: Borehole At Hope Street, Salford, Manchester Authority: Environment Agency, North West Region Abstraction: Other Industrial/Commercial/Public Services: Process Water Abstraction Type: Water may be abstracted from a single point Source: Groundwater Daily Rate (m3): Not Supplied Yearly Rate (m3): Not Supplied Details: Land At Hope Street, Salford, Manchester Authorised Start: 01 January Authorised End: 31 December Permit Start Date: 21st December 2018 Permit End Date: Not Supplied Positional Accuracy: Located by supplier to within 10m	A16SE (W)	1395	2	382190 398330

Map ID	Details	Quadrant Reference (Compass Direction)	Estimated Distance From Site	Contact	NGR
	Water Abstractions Operator: Cemex Uk Materials Ltd Licence Number: 2569007085 Permit Version: 3 Location: Borehole At Hope Street, Salford, Manchester Authority: Environment Agency, North West Region Abstraction: Other Industrial/Commercial/Public Services: Process Water Abstraction Type: Water may be abstracted from a single point Source: Groundwater Daily Rate (m3): Not Supplied Yearly Rate (m3): Not Supplied Details: Land At Hope Street, Salford, Manchester Authorised Start: 01 January Authorised End: 31 December Permit Start Date: 17th October 2007 Permit End Date: Not Supplied Positional Accuracy: Located by supplier to within 10m	A16SE (W)	1395	2	382190 398330
	Water Abstractions Operator: Cemex Uk Materials Ltd Licence Number: 2569007085 Permit Version: 2 Location: Borehole At Hope Street, Salford, Manchester Authority: Environment Agency, North West Region Abstraction: Other Industrial/Commercial/Public Services: Process Water Abstraction Type: Water may be abstracted from a single point Source: Groundwater Daily Rate (m3): Not Supplied Yearly Rate (m3): Not Supplied Details: Land At Hope Street, Salford, Manchester Authorised Start: 01 January Authorised End: 31 December Permit Start Date: 22nd March 2004 Permit End Date: Not Supplied Positional Accuracy: Located by supplier to within 10m	A16SE (W)	1395	2	382190 398330
	Water Abstractions Operator: Ready Mixed Concrete (North West) Limited Licence Number: 2569007085 Permit Version: 1 Location: Borehole At Hope Street, Salford, Manchester Authority: Environment Agency, North West Region Abstraction: Other Industrial/Commercial/Public Services: Process Water Abstraction Type: Water may be abstracted from a single point Source: Groundwater Daily Rate (m3): Not Supplied Yearly Rate (m3): Not Supplied Details: Land At Hope Street, Salford, Manchester Authorised Start: 01 January Authorised End: 31 December Permit Start Date: 1st November 2000 Permit End Date: Not Supplied Positional Accuracy: Located by supplier to within 10m	A16SE (W)	1395	2	382190 398330
	Water Abstractions Operator: Moseley Rubber Co Ltd Licence Number: 2569006001 Permit Version: 100 Location: Borehole At Premises, Broadie St, Ardwick, Manchester Authority: Environment Agency, North West Region Abstraction: Rubber: General Cooling (Existing Licences Only) (Low Loss) Abstraction Type: Water may be abstracted from a single point Source: Groundwater Daily Rate (m3): 909 Yearly Rate (m3): 331858 Details: Premises At Broadie St., Ardwick Authorised Start: 01 January Authorised End: 31 December Permit Start Date: 8th February 1966 Permit End Date: Not Supplied Positional Accuracy: Located by supplier to within 10m	(E)	1663	2	385240 397540

Map ID	Details	Quadrant Reference (Compass Direction)	Estimated Distance From Site	Contact	NGR
	Water Abstractions Operator: Heineken Uk Ltd Licence Number: 2569007007 Permit Version: 103 Location: Borehole At Premises Moss Side Manchester Authority: Environment Agency, North West Region Abstraction: Breweries/Wine: Process Water Abstraction Type: Water may be abstracted from a single point Source: Groundwater Daily Rate (m3): Not Supplied Yearly Rate (m3): Not Supplied Details: Premises At Moss Side, Manchester Authorised Start: 01 January Authorised End: 31 December Permit Start Date: 8th May 2014 Permit End Date: Not Supplied Positional Accuracy: Located by supplier to within 10m	(S)	1805	2	383865 395909
	Water Abstractions Operator: Heineken Uk Ltd Licence Number: 2569007007 Permit Version: 103 Location: Borehole At Premises Moss Side Manchester Authority: Environment Agency, North West Region Abstraction: Breweries/Wine: General Cooling (Existing Licences Only) (High Loss) Abstraction Type: Water may be abstracted from a single point Source: Groundwater Daily Rate (m3): Not Supplied Yearly Rate (m3): Not Supplied Details: Premises At Moss Side, Manchester Authorised Start: 01 January Authorised End: 31 December Permit Start Date: 8th May 2014 Permit End Date: Not Supplied Positional Accuracy: Located by supplier to within 10m	(S)	1805	2	383865 395909
	Water Abstractions Operator: Joseph Holt Ltd Licence Number: 2569004011 Permit Version: 100 Location: Borehole At Derby Brewery, Cheetham, Manchester 3 Authority: Environment Agency, North West Region Abstraction: Breweries/Wine: General Cooling (Existing Licences Only) (Low Loss) Abstraction Type: Water may be abstracted from a single point Source: Groundwater Daily Rate (m3): 182 Yearly Rate (m3): 45460 Details: Derby Brewery, Cheetham, Manchester Authorised Start: 01 January Authorised End: 31 December Permit Start Date: 17th February 1966 Permit End Date: Not Supplied Positional Accuracy: Located by supplier to within 100m	(N)	1812	2	384100 399700
	Water Abstractions Operator: Joseph Holt Ltd Licence Number: 2569004011 Permit Version: 100 Location: Borehole At Derby Brewery, Cheetham, Manchester 3 Authority: Environment Agency, North West Region Abstraction: Breweries/Wine: Process Water Abstraction Type: Water may be abstracted from a single point Source: Groundwater Daily Rate (m3): Not Supplied Yearly Rate (m3): Not Supplied Details: Derby Brewery, Cheetham, Manchester Authorised Start: 01 January Authorised End: 31 December Permit Start Date: 17th February 1966 Permit End Date: Not Supplied Positional Accuracy: Located by supplier to within 10m	(N)	1812	2	384100 399700

Map ID	Details	Quadrant Reference (Compass Direction)	Estimated Distance From Site	Contact	NGR
	Water Abstractions Operator: Heineken Uk Ltd Licence Number: 2569007007 Permit Version: 102 Location: Borehole At Premises Moss Side Manchester Authority: Environment Agency, North West Region Abstraction: Breweries/Wine: General Cooling (Existing Licences Only) (High Loss) Abstraction Type: Water may be abstracted from a single point Source: Groundwater Daily Rate (m3): Not Supplied Yearly Rate (m3): Not Supplied Details: Premises At Moss Side, Manchester Authorised Start: 01 January Authorised End: 31 December Permit Start Date: 23rd November 2009 Permit End Date: Not Supplied Positional Accuracy: Located by supplier to within 100m	(S)	1821	2	383900 395900
	Water Abstractions Operator: Heineken Uk Ltd Licence Number: 2569007007 Permit Version: 102 Location: Borehole At Premises Moss Side Manchester Authority: Environment Agency, North West Region Abstraction: Breweries/Wine: Process Water Abstraction Type: Water may be abstracted from a single point Source: Groundwater Daily Rate (m3): Not Supplied Yearly Rate (m3): Not Supplied Details: Premises At Moss Side, Manchester Authorised Start: 01 January Authorised End: 31 December Permit Start Date: 23rd November 2009 Permit End Date: Not Supplied Positional Accuracy: Located by supplier to within 100m	(S)	1821	2	383900 395900
	Water Abstractions Operator: Scottish And Newcastle Uk Ltd Licence Number: 2569007007 Permit Version: 101 Location: Borehole At Premises Moss Side Manchester Authority: Environment Agency, North West Region Abstraction: Breweries/Wine: General Cooling (Existing Licences Only) (High Loss) Abstraction Type: Water may be abstracted from a single point Source: Groundwater Daily Rate (m3): Not Supplied Yearly Rate (m3): Not Supplied Details: Premises At Moss Side, Manchester Authorised Start: 01 January Authorised End: 31 December Permit Start Date: 17th April 2008 Permit End Date: Not Supplied Positional Accuracy: Located by supplier to within 100m	(S)	1821	2	383900 395900
	Water Abstractions Operator: Scottish And Newcastle Uk Ltd Licence Number: 2569007007 Permit Version: 101 Location: Borehole At Premises Moss Side Manchester Authority: Environment Agency, North West Region Abstraction: Breweries/Wine: Process Water Abstraction Type: Water may be abstracted from a single point Source: Groundwater Daily Rate (m3): Not Supplied Yearly Rate (m3): Not Supplied Details: Premises At Moss Side, Manchester Authorised Start: 01 January Authorised End: 31 December Permit Start Date: 17th April 2008 Permit End Date: Not Supplied Positional Accuracy: Located by supplier to within 100m	(S)	1821	2	383900 395900

Map ID	Details	Quadrant Reference (Compass Direction)	Estimated Distance From Site	Contact	NGR
	Water Abstractions Operator: Scottish Courage Brewing Ltd Licence Number: 2569007007 Permit Version: 100 Location: Borehole At Premises Moss Side Manchester Authority: Environment Agency, North West Region Abstraction: Breweries/Wine: General Cooling (Existing Licences Only) (High Loss) Abstraction Type: Water may be abstracted from a single point Source: Groundwater Daily Rate (m3): 900 Yearly Rate (m3): 227000 Details: Premises At Moss Side, Manchester Authorised Start: 01 January Authorised End: 31 December Permit Start Date: 31st December 2003 Permit End Date: Not Supplied Positional Accuracy: Located by supplier to within 100m	(S)	1821	2	383900 395900
	Water Abstractions Operator: Scottish Courage Brewing Ltd Licence Number: 2569007007 Permit Version: 100 Location: Borehole At Premises Moss Side Manchester Authority: Environment Agency, North West Region Abstraction: Breweries/Wine: Process Water Abstraction Type: Water may be abstracted from a single point Source: Groundwater Daily Rate (m3): Not Supplied Yearly Rate (m3): Not Supplied Details: Premises At Moss Side, Manchester Authorised Start: 01 January Authorised End: 31 December Permit Start Date: 31st December 2003 Permit End Date: Not Supplied Positional Accuracy: Located by supplier to within 10m	(S)	1821	2	383900 395900
	Water Abstractions Operator: Hydes Brewery Ltd Licence Number: 2569007009 Permit Version: 103 Location: Borehole At Premises, Moss Lane West Manchester Authority: Environment Agency, North West Region Abstraction: Breweries/Wine: Process Water Abstraction Type: Water may be abstracted from a single point Source: Groundwater Daily Rate (m3): Not Supplied Yearly Rate (m3): Not Supplied Details: 46 Moss Lane West, Manchester Authorised Start: 01 January Authorised End: 31 December Permit Start Date: 19th July 2018 Permit End Date: Not Supplied Positional Accuracy: Located by supplier to within 10m	(S)	1859	2	383220 395850
	Water Abstractions Operator: Hydes Brewery Ltd Licence Number: 2569007009 Permit Version: 102 Location: Borehole At Premises, Moss Lane West Manchester Authority: Environment Agency, North West Region Abstraction: Breweries/Wine: Process Water Abstraction Type: Water may be abstracted from a single point Source: Groundwater Daily Rate (m3): Not Supplied Yearly Rate (m3): Not Supplied Details: 46 Moss Lane West Manchester Authorised Start: 01 January Authorised End: 31 December Permit Start Date: 12th April 2006 Permit End Date: Not Supplied Positional Accuracy: Located by supplier to within 10m	(S)	1859	2	383220 395850

Map ID	Details	Quadrant Reference (Compass Direction)	Estimated Distance From Site	Contact	NGR
	Water Abstractions Operator: Hydes Brewery Ltd Licence Number: 2569007009 Permit Version: 101 Location: Borehole At Premises, Moss Lane West Manchester Authority: Environment Agency, North West Region Abstraction: Breweries/Wine: General Cooling (Existing Licences Only) (Low Loss) Abstraction Type: Water may be abstracted from a single point Source: Groundwater Daily Rate (m3): 373 Yearly Rate (m3): 66826 Details: 46 Moss Lane West, Manchester Authorised Start: 01 January Authorised End: 31 December Permit Start Date: 7th October 2000 Permit End Date: Not Supplied Positional Accuracy: Located by supplier to within 10m	(S)	1859	2	383220 395850
	Water Abstractions Operator: Hydes Brewery Ltd Licence Number: 2569007009 Permit Version: 101 Location: Borehole At Premises, Moss Lane West Manchester Authority: Environment Agency, North West Region Abstraction: Breweries/Wine: Process Water Abstraction Type: Water may be abstracted from a single point Source: Groundwater Daily Rate (m3): Not Supplied Yearly Rate (m3): Not Supplied Details: 46 Moss Lane West, Manchester Authorised Start: 01 January Authorised End: 31 December Permit Start Date: 7th October 2000 Permit End Date: Not Supplied Positional Accuracy: Located by supplier to within 10m	(S)	1859	2	383220 395850
	Water Abstractions Operator: Lancashire Dairies Ltd Licence Number: 2569004021 Permit Version: 100 Location: Borehole At Premises, Derby Street, Cheetham, Manchester Authority: Environment Agency, North West Region Abstraction: Dairies: Drinking, Cooking, Sanitary, Washing, (Small Garden) Abstraction Type: Water may be abstracted from a single point Source: Groundwater Daily Rate (m3): 436 Yearly Rate (m3): 159110 Details: Premises At Derby St,Cheetham Authorised Start: 01 January Authorised End: 31 December Permit Start Date: 1st April 1993 Permit End Date: Not Supplied Positional Accuracy: Located by supplier to within 100m	(N)	1865	2	383900 399800
	Water Abstractions Operator: Lancashire Dairies Ltd Licence Number: 2569004021 Permit Version: 100 Location: Borehole At Premises, Derby Street, Cheetham, Manchester Authority: Environment Agency, North West Region Abstraction: Dairies: General Cooling (Existing Licences Only) (Low Loss) Abstraction Type: Water may be abstracted from a single point Source: Groundwater Daily Rate (m3): Not Supplied Yearly Rate (m3): Not Supplied Details: Premises At Derby St,Cheetham Authorised Start: 01 January Authorised End: 31 December Permit Start Date: 1st April 1993 Permit End Date: Not Supplied Positional Accuracy: Located by supplier to within 10m	(N)	1865	2	383900 399800

Map ID	Details	Quadrant Reference (Compass Direction)	Estimated Distance From Site	Contact	NGR
	Groundwater Vulnerability Map Combined Classification: Secondary Superficial Aquifer - High Vulnerability Combined Vulnerability: High Combined Aquifer: Productive Bedrock Aquifer, Productive Superficial Aquifer Pollutant Speed: High Bedrock Flow: Well Connected Fractures Dilution: 300-550 mm/year Baseflow Index: >70% Superficial Patchiness: <90% Superficial Thickness: 3-10m Superficial Recharge: High	A13NE (NE)	0	6	383574 397854
	Groundwater Vulnerability Map Combined Classification: Secondary Superficial Aquifer - High Vulnerability Combined Vulnerability: High Combined Aquifer: Productive Bedrock Aquifer, Productive Superficial Aquifer Pollutant Speed: High Bedrock Flow: Well Connected Fractures Dilution: 300-550 mm/year Baseflow Index: >70% Superficial Patchiness: <90% Superficial Thickness: 3-10m Superficial Recharge: High	A13NE (NE)	0	6	383540 397828
	Groundwater Vulnerability - Soluble Rock Risk None				
	Bedrock Aquifer Designations Aquifer Designation: Principal Aquifer	A13NE (NE)	0	6	383540 397828
	Bedrock Aquifer Designations Aquifer Designation: Secondary Aquifer - B	A13NE (NE)	0	6	383574 397854
	Superficial Aquifer Designations Aquifer Designation: Secondary Aquifer - A	A13NE (NE)	0	6	383540 397828
102	**Source Protection Zones** Name: Not Supplied Source: Environment Agency, Head Office Reference: Not Supplied Type: Zone III (Total Catchment): The total area needed to support the discharge from the protected groundwater source.	A13SE (SE)	114	2	383680 397744
	Extreme Flooding from Rivers or Sea without Defences Type: Extent of Extreme Flooding from Rivers or Sea without Defences Flood Plain Type: Fluvial Models Boundary Accuracy: As Supplied	A13SW (SW)	194	2	383405 397519
	Flooding from Rivers or Sea without Defences Type: Extent of Flooding from Rivers or Sea without Defences Flood Plain Type: Fluvial Models Boundary Accuracy: As Supplied	A13SW (SW)	201	2	383384 397519
	Areas Benefiting from Flood Defences None				
	Flood Water Storage Areas None				
	Flood Defences None				
103	**OS Water Network Lines** Watercourse Form: Inland river Watercourse Length: 18.8 Watercourse Level: On ground surface Permanent: True Watercourse Name: Not Supplied Catchment Name: Mersey Primacy: 1	A13NE (NE)	0	7	383601 397932

Map ID	Details	Quadrant Reference (Compass Direction)	Estimated Distance From Site	Contact	NGR
104	**OS Water Network Lines** Watercourse Form: Canal Watercourse Length: 281.0 Watercourse Level: On ground surface Permanent: True Watercourse Name: Rochdale Canal Catchment Name: Mersey Primacy: 1	A13SW (S)	122	7	383533 397561
105	**OS Water Network Lines** Watercourse Form: Canal Watercourse Length: 4.5 Watercourse Level: On ground surface Permanent: True Watercourse Name: Rochdale Canal Catchment Name: Mersey Primacy: 1	A13SW (S)	122	7	383524 397561
106	**OS Water Network Lines** Watercourse Form: Canal Watercourse Length: 44.3 Watercourse Level: On ground surface Permanent: True Watercourse Name: Rochdale Canal Catchment Name: Mersey Primacy: 1	A13SW (S)	122	7	383520 397562
107	**OS Water Network Lines** Watercourse Form: Inland river Watercourse Length: 13.3 Watercourse Level: On ground surface Permanent: True Watercourse Name: Not Supplied Catchment Name: Mersey Primacy: 1	A13SW (S)	128	7	383468 397569
108	**OS Water Network Lines** Watercourse Form: Canal Watercourse Length: 40.7 Watercourse Level: On ground surface Permanent: True Watercourse Name: Rochdale Canal Catchment Name: Mersey Primacy: 1	A13SW (S)	130	7	383480 397563
109	**OS Water Network Lines** Watercourse Form: Canal Watercourse Length: 69.9 Watercourse Level: Underground Permanent: True Watercourse Name: Rochdale Canal Catchment Name: Mersey Primacy: 1	A13SW (S)	144	7	383439 397562
110	**OS Water Network Lines** Watercourse Form: Canal Watercourse Length: 71.9 Watercourse Level: On ground surface Permanent: True Watercourse Name: Rochdale Canal Catchment Name: Mersey Primacy: 1	A13SW (SW)	167	7	383370 397565
111	**OS Water Network Lines** Watercourse Form: Inland river Watercourse Length: 31.0 Watercourse Level: On ground surface Permanent: True Watercourse Name: Not Supplied Catchment Name: Mersey Primacy: 1	A13SW (SW)	178	7	383315 397598
112	**OS Water Network Lines** Watercourse Form: Canal Watercourse Length: 11.4 Watercourse Level: On ground surface Permanent: True Watercourse Name: Rochdale Canal Catchment Name: Mersey Primacy: 1	A13SW (SW)	207	7	383299 397572

Map ID	Details	Quadrant Reference (Compass Direction)	Estimated Distance From Site	Contact	NGR
113	**OS Water Network Lines** Watercourse Form: Canal Watercourse Length: 225.1 Watercourse Level: On ground surface Permanent: True Watercourse Name: Rochdale Canal Catchment Name: Mersey Primacy: 1	A13SW (SW)	218	7	383288 397568
114	**OS Water Network Lines** Watercourse Form: Canal Watercourse Length: 6.6 Watercourse Level: On ground surface Permanent: True Watercourse Name: Bridgewater Canal Catchment Name: Mersey Primacy: 2	A13SW (SW)	218	7	383288 397568
115	**OS Water Network Lines** Watercourse Form: Canal Watercourse Length: 31.0 Watercourse Level: On ground surface Permanent: True Watercourse Name: Bridgewater Canal Catchment Name: Mersey Primacy: 2	A13SW (SW)	223	7	383287 397562
116	**OS Water Network Lines** Watercourse Form: Canal Watercourse Length: 19.5 Watercourse Level: On ground surface Permanent: True Watercourse Name: Bridgewater Canal Catchment Name: Mersey Primacy: 2	A13SW (SW)	248	7	383281 397531
117	**OS Water Network Lines** Watercourse Form: Inland river Watercourse Length: 29.9 Watercourse Level: On ground surface Permanent: True Watercourse Name: River Medlock Catchment Name: Mersey Primacy: 1	A8NW (SW)	252	7	383334 397487
118	**OS Water Network Lines** Watercourse Form: Inland river Watercourse Length: 42.3 Watercourse Level: On ground surface Permanent: True Watercourse Name: River Medlock Catchment Name: Mersey Primacy: 1	A13SW (SW)	254	7	383315 397496
119	**OS Water Network Lines** Watercourse Form: Inland river Watercourse Length: 19.1 Watercourse Level: Underground Permanent: True Watercourse Name: River Medlock Catchment Name: Mersey Primacy: 1	A8NW (SW)	254	7	383331 397487
120	**OS Water Network Lines** Watercourse Form: Inland river Watercourse Length: 37.7 Watercourse Level: On ground surface Permanent: True Watercourse Name: River Medlock Catchment Name: Mersey Primacy: 1	A8NW (SW)	262	7	383351 397468
121	**OS Water Network Lines** Watercourse Form: Canal Watercourse Length: 285.0 Watercourse Level: On ground surface Permanent: True Watercourse Name: Bridgewater Canal Catchment Name: Mersey Primacy: 1	A13SW (SW)	265	7	383276 397513

Map ID	Details	Quadrant Reference (Compass Direction)	Estimated Distance From Site	Contact	NGR
122	**OS Water Network Lines** Watercourse Form: Inland river Watercourse Length: 299.7 Watercourse Level: On ground surface Permanent: True Watercourse Name: River Medlock Catchment Name: Mersey Primacy: 1	A8NW (SW)	282	7	383374 397438
123	**OS Water Network Lines** Watercourse Form: Inland river Watercourse Length: 22.7 Watercourse Level: On ground surface Permanent: True Watercourse Name: Not Supplied Catchment Name: Mersey Primacy: 1	A13SE (SE)	296	7	383806 397566
124	**OS Water Network Lines** Watercourse Form: Inland river Watercourse Length: 231.4 Watercourse Level: On ground surface Permanent: True Watercourse Name: River Medlock Catchment Name: Mersey Primacy: 1	A8NE (S)	297	7	383644 397405
125	**OS Water Network Lines** Watercourse Form: Canal Watercourse Length: 589.8 Watercourse Level: On ground surface Permanent: True Watercourse Name: Rochdale Canal Catchment Name: Mersey Primacy: 1	A13SE (SE)	309	7	383808 397543
126	**OS Water Network Lines** Watercourse Form: Inland river Watercourse Length: 205.5 Watercourse Level: On ground surface Permanent: True Watercourse Name: River Medlock Catchment Name: Mersey Primacy: 1	A8NE (SE)	365	7	383817 397456
127	**OS Water Network Lines** Watercourse Form: Canal Watercourse Length: 86.1 Watercourse Level: On ground surface Permanent: True Watercourse Name: Not Supplied Catchment Name: Mersey Primacy: 1	A12SE (W)	374	7	383082 397771
128	**OS Water Network Lines** Watercourse Form: Canal Watercourse Length: 85.8 Watercourse Level: On ground surface Permanent: True Watercourse Name: Not Supplied Catchment Name: Mersey Primacy: 1	A12SE (W)	389	7	383068 397777
129	**OS Water Network Lines** Watercourse Form: Canal Watercourse Length: 62.1 Watercourse Level: On ground surface Permanent: True Watercourse Name: Not Supplied Catchment Name: Mersey Primacy: 1	A12SE (W)	408	7	383044 397695
130	**OS Water Network Lines** Watercourse Form: Canal Watercourse Length: 34.6 Watercourse Level: On ground surface Permanent: True Watercourse Name: Bridgewater Canal Catchment Name: Mersey Primacy: 1	A12SE (SW)	416	7	383065 397562

Map ID	Details	Quadrant Reference (Compass Direction)	Estimated Distance From Site	Contact	NGR
131	**OS Water Network Lines** Watercourse Form: Canal Watercourse Length: 58.6 Watercourse Level: On ground surface Permanent: True Watercourse Name: River Medlock Catchment Name: Mersey Primacy: 1	A12SE (W)	438	7	383020 397638
132	**OS Water Network Lines** Watercourse Form: Canal Watercourse Length: 9.5 Watercourse Level: On ground surface Permanent: True Watercourse Name: River Medlock Catchment Name: Mersey Primacy: 2	A12SE (W)	438	7	383020 397638
133	**OS Water Network Lines** Watercourse Form: Canal Watercourse Length: 93.4 Watercourse Level: On ground surface Permanent: True Watercourse Name: Bridgewater Canal Catchment Name: Mersey Primacy: 1	A12SE (SW)	439	7	383035 397579
134	**OS Water Network Lines** Watercourse Form: Canal Watercourse Length: 52.9 Watercourse Level: On ground surface Permanent: True Watercourse Name: River Medlock Catchment Name: Mersey Primacy: 2	A12SE (W)	439	7	383017 397629
135	**OS Water Network Lines** Watercourse Form: Canal Watercourse Length: 74.0 Watercourse Level: On ground surface Permanent: True Watercourse Name: River Medlock Catchment Name: Mersey Primacy: 2	A12SE (W)	443	7	383017 397629
136	**OS Water Network Lines** Watercourse Form: Inland river Watercourse Length: 10.9 Watercourse Level: On ground surface Permanent: True Watercourse Name: River Medlock Catchment Name: Mersey Primacy: 1	A12SE (W)	464	7	382989 397685
137	**OS Water Network Lines** Watercourse Form: Inland river Watercourse Length: 856.4 Watercourse Level: On ground surface Permanent: True Watercourse Name: River Irwell Catchment Name: Mersey Primacy: 1	A17SE (NW)	470	7	383191 398295
138	**OS Water Network Lines** Watercourse Form: Inland river Watercourse Length: 48.8 Watercourse Level: Underground Permanent: True Watercourse Name: River Medlock Catchment Name: Mersey Primacy: 1	A12SE (W)	473	7	382980 397679
139	**OS Water Network Lines** Watercourse Form: Inland river Watercourse Length: 11.8 Watercourse Level: On ground surface Permanent: True Watercourse Name: River Medlock Catchment Name: Mersey Primacy: 2	A12SE (W)	473	7	382980 397679

Map ID	Details	Quadrant Reference (Compass Direction)	Estimated Distance From Site	Contact	NGR
140	**OS Water Network Lines** Watercourse Form: Inland river Watercourse Length: 236.6 Watercourse Level: Underground Permanent: True Watercourse Name: River Medlock Catchment Name: Mersey Primacy: 1	A9NW (SE)	488	7	383949 397431
141	**OS Water Network Lines** Watercourse Form: Inland river Watercourse Length: 17.3 Watercourse Level: On ground surface Permanent: True Watercourse Name: River Irwell Catchment Name: Mersey Primacy: 1	A17SE (NW)	503	7	383114 398235
142	**OS Water Network Lines** Watercourse Form: Inland river Watercourse Length: 448.8 Watercourse Level: On ground surface Permanent: True Watercourse Name: River Medlock Catchment Name: Mersey Primacy: 1	A12SE (W)	503	7	382949 397716
143	**OS Water Network Lines** Watercourse Form: Inland river Watercourse Length: 329.2 Watercourse Level: On ground surface Permanent: True Watercourse Name: River Irwell Catchment Name: Mersey Primacy: 1	A17SE (NW)	506	7	383110 398231
144	**OS Water Network Lines** Watercourse Form: Canal Watercourse Length: 49.8 Watercourse Level: On ground surface Permanent: True Watercourse Name: Not Supplied Catchment Name: Mersey Primacy: 1	A12SE (SW)	521	7	382971 397513
145	**OS Water Network Lines** Watercourse Form: Canal Watercourse Length: 113.7 Watercourse Level: On ground surface Permanent: True Watercourse Name: Not Supplied Catchment Name: Mersey Primacy: 1	A12SE (SW)	531	7	382945 397555
146	**OS Water Network Lines** Watercourse Form: Canal Watercourse Length: 200.4 Watercourse Level: On ground surface Permanent: True Watercourse Name: Bridgewater Canal Catchment Name: Mersey Primacy: 1	A12SE (SW)	531	7	382945 397555
147	**OS Water Network Lines** Watercourse Form: Inland river Watercourse Length: 628.2 Watercourse Level: On ground surface Permanent: True Watercourse Name: River Irwell Catchment Name: Mersey Primacy: 1	A12NE (W)	626	7	382886 397991
148	**OS Water Network Lines** Watercourse Form: Canal Watercourse Length: 31.4 Watercourse Level: On ground surface Permanent: True Watercourse Name: Not Supplied Catchment Name: Mersey Primacy: 1	A12NE (W)	626	7	382886 397991

Map ID	Details	Quadrant Reference (Compass Direction)	Estimated Distance From Site	Contact	NGR
149	**OS Water Network Lines** Watercourse Form: Inland river Watercourse Length: 92.8 Watercourse Level: On ground surface Permanent: True Watercourse Name: River Medlock Catchment Name: Mersey Primacy: 1	A9NW (SE)	645	7	384163 397482
150	**OS Water Network Lines** Watercourse Form: Canal Watercourse Length: 70.0 Watercourse Level: Underground Permanent: True Watercourse Name: Not Supplied Catchment Name: Mersey Primacy: 1	A12NE (W)	653	7	382866 398015
151	**OS Water Network Lines** Watercourse Form: Inland river Watercourse Length: 261.0 Watercourse Level: On ground surface Permanent: True Watercourse Name: River Medlock Catchment Name: Mersey Primacy: 1	A14SW (SE)	654	7	384184 397546
152	**OS Water Network Lines** Watercourse Form: Inland river Watercourse Length: 10.5 Watercourse Level: On ground surface Permanent: True Watercourse Name: River Medlock Catchment Name: Mersey Primacy: 1	A14SW (SE)	657	7	384167 397492
153	**OS Water Network Lines** Watercourse Form: Canal Watercourse Length: 47.5 Watercourse Level: On ground surface Permanent: True Watercourse Name: Not Supplied Catchment Name: Mersey Primacy: 1	A7NW (SW)	710	7	382802 397427
154	**OS Water Network Lines** Watercourse Form: Canal Watercourse Length: 1.9 Watercourse Level: On ground surface Permanent: True Watercourse Name: Not Supplied Catchment Name: Mersey Primacy: 1	A12NW (W)	711	7	382824 398071
155	**OS Water Network Lines** Watercourse Form: Lock or flight of locks Watercourse Length: 24.4 Watercourse Level: On ground surface Permanent: True Watercourse Name: Not Supplied Catchment Name: Mersey Primacy: 1	A12NW (W)	712	7	382823 398072
156	**OS Water Network Lines** Watercourse Form: Canal Watercourse Length: 119.6 Watercourse Level: On ground surface Permanent: True Watercourse Name: Not Supplied Catchment Name: Mersey Primacy: 2	A7NW (SW)	727	7	382770 397461
157	**OS Water Network Lines** Watercourse Form: Canal Watercourse Length: 187.8 Watercourse Level: On ground surface Permanent: True Watercourse Name: Bridgewater Canal Catchment Name: Mersey Primacy: 1	A7NW (SW)	727	7	382770 397461

Map ID	Details	Quadrant Reference (Compass Direction)	Estimated Distance From Site	Contact	NGR
158	**OS Water Network Lines** Watercourse Form: Inland river Watercourse Length: 5.5 Watercourse Level: On ground surface Permanent: True Watercourse Name: Not Supplied Catchment Name: Mersey Primacy: 1	A14SE (E)	728	7	384336 397782
159	**OS Water Network Lines** Watercourse Form: Canal Watercourse Length: 310.2 Watercourse Level: On ground surface Permanent: True Watercourse Name: Rochdale Canal Catchment Name: Mersey Primacy: 1	A14SE (E)	728	7	384336 397782
160	**OS Water Network Lines** Watercourse Form: Canal Watercourse Length: 135.9 Watercourse Level: On ground surface Permanent: True Watercourse Name: Not Supplied Catchment Name: Mersey Primacy: 1	A12NW (W)	734	7	382807 398090
161	**OS Water Network Lines** Watercourse Form: Inland river Watercourse Length: 19.7 Watercourse Level: On ground surface Permanent: True Watercourse Name: Not Supplied Catchment Name: Mersey Primacy: 1	A19NW (NE)	760	7	383909 398656
162	**OS Water Network Lines** Watercourse Form: Inland river Watercourse Length: 9.6 Watercourse Level: On ground surface Permanent: True Watercourse Name: Not Supplied Catchment Name: Mersey Primacy: 1	A19NW (NE)	770	7	383929 398659
163	**OS Water Network Lines** Watercourse Form: Inland river Watercourse Length: 22.3 Watercourse Level: On ground surface Permanent: True Watercourse Name: Not Supplied Catchment Name: Mersey Primacy: 1	A19NW (NE)	776	7	383938 398661
164	**OS Water Network Lines** Watercourse Form: Inland river Watercourse Length: 4.1 Watercourse Level: On ground surface Permanent: True Watercourse Name: Not Supplied Catchment Name: Mersey Primacy: 1	A19NW (NE)	792	7	383959 398670
165	**OS Water Network Lines** Watercourse Form: Inland river Watercourse Length: 20.9 Watercourse Level: On ground surface Permanent: True Watercourse Name: Not Supplied Catchment Name: Mersey Primacy: 1	A19NW (NE)	795	7	383963 398671
166	**OS Water Network Lines** Watercourse Form: Inland river Watercourse Length: 14.2 Watercourse Level: Underground Permanent: True Watercourse Name: River Medlock Catchment Name: Mersey Primacy: 1	A14SE (E)	797	7	384324 397517

Map ID	Details	Quadrant Reference (Compass Direction)	Estimated Distance From Site	Contact	NGR
167	**OS Water Network Lines** Watercourse Form: Inland river Watercourse Length: 1011.1 Watercourse Level: On ground surface Permanent: True Watercourse Name: Not Supplied Catchment Name: Mersey Primacy: 2	A14SE (E)	797	7	384324 397517
168	**OS Water Network Lines** Watercourse Form: Inland river Watercourse Length: 177.3 Watercourse Level: On ground surface Permanent: True Watercourse Name: River Medlock Catchment Name: Mersey Primacy: 1	A14SE (E)	808	7	384332 397505
169	**OS Water Network Lines** Watercourse Form: Inland river Watercourse Length: 23.7 Watercourse Level: On ground surface Permanent: True Watercourse Name: River Irwell Catchment Name: Mersey Primacy: 1	A18NE (N)	819	7	383797 398752
170	**OS Water Network Lines** Watercourse Form: Canal Watercourse Length: 16.5 Watercourse Level: On ground surface Permanent: True Watercourse Name: Not Supplied Catchment Name: Mersey Primacy: 1	A7NW (SW)	830	7	382679 397410
171	**OS Water Network Lines** Watercourse Form: Canal Watercourse Length: 61.4 Watercourse Level: On ground surface Permanent: True Watercourse Name: Not Supplied Catchment Name: Mersey Primacy: 1	A7NW (SW)	837	7	382667 397422
172	**OS Water Network Lines** Watercourse Form: Inland river Watercourse Length: 159.9 Watercourse Level: On ground surface Permanent: True Watercourse Name: River Irwell Catchment Name: Mersey Primacy: 1	A18NE (N)	842	7	383808 398773
173	**OS Water Network Lines** Watercourse Form: Lock or flight of locks Watercourse Length: 24.8 Watercourse Level: On ground surface Permanent: True Watercourse Name: Not Supplied Catchment Name: Mersey Primacy: 1	A12NW (W)	861	7	382684 398125
174	**OS Water Network Lines** Watercourse Form: Inland river Watercourse Length: 55.7 Watercourse Level: On ground surface Permanent: True Watercourse Name: River Medlock Catchment Name: Mersey Primacy: 1	A7NW (W)	869	7	382623 397454
175	**OS Water Network Lines** Watercourse Form: Canal Watercourse Length: 160.1 Watercourse Level: On ground surface Permanent: True Watercourse Name: Not Supplied Catchment Name: Mersey Primacy: 1	A12NW (W)	884	7	382665 398140

Map ID	Details	Quadrant Reference (Compass Direction)	Estimated Distance From Site	Contact	NGR
176	**OS Water Network Lines** Watercourse Form: Inland river Watercourse Length: 111.8 Watercourse Level: On ground surface Permanent: True Watercourse Name: Not Supplied Catchment Name: Mersey Primacy: 1	A19NW (NE)	898	7	383951 398788
177	**OS Water Network Lines** Watercourse Form: Canal Watercourse Length: 86.0 Watercourse Level: On ground surface Permanent: True Watercourse Name: Not Supplied Catchment Name: Mersey Primacy: 1	A7NW (SW)	899	7	382642 397318
178	**OS Water Network Lines** Watercourse Form: Canal Watercourse Length: 151.6 Watercourse Level: On ground surface Permanent: True Watercourse Name: Bridgewater Canal Catchment Name: Mersey Primacy: 1	A7NW (SW)	902	7	382633 397334
179	**OS Water Network Lines** Watercourse Form: Inland river Watercourse Length: 154.1 Watercourse Level: On ground surface Permanent: True Watercourse Name: River Irwell Catchment Name: Mersey Primacy: 1	A7NW (W)	904	7	382578 397484
180	**OS Water Network Lines** Watercourse Form: Inland river Watercourse Length: 536.1 Watercourse Level: On ground surface Permanent: True Watercourse Name: River Medlock Catchment Name: Mersey Primacy: 1	A9NE (SE)	920	7	384422 397426
181	**OS Water Network Lines** Watercourse Form: Canal Watercourse Length: 23.0 Watercourse Level: On ground surface Permanent: True Watercourse Name: Rochdale Canal Catchment Name: Mersey Primacy: 1	A14NE (E)	924	7	384550 398004
182	**OS Water Network Lines** Watercourse Form: Canal Watercourse Length: 53.0 Watercourse Level: On ground surface Permanent: True Watercourse Name: Rochdale Canal Catchment Name: Mersey Primacy: 1	A15NW (E)	943	7	384568 398018
183	**OS Water Network Lines** Watercourse Form: Inland river Watercourse Length: 18.4 Watercourse Level: On ground surface Permanent: True Watercourse Name: Not Supplied Catchment Name: Mersey Primacy: 1	A15NW (E)	985	7	384612 397992
184	**OS Water Network Lines** Watercourse Form: Inland river Watercourse Length: 80.9 Watercourse Level: Underground Permanent: True Watercourse Name: Rochdale Canal Catchment Name: Mersey Primacy: 1	A15NW (E)	987	7	384609 398051

Map ID	Details	Quadrant Reference (Compass Direction)	Estimated Distance From Site	Contact	NGR
185	**OS Water Network Lines** Watercourse Form: Inland river Watercourse Length: 83.3 Watercourse Level: On ground surface Permanent: True Watercourse Name: River Irwell Catchment Name: Mersey Primacy: 1	A23SE (N)	999	7	383831 398929
186	**OS Water Network Lines** Watercourse Form: Inland river Watercourse Length: 23.0 Watercourse Level: On ground surface Permanent: True Watercourse Name: River Irk Catchment Name: Mersey Primacy: 1	A23SE (N)	999	7	383831 398929

Map ID	Details	Quadrant Reference (Compass Direction)	Estimated Distance From Site	Contact	NGR
187	**Historical Landfill Sites** Licence Holder: Not Supplied Location: Salford, Greater Manchester Name: Wilburn Street Operator Location: Not Supplied Boundary Accuracy: As Supplied Provider Reference: EAHLD16529 First Input Date: Not Supplied Last Input Date: Not Supplied Specified Waste Type: Not Supplied EA Waste Ref: 0 Regis Ref: Not Supplied WRC Ref: Not Supplied BGS Ref: Not Supplied Other Ref: E052	A12NW (W)	683	2	382807 397939
188	**Licensed Waste Management Facilities (Locations)** Licence Number: 105196 Location: 100 Barbirolli Square, Manchester, M2 3AB Operator Name: Hillhouse Remediation Ltd Operator Location: Not Supplied Authority: Environment Agency - North West Region, South Area Site Category: Mobile plant for reclamation, restoration **Licence Status: Issued** Issued: 22nd June 2011 Last Modified: Not Supplied Expires: Not Supplied Suspended: Not Supplied Revoked: Not Supplied Surrendered: Not Supplied IPPC Reference: Not Supplied Positional Accuracy: Manually positioned to the address or location	A14SW (E)	319	2	383879 397693
189	**Licensed Waste Management Facilities (Locations)** Licence Number: 50191 Location: Little Ireland Phase B, Great Marlborough Street, Manchester, M1 5NN Operator Name: Terra Vac (uk) Ltd Operator Location: Strategic Business Centre, Blue Ridge Park, Thunderhead Ridge, Glasshoughton, Castleford, WF10 4UA Authority: Environment Agency - North East Region, Ridings Area Site Category: Mobile Plant **Licence Status: Issued** Issued: 17th June 2002 Last Modified: Not Supplied Expires: Not Supplied Suspended: Not Supplied Revoked: Not Supplied Surrendered: Not Supplied IPPC Reference: Not Supplied Positional Accuracy: Located by supplier to within 10m	A9NW (SE)	560	2	383998 397374
190	**Licensed Waste Management Facilities (Locations)** Licence Number: 50480 Location: Mobile Plant Permit Operator Name: Soil & Water Remediation Ltd Operator Location: Not Supplied Authority: Environment Agency - North West Region, South Area Site Category: Mobile Plant **Licence Status: Transferred** Issued: 12th December 2006 Last Modified: Not Supplied Expires: Not Supplied Suspended: Not Supplied Revoked: Not Supplied Surrendered: Not Supplied IPPC Reference: Not Supplied Positional Accuracy: Located by supplier to within 10m	A12SW (W)	611	2	382841 397739
	Local Authority Landfill Coverage Name: Manchester City Council - Had landfill data but passed it to the relevant environment agency		0	8	383540 397828
	Local Authority Landfill Coverage Name: Salford Metropolitan District Council - Has no landfill data to supply		467	4	383206 398304
191	**Potentially Infilled Land (Non-Water)** Bearing Ref: SW Use: Unknown Filled Ground (Pit, quarry etc) Date of Mapping: 1994	A7NE (SW)	475	-	383044 397469

Map ID	Details	Quadrant Reference (Compass Direction)	Estimated Distance From Site	Contact	NGR
192	**Potentially Infilled Land (Non-Water)** Bearing Ref: SW Use: Unknown Filled Ground (Pit, quarry etc) Date of Mapping: 1994	A7NE (SW)	680	-	382872 397358
193	**Potentially Infilled Land (Water)** Use: Unknown Filled Ground (Pond, marsh, river, stream, dock etc) Date of Mapping: 1848	A13SE (SE)	12	-	383588 397790
194	**Potentially Infilled Land (Water)** Use: Unknown Filled Ground (Pond, marsh, river, stream, dock etc) Date of Mapping: 1938	A13SE (SE)	217	-	383777 397711
195	**Potentially Infilled Land (Water)** Use: Unknown Filled Ground (Pond, marsh, river, stream, dock etc) Date of Mapping: 1896	A8NW (SW)	272	-	383339 397462
196	**Potentially Infilled Land (Water)** Use: Unknown Filled Ground (Pond, marsh, river, stream, dock etc) Date of Mapping: 1909	A13SE (SE)	293	-	383844 397670
197	**Potentially Infilled Land (Water)** Use: Unknown Filled Ground (Pond, marsh, river, stream, dock etc) Date of Mapping: 1896	A13SE (SE)	295	-	383799 397488
198	**Potentially Infilled Land (Water)** Use: Unknown Filled Ground (Pond, marsh, river, stream, dock etc) Date of Mapping: 1896	A14SW (E)	333	-	383919 397764
199	**Potentially Infilled Land (Water)** Use: Unknown Filled Ground (Pond, marsh, river, stream, dock etc) Date of Mapping: 1848	A12SE (SW)	367	-	383100 397610
200	**Potentially Infilled Land (Water)** Use: Unknown Filled Ground (Pond, marsh, river, stream, dock etc) Date of Mapping: 1848	A8NW (S)	405	-	383440 397289
201	**Potentially Infilled Land (Water)** Use: Unknown Filled Ground (Pond, marsh, river, stream, dock etc) Date of Mapping: 1896	A8NE (SE)	423	-	383874 397430
202	**Potentially Infilled Land (Water)** Use: Unknown Filled Ground (Pond, marsh, river, stream, dock etc) Date of Mapping: 1909	A9NW (SE)	425	-	383882 397439
203	**Potentially Infilled Land (Water)** Use: Unknown Filled Ground (Pond, marsh, river, stream, dock etc) Date of Mapping: 1848	A14NW (E)	435	-	384046 397827
204	**Potentially Infilled Land (Water)** Use: Unknown Filled Ground (Pond, marsh, river, stream, dock etc) Date of Mapping: 1956	A12SE (W)	437	-	383021 397645
205	**Potentially Infilled Land (Water)** Use: Unknown Filled Ground (Pond, marsh, river, stream, dock etc) Date of Mapping: 1848	A14NW (E)	467	-	384086 397859
206	**Potentially Infilled Land (Water)** Use: Unknown Filled Ground (Pond, marsh, river, stream, dock etc) Date of Mapping: 1848	A12SE (SW)	469	-	383030 397504
207	**Potentially Infilled Land (Water)** Use: Unknown Filled Ground (Pond, marsh, river, stream, dock etc) Date of Mapping: 1896	A9NW (SE)	490	-	383949 397428
208	**Potentially Infilled Land (Water)** Use: Unknown Filled Ground (Pond, marsh, river, stream, dock etc) Date of Mapping: 1956	A14SW (E)	528	-	384134 397798
209	**Potentially Infilled Land (Water)** Use: Unknown Filled Ground (Pond, marsh, river, stream, dock etc) Date of Mapping: 1956	A12SE (SW)	534	-	382939 397565
210	**Potentially Infilled Land (Water)** Use: Unknown Filled Ground (Pond, marsh, river, stream, dock etc) Date of Mapping: 1848	A12SE (SW)	569	-	382904 397564
211	**Potentially Infilled Land (Water)** Use: Unknown Filled Ground (Pond, marsh, river, stream, dock etc) Date of Mapping: 1848	A12NE (W)	605	-	382938 398076

Map ID	Details	Quadrant Reference (Compass Direction)	Estimated Distance From Site	Contact	NGR
212	**Potentially Infilled Land (Water)** Use: Unknown Filled Ground (Pond, marsh, river, stream, dock etc) Date of Mapping: 1848	A12NE (W)	641	-	382877 398010
213	**Potentially Infilled Land (Water)** Use: Unknown Filled Ground (Pond, marsh, river, stream, dock etc) Date of Mapping: 1848	A12NW (NW)	697	-	382854 398116
214	**Potentially Infilled Land (Water)** Use: Unknown Filled Ground (Pond, marsh, river, stream, dock etc) Date of Mapping: 1848	A7NW (SW)	798	-	382782 397279
215	**Potentially Infilled Land (Water)** Use: Unknown Filled Ground (Pond, marsh, river, stream, dock etc) Date of Mapping: 1848	A17SW (NW)	799	-	382783 398222
216	**Potentially Infilled Land (Water)** Use: Unknown Filled Ground (Pond, marsh, river, stream, dock etc) Date of Mapping: 1956	A12NW (W)	822	-	382718 398107
217	**Potentially Infilled Land (Water)** Use: Unknown Filled Ground (Pond, marsh, river, stream, dock etc) Date of Mapping: 1923	A14NE (E)	849	-	384476 397921
218	**Potentially Infilled Land (Water)** Use: Unknown Filled Ground (Pond, marsh, river, stream, dock etc) Date of Mapping: 1848	A14NE (E)	876	-	384499 398038
219	**Potentially Infilled Land (Water)** Use: Unknown Filled Ground (Pond, marsh, river, stream, dock etc) Date of Mapping: 1956	A14SE (E)	889	-	384422 397517
220	**Registered Waste Transfer Sites** Licence Holder: Spray Shop Supplies Ltd Licence Reference: 00858/92 Site Location: 2A Manchester Trading Estate, New Elm Road, Water Street, MANCHESTER, Greater Manchester, M3 4JV Operator Location: As Site Address Authority: Environment Agency - North West Region, South Area Site Category: Transfer Max Input Rate: Very Small (Less than 10,000 tonnes per year) Waste Source Restrictions: No known restriction on source of waste Licence Status: Site exempt from licenceExempt Dated: 1st May 1993 Preceded By Licence: Not Given Superseded By Licence: Not Given Positional Accuracy: Manually positioned to the address or location Boundary Quality: Not Supplied Authorised Waste: Max.Storage In Licence Solvents & Thinners Prohibited Waste: Explosive Waste Malodorous Waste Pressurized Containers/Waste Therein Violently Reactive Wastes Waste N.O.S.	A12SE (W)	550	2	382903 397754
221	**Registered Waste Transfer Sites** Licence Holder: Supertune Automotive Ltd Licence Reference: 00604/90 Site Location: Gore Street, SALFORD, Greater Manchester, M3 5FP Operator Location: Oldham Central Trading Park, Coulton Close, OLDHAM, Lancashire, OL1 4EB Authority: Environment Agency - North West Region, South Area Site Category: Transfer Max Input Rate: Undefined Waste Source Restrictions: No known restriction on source of waste Licence Status: Site exempt from licenceExempt Dated: 1st August 1990 Preceded By Licence: Not Given Superseded By Licence: Not Given Positional Accuracy: Manually positioned to the road within the address or location Boundary Quality: Not Supplied Authorised Waste: Hydrocarbons Oxygen Containing Organic Compounds Paint Waste $	A17SE (NW)	678	2	383100 398480

Map ID	Details	Quadrant Reference (Compass Direction)	Estimated Distance From Site	Contact	NGR
222	**Registered Waste Treatment or Disposal Sites** Licence Holder: Manchester Wharf Steel Ltd Licence Reference: 00587 Site Location: Potato Wharf, MANCHESTER, Greater Manchester, M3 4LA Operator Location: As Site Address Authority: Environment Agency - North West Region, South Area Site Category: Scrapyard Max Input Rate: Small (Equal to or greater than 10,000 and less than 25,000 tonnes per year) Waste Source Restrictions: No known restriction on source of waste Licence Status: Licence lapsed/cancelled/defunct/not applicable/surrenderedCancelled Dated: 1st May 1996 Preceded By Licence: Not Given Superseded By Licence: Not Given Positional Accuracy: Manually positioned to the road within the address or location Boundary Quality: Not Supplied Authorised Waste: Associated Non-Scrap; Max.Storage Of Ferrous Scrap; Pre-Sorted Scrap Metal Incl. Scrap Vehicles Prohibited Waste: Asbestos (Other Than Integral To Veh.); Bulk Powders; Clinical Wastes; Explosive Waste; Highly Reactive Wastes; Pcbs And Analogues; Pressurised Wastes Or Cont'Rs; Special Wastes N.O.S.; Waste Drums (Unless Pre-Cleaned); Waste N.O.S.	A12SE (W)	492	2	382960 397720

Map ID	Details	Quadrant Reference (Compass Direction)	Estimated Distance From Site	Contact	NGR
	BGS 1:625,000 Solid Geology Description: Triassic Rocks (Undifferentiated)	A13NE (NE)	0	1	383540 397828
	BGS Estimated Soil Chemistry Source: British Geological Survey, National Geoscience Information Service Soil Sample Type: Rural Soil Arsenic Concentration: 15 - 25 mg/kg Cadmium Concentration: <1.8 mg/kg Chromium Concentration: 60 - 90 mg/kg Lead Concentration: 100 - 200 mg/kg Nickel Concentration: 30 - 45 mg/kg	A13NE (NE)	0	1	383540 397828
	BGS Estimated Soil Chemistry Source: British Geological Survey, National Geoscience Information Service Soil Sample Type: Rural Soil Arsenic Concentration: 25 - 35 mg/kg Cadmium Concentration: <1.8 mg/kg Chromium Concentration: 60 - 90 mg/kg Lead Concentration: 100 - 200 mg/kg Nickel Concentration: 30 - 45 mg/kg	A13NE (NE)	0	1	383574 397854
	BGS Estimated Soil Chemistry Source: British Geological Survey, National Geoscience Information Service Soil Sample Type: Rural Soil Arsenic Concentration: 25 - 35 mg/kg Cadmium Concentration: <1.8 mg/kg Chromium Concentration: 60 - 90 mg/kg Lead Concentration: 100 - 200 mg/kg Nickel Concentration: 15 - 30 mg/kg	A13NE (E)	21	1	383638 397828
	BGS Estimated Soil Chemistry Source: British Geological Survey, National Geoscience Information Service Soil Sample Type: Rural Soil Arsenic Concentration: 25 - 35 mg/kg Cadmium Concentration: <1.8 mg/kg Chromium Concentration: 60 - 90 mg/kg Lead Concentration: 100 - 200 mg/kg Nickel Concentration: 15 - 30 mg/kg	A13NE (N)	31	1	383540 398000
	BGS Estimated Soil Chemistry Source: British Geological Survey, National Geoscience Information Service Soil Sample Type: Rural Soil Arsenic Concentration: 25 - 35 mg/kg Cadmium Concentration: <1.8 mg/kg Chromium Concentration: 60 - 90 mg/kg Lead Concentration: 100 - 200 mg/kg Nickel Concentration: <15 mg/kg	A13SW (SW)	125	1	383353 397635
	BGS Estimated Soil Chemistry Source: British Geological Survey, National Geoscience Information Service Soil Sample Type: Rural Soil Arsenic Concentration: 25 - 35 mg/kg Cadmium Concentration: <1.8 mg/kg Chromium Concentration: 60 - 90 mg/kg Lead Concentration: 100 - 200 mg/kg Nickel Concentration: 30 - 45 mg/kg	A14SW (SE)	409	1	383923 397548

Map ID	Details	Quadrant Reference (Compass Direction)	Estimated Distance From Site	Contact	NGR
	BGS Estimated Soil Chemistry Source: British Geological Survey, National Geoscience Information Service Soil Sample Type: Rural Soil Arsenic Concentration: 25 - 35 mg/kg Cadmium Concentration: <1.8 mg/kg Chromium Concentration: 60 - 90 mg/kg Lead Concentration: 100 - 200 mg/kg Nickel Concentration: 15 - 30 mg/kg	A9NW (SE)	660	1	384098 397345
	BGS Estimated Soil Chemistry Source: British Geological Survey, National Geoscience Information Service Soil Sample Type: Rural Soil Arsenic Concentration: 25 - 35 mg/kg Cadmium Concentration: <1.8 mg/kg Chromium Concentration: 60 - 90 mg/kg Lead Concentration: 100 - 200 mg/kg Nickel Concentration: 30 - 45 mg/kg	A9NW (SE)	773	1	384169 397246
	BGS Estimated Soil Chemistry Source: British Geological Survey, National Geoscience Information Service Soil Sample Type: Rural Soil Arsenic Concentration: <15 mg/kg Cadmium Concentration: <1.8 mg/kg Chromium Concentration: 60 - 90 mg/kg Lead Concentration: 100 - 200 mg/kg Nickel Concentration: 15 - 30 mg/kg	A12NW (W)	780	1	382678 397828
	BGS Estimated Soil Chemistry Source: British Geological Survey, National Geoscience Information Service Soil Sample Type: Rural Soil Arsenic Concentration: 25 - 35 mg/kg Cadmium Concentration: <1.8 mg/kg Chromium Concentration: 60 - 90 mg/kg Lead Concentration: 100 - 200 mg/kg Nickel Concentration: <15 mg/kg	A14NE (E)	892	1	384515 397843
	BGS Measured Urban Soil Chemistry Source: British Geological Survey, National Geoscience Information Service Grid: 383250, 397700 Soil Sample Type: Topsoil Sample Area: Manchester Arsenic Measured Concentration: 16.40 mg/kg Cadmium Measured Concentration: 0.50 mg/kg Chromium Measured Concentration: 48.80 mg/kg Lead Measured Concentration: 147.70 mg/kg Nickel Measured Concentration: 21.10 mg/kg	A13SW (SW)	202	1	383250 397700
	BGS Measured Urban Soil Chemistry Source: British Geological Survey, National Geoscience Information Service Grid: 383880, 397770 Soil Sample Type: Topsoil Sample Area: Manchester Arsenic Measured Concentration: 11.90 mg/kg Cadmium Measured Concentration: 0.30 mg/kg Chromium Measured Concentration: 55.90 mg/kg Lead Measured Concentration: 102.20 mg/kg Nickel Measured Concentration: 17.80 mg/kg	A14SW (E)	295	1	383880 397770

Map ID	Details	Quadrant Reference (Compass Direction)	Estimated Distance From Site	Contact	NGR
	BGS Measured Urban Soil Chemistry Source: British Geological Survey, National Geoscience Information Service Grid: 383120, 398090 Soil Sample Type: Topsoil Sample Area: Manchester Arsenic Measured Concentration: 28.10 mg/kg Cadmium Measured Concentration: 0.90 mg/kg Chromium Measured Concentration: 66.10 mg/kg Lead Measured Concentration: 436.60 mg/kg Nickel Measured Concentration: 32.50 mg/kg	A12NE (NW)	438	1	383120 398090
	BGS Measured Urban Soil Chemistry Source: British Geological Survey, National Geoscience Information Service Grid: 383620, 398440 Soil Sample Type: Topsoil Sample Area: Manchester Arsenic Measured Concentration: 24.80 mg/kg Cadmium Measured Concentration: 2.20 mg/kg Chromium Measured Concentration: 74.20 mg/kg Lead Measured Concentration: 376.60 mg/kg Nickel Measured Concentration: 25.90 mg/kg	A18SE (N)	477	1	383620 398440
	BGS Measured Urban Soil Chemistry Source: British Geological Survey, National Geoscience Information Service Grid: 383750, 397170 Soil Sample Type: Topsoil Sample Area: Manchester Arsenic Measured Concentration: 22.80 mg/kg Cadmium Measured Concentration: 1.10 mg/kg Chromium Measured Concentration: 108.60 mg/kg Lead Measured Concentration: 284.90 mg/kg Nickel Measured Concentration: 30.40 mg/kg	A8NE (S)	558	1	383750 397170
	BGS Measured Urban Soil Chemistry Source: British Geological Survey, National Geoscience Information Service Grid: 383070, 397210 Soil Sample Type: Topsoil Sample Area: Manchester Arsenic Measured Concentration: 18.20 mg/kg Cadmium Measured Concentration: 0.70 mg/kg Chromium Measured Concentration: 64.00 mg/kg Lead Measured Concentration: 158.90 mg/kg Nickel Measured Concentration: 27.00 mg/kg	A7NE (SW)	629	1	383070 397210
	BGS Measured Urban Soil Chemistry Source: British Geological Survey, National Geoscience Information Service Grid: 382820, 397770 Soil Sample Type: Topsoil Sample Area: Manchester Arsenic Measured Concentration: 20.00 mg/kg Cadmium Measured Concentration: 1.00 mg/kg Chromium Measured Concentration: 68.10 mg/kg Lead Measured Concentration: 232.70 mg/kg Nickel Measured Concentration: 25.60 mg/kg	A12SW (W)	634	1	382820 397770

Map ID	Details	Quadrant Reference (Compass Direction)	Estimated Distance From Site	Contact	NGR
	BGS Measured Urban Soil Chemistry Source: British Geological Survey, National Geoscience Information Service Grid: 384380, 398240 Soil Sample Type: Topsoil Sample Area: Manchester Arsenic Measured Concentration: 2.50 mg/kg Cadmium Measured Concentration: 0.30 mg/kg Chromium Measured Concentration: 28.60 mg/kg Lead Measured Concentration: 20.10 mg/kg Nickel Measured Concentration: 5.40 mg/kg	A19SE (NE)	807	1	384380 398240
	BGS Measured Urban Soil Chemistry Source: British Geological Survey, National Geoscience Information Service Grid: 384430, 397810 Soil Sample Type: Topsoil Sample Area: Manchester Arsenic Measured Concentration: 34.90 mg/kg Cadmium Measured Concentration: 1.90 mg/kg Chromium Measured Concentration: 78.20 mg/kg Lead Measured Concentration: 339.10 mg/kg Nickel Measured Concentration: 32.10 mg/kg	A14SE (E)	814	1	384430 397810
	BGS Measured Urban Soil Chemistry Source: British Geological Survey, National Geoscience Information Service Grid: 383240, 398740 Soil Sample Type: Topsoil Sample Area: Manchester Arsenic Measured Concentration: 25.70 mg/kg Cadmium Measured Concentration: 1.00 mg/kg Chromium Measured Concentration: 91.40 mg/kg Lead Measured Concentration: 212.00 mg/kg Nickel Measured Concentration: 32.90 mg/kg	A18NW (N)	830	1	383240 398740
	BGS Measured Urban Soil Chemistry Source: British Geological Survey, National Geoscience Information Service Grid: 382710, 398200 Soil Sample Type: Topsoil Sample Area: Manchester Arsenic Measured Concentration: 18.30 mg/kg Cadmium Measured Concentration: 0.80 mg/kg Chromium Measured Concentration: 50.90 mg/kg Lead Measured Concentration: 215.70 mg/kg Nickel Measured Concentration: 18.60 mg/kg	A17SW (NW)	861	1	382710 398200
	BGS Measured Urban Soil Chemistry Source: British Geological Survey, National Geoscience Information Service Grid: 383870, 398810 Soil Sample Type: Topsoil Sample Area: Manchester Arsenic Measured Concentration: 10.50 mg/kg Cadmium Measured Concentration: 0.30 mg/kg Chromium Measured Concentration: 43.80 mg/kg Lead Measured Concentration: 67.70 mg/kg Nickel Measured Concentration: 13.20 mg/kg	A18NE (N)	893	1	383870 398810

Map ID	Details	Quadrant Reference (Compass Direction)	Estimated Distance From Site	Contact	NGR
	BGS Measured Urban Soil Chemistry Source: British Geological Survey, National Geoscience Information Service Grid: 383340, 396800 Soil Sample Type: Topsoil Sample Area: Manchester Arsenic Measured Concentration: 27.60 mg/kg Cadmium Measured Concentration: 1.70 mg/kg Chromium Measured Concentration: 66.10 mg/kg Lead Measured Concentration: 192.60 mg/kg Nickel Measured Concentration: 25.30 mg/kg	A3NW (S)	903	1	383340 396800
	BGS Measured Urban Soil Chemistry Source: British Geological Survey, National Geoscience Information Service Grid: 382680, 397160 Soil Sample Type: Topsoil Sample Area: Manchester Arsenic Measured Concentration: 14.90 mg/kg Cadmium Measured Concentration: 0.70 mg/kg Chromium Measured Concentration: 55.90 mg/kg Lead Measured Concentration: 208.80 mg/kg Nickel Measured Concentration: 18.10 mg/kg	A7NW (SW)	949	1	382680 397160
	BGS Measured Urban Soil Chemistry Source: British Geological Survey, National Geoscience Information Service Grid: 384430, 397270 Soil Sample Type: Topsoil Sample Area: Manchester Arsenic Measured Concentration: 12.70 mg/kg Cadmium Measured Concentration: 0.60 mg/kg Chromium Measured Concentration: 66.10 mg/kg Lead Measured Concentration: 64.40 mg/kg Nickel Measured Concentration: 18.50 mg/kg	A9NE (SE)	986	1	384430 397270
	BGS Measured Urban Soil Chemistry Source: British Geological Survey, National Geoscience Information Service Grid: 383760, 396710 Soil Sample Type: Topsoil Sample Area: Manchester Arsenic Measured Concentration: 14.70 mg/kg Cadmium Measured Concentration: 0.50 mg/kg Chromium Measured Concentration: 38.70 mg/kg Lead Measured Concentration: 110.90 mg/kg Nickel Measured Concentration: 13.20 mg/kg	A3NE (S)	999	1	383760 396710

Map ID	Details	Quadrant Reference (Compass Direction)	Estimated Distance From Site	Contact	NGR
	BGS Urban Soil Chemistry Averages Source: British Geological Survey, National Geoscience Information Service Sample Area: Manchester Count Id: 300 Arsenic Minimum Concentration: 3.00 mg/kg Arsenic Average Concentration: 28.00 mg/kg Arsenic Maximum Concentration: 1008.00 mg/kg Cadmium Minimum Concentration: 0.30 mg/kg Cadmium Average Concentration: 1.40 mg/kg Cadmium Maximum Concentration: 80.30 mg/kg Chromium Minimum Concentration: 29.00 mg/kg Chromium Average Concentration: 92.00 mg/kg Chromium Maximum Concentration: 1252.00 mg/kg Lead Minimum Concentration: 20.00 mg/kg Lead Average Concentration: 270.00 mg/kg Lead Maximum Concentration: 2687.00 mg/kg Nickel Minimum Concentration: 5.00 mg/kg Nickel Average Concentration: 32.00 mg/kg Nickel Maximum Concentration: 137.00 mg/kg	A13NE (NE)	0	1	383540 397828
	Coal Mining Affected Areas Description: In an area which may be affected by coal mining activity. It is recommended that a coal mining report is obtained from the Coal Authority. Contact details are included in the Useful Contacts section of this report.	A13NE (NE)	0	9	383540 397828
	Non Coal Mining Areas of Great Britain No Hazard				
	Potential for Collapsible Ground Stability Hazards Hazard Potential: Very Low Source: British Geological Survey, National Geoscience Information Service	A13NE (NE)	0	1	383540 397828
	Potential for Compressible Ground Stability Hazards Hazard Potential: Very Low Source: British Geological Survey, National Geoscience Information Service	A13NE (NE)	0	1	383540 397828
	Potential for Compressible Ground Stability Hazards Hazard Potential: No Hazard Source: British Geological Survey, National Geoscience Information Service	A13SE (SE)	0	1	383564 397817
	Potential for Ground Dissolution Stability Hazards Hazard Potential: No Hazard Source: British Geological Survey, National Geoscience Information Service	A13NE (NE)	0	1	383540 397828
	Potential for Landslide Ground Stability Hazards Hazard Potential: Very Low Source: British Geological Survey, National Geoscience Information Service	A13NE (NE)	0	1	383540 397828
	Potential for Landslide Ground Stability Hazards Hazard Potential: Low Source: British Geological Survey, National Geoscience Information Service	A13NE (NE)	8	1	383639 397924
	Potential for Running Sand Ground Stability Hazards Hazard Potential: Very Low Source: British Geological Survey, National Geoscience Information Service	A13NE (NE)	0	1	383540 397828
	Potential for Running Sand Ground Stability Hazards Hazard Potential: Low Source: British Geological Survey, National Geoscience Information Service	A13SE (SE)	0	1	383564 397817
	Potential for Running Sand Ground Stability Hazards Hazard Potential: Low Source: British Geological Survey, National Geoscience Information Service	A13NE (NE)	0	1	383632 397935
	Potential for Running Sand Ground Stability Hazards Hazard Potential: Low Source: British Geological Survey, National Geoscience Information Service	A13NE (N)	41	1	383581 398012

Map ID	Details	Quadrant Reference (Compass Direction)	Estimated Distance From Site	Contact	NGR
	Potential for Running Sand Ground Stability Hazards Hazard Potential: Low Source: British Geological Survey, National Geoscience Information Service	A13SE (SE)	117	1	383661 397645
	Potential for Running Sand Ground Stability Hazards Hazard Potential: Low Source: British Geological Survey, National Geoscience Information Service	A13NW (W)	119	1	383329 397852
	Potential for Running Sand Ground Stability Hazards Hazard Potential: No Hazard Source: British Geological Survey, National Geoscience Information Service	A13NW (NW)	170	1	383408 398071
	Potential for Shrinking or Swelling Clay Ground Stability Hazards Hazard Potential: Very Low Source: British Geological Survey, National Geoscience Information Service	A13NE (E)	0	1	383586 397832
	Potential for Shrinking or Swelling Clay Ground Stability Hazards Hazard Potential: No Hazard Source: British Geological Survey, National Geoscience Information Service	A13NE (NE)	0	1	383540 397828
	Radon Potential - Radon Affected Areas Affected Area: The property is in a Lower probability radon area (less than 1% of homes are estimated to be at or above the Action Level). Source: British Geological Survey, National Geoscience Information Service	A13NE (NE)	0	1	383540 397828
	Radon Potential - Radon Protection Measures Protection Measure: No radon protective measures are necessary in the construction of new dwellings or extensions Source: British Geological Survey, National Geoscience Information Service	A13NE (NE)	0	1	383540 397828

Map ID	Details	Quadrant Reference (Compass Direction)	Estimated Distance From Site	Contact	NGR
223	**Contemporary Trade Directory Entries** Name: Bright & Beautiful Location: Great Northern Warehouse, 275, Deansgate, Manchester, M3 4EL Classification: Cleaning Services - Domestic **Status: Inactive** Positional Accuracy: Automatically positioned to the address	A13SW (SW)	0	-	383478 397769
223	**Contemporary Trade Directory Entries** Name: Docutech Solutions Location: Great Northern Warehouse, 275, Deansgate, Manchester, M3 4EL Classification: Photographic Equipment Repairs **Status: Inactive** Positional Accuracy: Automatically positioned to the address	A13SW (SW)	0	-	383478 397769
223	**Contemporary Trade Directory Entries** Name: Studio Macs Location: Great Northern Warehouse, 275, Deansgate, Manchester, M3 4EL Classification: Electrical Heating Equipment & Systems **Status: Inactive** Positional Accuracy: Automatically positioned to the address	A13SW (SW)	0	-	383478 397769
223	**Contemporary Trade Directory Entries** Name: Scrap Car Now Today Cash Manchester Location: Great Northern Warehouse, 275, Deansgate, Manchester, M3 4EL Classification: Car Breakers & Dismantlers **Status: Inactive** Positional Accuracy: Automatically positioned to the address	A13SW (SW)	0	-	383478 397769
223	**Contemporary Trade Directory Entries** Name: Cushy Living Location: Unit 24 275, Manchester, Lancashire, M3 4EL Classification: Textile Manufacturing **Status: Inactive** Positional Accuracy: Manually positioned within the geographical locality	A13SW (SW)	0	-	383478 397769
223	**Contemporary Trade Directory Entries** Name: Freez Drinks Location: Great Northern Warehouse, 275, Deansgate, Manchester, Lancashire, M3 4EL Classification: Soft Drinks - Manufacturers **Status: Inactive** Positional Accuracy: Automatically positioned to the address	A13SW (SW)	0	-	383478 397769
223	**Contemporary Trade Directory Entries** Name: Bright & Beautiful Location: Box 106,275 Deansgate, Manchester, Greater Manchester, M3 4EL Classification: Cleaning Services - Domestic **Status: Active** Positional Accuracy: Manually positioned within the geographical locality	A13SW (SW)	0	-	383478 397769
223	**Contemporary Trade Directory Entries** Name: Isovitality Nutriceuticals Ltd Location: Great Northern Warehouse, 275, Deansgate, Manchester, M3 4EL Classification: Food Products - Manufacturers **Status: Active** Positional Accuracy: Automatically positioned to the address	A13SW (SW)	0	-	383477 397768
223	**Contemporary Trade Directory Entries** Name: Timberwise Uk Ltd Location: Great Northern Warehouse, 275, Deansgate, Manchester, M3 4EL Classification: Damp & Dry Rot Control **Status: Active** Positional Accuracy: Automatically positioned to the address	A13SW (SW)	0	-	383477 397768
223	**Contemporary Trade Directory Entries** Name: Man & Machine Cleaning Location: Great Northern Warehouse, 275, Deansgate, Manchester, M3 4EL Classification: Carpet, Curtain & Upholstery Cleaners **Status: Inactive** Positional Accuracy: Automatically positioned to the address	A13SW (SW)	0	-	383477 397768
223	**Contemporary Trade Directory Entries** Name: Accountancy & Payroll Services Location: Great Northern Warehouse, 275, Deansgate, Manchester, Lancashire, M3 4EL Classification: Commercial Cleaning Services **Status: Inactive** Positional Accuracy: Automatically positioned to the address	A13SW (SW)	0	-	383478 397769

Map ID	Details	Quadrant Reference (Compass Direction)	Estimated Distance From Site	Contact	NGR
223	**Contemporary Trade Directory Entries** Name: Automation Providers Location: Great Northern Warehouse, 275, Deansgate, Manchester, Lancashire, M3 4EW Classification: Electrical Goods Sales, Manufacturers & Wholesalers **Status: Inactive** Positional Accuracy: Automatically positioned to the address	A13SW (SW)	0	-	383478 397769
223	**Contemporary Trade Directory Entries** Name: Rimo Designs Location: 269-273, Deansgate, Manchester, M3 4EW Classification: Carpets & Rugs - Manufacturers **Status: Inactive** Positional Accuracy: Automatically positioned to the address	A13SW (SW)	0	-	383484 397787
223	**Contemporary Trade Directory Entries** Name: Dalton Automation Ltd Location: Great Northern Warehouse, 275, Deansgate, Manchester, Lancashire, M3 4EL Classification: Automation Systems & Equipment **Status: Inactive** Positional Accuracy: Manually positioned to the address or location	A13SW (SW)	0	-	383478 397769
223	**Contemporary Trade Directory Entries** Name: Docutech Solutions Ltd Location: Great Northern Warehouse, 275, Deansgate, Manchester, M3 4EL Classification: Photocopiers **Status: Inactive** Positional Accuracy: Manually positioned to the address or location	A13SW (SW)	0	-	383478 397769
224	**Contemporary Trade Directory Entries** Name: Autopaint International Location: 293, Deansgate, Manchester, M3 4EW Classification: Car Painters & Sprayers **Status: Inactive** Positional Accuracy: Automatically positioned to the address	A13SW (SW)	0	-	383458 397713
225	**Contemporary Trade Directory Entries** Name: Manchester Gin Location: 2, WATSON STREET, MANCHESTER, M3 4LP Classification: Brewers **Status: Active** Positional Accuracy: Automatically positioned to the address	A13NE (NE)	0	-	383585 397865
226	**Contemporary Trade Directory Entries** Name: Lotus (Manchester) Location: 229-235, Deansgate, Manchester, Lancashire, M3 4EN Classification: Car Dealers **Status: Inactive** Positional Accuracy: Automatically positioned to the address	A13NW (N)	0	-	383524 397905
226	**Contemporary Trade Directory Entries** Name: Hobs Repro Location: 244 Deansgate, Manchester, Greater Manchester, M3 4BQ Classification: Printers **Status: Active** Positional Accuracy: Automatically positioned to the address	A13NW (N)	28	-	383503 397945
226	**Contemporary Trade Directory Entries** Name: Hobs On Site Location: 244, Deansgate, Manchester, Lancashire, M3 4BQ Classification: Copying & Duplicating Services **Status: Inactive** Positional Accuracy: Manually positioned to the address or location	A13NW (N)	28	-	383503 397945
226	**Contemporary Trade Directory Entries** Name: Proveca Location: 1 Quay Street, Manchester, Greater Manchester, M3 3JE Classification: Pharmaceutical Manufacturers & Distributors **Status: Active** Positional Accuracy: Automatically positioned to the address	A13NW (NW)	63	-	383476 397972
227	**Contemporary Trade Directory Entries** Name: Buildings 2 Clean Location: 237-239, Deansgate, Manchester, M3 4EN Classification: Commercial Cleaning Services **Status: Active** Positional Accuracy: Automatically positioned to the address	A13NW (N)	0	-	383521 397891

Map ID	Details	Quadrant Reference (Compass Direction)	Estimated Distance From Site	Contact	NGR
228	**Contemporary Trade Directory Entries** Name: Duffy Motors Manchester Ltd Location: Arch 16-17, Watson Street, Manchester, M3 4LP Classification: Garage Services **Status: Active** Positional Accuracy: Automatically positioned to the address	A13SE (S)	16	-	383562 397703
228	**Contemporary Trade Directory Entries** Name: Manchester Radiator Co Ltd Location: Arch 19, Watson Street, Manchester, M3 4LP Classification: Car Radiator Servicing & Repairs **Status: Inactive** Positional Accuracy: Automatically positioned to the address	A13SE (S)	25	-	383561 397683
229	**Contemporary Trade Directory Entries** Name: Kinnarps (Uk) Ltd Location: Colchester House, 38-40, Peter Street, Manchester, M2 5GP Classification: Office Furniture & Equipment **Status: Inactive** Positional Accuracy: Automatically positioned to the address	A13NE (NE)	19	-	383644 397937
229	**Contemporary Trade Directory Entries** Name: R M R I Ltd Location: 44, Peter Street, Manchester, Lancashire, M2 5GP Classification: Materials Handling Equipment **Status: Inactive** Positional Accuracy: Automatically positioned to the address	A13NE (NE)	37	-	383661 397930
230	**Contemporary Trade Directory Entries** Name: Farrow & Ball Location: 270, Deansgate, Manchester, M3 4JB Classification: Wallpapers & Wall Coverings **Status: Active** Positional Accuracy: Automatically positioned to the address	A13NW (NW)	39	-	383469 397880
231	**Contemporary Trade Directory Entries** Name: Call Print Location: 198, Deansgate, Manchester, M3 3NE Classification: Printers **Status: Active** Positional Accuracy: Automatically positioned to the address	A13NW (N)	51	-	383526 398016
231	**Contemporary Trade Directory Entries** Name: Call Print Location: 198, Deansgate, MANCHESTER, M3 3NE Classification: Printers **Status: Inactive** Positional Accuracy: Automatically positioned to the address	A13NW (N)	51	-	383526 398016
231	**Contemporary Trade Directory Entries** Name: Proteintech Europe Location: 196, Deansgate, Manchester, M3 3WF Classification: Laboratory Equipment, Instruments & Supplies **Status: Active** Positional Accuracy: Automatically positioned to the address	A13NW (N)	57	-	383525 398021
231	**Contemporary Trade Directory Entries** Name: Northern Image Centre Location: Invicta House, 2-4, Atkinson Street, Manchester, Lancashire, M3 3HH Classification: Copying & Duplicating Services **Status: Inactive** Positional Accuracy: Manually positioned to the address or location	A13NW (N)	97	-	383520 398062
232	**Contemporary Trade Directory Entries** Name: E E Chrisp Location: 6, Southern Street, Manchester, M3 4WP Classification: Printers **Status: Inactive** Positional Accuracy: Automatically positioned to the address	A13SW (SW)	89	-	383368 397686
232	**Contemporary Trade Directory Entries** Name: Holt Springs (Manchester) Ltd Location: 16, Bridgewater Street, Manchester, M3 4NH Classification: Spring Manufacturers & Distributors **Status: Inactive** Positional Accuracy: Automatically positioned to the address	A13SW (SW)	119	-	383347 397656
233	**Contemporary Trade Directory Entries** Name: Dr'S Batley & Bisset Location: 11, St. John Street, Manchester, M3 4DW Classification: X-Ray Services **Status: Inactive** Positional Accuracy: Automatically positioned to the address	A13NW (NW)	94	-	383419 397905

Map ID	Details	Quadrant Reference (Compass Direction)	Estimated Distance From Site	Contact	NGR
234	**Contemporary Trade Directory Entries** Name: Bauer Millett & Co Ltd Location: Lawrence House, 8, Albion Street, Manchester, M1 5NZ Classification: Car Dealers **Status: Inactive** Positional Accuracy: Automatically positioned to the address	A13SE (S)	98	-	383592 397607
234	**Contemporary Trade Directory Entries** Name: Grand Central Autos Location: 19 Trafford St, Manchester, M1 5LH Classification: Garage Services **Status: Inactive** Positional Accuracy: Manually positioned to the road within the address or location	A13SE (S)	133	-	383608 397575
235	**Contemporary Trade Directory Entries** Name: Industrial Tomography Systems Location: Sunlight House, Quay Street, Manchester, M3 3JZ Classification: Scientific Apparatus & Instruments - Manufacturers **Status: Active** Positional Accuracy: Automatically positioned to the address	A13NW (N)	100	-	383473 398039
236	**Contemporary Trade Directory Entries** Name: Fleetwood Agencies Ltd Location: 6, Porchfield Square, Manchester, M3 4FG Classification: Rubber & Plastic Products - Manufacturers **Status: Inactive** Positional Accuracy: Automatically positioned to the address	A13SW (W)	108	-	383376 397824
237	**Contemporary Trade Directory Entries** Name: Down Under Location: 47, Peter Street, Manchester, Lancashire, M2 3NG Classification: Abattoirs **Status: Inactive** Positional Accuracy: Manually positioned to the address or location	A13NE (NE)	114	-	383742 397958
237	**Contemporary Trade Directory Entries** Name: Strong Mechanical Services Location: Peter St, Manchester, Lancashire, M2 3NQ Classification: Mechanical Engineers **Status: Inactive** Positional Accuracy: Manually positioned to the road within the address or location	A13NE (NE)	143	-	383770 397932
238	**Contemporary Trade Directory Entries** Name: Gliptone Leather Care Location: 5, Bridgewater Street, Manchester, M3 4NH Classification: Leather Products - Manufacturers & Suppliers **Status: Inactive** Positional Accuracy: Automatically positioned to the address	A13SW (SW)	120	-	383381 397613
239	**Contemporary Trade Directory Entries** Name: K2 Legal Support Location: Castlefield House, Liverpool Road, Manchester, M3 4SB Classification: Copying & Duplicating Services **Status: Inactive** Positional Accuracy: Automatically positioned to the address	A13SW (W)	128	-	383334 397766
239	**Contemporary Trade Directory Entries** Name: N U Oil & Gas Location: Fifth Floor, Castlefield House, Liverpool Road, Manchester, M3 4SB Classification: Oil & Gas Exploration Supplies & Services **Status: Inactive** Positional Accuracy: Automatically positioned to the address	A13SW (W)	129	-	383333 397766
240	**Contemporary Trade Directory Entries** Name: Scrap My Car Now For Money Manchester Kws Location: Croxley House, Manchester, Lancashire, M2 5ND Classification: Car Breakers & Dismantlers **Status: Inactive** Positional Accuracy: Manually positioned within the geographical locality	A13NE (NE)	130	-	383667 398074
240	**Contemporary Trade Directory Entries** Name: The Leaflet Company Location: Manchester, M2 5ND Classification: Distribution Services **Status: Active** Positional Accuracy: Automatically positioned to the address	A13NE (NE)	130	-	383667 398074
241	**Contemporary Trade Directory Entries** Name: Boda Skins Location: Lloyds House, 18-22, Lloyd Street, Manchester, M2 5WA Classification: Leather Garments & Products **Status: Inactive** Positional Accuracy: Automatically positioned to the address	A13NE (NE)	138	-	383718 398054

Map ID	Details	Quadrant Reference (Compass Direction)	Estimated Distance From Site	Contact	NGR
241	**Contemporary Trade Directory Entries** Name: Manchester Chemicals & Pigments Ltd Location: Lloyds House, 18-22, Lloyd Street, Manchester, Lancashire, M2 5WA Classification: Chemicals - Distributors & Wholesalers **Status: Inactive** Positional Accuracy: Manually positioned to the address or location	A13NE (NE)	138	-	383718 398054
242	**Contemporary Trade Directory Entries** Name: Manchester Pathology Group Location: 27, Byrom Street, Manchester, M3 4PF Classification: Medical & Dental Laboratories **Status: Inactive** Positional Accuracy: Automatically positioned to the address	A13NW (NW)	144	-	383367 397905
243	**Contemporary Trade Directory Entries** Name: Direct Line Rescue Location: 17, Quay Street, Manchester, M3 3HN Classification: Car Breakdown & Recovery Services **Status: Inactive** Positional Accuracy: Automatically positioned to the address	A13NW (NW)	151	-	383394 398004
243	**Contemporary Trade Directory Entries** Name: Parkgate Shipping Ltd Location: Third Floor, Byrom House, 21, Quay Street, Manchester, M3 3JD Classification: Freight Forwarders **Status: Inactive** Positional Accuracy: Automatically positioned to the address	A13NW (NW)	200	-	383345 398013
244	**Contemporary Trade Directory Entries** Name: R G B Facades Location: St Johns House,2-10 Queen Street, Manchester, Greater Manchester, M2 5JB Classification: Distribution Services **Status: Active** Positional Accuracy: Automatically positioned to the address	A13NE (N)	161	-	383621 398116
244	**Contemporary Trade Directory Entries** Name: Bikybiky Ltd Location: Centurion House,129 Deansgate, Manchester, Greater Manchester, M3 3WR Classification: Cycle Accessories, Manufacturers & Wholesalers **Status: Inactive** Positional Accuracy: Automatically positioned to the address	A13NE (N)	195	-	383636 398148
244	**Contemporary Trade Directory Entries** Name: Premier Media Solutions Location: Centurion House,129 Deansgate, Manchester, Greater Manchester, M3 3WR Classification: Computer Manufacturers **Status: Active** Positional Accuracy: Automatically positioned to the address	A13NE (N)	195	-	383636 398148
245	**Contemporary Trade Directory Entries** Name: Mount Distribution Ltd Location: 2 Mount Street, Manchester, Greater Manchester, M2 5WQ Classification: Distribution Services **Status: Active** Positional Accuracy: Automatically positioned to the address	A13NE (NE)	162	-	383773 398020
245	**Contemporary Trade Directory Entries** Name: Scrap My Car Now For Money Manchester Kws Location: Lawrence Buildings, Manchester, Lancashire, M2 5WQ Classification: Car Breakers & Dismantlers **Status: Inactive** Positional Accuracy: Manually positioned within the geographical locality	A13NE (NE)	163	-	383774 398020
246	**Contemporary Trade Directory Entries** Name: Hobs Legal Docs Location: 4, Whitworth Street West, Manchester, M1 5WY Classification: Copying & Duplicating Services **Status: Inactive** Positional Accuracy: Manually positioned to the address or location	A13SW (S)	163	-	383532 397520
246	**Contemporary Trade Directory Entries** Name: Anexsys Location: 4, Whitworth Street West, Manchester, M1 5WY Classification: Copying & Duplicating Services **Status: Inactive** Positional Accuracy: Automatically positioned to the address	A13SW (S)	163	-	383532 397520
246	**Contemporary Trade Directory Entries** Name: G T Autos Location: 88, Hewitt Street, MANCHESTER, M15 4GB Classification: Mot Testing Centres **Status: Active** Positional Accuracy: Automatically positioned to the address	A13SW (S)	179	-	383505 397506

Map ID	Details	Quadrant Reference (Compass Direction)	Estimated Distance From Site	Contact	NGR
247	**Contemporary Trade Directory Entries** Name: E F G Matthews Office Furniture Ltd Location: Albion Street, Manchester, M1 5LL Classification: Office Furniture & Equipment **Status: Inactive** Positional Accuracy: Automatically positioned to the address	A13SE (SE)	169	-	383661 397574
247	**Contemporary Trade Directory Entries** Name: Simon & Simon Location: Lock 90,Trumpet Street, Manchester, Greater Manchester, M1 5LW Classification: Clothing & Fabrics - Manufacturers **Status: Inactive** Positional Accuracy: Manually positioned to the address or location	A13SE (SE)	187	-	383683 397574
248	**Contemporary Trade Directory Entries** Name: Burofloor Location: 3, Hardman Street, Manchester, M3 3AW Classification: Carpets & Rugs - Manufacturers **Status: Inactive** Positional Accuracy: Automatically positioned to the address	A13NW (N)	209	-	383454 398156
248	**Contemporary Trade Directory Entries** Name: Laserox Location: 3, Hardman Street, Manchester, M3 3HF Classification: Medical Equipment Manufacturers **Status: Inactive** Positional Accuracy: Automatically positioned to the address	A13NW (N)	209	-	383454 398156
248	**Contemporary Trade Directory Entries** Name: Epos Manchester Location: Unit 1-3 Hardman Street, Manchester, Greater Manchester, M1 1AG Classification: Computer Manufacturers **Status: Active** Positional Accuracy: Manually positioned to the address or location	A13NW (N)	214	-	383454 398162
248	**Contemporary Trade Directory Entries** Name: Merlin Repair Specialists Ltd Location: 3, Hardman Street, Manchester, M3 3HF Classification: Bath Resurfacing **Status: Active** Positional Accuracy: Automatically positioned to the address	A18SW (N)	214	-	383466 398167
249	**Contemporary Trade Directory Entries** Name: John C Hewitt Location: Hewitt Street, Manchester, M15 4GB Classification: Car Dealers - Used **Status: Inactive** Positional Accuracy: Automatically positioned to the address	A8NW (S)	217	-	383462 397477
249	**Contemporary Trade Directory Entries** Name: G & M Fabrics Location: Symco House,Little Peter St, Manchester, M15 4PS Classification: Pattern Makers - Paper **Status: Inactive** Positional Accuracy: Manually positioned to the road within the address or location	A8NW (S)	226	-	383493 397460
249	**Contemporary Trade Directory Entries** Name: Texco Location: 10, Little Peter Street, Manchester, Lancashire, M15 4PS Classification: Textile Manufacturing **Status: Inactive** Positional Accuracy: Automatically positioned to the address	A8NW (S)	245	-	383457 397450
250	**Contemporary Trade Directory Entries** Name: Access Pest Control Location: 16, Peter Street, Manchester, M60 2DS Classification: Pest & Vermin Control **Status: Inactive** Positional Accuracy: Automatically positioned to the address	A13NE (E)	225	-	383833 397848
251	**Contemporary Trade Directory Entries** Name: C G (Europe) Ltd Location: Enterprise House, 15, Whitworth Street West, Manchester, Lancashire, M1 5WG Classification: China & Glassware Manufacturers & Repairs **Status: Inactive** Positional Accuracy: Manually positioned to the address or location	A13SE (SE)	246	-	383721 397526

Map ID	Details	Quadrant Reference (Compass Direction)	Estimated Distance From Site	Contact	NGR
252	**Contemporary Trade Directory Entries** Name: Recycle Nw Location: Fourth Floor,Brazennose House, Manchester, Greater Manchester, M2 5AS Classification: Office Furniture & Equipment **Status: Active** Positional Accuracy: Manually positioned to the road within the address or location	A18SE (N)	251	-	383616 398210
252	**Contemporary Trade Directory Entries** Name: Mbnk Ltd Location: 123, Deansgate, Manchester, M3 2BY Classification: Cookers - Sales & Service **Status: Inactive** Positional Accuracy: Automatically positioned to the address	A18SE (N)	256	-	383642 398209
252	**Contemporary Trade Directory Entries** Name: Pharma Karma Location: 123, Deansgate, Manchester, M3 2BY Classification: Pharmaceutical Manufacturers & Distributors **Status: Inactive** Positional Accuracy: Automatically positioned to the address	A18SE (N)	256	-	383642 398209
252	**Contemporary Trade Directory Entries** Name: M & M Office Cleaning Services Ltd Location: Grampian House, 144, Deansgate, Manchester, M3 3EE Classification: Commercial Cleaning Services **Status: Active** Positional Accuracy: Automatically positioned to the address	A18SE (N)	272	-	383603 398234
253	**Contemporary Trade Directory Entries** Name: Instadrinks Ltd Location: Ridgefield House, 14, John Dalton Street, Manchester, Lancashire, M2 6JR Classification: Vending Machine Manufacturers **Status: Inactive** Positional Accuracy: Manually positioned to the address or location	A18SE (NE)	261	-	383705 398200
253	**Contemporary Trade Directory Entries** Name: Commercial Facilities Location: Ridgefield House, 14, John Dalton Street, Manchester, Lancashire, M2 6JR Classification: Cleaning Services - Commercial **Status: Inactive** Positional Accuracy: Manually positioned to the address or location	A18SE (NE)	261	-	383705 398200
254	**Contemporary Trade Directory Entries** Name: Scrap My Car Now For Money Manchester Kws Location: 4, Hardman Square, Manchester, M3 3EB Classification: Car Breakers & Dismantlers **Status: Inactive** Positional Accuracy: Automatically positioned to the address	A13NW (NW)	267	-	383358 398160
255	**Contemporary Trade Directory Entries** Name: James & Taylor Ltd Location: Eastagte, 2, Castle Street, Manchester, M3 4LZ Classification: Cladding Suppliers & Installers **Status: Inactive** Positional Accuracy: Automatically positioned to the address	A13SW (SW)	269	-	383235 397554
256	**Contemporary Trade Directory Entries** Name: Hulley & Kirkwood Consulting Engineers Location: 2, Commercial Street, Manchester, M15 4RQ Classification: Mechanical Engineers **Status: Inactive** Positional Accuracy: Automatically positioned to the address	A8NW (S)	275	-	383389 397440
257	**Contemporary Trade Directory Entries** Name: Bright & Clean Manchester Location: 26, Wood Street, Manchester, M3 3EF Classification: Cleaning Services - Domestic **Status: Inactive** Positional Accuracy: Automatically positioned to the address	A18SW (N)	277	-	383535 398245
257	**Contemporary Trade Directory Entries** Name: Bright & Clean Manchester Location: 26, Wood Street, Manchester, M3 3EF Classification: Cleaning Services - Domestic **Status: Inactive** Positional Accuracy: Automatically positioned to the address	A18SW (N)	279	-	383529 398247
257	**Contemporary Trade Directory Entries** Name: National Cleaning & Painting Location: 52, Bridge Street, Manchester, M3 3BW Classification: Cleaning Services - Commercial **Status: Inactive** Positional Accuracy: Automatically positioned to the address	A18SW (N)	308	-	383539 398277

Map ID	Details	Quadrant Reference (Compass Direction)	Estimated Distance From Site	Contact	NGR
257	**Contemporary Trade Directory Entries** Name: National Cleaning Location: 52, Bridge Street, Manchester, M3 3BW Classification: Cleaning Services - Commercial **Status: Inactive** Positional Accuracy: Automatically positioned to the address	A18SW (N)	308	-	383539 398277
257	**Contemporary Trade Directory Entries** Name: National Cleaning Location: 52, Bridge Street, MANCHESTER, M3 3BW Classification: Commercial Cleaning Services **Status: Inactive** Positional Accuracy: Automatically positioned to the address	A18SW (N)	308	-	383539 398277
257	**Contemporary Trade Directory Entries** Name: Granada Dry Cleaners Location: 71-73, Bridge Street, MANCHESTER, M3 2RH Classification: Dry Cleaners **Status: Active** Positional Accuracy: Automatically positioned to the address	A18SE (N)	331	-	383560 398299
258	**Contemporary Trade Directory Entries** Name: Colloides Naturels Ltd Location: 121 Deansgate, Manchester, M3 2BW Classification: Food Colouring, Flavouring & Additive Manufacturers & Distributors **Status: Inactive** Positional Accuracy: Manually positioned to the address or location	A18SE (N)	278	-	383650 398230
258	**Contemporary Trade Directory Entries** Name: Advanced Photo Location: 25, John Dalton Street, Manchester, M2 6FW Classification: Photographic Processors **Status: Inactive** Positional Accuracy: Automatically positioned to the address	A18SE (NE)	308	-	383719 398245
258	**Contemporary Trade Directory Entries** Name: Scavolini Store Location: 19 John Dalton St, Manchester, Lancashire, M2 6FW Classification: Kitchen Furniture Manufacturers **Status: Inactive** Positional Accuracy: Manually positioned to the address or location	A18SE (N)	310	-	383713 398248
258	**Contemporary Trade Directory Entries** Name: Apollo Blinds Location: 9, John Dalton Street, Manchester, M2 6FW Classification: Blinds, Awnings & Canopies **Status: Inactive** Positional Accuracy: Automatically positioned to the address	A18SE (N)	313	-	383683 398258
258	**Contemporary Trade Directory Entries** Name: Klick Location: 103 Deansgate, Manchester, Lancashire, M3 2BQ Classification: Photographic Processors **Status: Inactive** Positional Accuracy: Manually positioned to the address or location	A18SE (N)	349	-	383672 398298
258	**Contemporary Trade Directory Entries** Name: The Flight Centre Location: 103 Deansgate, Manchester, Lancashire, M3 2BQ Classification: Airports **Status: Inactive** Positional Accuracy: Manually positioned to the address or location	A18SE (N)	349	-	383672 398298
259	**Contemporary Trade Directory Entries** Name: Manchester City Council Location: Town Hall, Albert Square, Manchester, Lancashire, M2 5DB Classification: Waste Disposal Services **Status: Inactive** Positional Accuracy: Automatically positioned to the address	A13NE (NE)	278	-	383867 398089
260	**Contemporary Trade Directory Entries** Name: Davidson Powell Design Location: 40, John Dalton Street, Manchester, M2 6LE Classification: Jewellery Manufacturers & Repairers **Status: Inactive** Positional Accuracy: Automatically positioned to the address	A18SE (NE)	285	-	383781 398190
261	**Contemporary Trade Directory Entries** Name: Gazprom Marketing & Trading Retail Ltd Location: Quay St, Manchester, Lancashire, M3 3GY Classification: Gas Suppliers **Status: Inactive** Positional Accuracy: Manually positioned to the road within the address or location	A13NW (NW)	286	-	383270 398058

Map ID	Details	Quadrant Reference (Compass Direction)	Estimated Distance From Site	Contact	NGR
261	**Contemporary Trade Directory Entries** Name: Gazprom Marketing & Trading Retail Ltd Location: 27, Quay Street, Manchester, M3 3GY Classification: Gas Suppliers **Status: Inactive** Positional Accuracy: Automatically positioned to the address	A13NW (NW)	314	-	383232 398036
261	**Contemporary Trade Directory Entries** Name: Gazprom Marketing & Trading Location: 27, Quay Street, Manchester, M3 3GY Classification: Gas Companies **Status: Inactive** Positional Accuracy: Automatically positioned to the address	A13NW (NW)	314	-	383232 398036
262	**Contemporary Trade Directory Entries** Name: Service Graphics Location: Liverpool Road, Manchester, M3 4AQ Classification: Printers **Status: Active** Positional Accuracy: Automatically positioned to the address	A12SE (W)	295	-	383162 397768
263	**Contemporary Trade Directory Entries** Name: Corner House Publications Location: 2 Tony Wilson Place, Manchester, Greater Manchester, M15 4FN Classification: Distribution Services **Status: Active** Positional Accuracy: Automatically positioned to the address	A8NE (SE)	297	-	383726 397459
264	**Contemporary Trade Directory Entries** Name: Pest Solutions Ltd Location: Peter House,Oxford Street, Manchester, Greater Manchester, M1 5AN Classification: Pest & Vermin Control **Status: Active** Positional Accuracy: Automatically positioned to the address	A14NW (E)	313	-	383924 397846
264	**Contemporary Trade Directory Entries** Name: Twistfix Location: Peter House, Oxford Street, Manchester, M1 5AN Classification: Builders' Merchants **Status: Active** Positional Accuracy: Automatically positioned to the address	A14NW (E)	313	-	383925 397847
264	**Contemporary Trade Directory Entries** Name: Scrap Yard In Manchester Htt Location: Peter House, Oxford Street, Manchester, M1 5AN Classification: Car Breakers & Dismantlers **Status: Inactive** Positional Accuracy: Automatically positioned to the address	A14NW (E)	313	-	383924 397846
264	**Contemporary Trade Directory Entries** Name: Joe Scrapping In Manchester Location: Peter House, Oxford Street, Manchester, M1 5AN Classification: Car Breakers & Dismantlers **Status: Inactive** Positional Accuracy: Automatically positioned to the address	A14NW (E)	313	-	383925 397847
264	**Contemporary Trade Directory Entries** Name: Douglas Fir Ltd Location: Peter House, Oxford Street, Manchester, M1 5AN Classification: Electrical Goods Sales, Manufacturers & Wholesalers **Status: Inactive** Positional Accuracy: Automatically positioned to the address	A14NW (E)	313	-	383924 397846
264	**Contemporary Trade Directory Entries** Name: Feet & Spine Location: Peter House, Oxford Street, Manchester, M1 5AN Classification: Office Furniture & Equipment **Status: Active** Positional Accuracy: Automatically positioned to the address	A14NW (E)	313	-	383924 397846
264	**Contemporary Trade Directory Entries** Name: Laundry Shop Location: Peter House, Oxford Street, Manchester, Lancashire, M1 5AN Classification: Dry Cleaners **Status: Inactive** Positional Accuracy: Manually positioned to the address or location	A14NW (E)	313	-	383925 397847
264	**Contemporary Trade Directory Entries** Name: Energy Feat Location: Peter House, Oxford Street, Manchester, M1 5AN Classification: Energy Efficient Products and Services **Status: Inactive** Positional Accuracy: Automatically positioned to the address	A14NW (E)	313	-	383925 397847

Map ID	Details	Quadrant Reference (Compass Direction)	Estimated Distance From Site	Contact	NGR
264	**Contemporary Trade Directory Entries** Name: Cas Hire Location: Peter House, 1-2 Oxford Street, Manchester, Greater Manchester, M1 5AN Classification: Air Conditioning Equipment & Systems **Status: Active** Positional Accuracy: Automatically positioned to the address	A14NW (E)	321	-	383930 397837
264	**Contemporary Trade Directory Entries** Name: Wise Pharmaceuticals Ltd Location: Oxford House, 16, Oxford Street, Manchester, M1 5AE Classification: Pharmaceutical Manufacturers & Distributors **Status: Inactive** Positional Accuracy: Automatically positioned to the address	A14SW (E)	345	-	383944 397803
265	**Contemporary Trade Directory Entries** Name: Pest Control Manchester Location: 14, Commercial Street, Manchester, M15 4PZ Classification: Pest & Vermin Control **Status: Active** Positional Accuracy: Automatically positioned to the address	A8NW (S)	316	-	383497 397369
265	**Contemporary Trade Directory Entries** Name: Everything Mirror Location: 14, Commercial Street, Manchester, M15 4PZ Classification: Mirrors & Decorative Glass **Status: Inactive** Positional Accuracy: Automatically positioned to the address	A8NW (S)	316	-	383497 397369
265	**Contemporary Trade Directory Entries** Name: Manchester Pest Control Location: 14, Commercial Street, Manchester, M15 4PZ Classification: Pest & Vermin Control **Status: Inactive** Positional Accuracy: Automatically positioned to the address	A8NW (S)	332	-	383460 397358
266	**Contemporary Trade Directory Entries** Name: R O C Consulting Location: 6 Commercial Street, Manchester, Greater Manchester, M15 4PZ Classification: Engineers - General **Status: Inactive** Positional Accuracy: Automatically positioned to the address	A8NW (S)	320	-	383432 397379
267	**Contemporary Trade Directory Entries** Name: Johnsons The Cleaners Location: 61, Cross Street, Manchester, M2 4JW Classification: Dry Cleaners **Status: Active** Positional Accuracy: Automatically positioned to the address	A18SE (NE)	321	-	383842 398188
267	**Contemporary Trade Directory Entries** Name: Max Spielmann Location: 59a, Cross Street, Manchester, Lancashire, M2 4JW Classification: Photographic Processors **Status: Inactive** Positional Accuracy: Automatically positioned to the address	A18SE (NE)	328	-	383845 398194
267	**Contemporary Trade Directory Entries** Name: Cannon Electrical Contractors (Manchester) Ltd Location: 8, Clarence Street, Manchester, M2 4DW Classification: Electrical Engineers **Status: Inactive** Positional Accuracy: Automatically positioned to the address	A18SE (NE)	338	-	383872 398182
267	**Contemporary Trade Directory Entries** Name: Inpeto Ltd Location: Northern Assurance Building, 9-21, Princess Street, Manchester, Lancashire, M2 4DN Classification: Pet Foods & Animal Feeds **Status: Inactive** Positional Accuracy: Manually positioned to the address or location	A18SE (NE)	338	-	383872 398182
268	**Contemporary Trade Directory Entries** Name: Frank Rostron Location: 39, Princess Street, Manchester, M2 4FN Classification: Shirt Makers **Status: Inactive** Positional Accuracy: Automatically positioned to the address	A14NW (NE)	347	-	383924 398130

Map ID	Details	Quadrant Reference (Compass Direction)	Estimated Distance From Site	Contact	NGR
268	**Contemporary Trade Directory Entries** Name: Cheshire Shirtmakers Ltd Location: 39, Princess Street, Manchester, Lancashire, M2 4FN Classification: Shirt Makers **Status: Inactive** Positional Accuracy: Automatically positioned to the address	A14NW (NE)	347	-	383924 398130
268	**Contemporary Trade Directory Entries** Name: Nisbets Location: 12 Booth Street, Manchester, Greater Manchester, M2 4AW Classification: Catering Equipment **Status: Active** Positional Accuracy: Automatically positioned to the address	A14NW (NE)	393	-	383971 398140
269	**Contemporary Trade Directory Entries** Name: Local Transport Projects Location: 2, Hardman Boulevard, Manchester, M3 3AQ Classification: Agricultural Engineers **Status: Inactive** Positional Accuracy: Automatically positioned to the address	A18SW (NW)	357	-	383288 398216
270	**Contemporary Trade Directory Entries** Name: Gazprom Marketing & Energy Location: 8, First Street, Manchester, M15 4RP Classification: Gas Suppliers **Status: Active** Positional Accuracy: Automatically positioned to the address	A8NE (S)	359	-	383673 397353
271	**Contemporary Trade Directory Entries** Name: Autotrader Location: Manchester, Greater Manchester, M15 4fn Classification: Car Dealers - Used **Status: Inactive** Positional Accuracy: Manually positioned within the geographical locality	A8NE (SE)	360	-	383728 397382
271	**Contemporary Trade Directory Entries** Name: Auto Trader Location: 1, Tony Wilson Place, Manchester, M15 4FN Classification: Car Customisation & Conversion Specialists **Status: Inactive** Positional Accuracy: Automatically positioned to the address	A8NE (SE)	373	-	383735 397371
272	**Contemporary Trade Directory Entries** Name: Simply Nails Location: 38, King Street West, Manchester, Lancashire, M3 2WZ Classification: Shop Fittings Manufacturers **Status: Inactive** Positional Accuracy: Manually positioned to the address or location	A18SW (N)	361	-	383538 398330
272	**Contemporary Trade Directory Entries** Name: Blue Print Reprographics Location: 27-29, King Street West, Manchester, M3 2PN Classification: Copying & Duplicating Services **Status: Inactive** Positional Accuracy: Automatically positioned to the address	A18SW (N)	394	-	383511 398361
272	**Contemporary Trade Directory Entries** Name: K B Cleaning Location: 31-33 King Street West, Manchester, M3 2PN Classification: Cleaning Services - Commercial **Status: Inactive** Positional Accuracy: Manually positioned to the address or location	A18SW (N)	406	-	383518 398374
272	**Contemporary Trade Directory Entries** Name: Samson Hosiery Ltd Location: Reedham House,31 King Street West, Manchester, Greater Manchester, M3 2PJ Classification: Lingerie & Hosiery Manufacturers & Wholesalers **Status: Active** Positional Accuracy: Automatically positioned to the address	A18SW (N)	407	-	383517 398375
272	**Contemporary Trade Directory Entries** Name: Entwistle Group L T D Location: Reedham House, 31, King Street West, Manchester, M3 2PN Classification: Printers **Status: Inactive** Positional Accuracy: Automatically positioned to the address	A18SW (N)	407	-	383517 398375

Map ID	Details	Quadrant Reference (Compass Direction)	Estimated Distance From Site	Contact	NGR
272	**Contemporary Trade Directory Entries** Name: Toye Kenning & Spencer Ltd Location: Reedham House, 31, King Street West, Manchester, M3 2PJ Classification: Clothing & Fabrics - Manufacturers **Status: Inactive** Positional Accuracy: Automatically positioned to the address	A18SW (N)	408	-	383518 398375
273	**Contemporary Trade Directory Entries** Name: Tanzo Passenger Services Ltd Location: 34-36, King Street, Manchester, M2 6AZ Classification: Bus & Coach Operators & Stations **Status: Inactive** Positional Accuracy: Automatically positioned to the address	A18SE (NE)	362	-	383747 398292
274	**Contemporary Trade Directory Entries** Name: Thomas Pink Location: 58, King Street, Manchester, M2 4LY Classification: Shirt Makers **Status: Inactive** Positional Accuracy: Automatically positioned to the address	A18SE (NE)	379	-	383803 398286
274	**Contemporary Trade Directory Entries** Name: Lacamanda Ltd Location: EAGLE BUILDINGS, 64, CROSS STREET, MANCHESTER, M2 4JQ Classification: Clothing & Fabrics - Manufacturers **Status: Inactive** Positional Accuracy: Automatically positioned to the address	A18SE (NE)	385	-	383833 398276
274	**Contemporary Trade Directory Entries** Name: Pure Beauty Location: 49, King Street, Manchester, Lancashire, M2 7AY Classification: Toiletries **Status: Inactive** Positional Accuracy: Manually positioned to the address or location	A18SE (NE)	414	-	383832 398310
274	**Contemporary Trade Directory Entries** Name: Jonathan Kaye Location: Third Floor, James Binney House, 52, Cross Street, Manchester, M2 7AR Classification: Jewellery Manufacturers & Repairers **Status: Inactive** Positional Accuracy: Automatically positioned to the address	A18SE (NE)	422	-	383826 398323
274	**Contemporary Trade Directory Entries** Name: Now Time Location: James Binney House, 52, Cross Street, Manchester, M2 7AR Classification: Printers **Status: Inactive** Positional Accuracy: Automatically positioned to the address	A18SE (NE)	422	-	383826 398323
274	**Contemporary Trade Directory Entries** Name: Harrisons Cleaning Specialists Location: National House, 36, St. Ann Street, Manchester, M60 8HF Classification: Commercial Cleaning Services **Status: Inactive** Positional Accuracy: Automatically positioned to the address	A18SE (NE)	446	-	383838 398343
275	**Contemporary Trade Directory Entries** Name: Tom Garner Location: Chester Road, Manchester, M15 4GA Classification: Car Dealers **Status: Inactive** Positional Accuracy: Automatically positioned to the address	A8NW (SW)	382	-	383280 397369
276	**Contemporary Trade Directory Entries** Name: Watt Energy Ltd Location: River Pl,City Rd East, Manchester, M15 4PG Classification: Gas Suppliers **Status: Inactive** Positional Accuracy: Automatically positioned to the address	A8NW (S)	384	-	383510 397300
277	**Contemporary Trade Directory Entries** Name: George Woodhead & Co Ltd Location: 2, Gloucester Street, Manchester, M1 5GP Classification: Printers **Status: Inactive** Positional Accuracy: Automatically positioned to the address	A8NE (SE)	387	-	383844 397455
277	**Contemporary Trade Directory Entries** Name: John Sherratt & Co Ltd Location: Hotspur House, 2, Gloucester Street, Manchester, M1 5QR Classification: Bookbinding & Equipment **Status: Inactive** Positional Accuracy: Automatically positioned to the address	A8NE (SE)	387	-	383844 397455

Map ID	Details	Quadrant Reference (Compass Direction)	Estimated Distance From Site	Contact	NGR
277	**Contemporary Trade Directory Entries** Name: Aaa Location: 2, Gloucester Street, Manchester, M1 5GP Classification: Distribution Services **Status: Inactive** Positional Accuracy: Automatically positioned to the address	A8NE (SE)	387	-	383844 397455
277	**Contemporary Trade Directory Entries** Name: 24 Design Ltd Location: Hotspur House, 2, Gloucester Street, Manchester, Lancashire, M1 5QR Classification: Furniture Manufacturers - Home & Office **Status: Inactive** Positional Accuracy: Manually positioned to the address or location	A8NE (SE)	387	-	383844 397455
278	**Contemporary Trade Directory Entries** Name: New Brush Cleaning Services Location: Manchester, Greater Manchester, M2 4nh Classification: Commercial Cleaning Services **Status: Inactive** Positional Accuracy: Manually positioned within the geographical locality	A18SE (NE)	389	-	383877 398248
278	**Contemporary Trade Directory Entries** Name: Alex Atkinson-Fletcher Ltd Location: 76 King Street, Manchester, Greater Manchester, M2 4NH Classification: Printers **Status: Active** Positional Accuracy: Automatically positioned to the address	A18SE (NE)	389	-	383877 398248
278	**Contemporary Trade Directory Entries** Name: Wardell Armstrong Llp Location: 76 King Street, Manchester, Greater Manchester, M2 4NH Classification: Engineers - General **Status: Inactive** Positional Accuracy: Automatically positioned to the address	A18SE (NE)	389	-	383877 398248
278	**Contemporary Trade Directory Entries** Name: Incanthera Ltd Location: 76 King Street, Manchester, Greater Manchester, M2 4NH Classification: Laboratories **Status: Inactive** Positional Accuracy: Automatically positioned to the address	A18SE (NE)	389	-	383877 398248
278	**Contemporary Trade Directory Entries** Name: Yourprintingsolutionltd.Co.Uk Location: 76, KING STREET, MANCHESTER, M2 4NH Classification: Office Furniture & Equipment **Status: Active** Positional Accuracy: Automatically positioned to the address	A18SE (NE)	389	-	383877 398248
278	**Contemporary Trade Directory Entries** Name: Wsc Cleaning Location: 82 King St, Manchester, Lancashire, M2 4WQ Classification: Cleaning Services - Domestic **Status: Inactive** Positional Accuracy: Automatically positioned to the address	A19SW (NE)	425	-	383923 398256
278	**Contemporary Trade Directory Entries** Name: Firemart Location: 82, King Street, Manchester, M2 4WQ Classification: Firefighting Equipment **Status: Inactive** Positional Accuracy: Automatically positioned to the address	A19SW (NE)	426	-	383923 398256
278	**Contemporary Trade Directory Entries** Name: Mxm Location: 82, King Street, Manchester, Lancashire, M2 4WQ Classification: Medical Equipment Manufacturers **Status: Inactive** Positional Accuracy: Manually positioned to the address or location	A19SW (NE)	426	-	383923 398256
279	**Contemporary Trade Directory Entries** Name: Autogas Cars Direct Location: 1, City Road East, Manchester, Lancashire, M15 4PN Classification: Car Dealers **Status: Inactive** Positional Accuracy: Manually positioned to the address or location	A8NE (S)	390	-	383625 397305
280	**Contemporary Trade Directory Entries** Name: Steelcase Solutions Location: 12, Booth Street, Manchester, M2 4AW Classification: Furniture Manufacturers - Home & Office **Status: Inactive** Positional Accuracy: Automatically positioned to the address	A14NW (NE)	399	-	383975 398145

Map ID	Details	Quadrant Reference (Compass Direction)	Estimated Distance From Site	Contact	NGR
281	**Contemporary Trade Directory Entries** Name: Smiler Service Location: Flat 111, The Lock Building, 41, Whitworth Street West, Manchester, M1 5BD Classification: Freight Forwarders **Status: Active** Positional Accuracy: Automatically positioned to the address	A14SW (SE)	422	-	383933 397538
281	**Contemporary Trade Directory Entries** Name: Bandbox Laundry Premier Outlet Location: Unit C 41 Whitworth Street, Manchester, Greater Manchester, M1 5BE Classification: Laundry & Dry Cleaning Supplies **Status: Active** Positional Accuracy: Automatically positioned to the address	A14SW (SE)	422	-	383933 397538
281	**Contemporary Trade Directory Entries** Name: Graham'S Motors Location: 59, Whitworth Street West, Manchester, Lancashire, M1 5WW Classification: Garage Services **Status: Inactive** Positional Accuracy: Manually positioned to the address or location	A14SW (SE)	446	-	383939 397495
282	**Contemporary Trade Directory Entries** Name: Whitecliffs Group Location: 61-63, Brown Street, Manchester, Lancashire, M2 2JG Classification: Electrolysis **Status: Inactive** Positional Accuracy: Manually positioned to the address or location	A19SW (NE)	430	-	383995 398172
282	**Contemporary Trade Directory Entries** Name: Tetra Pak Business Services Ltd Location: The Chancery,58 Spring Gdns, Manchester, M2 1EW Classification: Boxes & Cartons **Status: Inactive** Positional Accuracy: Automatically positioned to the address	A19SW (NE)	452	-	384010 398190
283	**Contemporary Trade Directory Entries** Name: The Offices Location: 53 King Street, Manchester, Greater Manchester, M2 4LQ Classification: Office Equipment Servicing & Maintenance **Status: Inactive** Positional Accuracy: Automatically positioned to the address	A19SW (NE)	431	-	383885 398295
283	**Contemporary Trade Directory Entries** Name: Direct Service Solutions Location: 53 King Street, Manchester, Greater Manchester, M2 4LQ Classification: Commercial Cleaning Services **Status: Active** Positional Accuracy: Automatically positioned to the address	A19SW (NE)	431	-	383885 398295
284	**Contemporary Trade Directory Entries** Name: Copybook Press Ltd Location: 45-47 City Road East, Manchester, M15 4PN Classification: Printers **Status: Inactive** Positional Accuracy: Manually positioned to the address or location	A8NW (S)	441	-	383522 397242
285	**Contemporary Trade Directory Entries** Name: Colour Point (Manchester) Ltd Location: Unit 4, Olympia Trading Estate, Great Jackson Street, Manchester, M15 4NP Classification: Photographic Processors **Status: Inactive** Positional Accuracy: Automatically positioned to the address	A8NW (S)	445	-	383320 397283
285	**Contemporary Trade Directory Entries** Name: Pro2col Imaging Ltd Location: Unit 4, Olympia Trading Estate, Great Jackson Street, Manchester, Lancashire, M15 4NP Classification: Photo & Digital Imaging Bureaus **Status: Inactive** Positional Accuracy: Automatically positioned to the address	A8NW (S)	445	-	383320 397283
286	**Contemporary Trade Directory Entries** Name: Zed Two Location: 131-133 Portland St, Manchester, Lancashire, M1 4PZ Classification: Toys, Games & Sporting Goods - Manufacturers **Status: Inactive** Positional Accuracy: Manually positioned to the address or location	A14SW (E)	446	-	384027 397732

Map ID	Details	Quadrant Reference (Compass Direction)	Estimated Distance From Site	Contact	NGR
287	**Contemporary Trade Directory Entries** Name: Harrison Cleaning Specialists Location: ST ANNES STREET, Manchester, Lancashire, M60 6AQ Classification: Commercial Cleaning Services **Status: Inactive** Positional Accuracy: Manually positioned to the road within the address or location	A18SE (NE)	447	-	383774 398373
287	**Contemporary Trade Directory Entries** Name: Currys Digital Location: 22, St. Anns Square, Manchester, M2 7JB Classification: Electrical Goods Sales, Manufacturers & Wholesalers **Status: Inactive** Positional Accuracy: Automatically positioned to the address	A18SE (N)	476	-	383764 398406
287	**Contemporary Trade Directory Entries** Name: Sandys (Uk) Ltd Location: 6, St. Anns Square, Manchester, M2 7HN Classification: Sports Equipment Manufacturers & Distributors **Status: Inactive** Positional Accuracy: Automatically positioned to the address	A18SE (N)	522	-	383772 398452
288	**Contemporary Trade Directory Entries** Name: Brenca Metals Ltd Location: Ship Canal House, 98, King Street, Manchester, M2 4WU Classification: Scrap Metal Merchants **Status: Inactive** Positional Accuracy: Automatically positioned to the address	A19SW (NE)	450	-	383976 398234
288	**Contemporary Trade Directory Entries** Name: Nationwide Fuels Llp Location: Ship Canal House,98 King Street, Manchester, Greater Manchester, M2 4WU Classification: Lubricant Manufacturers & Distributors **Status: Inactive** Positional Accuracy: Automatically positioned to the address	A19SW (NE)	450	-	383976 398234
288	**Contemporary Trade Directory Entries** Name: Haughton Engineering Services Location: Ship Canal House, 98, King Street, Manchester, Lancashire, M2 4WU Classification: Engineering Services **Status: Inactive** Positional Accuracy: Automatically positioned to the address	A19SW (NE)	450	-	383976 398234
289	**Contemporary Trade Directory Entries** Name: M G Trading Castlefield Location: Flat 1, Ship Canal House, 25, Slate Wharf, Manchester, M15 4SX Classification: Toiletries **Status: Inactive** Positional Accuracy: Automatically positioned to the address	A12SE (SW)	454	-	383027 397554
290	**Contemporary Trade Directory Entries** Name: William Hodgson & Co Location: Sixth Floor, Churchgate House, 56, Oxford Street, Manchester, Lancashire, M1 6EU Classification: Oils - Edible **Status: Inactive** Positional Accuracy: Manually positioned to the address or location	A14SW (E)	474	-	384028 397647
291	**Contemporary Trade Directory Entries** Name: C B I Location: Cardinal House, 20, St. Marys Parsonage, Manchester, M3 2LY Classification: Freight Forwarders **Status: Inactive** Positional Accuracy: Automatically positioned to the address	A18SW (N)	485	-	383531 398454
291	**Contemporary Trade Directory Entries** Name: The Bedding Company Location: Cardinal House, 20, St. Marys Parsonage, Manchester, M3 2LG Classification: Bed & Mattress Manufacturers **Status: Inactive** Positional Accuracy: Automatically positioned to the address	A18SW (N)	485	-	383531 398454
292	**Contemporary Trade Directory Entries** Name: Discovery Forensics Location: PALL MALL COURT 61-67, KING STREET, MANCHESTER, M2 4PD Classification: Laboratories **Status: Active** Positional Accuracy: Automatically positioned to the address	A19SW (NE)	487	-	383979 398287

Map ID	Details	Quadrant Reference (Compass Direction)	Estimated Distance From Site	Contact	NGR
292	**Contemporary Trade Directory Entries** Name: J M B Professional Location: Pall Mall Court,61-67 King Street, Manchester, Greater Manchester, M2 4PD Classification: Commercial Cleaning Services **Status: Active** Positional Accuracy: Automatically positioned to the address	A19SW (NE)	487	-	383979 398287
293	**Contemporary Trade Directory Entries** Name: Ops International Ltd Location: Brook House, 64-72, Spring Gardens, Manchester, M2 2BQ Classification: Oil Companies **Status: Inactive** Positional Accuracy: Automatically positioned to the address	A19SW (NE)	493	-	384072 398164
294	**Contemporary Trade Directory Entries** Name: Great Man Beer Location: Castlefield, Manchester, Greater Manchester, M3 4BB Classification: Brewers **Status: Inactive** Positional Accuracy: Manually positioned within the geographical locality	A12SE (W)	494	-	382962 397651
295	**Contemporary Trade Directory Entries** Name: Prontaprint Location: 71a, Mosley Street, Manchester, M2 3JN Classification: Printers **Status: Inactive** Positional Accuracy: Automatically positioned to the address	A14NW (NE)	498	-	384105 398090
295	**Contemporary Trade Directory Entries** Name: Prontaprint Location: 71a, Mosley Street, Manchester, M2 3JN Classification: Printers **Status: Inactive** Positional Accuracy: Automatically positioned to the address	A14NW (NE)	501	-	384107 398094
295	**Contemporary Trade Directory Entries** Name: C F E S Location: Woolwich House, 61, Mosley Street, Manchester, M2 3HZ Classification: Ventilators & Ventilation Systems **Status: Inactive** Positional Accuracy: Automatically positioned to the address	A14NW (NE)	517	-	384117 398115
295	**Contemporary Trade Directory Entries** Name: Prime Power Solution Location: Woolwich House, 61, Mosley Street, Manchester, M2 3HZ Classification: Electricity Generating & Distributing Equipment **Status: Active** Positional Accuracy: Automatically positioned to the address	A14NW (NE)	517	-	384117 398115
295	**Contemporary Trade Directory Entries** Name: North West Lightning Protection Ltd Location: WOOLWICH HOUSE, 61, MOSLEY STREET, MANCHESTER, M2 3HZ Classification: Engineering Services **Status: Active** Positional Accuracy: Automatically positioned to the address	A14NW (NE)	517	-	384117 398115
295	**Contemporary Trade Directory Entries** Name: Manchester House Cleaning Services Location: WOOLWICH HOUSE, 61, MOSLEY STREET, MANCHESTER, M2 3HZ Classification: Commercial Cleaning Services **Status: Active** Positional Accuracy: Automatically positioned to the address	A14NW (NE)	517	-	384117 398115
295	**Contemporary Trade Directory Entries** Name: Hazexperts Location: International House,61 Mosley Street, Manchester, Greater Manchester, M2 3HZ Classification: Chemical Recycling & Disposal Services **Status: Active** Positional Accuracy: Automatically positioned to the address	A14NW (NE)	525	-	384126 398113
295	**Contemporary Trade Directory Entries** Name: Sofas4u Location: George House, 48, George Street, Manchester, Lancashire, M1 4HF Classification: Furniture - Reproduction **Status: Inactive** Positional Accuracy: Manually positioned to the address or location	A14NW (E)	527	-	384140 398073

Map ID	Details	Quadrant Reference (Compass Direction)	Estimated Distance From Site	Contact	NGR
295	**Contemporary Trade Directory Entries** Name: Oakland Fabrics Ltd Location: 44, George Street, Manchester, M1 4HF Classification: Textile Manufacturing **Status: Inactive** Positional Accuracy: Automatically positioned to the address	A14NW (NE)	539	-	384149 398085
296	**Contemporary Trade Directory Entries** Name: Atlantis Piccadilly Laundry Services Location: 121 Woollam Pl, Manchester, M3 4JJ Classification: Laundries & Launderettes **Status: Inactive** Positional Accuracy: Manually positioned to the road within the address or location	A12NE (W)	499	-	382968 397836
297	**Contemporary Trade Directory Entries** Name: Feather Brooksbank Location: 117-119, Portland Street, Manchester, M1 6ED Classification: Tungsten Tool Manufacturers & Distributors **Status: Inactive** Positional Accuracy: Automatically positioned to the address	A14SW (E)	501	-	384105 397794
297	**Contemporary Trade Directory Entries** Name: V T G Location: Gainsborough House, 109, Portland Street, Manchester, Lancashire, M1 6DN Classification: Lift Manufacturers **Status: Inactive** Positional Accuracy: Manually positioned to the address or location	A14NW (E)	510	-	384124 397827
297	**Contemporary Trade Directory Entries** Name: Operations Abroad Ltd Location: Gainsborough House, 109, Portland Street, Manchester, M1 6DN Classification: Hospitals **Status: Inactive** Positional Accuracy: Automatically positioned to the address	A14NW (E)	510	-	384124 397827
297	**Contemporary Trade Directory Entries** Name: Kama Services Ltd Location: GAINSBOROUGH HOUSE, 109, PORTLAND STREET, MANCHESTER, M1 6DN Classification: Cleaning Services - Domestic **Status: Active** Positional Accuracy: Automatically positioned to the address	A14NW (E)	514	-	384129 397834
298	**Contemporary Trade Directory Entries** Name: Scrap That Car Location: 91, PRINCESS STREET, MANCHESTER, M1 4HT Classification: Salvage Dealers **Status: Active** Positional Accuracy: Automatically positioned to the address	A14NW (E)	501	-	384129 397942
298	**Contemporary Trade Directory Entries** Name: Lewis Bookmakers Location: 48a, Faulkner Street, Manchester, M1 4FH Classification: Clothing & Fabrics - Manufacturers **Status: Inactive** Positional Accuracy: Automatically positioned to the address	A14NW (E)	516	-	384143 397975
299	**Contemporary Trade Directory Entries** Name: C H A Technologies Group Location: St. James Buildings, 79, Oxford Street, Manchester, M1 6FQ Classification: Knitting Yarn Manufacturers & Wholesalers **Status: Inactive** Positional Accuracy: Automatically positioned to the address	A14SW (E)	509	-	384075 397678
299	**Contemporary Trade Directory Entries** Name: Soleheat Location: St. James Buildings, 79, Oxford Street, Manchester, M1 6HT Classification: Under Floor Heating **Status: Inactive** Positional Accuracy: Automatically positioned to the address	A14SW (E)	509	-	384075 397678
299	**Contemporary Trade Directory Entries** Name: Heatrise Location: St. James Buildings, 79, Oxford Street, Manchester, M1 6HT Classification: Under Floor Heating **Status: Inactive** Positional Accuracy: Automatically positioned to the address	A14SW (E)	509	-	384075 397678

Map ID	Details	Quadrant Reference (Compass Direction)	Estimated Distance From Site	Contact	NGR
299	**Contemporary Trade Directory Entries** Name: Faupel Plc Location: St. James Buildings, 79, Oxford Street, Manchester, Lancashire, M1 6FQ Classification: Soft Furnishings - Manufacturers **Status: Inactive** Positional Accuracy: Automatically positioned to the address	A14SW (E)	509	-	384075 397678
299	**Contemporary Trade Directory Entries** Name: Jany (Uk) Location: St. James Buildings, 79, Oxford Street, Manchester, Lancashire, M1 6FQ Classification: Commercial Vehicle Bodybuilders & Repairers **Status: Inactive** Positional Accuracy: Manually positioned to the address or location	A14SW (E)	509	-	384075 397678
300	**Contemporary Trade Directory Entries** Name: Aaa Office Emporium Location: Pryme Works, Silvercroft Street, Manchester, M15 4WG Classification: Office Furniture & Equipment **Status: Inactive** Positional Accuracy: Automatically positioned to the address	A7NE (SW)	525	-	383117 397307
301	**Contemporary Trade Directory Entries** Name: A K A Bespoke Jewellers Location: 61-63, Barton Arcade, Manchester, M3 2BJ Classification: Jewellery Manufacturers & Repairers **Status: Active** Positional Accuracy: Automatically positioned to the address	A18SE (N)	528	-	383747 398465
301	**Contemporary Trade Directory Entries** Name: Colloides Naturels (Uk) Ltd Location: Regency Court, 62-66, Deansgate, Manchester, Lancashire, M3 2EN Classification: Food Colouring, Flavouring & Additive Manufacturers & Distributors **Status: Inactive** Positional Accuracy: Manually positioned to the address or location	A18SE (N)	553	-	383716 398497
302	**Contemporary Trade Directory Entries** Name: Egerton Narrow Boat Ltd Location: The Arches Boatyard, Potato Wharf, Manchester, M3 4NB Classification: Boatbuilders & Repairers **Status: Inactive** Positional Accuracy: Automatically positioned in the proximity of the address	A12SE (W)	533	-	382932 397597
303	**Contemporary Trade Directory Entries** Name: Molton Brown Location: 7, St. Anns Square, Manchester, M2 7EF Classification: Homefurnishings - Manufacturers **Status: Inactive** Positional Accuracy: Automatically positioned to the address	A18SE (NE)	537	-	383842 398442
304	**Contemporary Trade Directory Entries** Name: Avon Tyres Ltd Location: 8, Blantyre Street, Manchester, M15 4LH Classification: Tyre Dealers **Status: Inactive** Positional Accuracy: Automatically positioned to the address	A7NE (SW)	538	-	383021 397391
305	**Contemporary Trade Directory Entries** Name: The Color Co Location: 41, Spring Gardens, Manchester, M2 2BG Classification: Copying & Duplicating Services **Status: Inactive** Positional Accuracy: Automatically positioned to the address	A19SW (NE)	539	-	384065 398263
305	**Contemporary Trade Directory Entries** Name: The Color Co Location: 41, Spring Gardens, Manchester, M2 2BG Classification: Copying & Duplicating Services **Status: Inactive** Positional Accuracy: Automatically positioned to the address	A19SW (NE)	539	-	384065 398263
306	**Contemporary Trade Directory Entries** Name: Hunters Contracts Ltd Location: MacIntosh House, 4a, Cambridge Street, Manchester, M1 5GG Classification: Office Furniture & Equipment **Status: Inactive** Positional Accuracy: Automatically positioned to the address	A9NW (SE)	539	-	383916 397306
307	**Contemporary Trade Directory Entries** Name: Spray Shop Supplies Location: 2a, New Elm Road, Manchester, M3 4JH Classification: Car Paint & Lacquer Manufacturers & Suppliers **Status: Inactive** Positional Accuracy: Automatically positioned to the address	A12SE (W)	541	-	382914 397769

Map ID	Details	Quadrant Reference (Compass Direction)	Estimated Distance From Site	Contact	NGR
308	**Contemporary Trade Directory Entries** Name: Love Energy Savings Location: Sixth Floor, City Wharf, 30, New Bailey Street, Salford, M3 5ER Classification: Tyre Dealers **Status: Inactive** Positional Accuracy: Automatically positioned to the address	A18SW (NW)	547	-	383233 398418
309	**Contemporary Trade Directory Entries** Name: Rollerblinds Ltd Location: 46, Barton Arcade, Manchester, M3 2BH Classification: Blinds, Awnings & Canopies **Status: Inactive** Positional Accuracy: Automatically positioned to the address	A18SE (N)	547	-	383768 398478
310	**Contemporary Trade Directory Entries** Name: The Quantum Print Location: Barnett House,53 Fountain Street, Manchester, Greater Manchester, M2 2AN Classification: Printers **Status: Active** Positional Accuracy: Automatically positioned to the address	A19SW (NE)	547	-	384110 398206
310	**Contemporary Trade Directory Entries** Name: Atlantic Property Services Location: Barnett House,53 Fountain Street, Manchester, Greater Manchester, M2 2AN Classification: Cladding Suppliers & Installers **Status: Active** Positional Accuracy: Automatically positioned to the address	A19SW (NE)	547	-	384110 398206
310	**Contemporary Trade Directory Entries** Name: We Print Group Location: Barnett House, 53, Fountain Street, Manchester, M2 2AN Classification: Printers **Status: Inactive** Positional Accuracy: Manually positioned within the geographical locality	A19SW (NE)	549	-	384112 398208
310	**Contemporary Trade Directory Entries** Name: Msl Interiors Location: Barnett House, 53, Fountain Street, Manchester, M2 2AN Classification: Office Furniture & Equipment **Status: Inactive** Positional Accuracy: Automatically positioned to the address	A19SW (NE)	549	-	384112 398208
310	**Contemporary Trade Directory Entries** Name: Fast Carpet Cleaners Location: Barnett House, 53, Fountain Street, Manchester, M2 2AN Classification: Carpet, Curtain & Upholstery Cleaners **Status: Inactive** Positional Accuracy: Automatically positioned to the address	A19SW (NE)	549	-	384112 398208
310	**Contemporary Trade Directory Entries** Name: Indie Cases Location: Barnett House, Manchester, Lancashire, M2 2AN Classification: Mobile Phone Accessories and Car Kits **Status: Inactive** Positional Accuracy: Automatically positioned to the address	A19SW (NE)	549	-	384112 398208
310	**Contemporary Trade Directory Entries** Name: Scrap My Car Now For Money Manchester Kws Location: Barnett House, 53, Fountain Street, Manchester, M2 2AN Classification: Car Breakers & Dismantlers **Status: Inactive** Positional Accuracy: Automatically positioned to the address	A19SW (NE)	549	-	384112 398208
310	**Contemporary Trade Directory Entries** Name: Urban Icon Location: Barnett House, 53, Fountain Street, Manchester, M2 2AN Classification: Garden & Patio Furniture Manufacturers & Distributors **Status: Inactive** Positional Accuracy: Automatically positioned to the address	A19SW (NE)	549	-	384112 398208
310	**Contemporary Trade Directory Entries** Name: Clean Corner Location: 20 York Street, Manchester, Lancashire, M2 3BB Classification: Cleaning Services - Domestic **Status: Inactive** Positional Accuracy: Automatically positioned to the address	A19SW (NE)	567	-	384123 398224
311	**Contemporary Trade Directory Entries** Name: Licence Trade Consultants Location: Imex House, 40, Princess Street, Manchester, Lancashire, M1 6DE Classification: Brewers' Equipment & Services **Status: Inactive** Positional Accuracy: Manually positioned to the address or location	A14NW (E)	552	-	384170 397844

Map ID	Details	Quadrant Reference (Compass Direction)	Estimated Distance From Site	Contact	NGR
311	**Contemporary Trade Directory Entries** Name: Northern Consultancy Of Medical Management Ltd Location: Imex House, 40, Princess Street, Manchester, Lancashire, M1 6DE Classification: Medical & Dental Laboratories **Status: Inactive** Positional Accuracy: Manually positioned to the address or location	A14NW (E)	552	-	384170 397844
311	**Contemporary Trade Directory Entries** Name: R S I S Projects Ltd Location: Imex House, 40, Princess Street, Manchester, Lancashire, M1 6DE Classification: Railways **Status: Inactive** Positional Accuracy: Manually positioned to the address or location	A14NW (E)	552	-	384170 397844
311	**Contemporary Trade Directory Entries** Name: Patriot Advertising Solutions Location: Imex House, 40, Princess Street, Manchester, M1 6DE Classification: Distribution Services **Status: Inactive** Positional Accuracy: Automatically positioned to the address	A14NW (E)	552	-	384170 397844
311	**Contemporary Trade Directory Entries** Name: Dunbar & Boardman Partnership Location: Imex House, 40, Princess Street, Manchester, Lancashire, M1 6DE Classification: Lift Manufacturers **Status: Inactive** Positional Accuracy: Automatically positioned to the address	A14NW (E)	552	-	384170 397844
311	**Contemporary Trade Directory Entries** Name: London Global Location: 40 Princess Street, Manchester, Greater Manchester, M1 6DE Classification: Printers **Status: Inactive** Positional Accuracy: Automatically positioned to the address	A14NW (E)	552	-	384170 397844
311	**Contemporary Trade Directory Entries** Name: Scootabout International Location: 101, Princess Street, Manchester, Lancashire, M1 6DD Classification: Materials Handling Equipment **Status: Inactive** Positional Accuracy: Manually positioned to the address or location	A14NW (E)	587	-	384208 397860
312	**Contemporary Trade Directory Entries** Name: Anywaste Uk Location: St. James Court, 30, Brown Street, Manchester, M2 1DH Classification: Waste Disposal Services **Status: Inactive** Positional Accuracy: Automatically positioned to the address	A19SW (NE)	556	-	384013 398350
312	**Contemporary Trade Directory Entries** Name: Wastelift Location: St. James Court, 30, Brown Street, Manchester, M2 1DH Classification: Waste Disposal Services **Status: Active** Positional Accuracy: Automatically positioned to the address	A19SW (NE)	556	-	384013 398350
312	**Contemporary Trade Directory Entries** Name: M60 Rescue & Recovery Location: 406 St James Ct,Brown St, Manchester, Lancashire, M2 2JG Classification: Commercial Vehicle Breakdown & Recovery Services **Status: Inactive** Positional Accuracy: Manually positioned to the road within the address or location	A19SW (NE)	559	-	384026 398341
312	**Contemporary Trade Directory Entries** Name: Octapharma Location: The Zenith Building, 26, Spring Gardens, Manchester, Lancashire, M2 1AB Classification: Chemists' & Pharmacists' Suppliers & Wholesalers **Status: Active** Positional Accuracy: Manually positioned to the address or location	A19SW (NE)	588	-	384054 398354
312	**Contemporary Trade Directory Entries** Name: Calvin Assett Management Ltd Location: 19 Spring Gdns, Manchester, Lancashire, M2 1FB Classification: Meter Manufacturers & Suppliers **Status: Inactive** Positional Accuracy: Automatically positioned to the address	A19SW (NE)	600	-	384088 398334
312	**Contemporary Trade Directory Entries** Name: Universal Utilities Location: Third Floor, Tootal House, 19-21, Spring Gardens, Manchester, M2 1FB Classification: Gas Suppliers **Status: Inactive** Positional Accuracy: Automatically positioned to the address	A19SW (NE)	602	-	384093 398331

Map ID	Details	Quadrant Reference (Compass Direction)	Estimated Distance From Site	Contact	NGR
313	**Contemporary Trade Directory Entries** Name: Atlantis Location: 121, Water Street, Manchester, M3 4JU Classification: Dry Cleaners **Status: Inactive** Positional Accuracy: Automatically positioned to the address	A12NE (W)	575	-	382909 397904
314	**Contemporary Trade Directory Entries** Name: Ramboll Location: Kings Court, 2-4, Exchange Street, Manchester, M2 7HA Classification: Engineers - General **Status: Inactive** Positional Accuracy: Automatically positioned to the address	A18NE (N)	581	-	383813 398501
315	**Contemporary Trade Directory Entries** Name: Aesthetic Services Soda Blasting Location: Devonshire House, 36, George Street, Manchester, M1 4HA Classification: Blast Cleaning **Status: Inactive** Positional Accuracy: Automatically positioned to the address	A14NW (NE)	583	-	384185 398122
315	**Contemporary Trade Directory Entries** Name: A D T Location: 1, New York Street, Manchester, M1 4HD Classification: Firefighting Equipment **Status: Active** Positional Accuracy: Automatically positioned to the address	A19SW (NE)	597	-	384182 398170
316	**Contemporary Trade Directory Entries** Name: Richard Conrad & Co Ltd Location: 36-38, Fountain Street, Manchester, M2 2BE Classification: Office Furniture & Equipment **Status: Inactive** Positional Accuracy: Automatically positioned to the address	A19SW (NE)	590	-	384114 398283
316	**Contemporary Trade Directory Entries** Name: Proten Services Location: 35 Fountain Street, Manchester, Greater Manchester, M2 2AN Classification: Damp & Dry Rot Control **Status: Active** Positional Accuracy: Automatically positioned to the address	A19SW (NE)	633	-	384159 398292
317	**Contemporary Trade Directory Entries** Name: Harrison Motors Location: 51 New Wakefield St, Manchester, Lancashire, M1 5NP Classification: Garage Services **Status: Inactive** Positional Accuracy: Manually positioned to the road within the address or location	A9NW (SE)	590	-	384080 397457
318	**Contemporary Trade Directory Entries** Name: Penhaligons Location: Royal Exchange, Manchester, M2 7TT Classification: Perfume Suppliers **Status: Inactive** Positional Accuracy: Automatically positioned to the address	A18SE (NE)	593	-	383872 398491
318	**Contemporary Trade Directory Entries** Name: The Antique Fireplace Location: Royal Exchange Shopping Centre, Manchester, Lancashire, M2 7DB Classification: Fireplaces & Mantelpieces **Status: Inactive** Positional Accuracy: Manually positioned to the address or location	A18NE (NE)	607	-	383866 398508
319	**Contemporary Trade Directory Entries** Name: Residential Real Estate Management Location: Student Village, Lower Chatham Street, Manchester, M1 5SX Classification: Food Products - Manufacturers **Status: Inactive** Positional Accuracy: Automatically positioned to the address	A9NW (SE)	595	-	383973 397285
320	**Contemporary Trade Directory Entries** Name: Hong Kong Printing Co Ltd Location: 41, Faulkner Street, Manchester, M1 4EE Classification: Printers **Status: Inactive** Positional Accuracy: Automatically positioned to the address	A14NE (E)	601	-	384224 398021
321	**Contemporary Trade Directory Entries** Name: First North Western Location: Bridgewater House, 58, Whitworth Street, Manchester, M1 6LS Classification: Railways **Status: Inactive** Positional Accuracy: Automatically positioned to the address	A14SW (E)	601	-	384158 397633

Map ID	Details	Quadrant Reference (Compass Direction)	Estimated Distance From Site	Contact	NGR
321	**Contemporary Trade Directory Entries** Name: Aecon Location: Bridgewater House 58-60, Whitworth Street, Manchester, M1 6LT Classification: Engineers - General **Status: Inactive** Positional Accuracy: Automatically positioned to the address	A14SW (E)	606	-	384165 397640
322	**Contemporary Trade Directory Entries** Name: In Our Coats Location: 225, Hulme Street, Hulme, Manchester, M15 5EF Classification: Greeting Card Publishers & Wholesalers **Status: Inactive** Positional Accuracy: Automatically positioned to the address	A8SE (S)	608	-	383555 397075
323	**Contemporary Trade Directory Entries** Name: Robins & Day Location: Unit 3, Manchester Industrial Centre, Water Street, Manchester, Lancashire, M3 4JW Classification: Car Dealers **Status: Inactive** Positional Accuracy: Automatically positioned to the address	A12SW (W)	611	-	382841 397739
324	**Contemporary Trade Directory Entries** Name: Norman Disney & Young Location: St. James House, 7, Charlotte Street, Manchester, Lancashire, M1 4DZ Classification: Mechanical Engineers **Status: Inactive** Positional Accuracy: Manually positioned to the address or location	A14NE (E)	613	-	384227 398079
324	**Contemporary Trade Directory Entries** Name: British Engineering Services Location: 5, New York Street, Manchester, M1 4JB Classification: Engineering Services **Status: Inactive** Positional Accuracy: Automatically positioned to the address	A14NE (NE)	629	-	384233 398120
325	**Contemporary Trade Directory Entries** Name: Spamedica Location: Unit 2 Citygate Central,Blantyre Street, Manchester, Greater Manchester, M15 4SQ Classification: Hospitals **Status: Active** Positional Accuracy: Manually positioned to the address or location	A7NE (SW)	619	-	382924 397390
326	**Contemporary Trade Directory Entries** Name: Spi Materials Location: 105 Princess St, Manchester, Lancashire, M1 6DD Classification: Electricity Companies **Status: Inactive** Positional Accuracy: Manually positioned to the address or location	A14SE (E)	629	-	384240 397804
327	**Contemporary Trade Directory Entries** Name: Hanson Concrete Location: Potato Wharf, Manchester, M3 4NB Classification: Concrete Contractors **Status: Inactive** Positional Accuracy: Automatically positioned to the address	A12SW (W)	630	-	382836 397584
328	**Contemporary Trade Directory Entries** Name: Eleven Sports Media Ltd Location: Eleventh Floor, Lowry House, 17, Marble Street, Manchester, M2 3AW Classification: Sports Equipment Manufacturers & Distributors **Status: Inactive** Positional Accuracy: Automatically positioned to the address	A19SW (NE)	632	-	384110 398358
328	**Contemporary Trade Directory Entries** Name: Orbit Card Services Location: Lowry House,17 Marble Street, Manchester, Greater Manchester, M2 3AW Classification: Cash Registers & Check-Out Equipment **Status: Inactive** Positional Accuracy: Automatically positioned to the address	A19SW (NE)	632	-	384110 398358
328	**Contemporary Trade Directory Entries** Name: Pulse Laser Hairaesthetics Location: 18-20, Fountain Street, Manchester, M2 2AA Classification: Electrolysis **Status: Inactive** Positional Accuracy: Automatically positioned to the address	A19SW (NE)	648	-	384140 398346

Map ID	Details	Quadrant Reference (Compass Direction)	Estimated Distance From Site	Contact	NGR
329	**Contemporary Trade Directory Entries** Name: Max Spielmann Location: Uk12,Marsden Way South, Manchester, Lancashire, M4 3AT Classification: Photographic Processors **Status: Inactive** Positional Accuracy: Manually positioned within the geographical locality	A19NW (NE)	633	-	383931 398506
330	**Contemporary Trade Directory Entries** Name: City Auto Service (Manchester) Location: 15, New Bailey Street, Salford, M3 5FS Classification: Mot Testing Centres **Status: Inactive** Positional Accuracy: Automatically positioned to the address	A18NW (NW)	636	-	383221 398516
331	**Contemporary Trade Directory Entries** Name: Arrow Electronics Uk Location: 5 New York Street, Manchester, Greater Manchester, M1 4JB Classification: Electronic Component Manufacturers & Distributors **Status: Inactive** Positional Accuracy: Automatically positioned to the address	A14NE (NE)	645	-	384245 398136
331	**Contemporary Trade Directory Entries** Name: Rentokil Specialist Hygiene Location: Faulkner House, Faulkner Street, Manchester, M1 4DY Classification: Commercial Cleaning Services **Status: Inactive** Positional Accuracy: Automatically positioned to the address	A14NE (E)	659	-	384264 398118
331	**Contemporary Trade Directory Entries** Name: Scrap Cars Vans Caravans Buyer Location: Faulkner House, Faulkner Street, Manchester, M1 4DY Classification: Car Breakers & Dismantlers **Status: Inactive** Positional Accuracy: Automatically positioned to the address	A14NE (E)	659	-	384264 398118
332	**Contemporary Trade Directory Entries** Name: Glyns Collections Location: 26, Blackfriars Street, Salford, M3 5BQ Classification: Furriers **Status: Inactive** Positional Accuracy: Automatically positioned to the address	A18NE (N)	647	-	383602 398613
332	**Contemporary Trade Directory Entries** Name: Bullen Healthcare Group Location: 26, Blackfriars Street, Salford, M3 5BQ Classification: Disability Equipment - Manufacturers & Suppliers **Status: Inactive** Positional Accuracy: Automatically positioned to the address	A18NE (N)	647	-	383602 398613
333	**Contemporary Trade Directory Entries** Name: Klein Imaging Location: Studio 15a,8 Lower Ormond Street, Manchester, Greater Manchester, M1 5QJ Classification: Copying & Duplicating Services **Status: Active** Positional Accuracy: Automatically positioned to the address	A9NW (SE)	647	-	384053 397300
333	**Contemporary Trade Directory Entries** Name: Danebridge Engineering Co Ltd Location: 3, Lower Chatham Street, Manchester, M1 5QL Classification: Air Conditioning Equipment & Systems **Status: Inactive** Positional Accuracy: Automatically positioned to the address	A9NW (SE)	657	-	384044 397273
334	**Contemporary Trade Directory Entries** Name: Leaflet Distribution Manchester Location: Portland Tower,Portland Street, Manchester, Lancashire, M1 3HU Classification: Distribution Services **Status: Active** Positional Accuracy: Automatically positioned to the address	A14NE (E)	652	-	384280 397963
334	**Contemporary Trade Directory Entries** Name: Scrap A Car For Cash Manchester Location: Portland Tower, Portland Street, Manchester, M1 3LD Classification: Car Breakers & Dismantlers **Status: Inactive** Positional Accuracy: Automatically positioned to the address	A14NE (E)	652	-	384280 397963

Map ID	Details	Quadrant Reference (Compass Direction)	Estimated Distance From Site	Contact	NGR
334	**Contemporary Trade Directory Entries** Name: See-Av Location: Manchester One, 53 Portland Street, Manchester, Greater Manchester, M1 3LD Classification: Cinema Equipment **Status:** **Inactive** Positional Accuracy: Manually positioned within the geographical locality	A14NE (E)	652	-	384280 397963
334	**Contemporary Trade Directory Entries** Name: Best Stairlift Company Reviews Location: Suite 473,53 Portland Street, Manchester, Greater Manchester, M1 3LD Classification: Stairlifts - Manufacturers & Installers **Status:** **Inactive** Positional Accuracy: Automatically positioned to the address	A14NE (E)	652	-	384280 397963
334	**Contemporary Trade Directory Entries** Name: Debs Europe Liason Office Location: Portland Tower, Portland Street, Manchester, M1 3LD Classification: Clothing & Fabrics - Manufacturers **Status:** **Inactive** Positional Accuracy: Automatically positioned to the address	A14NE (E)	652	-	384280 397963
334	**Contemporary Trade Directory Entries** Name: Beverley Clifton Morris Location: Portland Tower, Portland Street, Manchester, Lancashire, M1 3LF Classification: Mechanical Engineers **Status:** **Inactive** Positional Accuracy: Automatically positioned to the address	A14NE (E)	652	-	384280 397963
334	**Contemporary Trade Directory Entries** Name: Scrap Cars For Cash Manchester Location: Portland St, Manchester, Lancashire, M1 3LF Classification: Car Breakers & Dismantlers **Status:** **Inactive** Positional Accuracy: Manually positioned within the geographical locality	A14NE (E)	652	-	384280 397963
334	**Contemporary Trade Directory Entries** Name: Scrap A Car Manchester Location: Portland Tower,Portland Street, Manchester, Greater Manchester, M1 3LF Classification: Salvage Dealers **Status:** **Active** Positional Accuracy: Manually positioned to the address or location	A14NE (E)	657	-	384285 397965
335	**Contemporary Trade Directory Entries** Name: The Perfume Shop Location: 9a, Arndale Centre, Manchester, M4 3AB Classification: Perfume Suppliers **Status:** **Inactive** Positional Accuracy: Automatically positioned to the address	A19SW (NE)	652	-	383985 398496
335	**Contemporary Trade Directory Entries** Name: Klick Location: 27 Market St, Manchester, Lancashire, M1 1WR Classification: Photographic Processors **Status:** **Inactive** Positional Accuracy: Manually positioned to the address or location	A19SW (NE)	652	-	383984 398496
335	**Contemporary Trade Directory Entries** Name: Klick Photopoint Location: 27, Market Street, Manchester, Lancashire, M1 1WR Classification: Photographic Processors **Status:** **Inactive** Positional Accuracy: Manually positioned to the address or location	A19SW (NE)	653	-	383985 398496
336	**Contemporary Trade Directory Entries** Name: Ats Euromaster Ltd Location: 20, Wilmott Street, Manchester, Lancashire, M15 6BE Classification: Tyre Dealers **Status:** **Inactive** Positional Accuracy: Automatically positioned to the address	A9SW (SE)	654	-	383881 397130
337	**Contemporary Trade Directory Entries** Name: Easy Wheels Location: 8, Lower Ormond Street, Manchester, M1 5QJ Classification: Confectionery Manufacturers **Status:** **Inactive** Positional Accuracy: Automatically positioned to the address	A9NW (SE)	656	-	384078 397320

Map ID	Details	Quadrant Reference (Compass Direction)	Estimated Distance From Site	Contact	NGR
337	**Contemporary Trade Directory Entries** Name: Ormond Street Motors Location: 2-4, Lower Ormond Street, Manchester, M1 5QF Classification: Garage Services **Status: Inactive** Positional Accuracy: Automatically positioned to the address	A9NW (SE)	657	-	384078 397320
337	**Contemporary Trade Directory Entries** Name: Manchester Print Co Location: 8, Lower Ormond Street, Manchester, M1 5QF Classification: T-Shirts **Status: Inactive** Positional Accuracy: Automatically positioned to the address	A9NW (SE)	657	-	384078 397320
338	**Contemporary Trade Directory Entries** Name: Stratstone Saab Location: Unit 5, Manchester Industrial Centre, Water Street, Manchester, M3 4JW Classification: Car Dealers **Status: Inactive** Positional Accuracy: Automatically positioned to the address	A12SW (W)	656	-	382797 397682
338	**Contemporary Trade Directory Entries** Name: E A P International Ltd Location: Unit 6, Manchester Industrial Centre, Water Street, Manchester, Lancashire, M3 4JW Classification: Rubber & Plastic Products - Manufacturers **Status: Inactive** Positional Accuracy: Automatically positioned to the address	A12SW (W)	664	-	382793 397634
338	**Contemporary Trade Directory Entries** Name: Robins & Day Location: Unit 6, Manchester Industrial Centre, Water Street, Manchester, M3 4JW Classification: Car Dealers - Used **Status: Inactive** Positional Accuracy: Automatically positioned to the address	A12SW (W)	664	-	382793 397634
339	**Contemporary Trade Directory Entries** Name: Weeshred Ltd Location: 13th Floor City Tower,Piccadilly Plaza, Manchester, Greater Manchester, M1 4BT Classification: Shredding Equipment & Services **Status: Active** Positional Accuracy: Manually positioned within the geographical locality	A19SE (NE)	661	-	384236 398207
340	**Contemporary Trade Directory Entries** Name: Bookbind Location: 2-4, Oxford Road, Manchester, Lancashire, M1 5QA Classification: Bookbinders **Status: Inactive** Positional Accuracy: Manually positioned to the address or location	A9NW (SE)	663	-	384146 397423
341	**Contemporary Trade Directory Entries** Name: Impex Trading Co Location: Flat 23, Oxford Place, 7, Oxford Road, Manchester, M1 6EY Classification: Carpets & Rugs - Manufacturers **Status: Inactive** Positional Accuracy: Automatically positioned to the address	A9NW (SE)	673	-	384176 397471
342	**Contemporary Trade Directory Entries** Name: W H Hammond & Co (Manchester) Ltd Location: 58, Richmond Street, Manchester, M1 3WB Classification: Soft Furnishings - Manufacturers **Status: Inactive** Positional Accuracy: Automatically positioned to the address	A14SE (E)	682	-	384296 397807
343	**Contemporary Trade Directory Entries** Name: Smart Alex Location: 16, Barlow's Croft, Salford, M3 5DY Classification: Dry Cleaners **Status: Inactive** Positional Accuracy: Automatically positioned to the address	A18NW (N)	682	-	383505 398649
343	**Contemporary Trade Directory Entries** Name: Glyns Collections Location: Conavon Court, 12, Blackfriars Street, Salford, M3 5BQ Classification: Furriers **Status: Active** Positional Accuracy: Automatically positioned to the address	A18NE (N)	688	-	383567 398657

Map ID	Details	Quadrant Reference (Compass Direction)	Estimated Distance From Site	Contact	NGR
343	**Contemporary Trade Directory Entries** Name: I A S Trading Location: Conavon Court, 12, Blackfriars Street, Salford, Lancashire, M3 5BQ Classification: Computer Manufacturers **Status: Inactive** Positional Accuracy: Manually positioned to the address or location	A18NE (N)	688	-	383567 398657
343	**Contemporary Trade Directory Entries** Name: Spi Materials Ltd Location: Conavon Court, 12, Blackfriars Street, Salford, Lancashire, M3 5PP Classification: Tungsten Tool Manufacturers & Distributors **Status: Inactive** Positional Accuracy: Manually positioned to the address or location	A18NE (N)	689	-	383567 398657
343	**Contemporary Trade Directory Entries** Name: Capsule Location: Hilton House 71-73, Chapel Street, Salford, M3 5BZ Classification: Commercial Cleaning Services **Status: Active** Positional Accuracy: Automatically positioned to the address	A18NW (N)	714	-	383530 398682
343	**Contemporary Trade Directory Entries** Name: Manchester Executive Cleaners Ltd Location: Hilton House, 71-73, Chapel Street, Salford, M3 5BZ Classification: Commercial Cleaning Services **Status: Inactive** Positional Accuracy: Automatically positioned to the address	A18NW (N)	714	-	383530 398682
343	**Contemporary Trade Directory Entries** Name: Koot Ltd Location: Hilton House,71-73 Chapel St, Salford, Lancashire, M3 5BZ Classification: Commercial Cleaning Services **Status: Inactive** Positional Accuracy: Manually positioned to the address or location	A18NW (N)	714	-	383530 398682
344	**Contemporary Trade Directory Entries** Name: Pro2col Location: 101-115, Chapel Street, Salford, M3 5DN Classification: Photographic Processors **Status: Inactive** Positional Accuracy: Automatically positioned to the address	A18NW (N)	684	-	383445 398645
344	**Contemporary Trade Directory Entries** Name: Silk Thomas Made To Measure Shirts Location: Caxton Hall, 88-92, Chapel Street, Salford, Lancashire, M3 5DW Classification: Shirt Makers **Status: Inactive** Positional Accuracy: Manually positioned to the address or location	A18NW (N)	728	-	383423 398686
344	**Contemporary Trade Directory Entries** Name: The Graphics Location: Caxton Hall, 88-92, Chapel Street, Salford, Lancashire, M3 5DW Classification: Printers **Status: Inactive** Positional Accuracy: Manually positioned to the address or location	A18NW (N)	728	-	383423 398686
345	**Contemporary Trade Directory Entries** Name: Nxgen Europe Ltd Location: City Tower,Piccadilly Plaza, Manchester, Greater Manchester, M1 4BT Classification: Cash Registers & Check-Out Equipment **Status: Inactive** Positional Accuracy: Automatically positioned to the address	A19SE (NE)	687	-	384277 398173
346	**Contemporary Trade Directory Entries** Name: D C Motor Engineers Location: 45, York Street, Manchester, M1 7DE Classification: Garage Services **Status: Active** Positional Accuracy: Automatically positioned to the address	A14SE (SE)	708	-	384226 397506
347	**Contemporary Trade Directory Entries** Name: Haadi Composite Woods Location: JOHN DALTON BUILDING, CHESTER STREET, MANCHESTER, M1 5GD Classification: Wood Products, Except Furniture - Manufacturers **Status: Active** Positional Accuracy: Automatically positioned to the address	A9NW (SE)	708	-	384069 397222
348	**Contemporary Trade Directory Entries** Name: Manchester City Clean Location: Apartment 710, Fresh, 138, Chapel Street, Salford, M3 6DE Classification: Commercial Cleaning Services **Status: Inactive** Positional Accuracy: Automatically positioned to the address	A18NW (N)	710	-	383235 398607

Map ID	Details	Quadrant Reference (Compass Direction)	Estimated Distance From Site	Contact	NGR
348	**Contemporary Trade Directory Entries** Name: Bridgewater Ales Location: 142, Chapel Street, Salford, M3 6AF Classification: Brewers **Status: Inactive** Positional Accuracy: Automatically positioned to the address	A17NE (NW)	732	-	383192 398610
349	**Contemporary Trade Directory Entries** Name: Car Care Express Location: Arch 4, Irwell Street, Salford, Lancashire, M3 5EN Classification: Car Body Repairs **Status: Inactive** Positional Accuracy: Automatically positioned to the address	A17SE (NW)	712	-	382967 398385
349	**Contemporary Trade Directory Entries** Name: Zico Cars Location: Arch 4, Irwell Street, Salford, M3 5EN Classification: Car Dealers - Used **Status: Inactive** Positional Accuracy: Automatically positioned to the address	A17SE (NW)	712	-	382967 398385
350	**Contemporary Trade Directory Entries** Name: Duty Free Location: R26-R27, Unit, Marsden Way South, Manchester, Lancashire, M4 3AT Classification: Perfume Suppliers **Status: Inactive** Positional Accuracy: Automatically positioned to the address	A19NW (NE)	714	-	383986 398567
351	**Contemporary Trade Directory Entries** Name: Fragrance Shop Location: 23, ARNDALE CENTRE, MARKET STREET, MANCHESTER, M4 3AB Classification: Perfume Suppliers **Status: Active** Positional Accuracy: Automatically positioned to the address	A19NW (NE)	726	-	384079 398518
351	**Contemporary Trade Directory Entries** Name: Comet Location: 19a Arndale Centre, Manchester, Lancashire, M4 2HU Classification: Electrical Goods Sales, Manufacturers & Wholesalers **Status: Inactive** Positional Accuracy: Manually positioned within the geographical locality	A19NW (NE)	742	-	384059 398554
351	**Contemporary Trade Directory Entries** Name: Currys Location: 165-166, Arndale Centre, Manchester, M4 3AB Classification: Electrical Goods Sales, Manufacturers & Wholesalers **Status: Inactive** Positional Accuracy: Automatically positioned to the address	A19NW (NE)	742	-	384059 398554
351	**Contemporary Trade Directory Entries** Name: Willie'S Location: 85, Arndale Centre, Manchester, Lancashire, M4 2HU Classification: Wallpapers & Wall Coverings **Status: Inactive** Positional Accuracy: Automatically positioned to the address	A19NW (NE)	742	-	384059 398554
351	**Contemporary Trade Directory Entries** Name: The Perfume Shop Location: Unit L2 Manchester Arndale, Manchester, Greater Manchester, M4 1AZ Classification: Perfume Suppliers **Status: Active** Positional Accuracy: Manually positioned to the address or location	A19NW (NE)	742	-	384089 398531
351	**Contemporary Trade Directory Entries** Name: The Fast Picture Show Location: 142-143, Market Hall, Arndale Centre, Manchester, M4 2EB Classification: Photographic Processors **Status: Inactive** Positional Accuracy: Automatically positioned to the address	A19NW (NE)	742	-	384059 398554
351	**Contemporary Trade Directory Entries** Name: Home Design Store Location: 136, Arndale Centre, Manchester, Lancashire, M4 2EA Classification: Gunsmiths **Status: Inactive** Positional Accuracy: Automatically positioned to the address	A19NW (NE)	742	-	384059 398554
351	**Contemporary Trade Directory Entries** Name: Bodycare (Health & Beauty) Location: 111-112, Arndale Centre, Manchester, M4 2EA Classification: Toiletries **Status: Inactive** Positional Accuracy: Automatically positioned to the address	A19NW (NE)	742	-	384059 398554

Map ID	Details	Quadrant Reference (Compass Direction)	Estimated Distance From Site	Contact	NGR
351	**Contemporary Trade Directory Entries** Name: The Sony Centre Location: 162, Arndale Centre, Manchester, Lancashire, M4 3AB Classification: Electrical Goods Sales, Manufacturers & Wholesalers **Status: Inactive** Positional Accuracy: Automatically positioned to the address	A19NW (NE)	742	-	384059 398554
351	**Contemporary Trade Directory Entries** Name: Image Gallery Location: Arndale House, Arndale Centre, Manchester, Lancashire, M4 3AQ Classification: Photo & Digital Imaging Bureaus **Status: Inactive** Positional Accuracy: Manually positioned to the address or location	A19NW (NE)	742	-	384059 398554
351	**Contemporary Trade Directory Entries** Name: High Street Meat Market Llp Location: Arndale House, Arndale Centre, Market Street, Manchester, M4 3AQ Classification: Meat Product Manufacturers & Wholesalers **Status: Active** Positional Accuracy: Automatically positioned to the address	A19NW (NE)	743	-	384058 398555
351	**Contemporary Trade Directory Entries** Name: Currys P C World Location: 93 Halle Mall,Arndales Centre, Manchester, Greater Manchester, M4 3AQ Classification: Electrical Goods Sales, Manufacturers & Wholesalers **Status: Inactive** Positional Accuracy: Automatically positioned to the address	A19NW (NE)	743	-	384058 398555
351	**Contemporary Trade Directory Entries** Name: Premier Foods Location: Arndale House, Arndale Centre, Market Street, Manchester, M4 3AQ Classification: Food Products - Manufacturers **Status: Active** Positional Accuracy: Automatically positioned to the address	A19NW (NE)	743	-	384058 398555
351	**Contemporary Trade Directory Entries** Name: Swatch Manchester Location: Unit L4 Arndale Centre, Manchester, Greater Manchester, M4 3AQ Classification: Clocks & Watches - Manufacturers & Wholesalers **Status: Active** Positional Accuracy: Manually positioned within the geographical locality	A19NW (NE)	743	-	384058 398555
351	**Contemporary Trade Directory Entries** Name: Imzi Communications Location: Arndale Centre, Manchester, Greater Manchester, M4 3AQ Classification: Mobile Phone Accessories and Car Kits **Status: Inactive** Positional Accuracy: Automatically positioned to the address	A19NW (NE)	743	-	384058 398555
351	**Contemporary Trade Directory Entries** Name: Currys Pc World Location: 93 Halle Mall, Arndale Shopping Centre, Manchester, M4 2HU Classification: Electrical Goods Sales, Manufacturers & Wholesalers **Status: Active** Positional Accuracy: Manually positioned to the address or location	A19NW (NE)	749	-	384075 398550
352	**Contemporary Trade Directory Entries** Name: Manchester Radiators Location: St. Georges House, 36, Ellesmere Street, Manchester, M15 4JW Classification: Boilers - Servicing, Replacements & Repairs **Status: Inactive** Positional Accuracy: Automatically positioned to the address	A7NW (SW)	727	-	382834 397329
352	**Contemporary Trade Directory Entries** Name: Futura Tech (Uk) Location: St. Georges House, 36, Ellesmere Street, Manchester, M15 4JW Classification: Plastics - Raw Materials **Status: Inactive** Positional Accuracy: Automatically positioned to the address	A7NW (SW)	727	-	382834 397329
352	**Contemporary Trade Directory Entries** Name: Urban Angel Designs Location: St. Georges House, 36, Ellesmere Street, Manchester, Lancashire, M15 4JW Classification: Stationery Manufacturers **Status: Inactive** Positional Accuracy: Manually positioned to the address or location	A7NW (SW)	727	-	382834 397329
352	**Contemporary Trade Directory Entries** Name: A Bigger Splash (Manchester) Ltd Location: 40, Ellesmere Street, Manchester, M15 4JY Classification: Greeting Card Publishers & Wholesalers **Status: Inactive** Positional Accuracy: Automatically positioned to the address	A7NW (SW)	768	-	382787 397327

Map ID	Details	Quadrant Reference (Compass Direction)	Estimated Distance From Site	Contact	NGR
353	**Contemporary Trade Directory Entries** Name: Northern Contract Cleaners Location: Asia House, 82, Princess Street, Manchester, M1 6NF Classification: Cleaning Services - Commercial **Status: Inactive** Positional Accuracy: Automatically positioned to the address	A14SE (E)	728	-	384288 397624
353	**Contemporary Trade Directory Entries** Name: Seba (Uk) Ltd Location: 84 Princess St, Manchester, Lancashire, M1 6NG Classification: Machine Tool Accessories & Services **Status: Inactive** Positional Accuracy: Manually positioned to the address or location	A14SE (E)	750	-	384296 397577
353	**Contemporary Trade Directory Entries** Name: Broomwell Healthwatch Ltd Location: 86, Princess Street, Manchester, Lancashire, M1 6NG Classification: Medical & Dental Laboratories **Status: Inactive** Positional Accuracy: Manually positioned to the address or location	A14SE (E)	751	-	384297 397578
353	**Contemporary Trade Directory Entries** Name: William Chitham Location: 121, Princess Street, Manchester, M1 7AD Classification: Photo & Digital Imaging Bureaus **Status: Inactive** Positional Accuracy: Automatically positioned to the address	A14SE (E)	771	-	384333 397620
353	**Contemporary Trade Directory Entries** Name: Harris Darkrooms Location: 121, Princess Street, Manchester, M1 7AD Classification: Photographic Processors **Status: Inactive** Positional Accuracy: Automatically positioned to the address	A14SE (E)	771	-	384333 397620
353	**Contemporary Trade Directory Entries** Name: Chamber Communication Ltd Location: 121, Princess Street, Manchester, Lancashire, M1 7AG Classification: Telecommunications Equipment & Systems **Status: Inactive** Positional Accuracy: Manually positioned to the address or location	A14SE (E)	771	-	384333 397620
353	**Contemporary Trade Directory Entries** Name: Subway Location: Second Floor, 121, Princess Street, Manchester, Lancashire, M1 7AG Classification: Printers **Status: Inactive** Positional Accuracy: Manually positioned to the address or location	A14SE (E)	772	-	384333 397620
354	**Contemporary Trade Directory Entries** Name: Kdp (Uk) Ltd Location: 36, Canal Street, Manchester, M1 3WD Classification: Non-Ferrous Metals **Status: Inactive** Positional Accuracy: Automatically positioned to the address	A14SE (E)	730	-	384346 397818
354	**Contemporary Trade Directory Entries** Name: Forths Location: Amazon House, 3 Brazil Street, Manchester, Lancashire, M1 3PJ Classification: Commercial Vehicle Servicing, Repairs, Parts & Accessories **Status: Inactive** Positional Accuracy: Automatically positioned to the address	A14SE (E)	750	-	384358 397778
354	**Contemporary Trade Directory Entries** Name: Neat & Tidy Location: Amazon House, 3, Brazil Street, Manchester, M1 3PJ Classification: Cleaning Services - Domestic **Status: Inactive** Positional Accuracy: Automatically positioned to the address	A14SE (E)	750	-	384358 397778
355	**Contemporary Trade Directory Entries** Name: Samkou Export Co Location: 26, Richmond Street, Manchester, M1 3NB Classification: Textile Manufacturing **Status: Inactive** Positional Accuracy: Automatically positioned to the address	A14NE (E)	732	-	384356 397870

Map ID	Details	Quadrant Reference (Compass Direction)	Estimated Distance From Site	Contact	NGR
355	**Contemporary Trade Directory Entries** Name: Sports Fashion Distribution Uk Ltd Location: 4th Floor Richmond House,15 Bloom Street, Manchester, Greater Manchester, M1 3HZ Classification: Distribution Services **Status: Active** Positional Accuracy: Manually positioned within the geographical locality	A14NE (E)	741	-	384366 397887
356	**Contemporary Trade Directory Entries** Name: The Perfume Shop Location: Unit Y1, Upper Mall, Arndale Centre, Manchester, M4 2EA Classification: Perfume Suppliers **Status: Active** Positional Accuracy: Automatically positioned to the address	A19SW (NE)	739	-	384160 398462
356	**Contemporary Trade Directory Entries** Name: Kiddycare International Location: Unit R30, Marsden Way South, Manchester, M4 3AT Classification: Children & Babywear - Manufacturers & Wholesalers **Status: Inactive** Positional Accuracy: Automatically positioned to the address	A19SW (NE)	739	-	384160 398462
357	**Contemporary Trade Directory Entries** Name: Taylor Edwards & Co Location: Royal Buildings, 2, Mosley Street, Manchester, Lancashire, M2 3AN Classification: Gas Companies **Status: Inactive** Positional Accuracy: Manually positioned to the address or location	A19SE (NE)	741	-	384259 398336
358	**Contemporary Trade Directory Entries** Name: A Kenny Asphalt Ltd Location: Unit 4, The Cottages, Deva Centre, Trinity Way, Salford, Lancashire, M3 7BE Classification: Asphalt & Coated Macadam Laying Contractors **Status: Inactive** Positional Accuracy: Automatically positioned to the address	A18NW (N)	750	-	383242 398655
358	**Contemporary Trade Directory Entries** Name: E B Office Interiors Ltd Location: Unit 4/A, The Cottages, Deva Centre, Trinity Way, Salford, M3 7BE Classification: Office Furniture & Equipment **Status: Active** Positional Accuracy: Automatically positioned to the address	A18NW (N)	750	-	383242 398655
359	**Contemporary Trade Directory Entries** Name: Print Chain Location: Barlow House, Minshull Street, Manchester, Greater Manchester, M1 3DZ Classification: Printers **Status: Active** Positional Accuracy: Manually positioned within the geographical locality	A14NE (E)	757	-	384380 398036
360	**Contemporary Trade Directory Entries** Name: John Roberts Location: Chapel House, 172, Chapel Street, Salford, M3 6BG Classification: Printers **Status: Inactive** Positional Accuracy: Automatically positioned to the address	A17NE (NW)	760	-	383089 398577
360	**Contemporary Trade Directory Entries** Name: M C W Plant Location: City Point,156 Chapel St, Salford, Lancashire, M3 6ET Classification: Plant & Machinery Repairs **Status: Inactive** Positional Accuracy: Manually positioned within the geographical locality	A17NE (NW)	790	-	383064 398596
360	**Contemporary Trade Directory Entries** Name: Printing.Com Location: 2, City Point, 156, Chapel Street, Salford, Lancashire, M3 6BF Classification: Printers **Status: Inactive** Positional Accuracy: Manually positioned to the address or location	A17NE (NW)	791	-	383064 398596
361	**Contemporary Trade Directory Entries** Name: Belleek Pottery Ltd Location: Market St, Manchester, Lancashire, M60 1TA Classification: Pottery Manufacturers & Suppliers **Status: Inactive** Positional Accuracy: Manually positioned to the road within the address or location	A19SE (NE)	760	-	384244 398393

Map ID	Details	Quadrant Reference (Compass Direction)	Estimated Distance From Site	Contact	NGR
361	**Contemporary Trade Directory Entries** Name: Price Location: Market St, Manchester, Lancashire, M60 1TA Classification: Cutlery Manufacturers **Status: Inactive** Positional Accuracy: Manually positioned to the road within the address or location	A19SE (NE)	763	-	384250 398390
362	**Contemporary Trade Directory Entries** Name: Cleaning Ventures Location: 7 Arundel Street, Manchester, Greater Manchester, M15 4JZ Classification: Commercial Cleaning Services **Status: Active** Positional Accuracy: Automatically positioned to the address	A7NW (SW)	764	-	382825 397276
362	**Contemporary Trade Directory Entries** Name: Peter Stone Co Ltd Location: Unit 6, Bentinck Street Industrial Estate, Manchester, M15 4LN Classification: Printers **Status: Inactive** Positional Accuracy: Automatically positioned to the address	A7NW (SW)	771	-	382839 397243
363	**Contemporary Trade Directory Entries** Name: B M Tec Location: 87-88 Cross Street, Salford, Greater Manchester, M3 7AX Classification: Garage Services **Status: Active** Positional Accuracy: Manually positioned to the address or location	A18NW (N)	768	-	383381 398719
364	**Contemporary Trade Directory Entries** Name: Splash Graphix Ltd Location: Unit 6, St Wilfreds Enterprise Centre, Birchvale Close, Manchester, M15 5BJ Classification: Printers **Status: Inactive** Positional Accuracy: Automatically positioned to the address	A8SW (S)	768	-	383302 396950
364	**Contemporary Trade Directory Entries** Name: Complete Office Printer Support Location: St. Wilfrids Enterprise Centre, Birchvale Close, Manchester, M15 5BJ Classification: Office Equipment Servicing & Maintenance **Status: Inactive** Positional Accuracy: Automatically positioned to the address	A8SW (S)	777	-	383296 396943
365	**Contemporary Trade Directory Entries** Name: George Ellis & Sons Ltd Location: 54-60, Chapel Street, Salford, M3 7AA Classification: Office Furniture & Equipment **Status: Inactive** Positional Accuracy: Automatically positioned to the address	A18NE (N)	769	-	383591 398736
365	**Contemporary Trade Directory Entries** Name: Atlas Office Equipment Ltd Location: 52, Chapel Street, Salford, Lancashire, M3 7AA Classification: Seating Manufacturers **Status: Inactive** Positional Accuracy: Manually positioned to the address or location	A18NE (N)	769	-	383591 398736
365	**Contemporary Trade Directory Entries** Name: George Ellis & Sons Ltd Location: 54-60, Chapel Street, Salford, M3 7AA Classification: Office Furniture & Equipment **Status: Inactive** Positional Accuracy: Automatically positioned to the address	A18NE (N)	769	-	383591 398736
366	**Contemporary Trade Directory Entries** Name: Rayners Autocraft Location: 15c Chapel St, Salford, Lancashire, M3 7AA Classification: Garage Services **Status: Inactive** Positional Accuracy: Manually positioned to the road within the address or location	A18NE (N)	795	-	383679 398752
366	**Contemporary Trade Directory Entries** Name: Lee'S Motors Location: New Kings Head Yard,Chapel St, Salford, Lancashire, M3 7AA Classification: Car Body Repairs **Status: Inactive** Positional Accuracy: Manually positioned to the address or location	A18NE (N)	796	-	383644 398758
367	**Contemporary Trade Directory Entries** Name: A Everall Location: 3, Blackfriars Road, Salford, M3 7AG Classification: Car Body Repairs **Status: Active** Positional Accuracy: Automatically positioned to the address	A18NW (N)	796	-	383462 398760

Map ID	Details	Quadrant Reference (Compass Direction)	Estimated Distance From Site	Contact	NGR
367	**Contemporary Trade Directory Entries** Name: M P L G Ltd Location: Solmar House, 2, Cross Street, Salford, M3 7AX Classification: Bags, Belts & Accessories - Manufacturers & Suppliers **Status: Active** Positional Accuracy: Automatically positioned to the address	A18NW (N)	799	-	383414 398757
367	**Contemporary Trade Directory Entries** Name: Valentine Bags Ltd Location: 7-9, Blackfriars Road, Salford, M3 7AG Classification: Leather Garments & Products **Status: Inactive** Positional Accuracy: Automatically positioned to the address	A18NW (N)	817	-	383442 398779
368	**Contemporary Trade Directory Entries** Name: Pumpcare Technical Services Location: Unit 3, Cornbrook Estate, Ellesmere Street, Manchester, M15 4JY Classification: Pump Manufacturers **Status: Inactive** Positional Accuracy: Automatically positioned to the address	A7NW (SW)	799	-	382792 397262
368	**Contemporary Trade Directory Entries** Name: Seal Services Ltd Location: Unit 3, Cornbrook Estate, Ellesmere Street, Manchester, M15 4JY Classification: Pumps - Sales, Servicing & Repairs **Status: Inactive** Positional Accuracy: Automatically positioned to the address	A7NW (SW)	799	-	382792 397262
369	**Contemporary Trade Directory Entries** Name: Apple Location: Unit 23, Upper Mall, 98, Corporation Street, Manchester, M4 3AJ Classification: Electrical Goods Sales, Manufacturers & Wholesalers **Status: Inactive** Positional Accuracy: Automatically positioned to the address	A19NW (NE)	814	-	384096 398616
370	**Contemporary Trade Directory Entries** Name: Transport For Greater Manchester Location: 2, Picadilly Place, Manchester, Lancashire, M1 3BG Classification: Bus & Coach Operators & Stations **Status: Inactive** Positional Accuracy: Automatically positioned to the address	A19SE (NE)	819	-	384406 398205
371	**Contemporary Trade Directory Entries** Name: Gesco Location: Oxford Rd, Manchester, M1 7ED Classification: Plastics - Injection Moulding **Status: Inactive** Positional Accuracy: Manually positioned to the road within the address or location	A9NE (SE)	822	-	384246 397276
372	**Contemporary Trade Directory Entries** Name: Clifton Eyewear Ltd Location: 1, St. Stephen Street, Salford, M3 6AY Classification: Optical Goods - Manufacturers **Status: Inactive** Positional Accuracy: Automatically positioned to the address	A17NE (NW)	825	-	382971 398563
373	**Contemporary Trade Directory Entries** Name: Johnsons The Cleaners Location: 24, High Street, Manchester, M4 1QB Classification: Dry Cleaners **Status: Active** Positional Accuracy: Automatically positioned to the address	A19SE (NE)	825	-	384256 398483
374	**Contemporary Trade Directory Entries** Name: Paul Moy Associates Location: Unit 5, Brewery Yard, Deva Centre, Trinity Way, Salford, M3 7BB Classification: Mechanical Engineers **Status: Inactive** Positional Accuracy: Automatically positioned to the address	A18NW (N)	830	-	383322 398768
375	**Contemporary Trade Directory Entries** Name: William Street Motors Location: 32, William Street, Salford, M3 6AU Classification: Car Body Repairs **Status: Inactive** Positional Accuracy: Automatically positioned to the address	A17NE (NW)	831	-	383085 398660
376	**Contemporary Trade Directory Entries** Name: Hayes Location: Unit 2,Ellesmere St, Manchester, Lancashire, M15 4FY Classification: Bed & Mattress Manufacturers **Status: Inactive** Positional Accuracy: Manually positioned to the road within the address or location	A7NW (SW)	846	-	382735 397264

Map ID	Details	Quadrant Reference (Compass Direction)	Estimated Distance From Site	Contact	NGR
376	**Contemporary Trade Directory Entries** Name: In Situ Location: Talbot Mill,44 Ellesmere St, Manchester, Lancashire, M15 4FY Classification: Salvage Dealers **Status: Inactive** Positional Accuracy: Manually positioned to the address or location	A7NW (SW)	855	-	382720 397271
376	**Contemporary Trade Directory Entries** Name: Eagle Knitwear Location: Talbot Mill, 44, Ellesmere Street, Manchester, M15 4JY Classification: Knitting Yarn Manufacturers & Wholesalers **Status: Inactive** Positional Accuracy: Automatically positioned to the address	A7NW (SW)	859	-	382717 397268
376	**Contemporary Trade Directory Entries** Name: Batian Engineering Location: Talbot Mill, 44, Ellesmere Street, Manchester, M15 4JY Classification: Engineers - General **Status: Inactive** Positional Accuracy: Automatically positioned to the address	A7NW (SW)	859	-	382717 397268
376	**Contemporary Trade Directory Entries** Name: A & M Reproductions Location: Talbot Mill, 44, Ellesmere Street, Manchester, M15 4JY Classification: Furniture - Reproduction **Status: Inactive** Positional Accuracy: Automatically positioned to the address	A7NW (SW)	859	-	382717 397268
376	**Contemporary Trade Directory Entries** Name: Advance Knitwear Location: Talbot Mill, 44, Ellesmere Street, Manchester, M15 4JY Classification: Knitwear Manufacturers & Wholesalers **Status: Inactive** Positional Accuracy: Automatically positioned to the address	A7NW (SW)	859	-	382717 397268
376	**Contemporary Trade Directory Entries** Name: M & R Textiles Ltd Location: Talbot Mill, 44, Ellesmere Street, Manchester, Lancashire, M15 4JY Classification: Knitwear Manufacturers & Wholesalers **Status: Inactive** Positional Accuracy: Manually positioned to the address or location	A7NW (SW)	859	-	382717 397268
376	**Contemporary Trade Directory Entries** Name: Vacuum Scientific Services Ltd Location: Talbot Mill, 44, Ellesmere Street, Manchester, M15 4JY Classification: Scientific Apparatus & Instruments - Manufacturers **Status: Inactive** Positional Accuracy: Automatically positioned to the address	A7NW (SW)	859	-	382717 397268
376	**Contemporary Trade Directory Entries** Name: S Ryan Location: Talbot Mill, 44, Ellesmere Street, Manchester, M15 4JY Classification: Window Frame Manufacturers **Status: Inactive** Positional Accuracy: Automatically positioned to the address	A7NW (SW)	859	-	382717 397268
376	**Contemporary Trade Directory Entries** Name: Kyran Hall Art Glass Studio Location: Talbot Mill, 44, Ellesmere Street, Manchester, Lancashire, M15 4JY Classification: Stained Glass Designers & Producers **Status: Inactive** Positional Accuracy: Manually positioned to the address or location	A7NW (SW)	859	-	382717 397268
376	**Contemporary Trade Directory Entries** Name: Fast Track Upvc Location: Floor 1, Unit 2,Talbot Mill,Ellesmere St, Manchester, Lancashire, M15 4JY Classification: Window Frame Manufacturers **Status: Inactive** Positional Accuracy: Manually positioned to the address or location	A7NW (SW)	885	-	382683 397275
377	**Contemporary Trade Directory Entries** Name: Brayziers Technical Tubes Ltd Location: Ferguson House, 11, Blackfriars Road, Salford, Lancashire, M3 7AG Classification: Engineers - General **Status: Inactive** Positional Accuracy: Manually positioned to the address or location	A18NW (N)	847	-	383411 398805
377	**Contemporary Trade Directory Entries** Name: Samuel Bruce Location: 21, Blackfriars Road, Salford, M3 7AQ Classification: Furniture Manufacturers - Home & Office **Status: Inactive** Positional Accuracy: Automatically positioned to the address	A18NW (N)	859	-	383396 398814

Map ID	Details	Quadrant Reference (Compass Direction)	Estimated Distance From Site	Contact	NGR
378	**Contemporary Trade Directory Entries** Name: Epos Now Location: The Corn Exchange, 37, Hanging Ditch, Manchester, M4 3TR Classification: Cash Registers & Check-Out Equipment **Status: Active** Positional Accuracy: Automatically positioned to the address	A19NW (NE)	850	-	383957 398734
378	**Contemporary Trade Directory Entries** Name: Nexira Location: 176 Monton Road,Monton M30 9ga, Manchester, Greater Manchester, M4 3TR Classification: Food Colouring, Flavouring & Additive Manufacturers & Distributors **Status: Inactive** Positional Accuracy: Manually positioned within the geographical locality	A19NW (NE)	850	-	383957 398734
378	**Contemporary Trade Directory Entries** Name: Roomzzz Manchester City Corn Exchange Location: Exchange Square,Hanging Ditch, Manchester, Greater Manchester, M4 3TR Classification: Commercial Cleaning Services **Status: Inactive** Positional Accuracy: Manually positioned within the geographical locality	A19NW (NE)	852	-	383972 398729
379	**Contemporary Trade Directory Entries** Name: United Global Location: Minshull House, 47, Chorlton Street, Manchester, M1 3FY Classification: Road Haulage Services **Status: Active** Positional Accuracy: Automatically positioned to the address	A14NE (E)	853	-	384479 397885
380	**Contemporary Trade Directory Entries** Name: Q Street Domestic Appliances Location: 45, Quenby Street, Manchester, M15 4HX Classification: Vacuum Cleaners - Sales & Service **Status: Inactive** Positional Accuracy: Automatically positioned to the address	A7SE (SW)	856	-	382895 397060
380	**Contemporary Trade Directory Entries** Name: Q Street Domestic Appliances Location: 45, Quenby Street, Manchester, M15 4HX Classification: Washing Machines - Servicing & Repairs **Status: Inactive** Positional Accuracy: Automatically positioned to the address	A7SE (SW)	856	-	382895 397060
381	**Contemporary Trade Directory Entries** Name: Lexcorp Group Location: 31 Blackfriars Rd, Salford, Lancashire, M3 7AQ Classification: Distribution Services **Status: Inactive** Positional Accuracy: Manually positioned within the geographical locality	A18NW (N)	876	-	383364 398826
382	**Contemporary Trade Directory Entries** Name: R Lewtas Shopfitters Ltd Location: Unit 12, Bentinck Street Industrial Estate, Manchester, Lancashire, M15 4LN Classification: Joinery Manufacturers **Status: Inactive** Positional Accuracy: Manually positioned to the address or location	A7NW (SW)	880	-	382743 397191
382	**Contemporary Trade Directory Entries** Name: Star Auto Glass Location: Unit 12, Bentinck Street Industrial Estate, Manchester, M15 4LN Classification: Car Customisation & Conversion Specialists **Status: Inactive** Positional Accuracy: Automatically positioned to the address	A7NW (SW)	880	-	382743 397191
382	**Contemporary Trade Directory Entries** Name: Jook Design Location: Unit 2, Bentinck Street Industrial Estate, MANCHESTER, M15 4LN Classification: Soft Furnishings - Manufacturers **Status: Inactive** Positional Accuracy: Automatically positioned to the address	A7NW (SW)	902	-	382725 397179
382	**Contemporary Trade Directory Entries** Name: Lloyd Worrall (Manchester) Ltd Location: Unit 1/2, Bentinck Street Industrial Estate, Manchester, M15 4LN Classification: Hardware **Status: Inactive** Positional Accuracy: Automatically positioned to the address	A7NW (SW)	928	-	382702 397166

Map ID	Details	Quadrant Reference (Compass Direction)	Estimated Distance From Site	Contact	NGR
383	**Contemporary Trade Directory Entries** Name: Archmate Ltd Location: Flat 15, Granby House, Granby Row, Manchester, M1 7AR Classification: Rubber & Plastic Products - Manufacturers **Status: Inactive** Positional Accuracy: Automatically positioned to the address	A14SE (E)	883	-	384447 397612
384	**Contemporary Trade Directory Entries** Name: Pallets Wanted Location: Mancentral Indust Est,47c East Ordsall La, Salford, Lancashire, M5 4RW Classification: Pallets, Crates & Packing Cases **Status: Inactive** Positional Accuracy: Manually positioned to the road within the address or location	A17SW (NW)	883	-	382692 398216
385	**Contemporary Trade Directory Entries** Name: Tshirts2print.Com Location: 49, High Street, Manchester, M4 3AH Classification: T-Shirts **Status: Inactive** Positional Accuracy: Automatically positioned to the address	A19NE (NE)	885	-	384220 398608
385	**Contemporary Trade Directory Entries** Name: Bramhall Refrigeration Services Location: 23, Market Hall, Arndale Centre, Manchester, M4 3AW Classification: Refrigerators & Freezers - Servicing & Repairs **Status: Inactive** Positional Accuracy: Automatically positioned to the address	A19NE (NE)	885	-	384220 398608
385	**Contemporary Trade Directory Entries** Name: J J Nets Location: 49, High Street, Manchester, M4 3AH Classification: Homefurnishings - Manufacturers **Status: Inactive** Positional Accuracy: Automatically positioned to the address	A19NE (NE)	885	-	384220 398608
386	**Contemporary Trade Directory Entries** Name: Arletti Ltd Location: Grafton Works, Oldham Street, Salford, Lancashire, M5 4NN Classification: Tool Design, Manufacturers & Makers **Status: Inactive** Positional Accuracy: Automatically positioned to the address	A12NW (W)	885	-	382636 398059
387	**Contemporary Trade Directory Entries** Name: Pure Music Manufacturing Ltd Location: Bexley Chambers, 1, Bexley Square, Salford, M3 6DB Classification: Record, Tape & CD Manufacturers & Wholesalers **Status: Active** Positional Accuracy: Automatically positioned to the address	A17NE (NW)	889	-	382882 398562
388	**Contemporary Trade Directory Entries** Name: Smart And Effective Cleaning And Support Services Location: Flat 1, 1, New Welcome Street, Manchester, M15 5NA Classification: Cleaning Services - Domestic **Status: Inactive** Positional Accuracy: Automatically positioned to the address	A3NE (S)	890	-	383561 396793
389	**Contemporary Trade Directory Entries** Name: Bright House Trading Location: Flat 46, Ledburn Court, Ledburn Close, Manchester, M15 4HR Classification: Cleaning Services - Domestic **Status: Inactive** Positional Accuracy: Automatically positioned to the address	A7SE (SW)	891	-	382944 396979
389	**Contemporary Trade Directory Entries** Name: Greenhalls Location: Flat 33, Ledburn Court, Ledburn Close, Manchester, M15 4HR Classification: Breakdown and Recovery **Status: Inactive** Positional Accuracy: Automatically positioned to the address	A7SE (SW)	891	-	382944 396979
390	**Contemporary Trade Directory Entries** Name: Withy Grove Stores Ltd Location: 35-39, Withy Grove, Manchester, M4 2BJ Classification: Office Furniture & Equipment **Status: Inactive** Positional Accuracy: Automatically positioned to the address	A19NW (NE)	896	-	384140 398685
390	**Contemporary Trade Directory Entries** Name: Withy Grove Stores Location: 35, Withy Grove, Manchester, M4 2BJ Classification: Office Furniture & Equipment **Status: Inactive** Positional Accuracy: Automatically positioned to the address	A19NW (NE)	896	-	384140 398685

Map ID	Details	Quadrant Reference (Compass Direction)	Estimated Distance From Site	Contact	NGR
390	**Contemporary Trade Directory Entries** Name: Withy Grove Stores Ltd Location: 35-39, Withy Grove, Manchester, M4 2BJ Classification: Safes & Vaults - Suppliers & Installers **Status: Active** Positional Accuracy: Automatically positioned to the address	A19NW (NE)	899	-	384144 398685
390	**Contemporary Trade Directory Entries** Name: T Stensby & Co Ltd Location: 1, Shudehill, Manchester, M4 2AF Classification: Gunsmiths **Status: Inactive** Positional Accuracy: Automatically positioned to the address	A19NW (NE)	904	-	384149 398689
390	**Contemporary Trade Directory Entries** Name: D & J Jewellery Location: 9, Shudehill, Manchester, M4 2AF Classification: Jewellery Manufacturers & Repairers **Status: Inactive** Positional Accuracy: Automatically positioned to the address	A19NW (NE)	915	-	384170 398687
390	**Contemporary Trade Directory Entries** Name: Nouveau Jewellers Location: 9, Shudehill, Manchester, M4 2AF Classification: Jewellery Manufacturers & Repairers **Status: Active** Positional Accuracy: Automatically positioned to the address	A19NW (NE)	916	-	384170 398687
390	**Contemporary Trade Directory Entries** Name: Nouveau Location: 9, Shudehill, Manchester, Lancashire, M4 2AF Classification: Jewellery Manufacturers & Repairers **Status: Inactive** Positional Accuracy: Automatically positioned to the address	A19NW (NE)	919	-	384173 398690
391	**Contemporary Trade Directory Entries** Name: All Vaux Location: Unit 4,Norton St, Salford, Lancashire, M3 7NW Classification: Garage Services **Status: Inactive** Positional Accuracy: Manually positioned to the road within the address or location	A23SE (N)	903	-	383604 398870
391	**Contemporary Trade Directory Entries** Name: Bruntwood Wrought Iron Location: Unit 5 Norton St, Salford, Lancashire, M3 7NW Classification: Gate Manufacturers **Status: Inactive** Positional Accuracy: Manually positioned to the road within the address or location	A23SE (N)	906	-	383612 398872
391	**Contemporary Trade Directory Entries** Name: Salford Diesel Services Location: Unit 2, Norton Street, Salford, M3 7NW Classification: Garage Services **Status: Inactive** Positional Accuracy: Automatically positioned to the address	A23SE (N)	907	-	383622 398873
391	**Contemporary Trade Directory Entries** Name: New Pit Stop Garage Location: 1, Norton Street, Salford, Lancashire, M3 7NW Classification: Garage Services **Status: Inactive** Positional Accuracy: Automatically positioned to the address	A23SE (N)	907	-	383622 398873
391	**Contemporary Trade Directory Entries** Name: Royal Sun Alliance Insurance N D T Testing Facility Location: Unit 7-8, Norton Street, Salford, M3 7NW Classification: X-Ray Services **Status: Inactive** Positional Accuracy: Automatically positioned to the address	A23SE (N)	907	-	383622 398873
392	**Contemporary Trade Directory Entries** Name: Arnold Clark Location: Blackfriars Road, Salford, M3 7AP Classification: Car Dealers **Status: Inactive** Positional Accuracy: Automatically positioned to the address	A23SW (N)	906	-	383411 398865
393	**Contemporary Trade Directory Entries** Name: Till & Whitehead Ltd Location: Ellesmere Street, Manchester, Lancashire, M15 4JX Classification: Hardware **Status: Inactive** Positional Accuracy: Automatically positioned to the address	A7NW (SW)	909	-	382690 397218

Map ID	Details	Quadrant Reference (Compass Direction)	Estimated Distance From Site	Contact	NGR
393	**Contemporary Trade Directory Entries** Name: Grove Galleries Ltd Location: Phoenix House, Ellesmere Street, Manchester, M15 4JY Classification: Art Restoration & Picture Cleaning **Status: Inactive** Positional Accuracy: Automatically positioned to the address	A7NW (SW)	928	-	382671 397210
393	**Contemporary Trade Directory Entries** Name: G & M Knitwear Ltd Location: Hulme Hall Road, Manchester, M15 4LY Classification: Knitwear Manufacturers & Wholesalers **Status: Inactive** Positional Accuracy: Automatically positioned to the address	A7NW (SW)	972	-	382634 397188
394	**Contemporary Trade Directory Entries** Name: Sa Group Services Location: Stan, Lancashire, M1 3BL Classification: Cleaning Services - Domestic **Status: Inactive** Positional Accuracy: Manually positioned within the geographical locality	A14NE (E)	916	-	384530 398105
394	**Contemporary Trade Directory Entries** Name: Dordaf & Partners Location: Flat 8, Roby Court, 14, Roby Street, Manchester, M1 3AG Classification: Bathroom Fixtures - Manufacturers **Status: Inactive** Positional Accuracy: Automatically positioned to the address	A15NW (E)	940	-	384557 398090
395	**Contemporary Trade Directory Entries** Name: Print Copy Shop Location: Mandela Buildings, 99, Oxford Road, Manchester, M1 7EL Classification: Copying & Duplicating Services **Status: Inactive** Positional Accuracy: Automatically positioned to the address	A9NE (SE)	920	-	384328 397221
395	**Contemporary Trade Directory Entries** Name: Print Location: Mandela Buildings, 99, Oxford Road, Manchester, M1 7EL Classification: Copying & Duplicating Services **Status: Inactive** Positional Accuracy: Automatically positioned to the address	A9NE (SE)	920	-	384328 397221
396	**Contemporary Trade Directory Entries** Name: Renault Service Centre Location: 56, Bury Street, Salford, M3 7DA Classification: Mot Testing Centres **Status: Inactive** Positional Accuracy: Automatically positioned to the address	A23SW (N)	932	-	383232 398846
396	**Contemporary Trade Directory Entries** Name: Frank Pine Location: 1, Crown Street, Salford, M3 7DH Classification: Knitting Yarn Manufacturers & Wholesalers **Status: Inactive** Positional Accuracy: Automatically positioned to the address	A23SW (N)	938	-	383268 398865
397	**Contemporary Trade Directory Entries** Name: Oxyrane Uk Location: Piccadilly House, 49, Piccadilly, Manchester, M1 2AP Classification: Laboratories **Status: Inactive** Positional Accuracy: Automatically positioned to the address	A19SE (NE)	933	-	384494 398296
397	**Contemporary Trade Directory Entries** Name: O C M Print Location: Piccadilly House, 49, Piccadilly, Manchester, M1 2AP Classification: Printers **Status: Inactive** Positional Accuracy: Automatically positioned to the address	A19SE (NE)	933	-	384494 398296
397	**Contemporary Trade Directory Entries** Name: Sudstech Location: Piccadilly House,49 Piccadilly, Manchester, Greater Manchester, M1 2AP Classification: Builders' Merchants **Status: Inactive** Positional Accuracy: Automatically positioned to the address	A19SE (NE)	933	-	384494 398296
397	**Contemporary Trade Directory Entries** Name: Manchester Office Cleaners Location: Piccadilly House, 49, Piccadilly, Manchester, M1 2AP Classification: Cleaning Services - Domestic **Status: Inactive** Positional Accuracy: Automatically positioned to the address	A19SE (NE)	934	-	384494 398297

Map ID	Details	Quadrant Reference (Compass Direction)	Estimated Distance From Site	Contact	NGR
397	**Contemporary Trade Directory Entries** Name: John Addley Ltd Location: Clayton House, 59, Piccadilly, Manchester, Lancashire, M1 2AQ Classification: Commercial Cleaning Services **Status: Inactive** Positional Accuracy: Manually positioned to the address or location	A19SE (NE)	949	-	384518 398278
397	**Contemporary Trade Directory Entries** Name: Scotfax Location: Clayton House, 59, Piccadilly, Manchester, Lancashire, M1 2AQ Classification: Photocopiers **Status: Inactive** Positional Accuracy: Manually positioned to the address or location	A19SE (NE)	949	-	384518 398278
397	**Contemporary Trade Directory Entries** Name: Scotfax Location: Clayton House, 59, Piccadilly, Manchester, Lancashire, M1 2AQ Classification: Photocopiers **Status: Inactive** Positional Accuracy: Manually positioned to the address or location	A19SE (NE)	949	-	384518 398278
397	**Contemporary Trade Directory Entries** Name: Forward Bird Control Location: Clayton House, 59, Piccadilly, Manchester, Lancashire, M1 2AQ Classification: Pest & Vermin Control **Status: Inactive** Positional Accuracy: Manually positioned to the address or location	A19SE (NE)	949	-	384518 398278
397	**Contemporary Trade Directory Entries** Name: Oceanblue Logistics Location: Clayton House, 59, Piccadilly, Manchester, Lancashire, M1 2AQ Classification: Freight Forwarders **Status: Inactive** Positional Accuracy: Manually positioned to the address or location	A19SE (NE)	949	-	384518 398278
397	**Contemporary Trade Directory Entries** Name: Multitude Estates Ltd Location: Clayton House, 59, Piccadilly, Manchester, M1 2AQ Classification: Cleaning Services - Domestic **Status: Inactive** Positional Accuracy: Automatically positioned to the address	A19SE (NE)	949	-	384518 398278
397	**Contemporary Trade Directory Entries** Name: Oil Colour Chemists Association Location: First Floor, 59, Piccadilly, Manchester, M1 2AQ Classification: Adhesives, Glues & Sealants **Status: Inactive** Positional Accuracy: Automatically positioned to the address	A19SE (NE)	952	-	384522 398277
397	**Contemporary Trade Directory Entries** Name: Max Spielmann Location: 63, Piccadilly, Manchester, Lancashire, M1 2AG Classification: Photographic Processors **Status: Inactive** Positional Accuracy: Automatically positioned to the address	A19SE (NE)	962	-	384534 398271
397	**Contemporary Trade Directory Entries** Name: Kane Contracts Ltd Location: Third Floor,Clayton House,59 Piccadilly, Manchester, M1 2AQ Classification: Cleaning Services - Commercial **Status: Inactive** Positional Accuracy: Manually positioned to the address or location	A19SE (NE)	963	-	384528 398292
397	**Contemporary Trade Directory Entries** Name: Carr Manufacturing Co (Radcliffe) Ltd Location: First Floor, Clayton House, 59, Piccadilly, Manchester, M1 2AS Classification: Textile Manufacturing **Status: Inactive** Positional Accuracy: Automatically positioned to the address	A19SE (NE)	964	-	384529 398292
397	**Contemporary Trade Directory Entries** Name: Damp Aid Location: Clayton House, 59, Piccadilly, Manchester, M1 2AQ Classification: Damp & Dry Rot Control **Status: Inactive** Positional Accuracy: Automatically positioned to the address	A19SE (NE)	964	-	384529 398292
397	**Contemporary Trade Directory Entries** Name: Cherry Smart Services Ltd Location: Clayton House, 59, Piccadilly, Manchester, M1 2AQ Classification: Commercial Cleaning Services **Status: Inactive** Positional Accuracy: Automatically positioned to the address	A19SE (NE)	964	-	384529 398292

Map ID	Details	Quadrant Reference (Compass Direction)	Estimated Distance From Site	Contact	NGR
397	**Contemporary Trade Directory Entries** Name: Force C Location: 5 Newton St, Manchester, M1 1HW Classification: Jewellery Manufacturers & Repairers **Status: Inactive** Positional Accuracy: Manually positioned to the address or location	A19SE (NE)	976	-	384542 398290
397	**Contemporary Trade Directory Entries** Name: P N H Location: St. Margarets Chambers, 5, Newton Street, Manchester, Lancashire, M1 1HL Classification: Jewellery Manufacturers & Repairers **Status: Inactive** Positional Accuracy: Manually positioned to the address or location	A19SE (NE)	977	-	384543 398291
398	**Contemporary Trade Directory Entries** Name: Keppie Design Location: 1, Portland Street, Manchester, M1 3BE Classification: Mechanical Engineers **Status: Inactive** Positional Accuracy: Automatically positioned to the address	A19SE (E)	933	-	384519 398224
399	**Contemporary Trade Directory Entries** Name: Nuffield Health Assessment Location: Unit 1, The Printworks, 27, Withy Grove, Manchester, M4 2BS Classification: Hospitals **Status: Inactive** Positional Accuracy: Automatically positioned to the address	A19NW (NE)	936	-	384122 398745
400	**Contemporary Trade Directory Entries** Name: D & G Packaging Ltd Location: Afflecks Arcade 35-39, Oldham Street, Manchester, M1 1JG Classification: Paper & Cardboard Products & Packaging - Manufacturers **Status: Inactive** Positional Accuracy: Automatically positioned to the address	A19SE (NE)	937	-	384429 398435
400	**Contemporary Trade Directory Entries** Name: The Bead Shop Location: Aflex Palace, 52, Church Street, Manchester, M4 1PW Classification: Jewellery Manufacturers & Repairers **Status: Inactive** Positional Accuracy: Automatically positioned to the address	A19SE (NE)	939	-	384423 398448
400	**Contemporary Trade Directory Entries** Name: Kustom Korner Location: Aflex Palace, 52, Church Street, Manchester, M4 1PW Classification: T-Shirts **Status: Active** Positional Accuracy: Automatically positioned to the address	A19SE (NE)	939	-	384423 398448
400	**Contemporary Trade Directory Entries** Name: Oblong Location: Aflex Palace, 52, Church Street, Manchester, Lancashire, M4 1PW Classification: Abattoirs **Status: Inactive** Positional Accuracy: Manually positioned to the address or location	A19SE (NE)	939	-	384423 398448
400	**Contemporary Trade Directory Entries** Name: Glass Bottle Bottle Glass Location: Afflecks Arcade, 35-39, Oldham Street, Manchester, M1 1JG Classification: Glass Products - Manufacturers **Status: Inactive** Positional Accuracy: Automatically positioned to the address	A19SE (NE)	940	-	384423 398448
400	**Contemporary Trade Directory Entries** Name: Sentsations Location: Afflecks Arcade, 35-39, Oldham Street, Manchester, Lancashire, M1 1JG Classification: Perfume Suppliers **Status: Inactive** Positional Accuracy: Manually positioned to the address or location	A19SE (NE)	940	-	384423 398448
401	**Contemporary Trade Directory Entries** Name: Flanny Cleaning Services Location: Flat 13, Hornchurch Court, Bonsall Street, Manchester, Lancashire, M15 6DS Classification: Cleaning Services - Domestic **Status: Inactive** Positional Accuracy: Automatically positioned to the address	A9SW (S)	941	-	383943 396837
402	**Contemporary Trade Directory Entries** Name: M G S Location: Blackfriars Rd, Salford, Lancashire, M3 7AQ Classification: Garage Services **Status: Inactive** Positional Accuracy: Manually positioned to the road within the address or location	A23SW (N)	942	-	383320 398883

Map ID	Details	Quadrant Reference (Compass Direction)	Estimated Distance From Site	Contact	NGR
403	**Contemporary Trade Directory Entries** Name: Pure Electric - Manchester Location: 4-10 London Road, Piccadilly, Manchester, Greater Manchester, M1 3AN Classification: Electric Motor Sales & Service **Status: Active** Positional Accuracy: Manually positioned to the address or location	A19SE (E)	947	-	384547 398175
404	**Contemporary Trade Directory Entries** Name: I D Location: 219, Hulme Walk, Manchester, M15 5FQ Classification: Mechanical Engineers **Status: Inactive** Positional Accuracy: Automatically positioned to the address	A3NW (S)	954	-	383486 396730
405	**Contemporary Trade Directory Entries** Name: H C Slingsby Plc Location: Unit 1, Derwent Street Trading Estate, Salford, M5 4RE Classification: Machinery - Industrial & Commercial **Status: Inactive** Positional Accuracy: Automatically positioned to the address	A11SE (W)	954	-	382510 397564
405	**Contemporary Trade Directory Entries** Name: Derwent Industrial Services Ltd Location: Derwent Ho,Derwent St, Salford, Lancashire, M5 4RE Classification: Blast Cleaning **Status: Inactive** Positional Accuracy: Manually positioned to the road within the address or location	A11SE (W)	958	-	382504 397575
406	**Contemporary Trade Directory Entries** Name: Comus Waste Location: 15a Gorton St, Salford, Lancashire, M3 7WN Classification: Waste Disposal Services **Status: Inactive** Positional Accuracy: Manually positioned to the road within the address or location	A23SE (N)	960	-	383676 398920
406	**Contemporary Trade Directory Entries** Name: Upton Auto Body Repairs Location: 15a Gorton St, Salford, Lancashire, M3 7WN Classification: Car Body Repairs **Status: Inactive** Positional Accuracy: Manually positioned to the road within the address or location	A23SE (N)	963	-	383678 398922
406	**Contemporary Trade Directory Entries** Name: Pitstop Ltd Location: 15a Garton Street, Salford, Greater Manchester, M3 7WN Classification: Car Body Repairs **Status: Active** Positional Accuracy: Manually positioned to the road within the address or location	A23SE (N)	964	-	383680 398923
407	**Contemporary Trade Directory Entries** Name: B J Products Shavers & Spares Location: 5, Nicholas Croft, Manchester, M4 1EY Classification: Electrical Goods Sales, Manufacturers & Wholesalers **Status: Inactive** Positional Accuracy: Automatically positioned to the address	A19NE (NE)	963	-	384282 398656
408	**Contemporary Trade Directory Entries** Name: K O Sports Location: Apartment 104, Chatsworth House, 19, Lever Street, Manchester, M1 1BY Classification: Sports Equipment Manufacturers & Distributors **Status: Inactive** Positional Accuracy: Automatically positioned to the address	A19SE (NE)	966	-	384491 398382
408	**Contemporary Trade Directory Entries** Name: Scrap Car Now Today Cash Manchester Town Location: Chatsworth House, 19, Lever Street, Manchester, M1 1AN Classification: Car Breakers & Dismantlers **Status: Inactive** Positional Accuracy: Automatically positioned to the address	A19SE (NE)	967	-	384492 398382
408	**Contemporary Trade Directory Entries** Name: Watts Bros (Manchester) Ltd Location: 20, Dale Street, Manchester, Lancashire, M1 1EZ Classification: Hats & Caps - Manufacturers **Status: Inactive** Positional Accuracy: Manually positioned to the address or location	A19SE (NE)	989	-	384527 398362
408	**Contemporary Trade Directory Entries** Name: La Vie Facile Location: 20, Dale Street, Manchester, Lancashire, M1 1EZ Classification: Footwear Manufacturers & Wholesale **Status: Inactive** Positional Accuracy: Manually positioned to the address or location	A19SE (NE)	989	-	384527 398362

Map ID	Details	Quadrant Reference (Compass Direction)	Estimated Distance From Site	Contact	NGR
408	**Contemporary Trade Directory Entries** Name: Eric Brownbill Fashion Agencies Location: 20, Dale Street, Manchester, Lancashire, M1 1EZ Classification: Clothing & Fabrics - Manufacturers **Status: Inactive** Positional Accuracy: Manually positioned to the address or location	A19SE (NE)	990	-	384527 398362
408	**Contemporary Trade Directory Entries** Name: Medusa 19 Ltd Location: 2nd Floor, Manchester, Greater Manchester, M1 1EZ Classification: Chemicals - Distributors & Wholesalers **Status: Inactive** Positional Accuracy: Manually positioned to the road within the address or location	A19SE (NE)	996	-	384524 398383
409	**Contemporary Trade Directory Entries** Name: P & A Autobodies Location: 49-51 Queen St, Salford, Lancashire, M3 7DQ Classification: Car Body Repairs **Status: Inactive** Positional Accuracy: Manually positioned to the address or location	A23SW (N)	968	-	383365 398920
409	**Contemporary Trade Directory Entries** Name: A C Body Services Location: 49, Queen Street, Salford, M3 7DQ Classification: Car Body Repairs **Status: Inactive** Positional Accuracy: Automatically positioned to the address	A23SW (N)	969	-	383365 398921
409	**Contemporary Trade Directory Entries** Name: Queen Street Motors Location: 49, Queen Street, SALFORD, M3 7DQ Classification: Car Body Repairs **Status: Inactive** Positional Accuracy: Automatically positioned to the address	A23SW (N)	969	-	383365 398921
410	**Contemporary Trade Directory Entries** Name: Office World Location: Regents Park, Ordsall Lane, Salford, Lancashire, M5 3TP Classification: Office Furniture & Equipment **Status: Inactive** Positional Accuracy: Automatically positioned to the address	A11NE (W)	971	-	382507 397938
410	**Contemporary Trade Directory Entries** Name: Office World Location: Regents Park, Ordsall Lane, Salford, Lancashire, M5 3TP Classification: Office Furniture & Equipment **Status: Inactive** Positional Accuracy: Automatically positioned to the address	A11NE (W)	971	-	382507 397938
411	**Contemporary Trade Directory Entries** Name: Brookley Ltd Location: 43-45 Turner St, Manchester, M4 1DN Classification: Clothing & Fabrics - Manufacturers **Status: Inactive** Positional Accuracy: Manually positioned to the address or location	A19NE (NE)	972	-	384380 398564
411	**Contemporary Trade Directory Entries** Name: Fashion Row Manchester Ltd Location: 43-45 Turner St, Manchester, M4 1DN Classification: Clothing & Fabrics - Manufacturers **Status: Inactive** Positional Accuracy: Manually positioned to the address or location	A19NE (NE)	972	-	384380 398564
411	**Contemporary Trade Directory Entries** Name: M Y Manchester Cleaners Location: 55 Turner Street, Manchester, Greater Manchester, M4 1DN Classification: Cleaning Services - Domestic **Status: Inactive** Positional Accuracy: Manually positioned within the geographical locality	A19NE (NE)	976	-	384389 398560
411	**Contemporary Trade Directory Entries** Name: New Deal Skates Location: 51 Turner St, Manchester, M4 1DN Classification: Leisure & Sportswear Manufacturers & Wholesalers **Status: Inactive** Positional Accuracy: Manually positioned to the address or location	A19NE (NE)	976	-	384389 398560
411	**Contemporary Trade Directory Entries** Name: True Brand International Location: 51, Turner Street, Manchester, Lancashire, M4 1DN Classification: Clothing & Fabrics - Manufacturers **Status: Inactive** Positional Accuracy: Manually positioned to the address or location	A19NE (NE)	976	-	384389 398560

Map ID	Details	Quadrant Reference (Compass Direction)	Estimated Distance From Site	Contact	NGR
412	**Contemporary Trade Directory Entries** Name: The Clinco Ltd Location: 5, PICCADILLY PLACE, MANCHESTER, M1 3BR Classification: Commercial Cleaning Services **Status: Active** Positional Accuracy: Automatically positioned to the address	A15NW (E)	974	-	384598 397854
412	**Contemporary Trade Directory Entries** Name: Quality Lab Location: 5, PICCADILLY PLACE, MANCHESTER, M1 3BR Classification: Engineers - General **Status: Active** Positional Accuracy: Automatically positioned to the address	A15NW (E)	974	-	384598 397854
413	**Contemporary Trade Directory Entries** Name: Greengate Motors Location: 57, Middlewood Street, Salford, M5 4RF Classification: Car Body Repairs **Status: Inactive** Positional Accuracy: Automatically positioned to the address	A12NW (W)	982	-	382534 398063
414	**Contemporary Trade Directory Entries** Name: Mehta & Mehta Ltd Location: 38, Thomas Street, Manchester, M4 1ER Classification: Children & Babywear - Manufacturers & Wholesalers **Status: Inactive** Positional Accuracy: Automatically positioned to the address	A19NE (NE)	996	-	384363 398621
414	**Contemporary Trade Directory Entries** Name: Brucella Tait Location: First Floor, 40, Thomas Street, Manchester, M4 1ER Classification: Jewellery Manufacturers & Repairers **Status: Inactive** Positional Accuracy: Automatically positioned to the address	A19NE (NE)	996	-	384366 398617
414	**Contemporary Trade Directory Entries** Name: David Ellis Jewellery Location: First Floor, 40, Thomas Street, Manchester, M4 1ER Classification: Jewellery Manufacturers & Repairers **Status: Active** Positional Accuracy: Automatically positioned to the address	A19NE (NE)	996	-	384366 398617
414	**Contemporary Trade Directory Entries** Name: Why Publications Location: 40, Thomas Street, Manchester, Lancashire, M4 1ER Classification: Distribution Services **Status: Inactive** Positional Accuracy: Automatically positioned to the address	A19NE (NE)	996	-	384366 398617
414	**Contemporary Trade Directory Entries** Name: Gyroscope Ltd Location: 30-32, Thomas Street, Manchester, Lancashire, M4 1ER Classification: Printers **Status: Inactive** Positional Accuracy: Automatically positioned to the address	A19NE (NE)	1000	-	384349 398642
415	**Contemporary Trade Directory Entries** Name: Dolly Tub Laundry Service Location: 1a, Bonsall Street, Manchester, M15 6DR Classification: Dry Cleaners **Status: Active** Positional Accuracy: Automatically positioned to the address	A9SW (SE)	1000	-	384034 396819
415	**Contemporary Trade Directory Entries** Name: The Dolly Tub Location: 1, Bonsall Street, Manchester, M15 6DR Classification: Ironing & Home Laundry Services **Status: Inactive** Positional Accuracy: Automatically positioned to the address	A9SW (SE)	1000	-	384034 396819
416	**Contemporary Trade Directory Entries** Name: Ace Decor Ltd Location: Unit 4, Regent Trading Estate, Oldfield Road, Salford, M5 4DE Classification: Painting & Decorating Supplies **Status: Inactive** Positional Accuracy: Automatically positioned to the address	A17SW (NW)	1000	-	382606 398318

Map ID	Details	Quadrant Reference (Compass Direction)	Estimated Distance From Site	Contact	NGR
417	**Fuel Station Entries** Name: Castlefield Service Station Location: 14, Great Jackson Street , Castlefield , Manchester, Greater Manchester, M15 4NG Brand: Obsolete Premises Type: Not Applicable **Status: Obsolete** Positional Accuracy: Automatically positioned to the address	A8NW (SW)	476	-	383248 397279
418	**Fuel Station Entries** Name: Ormond Street Motors Location: 2-4, Lower Ormond Street , , Manchester, Greater Manchester, M1 5QF Brand: Obsolete Premises Type: Not Applicable **Status: Obsolete** Positional Accuracy: Automatically positioned to the address	A9NW (SE)	657	-	384078 397320
419	**Fuel Station Entries** Name: Castlefield Travellers Check Location: Dawson Street , , Manchester, Greater Manchester, M3 4JZ Brand: OBSOLETE Premises Type: Not Applicable **Status: Obsolete** Positional Accuracy: Approximate location provided by supplier	A7NW (SW)	686	-	382813 397463
420	**Fuel Station Entries** Name: Sainsburys Salford Location: 100, Regent Road Ordsall Lane, , Salford, Greater Manchester, M5 4QU Brand: Sainsburys Premises Type: Hypermarket **Status: Open** Positional Accuracy: Manually positioned to the address or location	A11NE (W)	935	-	382524 397829
421	**Points of Interest - Commercial Services** Name: Automation Providers Location: 277 Deansgate, Manchester, M3 4EW Category: Repair and Servicing Class Code: Vehicle Repair, Testing and Servicing Positional Accuracy: Positioned to address or location	A13SW (SW)	0	10	383474 397763
422	**Points of Interest - Commercial Services** Name: Duffy Motors Ltd Location: Arch 16-17, Watson Street, Manchester, M3 4LP Category: Repair and Servicing Class Code: Vehicle Repair, Testing and Servicing Positional Accuracy: Positioned to address or location	A13SE (S)	17	10	383563 397703
422	**Points of Interest - Commercial Services** Name: Duffy Motors Manchester Ltd Location: Arch 16-17, Watson Street, Manchester, M3 4LP Category: Repair and Servicing Class Code: Vehicle Repair, Testing and Servicing Positional Accuracy: Positioned to address or location	A13SE (S)	19	10	383567 397709
423	**Points of Interest - Commercial Services** Name: The Dash Doctor Location: 321 Deansgate, Manchester, M3 4LQ Category: Repair and Servicing Class Code: Vehicle Repair, Testing and Servicing Positional Accuracy: Positioned to address or location	A13SW (SW)	92	10	383424 397622
424	**Points of Interest - Commercial Services** Name: The Leaflet Co Location: Croxley House 14, Lloyd Street, Manchester, M2 5ND Category: Transport, Storage and Delivery Class Code: Distribution and Haulage Positional Accuracy: Positioned to address or location	A13NE (NE)	130	10	383667 398074
424	**Points of Interest - Commercial Services** Name: The Leaflet Company Location: 14 Lloyd Street, Manchester, M2 5ND Category: Transport, Storage and Delivery Class Code: Distribution and Haulage Positional Accuracy: Positioned to address or location	A13NE (NE)	130	10	383667 398074
424	**Points of Interest - Commercial Services** Name: R G B Facades Location: St Johns House, 2, Queen Street, Manchester, M2 5JB Category: Transport, Storage and Delivery Class Code: Distribution and Haulage Positional Accuracy: Positioned to address or location	A13NE (N)	161	10	383621 398116

Map ID	Details	Quadrant Reference (Compass Direction)	Estimated Distance From Site	Contact	NGR
425	**Points of Interest - Commercial Services** Name: Mount Distribution Ltd Location: 2 Mount Street, Manchester, M2 5WQ Category: Transport, Storage and Delivery Class Code: Distribution and Haulage Positional Accuracy: Positioned to address or location	A13NE (NE)	162	10	383773 398020
426	**Points of Interest - Commercial Services** Name: G T Autos Location: Arch 88, Hewitt Street, Manchester, M15 4GB Category: Repair and Servicing Class Code: Vehicle Repair, Testing and Servicing Positional Accuracy: Positioned to address or location	A13SW (S)	184	10	383499 397502
427	**Points of Interest - Commercial Services** Name: M G Mechanical Services Location: 82 Hewitt Street, Manchester, M15 4GB Category: Repair and Servicing Class Code: Vehicle Repair, Testing and Servicing Positional Accuracy: Positioned to address or location	A13SE (S)	195	10	383593 397498
428	**Points of Interest - Commercial Services** Name: Kickstart Motorcycles Location: Arch 77, Whitworth Street West, Manchester, M1 5WQ Category: Repair and Servicing Class Code: Vehicle Repair, Testing and Servicing Positional Accuracy: Positioned to address or location	A13SE (SE)	254	10	383702 397495
428	**Points of Interest - Commercial Services** Name: Corner House Publications Location: 2 Tony Wilson Place, Manchester, M15 4FN Category: Transport, Storage and Delivery Class Code: Distribution and Haulage Positional Accuracy: Positioned to address or location	A8NE (SE)	297	10	383726 397459
429	**Points of Interest - Commercial Services** Name: Pest Solutions Ltd Location: Peter House, Oxford Street, Manchester, M1 5AN Category: Contract Services Class Code: Pest and Vermin Control Positional Accuracy: Positioned to address or location	A14NW (E)	313	10	383924 397846
430	**Points of Interest - Commercial Services** Name: Pest Control Manchester Location: 14 Commercial Street, Manchester, M15 4PZ Category: Contract Services Class Code: Pest and Vermin Control Positional Accuracy: Positioned to address or location	A8NW (S)	316	10	383497 397369
431	**Points of Interest - Commercial Services** Name: All About Audiences Distribution Location: Hotspur House 2, Gloucester Street, Manchester, M1 5QR Category: Transport, Storage and Delivery Class Code: Distribution and Haulage Positional Accuracy: Positioned to address or location	A8NE (SE)	386	10	383843 397455
431	**Points of Interest - Commercial Services** Name: Publicity Location: 2 Gloucester Street, Manchester, M1 5GP Category: Transport, Storage and Delivery Class Code: Distribution and Haulage Positional Accuracy: Positioned to address or location	A8NE (SE)	387	10	383844 397455
432	**Points of Interest - Commercial Services** Name: Stobart Group Location: 1 King Street, Manchester, M2 6AW Category: Transport, Storage and Delivery Class Code: Distribution and Haulage Positional Accuracy: Positioned to address or location	A18SE (N)	396	10	383695 398341
432	**Points of Interest - Commercial Services** Name: F1 Mobile Valeting Location: 92 Deansgate, Manchester, M3 2QG Category: Personal, Consumer and other Services Class Code: Vehicle Cleaning Services Positional Accuracy: Positioned to address or location	A18SE (N)	468	10	383682 398417
433	**Points of Interest - Commercial Services** Name: Carspa Car Valet Services Location: Reedham House 31, King Street West, Manchester, M3 2PN Category: Personal, Consumer and other Services Class Code: Vehicle Cleaning Services Positional Accuracy: Positioned to address or location	A18SW (N)	408	10	383518 398375

Map ID	Details	Quadrant Reference (Compass Direction)	Estimated Distance From Site	Contact	NGR
433	**Points of Interest - Commercial Services** Name: Storage Distribution Ltd Location: Reedham House 31, King Street West, Manchester, M3 2PJ Category: Transport, Storage and Delivery Class Code: Distribution and Haulage Positional Accuracy: Positioned to address or location	A18SW (N)	408	10	383518 398375
433	**Points of Interest - Commercial Services** Name: I C C Within National Car Parks Location: King Street West, Manchester, M3 2WY Category: Personal, Consumer and other Services Class Code: Vehicle Cleaning Services Positional Accuracy: Positioned to address or location	A18SE (N)	423	10	383582 398390
433	**Points of Interest - Commercial Services** Name: Carspa Location: Car Park, King St West, Manchester, Lancashire, M3 2PN Category: Personal, Consumer and other Services Class Code: Vehicle Cleaning Services Positional Accuracy: Positioned to address or location	A18SE (N)	423	10	383582 398390
433	**Points of Interest - Commercial Services** Name: C B I Location: Cardinal House 20, St. Marys Parsonage, Manchester, M3 2LY Category: Transport, Storage and Delivery Class Code: Distribution and Haulage Positional Accuracy: Positioned to address or location	A18SW (N)	485	10	383531 398454
433	**Points of Interest - Commercial Services** Name: John Good Shipping Location: Cardinal House 20, St Mary's Parsonage, Manchester, M3 2LY Category: Transport, Storage and Delivery Class Code: Distribution and Haulage Positional Accuracy: Positioned to address or location	A18SW (N)	485	10	383531 398453
433	**Points of Interest - Commercial Services** Name: I C E Transport Co Ltd Location: Cardinal House, St Marys Parsonage, Manchester, Greater Manchester, M3 2LY Category: Transport, Storage and Delivery Class Code: Distribution and Haulage Positional Accuracy: Positioned to address or location	A18SW (N)	486	10	383531 398454
434	**Points of Interest - Commercial Services** Name: Smiler Service Location: Unit 3c the Lock Building, 41 Whitworth Street West, Manchester, M1 5BD Category: Transport, Storage and Delivery Class Code: Distribution and Haulage Positional Accuracy: Positioned to address or location	A14SW (SE)	417	10	383932 397550
434	**Points of Interest - Commercial Services** Name: Graham's Motors Location: 59 Whitworth Street West, Manchester, M1 5WW Category: Repair and Servicing Class Code: Vehicle Repair, Testing and Servicing Positional Accuracy: Positioned to address or location	A14SW (SE)	446	10	383939 397495
434	**Points of Interest - Commercial Services** Name: J E Gordon Ltd Location: 60 Whitworth Street West, Manchester, M1 5WW Category: Construction Services Class Code: Metalworkers Including Blacksmiths Positional Accuracy: Positioned to address or location	A14SW (SE)	463	10	383963 397507
435	**Points of Interest - Commercial Services** Name: Brenca Metals Ltd Location: Ship Canal House 98, King Street, Manchester, M2 4WU Category: Recycling Services Class Code: Scrap Metal Merchants Positional Accuracy: Positioned to address or location	A19SW (NE)	450	10	383976 398234
435	**Points of Interest - Commercial Services** Name: The Accident Group Location: 55 King Street, Manchester, M2 4LQ Category: Repair and Servicing Class Code: Vehicle Repair, Testing and Servicing Positional Accuracy: Positioned to address or location	A19SW (NE)	455	10	383933 398286
436	**Points of Interest - Commercial Services** Name: Scrap That Car Location: 91 Princess Street, Manchester, M1 4HT Category: Recycling Services Class Code: Scrap Metal Merchants Positional Accuracy: Positioned to address or location	A14NW (E)	501	10	384129 397942

Map ID	Details	Quadrant Reference (Compass Direction)	Estimated Distance From Site	Contact	NGR
437	**Points of Interest - Commercial Services** Name: I T True Ltd Location: St. James Building 79, Oxford Street, Manchester, M1 6FQ Category: Transport, Storage and Delivery Class Code: Distribution and Haulage Positional Accuracy: Positioned to address or location	A14SW (E)	509	10	384075 397678
437	**Points of Interest - Commercial Services** Name: Faupel Plc Location: St. James Buildings 79, Oxford Street, Manchester, M1 6FQ Category: Transport, Storage and Delivery Class Code: Distribution and Haulage Positional Accuracy: Positioned to address or location	A14SW (E)	509	10	384075 397678
438	**Points of Interest - Commercial Services** Name: Total Towing Location: 61 Mosley Street, Manchester, M2 3HZ Category: Repair and Servicing Class Code: Vehicle Repair, Testing and Servicing Positional Accuracy: Positioned to address or location	A14NW (NE)	516	10	384117 398114
438	**Points of Interest - Commercial Services** Name: Hazexperts Location: 61 Mosley Street, Manchester, M2 3HZ Category: Recycling Services Class Code: Recycling, Reclamation and Disposal Positional Accuracy: Positioned to address or location	A14NW (NE)	525	10	384126 398113
438	**Points of Interest - Commercial Services** Name: M 1 1st Call Locksmiths Location: Cobac House 14-16, Charlotte Street, Manchester, M1 4FL Category: Repair and Servicing Class Code: Vehicle Repair, Testing and Servicing Positional Accuracy: Positioned to address or location	A14NW (E)	569	10	384186 398060
439	**Points of Interest - Commercial Services** Name: London Global Location: Imex House 40, Princess Street, Manchester, M1 6DE Category: Recycling Services Class Code: Recycling, Reclamation and Disposal Positional Accuracy: Positioned to address or location	A14NW (E)	552	10	384170 397843
439	**Points of Interest - Commercial Services** Name: Patriot Advertising Solutions Location: Imex House 40, Princess Street, Manchester, M1 6DE Category: Transport, Storage and Delivery Class Code: Distribution and Haulage Positional Accuracy: Positioned to address or location	A14NW (E)	552	10	384170 397844
440	**Points of Interest - Commercial Services** Name: D C Motor Engineers Location: 1-3 York Street, Manchester, M1 7DE Category: Repair and Servicing Class Code: Vehicle Repair, Testing and Servicing Positional Accuracy: Positioned to address or location	A19SW (NE)	573	10	384082 398298
441	**Points of Interest - Commercial Services** Name: Greenbrow Motors Location: 1 Great Marlborough Street, Manchester, M1 5NJ Category: Repair and Servicing Class Code: Vehicle Repair, Testing and Servicing Positional Accuracy: Positioned to address or location	A9NW (SE)	584	10	384058 397426
442	**Points of Interest - Commercial Services** Name: B M Tec Ltd Location: 15 New Bailey Street, Salford, M3 5FS Category: Repair and Servicing Class Code: Vehicle Repair, Testing and Servicing Positional Accuracy: Positioned to address or location	A18NW (NW)	636	10	383221 398516
443	**Points of Interest - Commercial Services** Name: Scrap Yard Location: Not Supplied Category: Recycling Services Class Code: Scrap Metal Merchants Positional Accuracy: Positioned to an adjacent address or location	A12SW (W)	637	10	382835 397556
443	**Points of Interest - Commercial Services** Name: Scrap Yard Location: M15 Category: Recycling Services Class Code: Scrap Metal Merchants Positional Accuracy: Positioned to address or location	A12SW (W)	639	10	382833 397556

Map ID	Details	Quadrant Reference (Compass Direction)	Estimated Distance From Site	Contact	NGR
444	**Points of Interest - Commercial Services** Name: Scrap a Car Manchester Location: 53 Portland Street, Manchester, M1 3LF Category: Recycling Services Class Code: Scrap Metal Merchants Positional Accuracy: Positioned to address or location	A14NE (E)	651	10	384279 397963
444	**Points of Interest - Commercial Services** Name: Leaflet Distribution Manchester Location: 53 Portland Street, Manchester, M1 3LF Category: Transport, Storage and Delivery Class Code: Distribution and Haulage Positional Accuracy: Positioned to address or location	A14NE (E)	652	10	384280 397963
445	**Points of Interest - Commercial Services** Name: D C Motor Engineers Location: Arch 45 at 5a, York Street, Piccadilly, Manchester, M1 7DE Category: Repair and Servicing Class Code: Vehicle Repair, Testing and Servicing Positional Accuracy: Positioned to address or location	A14SE (SE)	711	10	384228 397504
446	**Points of Interest - Commercial Services** Name: Car Care Express Location: Arch 4, Irwell Street, Salford, M3 5EN Category: Repair and Servicing Class Code: Vehicle Repair, Testing and Servicing Positional Accuracy: Positioned to address or location	A17SE (NW)	712	10	382967 398385
446	**Points of Interest - Commercial Services** Name: Carcare Express N W Ltd Location: Arch 4, Irwell Street, Salford, M3 5EN Category: Repair and Servicing Class Code: Vehicle Repair, Testing and Servicing Positional Accuracy: Positioned to address or location	A17SE (NW)	712	10	382967 398385
447	**Points of Interest - Commercial Services** Name: Manchester Auto Electrical Ltd Location: 38 Ellesmere Street, Manchester, M15 4JY Category: Repair and Servicing Class Code: Vehicle Repair, Testing and Servicing Positional Accuracy: Positioned to address or location	A7NW (SW)	727	10	382834 397329
447	**Points of Interest - Commercial Services** Name: Andrew's Auto Repairs Location: Unit 6, Bentinck Street Industrial Estate, Bentinck Street Ind Est, Manchester, M15 4LN Category: Repair and Servicing Class Code: Vehicle Repair, Testing and Servicing Positional Accuracy: Positioned to address or location	A7NW (SW)	771	10	382839 397243
447	**Points of Interest - Commercial Services** Name: Invincible Contracts Supplies Location: Unit 4, Bentinck Street, Manchester, M15 4LN Category: Transport, Storage and Delivery Class Code: Distribution and Haulage Positional Accuracy: Positioned to address or location	A7NW (SW)	830	10	382787 397215
448	**Points of Interest - Commercial Services** Name: Sports Fashion Distribution UK Ltd Location: Richmond House 15, Bloom Street, Manchester, M1 3HZ Category: Transport, Storage and Delivery Class Code: Distribution and Haulage Positional Accuracy: Positioned to address or location	A14NE (E)	750	10	384377 397901
449	**Points of Interest - Commercial Services** Name: B M Tec Location: 87-88 Cross Street, Salford, M3 7AX Category: Repair and Servicing Class Code: Vehicle Repair, Testing and Servicing Positional Accuracy: Positioned to address or location	A18NW (N)	768	10	383381 398719
450	**Points of Interest - Commercial Services** Name: Leyden Bros (Blackfriars) Ltd Location: Blackfriars Corner, Chapel Street, Salford, M3 7AA Category: Repair and Servicing Class Code: Vehicle Repair, Testing and Servicing Positional Accuracy: Positioned to address or location	A18NE (N)	783	10	383542 398752
450	**Points of Interest - Commercial Services** Name: Leyden Bros Blackfriars Ltd Location: Blackfriars Corner, Chapel Street, Salford, M3 7AA Category: Repair and Servicing Class Code: Vehicle Repair, Testing and Servicing Positional Accuracy: Positioned to address or location	A18NE (N)	783	10	383542 398752

Map ID	Details	Quadrant Reference (Compass Direction)	Estimated Distance From Site	Contact	NGR
450	**Points of Interest - Commercial Services** Name: A Everall Location: 3 Blackfriars Road, Salford, M3 7AG Category: Repair and Servicing Class Code: Vehicle Repair, Testing and Servicing Positional Accuracy: Positioned to address or location	A18NW (N)	796	10	383462 398760
450	**Points of Interest - Commercial Services** Name: A L Everall & Co Location: 3 Blackfriars Road, Salford, M3 7AG Category: Repair and Servicing Class Code: Vehicle Repair, Testing and Servicing Positional Accuracy: Positioned to address or location	A18NW (N)	808	10	383465 398773
450	**Points of Interest - Commercial Services** Name: M G S Location: 3 Blackfriars Road, Salford, M3 7AG Category: Repair and Servicing Class Code: Vehicle Repair, Testing and Servicing Positional Accuracy: Positioned to address or location	A18NW (N)	808	10	383465 398773
451	**Points of Interest - Commercial Services** Name: United Global Location: 47 Chorlton Street, Manchester, M1 3FY Category: Transport, Storage and Delivery Class Code: Distribution and Haulage Positional Accuracy: Positioned to address or location	A14NE (E)	846	10	384471 397875
452	**Points of Interest - Commercial Services** Name: M Segal Motor Trimmings Ltd Location: Trimcar House 29, Blackfriars Road, Salford, M3 7AQ Category: Repair and Servicing Class Code: Vehicle Repair, Testing and Servicing Positional Accuracy: Positioned to address or location	A18NW (N)	864	10	383383 398817
453	**Points of Interest - Commercial Services** Name: R & R Location: Unit 12, Bentinck Street Industrial Estate, Manchester, M15 4LN Category: Repair and Servicing Class Code: Vehicle Repair, Testing and Servicing Positional Accuracy: Positioned to address or location	A7NW (SW)	880	10	382743 397190
454	**Points of Interest - Commercial Services** Name: New Pit Stop Garage Location: 1 Norton Street, Salford, M3 7NW Category: Repair and Servicing Class Code: Vehicle Repair, Testing and Servicing Positional Accuracy: Positioned to address or location	A23SE (N)	907	10	383622 398873
454	**Points of Interest - Commercial Services** Name: New Pit Stop Garage Ltd Location: 1 Norton Street, Salford, M3 7NW Category: Repair and Servicing Class Code: Vehicle Repair, Testing and Servicing Positional Accuracy: Positioned to address or location	A23SE (N)	907	10	383622 398872
454	**Points of Interest - Commercial Services** Name: New Pit Stop Garage Location: 1 Norton Street, Salford, M3 7NW Category: Repair and Servicing Class Code: Vehicle Repair, Testing and Servicing Positional Accuracy: Positioned to address or location	A23SE (N)	907	10	383622 398873
455	**Points of Interest - Commercial Services** Name: Renault Service Centre Location: 56 Bury Street, Salford, M3 7DA Category: Repair and Servicing Class Code: Vehicle Repair, Testing and Servicing Positional Accuracy: Positioned to address or location	A23SW (N)	932	10	383232 398846
455	**Points of Interest - Commercial Services** Name: Renault Service Centre Location: 56 Bury Street, Salford, M3 7DA Category: Repair and Servicing Class Code: Vehicle Repair, Testing and Servicing Positional Accuracy: Positioned to address or location	A23SW (N)	932	10	383232 398846
456	**Points of Interest - Commercial Services** Name: Car Wash Location: 100 Regent Road, Ordsall Lane, Salford, Lancashire, M5 4QU Category: Personal, Consumer and other Services Class Code: Vehicle Cleaning Services Positional Accuracy: Positioned to address or location	A11NE (W)	935	10	382524 397829

Map ID	Details	Quadrant Reference (Compass Direction)	Estimated Distance From Site	Contact	NGR
456	**Points of Interest - Commercial Services** Name: Sainsburys Salford Location: 100 Regent Road, Ordsall Lane, Salford, M5 4QU Category: Personal, Consumer and other Services Class Code: Vehicle Cleaning Services Positional Accuracy: Positioned to address or location	A11SE (W)	969	10	382487 397805
457	**Points of Interest - Commercial Services** Name: Forward Bird Control Location: Clayton House 59, Piccadilly, Manchester, M1 2AQ Category: Contract Services Class Code: Pest and Vermin Control Positional Accuracy: Positioned to address or location	A19SE (NE)	949	10	384518 398278
457	**Points of Interest - Commercial Services** Name: Oceanblue Logistics Location: Clayton House 59, Piccadilly, Manchester, M1 2AQ Category: Transport, Storage and Delivery Class Code: Distribution and Haulage Positional Accuracy: Positioned to address or location	A19SE (NE)	949	10	384518 398278
457	**Points of Interest - Commercial Services** Name: Forward Bird Control - National Location: Clayton House 59, Piccadilly, Manchester, M1 2AQ Category: Contract Services Class Code: Pest and Vermin Control Positional Accuracy: Positioned to address or location	A19SE (NE)	949	10	384518 398278
457	**Points of Interest - Commercial Services** Name: freightnet.com Location: Clayton House 59, Piccadilly, Manchester, M1 2AQ Category: Transport, Storage and Delivery Class Code: Distribution and Haulage Positional Accuracy: Positioned to address or location	A19SE (NE)	949	10	384518 398278
458	**Points of Interest - Education and Health** Name: NHS Nightingale Hospital North West Location: Windmill Street, Manchester, M2 3GX Category: Health Practitioners and Establishments Class Code: Hospitals Positional Accuracy: Positioned to address or location	A13SE (SE)	117	10	383685 397748
459	**Points of Interest - Manufacturing and Production** Name: Locus Properties Ltd Location: 19 Albion Wharf, Manchester, M1 5LN Category: Industrial Features Class Code: Business Parks and Industrial Estates Positional Accuracy: Positioned to address or location	A13SE (SE)	169	10	383660 397574
460	**Points of Interest - Manufacturing and Production** Name: Bruntwood Business Ltd Location: Centurion House 129, Deansgate, Manchester, M3 3WR Category: Industrial Features Class Code: Business Parks and Industrial Estates Positional Accuracy: Positioned to address or location	A13NE (N)	195	10	383636 398148
460	**Points of Interest - Manufacturing and Production** Name: Mwb Business Exchange Location: John Dalton House 121, Deansgate, Manchester, M3 2BX Category: Industrial Features Class Code: Business Parks and Industrial Estates Positional Accuracy: Positioned to address or location	A18SE (N)	278	10	383650 398230
460	**Points of Interest - Manufacturing and Production** Name: Forsyth Bros Location: 126 Deansgate, Manchester, M3 2GR Category: Industrial Features Class Code: Business Parks and Industrial Estates Positional Accuracy: Positioned to address or location	A18SE (N)	346	10	383623 398306
461	**Points of Interest - Manufacturing and Production** Name: Works Location: Not Supplied Category: Industrial Features Class Code: Unspecified Works Or Factories Positional Accuracy: Positioned to an adjacent address or location	A8NE (S)	204	10	383567 397482
461	**Points of Interest - Manufacturing and Production** Name: Works Location: Not Supplied Category: Industrial Features Class Code: Unspecified Works Or Factories Positional Accuracy: Positioned to an adjacent address or location	A8NW (S)	212	10	383464 397482

Map ID	Details	Quadrant Reference (Compass Direction)	Estimated Distance From Site	Contact	NGR
461	**Points of Interest - Manufacturing and Production** Name: Works Location: M15 Category: Industrial Features Class Code: Unspecified Works Or Factories Positional Accuracy: Positioned to an adjacent address or location	A8NW (S)	214	10	383460 397481
461	**Points of Interest - Manufacturing and Production** Name: Factory Location: Not Supplied Category: Industrial Features Class Code: Unspecified Works Or Factories Positional Accuracy: Positioned to an adjacent address or location	A8NW (S)	254	10	383495 397432
461	**Points of Interest - Manufacturing and Production** Name: Factory Location: Not Supplied Category: Industrial Features Class Code: Unspecified Works Or Factories Positional Accuracy: Positioned to an adjacent address or location	A8NW (S)	259	10	383457 397435
461	**Points of Interest - Manufacturing and Production** Name: Works Location: Not Supplied Category: Industrial Features Class Code: Unspecified Works Or Factories Positional Accuracy: Positioned to an adjacent address or location	A8NW (S)	267	10	383429 397435
461	**Points of Interest - Manufacturing and Production** Name: Works Location: M15 Category: Industrial Features Class Code: Unspecified Works Or Factories Positional Accuracy: Positioned to an adjacent address or location	A8NW (S)	270	10	383425 397434
461	**Points of Interest - Manufacturing and Production** Name: Works Location: Not Supplied Category: Industrial Features Class Code: Unspecified Works Or Factories Positional Accuracy: Positioned to an adjacent address or location	A8NW (S)	278	10	383452 397416
462	**Points of Interest - Manufacturing and Production** Name: Bruntwood Ltd Location: 2-10 Albert Square, Manchester, M2 6LW Category: Industrial Features Class Code: Business Parks and Industrial Estates Positional Accuracy: Positioned to address or location	A13NE (NE)	261	10	383794 398151
463	**Points of Interest - Manufacturing and Production** Name: Nemesis Agency Ltd Location: 1 Oxford Court, Manchester, M2 3WQ Category: Industrial Features Class Code: Business Parks and Industrial Estates Positional Accuracy: Positioned to address or location	A14SW (E)	308	10	383901 397789
463	**Points of Interest - Manufacturing and Production** Name: Regus Location: Peter House, Oxford Street, Manchester, M1 5AN Category: Industrial Features Class Code: Business Parks and Industrial Estates Positional Accuracy: Positioned to address or location	A14NW (E)	313	10	383925 397847
463	**Points of Interest - Manufacturing and Production** Name: Regus Location: Peter House, Oxford Street, Manchester, M1 5AN Category: Industrial Features Class Code: Business Parks and Industrial Estates Positional Accuracy: Positioned to address or location	A14NW (E)	313	10	383925 397847
464	**Points of Interest - Manufacturing and Production** Name: Works Location: Not Supplied Category: Industrial Features Class Code: Unspecified Works Or Factories Positional Accuracy: Positioned to an adjacent address or location	A8NE (S)	330	10	383543 397353
464	**Points of Interest - Manufacturing and Production** Name: Works Location: Not Supplied Category: Industrial Features Class Code: Unspecified Works Or Factories Positional Accuracy: Positioned to an adjacent address or location	A8NE (S)	340	10	383564 397345

Map ID	Details	Quadrant Reference (Compass Direction)	Estimated Distance From Site	Contact	NGR
465	**Points of Interest - Manufacturing and Production** Name: Century House Commissionaire Location: Century Ho, 11 St Peters Sq, Manchester, M2 3DN Category: Industrial Features Class Code: Business Parks and Industrial Estates Positional Accuracy: Positioned to address or location	A14NW (E)	352	10	383980 397940
465	**Points of Interest - Manufacturing and Production** Name: Century House Commissionaire Location: Century House, 11 St Peters Square, Manchester, Greater Manchester, M2 3DN Category: Industrial Features Class Code: Business Parks and Industrial Estates Positional Accuracy: Positioned to address or location	A14NW (E)	352	10	383980 397940
466	**Points of Interest - Manufacturing and Production** Name: Orega Management Ltd Location: 76 King Street, Manchester, M2 4NH Category: Industrial Features Class Code: Business Parks and Industrial Estates Positional Accuracy: Positioned to address or location	A19SW (NE)	390	10	383878 398248
466	**Points of Interest - Manufacturing and Production** Name: Regus Location: 82 King Street, Manchester, M2 4WQ Category: Industrial Features Class Code: Business Parks and Industrial Estates Positional Accuracy: Positioned to address or location	A19SW (NE)	426	10	383923 398256
466	**Points of Interest - Manufacturing and Production** Name: The Offices Location: Lloyds Bank Buildings, 53, King Street, Manchester, M2 4LQ Category: Industrial Features Class Code: Business Parks and Industrial Estates Positional Accuracy: Positioned to address or location	A19SW (NE)	431	10	383885 398295
467	**Points of Interest - Manufacturing and Production** Name: Tank Location: M1 Category: Industrial Features Class Code: Tanks (Generic) Positional Accuracy: Positioned to an adjacent address or location	A8NE (SE)	447	10	383867 397388
467	**Points of Interest - Manufacturing and Production** Name: Works Location: Not Supplied Category: Industrial Features Class Code: Unspecified Works Or Factories Positional Accuracy: Positioned to an adjacent address or location	A8NE (SE)	493	10	383845 397303
468	**Points of Interest - Manufacturing and Production** Name: Works Location: Not Supplied Category: Industrial Features Class Code: Unspecified Works Or Factories Positional Accuracy: Positioned to an adjacent address or location	A9NW (SE)	498	10	383943 397403
468	**Points of Interest - Manufacturing and Production** Name: Works Location: Not Supplied Category: Industrial Features Class Code: Unspecified Works Or Factories Positional Accuracy: Positioned to an adjacent address or location	A9NW (SE)	529	10	384007 397447
468	**Points of Interest - Manufacturing and Production** Name: Works Location: Not Supplied Category: Industrial Features Class Code: Unspecified Works Or Factories Positional Accuracy: Positioned to an adjacent address or location	A9NW (SE)	540	10	384010 397430
468	**Points of Interest - Manufacturing and Production** Name: Works Location: Not Supplied Category: Industrial Features Class Code: Unspecified Works Or Factories Positional Accuracy: Positioned to an adjacent address or location	A9NW (SE)	565	10	383994 397360
469	**Points of Interest - Manufacturing and Production** Name: 1 Marsden Street Business Centre Location: 1 Marsden Street, Manchester, M2 1HW Category: Industrial Features Class Code: Business Parks and Industrial Estates Positional Accuracy: Positioned to address or location	A19SW (NE)	534	10	383974 398356

Map ID	Details	Quadrant Reference (Compass Direction)	Estimated Distance From Site	Contact	NGR
470	**Points of Interest - Manufacturing and Production** Name: Regus Location: Barnett House 53, Fountain Street, Manchester, M2 2AN Category: Industrial Features Class Code: Business Parks and Industrial Estates Positional Accuracy: Positioned to address or location	A19SW (NE)	549	10	384112 398208
470	**Points of Interest - Manufacturing and Production** Name: Abbey Business Centre Location: Barnett House 53, Fountain Street, Manchester, M2 2AN Category: Industrial Features Class Code: Business Parks and Industrial Estates Positional Accuracy: Positioned to address or location	A19SW (NE)	549	10	384112 398208
471	**Points of Interest - Manufacturing and Production** Name: The Words Business Centre Location: 19 Ralli Courts, New Bailey Street, Salford, M3 5FT Category: Industrial Features Class Code: Business Parks and Industrial Estates Positional Accuracy: Positioned to address or location	A17SE (NW)	549	10	383165 398365
471	**Points of Interest - Manufacturing and Production** Name: The Words Business Centre Location: 19 Ralli Courts, New Bailey Street, Salford, M3 5FT Category: Industrial Features Class Code: Business Parks and Industrial Estates Positional Accuracy: Positioned to address or location	A17SE (NW)	549	10	383165 398365
472	**Points of Interest - Manufacturing and Production** Name: Citibase Location: Imex House 40, Princess Street, Manchester, M1 6DE Category: Industrial Features Class Code: Business Parks and Industrial Estates Positional Accuracy: Positioned to address or location	A14NW (E)	552	10	384170 397844
472	**Points of Interest - Manufacturing and Production** Name: Citibase Location: Imex House 40, Princess Street, Manchester, M1 6DE Category: Industrial Features Class Code: Business Parks and Industrial Estates Positional Accuracy: Positioned to address or location	A14NW (E)	552	10	384170 397844
472	**Points of Interest - Manufacturing and Production** Name: Citibase Business Centres Location: Imex House 40, Princess Street, Manchester, M1 6DE Category: Industrial Features Class Code: Business Parks and Industrial Estates Positional Accuracy: Positioned to address or location	A14NW (E)	552	10	384170 397844
473	**Points of Interest - Manufacturing and Production** Name: Works Location: M3 Category: Industrial Features Class Code: Unspecified Works Or Factories Positional Accuracy: Positioned to an adjacent address or location	A17SE (NW)	554	10	383055 398232
474	**Points of Interest - Manufacturing and Production** Name: Acresfield Location: 8-10 Exchange Street, Manchester, M2 7HA Category: Industrial Features Class Code: Business Parks and Industrial Estates Positional Accuracy: Positioned to address or location	A18SE (N)	562	10	383797 398486
475	**Points of Interest - Manufacturing and Production** Name: China House Location: M1 Category: Extractive Industries Class Code: Sand, Gravel and Clay Extraction and Merchants Positional Accuracy: Positioned to an adjacent address or location	A14SW (E)	562	10	384155 397750

Map ID	Details	Quadrant Reference (Compass Direction)	Estimated Distance From Site	Contact	NGR
475	**Points of Interest - Manufacturing and Production** Name: Works Location: M1 Category: Industrial Features Class Code: Unspecified Works Or Factories Positional Accuracy: Positioned to an adjacent address or location	A14SW (E)	605	10	384189 397717
475	**Points of Interest - Manufacturing and Production** Name: Works Location: Not Supplied Category: Industrial Features Class Code: Unspecified Works Or Factories Positional Accuracy: Positioned to an adjacent address or location	A14SW (E)	608	10	384193 397717
476	**Points of Interest - Manufacturing and Production** Name: Factory Location: M15 Category: Industrial Features Class Code: Unspecified Works Or Factories Positional Accuracy: Positioned to an adjacent address or location	A7NE (SW)	563	10	383163 397226
477	**Points of Interest - Manufacturing and Production** Name: Works Location: Not Supplied Category: Industrial Features Class Code: Unspecified Works Or Factories Positional Accuracy: Positioned to an adjacent address or location	A9NW (SE)	590	10	384026 397362
478	**Points of Interest - Manufacturing and Production** Name: Factory Location: M3 Category: Industrial Features Class Code: Unspecified Works Or Factories Positional Accuracy: Positioned to an adjacent address or location	A12SW (W)	593	10	382861 397668
478	**Points of Interest - Manufacturing and Production** Name: Works Location: Not Supplied Category: Industrial Features Class Code: Unspecified Works Or Factories Positional Accuracy: Positioned to an adjacent address or location	A12SW (W)	608	10	382856 397592
478	**Points of Interest - Manufacturing and Production** Name: Works Location: M15 Category: Industrial Features Class Code: Unspecified Works Or Factories Positional Accuracy: Positioned to an adjacent address or location	A12SW (W)	612	10	382852 397591
479	**Points of Interest - Manufacturing and Production** Name: Tank Location: M15 Category: Industrial Features Class Code: Tanks (Generic) Positional Accuracy: Positioned to an adjacent address or location	A7NE (SW)	603	10	382916 397437
480	**Points of Interest - Manufacturing and Production** Name: Spectrum Investment Maangement Location: The Edge, Clowes Street, Salford, M3 5NA Category: Industrial Features Class Code: Business Parks and Industrial Estates Positional Accuracy: Positioned to address or location	A18NE (N)	604	10	383575 398572
480	**Points of Interest - Manufacturing and Production** Name: Stone Mine Location: 22 Blackfriars Street, Salford, M3 5BQ Category: Extractive Industries Class Code: Stone Quarrying and Preparation Positional Accuracy: Positioned to address or location	A18NE (N)	656	10	383593 398623
481	**Points of Interest - Manufacturing and Production** Name: Bruntwood Business Centres Ltd Location: Lowry House 17, Marble Street, Manchester, M2 3AW Category: Industrial Features Class Code: Business Parks and Industrial Estates Positional Accuracy: Positioned to address or location	A19SW (NE)	633	10	384110 398358
482	**Points of Interest - Manufacturing and Production** Name: Bruntwood Location: 53 Portland Street, Manchester, M1 3LD Category: Industrial Features Class Code: Business Parks and Industrial Estates Positional Accuracy: Positioned to address or location	A14NE (E)	652	10	384280 397965

Map ID	Details	Quadrant Reference (Compass Direction)	Estimated Distance From Site	Contact	NGR
482	**Points of Interest - Manufacturing and Production** Name: Bruntwood Location: Portland Tower, Portland Street, Manchester, M1 3LD Category: Industrial Features Class Code: Business Parks and Industrial Estates Positional Accuracy: Positioned to address or location	A14NE (E)	652	10	384280 397963
482	**Points of Interest - Manufacturing and Production** Name: Bruntwood Business Centres Location: Portland Tower, Portland Street, Manchester, M1 3LD Category: Industrial Features Class Code: Business Parks and Industrial Estates Positional Accuracy: Positioned to address or location	A14NE (E)	652	10	384280 397963
483	**Points of Interest - Manufacturing and Production** Name: City Tower Location: City Tower, Piccadilly Plaza, Manchester, M1 4HN Category: Industrial Features Class Code: Business Parks and Industrial Estates Positional Accuracy: Positioned to address or location	A19SE (NE)	661	10	384236 398207
484	**Points of Interest - Manufacturing and Production** Name: Factory Location: Not Supplied Category: Industrial Features Class Code: Unspecified Works Or Factories Positional Accuracy: Positioned to an adjacent address or location	A18NW (N)	675	10	383463 398638
485	**Points of Interest - Manufacturing and Production** Name: Works Location: M1 Category: Industrial Features Class Code: Unspecified Works Or Factories Positional Accuracy: Positioned to an adjacent address or location	A9NW (SE)	696	10	384197 397460
485	**Points of Interest - Manufacturing and Production** Name: Works Location: Not Supplied Category: Industrial Features Class Code: Unspecified Works Or Factories Positional Accuracy: Positioned to an adjacent address or location	A9NW (SE)	700	10	384201 397461
485	**Points of Interest - Manufacturing and Production** Name: Manchester Business Centre Ltd Location: 60 Charles Street, Manchester, M1 7DF Category: Industrial Features Class Code: Business Parks and Industrial Estates Positional Accuracy: Positioned to address or location	A9NW (SE)	701	10	384201 397458
485	**Points of Interest - Manufacturing and Production** Name: Works Location: M1 Category: Industrial Features Class Code: Unspecified Works Or Factories Positional Accuracy: Positioned to an adjacent address or location	A9NW (SE)	705	10	384211 397472
485	**Points of Interest - Manufacturing and Production** Name: Works Location: Not Supplied Category: Industrial Features Class Code: Unspecified Works Or Factories Positional Accuracy: Positioned to an adjacent address or location	A9NE (SE)	709	10	384215 397473
485	**Points of Interest - Manufacturing and Production** Name: Works Location: Not Supplied Category: Industrial Features Class Code: Unspecified Works Or Factories Positional Accuracy: Positioned to an adjacent address or location	A14SE (SE)	746	10	384266 397506
485	**Points of Interest - Manufacturing and Production** Name: Anchester House Management Location: Manchester House 86, Princess Street, Manchester, M1 6NG Category: Industrial Features Class Code: Business Parks and Industrial Estates Positional Accuracy: Positioned to address or location	A14SE (E)	750	10	384296 397577
486	**Points of Interest - Manufacturing and Production** Name: Works Location: Not Supplied Category: Industrial Features Class Code: Unspecified Works Or Factories Positional Accuracy: Positioned to an adjacent address or location	A17NE (NW)	727	10	383195 398606

Map ID	Details	Quadrant Reference (Compass Direction)	Estimated Distance From Site	Contact	NGR
486	**Points of Interest - Manufacturing and Production** Name: Works Location: M3 Category: Industrial Features Class Code: Unspecified Works Or Factories Positional Accuracy: Positioned to an adjacent address or location	A17NE (NW)	730	10	383192 398608
487	**Points of Interest - Manufacturing and Production** Name: The Box Works Location: M15 Category: Industrial Features Class Code: Unspecified Works Or Factories Positional Accuracy: Positioned to an adjacent address or location	A7NW (SW)	741	10	382773 397417
488	**Points of Interest - Manufacturing and Production** Name: Market Poultry Location: Arndale House, Arndale Centre, Manchester, M4 3AQ Category: Farming Class Code: Poultry Farming, Equipment and Supplies Positional Accuracy: Positioned to address or location	A19NW (NE)	742	10	384059 398554
488	**Points of Interest - Manufacturing and Production** Name: Market Poultry Location: Arndale House, Arndale Centre, Manchester, M4 3AQ Category: Farming Class Code: Poultry Farming, Equipment and Supplies Positional Accuracy: Positioned to address or location	A19NW (NE)	742	10	384059 398554
489	**Points of Interest - Manufacturing and Production** Name: St Wilfrid's Enterprise Centre Location: M15 Category: Industrial Features Class Code: Business Parks and Industrial Estates Positional Accuracy: Positioned to an adjacent address or location	A8SW (S)	762	10	383311 396954
489	**Points of Interest - Manufacturing and Production** Name: St Wilfrid's Enterprise Centre Location: M15 Category: Industrial Features Class Code: Business Parks and Industrial Estates Positional Accuracy: Positioned to an adjacent address or location	A8SW (S)	771	10	383284 396953
489	**Points of Interest - Manufacturing and Production** Name: Firmstart Ltd Location: St. Wilfrids Enterprise Centre, Birchvale Close, Manchester, M15 5BJ Category: Industrial Features Class Code: Business Parks and Industrial Estates Positional Accuracy: Positioned to address or location	A8SW (S)	777	10	383296 396943
489	**Points of Interest - Manufacturing and Production** Name: Firmstart Manchester Ltd Location: St. Wilfrids Enterprise Centre, Birchvale Close, Manchester, M15 5BJ Category: Industrial Features Class Code: Business Parks and Industrial Estates Positional Accuracy: Positioned to address or location	A8SW (S)	777	10	383296 396943
490	**Points of Interest - Manufacturing and Production** Name: Works Location: Not Supplied Category: Industrial Features Class Code: Unspecified Works Or Factories Positional Accuracy: Positioned to an adjacent address or location	A18NW (N)	814	10	383373 398764
490	**Points of Interest - Manufacturing and Production** Name: Factory Location: Not Supplied Category: Industrial Features Class Code: Unspecified Works Or Factories Positional Accuracy: Positioned to an adjacent address or location	A18NW (N)	868	10	383381 398821
490	**Points of Interest - Manufacturing and Production** Name: Factory Location: M3 Category: Industrial Features Class Code: Unspecified Works Or Factories Positional Accuracy: Positioned to address or location	A18NW (N)	870	10	383384 398823
491	**Points of Interest - Manufacturing and Production** Name: Deva City Office Park Location: Brewery Yard Deva City Office Park, Trinity Way, Salford, M3 7BB Category: Industrial Features Class Code: Business Parks and Industrial Estates Positional Accuracy: Positioned to address or location	A18NW (N)	825	10	383284 398751

Map ID	Details	Quadrant Reference (Compass Direction)	Estimated Distance From Site	Contact	NGR
492	**Points of Interest - Manufacturing and Production** Name: Mls Business Centres Location: The Triangle, Hanging Ditch, Manchester, Lancashire, M4 3TR Category: Industrial Features Class Code: Business Parks and Industrial Estates Positional Accuracy: Positioned to address or location	A19NW (NE)	850	10	383956 398734
492	**Points of Interest - Manufacturing and Production** Name: Mls Business Centres Location: The Triangle, Hanging Ditch, Manchester, Lancashire, M4 3TR Category: Industrial Features Class Code: Business Parks and Industrial Estates Positional Accuracy: Positioned to address or location	A19NW (NE)	850	10	383956 398734
493	**Points of Interest - Manufacturing and Production** Name: Works Location: Not Supplied Category: Industrial Features Class Code: Unspecified Works Or Factories Positional Accuracy: Positioned to an adjacent address or location	A18NW (N)	858	10	383504 398826
493	**Points of Interest - Manufacturing and Production** Name: Works Location: Not Supplied Category: Industrial Features Class Code: Unspecified Works Or Factories Positional Accuracy: Positioned to an adjacent address or location	A18NW (N)	867	10	383511 398835
493	**Points of Interest - Manufacturing and Production** Name: Factory Location: Not Supplied Category: Industrial Features Class Code: Unspecified Works Or Factories Positional Accuracy: Positioned to an adjacent address or location	A23SW (N)	880	10	383528 398848
494	**Points of Interest - Manufacturing and Production** Name: Works Location: M15 Category: Industrial Features Class Code: Unspecified Works Or Factories Positional Accuracy: Positioned to an adjacent address or location	A7NW (SW)	862	10	382686 397317
495	**Points of Interest - Manufacturing and Production** Name: Works Location: M15 Category: Industrial Features Class Code: Unspecified Works Or Factories Positional Accuracy: Positioned to address or location	A7NW (SW)	900	10	382695 397225
496	**Points of Interest - Manufacturing and Production** Name: Think Power Ltd Location: Piccadilly House 49, Piccadilly, Manchester, M1 2AP Category: Industrial Features Class Code: Business Parks and Industrial Estates Positional Accuracy: Positioned to address or location	A19SE (NE)	933	10	384494 398296
496	**Points of Interest - Manufacturing and Production** Name: Piccadilly House Location: Piccadilly House 49, Piccadilly, Manchester, M1 2AP Category: Industrial Features Class Code: Business Parks and Industrial Estates Positional Accuracy: Positioned to address or location	A19SE (NE)	934	10	384494 398297
496	**Points of Interest - Manufacturing and Production** Name: Piccadilly House Location: Piccadilly House 49, Piccadilly, Manchester, M1 2AP Category: Industrial Features Class Code: Business Parks and Industrial Estates Positional Accuracy: Positioned to address or location	A19SE (NE)	934	10	384494 398297
497	**Points of Interest - Manufacturing and Production** Name: Works Location: Not Supplied Category: Industrial Features Class Code: Unspecified Works Or Factories Positional Accuracy: Positioned to an adjacent address or location	A23SW (N)	934	10	383274 398862
497	**Points of Interest - Manufacturing and Production** Name: Works Location: M3 Category: Industrial Features Class Code: Unspecified Works Or Factories Positional Accuracy: Positioned to an adjacent address or location	A23SW (N)	934	10	383270 398861

Map ID	Details	Quadrant Reference (Compass Direction)	Estimated Distance From Site	Contact	NGR
498	**Points of Interest - Manufacturing and Production** Name: The Printworks Location: Not Supplied Category: Industrial Features Class Code: Unspecified Works Or Factories Positional Accuracy: Positioned to an adjacent address or location	A19NW (NE)	945	10	384126 398753
499	**Points of Interest - Manufacturing and Production** Name: Centre Enterprise Location: M15 Category: Industrial Features Class Code: Business Parks and Industrial Estates Positional Accuracy: Positioned to an adjacent address or location	A3NW (S)	959	10	383203 396781
500	**Points of Interest - Manufacturing and Production** Name: Works Location: Not Supplied Category: Industrial Features Class Code: Unspecified Works Or Factories Positional Accuracy: Positioned to an adjacent address or location	A23SE (N)	961	10	383688 398919
500	**Points of Interest - Manufacturing and Production** Name: Works Location: M3 Category: Industrial Features Class Code: Unspecified Works Or Factories Positional Accuracy: Positioned to an adjacent address or location	A23SE (N)	961	10	383688 398919
501	**Points of Interest - Manufacturing and Production** Name: Works Location: Not Supplied Category: Industrial Features Class Code: Unspecified Works Or Factories Positional Accuracy: Positioned to an adjacent address or location	A17NW (NW)	965	10	382849 398638
502	**Points of Interest - Manufacturing and Production** Name: Works Location: Not Supplied Category: Industrial Features Class Code: Unspecified Works Or Factories Positional Accuracy: Positioned to an adjacent address or location	A23SW (N)	976	10	383491 398943
502	**Points of Interest - Manufacturing and Production** Name: Works Location: Not Supplied Category: Industrial Features Class Code: Unspecified Works Or Factories Positional Accuracy: Positioned to an adjacent address or location	A23SW (N)	990	10	383527 398958
503	**Points of Interest - Manufacturing and Production** Name: Slough Industrial Centre Location: M5 Category: Industrial Features Class Code: Business Parks and Industrial Estates Positional Accuracy: Positioned to an adjacent address or location	A11SE (W)	994	10	382468 397573
504	**Points of Interest - Public Infrastructure** Name: Bootle Street Police Station Location: Bootle Street, Manchester, M2 5GU Category: Central and Local Government Class Code: Police Stations Positional Accuracy: Positioned to address or location	A13NE (NE)	109	10	383726 397997
505	**Points of Interest - Public Infrastructure** Name: Deansgate Rail Station Location: Hewitt Street, M15 Category: Public Transport, Stations and Infrastructure Class Code: Railway Stations, Junctions and Halts Positional Accuracy: Positioned to address or location	A13SW (S)	197	10	383437 397506
505	**Points of Interest - Public Infrastructure** Name: Deansgate Station Location: Hewitt Street, M3 Category: Public Transport, Stations and Infrastructure Class Code: Railway Stations, Junctions and Halts Positional Accuracy: Positioned to address or location	A13SW (S)	197	10	383437 397506
506	**Points of Interest - Public Infrastructure** Name: Castle Field Junction Location: M3 Category: Public Transport, Stations and Infrastructure Class Code: Railway Stations, Junctions and Halts Positional Accuracy: Positioned to an adjacent address or location	A13SW (SW)	225	10	383257 397601

Map ID	Details	Quadrant Reference (Compass Direction)	Estimated Distance From Site	Contact	NGR
507	**Points of Interest - Public Infrastructure** Name: Manchester City Council Location: Town Hall, Albert Square, Manchester, M2 5DB Category: Infrastructure and Facilities Class Code: Waste Storage, Processing and Disposal Positional Accuracy: Positioned to address or location	A13NE (NE)	278	10	383867 398089
508	**Points of Interest - Public Infrastructure** Name: Sluice Location: M3 Category: Water Class Code: Weirs, Sluices and Dams Positional Accuracy: Positioned to an adjacent address or location	A13SW (SW)	283	10	383271 397493
508	**Points of Interest - Public Infrastructure** Name: Sluice Location: M3 Category: Water Class Code: Weirs, Sluices and Dams Positional Accuracy: Positioned to an adjacent address or location	A13SW (SW)	286	10	383267 397492
509	**Points of Interest - Public Infrastructure** Name: Tanzo Passenger Services Ltd Location: Peter House, Oxford Street, Manchester, M1 5AN Category: Public Transport, Stations and Infrastructure Class Code: Bus and Coach Stations, Depots and Companies Positional Accuracy: Positioned to address or location	A14NW (E)	313	10	383925 397847
509	**Points of Interest - Public Infrastructure** Name: Tanzo Passenger Services Ltd Location: Peter House, Oxford Street, Manchester, M1 5AN Category: Public Transport, Stations and Infrastructure Class Code: Bus and Coach Stations, Depots and Companies Positional Accuracy: Positioned to address or location	A14NW (E)	313	10	383925 397847
510	**Points of Interest - Public Infrastructure** Name: Weir Location: M3 Category: Water Class Code: Weirs, Sluices and Dams Positional Accuracy: Positioned to an adjacent address or location	A12SE (SW)	334	10	383148 397575
510	**Points of Interest - Public Infrastructure** Name: Weir Location: M3 Category: Water Class Code: Weirs, Sluices and Dams Positional Accuracy: Positioned to an adjacent address or location	A12SE (SW)	338	10	383144 397574
511	**Points of Interest - Public Infrastructure** Name: Weirs Location: M1 Category: Water Class Code: Weirs, Sluices and Dams Positional Accuracy: Positioned to an adjacent address or location	A8NE (SE)	409	10	383837 397411
511	**Points of Interest - Public Infrastructure** Name: Weirs Location: M1 Category: Water Class Code: Weirs, Sluices and Dams Positional Accuracy: Positioned to an adjacent address or location	A8NE (SE)	412	10	383841 397412
512	**Points of Interest - Public Infrastructure** Name: Weir Location: M3 Category: Water Class Code: Weirs, Sluices and Dams Positional Accuracy: Positioned to an adjacent address or location	A12SE (W)	467	10	382986 397683
512	**Points of Interest - Public Infrastructure** Name: Weir Location: M3 Category: Water Class Code: Weirs, Sluices and Dams Positional Accuracy: Positioned to an adjacent address or location	A12SE (W)	470	10	382983 397685
512	**Points of Interest - Public Infrastructure** Name: Weir Location: M3 Category: Water Class Code: Weirs, Sluices and Dams Positional Accuracy: Positioned to an adjacent address or location	A12SE (W)	483	10	382970 397674

Map ID	Details	Quadrant Reference (Compass Direction)	Estimated Distance From Site	Contact	NGR
512	**Points of Interest - Public Infrastructure** Name: Weir Location: M3 Category: Water Class Code: Weirs, Sluices and Dams Positional Accuracy: Positioned to an adjacent address or location	A12SE (W)	484	10	382970 397670
513	**Points of Interest - Public Infrastructure** Name: Manchester Oxford Road Rail Station Location: Great Marlborough Street, M1 Category: Public Transport, Stations and Infrastructure Class Code: Railway Stations, Junctions and Halts Positional Accuracy: Positioned to address or location	A9NW (SE)	537	10	384029 397472
513	**Points of Interest - Public Infrastructure** Name: Manchester Oxford Road Station Location: Great Marlborough Street, M1 Category: Public Transport, Stations and Infrastructure Class Code: Railway Stations, Junctions and Halts Positional Accuracy: Positioned to address or location	A9NW (SE)	537	10	384029 397472
514	**Points of Interest - Public Infrastructure** Name: Wastelift Location: 30 Brown Street, Manchester, M2 1DH Category: Infrastructure and Facilities Class Code: Waste Storage, Processing and Disposal Positional Accuracy: Positioned to address or location	A19SW (NE)	554	10	384013 398347
514	**Points of Interest - Public Infrastructure** Name: Anywaste UK Location: St. James Court 30, Brown Street, Manchester, M2 1DH Category: Infrastructure and Facilities Class Code: Waste Storage, Processing and Disposal Positional Accuracy: Positioned to address or location	A19SW (NE)	556	10	384013 398350
514	**Points of Interest - Public Infrastructure** Name: Tesco Petrol Filling Station Location: 58-66 Market Street, Manchester, M1 1PW Category: Road And Rail Class Code: Petrol and Fuel Stations Positional Accuracy: Positioned to address or location	A19SW (NE)	646	10	384046 398442
515	**Points of Interest - Public Infrastructure** Name: Salford Central Rail Station Location: Gore Street, M3 Category: Public Transport, Stations and Infrastructure Class Code: Railway Stations, Junctions and Halts Positional Accuracy: Positioned to address or location	A17SE (NW)	658	10	383113 398465
515	**Points of Interest - Public Infrastructure** Name: Salford Central Station Location: Gore Street, M3 Category: Public Transport, Stations and Infrastructure Class Code: Railway Stations, Junctions and Halts Positional Accuracy: Positioned to address or location	A17SE (NW)	658	10	383113 398465
516	**Points of Interest - Public Infrastructure** Name: Coach Station Location: M1 Category: Public Transport, Stations and Infrastructure Class Code: Bus and Coach Stations, Depots and Companies Positional Accuracy: Positioned to an adjacent address or location	A14NE (E)	703	10	384331 397928
516	**Points of Interest - Public Infrastructure** Name: National Express Ltd Location: Central Coach Station, Chorlton Street, Manchester, M1 3JF Category: Public Transport, Stations and Infrastructure Class Code: Bus and Coach Stations, Depots and Companies Positional Accuracy: Positioned to address or location	A14NE (E)	719	10	384347 397945
516	**Points of Interest - Public Infrastructure** Name: Coach Station Location: M1 Category: Public Transport, Stations and Infrastructure Class Code: Bus and Coach Stations, Depots and Companies Positional Accuracy: Positioned to an adjacent address or location	A14NE (E)	719	10	384346 397919
516	**Points of Interest - Public Infrastructure** Name: National Express Coach Station Location: Central Coach Station, Chorlton Street, Manchester, M1 3JF Category: Public Transport, Stations and Infrastructure Class Code: Bus and Coach Stations, Depots and Companies Positional Accuracy: Positioned to address or location	A14NE (E)	719	10	384347 397945

Map ID	Details	Quadrant Reference (Compass Direction)	Estimated Distance From Site	Contact	NGR
517	**Points of Interest - Public Infrastructure** Name: Hulme Junction Location: M15 Category: Public Transport, Stations and Infrastructure Class Code: Railway Stations, Junctions and Halts Positional Accuracy: Positioned to an adjacent address or location	A7NW (SW)	717	10	382778 397470
518	**Points of Interest - Public Infrastructure** Name: Bus Station Location: M1 Category: Public Transport, Stations and Infrastructure Class Code: Bus and Coach Stations, Depots and Companies Positional Accuracy: Positioned to an adjacent address or location	A19SE (NE)	730	10	384304 398224
519	**Points of Interest - Public Infrastructure** Name: Bus Station Location: M1 Category: Public Transport, Stations and Infrastructure Class Code: Bus and Coach Stations, Depots and Companies Positional Accuracy: Positioned to address or location	A19SE (NE)	740	10	384319 398214
519	**Points of Interest - Public Infrastructure** Name: Gmpte Location: 2 Picadilly Place, Manchester, M1 3BG Category: Public Transport, Stations and Infrastructure Class Code: Bus and Coach Stations, Depots and Companies Positional Accuracy: Positioned to address or location	A19SE (NE)	819	10	384406 398205
520	**Points of Interest - Public Infrastructure** Name: Liverpool Road Junction Location: M5 Category: Public Transport, Stations and Infrastructure Class Code: Railway Stations, Junctions and Halts Positional Accuracy: Positioned to an adjacent address or location	A12NW (W)	862	10	382634 397986
521	**Points of Interest - Public Infrastructure** Name: Bus Depot Location: M15 Category: Public Transport, Stations and Infrastructure Class Code: Bus and Coach Stations, Depots and Companies Positional Accuracy: Positioned to an adjacent address or location	A7NW (SW)	921	10	382602 397358
522	**Points of Interest - Public Infrastructure** Name: Sainsbury's Salford Location: 100 Regent Road, Ordsall Lane, Salford, M5 4QU Category: Road And Rail Class Code: Petrol and Fuel Stations Positional Accuracy: Positioned to address or location	A11NE (W)	935	10	382524 397829
522	**Points of Interest - Public Infrastructure** Name: Sainsbury's Petrol Station Location: Sainsburys Petrol Filling Station, Regent Road, Salford, M5 4QU Category: Road And Rail Class Code: Petrol and Fuel Stations Positional Accuracy: Positioned to address or location	A11NE (W)	936	10	382523 397830
523	**Points of Interest - Recreational and Environmental** Name: Playground Location: Not Supplied Category: Recreational Class Code: Playgrounds Positional Accuracy: Positioned to an adjacent address or location	A7SE (SW)	676	10	383149 397105
523	**Points of Interest - Recreational and Environmental** Name: Playground Location: York Street, M15 Category: Recreational Class Code: Playgrounds Positional Accuracy: Positioned to an adjacent address or location	A7SE (SW)	679	10	383142 397105
523	**Points of Interest - Recreational and Environmental** Name: Play Area Location: Not Supplied Category: Recreational Class Code: Playgrounds Positional Accuracy: Positioned to an adjacent address or location	A7SE (SW)	712	10	383066 397112
523	**Points of Interest - Recreational and Environmental** Name: Play Area Location: Linby Street, M15 Category: Recreational Class Code: Playgrounds Positional Accuracy: Positioned to address or location	A7SE (SW)	718	10	383064 397106

Map ID	Details	Quadrant Reference (Compass Direction)	Estimated Distance From Site	Contact	NGR
524	**Points of Interest - Recreational and Environmental** Name: Skate Park Location: M15 Category: Recreational Class Code: Playgrounds Positional Accuracy: Positioned to an adjacent address or location	A8SW (S)	693	10	383320 397023
525	**Points of Interest - Recreational and Environmental** Name: Playground Location: Leaf Street, M15 Category: Recreational Class Code: Playgrounds Positional Accuracy: Positioned to address or location	A8SE (S)	758	10	383687 396941
525	**Points of Interest - Recreational and Environmental** Name: Playground Location: Not Supplied Category: Recreational Class Code: Playgrounds Positional Accuracy: Positioned to an adjacent address or location	A8SE (S)	767	10	383692 396933
526	**Points of Interest - Recreational and Environmental** Name: Playground Location: Not Supplied Category: Recreational Class Code: Playgrounds Positional Accuracy: Positioned to an adjacent address or location	A17SW (NW)	891	10	382735 398344
526	**Points of Interest - Recreational and Environmental** Name: Playground Location: Rodney Street, M3 Category: Recreational Class Code: Playgrounds Positional Accuracy: Positioned to address or location	A17SW (NW)	891	10	382734 398343

Map ID	Details	Quadrant Reference (Compass Direction)	Estimated Distance From Site	Contact	NGR
527	**Nitrate Vulnerable Zones** Name: River Irk (Moston Brook To River Irwell) Nvz Description: Surface Water Source: Environment Agency, Head Office	A19NW (NE)	764	6	384100 398550
528	**Nitrate Vulnerable Zones** Name: Irwell / Man. Ship Canal (Kearsley To Irlam Locks) Nvz Description: Surface Water Source: Environment Agency, Head Office	A17SW (NW)	881	6	382700 398400

Agency & Hydrological	Version	Update Cycle
Contaminated Land Register Entries and Notices		
Environment Agency - Head Office	June 2020	Annually
Trafford Metropolitan Borough Council - Renewal and Environmental Protection	November 2013	Annual Rolling Update
Manchester City Council - Environmental Health Department	October 2017	Annual Rolling Update
Salford City Council - Environmental Health Department	October 2017	Annual Rolling Update
Tameside Metropolitan Borough Council - Environmental Health Department	October 2017	Annual Rolling Update
Bury Metropolitan Borough Council - Environmental Health Department	September 2017	Annual Rolling Update
Discharge Consents		
Environment Agency - North West Region	April 2022	Quarterly
Enforcement and Prohibition Notices		
Environment Agency - North West Region	March 2013	
Integrated Pollution Controls		
Environment Agency - North West Region	January 2009	
Integrated Pollution Prevention And Control		
Environment Agency - North West Region	April 2022	Quarterly
Local Authority Integrated Pollution Prevention And Control		
Bury Metropolitan Borough Council - Environmental Health Department	February 2015	Variable
Tameside Metropolitan Borough Council - Environmental Health Department	June 2015	Variable
Salford City Council - Environmental Health Department	March 2015	Variable
Trafford Metropolitan Borough Council - Environmental Health Department	October 2014	Variable
Manchester City Council - Environmental Health Department	September 2014	Variable
Local Authority Pollution Prevention and Controls		
Bury Metropolitan Borough Council - Environmental Health Department	February 2015	Not Applicable
Tameside Metropolitan Borough Council - Environmental Health Department	June 2015	Annual Rolling Update
Salford City Council - Environmental Health Department	March 2015	Annual Rolling Update
Trafford Metropolitan Borough Council - Environmental Health Department	October 2014	Annual Rolling Update
Manchester City Council - Environmental Health Department	September 2014	Annual Rolling Update
Local Authority Pollution Prevention and Control Enforcements		
Bury Metropolitan Borough Council - Environmental Health Department	February 2015	Variable
Tameside Metropolitan Borough Council - Environmental Health Department	June 2015	Variable
Salford City Council - Environmental Health Department	March 2015	Variable
Trafford Metropolitan Borough Council - Environmental Health Department	October 2014	Variable
Manchester City Council - Environmental Health Department	September 2014	Variable
Nearest Surface Water Feature		
Ordnance Survey	March 2022	
Pollution Incidents to Controlled Waters		
Environment Agency - North West Region	January 2000	
Prosecutions Relating to Authorised Processes		
Environment Agency - North West Region	July 2015	
Prosecutions Relating to Controlled Waters		
Environment Agency - North West Region	March 2013	
Registered Radioactive Substances		
Scottish Environment Protection Agency - Head Office	January 1998	
Environment Agency - North West Region	June 2016	As notified
River Quality		
Environment Agency - Head Office	November 2001	Not Applicable
River Quality Biology Sampling Points		
Environment Agency - Head Office	April 2012	
River Quality Chemistry Sampling Points		
Environment Agency - Head Office	April 2012	
Substantiated Pollution Incident Register		
Environment Agency - North West Region - South Area	April 2022	Quarterly

Agency & Hydrological	Version	Update Cycle
Water Abstractions Environment Agency - North West Region	April 2022	Quarterly
Water Industry Act Referrals Environment Agency - North West Region	October 2017	
Groundwater Vulnerability Map Environment Agency - Head Office	June 2018	As notified
Groundwater Vulnerability - Soluble Rock Risk Environment Agency - Head Office	June 2018	As notified
Bedrock Aquifer Designations Environment Agency - Head Office	January 2018	Annually
Superficial Aquifer Designations Environment Agency - Head Office	January 2018	Annually
Source Protection Zones Environment Agency - Head Office	May 2021	Bi-Annually
Extreme Flooding from Rivers or Sea without Defences Environment Agency - Head Office	February 2022	Quarterly
Flooding from Rivers or Sea without Defences Environment Agency - Head Office	February 2022	Quarterly
Areas Benefiting from Flood Defences Environment Agency - Head Office	February 2022	Quarterly
Flood Water Storage Areas Environment Agency - Head Office	February 2022	Quarterly
Flood Defences Environment Agency - Head Office	February 2022	Quarterly
OS Water Network Lines Ordnance Survey	April 2022	Quarterly
Surface Water 1 in 30 year Flood Extent Environment Agency - Head Office	May 2018	Annually
Surface Water 1 in 100 year Flood Extent Environment Agency - Head Office	May 2018	Annually
Surface Water 1 in 1000 year Flood Extent Environment Agency - Head Office	May 2018	Annually
Surface Water Suitability Environment Agency - Head Office	February 2016	Annually
BGS Groundwater Flooding Susceptibility British Geological Survey - National Geoscience Information Service	May 2013	As notified

Waste	Version	Update Cycle
BGS Recorded Landfill Sites		
British Geological Survey - National Geoscience Information Service	November 2002	As notified
Historical Landfill Sites		
Environment Agency - Head Office	April 2022	Quarterly
Integrated Pollution Control Registered Waste Sites		
Environment Agency - North West Region	January 2009	Not Applicable
Licensed Waste Management Facilities (Landfill Boundaries)		
Environment Agency - North West Region - South Area	April 2022	Quarterly
Licensed Waste Management Facilities (Locations)		
Environment Agency - North East Region - Ridings Area	April 2022	Quarterly
Environment Agency - North West Region - South Area	April 2022	Quarterly
Local Authority Landfill Coverage		
Bury Metropolitan Borough Council	February 2003	Not Applicable
Manchester City Council - Planning Department	February 2003	Not Applicable
Salford City Council - Environmental Health Department	February 2003	Not Applicable
Tameside Metropolitan Borough Council	February 2003	Not Applicable
Trafford Metropolitan Borough Council - Environmental Health Department	February 2003	Not Applicable
Local Authority Recorded Landfill Sites		
Bury Metropolitan Borough Council	October 2018	
Manchester City Council - Planning Department	October 2018	
Salford City Council - Environmental Health Department	October 2018	
Tameside Metropolitan Borough Council	October 2018	
Trafford Metropolitan Borough Council - Environmental Health Department	October 2018	
Potentially Infilled Land (Non-Water)		
Landmark Information Group Limited	December 1999	Not Applicable
Potentially Infilled Land (Water)		
Landmark Information Group Limited	December 1999	
Registered Landfill Sites		
Environment Agency - North West Region - South Area	March 2006	Not Applicable
Registered Waste Transfer Sites		
Environment Agency - North West Region - South Area	April 2018	
Registered Waste Treatment or Disposal Sites		
Environment Agency - North West Region - South Area	June 2015	

Hazardous Substances	Version	Update Cycle
Control of Major Accident Hazards Sites (COMAH)		
Health and Safety Executive	January 2022	Bi-Annually
Explosive Sites		
Health and Safety Executive	March 2017	Annually
Notification of Installations Handling Hazardous Substances (NIHHS)		
Health and Safety Executive	August 2001	
Planning Hazardous Substance Enforcements		
Trafford Metropolitan Borough Council	April 2016	Variable
Bury Metropolitan Borough Council	February 2016	Variable
Manchester City Council - Planning Department	February 2016	Variable
Tameside Metropolitan Borough Council - Planning and Building Control	February 2016	Variable
Salford City Council	June 2016	Variable
Planning Hazardous Substance Consents		
Trafford Metropolitan Borough Council	April 2016	Variable
Bury Metropolitan Borough Council	February 2016	Variable
Manchester City Council - Planning Department	February 2016	Variable
Tameside Metropolitan Borough Council - Planning and Building Control	February 2016	Variable
Salford City Council	June 2016	Variable

Geological	Version	Update Cycle
BGS 1:625,000 Solid Geology British Geological Survey - National Geoscience Information Service	January 2009	As notified
BGS Estimated Soil Chemistry British Geological Survey - National Geoscience Information Service	December 2015	As notified
BGS Recorded Mineral Sites British Geological Survey - National Geoscience Information Service	May 2022	Bi-Annually
BGS Urban Soil Chemistry British Geological Survey - National Geoscience Information Service	December 2015	As notified
BGS Urban Soil Chemistry Averages British Geological Survey - National Geoscience Information Service	December 2015	As notified
CBSCB Compensation District Cheshire Brine Subsidence Compensation Board (CBSCB) Cheshire Brine Subsidence Compensation Board (CBSCB)	August 2011 November 2020	As notified
Coal Mining Affected Areas The Coal Authority - Property Searches	March 2014	Annual Rolling Update
Mining Instability Ove Arup & Partners	June 1998	Not Applicable
Non Coal Mining Areas of Great Britain British Geological Survey - National Geoscience Information Service	May 2015	Not Applicable
Potential for Collapsible Ground Stability Hazards British Geological Survey - National Geoscience Information Service	April 2020	As notified
Potential for Compressible Ground Stability Hazards British Geological Survey - National Geoscience Information Service	January 2019	As notified
Potential for Ground Dissolution Stability Hazards British Geological Survey - National Geoscience Information Service	January 2019	As notified
Potential for Landslide Ground Stability Hazards British Geological Survey - National Geoscience Information Service	January 2019	As notified
Potential for Running Sand Ground Stability Hazards British Geological Survey - National Geoscience Information Service	January 2019	As notified
Potential for Shrinking or Swelling Clay Ground Stability Hazards British Geological Survey - National Geoscience Information Service	January 2019	As notified
Radon Potential - Radon Affected Areas British Geological Survey - National Geoscience Information Service	July 2011	Annually
Radon Potential - Radon Protection Measures British Geological Survey - National Geoscience Information Service	July 2011	Annually

Industrial Land Use	Version	Update Cycle
Contemporary Trade Directory Entries Thomson Directories	April 2022	Quarterly
Fuel Station Entries Catalist Ltd - Experian	March 2022	Quarterly
Gas Pipelines National Grid	October 2021	Bi-Annually
Points of Interest - Commercial Services PointX	June 2022	Quarterly
Points of Interest - Education and Health PointX	June 2022	Quarterly
Points of Interest - Manufacturing and Production PointX	June 2022	Quarterly
Points of Interest - Public Infrastructure PointX	June 2022	Quarterly
Points of Interest - Recreational and Environmental PointX	June 2022	Quarterly
Underground Electrical Cables National Grid	May 2021	Bi-Annually

Sensitive Land Use	Version	Update Cycle
Ancient Woodland		
Natural England	February 2021	Bi-Annually
Areas of Adopted Green Belt		
Bury Metropolitan Borough Council	October 2020	Quarterly
Manchester City Council	October 2020	Quarterly
Salford City Council	October 2020	Quarterly
Tameside Metropolitan Borough Council	October 2020	Quarterly
Trafford Metropolitan Borough Council	October 2020	Quarterly
Areas of Unadopted Green Belt		
Bury Metropolitan Borough Council	October 2020	Quarterly
Manchester City Council	October 2020	Quarterly
Salford City Council	October 2020	Quarterly
Tameside Metropolitan Borough Council	October 2020	Quarterly
Trafford Metropolitan Borough Council	October 2020	Quarterly
Areas of Outstanding Natural Beauty		
Natural England	January 2021	Bi-Annually
Environmentally Sensitive Areas		
Natural England	January 2017	
Forest Parks		
Forestry Commission	April 1997	Not Applicable
Local Nature Reserves		
Natural England	February 2021	Bi-Annually
Marine Nature Reserves		
Natural England	July 2019	Bi-Annually
National Nature Reserves		
Natural England	January 2021	Bi-Annually
National Parks		
Natural England	February 2018	Bi-Annually
Nitrate Sensitive Areas		
Natural England	April 2016	Not Applicable
Nitrate Vulnerable Zones		
Department for Environment, Food and Rural Affairs (DEFRA - formerly FRCA)	April 2016	
Environment Agency - Head Office	June 2017	Bi-Annually
Ramsar Sites		
Natural England	August 2020	Bi-Annually
Sites of Special Scientific Interest		
Natural England	February 2021	Bi-Annually
Special Areas of Conservation		
Natural England	July 2020	Bi-Annually
Special Protection Areas		
Natural England	February 2021	Bi-Annually

Data Suppliers

A selection of organisations who provide data within this report

Data Supplier	Data Supplier Logo
Ordnance Survey	
Environment Agency	
Scottish Environment Protection Agency	
The Coal Authority	
British Geological Survey	
Centre for Ecology and Hydrology	
Natural Resources Wales	
Scottish Natural Heritage	
Natural England	
Public Health England	
Ove Arup	
Stantec UK Ltd	

Contact	Name and Address	Contact Details
1	**British Geological Survey - Enquiry Service** British Geological Survey, Environmental Science Centre, Keyworth, Nottingham, Nottinghamshire, NG12 5GG	Telephone: 0115 936 3143 Fax: 0115 936 3276 Email: enquiries@bgs.ac.uk Website: www.bgs.ac.uk
2	**Environment Agency - National Customer Contact Centre (NCCC)** PO Box 544, Templeborough, Rotherham, S60 1BY	Telephone: 03708 506 506 Email: enquiries@environment-agency.gov.uk
3	**Manchester City Council - Environmental Health Department** PO Box 463, Town Hall Extension, Albert Square, Manchester, Greater Manchester, M60 3NY	Telephone: 0161 234 4884 / 234 4873. Fax: 0161 234 4508 Website: www.manchester.gov.uk
4	**Salford City Council - Environmental Health Department** Crompton House, 100 Chorley Road, Swinton, Manchester, Greater Manchester, M27 2ES	Telephone: 0161 7370551 Fax: 0161 728 1956 Website: www.salford.gov.uk
5	**Scottish Environment Protection Agency - Head Office** Erskine Court, The Castle Business Park, Stirling, Stirlingshire, FK9 4TR	Telephone: 01786 457700 Fax: 01786 446885
6	**Environment Agency - Head Office** Rio House, Waterside Drive, Aztec West, Almondsbury, Bristol, Avon, BS32 4UD	Telephone: 01454 624400 Fax: 01454 624409
7	**Ordnance Survey** Adanac Drive, Southampton, Hampshire, SO16 0AS	Telephone: 03456 05 05 05 Email: customerservices@ordnancesurvey.co.uk Website: www.ordnancesurvey.gov.uk
8	**Manchester City Council - Planning Department** Town Hall, Manchester, Greater Manchester, M60 2LA	Telephone: 0161 234 5000 Fax: 0161 234 4508 Website: www.manchester.gov.uk
9	**The Coal Authority - Property Searches** 200 Lichfield Lane, Mansfield, Nottinghamshire, NG18 4RG	Telephone: 0345 762 6848 Fax: 01623 637 338 Email: groundstability@coal.gov.uk Website: www2.groundstability.com
10	**PointX** 7 Abbey Court, Eagle Way, Sowton, Exeter, Devon, EX2 7HY	Website: www.pointx.co.uk
-	**Public Health England - Radon Survey, Centre for Radiation, Chemical and Environmental Hazards** Chilton, Didcot, Oxfordshire, OX11 0RQ	Telephone: 01235 822622 Fax: 01235 833891 Email: radon@phe.gov.uk Website: www.ukradon.org
-	**Landmark Information Group Limited** Imperium, Imperial Way, Reading, Berkshire, RG2 0TD	Telephone: 0844 844 9952 Fax: 0844 844 9951 Email: customerservices@landmarkinfo.co.uk Website: www.landmarkinfo.co.uk

Please note that the Environment Agency / Natural Resources Wales / SEPA have a charging policy in place for enquiries.

Geology 1:50,000 Maps Legends

Artificial Ground and Landslip

Map Colour	Lex Code	Rock Name	Rock Type	Min and Max Age
	MGR	Made Ground (Undivided)	Artificial Deposit	Not Supplied - Holocene
	WMGR	Infilled Ground	Artificial Deposit	Not Supplied - Holocene

Superficial Geology

Map Colour	Lex Code	Rock Name	Rock Type	Min and Max Age
	ALV	Alluvium	Clay, Silt, Sand and Gravel	Not Supplied - Holocene
	GFSDD	Glaciofluvial Sheet Deposits, Devensian	Sand and Gravel	Not Supplied - Devensian
	TILLD	Till, Devensian	Diamicton	Not Supplied - Devensian
	GFDUD	Glaciofluvial Deposits, Devensian	Sand and Gravel	Not Supplied - Devensian
	RTD1	River Terrace Deposits, 1	Sand and Gravel	Not Supplied - Quaternary
	RTD2	River Terrace Deposits, 2	Sand and Gravel	Not Supplied - Quaternary

Bedrock and Faults

Map Colour	Lex Code	Rock Name	Rock Type	Min and Max Age
	CHES	Chester Formation	Sandstone	Not Supplied - Olenekian
	WLSF	Wilmslow Sandstone Formation	Sandstone	Not Supplied - Early Triassic
	MM	Manchester Marls Formation	Mudstone	Not Supplied - GUADALUPIAN
	CS	Collyhurst Sandstone Formation	Sandstone	Not Supplied - Cisuralian
	HA	Halesowen Formation	Mudstone, Siltstone and Sandstone	Not Supplied - Westphalian
	PUCM	Pennine Upper Coal Measures Formation	Mudstone, Siltstone and Sandstone	Not Supplied - Westphalian
	ETM	Etruria Formation	Sandstone and Mudstone	Not Supplied - Westphalian
		Faults		
		Rock Segments		

curtins


Geology 1:50,000 Maps

This report contains geological map extracts taken from the BGS Digital Geological map of Great Britain at 1:50,000 scale and is designed for users carrying out preliminary site assessments who require geological maps for the area around the site. This mapping may be more up to date than previously published paper maps.
The various geological layers - artificial and landslip deposits, superficial geology and solid (bedrock) geology are displayed in separate maps, but superimposed on the final 'Combined Surface Geology' map. All map legends feature on this page. Not all layers have complete nationwide coverage, so availability of data for relevant map sheets is indicated below.

Geology 1:50,000 Maps Coverage

Map ID: 1
Map Sheet No: 085
Map Name: Manchester
Map Date: 2010
Bedrock Geology: Available
Superficial Geology: Not Available
Artificial Geology: Not Available
Faults: Not Supplied
Landslip: Not Available
Rock Segments: Not Supplied

Geology 1:50,000 Maps - Slice A

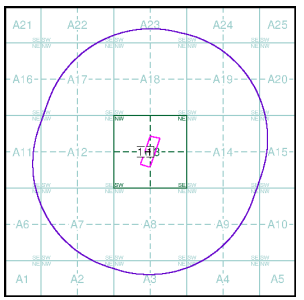


Order Details:

Order Number: 296939139_1_1
Customer Reference: B064582.301
National Grid Reference: 383540, 397830
Slice: A
Site Area (Ha): 2.57
Search Buffer (m): 1000

Site Details:

Great Northern, Watson Street, Manchester, M3 4LP

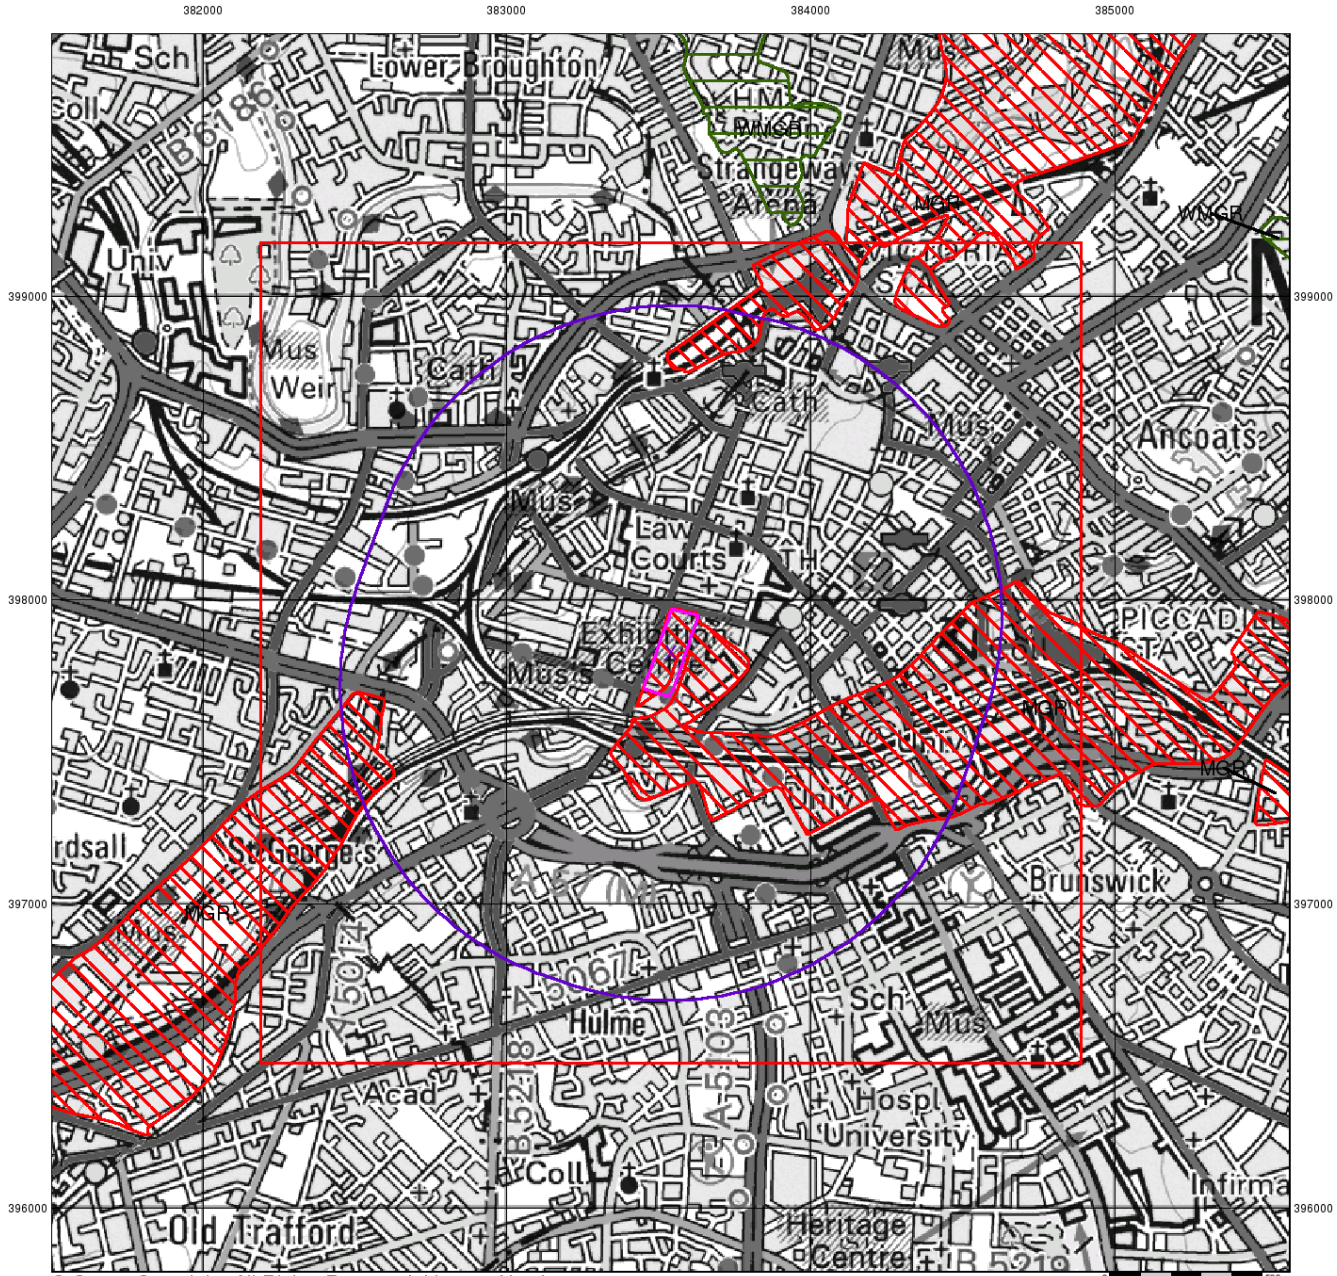

© Crown Copyright. All Rights Reserved. License Number 100022432.

curtins

Artificial Ground and Landslip


Artificial ground is a term used by BGS for those areas where the ground surface has been significantly modified by human activity. Information about previously developed ground is especially important, as it is often associated with potentially contaminated material, unpredictable engineering conditions and unstable ground.

Artificial ground includes:

- Made ground - man-made deposits such as embankments and spoil heaps on the natural ground surface.
- Worked ground - areas where the ground has been cut away such as quarries and road cuttings.
- Infilled ground - areas where the ground has been cut away then wholly or partially backfilled.
- Landscaped ground - areas where the surface has been reshaped.
- Disturbed ground - areas of ill-defined shallow or near surface mineral workings where it is impracticable to map made and worked ground separately.

Mass movement (landslip) deposits on BGS geological maps are primarily superficial deposits that have moved down slope under gravity to form landslips. These affect bedrock, other superficial deposits and artificial ground. The dataset also includes foundered strata, where the ground has collapsed due to subsidence.

Artificial Ground and Landslip Map - Slice A

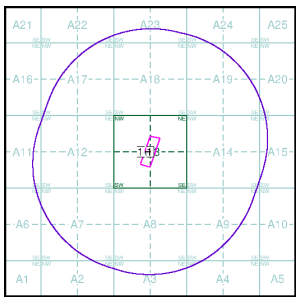


Order Details:

Order Number:	296939139_1_1
Customer Reference:	B064582.301
National Grid Reference:	383540, 397830
Slice:	A
Site Area (Ha):	2.57
Search Buffer (m):	1000

Site Details:

Great Northern, Watson Street, Manchester, M3 4LP

Landmark INFORMATION GROUP
Tel: 0844 844 9952
Fax: 0844 844 9951
Web: www.envirocheck.co.uk

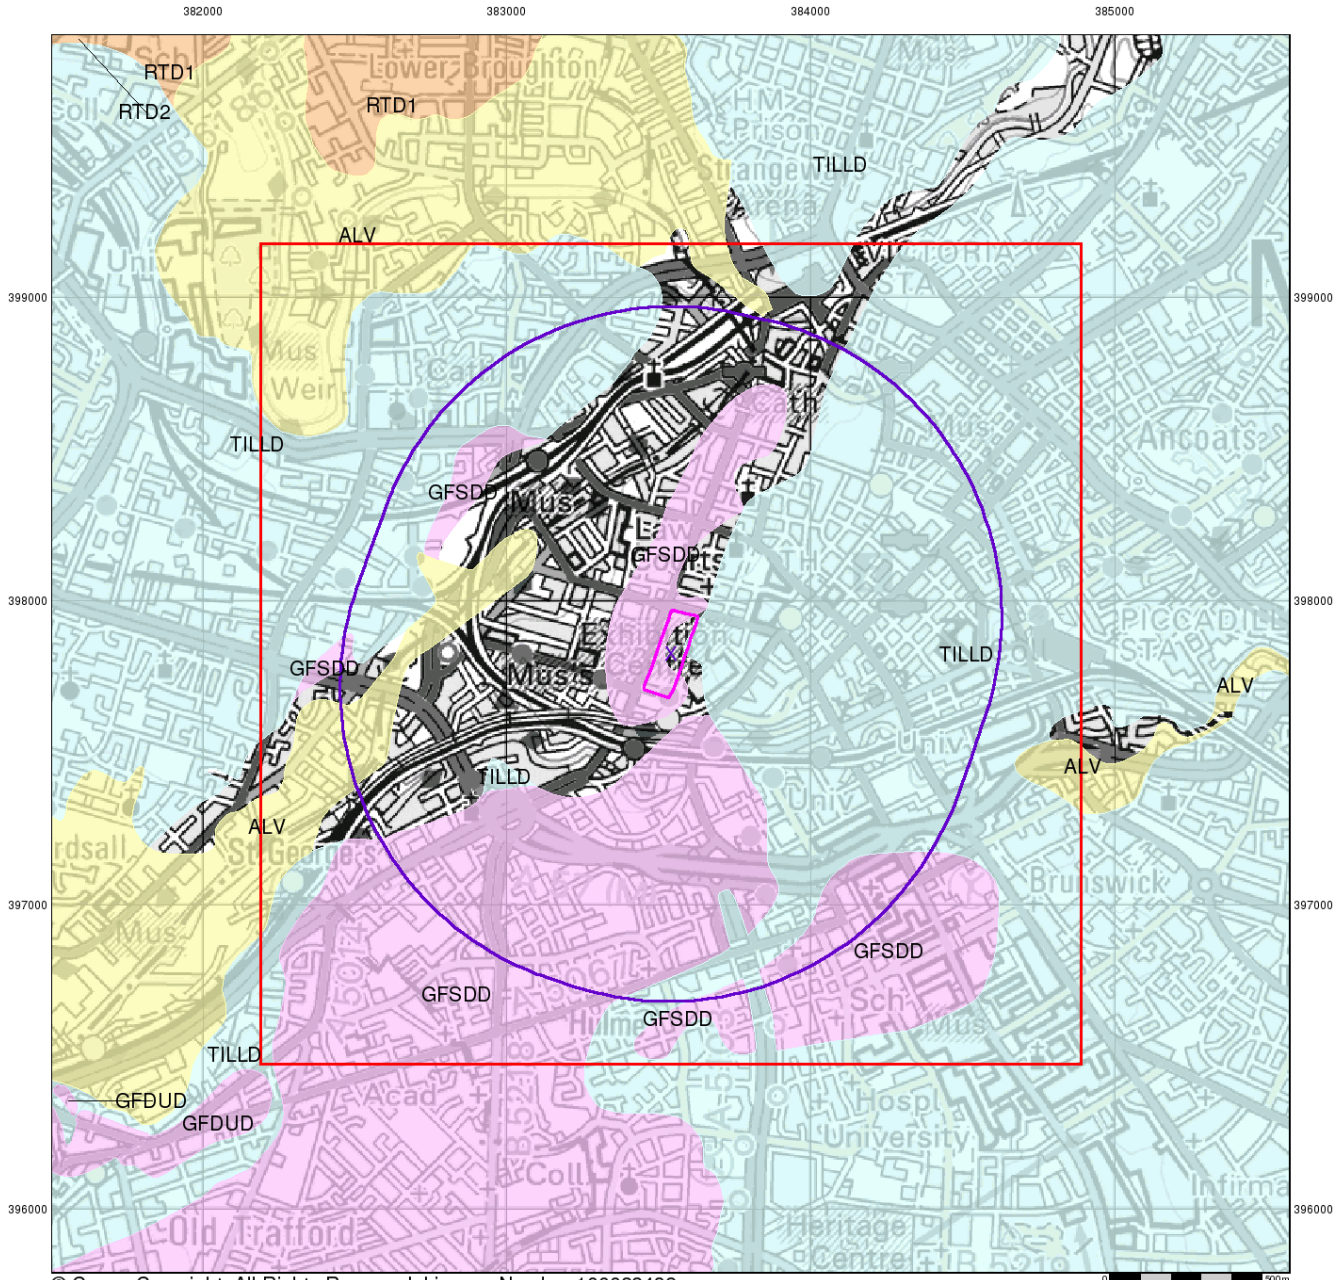

© Crown Copyright. All Rights Reserved. License Number 100022432.

curtins


Superficial Geology

Superficial Deposits are the youngest geological deposits formed during the most recent period of geological time, the Quaternary, which extends back about 1.8 million years from the present.

They rest on older deposits or rocks referred to as Bedrock. This dataset contains Superficial deposits that are of natural origin and 'in place'. Other superficial strata may be held in the Mass Movement dataset where they have been moved, or in the Artificial Ground dataset where they are of man-made origin.

Most of these Superficial deposits are unconsolidated sediments such as gravel, sand, silt and clay, and onshore they form relatively thin, often discontinuous patches or larger spreads.

Superficial Geology Map - Slice A

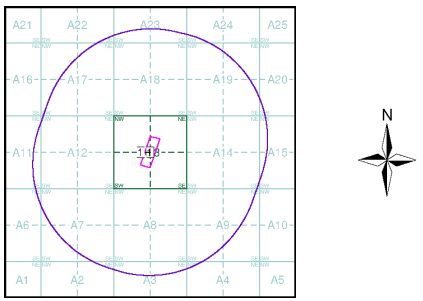


Order Details:

Order Number:	296939139_1_1
Customer Reference:	B064582.301
National Grid Reference:	383540, 397830
Slice:	A
Site Area (Ha):	2.57
Search Buffer (m):	1000

Site Details:

Great Northern, Watson Street, Manchester, M3 4LP

Landmark INFORMATION GROUP
Tel: 0844 844 9952
Fax: 0844 844 9951
Web: www.envirocheck.co.uk

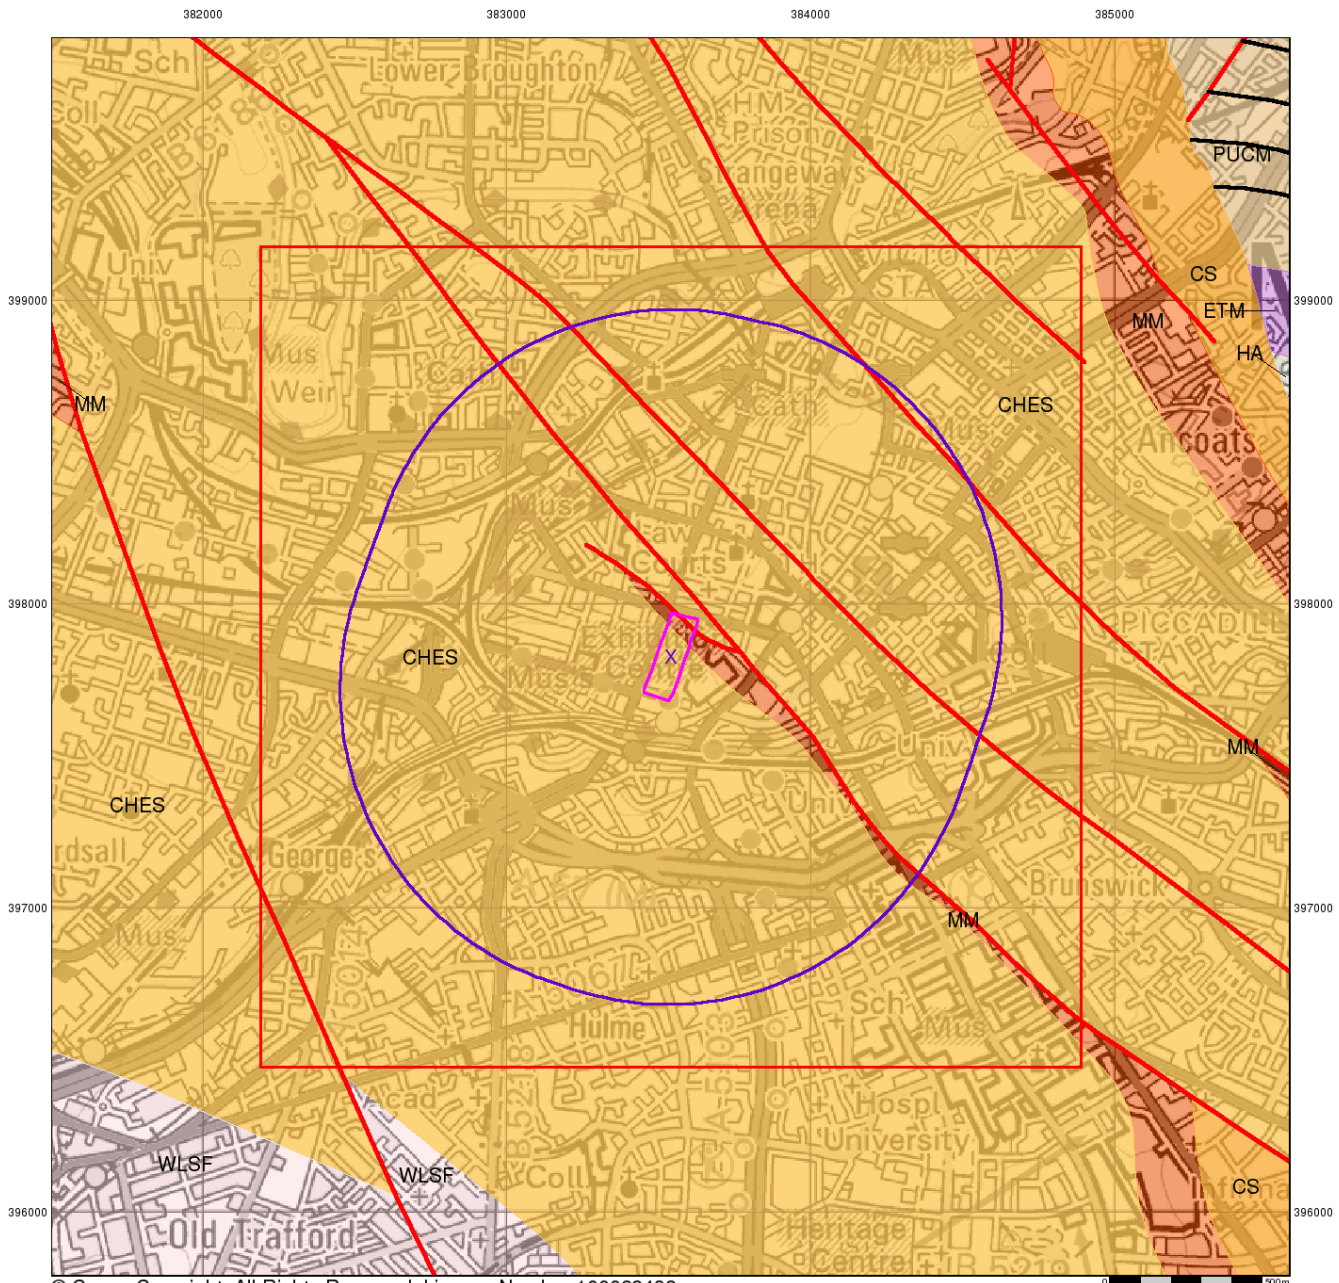

© Crown Copyright. All Rights Reserved. License Number 100022432.

curtins

Bedrock and Faults


Bedrock geology is a term used for the main mass of rocks forming the Earth and are present everywhere, whether exposed at the surface in outcrops or concealed beneath superficial deposits or water.

The bedrock has formed over vast lengths of geological time ranging from ancient and highly altered rocks of the Proterozoic, some 2500 million years ago, or older, up to the relatively young Pliocene, 1.8 million years ago.

The bedrock geology includes many lithologies, often classified into three types based on origin: igneous, metamorphic and sedimentary.

The BGS Faults and Rock Segments dataset includes geological faults (e.g. normal, thrust), and thin beds mapped as lines (e.g. coal seam, gypsum bed). Some of these are linked to other particular 1:50,000 Geology datasets, for example, coal seams are part of the bedrock sequence, most faults and mineral veins primarily affect the bedrock but cut across the strata and post date its deposition.

Bedrock and Faults Map - Slice A

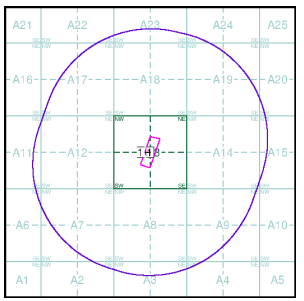


Order Details:

Order Number:	296939139_1_1
Customer Reference:	B064582.301
National Grid Reference:	383540, 397830
Slice:	A
Site Area (Ha):	2.57
Search Buffer (m):	1000

Site Details:

Great Northern, Watson Street, Manchester, M3 4LP

Landmark INFORMATION GROUP
Tel: 0844 844 9952
Fax: 0844 844 9951
Web: www.envirocheck.co.uk

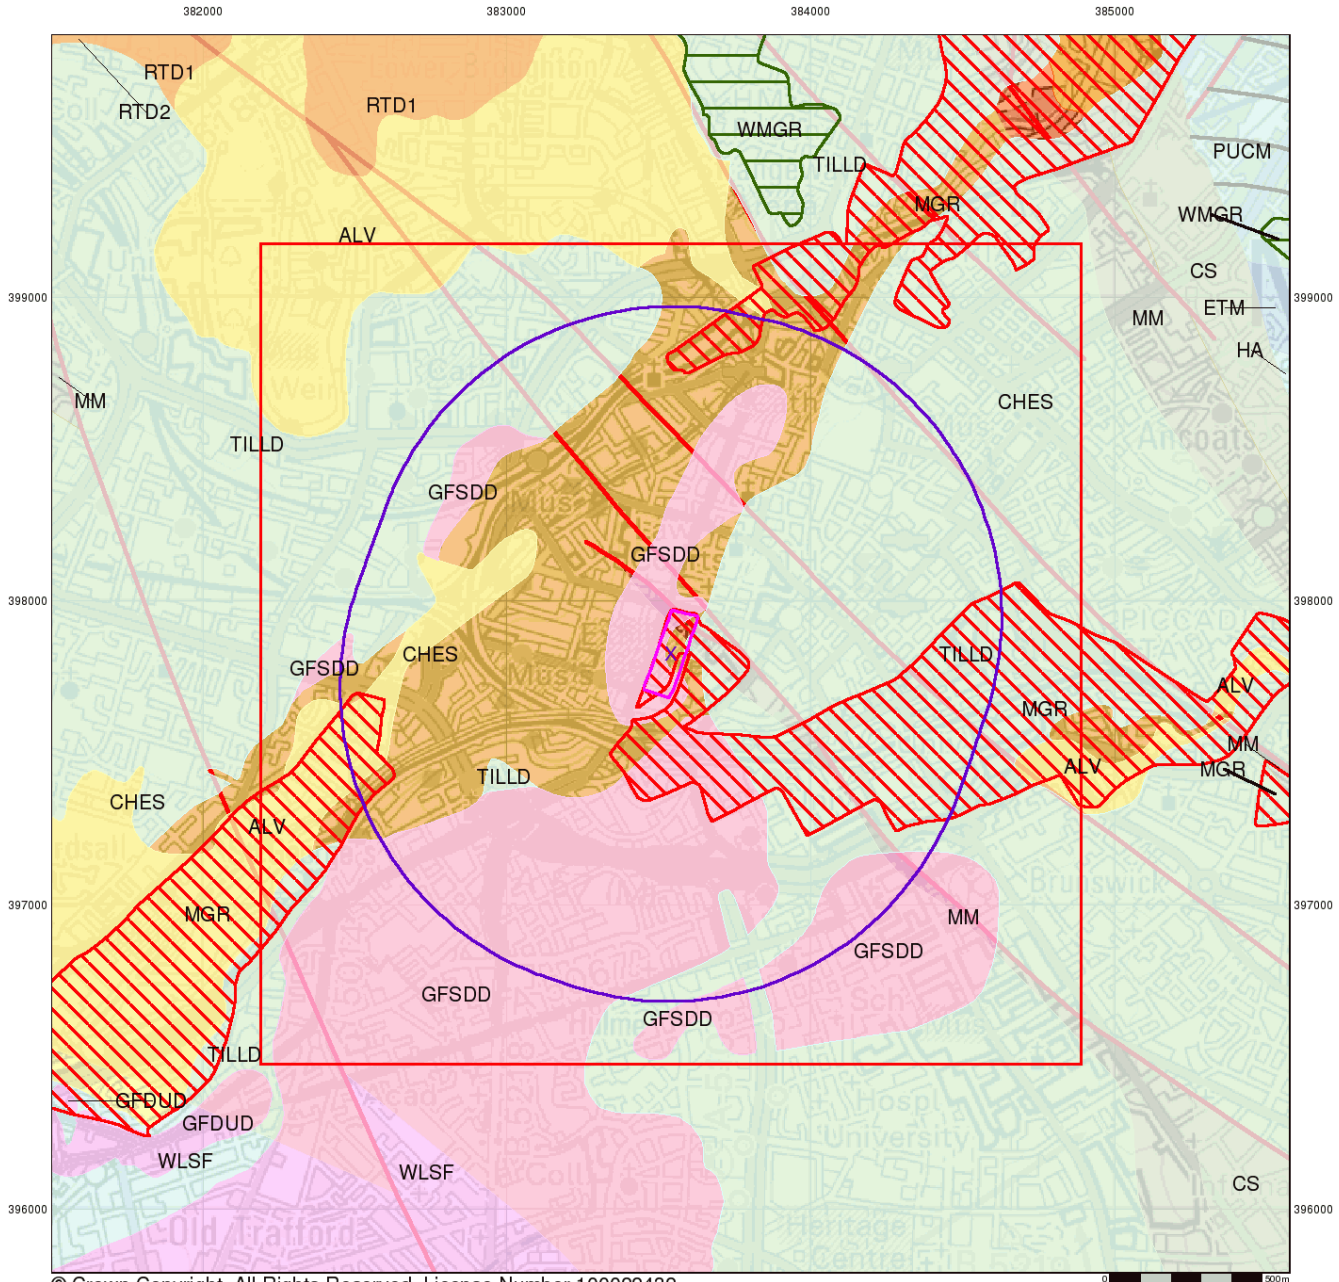

© Crown Copyright. All Rights Reserved. License Number 100022432.

curtins

Combined Surface Geology

The Combined Surface Geology map combines all the previous maps into one combined geological overview of your site.

Please consult the legends to the previous maps to interpret the Combined "Surface Geology" map.


Additional Information

More information on 1:50,000 Geological mapping and explanations of rock classifications can be found on the BGS website. Using the LEX Codes in this report, further descriptions of rock types can be obtained by interrogating the 'BGS Lexicon of Named Rock Units'. This database can be accessed by following the 'Information and Data' link on the BGS website.

Contact

British Geological Survey
Kingsley Dunham Centre
Keyworth
Nottingham
NG12 5GG
Telephone: 0115 936 3143
Fax: 0115 936 3276
email: enquiries@bgs.ac.uk
website: www.bgs.ac.uk

Combined Geology Map - Slice A

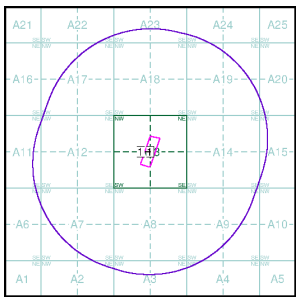

Order Details:

Order Number:	296939139_1_1
Customer Reference:	B064582.301
National Grid Reference:	383540, 397830
Slice:	A
Site Area (Ha):	2.57
Search Buffer (m):	1000

Site Details:

Great Northern, Watson Street, Manchester, M3 4LP

Historical Mapping Legends

Ordnance Survey County Series 1:10,560

Gravel Pit
Sand Pit
Other Pits
Quarry
Shingle
Orchard
Osiers
Reeds
Marsh
Mixed Wood
Deciduous
Brushwood
Fir
Furze
Rough Pasture
Arrow denotes flow of water
Trigonometrical Station
Site of Antiquities
Bench Mark
Pump, Guide Post, Signal Post
Well, Spring, Boundary Post
285 Surface Level
Sketched Contour
Instrumental Contour
Main Roads
Fenced
Un-Fenced
Minor Roads
Fenced
Un-Fenced
Sunken Road
Raised Road
Road over Railway
Railway over River
Railway over Road
Level Crossing
Road over River or Canal
Road over Stream
Road over Stream
County Boundary (Geographical)
County & Civil Parish Boundary
Administrative County & Civil Parish Boundary
Co. Boro. Bdy. County Borough Boundary (England)
Co. Burgh Bdy. County Burgh Boundary (Scotland)
R.D. Bdy. Rural District Boundary
Civil Parish Boundary

Ordnance Survey Plan 1:10,000

Chalk Pit, Clay Pit or Quarry
Gravel Pit
Sand Pit
Disused Pit or Quarry
Refuse or Slag Heap
Lake, Loch or Pond
Dunes
Boulders
Coniferous Trees
Non-Coniferous Trees
Orchard
Scrub
Coppice
Bracken
Heath
Rough Grassland
Marsh
Reeds
Saltings
Building
Direction of Flow of Water
Shingle
Sand
Glasshouse
Pylon
Pylon
Electricity Transmission Line
Sloping Masonry
Cutting
Embankment
Standard Gauge Multiple Track
Road Under
Road Over
Level Crossing
Foot Bridge
Standard Gauge Single Track
Siding, Tramway or Mineral Line
Narrow Gauge
Geographical County
Administrative County, County Borough or County of City
Municipal Borough, Urban or Rural District, Burgh or District Council
Borough, Burgh or County Constituency
Shown only when not coincident with other boundaries
Civil Parish
Shown alternately when coincidence of boundaries occurs

BP, BS	Boundary Post or Stone	Pol Sta	Police Station
Ch	Church	PO	Post Office
CH	Club House	PC	Public Convenience
F E Sta	Fire Engine Station	PH	Public House
FB	Foot Bridge	SB	Signal Box
Fn	Fountain	Spr	Spring
GP	Guide Post	TCB	Telephone Call Box
MP	Mile Post	TCP	Telephone Call Post
MS	Mile Stone	W	Well

1:10,000 Raster Mapping


Gravel Pit
Refuse tip or slag heap
Rock
Rock (scattered)
Boulders
Boulders (scattered)
Shingle
Mud
Mud
Sand
Sand
Sand Pit
Slopes
Top of cliff
General detail
Underground detail
Overhead detail
Narrow gauge railway
Multi-track railway
Single track railway
County boundary (England only)
Civil, parish or community boundary
District, Unitary, Metropolitan, London Borough boundary
Constituency boundary
Area of wooded vegetation
Non-coniferous trees
Non-coniferous trees (scattered)
Coniferous trees
Coniferous trees (scattered)
Positioned tree
Orchard
Coppice or Osiers
Rough Grassland
Heath
Scrub
Marsh, Salt Marsh or Reeds
Water feature
Flow arrows
MHW(S) Mean high water (springs)
MLW(S) Mean low water (springs)
Telephone line (where shown)
Electricity transmission line (with poles)
BM 123.45 m Bench mark (where shown)
Triangulation station
Point feature (e.g. Guide Post or Mile Stone)
Pylon, flare stack or lighting tower
Site of (antiquity)
Glasshouse
General Building
Important Building

curtins

Historical Mapping & Photography included:

Mapping Type	Scale	Date	Pg
Lancashire And Furness	1:10,560	1848	3
Cheshire	1:10,560	1882	4
Lancashire And Furness	1:10,560	1894 - 1896	5
Lancashire And Furness	1:10,560	1909	6
Lancashire And Furness	1:10,560	1923	7
Lancashire And Furness	1:10,560	1931 - 1933	8
Lancashire And Furness	1:10,560	1938	9
Ordnance Survey Plan	1:10,000	1956	10
Ordnance Survey Plan	1:10,000	1972	11
Manchester	1:25,000	1975	12
Ordnance Survey Plan	1:10,000	1980	13
Ordnance Survey Plan	1:10,000	1985	14
Ordnance Survey Plan	1:10,000	1989	15
Ordnance Survey Plan	1:10,000	1994	16
10K Raster Mapping	1:10,000	1999	17
10K Raster Mapping	1:10,000	2006	18
VectorMap Local	1:10,000	2021	19

Historical Map - Slice A

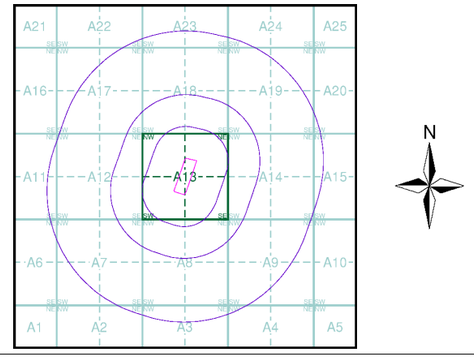

Order Details

Order Number: 296939139_1_1
Customer Ref: B064582.301
National Grid Reference: 383540, 397830
Slice: A
Site Area (Ha): 2.57
Search Buffer (m): 1000

Site Details

Great Northern, Watson Street, Manchester, M3 4LP

Landmark INFORMATION GROUP
Tel: 0844 844 9952
Fax: 0844 844 9951
Web: www.envirocheck.co.uk

Russian Military Mapping Legends

1:5,000 and 1:10,000 mapping

a. Not drawn to scale b. Drawn to scale

- Government and Administrative Buildings
- Military and Industrial Buildings
- Military and Communication Areas
- Subway Entrance
- Fireproof Building
- Prominent Fireproof Building
- Non-fireproof Building
- Non-fireproof Building (non-dwelling)
- Factory, mill, and flour mill, with chimneys
- Factory, mill, and flour mill, without chimneys
- Power Station, drawn to scale
- Hydroelectric Power Station
- Radio Station, drawn to scale
- Telephone Station, drawn to scale
- Abandoned Open-pit Mine or Quarry
- Open-pit Salt Mine
- Pit
- Oil Deposit or Well
- Oil Seepage
- Tailings Pile
- Fuel Storage Tanks
- Natural Gas Tank
- Bench Mark
- Drill Hole
- Burial Mound
- Triangulation Point on Burial Mound
- Single-track Railroad
- Double-track Railroad and Station Building
- Coniferous Forest
- Deciduous Forest
- Mixed Forest
- Lawns
- Citrus Orchard
- Wet Ground
- Scattered Vegetation

243,8 — Values for prominent elevations

186.0 — Numbers for spot elevations, depth soundings, contour lines, etc.

0,2 — Velocity of the current, width of river bed, depth of river

Fractional terms: length and capacity of bridges; depth of fords and condition of the river bottom; height of forest and the diameter of trees

Russian Alphabet (For reference and phonetic interpretation of map text)

А а (A)	З з (Z)	П п (P)	Ч ч (CH)
Б б (B)	И и (I)	Р р (R)	Ш ш (SH)
В в (V)	Й й (Y)	С с (S)	Щ щ (SHCH)
Г г (G)	К к (K)	Т т (T)	ъ (–)
Д д (D)	Л л (L)	У у (U)	ы (Y)
Е е (E)	М м (M)	Ф ф (F)	ь (')
Ё ё (YO)	Н н (N)	Х х (KH)	Э э (E)
Ж ж (ZH)	О о (O)	Ц ц (TS)	Ю ю (YU or IU)
			Я я (YA or IA)

1:25,000 mapping

a. Not drawn to scale b. Drawn to scale

- Government and Administrative Buildings
- Military and Industrial Buildings
- Military and Communication Areas
- Subway Entrance
- Partly Demolished Buildings
- Demolished Buildings
- Built-Up Area with Fireproof Buildings Predominant
- Built-Up Area with Non-Fireproof Buildings Predominant
- Individual Fireproof Building
- Prominent Industrial Building
- Individual Dwelling, Fireproof
- Ruins of an Individual Dwelling
- Factory or Mill Chimney
- Factory or Mill with Chimney
- Factory or Mill without Chimney
- Mine or Open Pit Mine
- Operating Shaft or Mine
- Non-Operating Shaft or Mine
- Salt Mine
- Tailings Pile
- Pit
- Stone Quarry
- Gas Pump or Service Station
- Fuel Storage or Natural Gas Tank
- Oil or Natural Gas Derrick
- Small Hydroelectric Power Station
- Power Station
- Transformer Station
- Cemetery
- Burial Mound (height in metres)
- Triangulation Point on Burial Mound
- Triangulation Point
- Bench Mark
- Bench Mark (monumented)
- Telegraph Office
- Telephone Station
- Radio Station
- Radio Tower
- Airfield or Seaplane Base
- Landing Strip
- Main Highway
- Highway under Construction
- Improved Dirt Road (former truck road)
- Double-track Railroad with First Class Station
- Dismantled Railroad
- Railroad Under Construction
- Shore Embankment
- River or Ditch with Embankment
- Direction and velocity of current
- Well
- Water Reservoir or Rain Water Pit
- Spring
- Isobath with value
- Heavy (Index) Contour Line
- Contour Line and Value
- Half Contour Line
- Spot Elevation Value
- Coniferous
- Deciduous
- Mixed
- Scrub

Key to Numbers on Mapping

SJ89_Manchester


No.	Description
1	Airfield/Airport
6	Railway Station
62	Factory (Gas)
66	Factory (Gas)
168	Post Office
197	Railway Station

curtins

Historical Mapping & Photography included:

Mapping Type	Scale	Date	Pg
Lancashire And Furness	1:10,560	1848	3
Cheshire	1:10,560	1882	4
Lancashire And Furness	1:10,560	1894 - 1896	5
Lancashire And Furness	1:10,560	1909	6
Lancashire And Furness	1:10,560	1923	7
Lancashire And Furness	1:10,560	1931 - 1933	8
Lancashire And Furness	1:10,560	1938	9
Ordnance Survey Plan	1:10,000	1956	10
Ordnance Survey Plan	1:10,000	1972	11
Manchester	1:25,000	1975	12
Ordnance Survey Plan	1:10,000	1980	13
Ordnance Survey Plan	1:10,000	1985	14
Ordnance Survey Plan	1:10,000	1989	15
Ordnance Survey Plan	1:10,000	1994	16
10K Raster Mapping	1:10,000	1999	17
10K Raster Mapping	1:10,000	2006	18
VectorMap Local	1:10,000	2021	19

Russian Map - Slice A

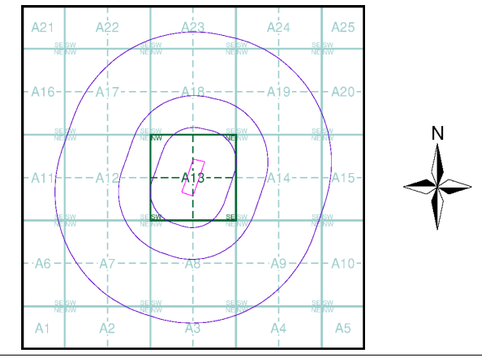


Order Details

Order Number: 296939139_1_1
Customer Ref: B064582.301
National Grid Reference: 383540, 397830
Slice: A
Site Area (Ha): 2.57
Search Buffer (m): 1000

Site Details

Great Northern, Watson Street, Manchester, M3 4LP

Landmark INFORMATION GROUP
Tel: 0844 844 9952
Fax: 0844 844 9951
Web: www.envirocheck.co.uk

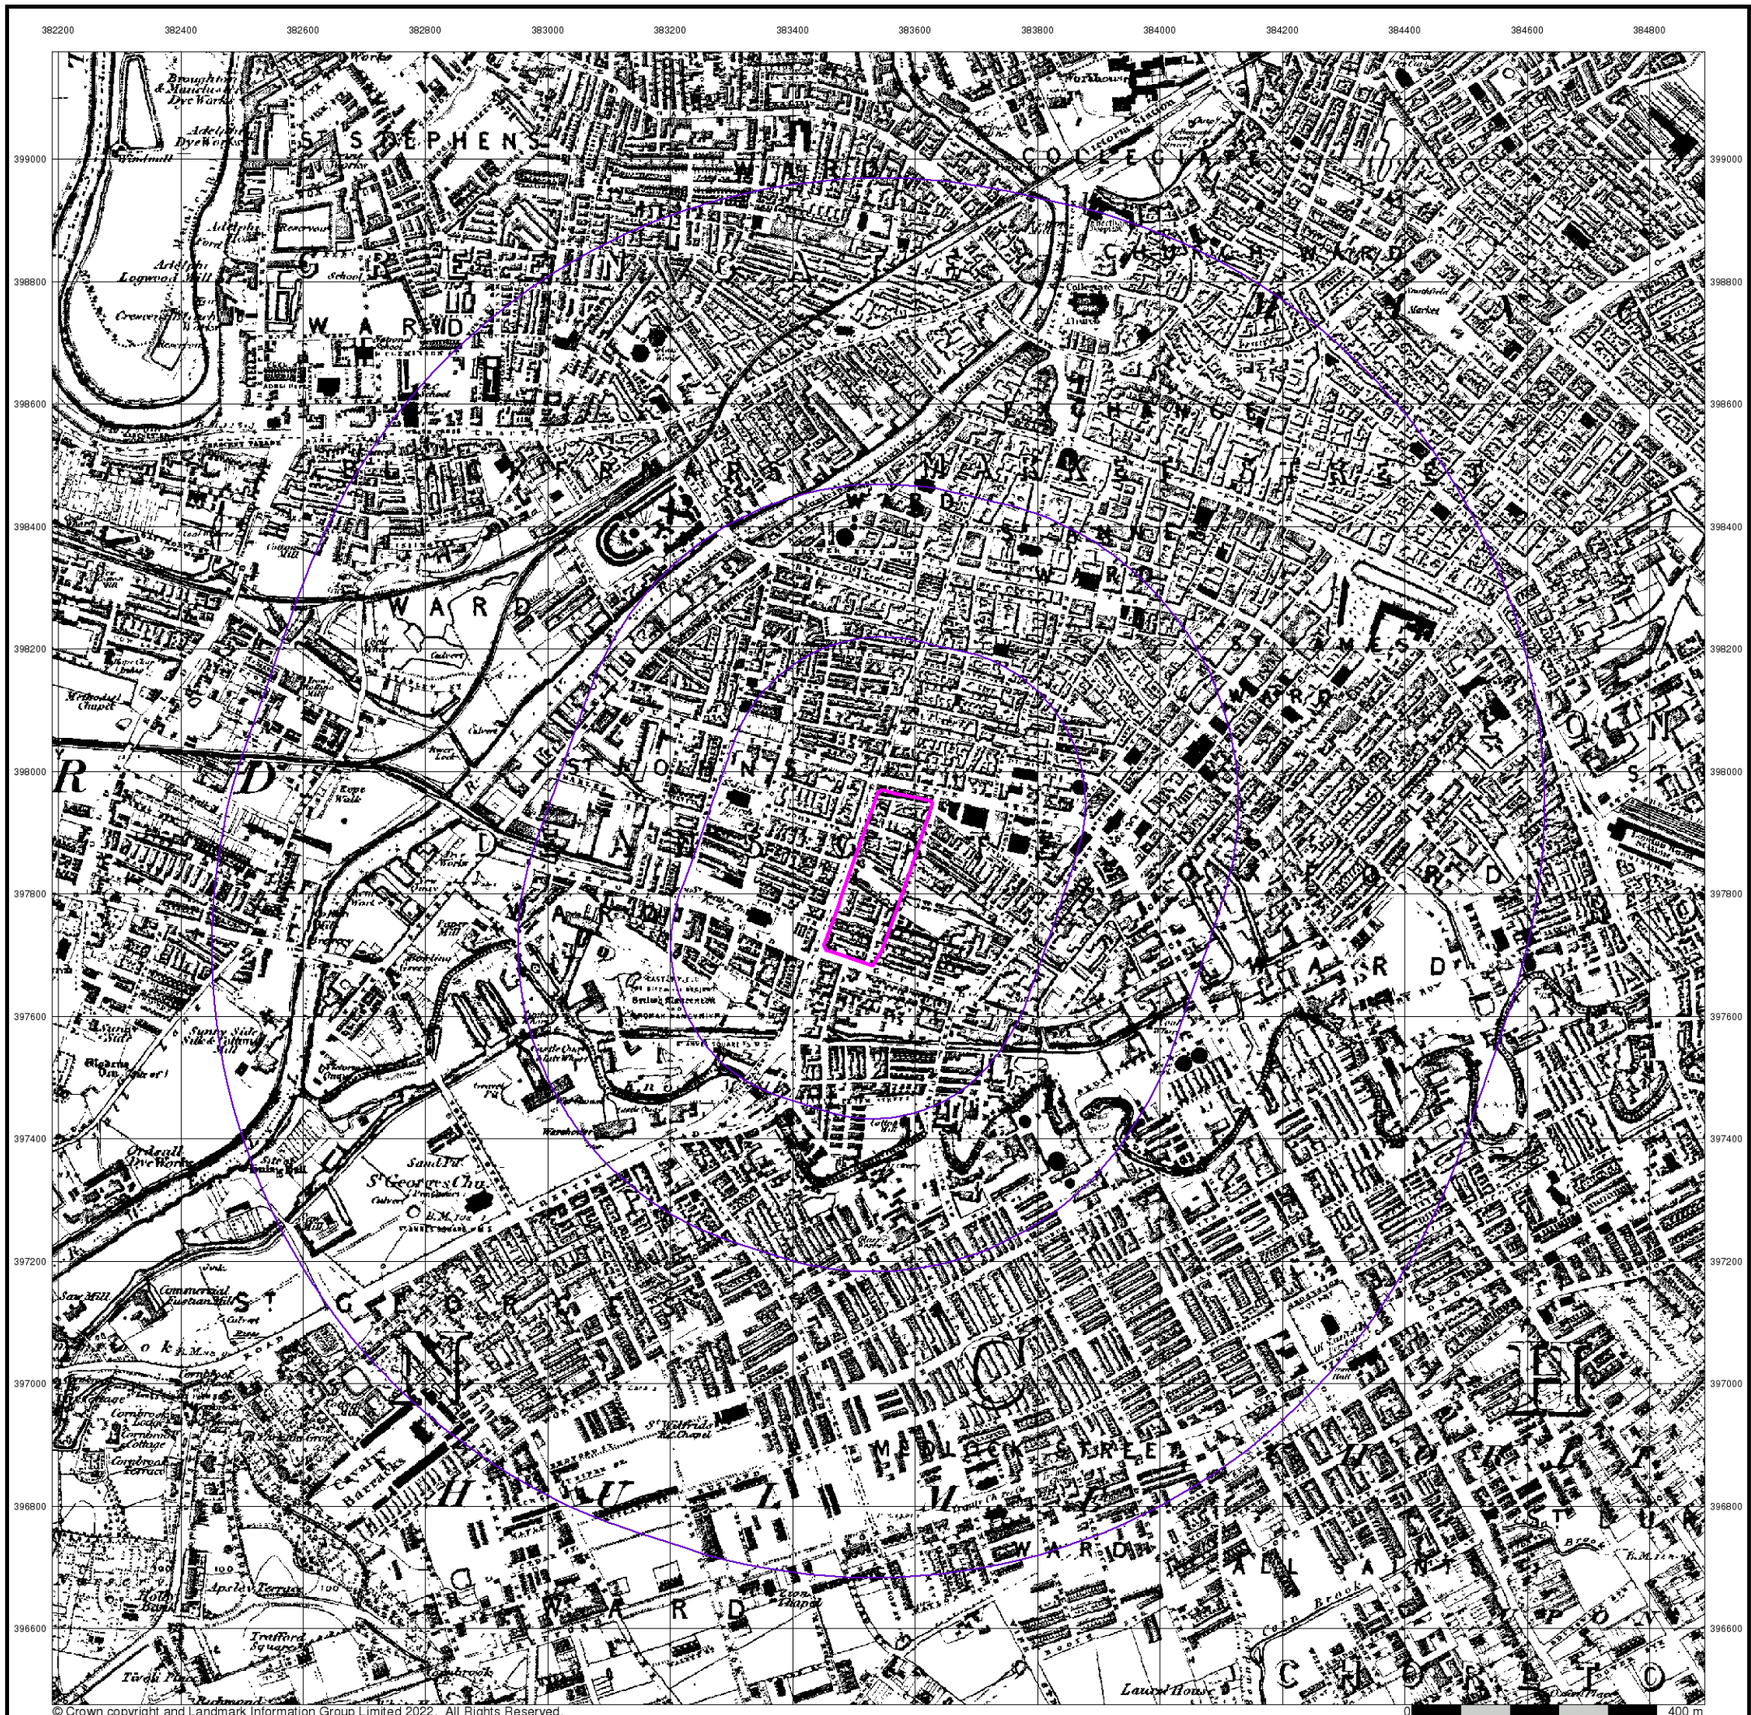

© Crown copyright and Landmark Information Group Limited 2022. All Rights Reserved.

curtins


Lancashire And Furness

Published 1848


Source map scale - 1:10,560

The historical maps shown were reproduced from maps predominantly held at the scale adopted for England, Wales and Scotland in the 1840`s. In 1854 the 1:2,500 scale was adopted for mapping urban areas; these maps were used to update the 1:10,560 maps. The published date given therefore is often some years later than the surveyed date. Before 1938, all OS maps were based on the Cassini Projection, with independent surveys of a single county or group of counties, giving rise to significant inaccuracies in outlying areas. In the late 1940`s, a Provisional Edition was produced, which updated the 1:10,560 mapping from a number of sources. The maps appear unfinished - with all military camps and other strategic sites removed. These maps were initially overprinted with the National Grid. In 1970, the first 1:10,000 maps were produced using the Transverse Mercator Projection. The revision process continued until recently, with new editions appearing every 10 years or so for urban areas.

Map Name(s) and Date(s)

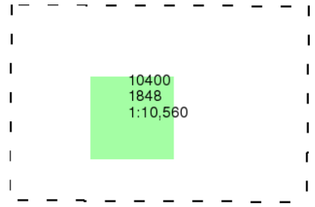

Historical Map - Slice A

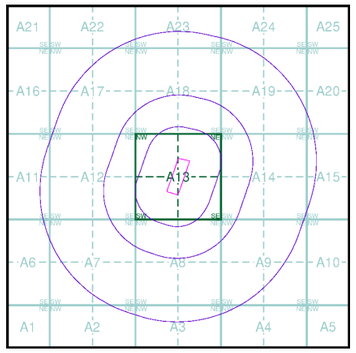

Order Details


Order Number:	296939139_1_1
Customer Ref:	B064582.301
National Grid Reference:	383540, 397830
Slice:	A
Site Area (Ha):	2.57
Search Buffer (m):	1000

Site Details

Great Northern, Watson Street, Manchester, M3 4LP

Landmark INFORMATION GROUP

Tel: 0844 844 9952
Fax: 0844 844 9951
Web: www.envirocheck.co.uk

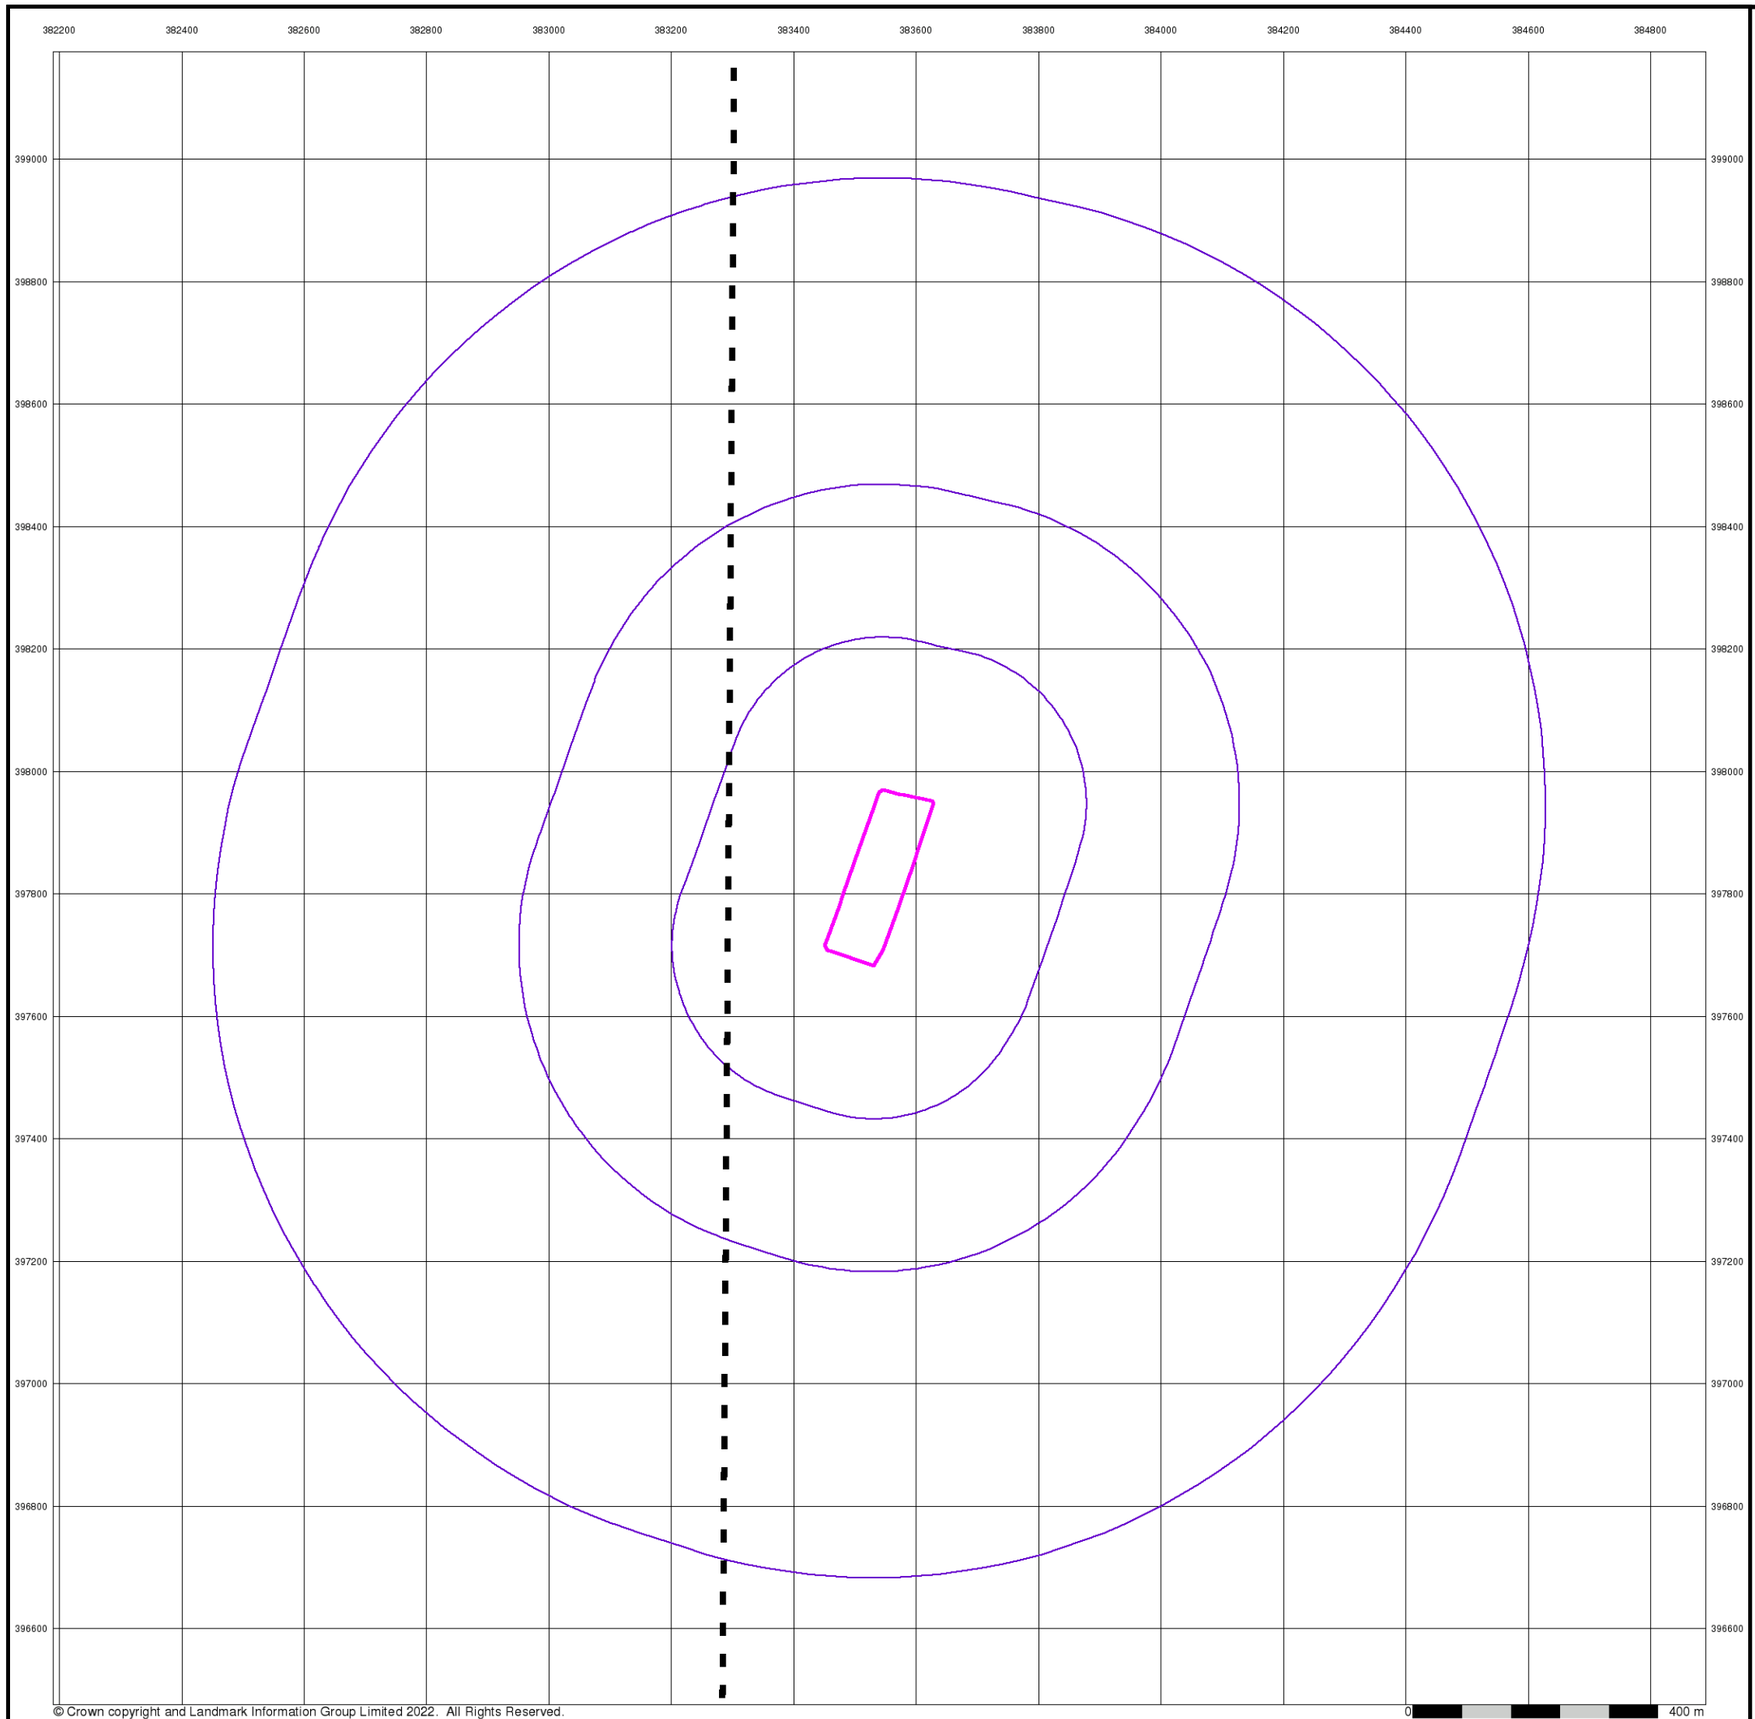

© Crown copyright and Landmark Information Group Limited 2022. All Rights Reserved.

curtins


Cheshire

Published 1882


Source map scale - 1:10,560

The historical maps shown were reproduced from maps predominantly held at the scale adopted for England, Wales and Scotland in the 1840`s. In 1854 the 1:2,500 scale was adopted for mapping urban areas; these maps were used to update the 1:10,560 maps. The published date given therefore is often some years later than the surveyed date. Before 1938, all OS maps were based on the Cassini Projection, with independent surveys of a single county or group of counties, giving rise to significant inaccuracies in outlying areas. In the late 1940`s, a Provisional Edition was produced, which updated the 1:10,560 mapping from a number of sources. The maps appear unfinished - with all military camps and other strategic sites removed. These maps were initially overprinted with the National Grid. In 1970, the first 1:10,000 maps were produced using the Transverse Mercator Projection. The revision process continued until recently, with new editions appearing every 10 years or so for urban areas.

Map Name(s) and Date(s)

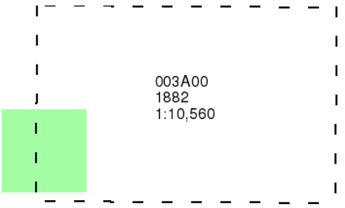

Historical Map - Slice A

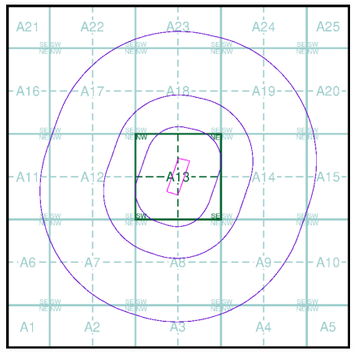

Order Details


Order Number:	296939139_1_1
Customer Ref:	B064582.301
National Grid Reference:	383540, 397830
Slice:	A
Site Area (Ha):	2.57
Search Buffer (m):	1000

Site Details

Great Northern, Watson Street, Manchester, M3 4LP

Landmark INFORMATION GROUP

Tel: 0844 844 9952
Fax: 0844 844 9951
Web: www.envirocheck.co.uk

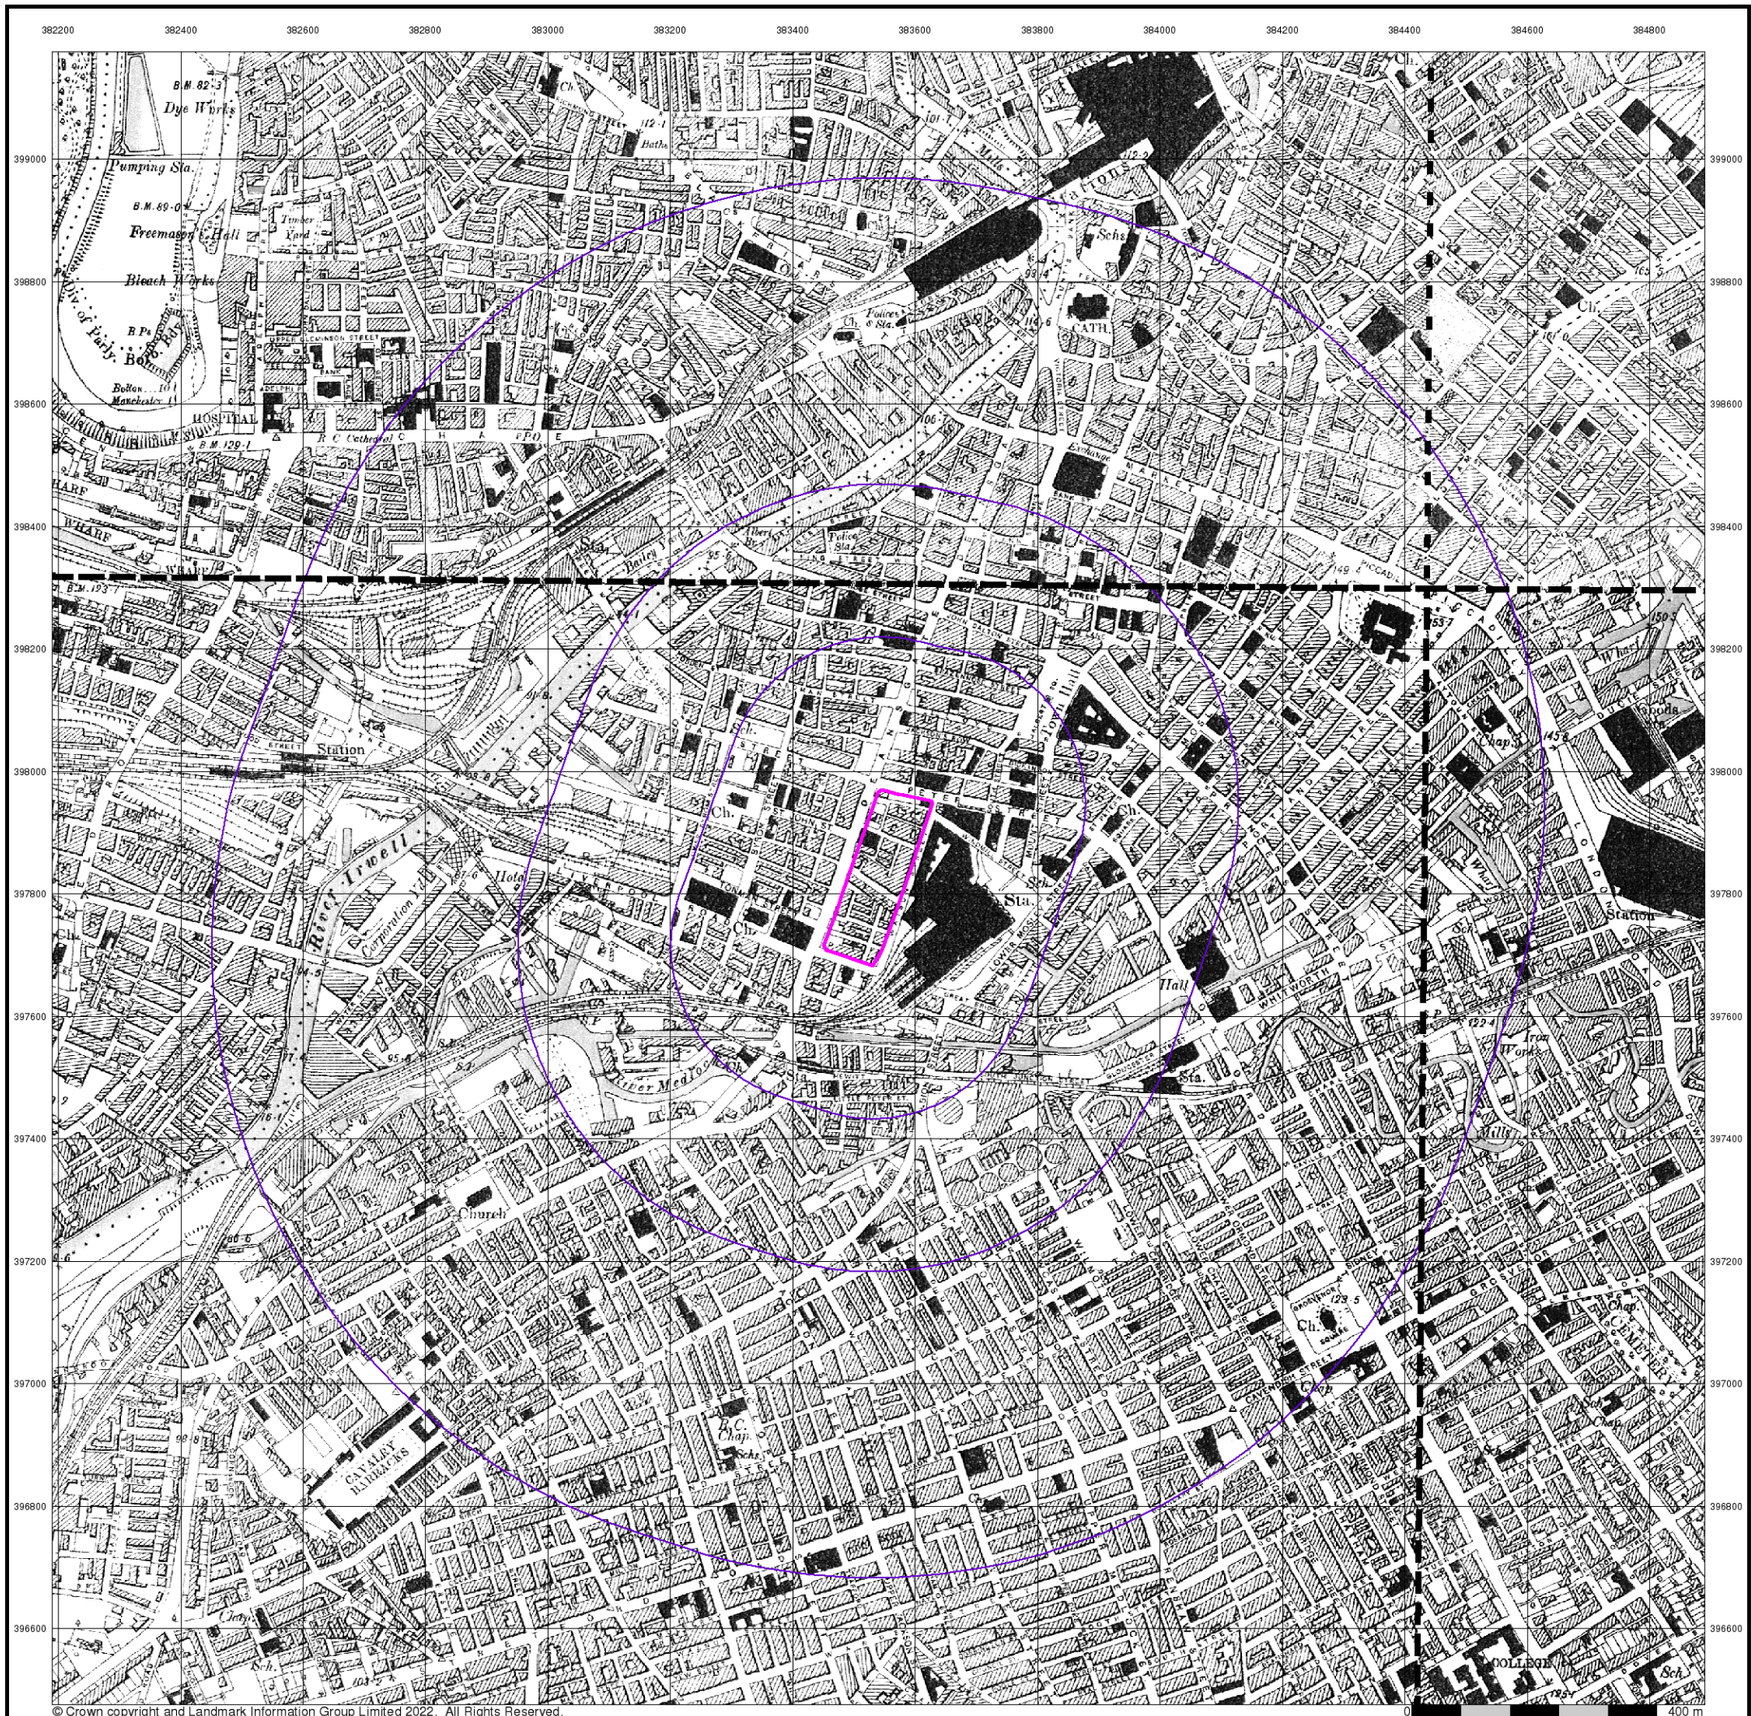

© Crown copyright and Landmark Information Group Limited 2022. All Rights Reserved.

curtins


Lancashire And Furness

Published 1894 - 1896


Source map scale - 1:10,560

The historical maps shown were reproduced from maps predominantly held at the scale adopted for England, Wales and Scotland in the 1840`s. In 1854 the 1:2,500 scale was adopted for mapping urban areas; these maps were used to update the 1:10,560 maps. The published date given therefore is often some years later than the surveyed date. Before 1938, all OS maps were based on the Cassini Projection, with independent surveys of a single county or group of counties, giving rise to significant inaccuracies in outlying areas. In the late 1940`s, a Provisional Edition was produced, which updated the 1:10,560 mapping from a number of sources. The maps appear unfinished - with all military camps and other strategic sites removed. These maps were initially overprinted with the National Grid. In 1970, the first 1:10,000 maps were produced using the Transverse Mercator Projection. The revision process continued until recently, with new editions appearing every 10 years or so for urban areas.

Map Name(s) and Date(s)

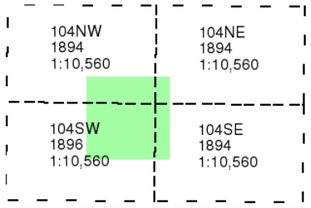

Historical Map - Slice A

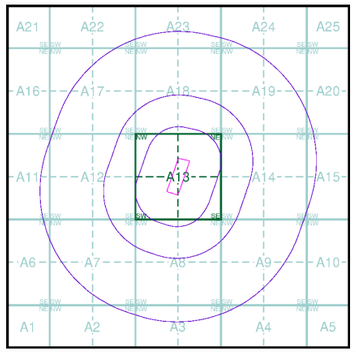


Order Details

Order Number:	296939139_1_1
Customer Ref:	B064582.301
National Grid Reference:	383540, 397830
Slice:	A
Site Area (Ha):	2.57
Search Buffer (m):	1000

Site Details

Great Northern, Watson Street, Manchester, M3 4LP

Landmark INFORMATION GROUP
Tel: 0844 844 9952
Fax: 0844 844 9951
Web: www.envirocheck.co.uk

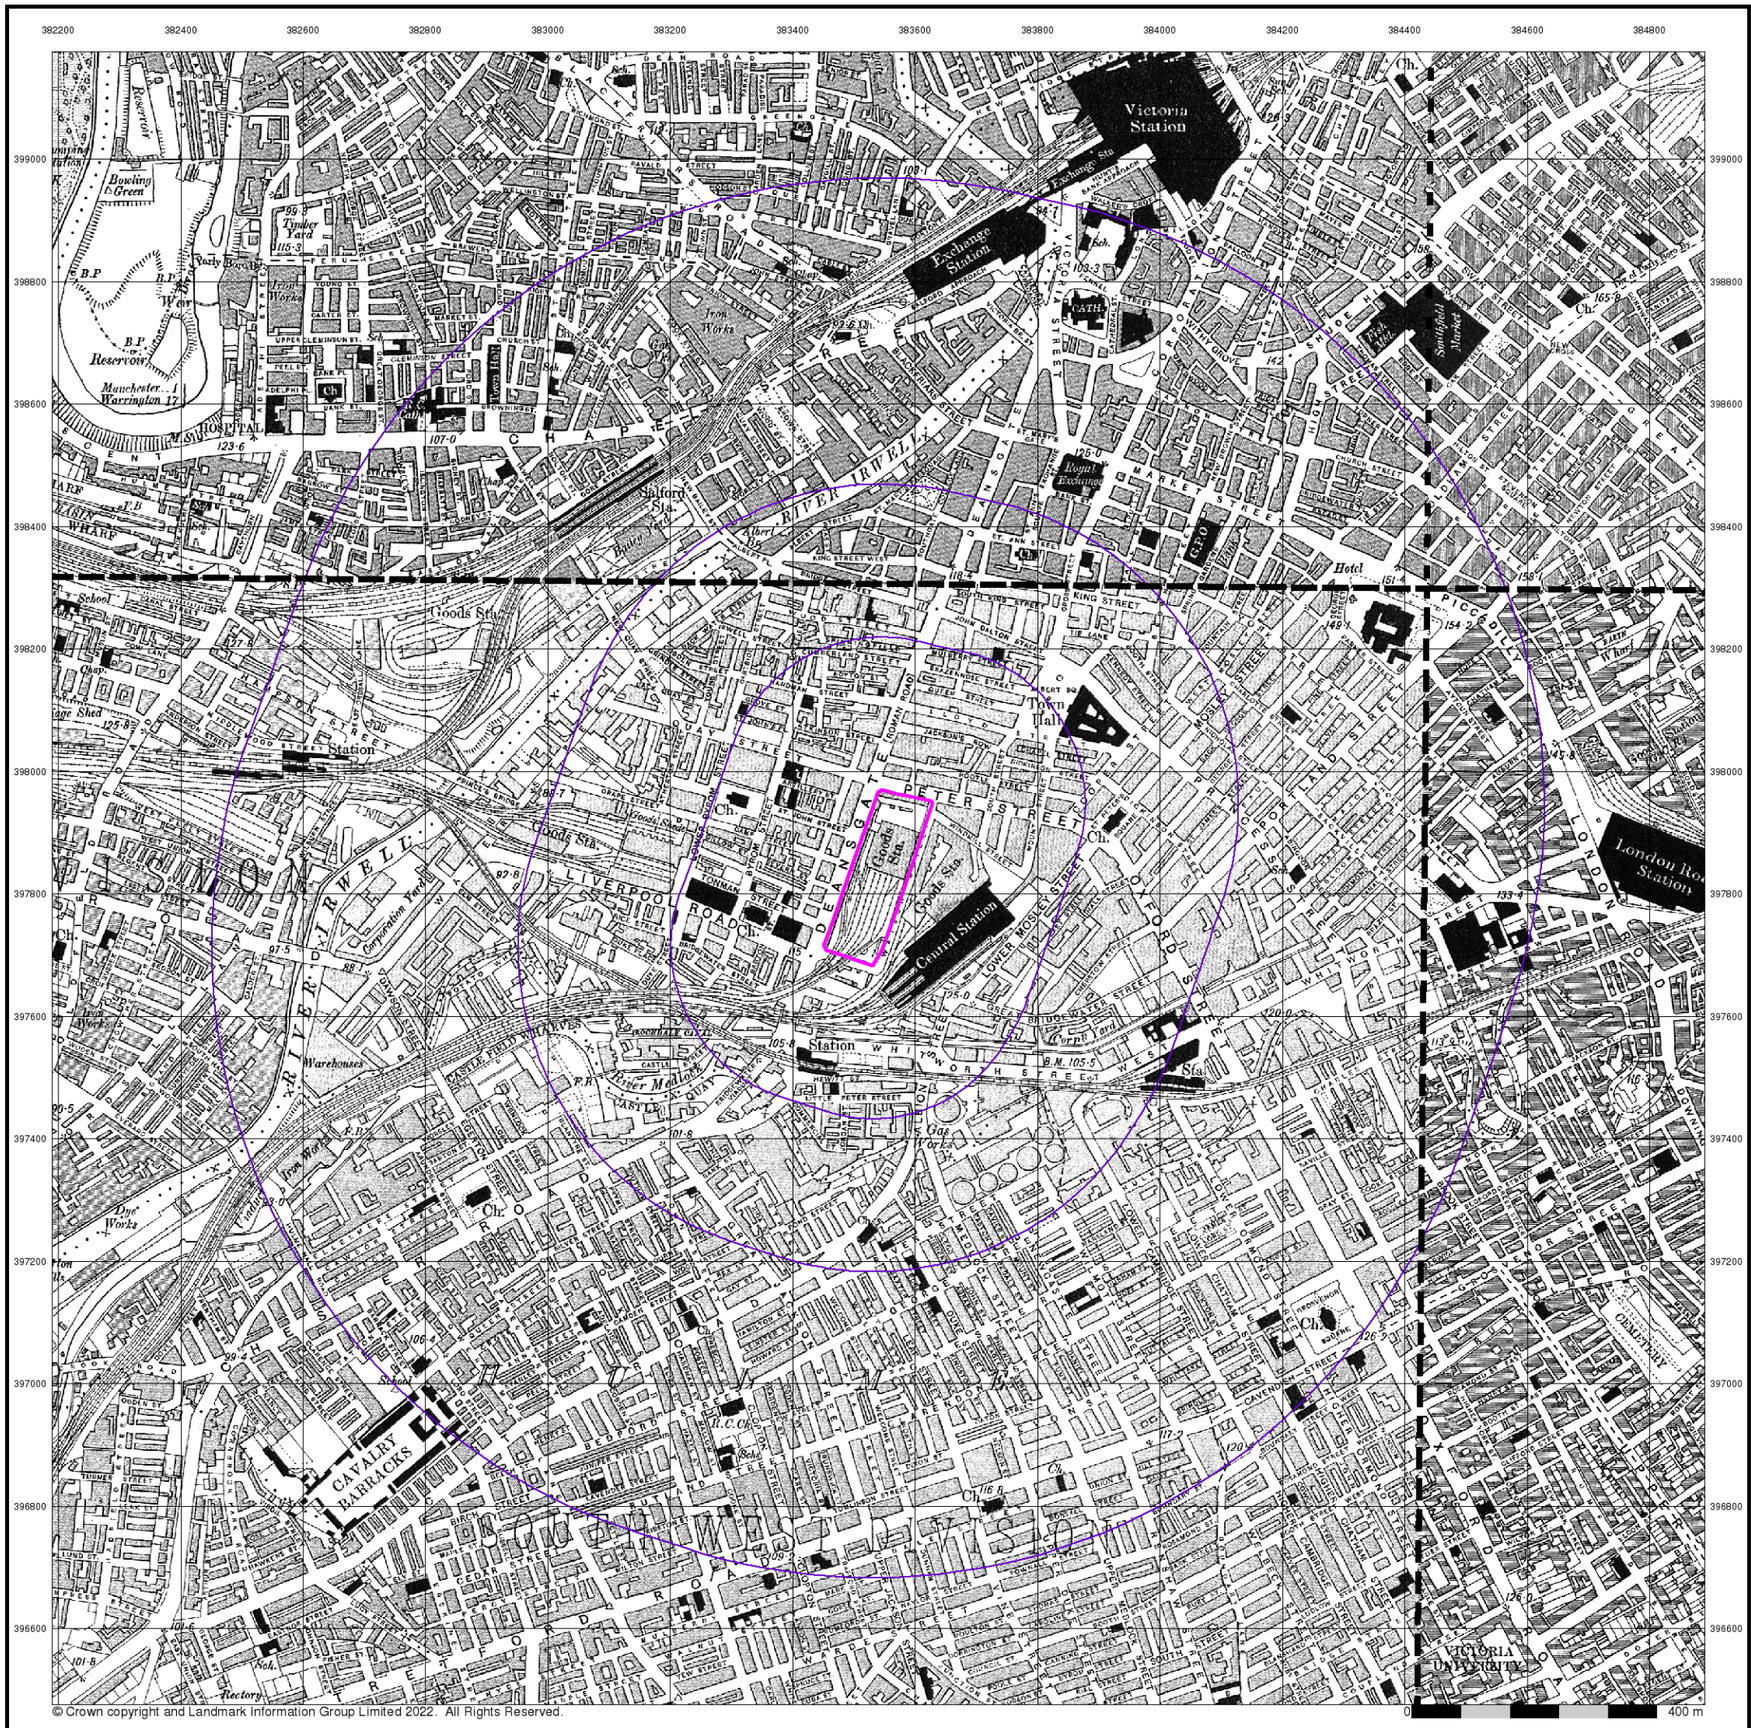

© Crown copyright and Landmark Information Group Limited 2022. All Rights Reserved.

curtins


Lancashire And Furness

Published 1909


Source map scale - 1:10,560

The historical maps shown were reproduced from maps predominantly held at the scale adopted for England, Wales and Scotland in the 1840`s. In 1854 the 1:2,500 scale was adopted for mapping urban areas; these maps were used to update the 1:10,560 maps. The published date given therefore is often some years later than the surveyed date. Before 1938, all OS maps were based on the Cassini Projection, with independent surveys of a single county or group of counties, giving rise to significant inaccuracies in outlying areas. In the late 1940`s, a Provisional Edition was produced, which updated the 1:10,560 mapping from a number of sources. The maps appear unfinished - with all military camps and other strategic sites removed. These maps were initially overprinted with the National Grid. In 1970, the first 1:10,000 maps were produced using the Transverse Mercator Projection. The revision process continued until recently, with new editions appearing every 10 years or so for urban areas.

Map Name(s) and Date(s)

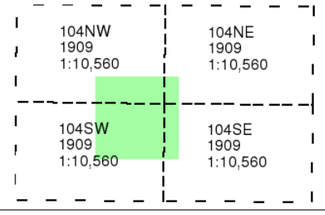

Historical Map - Slice A

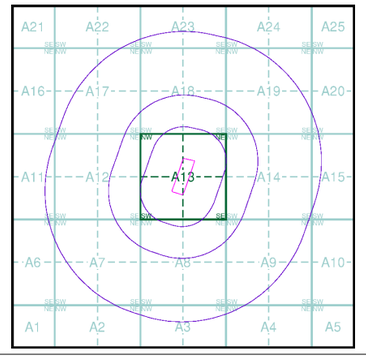


Order Details

Order Number:	296939139_1_1
Customer Ref:	B064582.301
National Grid Reference:	383540, 397830
Slice:	A
Site Area (Ha):	2.57
Search Buffer (m):	1000

Site Details

Great Northern, Watson Street, Manchester, M3 4LP

Landmark INFORMATION GROUP
Tel: 0844 844 9952
Fax: 0844 844 9951
Web: www.envirocheck.co.uk

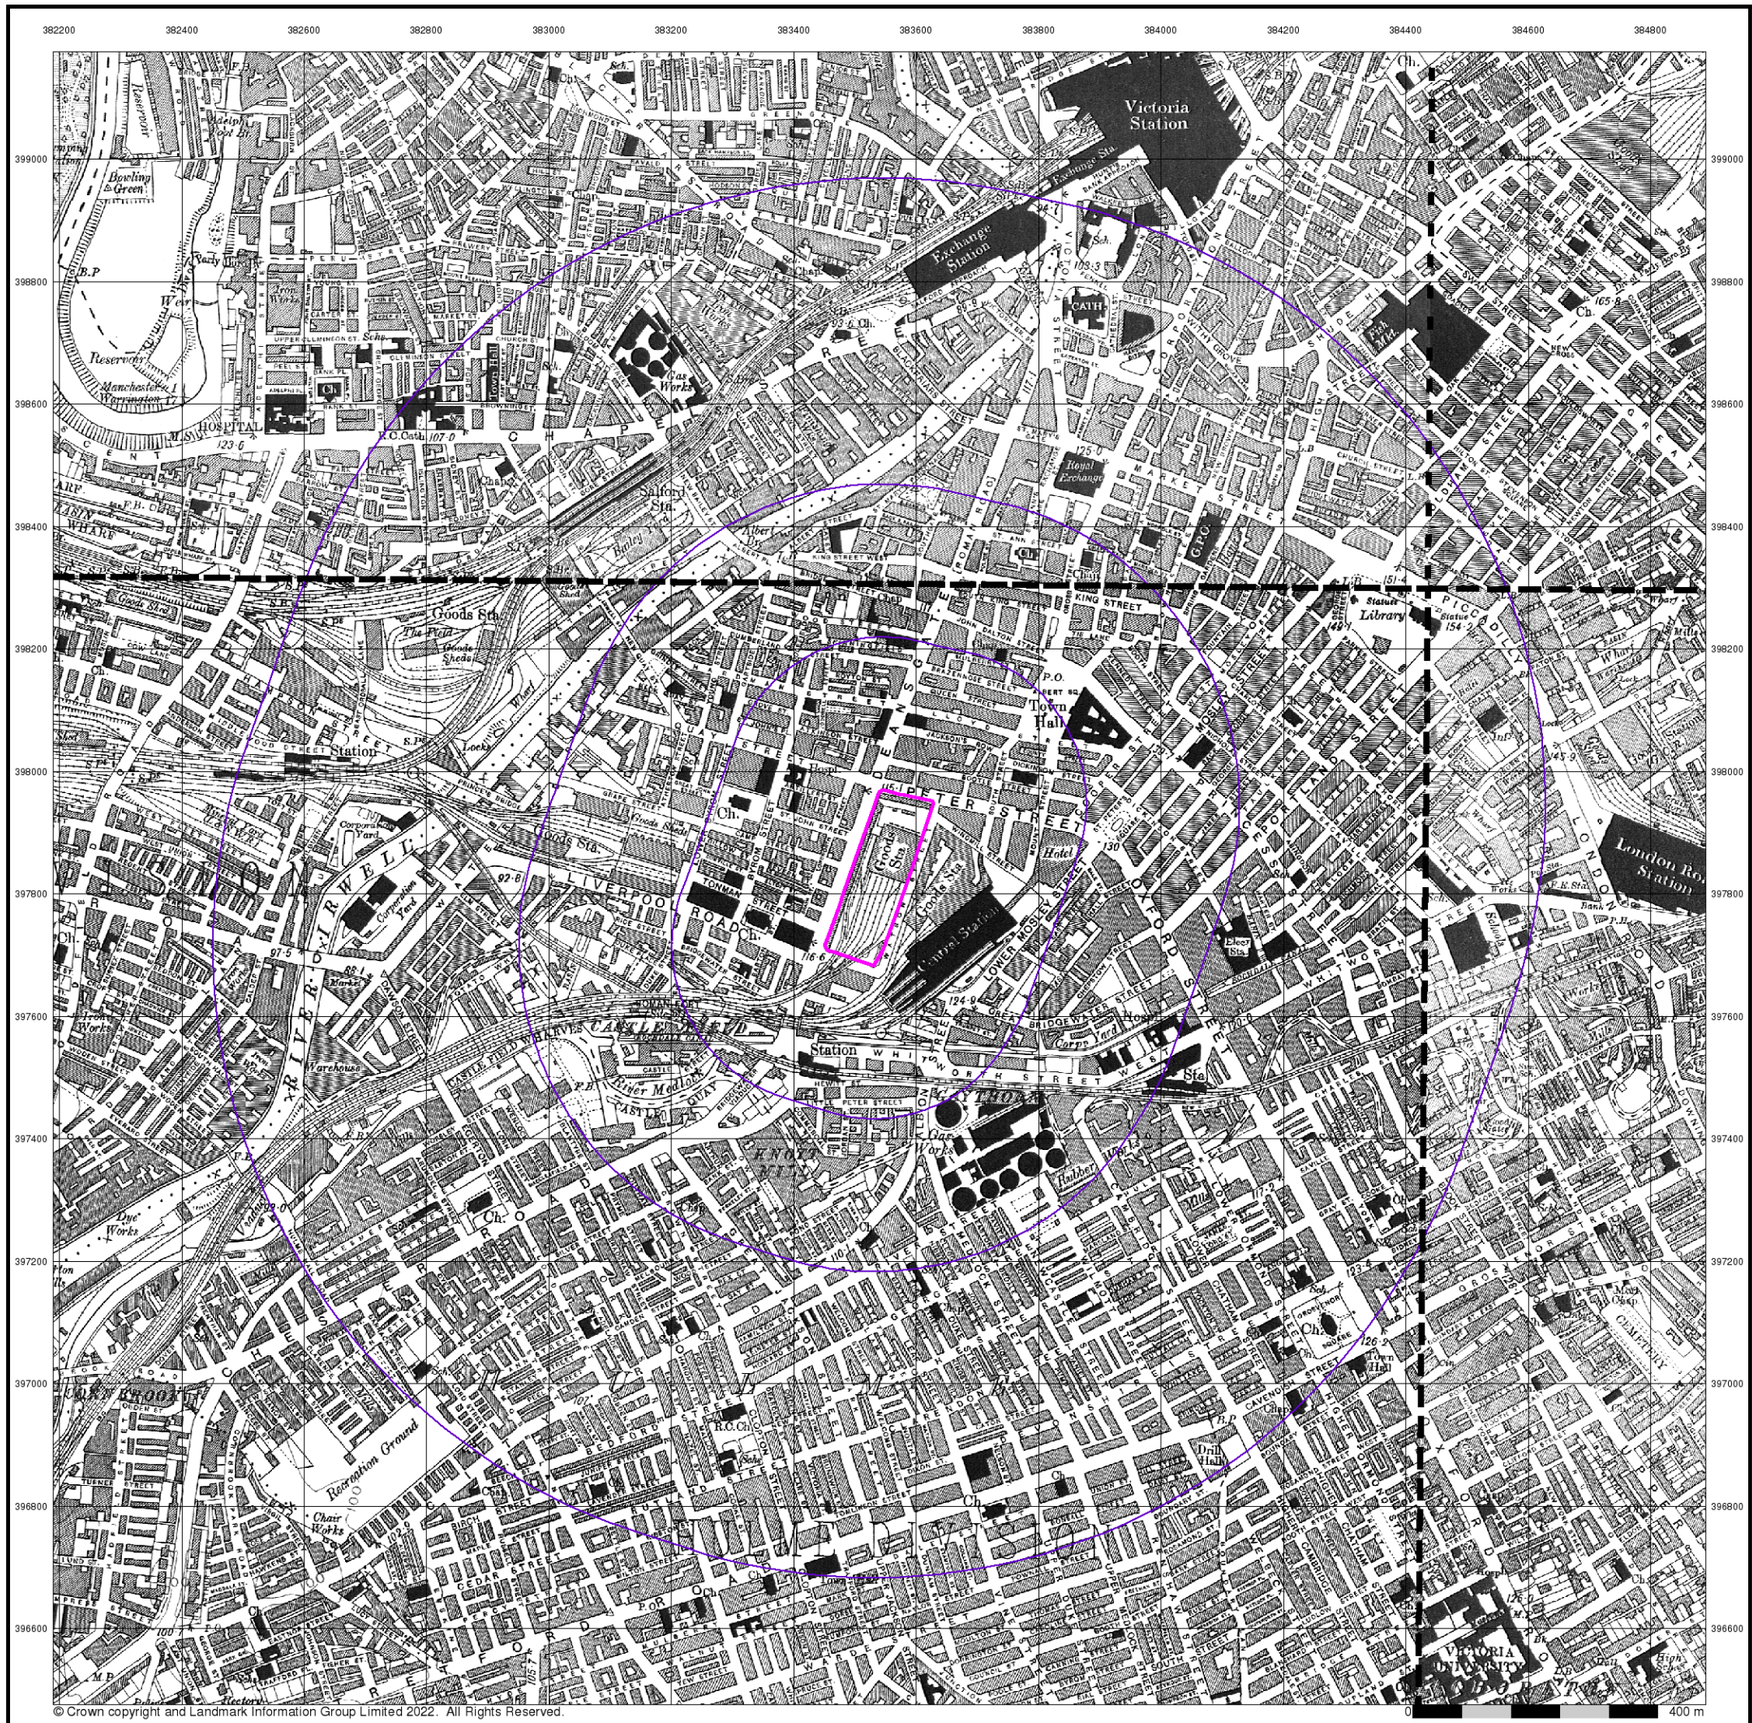

© Crown copyright and Landmark Information Group Limited 2022. All Rights Reserved.

curtins


Lancashire And Furness

Published 1923


Source map scale - 1:10,560

The historical maps shown were reproduced from maps predominantly held at the scale adopted for England, Wales and Scotland in the 1840`s. In 1854 the 1:2,500 scale was adopted for mapping urban areas; these maps were used to update the 1:10,560 maps. The published date given therefore is often some years later than the surveyed date. Before 1938, all OS maps were based on the Cassini Projection, with independent surveys of a single county or group of counties, giving rise to significant inaccuracies in outlying areas. In the late 1940`s, a Provisional Edition was produced, which updated the 1:10,560 mapping from a number of sources. The maps appear unfinished - with all military camps and other strategic sites removed. These maps were initially overprinted with the National Grid. In 1970, the first 1:10,000 maps were produced using the Transverse Mercator Projection. The revision process continued until recently, with new editions appearing every 10 years or so for urban areas.

Map Name(s) and Date(s)

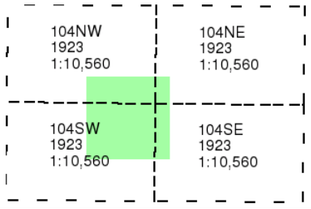

Historical Map - Slice A

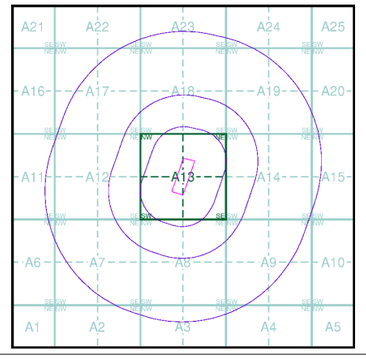


Order Details

Order Number:	296939139_1_1
Customer Ref:	B064582.301
National Grid Reference:	383540, 397830
Slice:	A
Site Area (Ha):	2.57
Search Buffer (m):	1000

Site Details

Great Northern, Watson Street, Manchester, M3 4LP

Landmark INFORMATION GROUP
Tel: 0844 844 9952
Fax: 0844 844 9951
Web: www.envirocheck.co.uk

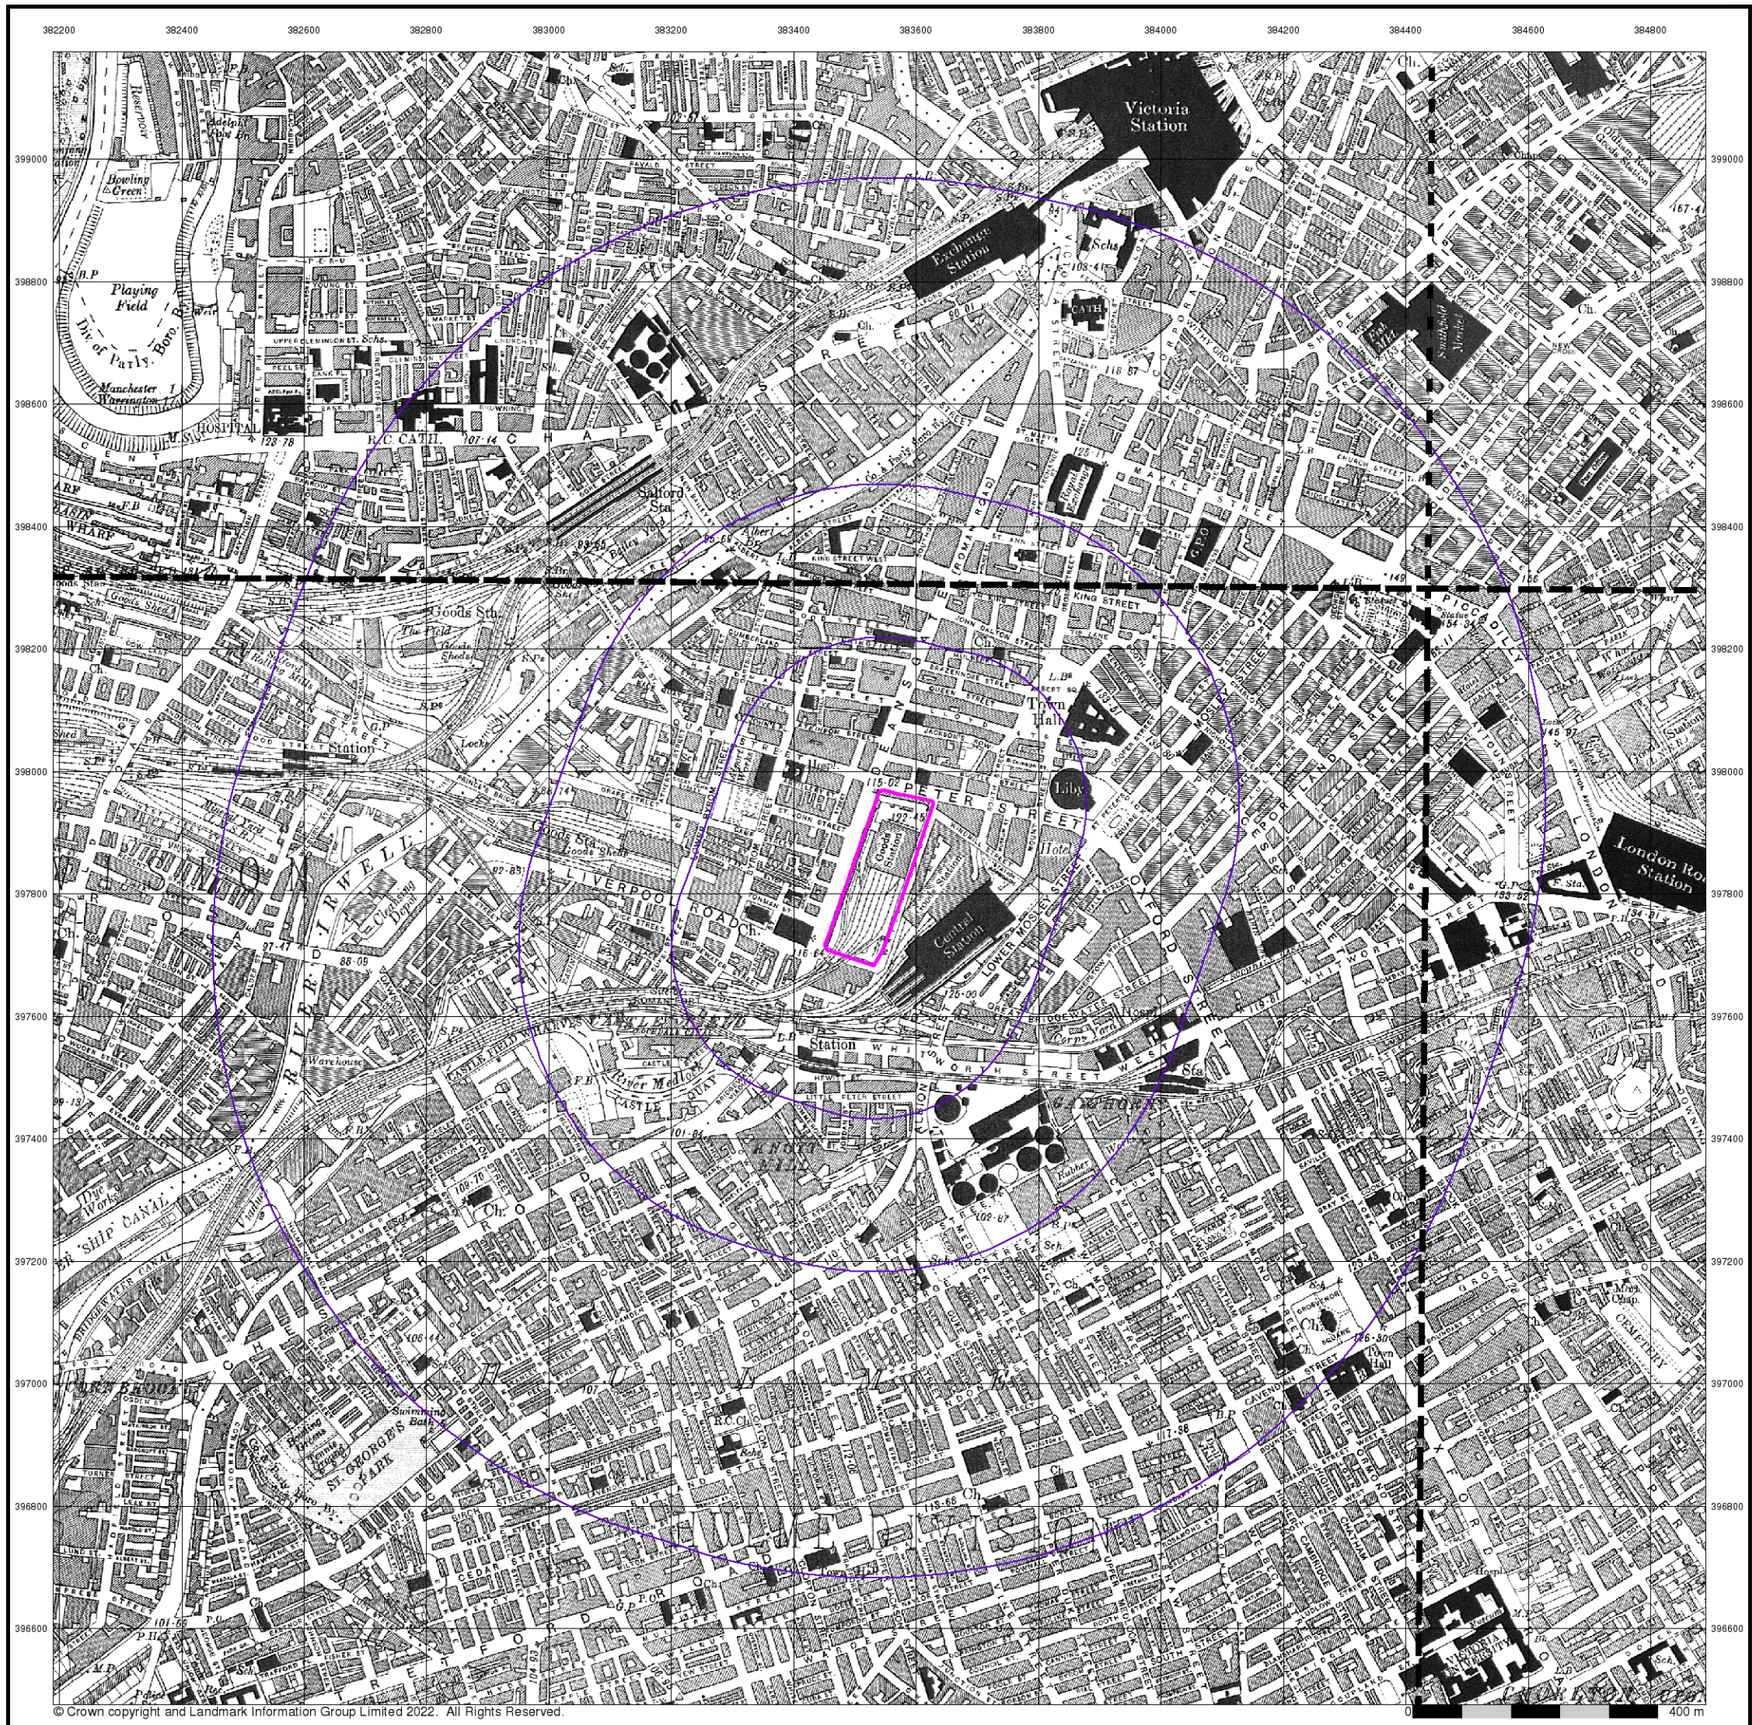

© Crown copyright and Landmark Information Group Limited 2022. All Rights Reserved.

curtins


Lancashire And Furness

Published 1931 - 1933


Source map scale - 1:10,560

The historical maps shown were reproduced from maps predominantly held at the scale adopted for England, Wales and Scotland in the 1840`s. In 1854 the 1:2,500 scale was adopted for mapping urban areas; these maps were used to update the 1:10,560 maps. The published date given therefore is often some years later than the surveyed date. Before 1938, all OS maps were based on the Cassini Projection, with independent surveys of a single county or group of counties, giving rise to significant inaccuracies in outlying areas. In the late 1940`s, a Provisional Edition was produced, which updated the 1:10,560 mapping from a number of sources. The maps appear unfinished - with all military camps and other strategic sites removed. These maps were initially overprinted with the National Grid. In 1970, the first 1:10,000 maps were produced using the Transverse Mercator Projection. The revision process continued until recently, with new editions appearing every 10 years or so for urban areas.

Map Name(s) and Date(s)

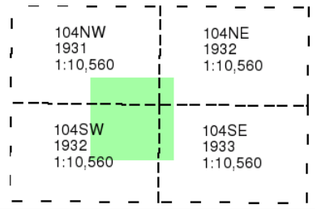

Historical Map - Slice A

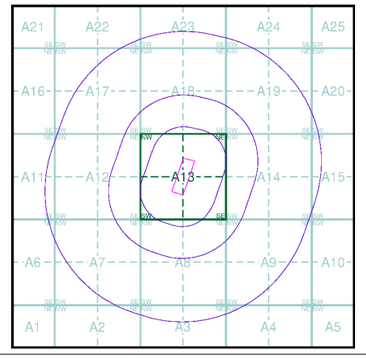


Order Details

Order Number:	296939139_1_1
Customer Ref:	B064582.301
National Grid Reference:	383540, 397830
Slice:	A
Site Area (Ha):	2.57
Search Buffer (m):	1000

Site Details

Great Northern, Watson Street, Manchester, M3 4LP

Landmark INFORMATION GROUP
Tel: 0844 844 9952
Fax: 0844 844 9951
Web: www.envirocheck.co.uk

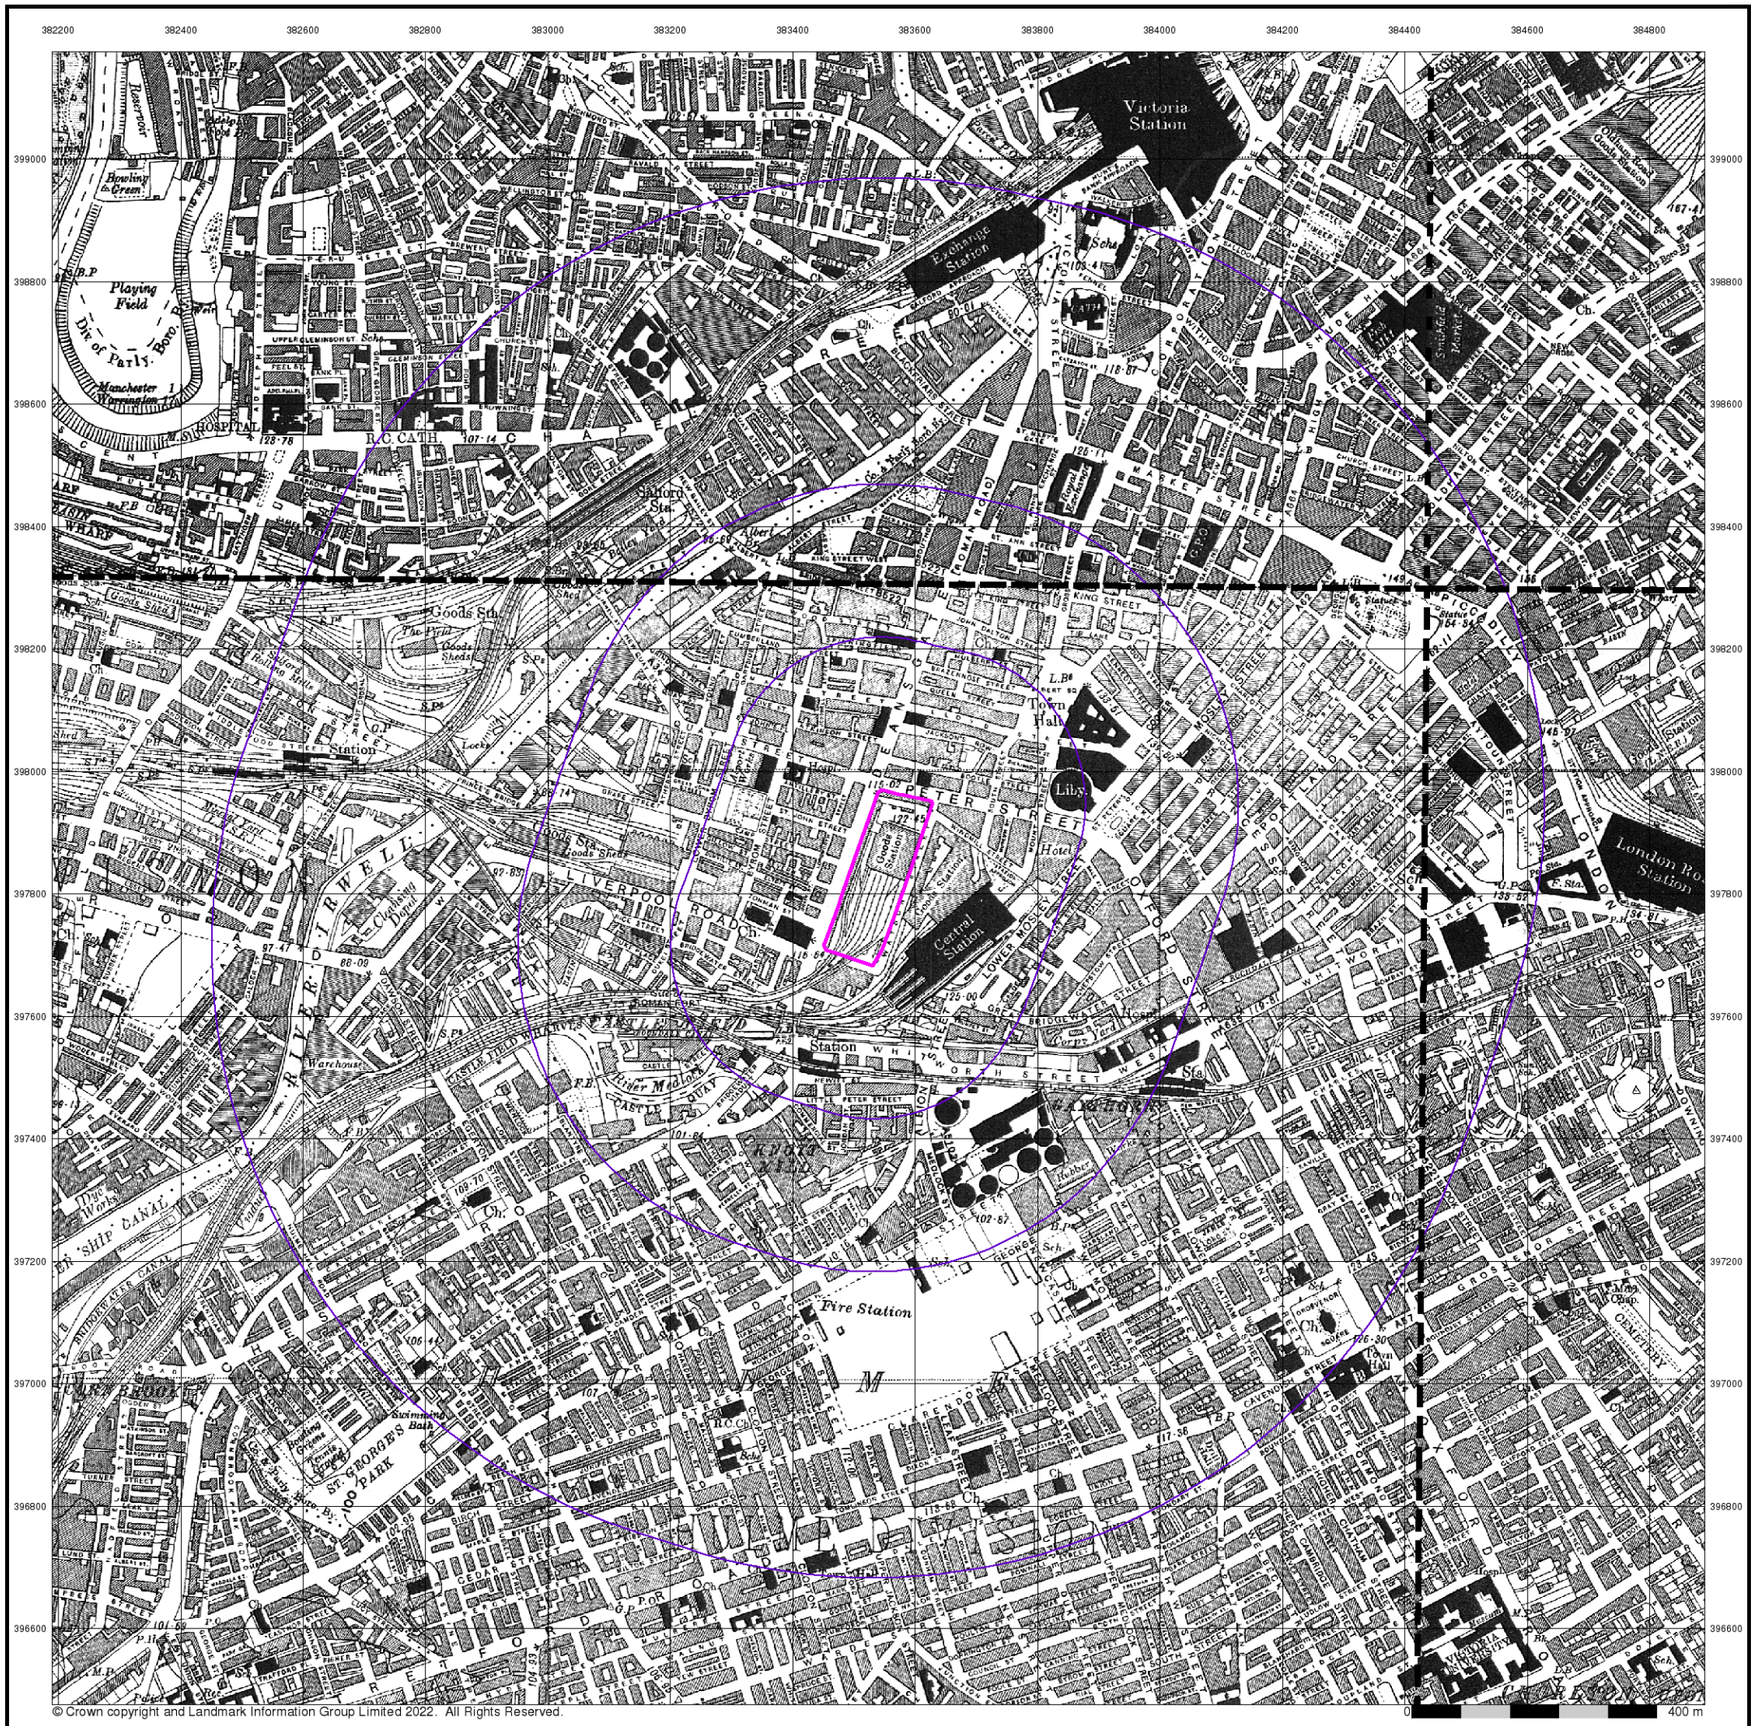

© Crown copyright and Landmark Information Group Limited 2022. All Rights Reserved.

curtins


Lancashire And Furness

Published 1938


Source map scale - 1:10,560

The historical maps shown were reproduced from maps predominantly held at the scale adopted for England, Wales and Scotland in the 1840`s. In 1854 the 1:2,500 scale was adopted for mapping urban areas; these maps were used to update the 1:10,560 maps. The published date given therefore is often some years later than the surveyed date. Before 1938, all OS maps were based on the Cassini Projection, with independent surveys of a single county or group of counties, giving rise to significant inaccuracies in outlying areas. In the late 1940`s, a Provisional Edition was produced, which updated the 1:10,560 mapping from a number of sources. The maps appear unfinished - with all military camps and other strategic sites removed. These maps were initially overprinted with the National Grid. In 1970, the first 1:10,000 maps were produced using the Transverse Mercator Projection. The revision process continued until recently, with new editions appearing every 10 years or so for urban areas.

Map Name(s) and Date(s)

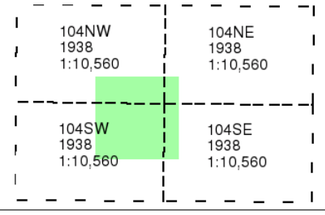

Historical Map - Slice A

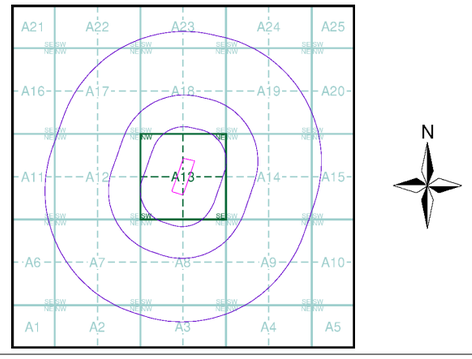

Order Details


Order Number:	296939139_1_1
Customer Ref:	B064582.301
National Grid Reference:	383540, 397830
Slice:	A
Site Area (Ha):	2.57
Search Buffer (m):	1000

Site Details

Great Northern, Watson Street, Manchester, M3 4LP

Landmark INFORMATION GROUP

Tel: 0844 844 9952
Fax: 0844 844 9951
Web: www.envirocheck.co.uk

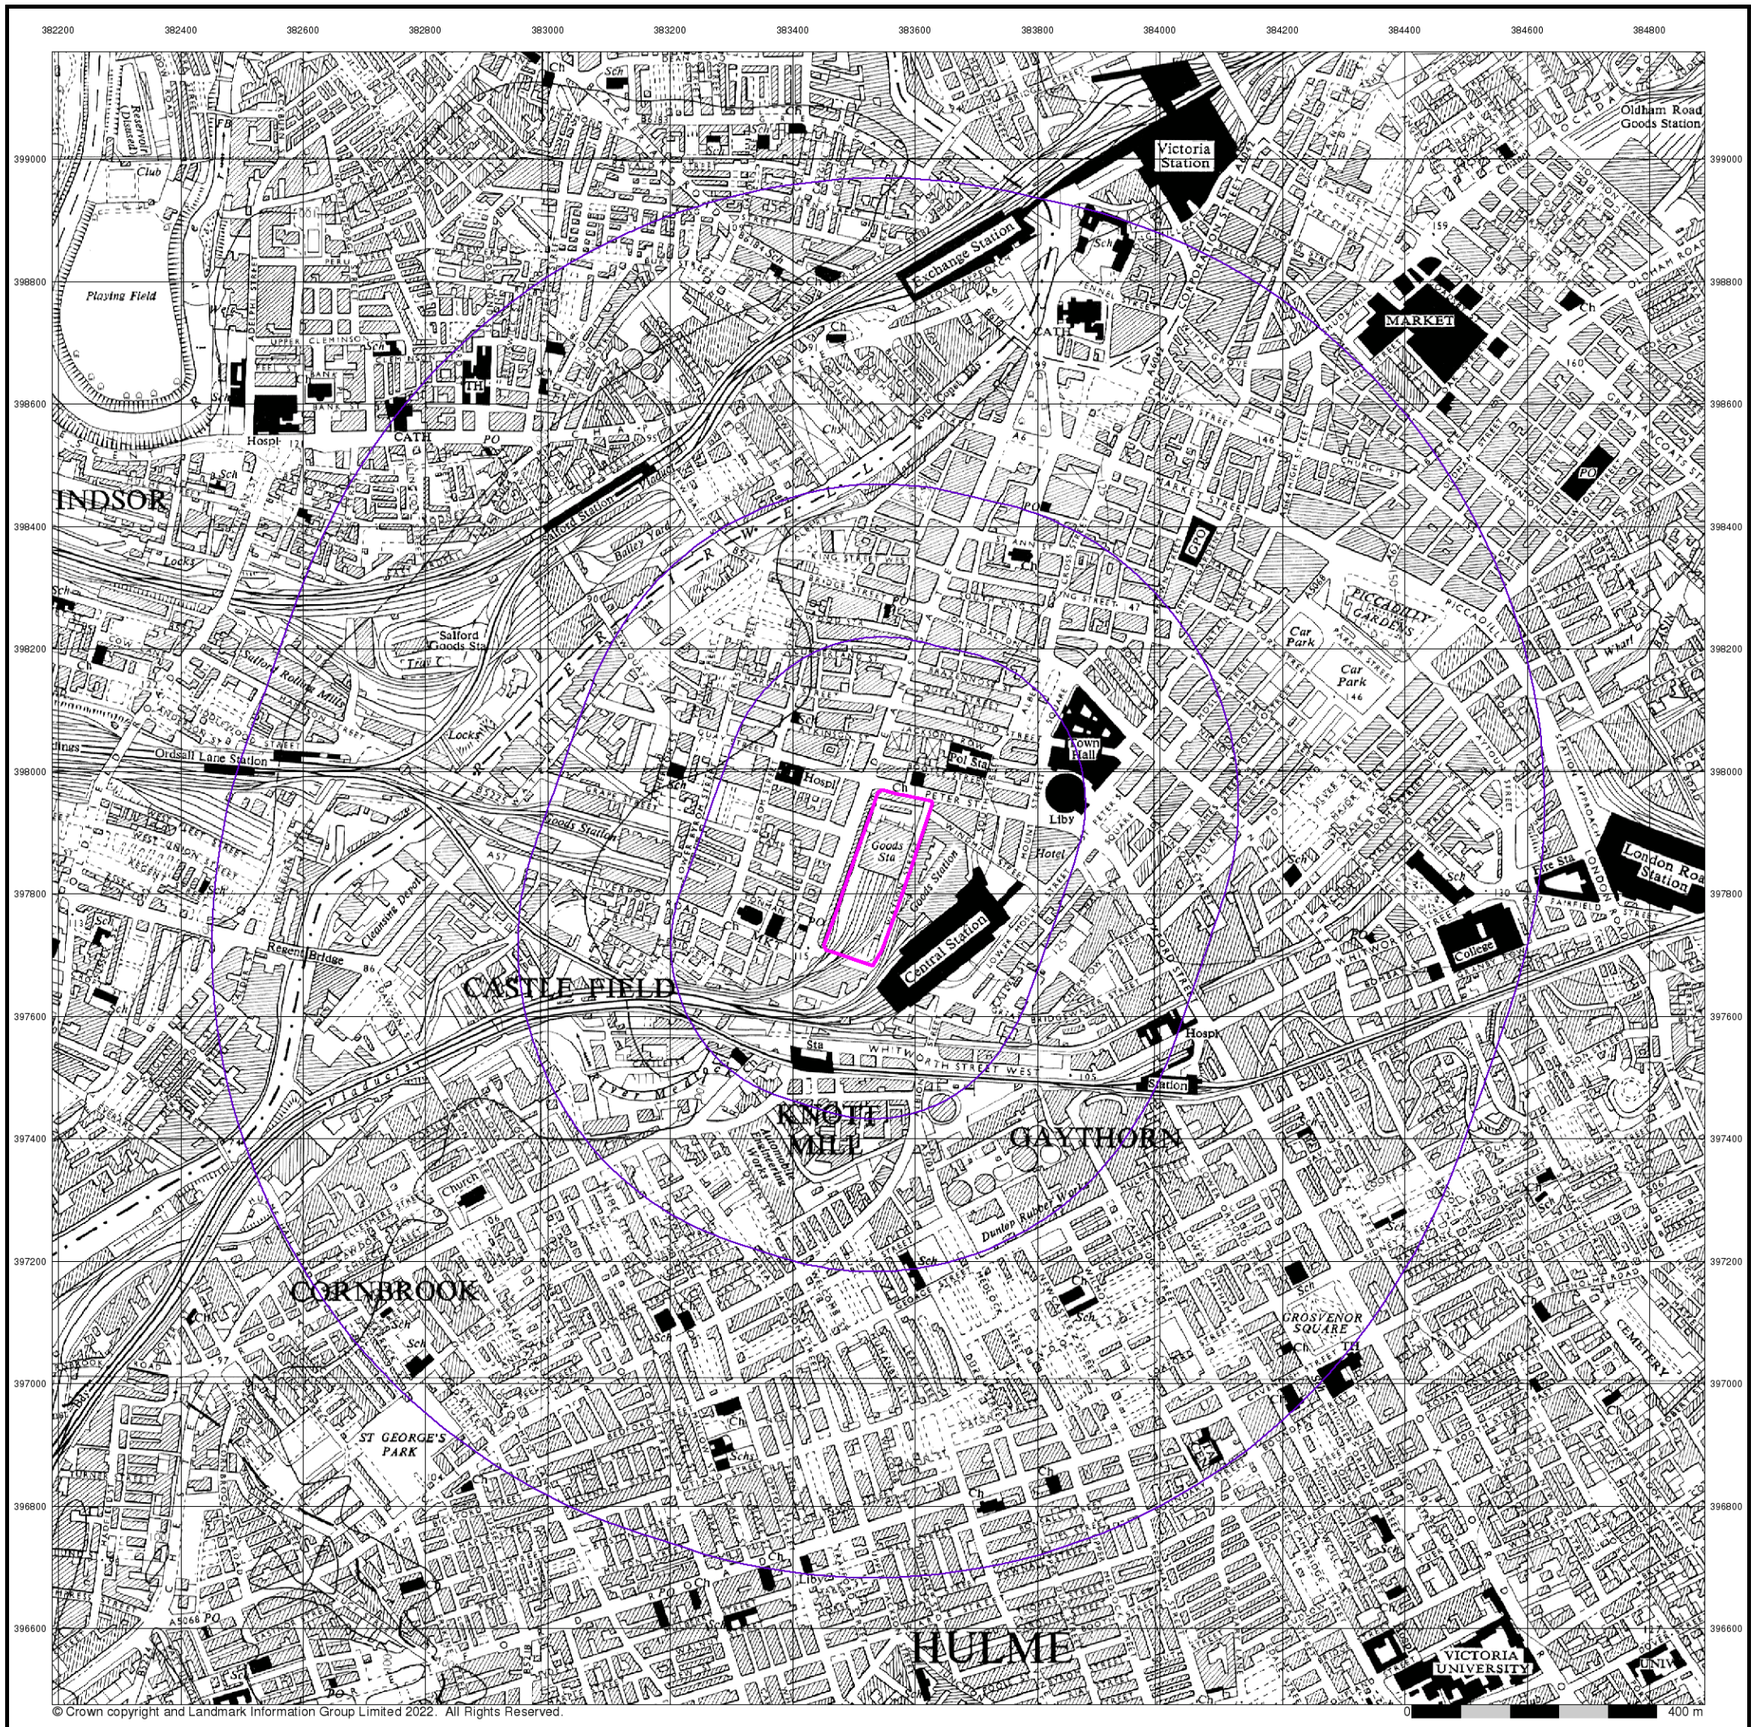

© Crown copyright and Landmark Information Group Limited 2022. All Rights Reserved.

curtins


Ordnance Survey Plan

Published 1956


Source map scale - 1:10,000

The historical maps shown were reproduced from maps predominantly held at the scale adopted for England, Wales and Scotland in the 1840`s. In 1854 the 1:2,500 scale was adopted for mapping urban areas; these maps were used to update the 1:10,560 maps. The published date given therefore is often some years later than the surveyed date. Before 1938, all OS maps were based on the Cassini Projection, with independent surveys of a single county or group of counties, giving rise to significant inaccuracies in outlying areas. In the late 1940`s, a Provisional Edition was produced, which updated the 1:10,560 mapping from a number of sources. The maps appear unfinished - with all military camps and other strategic sites removed. These maps were initially overprinted with the National Grid. In 1970, the first 1:10,000 maps were produced using the Transverse Mercator Projection. The revision process continued until recently, with new editions appearing every 10 years or so for urban areas.

Map Name(s) and Date(s)

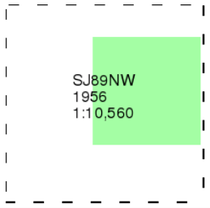

Historical Map - Slice A

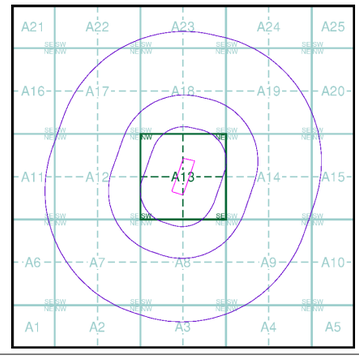


Order Details

Order Number:	296939139_1_1
Customer Ref:	B064582.301
National Grid Reference:	383540, 397830
Slice:	A
Site Area (Ha):	2.57
Search Buffer (m):	1000

Site Details

Great Northern, Watson Street, Manchester, M3 4LP

Landmark INFORMATION GROUP
Tel: 0844 844 9952
Fax: 0844 844 9951
Web: www.envirocheck.co.uk

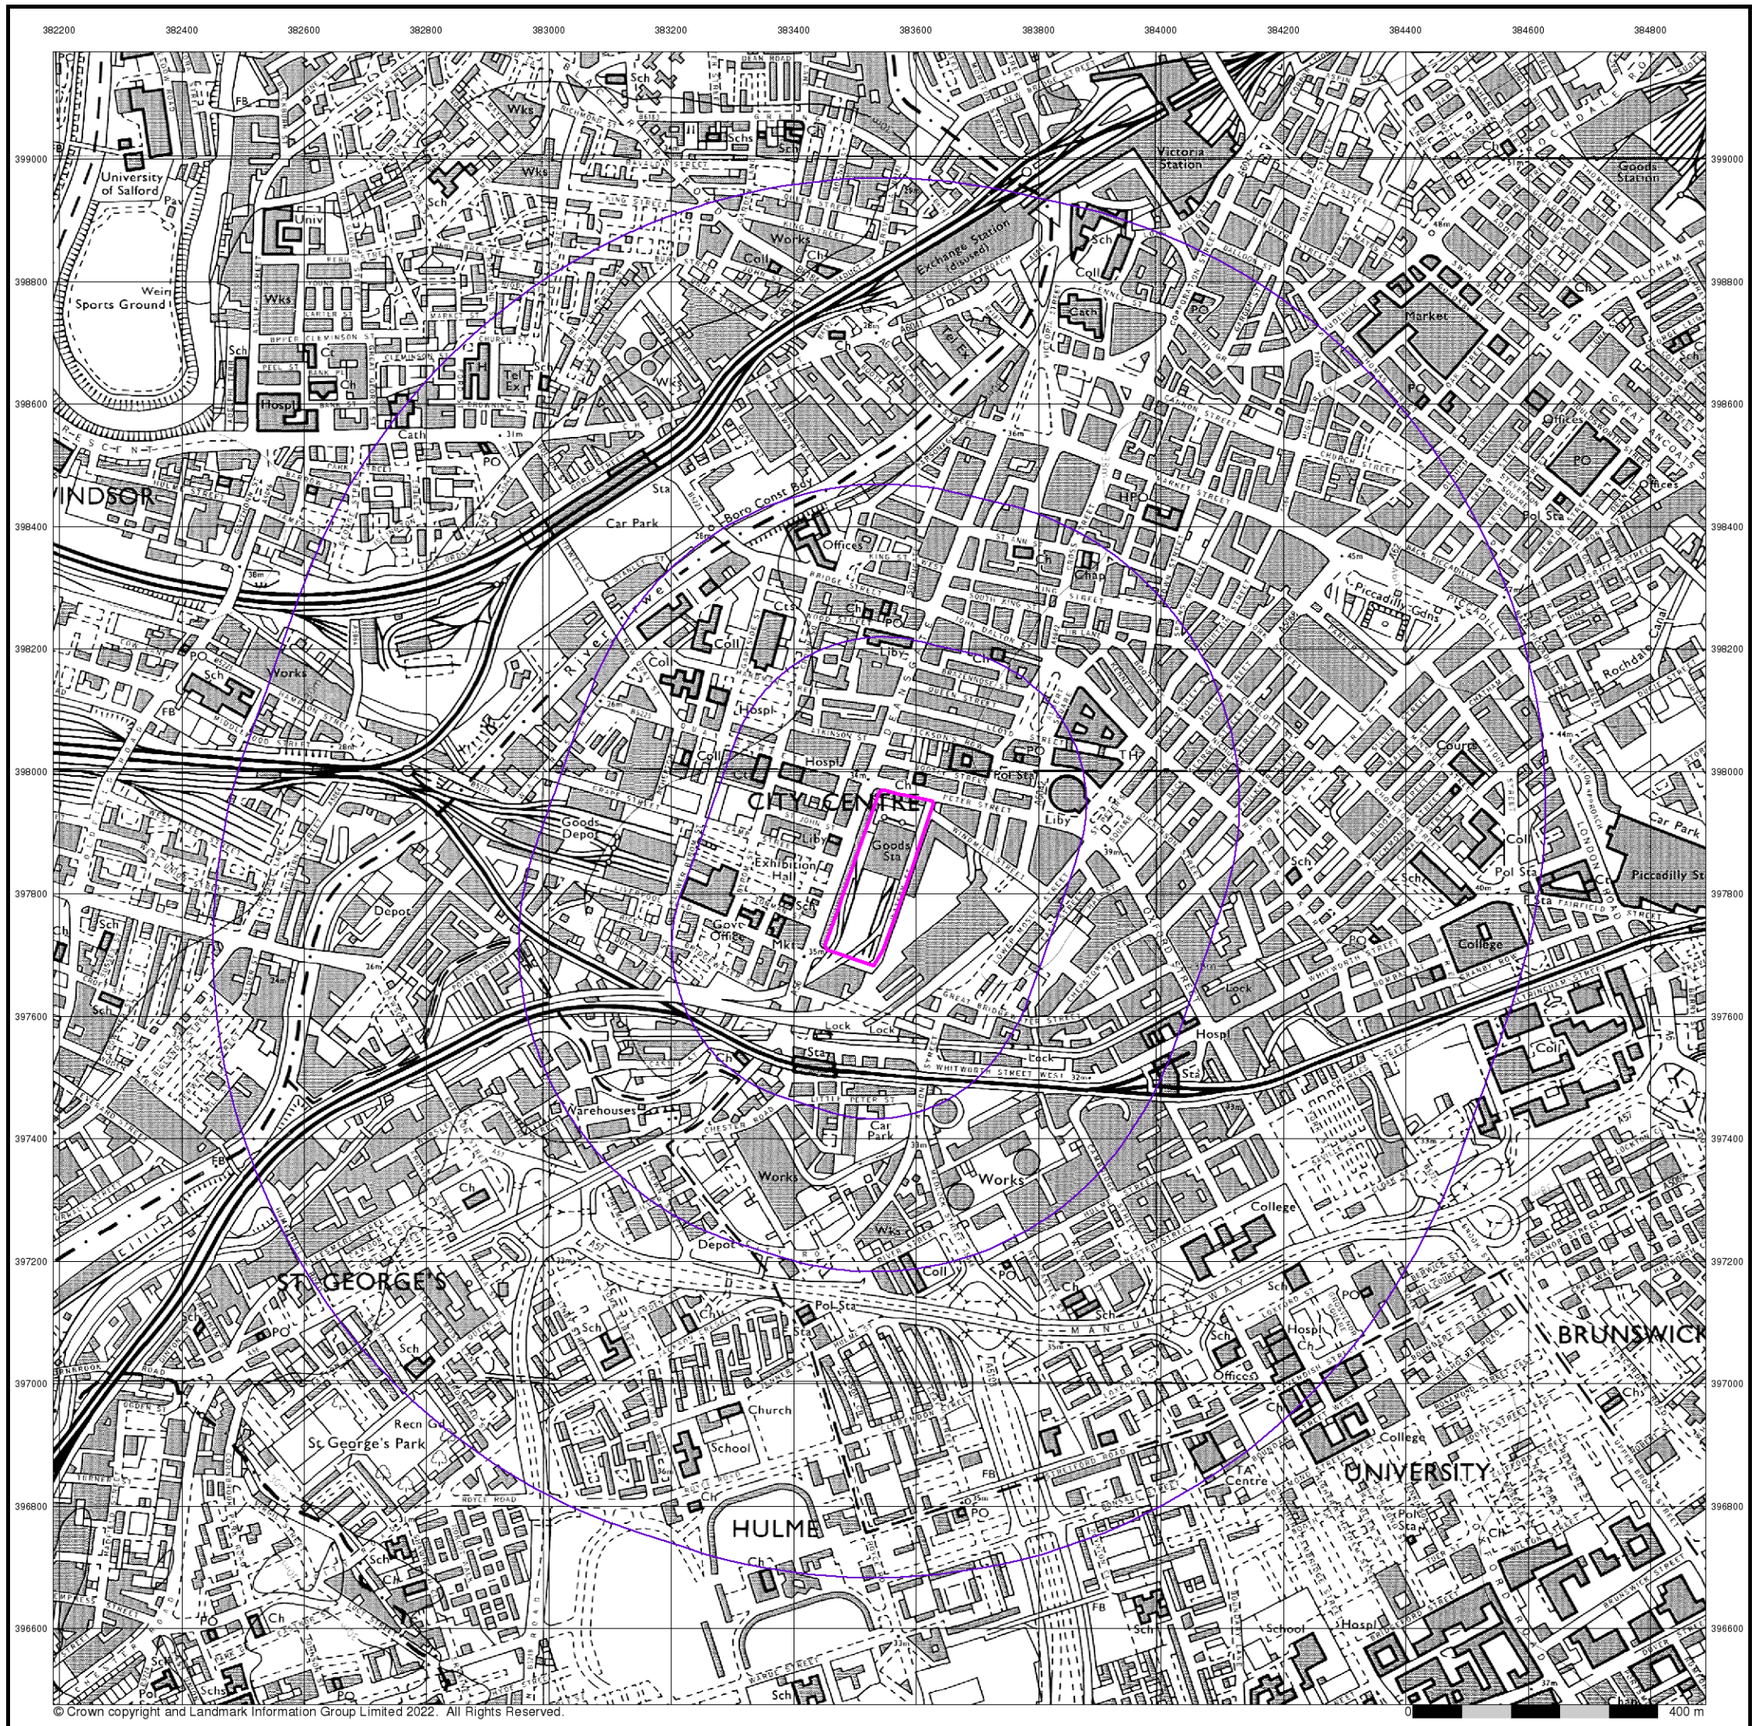

© Crown copyright and Landmark Information Group Limited 2022. All Rights Reserved.

curtins


Ordnance Survey Plan

Published 1972


Source map scale - 1:10,000

The historical maps shown were reproduced from maps predominantly held at the scale adopted for England, Wales and Scotland in the 1840`s. In 1854 the 1:2,500 scale was adopted for mapping urban areas; these maps were used to update the 1:10,560 maps. The published date given therefore is often some years later than the surveyed date. Before 1938, all OS maps were based on the Cassini Projection, with independent surveys of a single county or group of counties, giving rise to significant inaccuracies in outlying areas. In the late 1940`s, a Provisional Edition was produced, which updated the 1:10,560 mapping from a number of sources. The maps appear unfinished - with all military camps and other strategic sites removed. These maps were initially overprinted with the National Grid. In 1970, the first 1:10,000 maps were produced using the Transverse Mercator Projection. The revision process continued until recently, with new editions appearing every 10 years or so for urban areas.

Map Name(s) and Date(s)

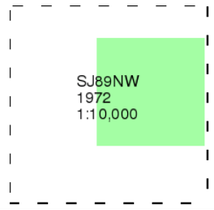

Historical Map - Slice A

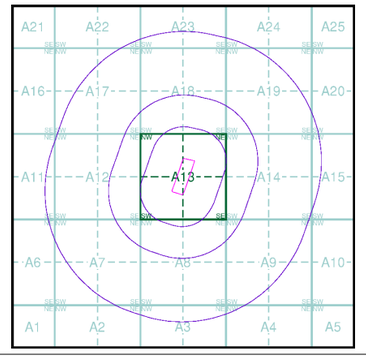

Order Details

Order Number:	296939139_1_1
Customer Ref:	B064582.301
National Grid Reference:	383540, 397830
Slice:	A
Site Area (Ha):	2.57
Search Buffer (m):	1000

Site Details

Great Northern, Watson Street, Manchester, M3 4LP



© Copyright Landmark Information Group Ltd. All Rights Reserved.

curtins

Manchester

Published 1975


Source map scale - 1:25,000

These maps were produced by the Russian military during the Cold War between 1950 and 1997, and cover 103 towns and cities throughout the U.K. The maps are produced at 1:25,000, 1:10,000 and 1:5,000 scale, and show detailed land use, with colour-coded areas for development, green areas, and non-developed areas. Buildings are coloured black and important building uses (such as hospitals, post offices, factories etc.) are numbered, with a numbered key describing their use.
They were produced by the Russians for the benefit of navigation, as well as strategic military sites and transport hubs, for use if they were to have invaded the U.K. The detailed information provided indicates that the areas were surveyed using land-based personnel, on the ground, in the cities that are mapped.

Map Name(s) and Date(s)



Russian Map - Slice A

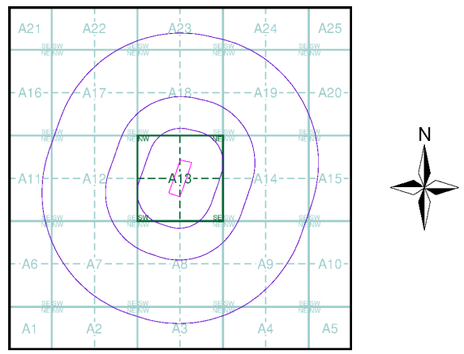


Order Details

Order Number:	296939139_1_1
Customer Ref:	B064582.301
National Grid Reference:	383540, 397830
Slice:	A
Site Area (Ha):	2.57
Search Buffer (m):	1000

Site Details

Great Northern, Watson Street, Manchester, M3 4LP

Landmark INFORMATION GROUP
Tel: 0844 844 9952
Fax: 0844 844 9951
Web: www.envirocheck.co.uk

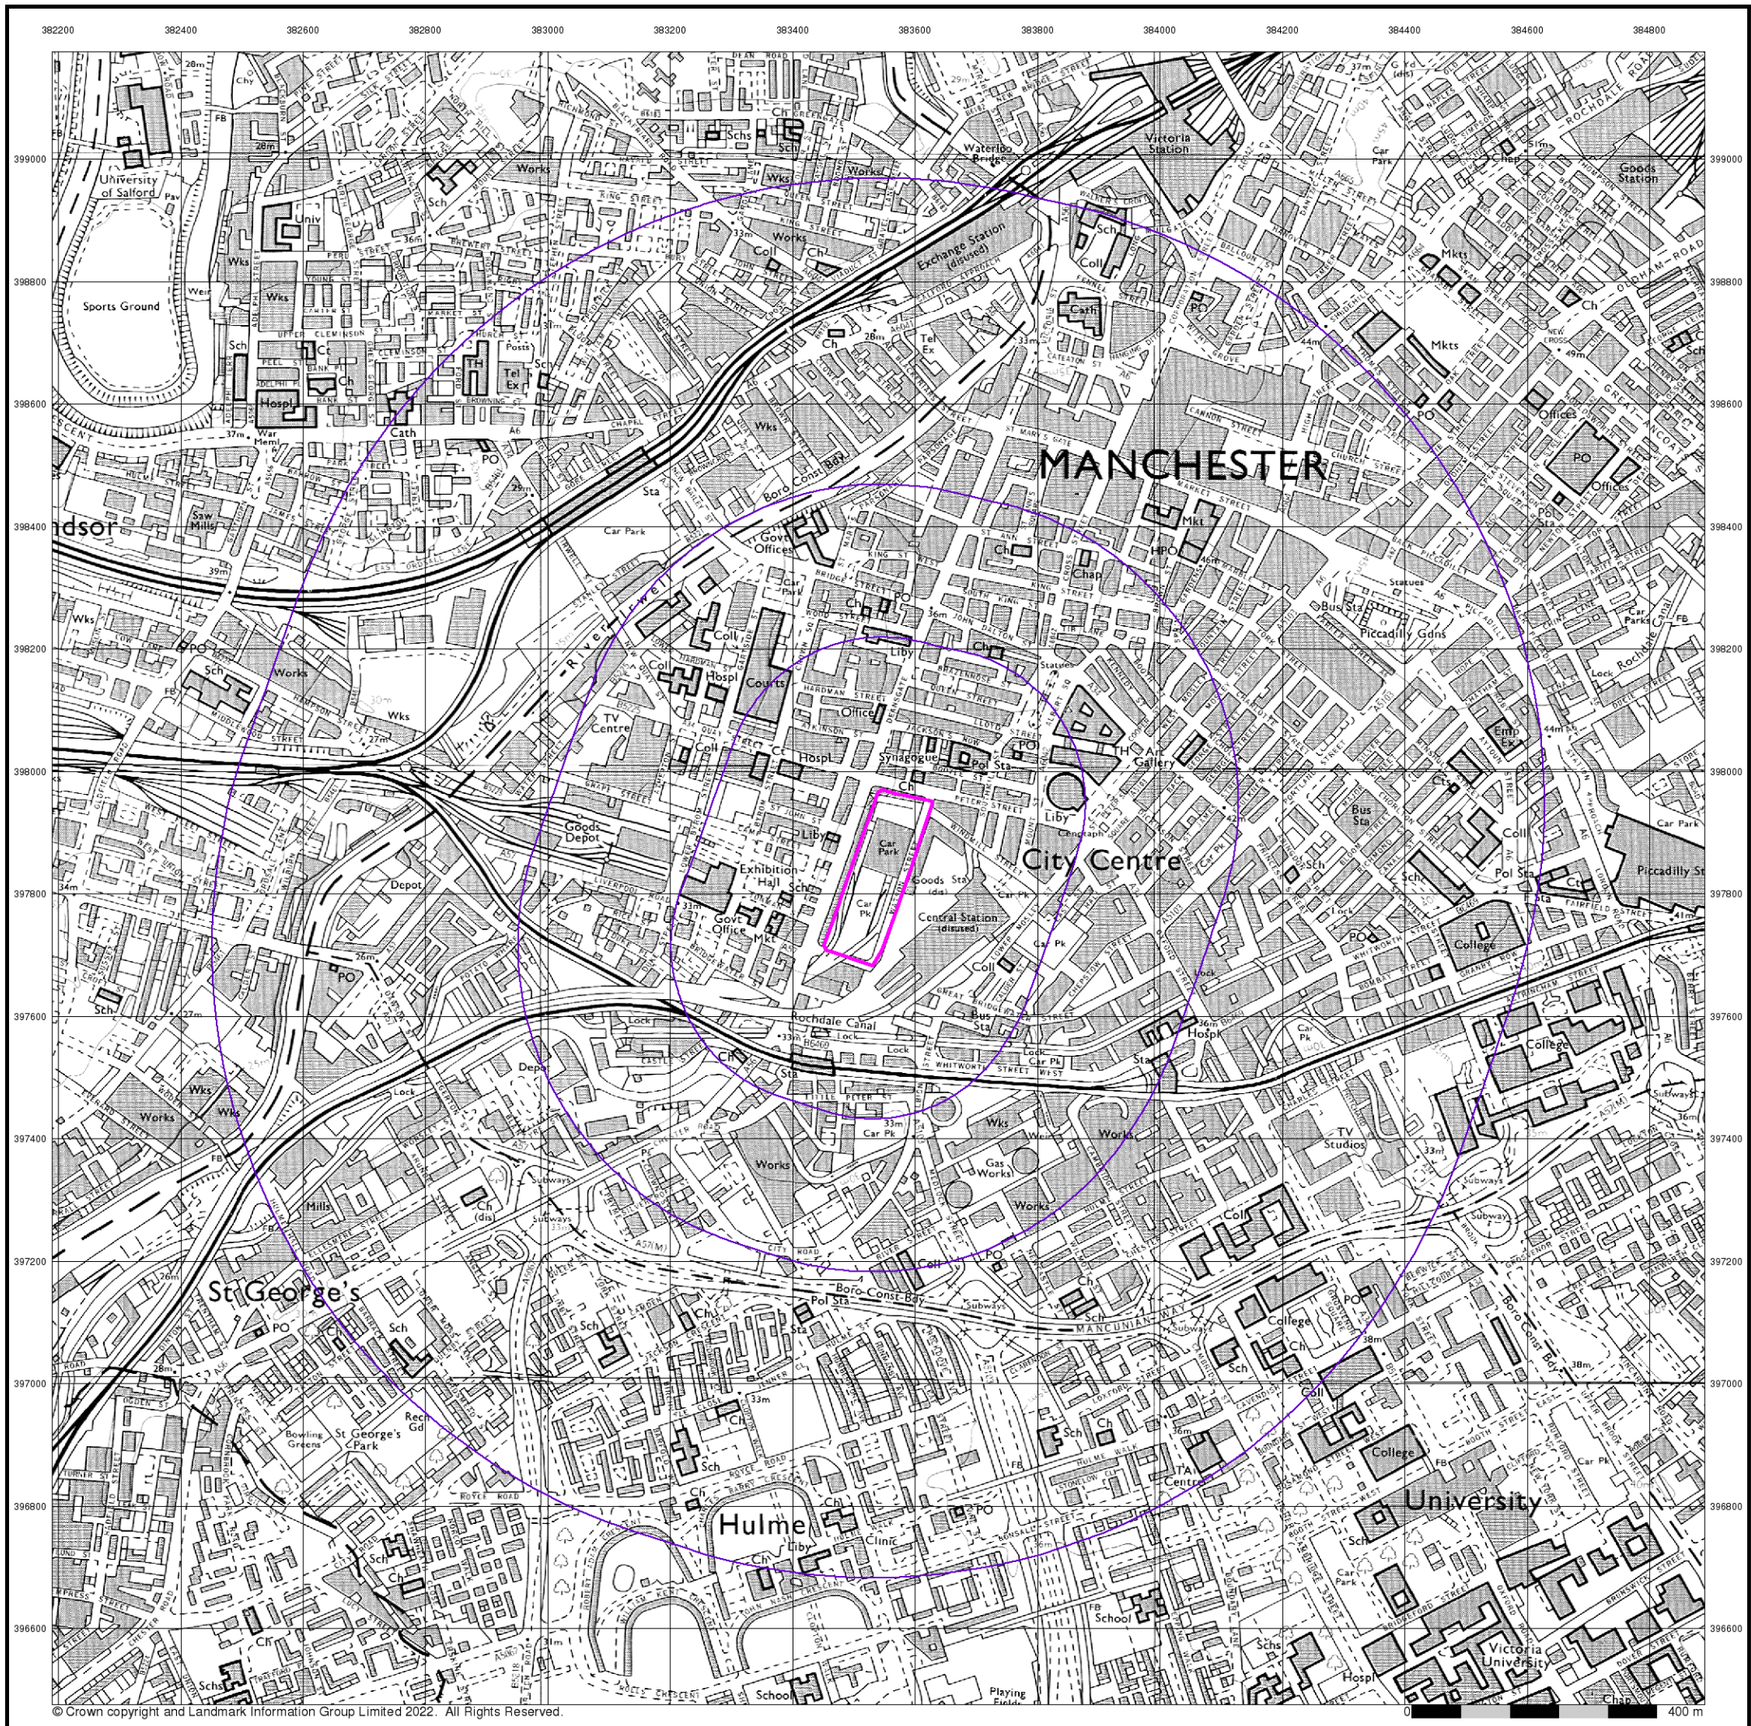

© Crown copyright and Landmark Information Group Limited 2022. All Rights Reserved.

curtins


Ordnance Survey Plan

Published 1980


Source map scale - 1:10,000

The historical maps shown were reproduced from maps predominantly held at the scale adopted for England, Wales and Scotland in the 1840`s. In 1854 the 1:2,500 scale was adopted for mapping urban areas; these maps were used to update the 1:10,560 maps. The published date given therefore is often some years later than the surveyed date. Before 1938, all OS maps were based on the Cassini Projection, with independent surveys of a single county or group of counties, giving rise to significant inaccuracies in outlying areas. In the late 1940`s, a Provisional Edition was produced, which updated the 1:10,560 mapping from a number of sources. The maps appear unfinished - with all military camps and other strategic sites removed. These maps were initially overprinted with the National Grid. In 1970, the first 1:10,000 maps were produced using the Transverse Mercator Projection. The revision process continued until recently, with new editions appearing every 10 years or so for urban areas.

Map Name(s) and Date(s)

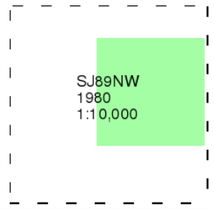

Historical Map - Slice A

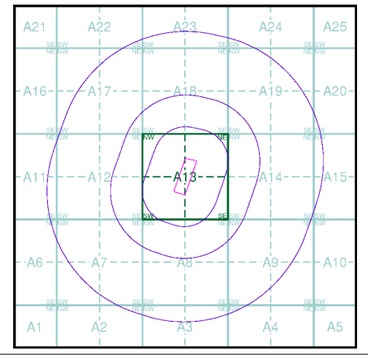

Order Details


Order Number:	296939139_1_1
Customer Ref:	B064582.301
National Grid Reference:	383540, 397830
Slice:	A
Site Area (Ha):	2.57
Search Buffer (m):	1000

Site Details

Great Northern, Watson Street, Manchester, M3 4LP

Landmark INFORMATION GROUP

Tel: 0844 844 9952
Fax: 0844 844 9951
Web: www.envirocheck.co.uk

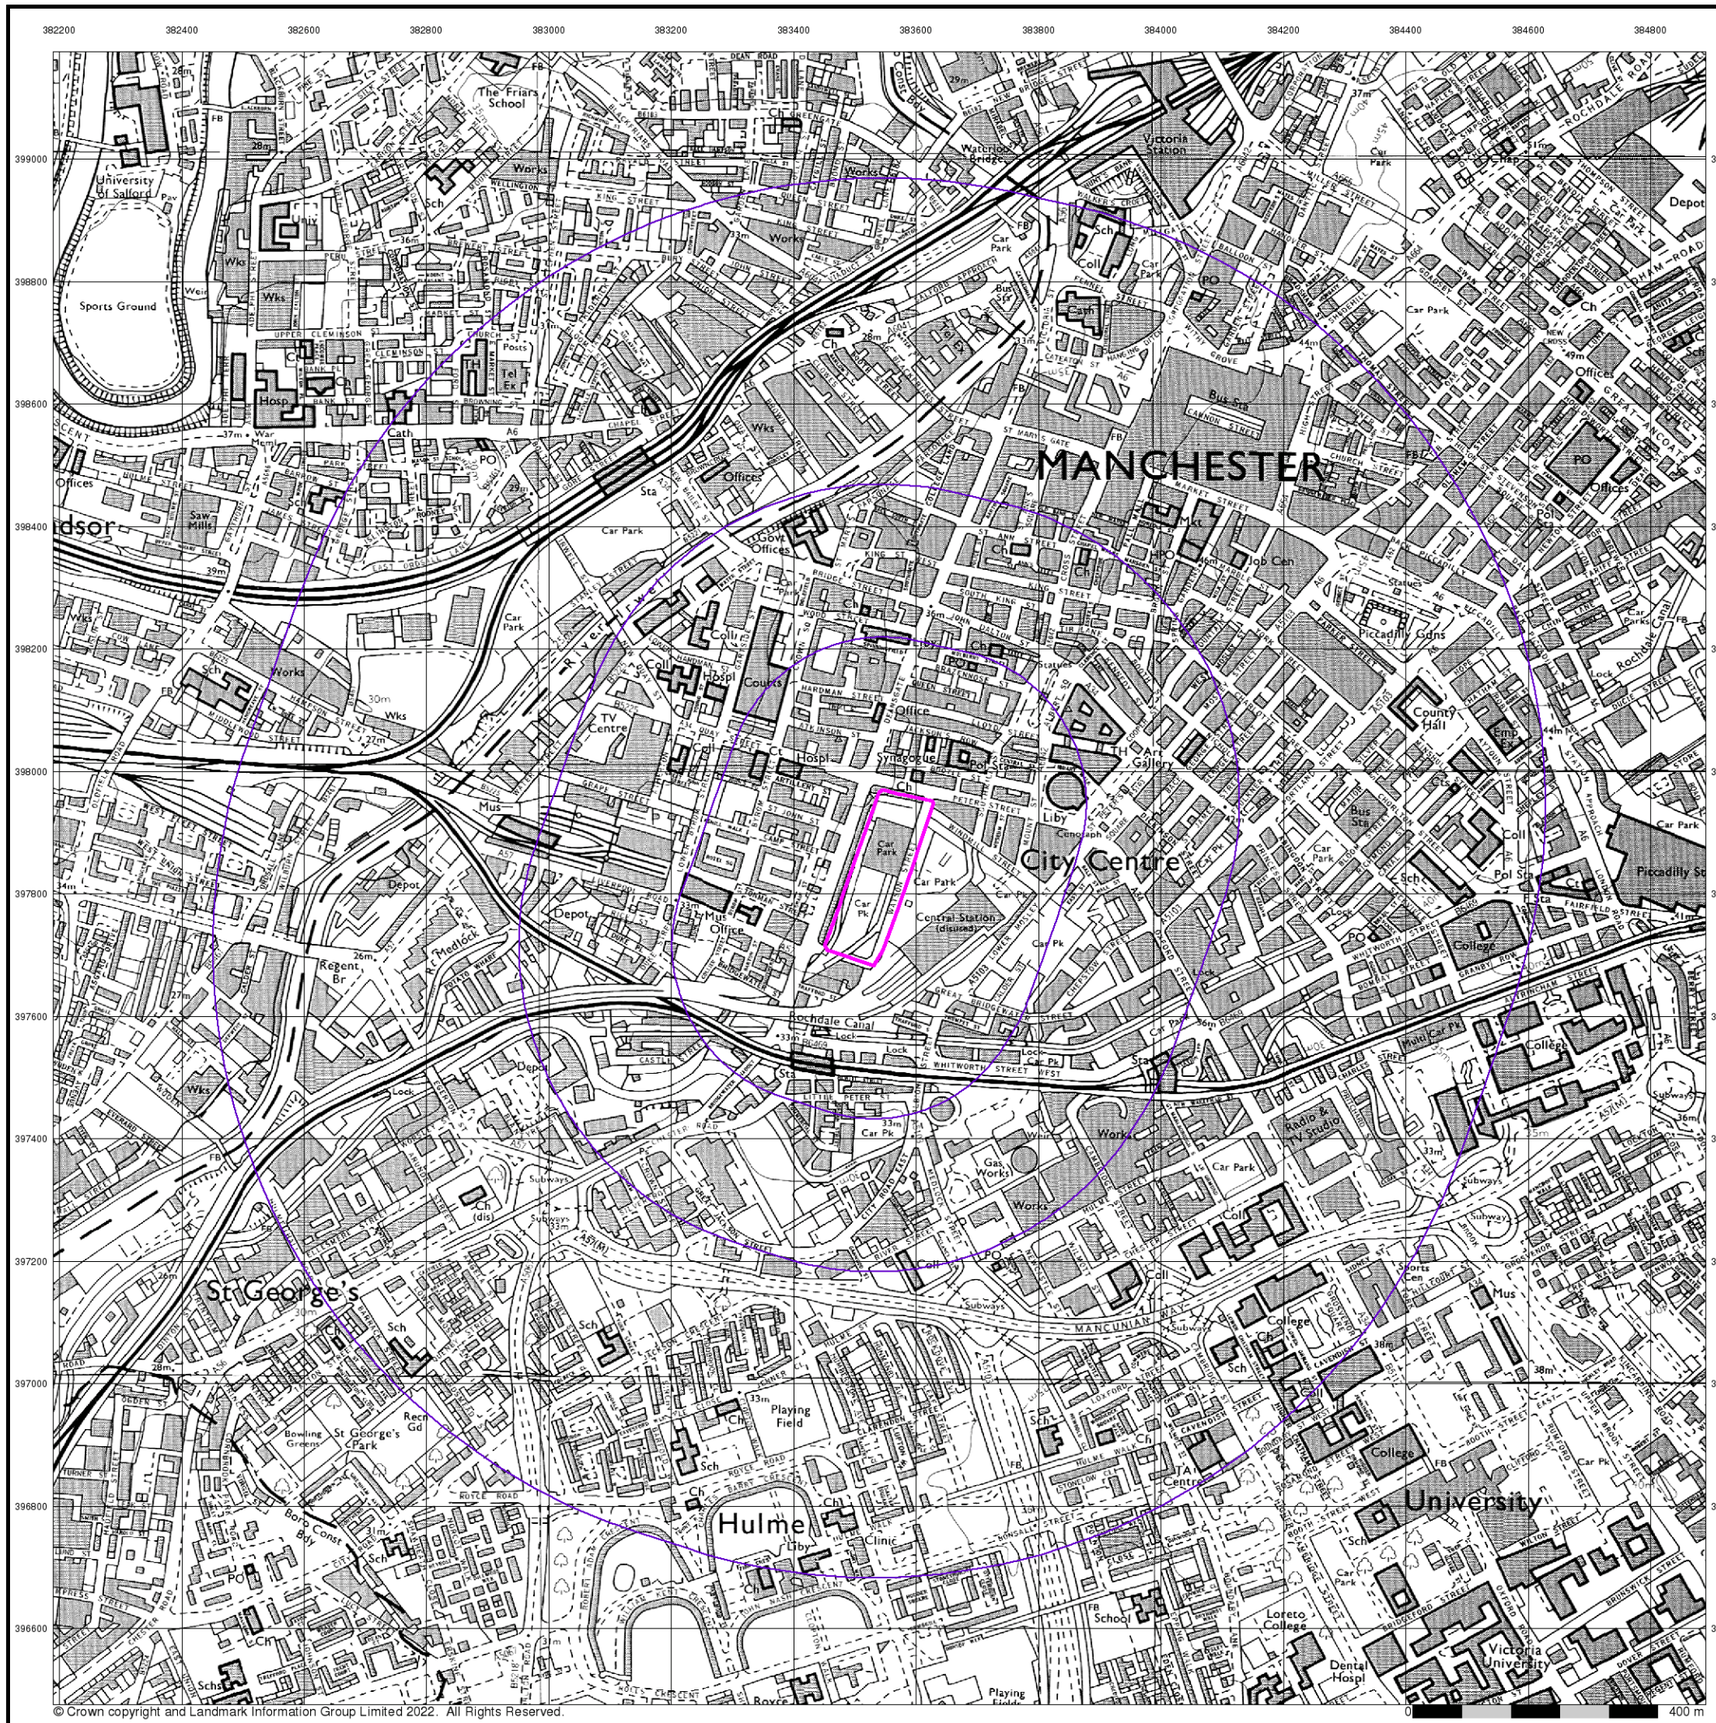

© Crown copyright and Landmark Information Group Limited 2022. All Rights Reserved.

curtins


Ordnance Survey Plan

Published 1985


Source map scale - 1:10,000

The historical maps shown were reproduced from maps predominantly held at the scale adopted for England, Wales and Scotland in the 1840`s. In 1854 the 1:2,500 scale was adopted for mapping urban areas; these maps were used to update the 1:10,560 maps. The published date given therefore is often some years later than the surveyed date. Before 1938, all OS maps were based on the Cassini Projection, with independent surveys of a single county or group of counties, giving rise to significant inaccuracies in outlying areas. In the late 1940`s, a Provisional Edition was produced, which updated the 1:10,560 mapping from a number of sources. The maps appear unfinished - with all military camps and other strategic sites removed. These maps were initially overprinted with the National Grid. In 1970, the first 1:10,000 maps were produced using the Transverse Mercator Projection. The revision process continued until recently, with new editions appearing every 10 years or so for urban areas.

Map Name(s) and Date(s)

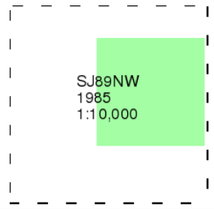

Historical Map - Slice A

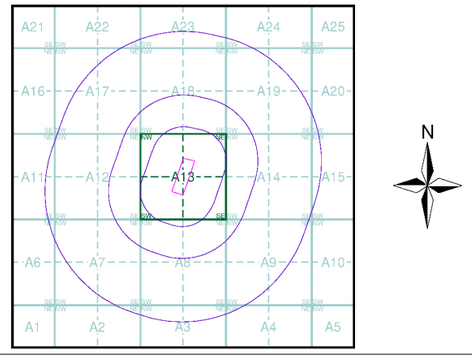


Order Details

Order Number:	296939139_1_1
Customer Ref:	B064582.301
National Grid Reference:	383540, 397830
Slice:	A
Site Area (Ha):	2.57
Search Buffer (m):	1000

Site Details

Great Northern, Watson Street, Manchester, M3 4LP

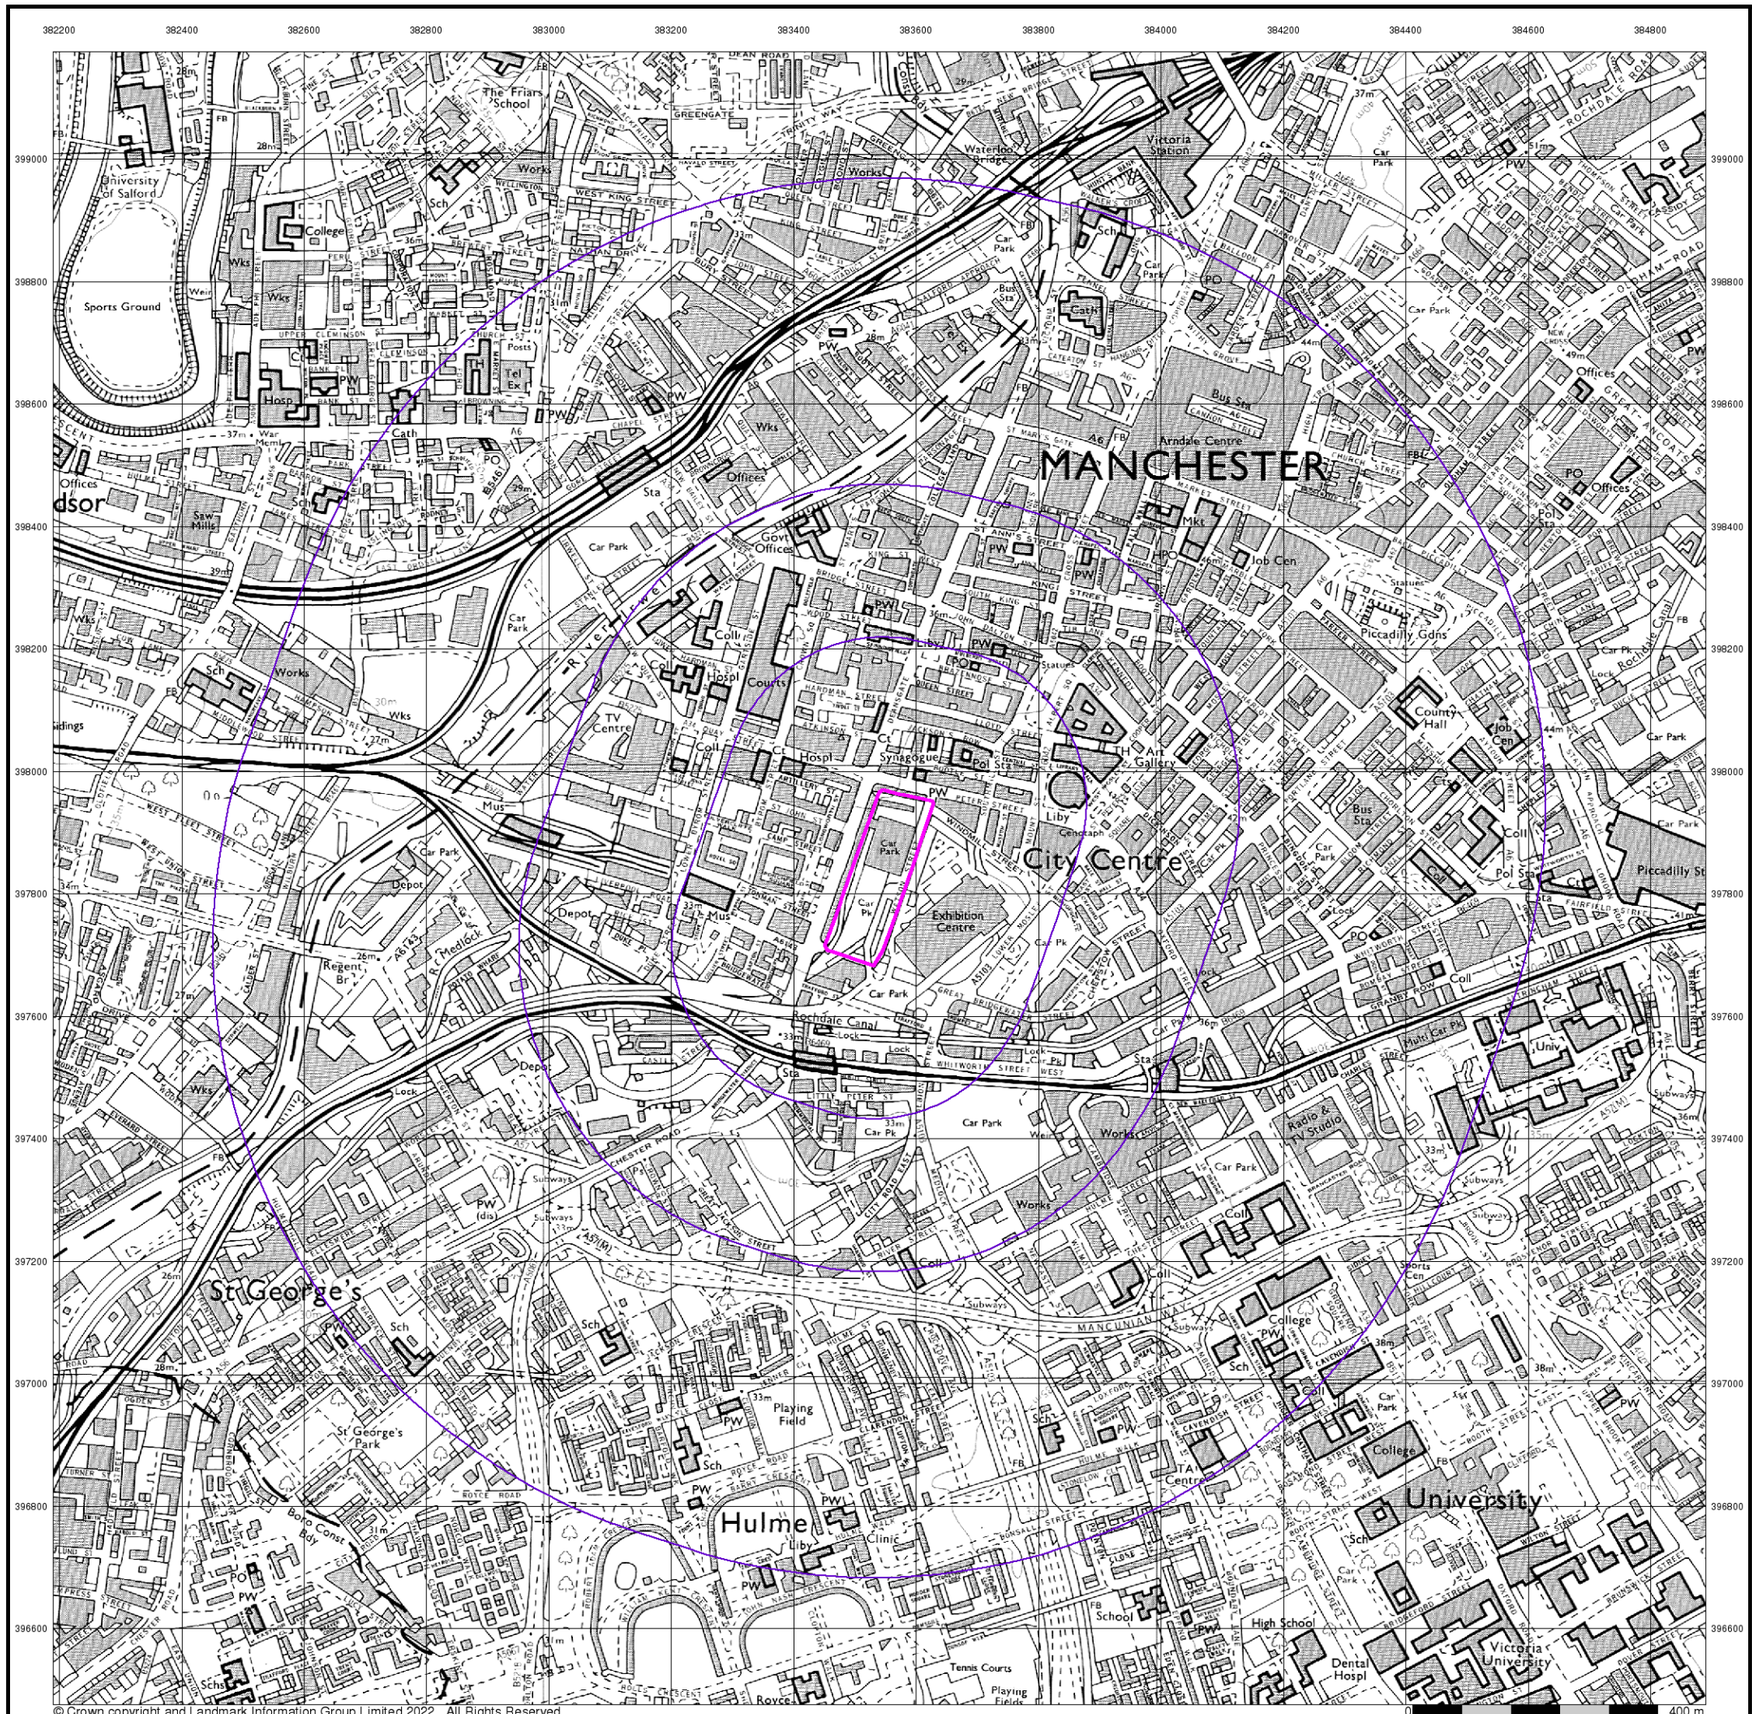

© Crown copyright and Landmark Information Group Limited 2022. All Rights Reserved.

curtins


Ordnance Survey Plan

Published 1989


Source map scale - 1:10,000

The historical maps shown were reproduced from maps predominantly held at the scale adopted for England, Wales and Scotland in the 1840`s. In 1854 the 1:2,500 scale was adopted for mapping urban areas; these maps were used to update the 1:10,560 maps. The published date given therefore is often some years later than the surveyed date. Before 1938, all OS maps were based on the Cassini Projection, with independent surveys of a single county or group of counties, giving rise to significant inaccuracies in outlying areas. In the late 1940`s, a Provisional Edition was produced, which updated the 1:10,560 mapping from a number of sources. The maps appear unfinished - with all military camps and other strategic sites removed. These maps were initially overprinted with the National Grid. In 1970, the first 1:10,000 maps were produced using the Transverse Mercator Projection. The revision process continued until recently, with new editions appearing every 10 years or so for urban areas.

Map Name(s) and Date(s)

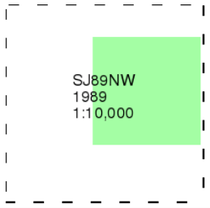

Historical Map - Slice A

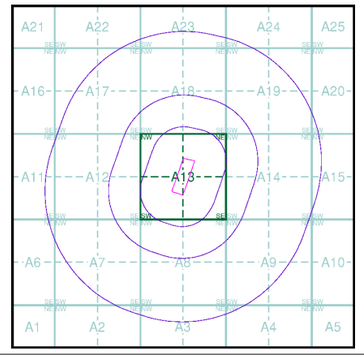

Order Details


Order Number:	296939139_1_1
Customer Ref:	B064582.301
National Grid Reference:	383540, 397830
Slice:	A
Site Area (Ha):	2.57
Search Buffer (m):	1000

Site Details

Great Northern, Watson Street, Manchester, M3 4LP

Landmark INFORMATION GROUP

Tel: 0844 844 9952
Fax: 0844 844 9951
Web: www.envirocheck.co.uk

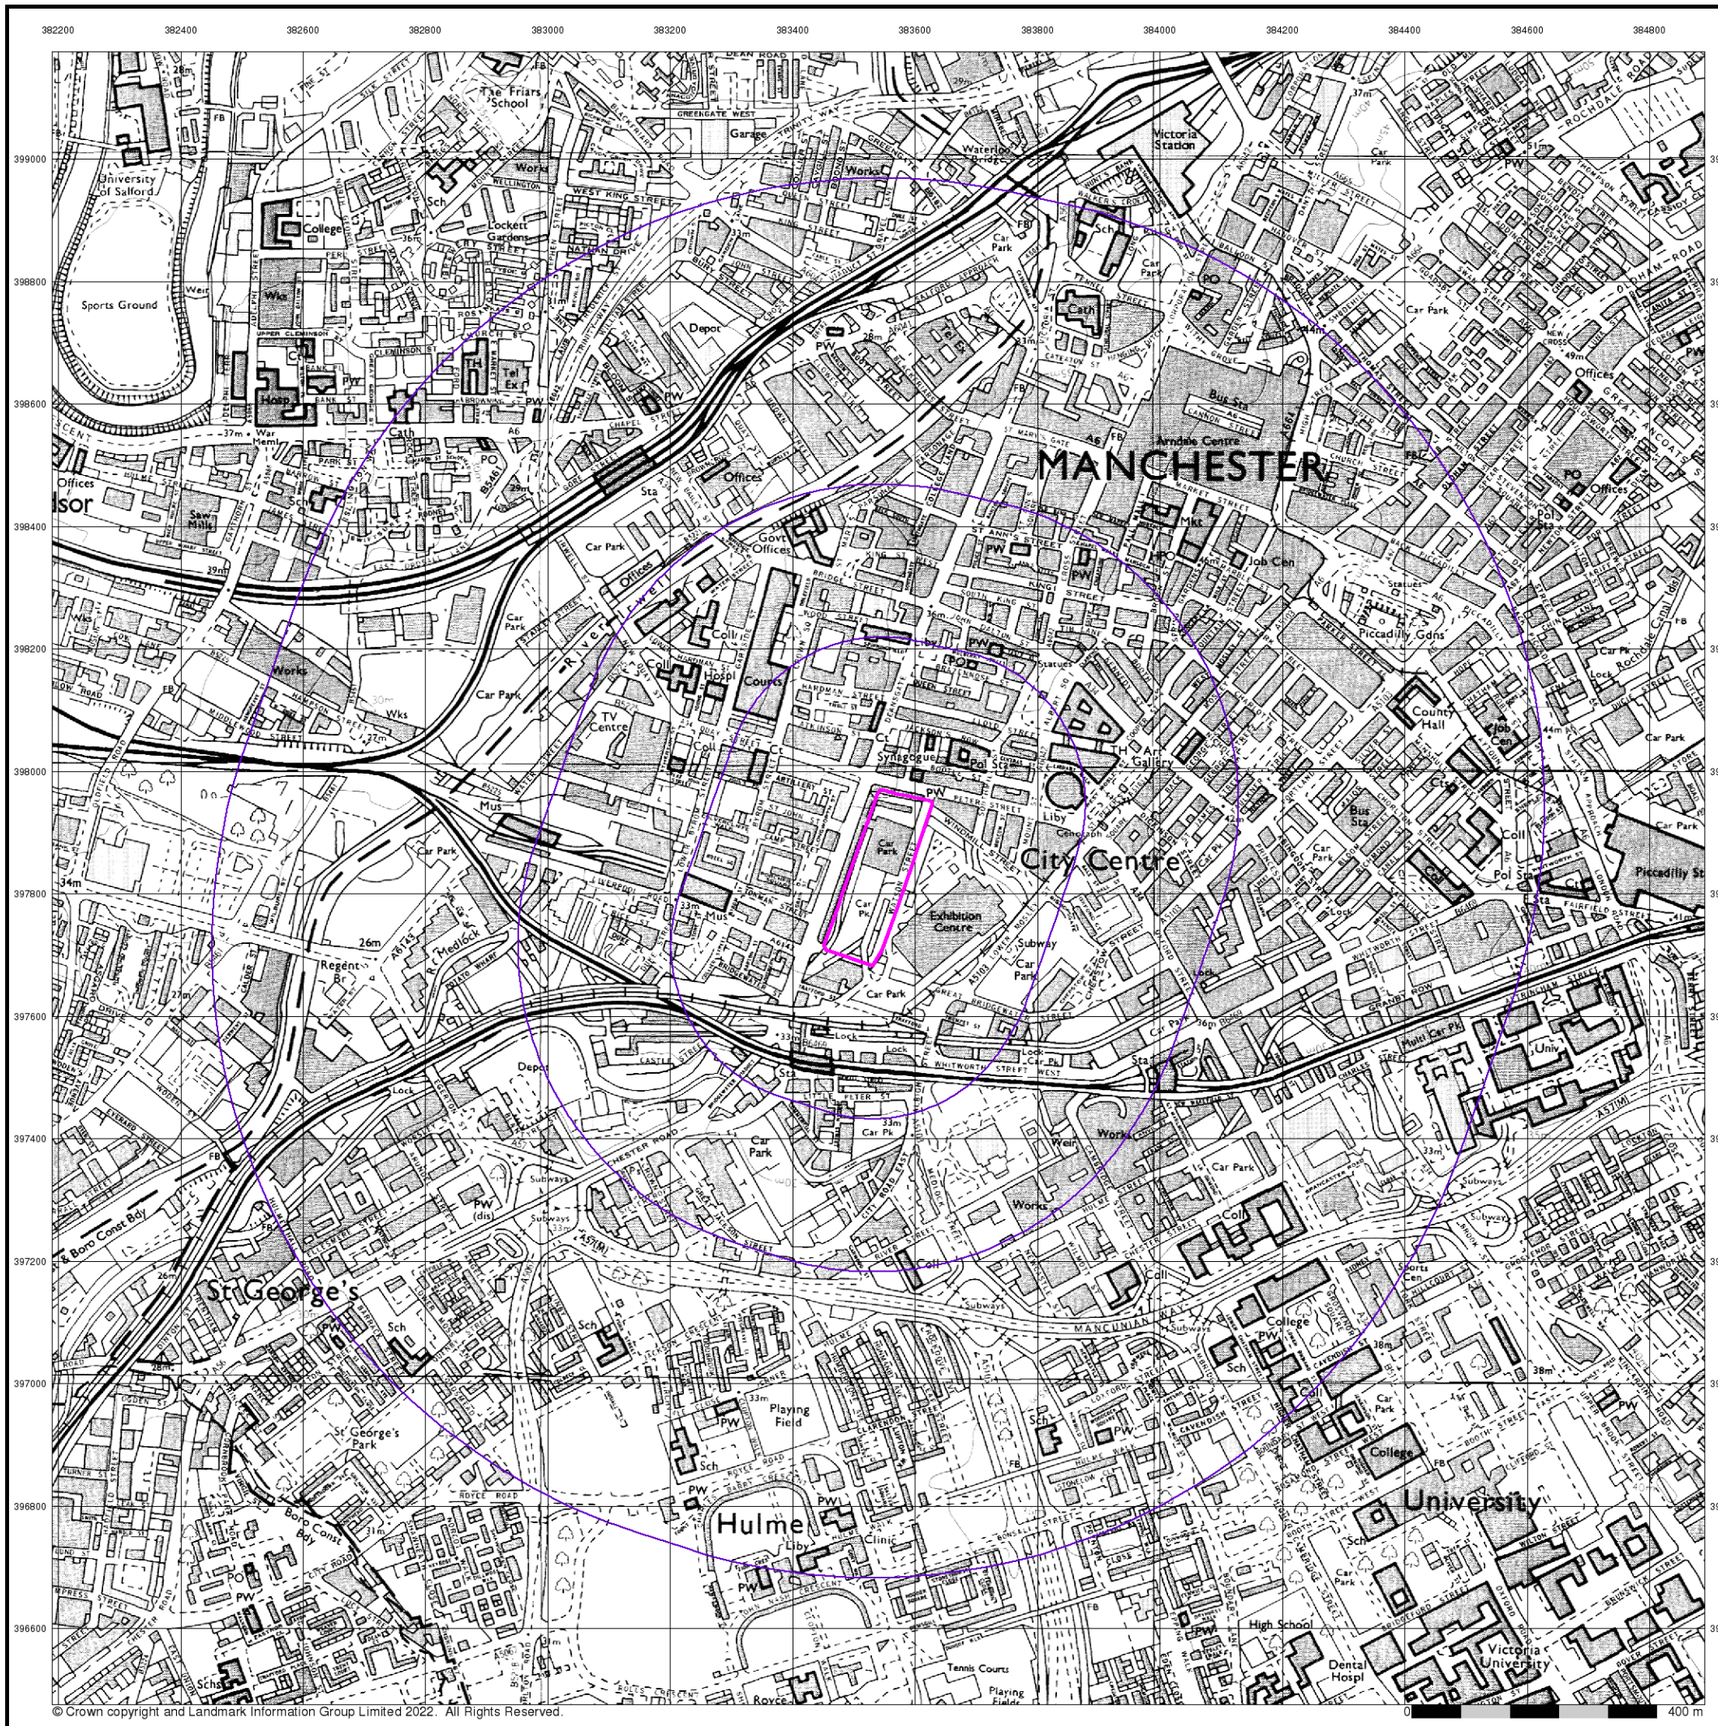

© Crown copyright and Landmark Information Group Limited 2022. All Rights Reserved.

curtins


Ordnance Survey Plan

Published 1994


Source map scale - 1:10,000

The historical maps shown were reproduced from maps predominantly held at the scale adopted for England, Wales and Scotland in the 1840`s. In 1854 the 1:2,500 scale was adopted for mapping urban areas; these maps were used to update the 1:10,560 maps. The published date given therefore is often some years later than the surveyed date. Before 1938, all OS maps were based on the Cassini Projection, with independent surveys of a single county or group of counties, giving rise to significant inaccuracies in outlying areas. In the late 1940`s, a Provisional Edition was produced, which updated the 1:10,560 mapping from a number of sources. The maps appear unfinished - with all military camps and other strategic sites removed. These maps were initially overprinted with the National Grid. In 1970, the first 1:10,000 maps were produced using the Transverse Mercator Projection. The revision process continued until recently, with new editions appearing every 10 years or so for urban areas.

Map Name(s) and Date(s)

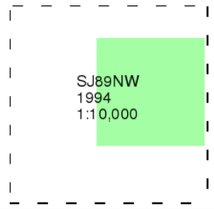

Historical Map - Slice A

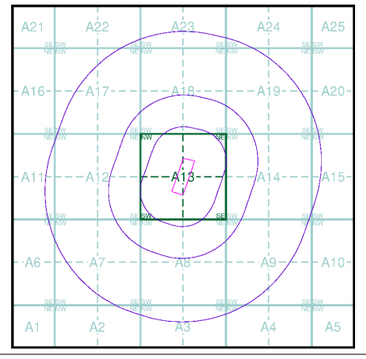


Order Details

Order Number:	296939139_1_1
Customer Ref:	B064582.301
National Grid Reference:	383540, 397830
Slice:	A
Site Area (Ha):	2.57
Search Buffer (m):	1000

Site Details

Great Northern, Watson Street, Manchester, M3 4LP

Landmark INFORMATION GROUP
Tel: 0844 844 9952
Fax: 0844 844 9951
Web: www.envirocheck.co.uk

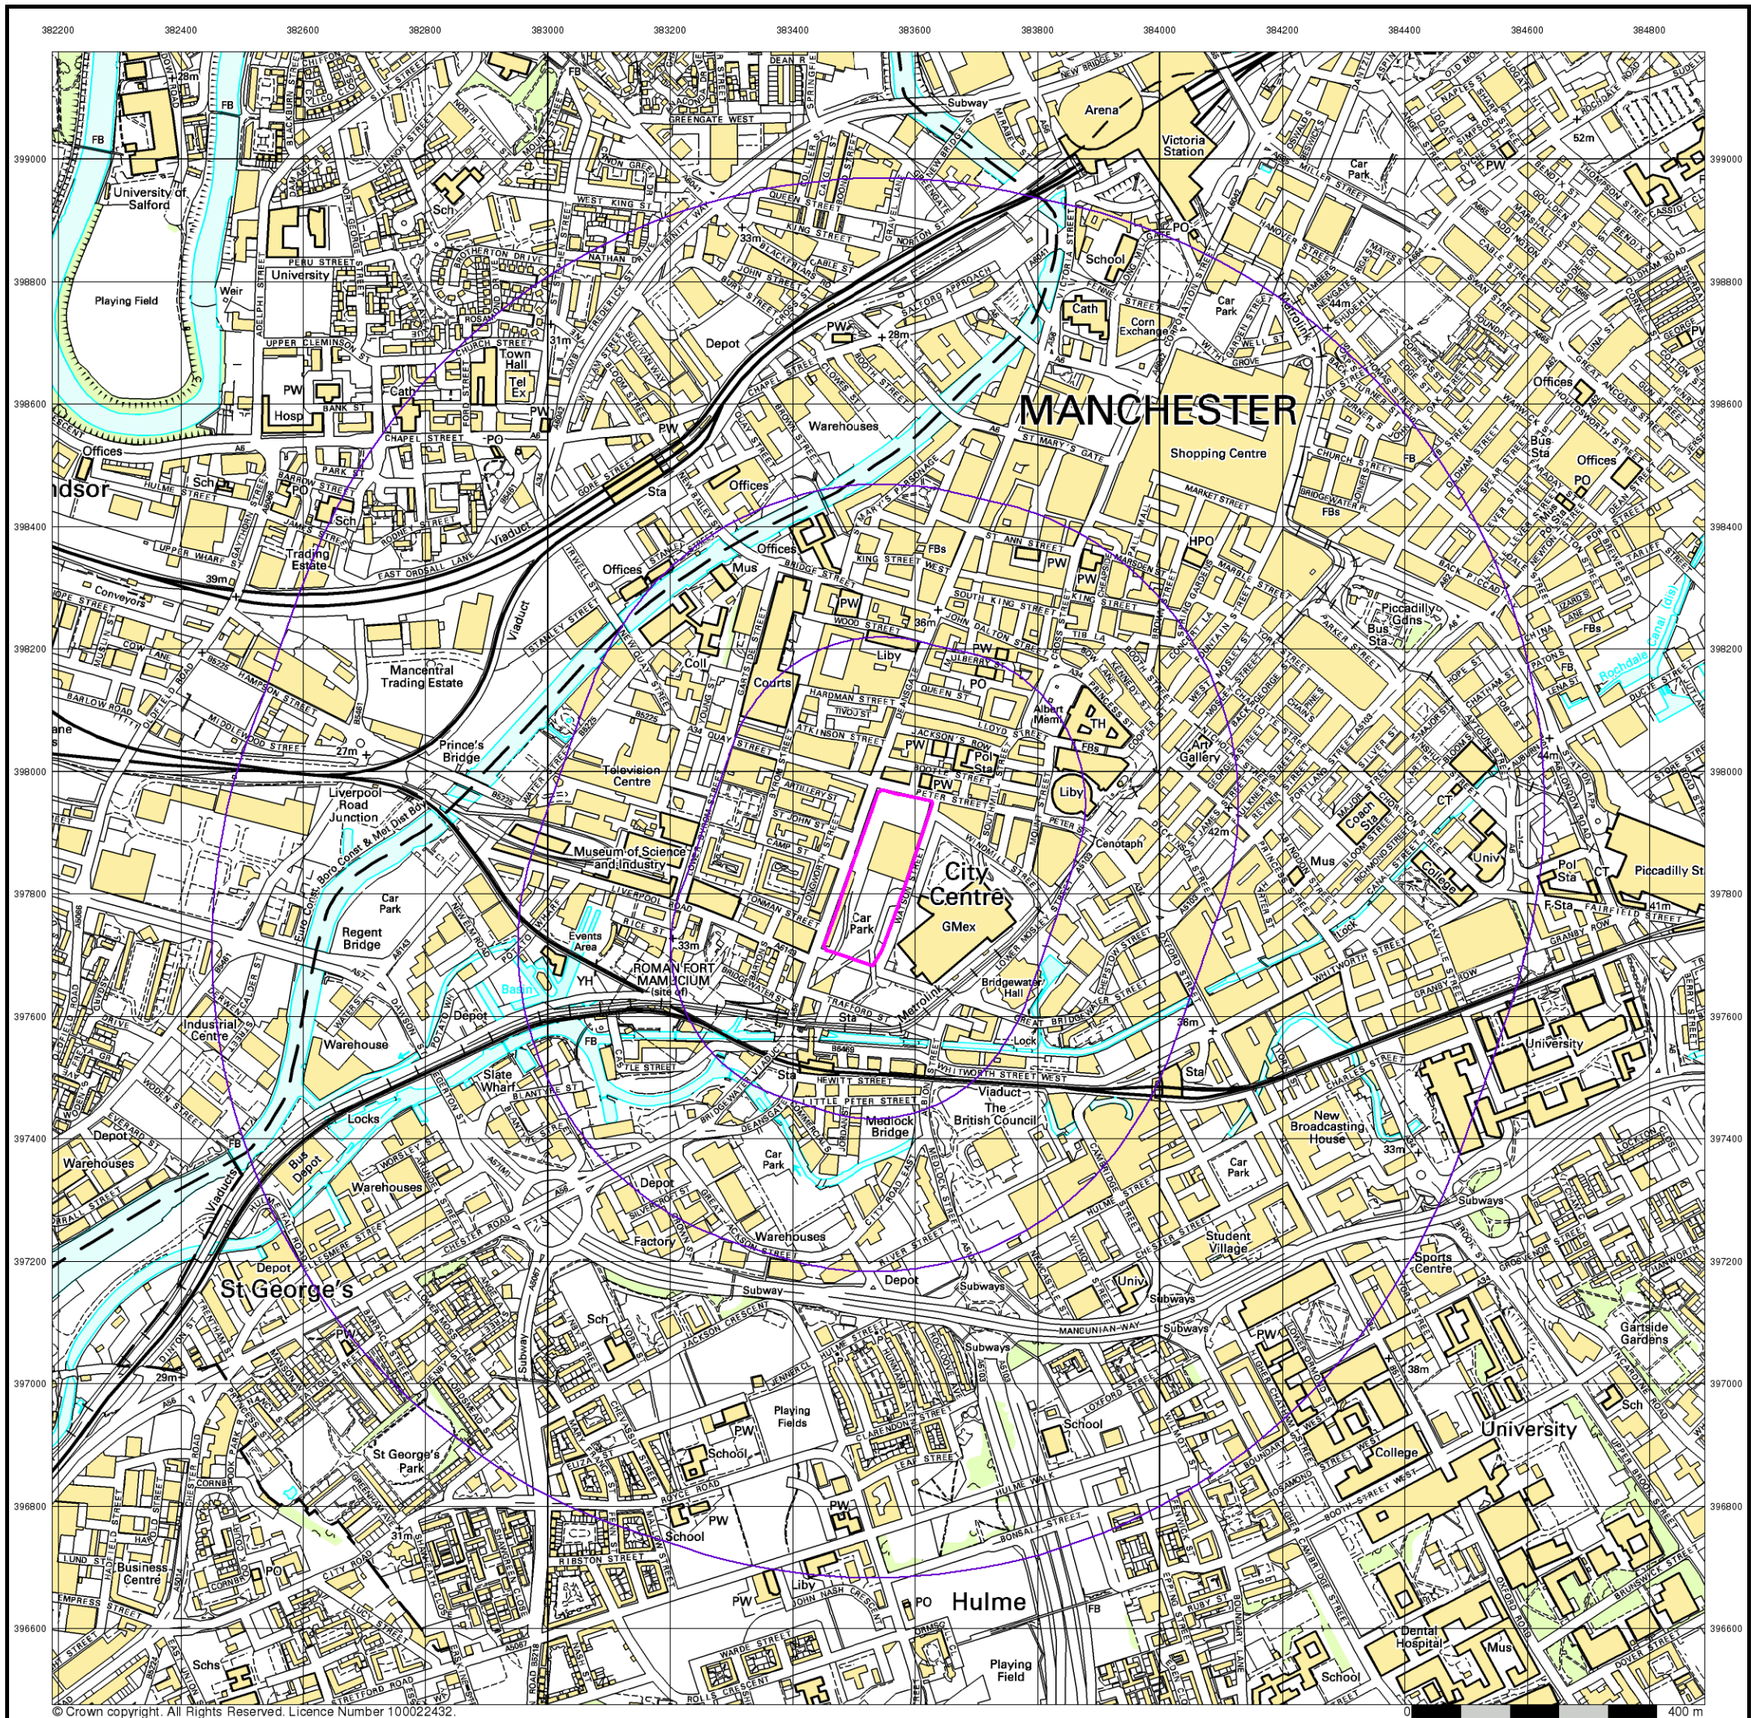

© Crown copyright. All Rights Reserved. Licence Number 100022432.

curtins


10k Raster Mapping

Published 1999


Source map scale - 1:10,000

The historical maps shown were produced from the Ordnance Survey`s 1:10,000 colour raster mapping. These maps are derived from Landplan which replaced the old 1:10,000 maps originally published in 1970. The data is highly detailed showing buildings, fences and field boundaries as well as all roads, tracks and paths. Road names are also included together with the relevant road number and classification. Boundary information depiction includes county, unitary authority, district, civil parish and constituency.

Map Name(s) and Date(s)

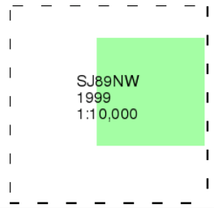

Historical Map - Slice A

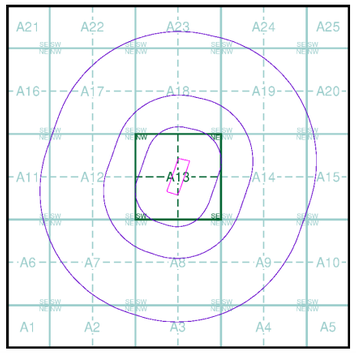

Order Details


Order Number:	296939139_1_1
Customer Ref:	B064582.301
National Grid Reference:	383540, 397830
Slice:	A
Site Area (Ha):	2.57
Search Buffer (m):	1000


Site Details

Great Northern, Watson Street, Manchester, M3 4LP

Landmark INFORMATION GROUP


Tel: 0844 844 9952
Fax: 0844 844 9951
Web: www.envirocheck.co.uk

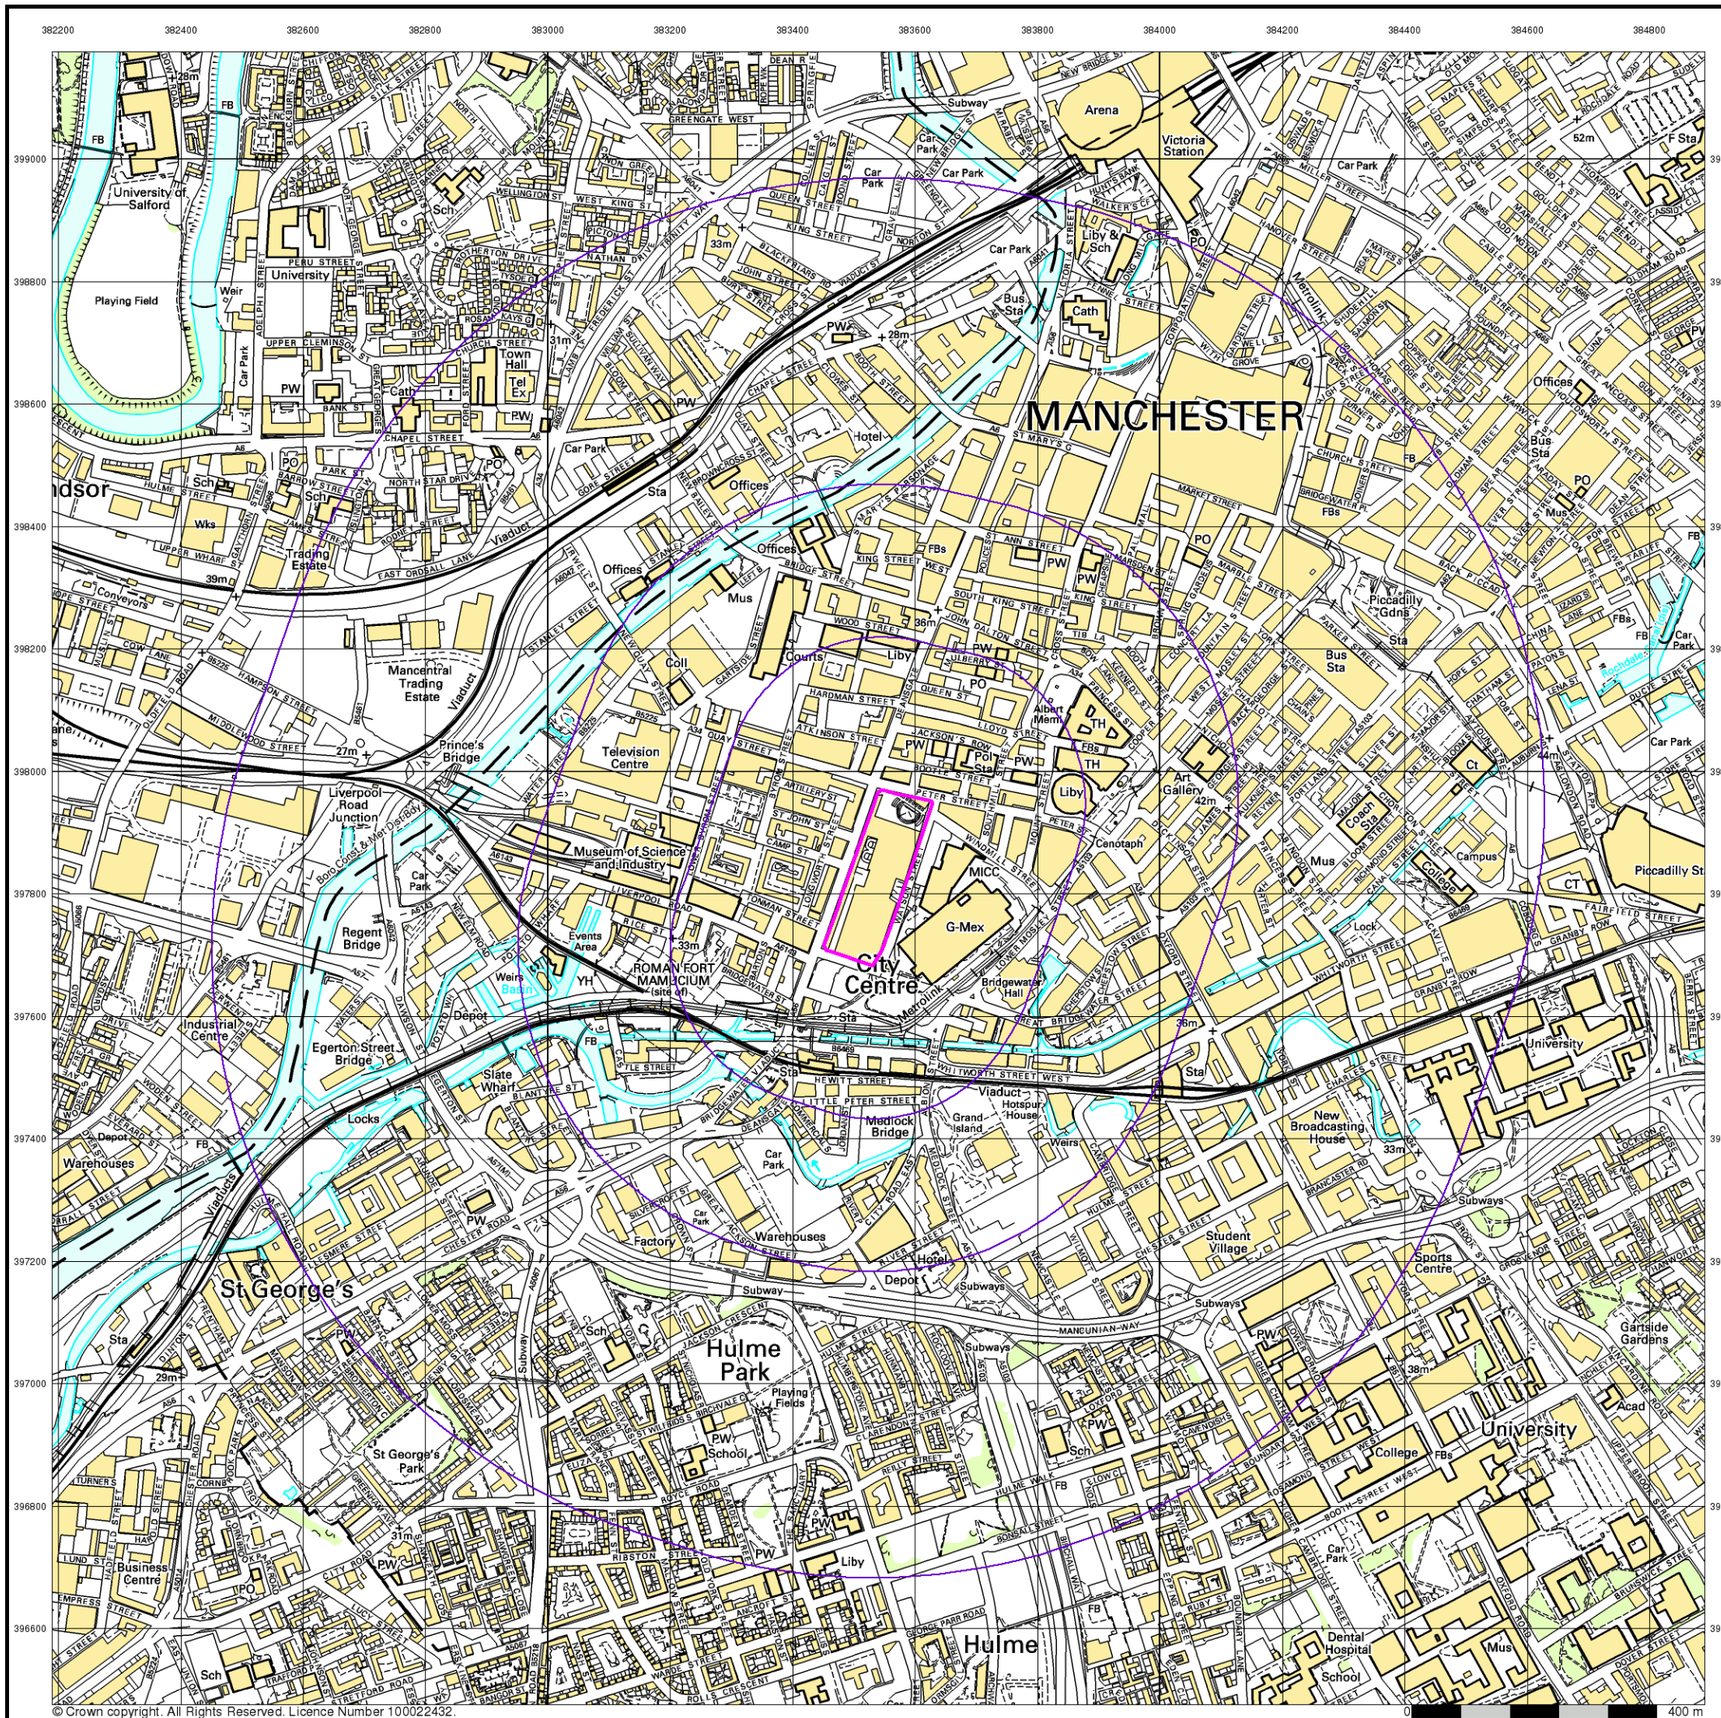
MANCHESTER
City Centre
St George's
Hulme
Hulme Park
University
Arena
Victoria Station
Piccadilly Gdns
Piccadilly St
Mancentral Trading Estate
Prince's Bridge
Liverpool Road Junction
Museum of Science and Industry
Regent Bridge
Egerton Street Bridge
Locks
Slate Wharf
Medlock Bridge
Viaduct
Television Centre
G-Mex
MICC
Cenotaph
Roman Fort Mamucium (site of)
Bridgewater Hall
Metrolink
Subway
Courts
Offices
Hotel
Depot
Warehouses
Factory
Student Village
Sports Centre
New Broadcasting House
Art Gallery
Dental Hospital
Campus
College
Acad
Gartside Gardens
Playing Fields
St George's Park
Business Centre
Industrial Centre
Events Area
Weirs Basin
Playing Field
University of Salford
Town Hall
Tel Ex
Trading Estate
Conveyors
Viaduct
Museum
Coll
Sch
Cath
Bus Sta
Car Park
Mus
Pol Sta
Coach Sta
Ct
Lock
Weir
Offices
Hotel
Subways
Sta
Liby
PO
PW
FB
TH
FBs
Wks
Campus
Mus
Acad
Coll
Sch
Liby
Ct
Cath
Bus Sta
Coach Sta
Pol Sta
Tel Ex
Car Park
Subways
Sta
Offices
Hotel
Depot
Warehouses
Factory
Student Village
Sports Centre

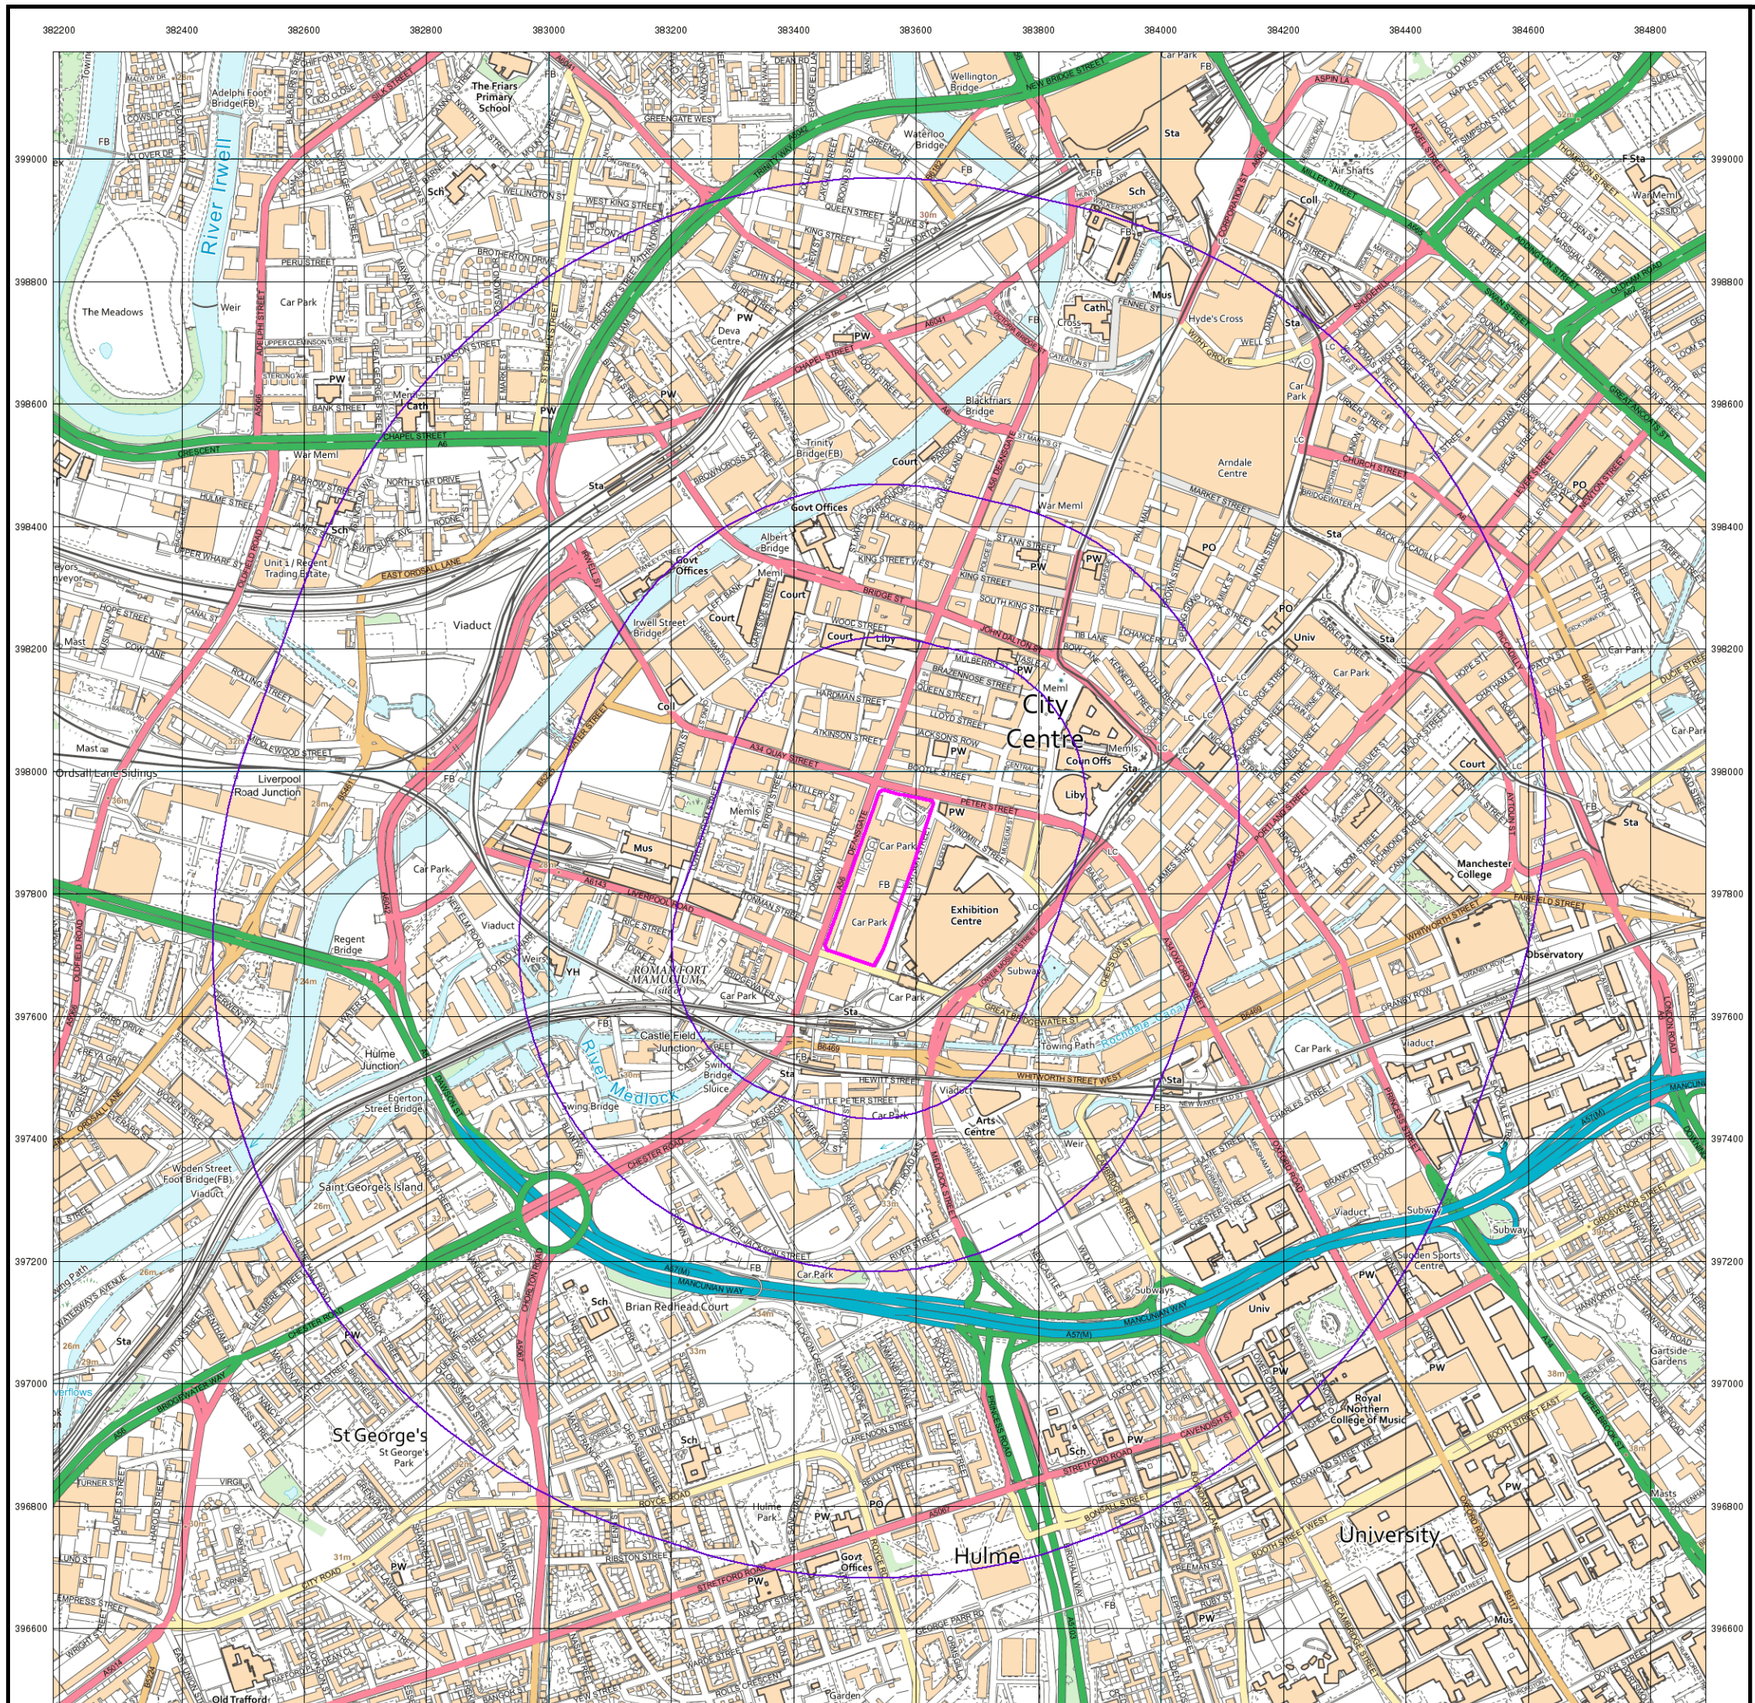
382200
382400
382600
382800
383000
383200
383400
383600
383800
384000
384200
384400
384600
384800
399000
398800
398600
398400
398200
398000
397800
397600
397400
397200
397000
396800
396600
River Irwell
River Medlock
City Centre
Hulme
University
St George's
Saint George's Island
Arndale Centre
Exhibition Centre
Arts Centre
Manchester College
Royal Northern College of Music
Brian Redhead Court
Liverpool Road Junction
Ordsall Lane Sidings
Castle Field Junction
Hulme Junction
Regent Bridge
Victoria Bridge
Albert Bridge
Blackfriars Bridge
Wellington Bridge
Waterloo Bridge
Trinity Bridge(FB)
Irwell Street Bridge
Adelphi Foot Bridge(FB)
Egerton Street Bridge
Woden Street Foot Bridge(FB)
Swing Bridge
Swing Bridge Sluice
The Friars Primary School
The Meadows
Weir
Car Park
Viaduct
Towing Path
Govt Offices
Court
Liby
Coll
Mus
Sch
Sta
PO
Univ
Cath
Cross
Memls
Cown Offs
Hyde's Cross
Air Shafts
Deva Centre
Unit 1 / Regent Trading Estate
ROMAN FORT MAMUCIUM (site of)
Castlefield Heritage Centre
Garden
Garden Sports Centre
Gartside Gardens
Observatory
Old Trafford
A57(M)
A6
A34
A56
A665
A5067
A6144
A6042
A5103
A5081
A5064
A5063
A5072
A5183
A5067
A5067
A5067


Historical Mapping Legends

Ordnance Survey County Series and Ordnance Survey Plan 1:2,500

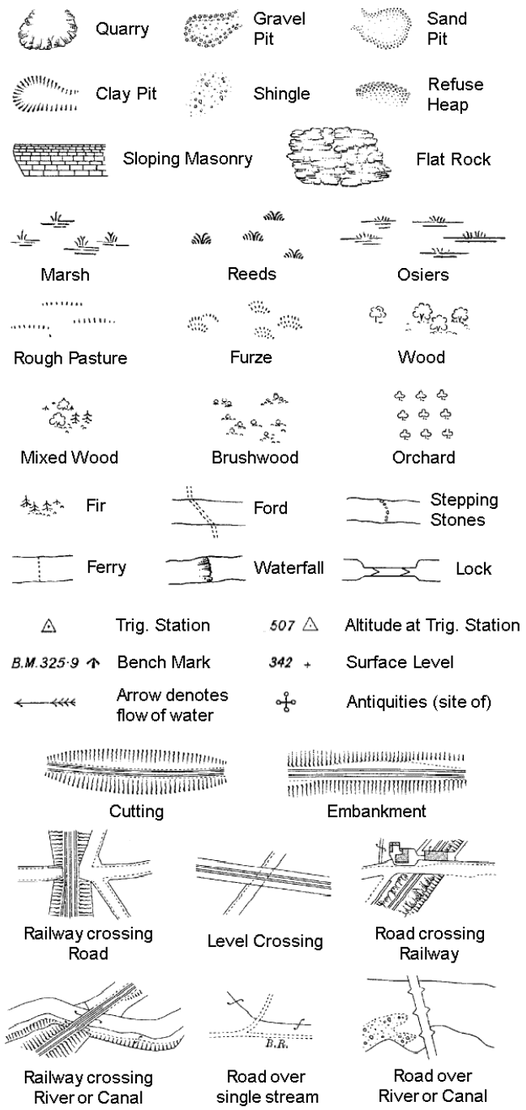


B P B S	Boundary Post or Stone	P.C.B	Police Call Box
B.R.	Bridle Road	P	Pump
E.P	Electricity Pylon	S.P	Signal Post
F.B.	Foot Bridge	St.	Sluice
F.P.	Foot Path	Sp.	Spring
G.P	Guide Post or Board	T.C.B	Telephone Call Box
M.S	Mile Stone	Tr.	Trough
M.P M.R	Mooring Post or Ring	W	Well

Ordnance Survey Plan, Additional SIMs and Supply of Unpublished Survey Information 1:2,500 and 1:1,250

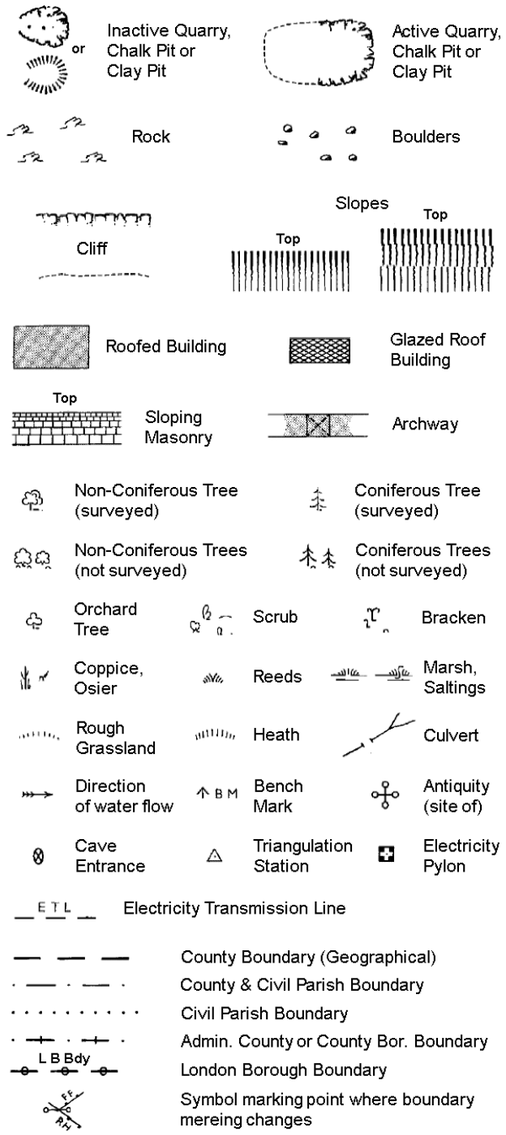

BH	Beer House	P	Pillar, Pole or Post
BP, BS	Boundary Post or Stone	PO	Post Office
Cn, C	Capstan, Crane	PC	Public Convenience
Chy	Chimney	PH	Public House
D Fn	Drinking Fountain	Pp	Pump
El P	Electricity Pillar or Post	SB, S Br	Signal Box or Bridge
FAP	Fire Alarm Pillar	SP, SL	Signal Post or Light
FB	Foot Bridge	Spr	Spring
GP	Guide Post	Tk	Tank or Track
H	Hydrant or Hydraulic	TCB	Telephone Call Box
LC	Level Crossing	TCP	Telephone Call Post
MH	Manhole	Tr	Trough
MP	Mile Post or Mooring Post	Wr Pt, Wr T	Water Point, Water Tap
MS	Mile Stone	W	Well
NTL	Normal Tidal Limit	Wd Pp	Wind Pump

Large-Scale National Grid Data 1:2,500 and 1:1,250

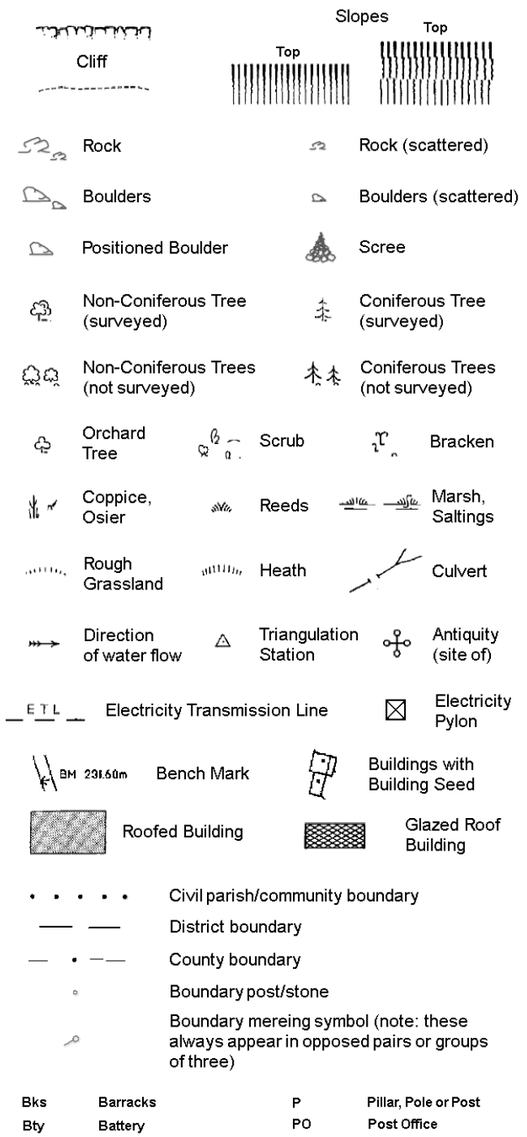


Bks	Barracks	P	Pillar, Pole or Post
Bty	Battery	PO	Post Office
Cemy	Cemetery	PC	Public Convenience
Chy	Chimney	Pp	Pump
Cis	Cistern	Ppg Sta	Pumping Station
Dismtd Rly	Dismantled Railway	PW	Place of Worship
El Gen Sta	Electricity Generating Station	Sewage Ppg Sta	Sewage Pumping Station
El P	Electricity Pole, Pillar	SB, S Br	Signal Box or Bridge
El Sub Sta	Electricity Sub Station	SP, SL	Signal Post or Light
FB	Filter Bed	Spr	Spring
Fn / D Fn	Fountain / Drinking Ftn.	Tk	Tank or Track
Gas Gov	Gas Valve Compound	Tr	Trough
GVC	Gas Governer	Wd Pp	Wind Pump
GP	Guide Post	Wr Pt, Wr T	Water Point, Water Tap
MH	Manhole	Wks	Works (building or area)
MP, MS	Mile Post or Mile Stone	W	Well

curtins

Historical Mapping & Photography included:

Mapping Type	Scale	Date	Pg
Lancashire And Furness	1:2,500	1908	2
Lancashire And Furness	1:2,500	1932	3
Ordnance Survey Plan	1:1,250	1948	4
Ordnance Survey Plan	1:2,500	1950 - 1951	5
Ordnance Survey Plan	1:1,250	1951 - 1957	6
Ordnance Survey Plan	1:2,500	1956 - 1958	7
Ordnance Survey Plan	1:1,250	1960 - 1973	8
Ordnance Survey Plan	1:2,500	1963 - 1965	9
Ordnance Survey Plan	1:1,250	1969 - 1988	10
Ordnance Survey Plan	1:2,500	1971	11
Supply of Unpublished Survey Information	1:1,250	1974 - 1975	12
Additional SIMs	1:1,250	1980 - 1985	13
Additional SIMs	1:1,250	1985 - 1990	14
Additional SIMs	1:1,250	1987 - 1990	15
Additional SIMs	1:1,250	1990	16
Large-Scale National Grid Data	1:1,250	1992	17
Large-Scale National Grid Data	1:1,250	1994 - 1995	18
Large-Scale National Grid Data	1:1,250	1995	19
Large-Scale National Grid Data	1:1,250	1996	20
Large-Scale National Grid Data	1:1,250	1996	21
Historical Aerial Photography	1:2,500	2000	22

Historical Map - Segment A13

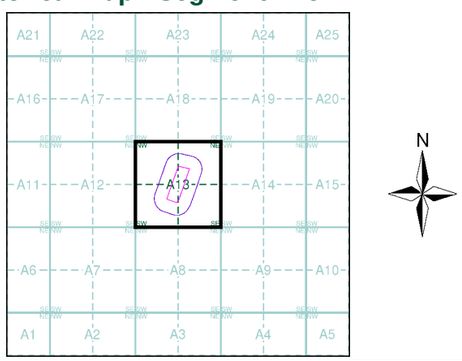

Order Details


Order Number:	296939139_1_1
Customer Ref:	B064582.301
National Grid Reference:	383540, 397830
Slice:	A
Site Area (Ha):	2.57
Search Buffer (m):	100

Site Details

Great Northern, Watson Street, Manchester, M3 4LP

Landmark INFORMATION GROUP

Tel: 0844 844 9952
Fax: 0844 844 9951
Web: www.envirocheck.co.uk

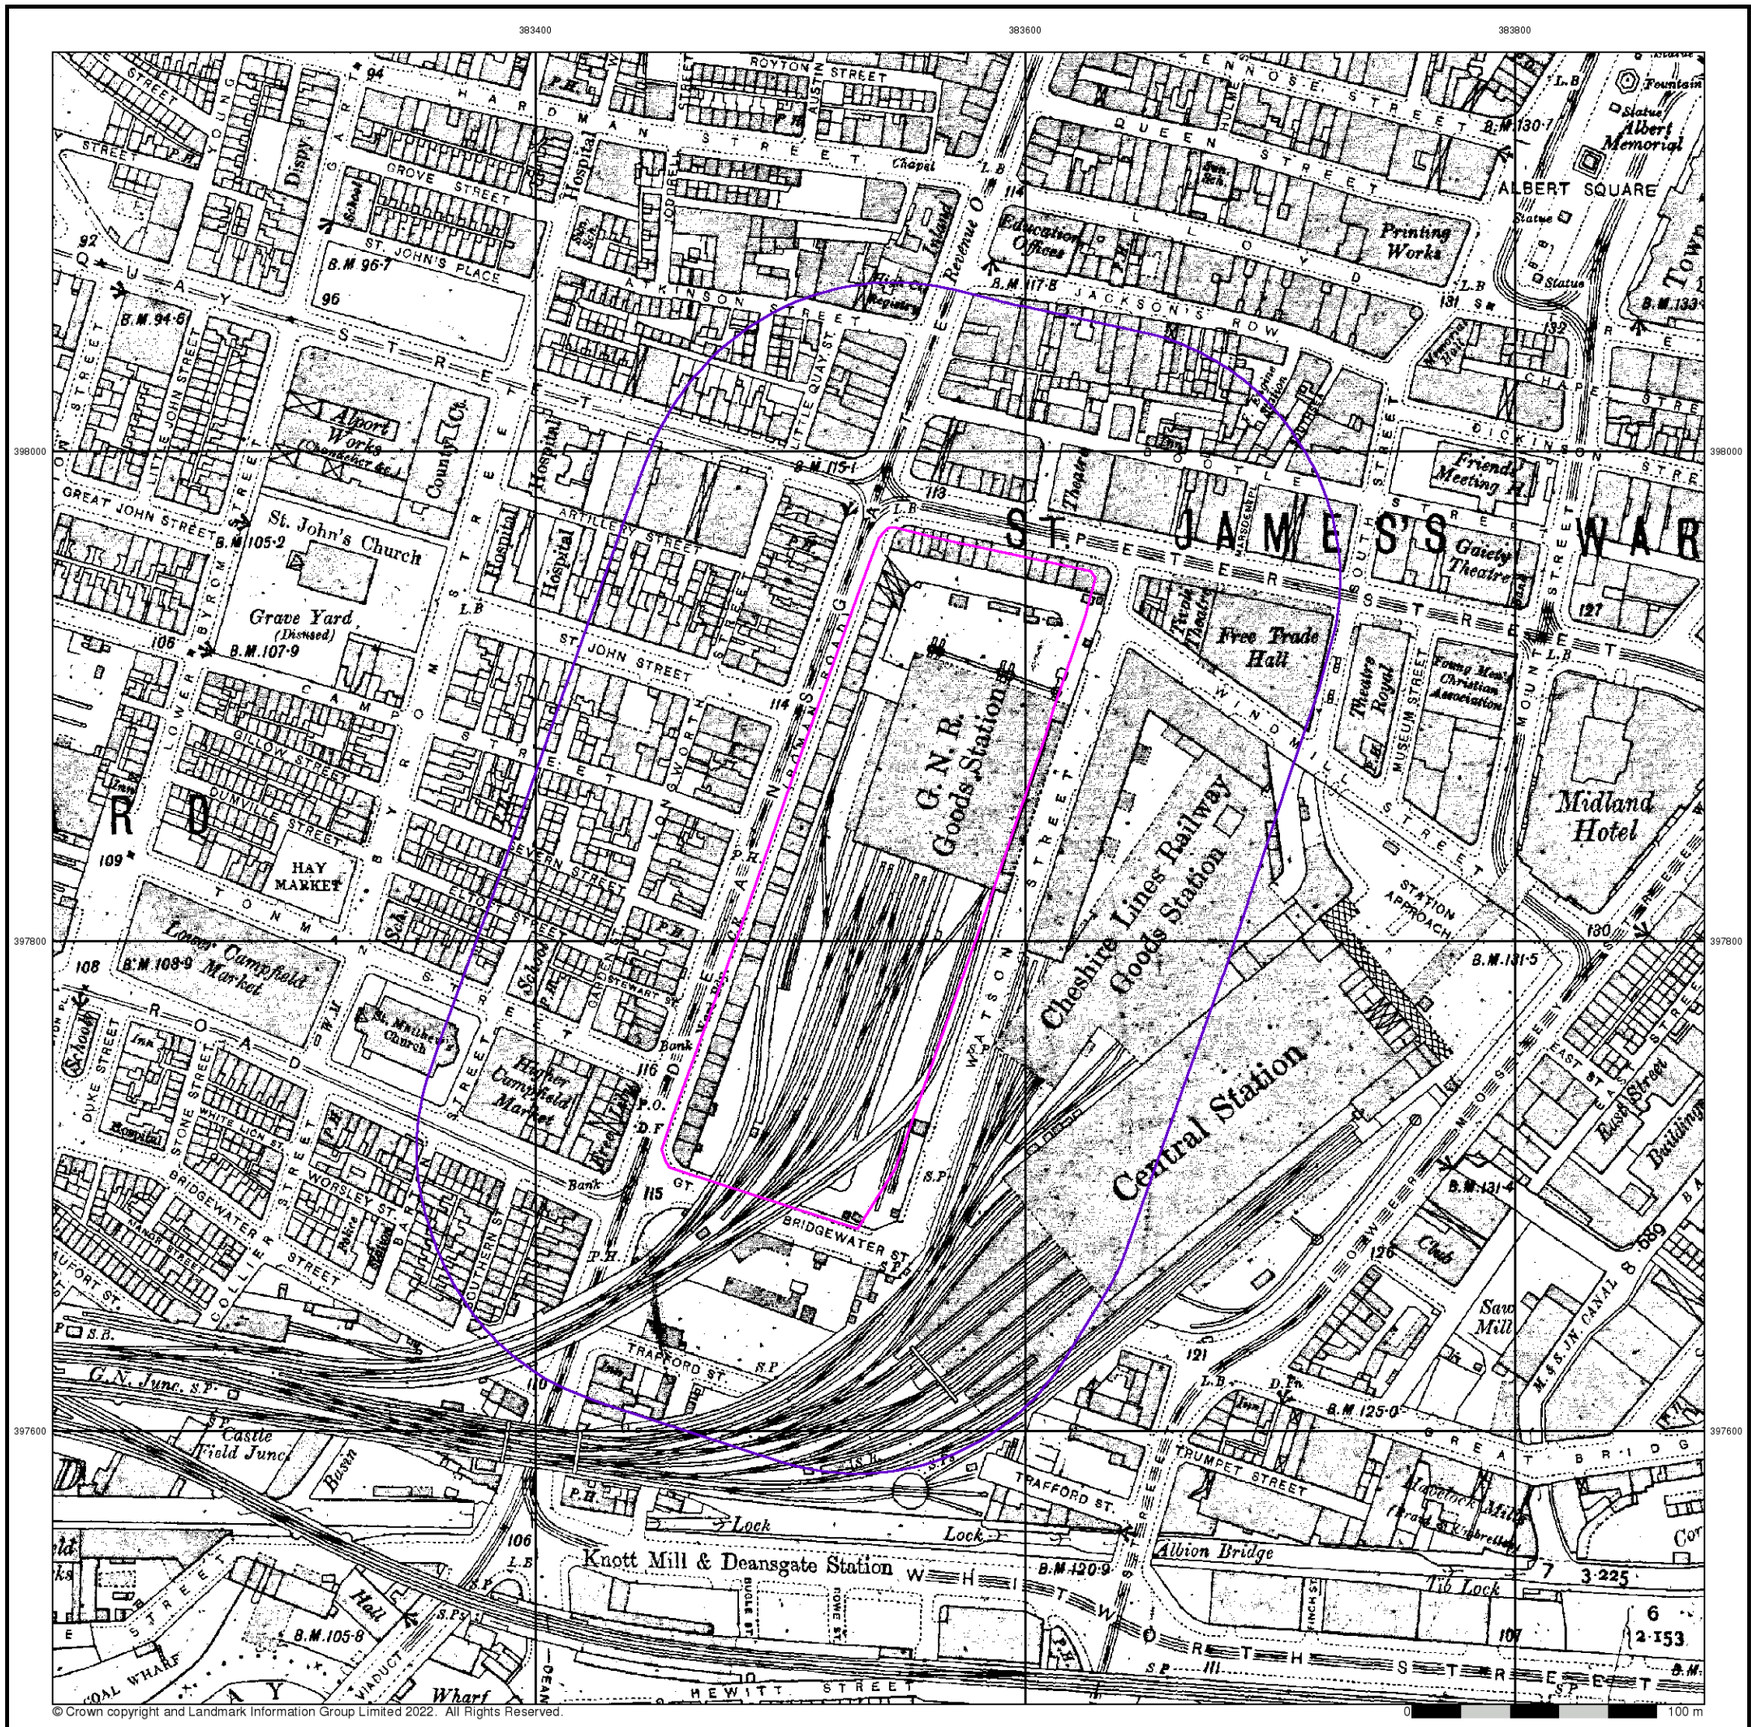

© Crown copyright and Landmark Information Group Limited 2022. All Rights Reserved.

curtins


Lancashire And Furness

Published 1908


Source map scale - 1:2,500

The historical maps shown were reproduced from maps predominantly held at the scale adopted for England, Wales and Scotland in the 1840`s. In 1854 the 1:2,500 scale was adopted for mapping urban areas and by 1896 it covered the whole of what were considered to be the cultivated parts of Great Britain. The published date given below is often some years later than the surveyed date. Before 1938, all OS maps were based on the Cassini Projection, with independent surveys of a single county or group of counties, giving rise to significant inaccuracies in outlying areas.

Map Name(s) and Date(s)

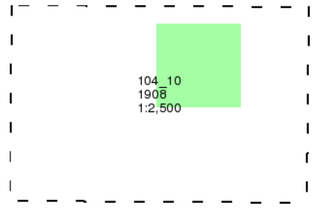

Historical Map - Segment A13

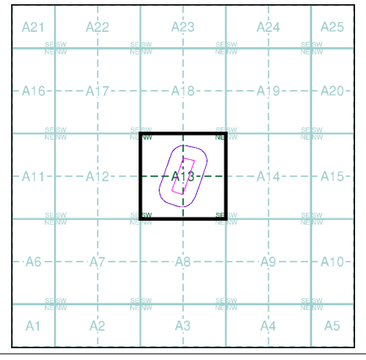


Order Details

Order Number:	296939139_1_1
Customer Ref:	B064582.301
National Grid Reference:	383540, 397830
Slice:	A
Site Area (Ha):	2.57
Search Buffer (m):	100

Site Details

Great Northern, Watson Street, Manchester, M3 4LP

Landmark INFORMATION GROUP
Tel: 0844 844 9952
Fax: 0844 844 9951
Web: www.envirocheck.co.uk

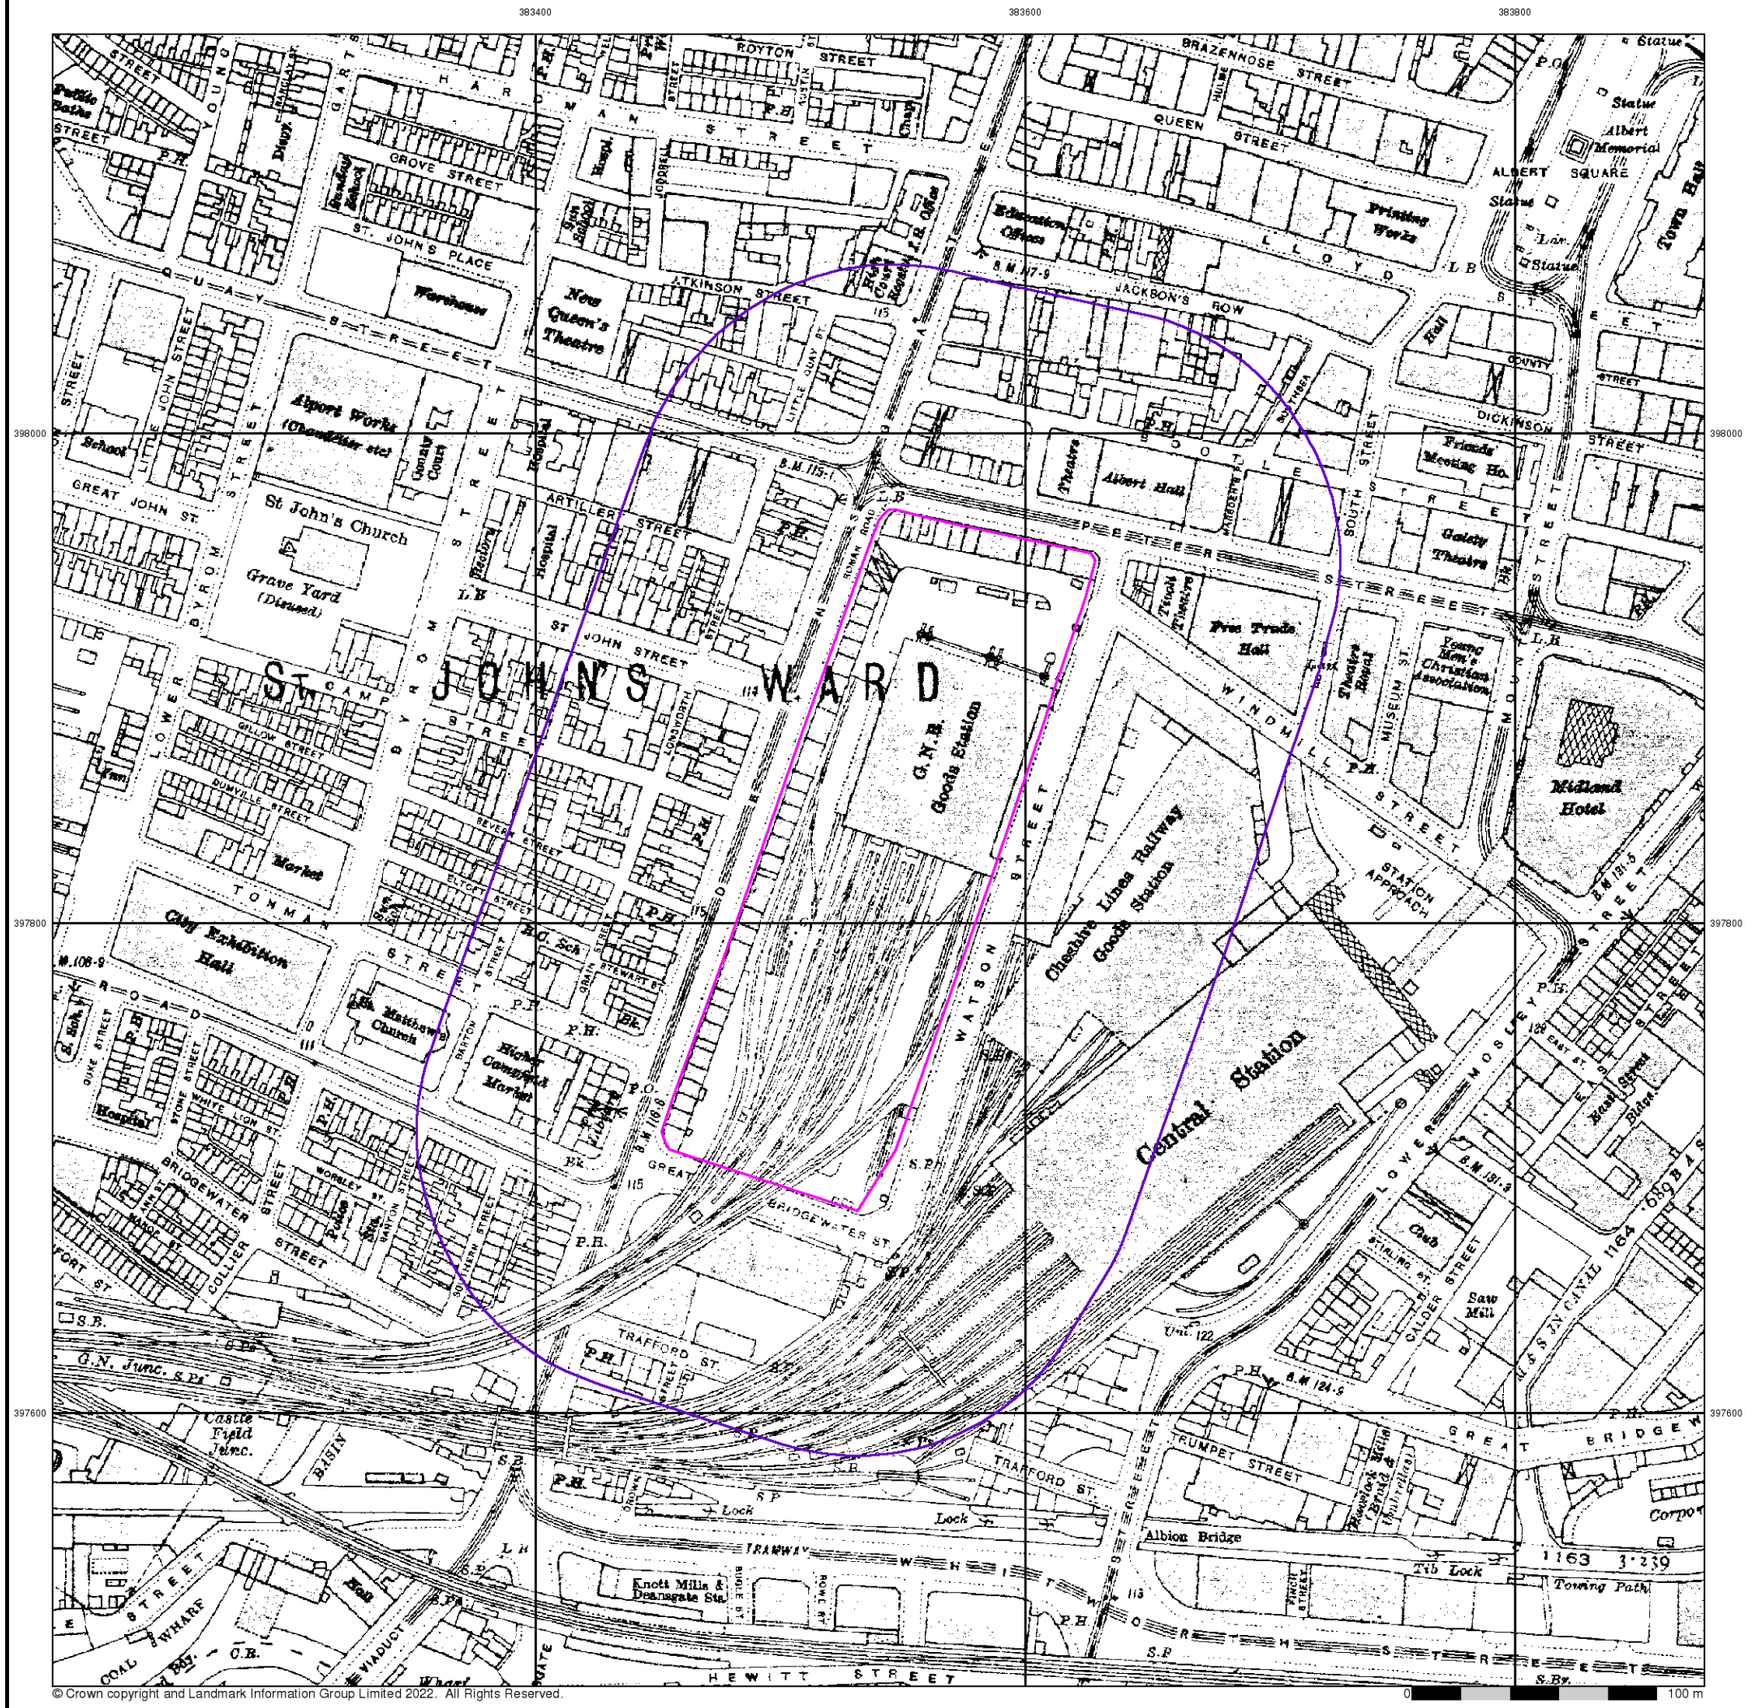

curtins


Lancashire And Furness

Published 1932


Source map scale - 1:2,500

The historical maps shown were reproduced from maps predominantly held at the scale adopted for England, Wales and Scotland in the 1840`s. In 1854 the 1:2,500 scale was adopted for mapping urban areas and by 1896 it covered the whole of what were considered to be the cultivated parts of Great Britain. The published date given below is often some years later than the surveyed date. Before 1938, all OS maps were based on the Cassini Projection, with independent surveys of a single county or group of counties, giving rise to significant inaccuracies in outlying areas.

Map Name(s) and Date(s)

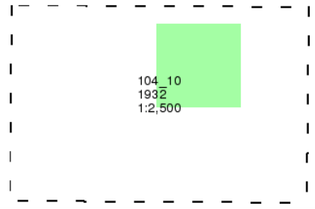

Historical Map - Segment A13

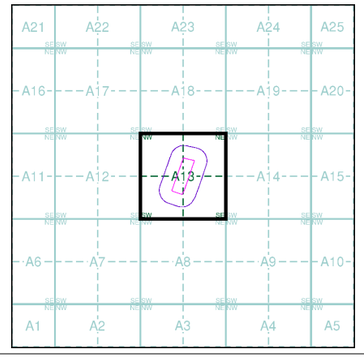

Order Details


Order Number:	296939139_1_1
Customer Ref:	B064582.301
National Grid Reference:	383540, 397830
Slice:	A
Site Area (Ha):	2.57
Search Buffer (m):	100

Site Details

Great Northern, Watson Street, Manchester, M3 4LP

Landmark INFORMATION GROUP

Tel: 0844 844 9952
Fax: 0844 844 9951
Web: www.envirocheck.co.uk

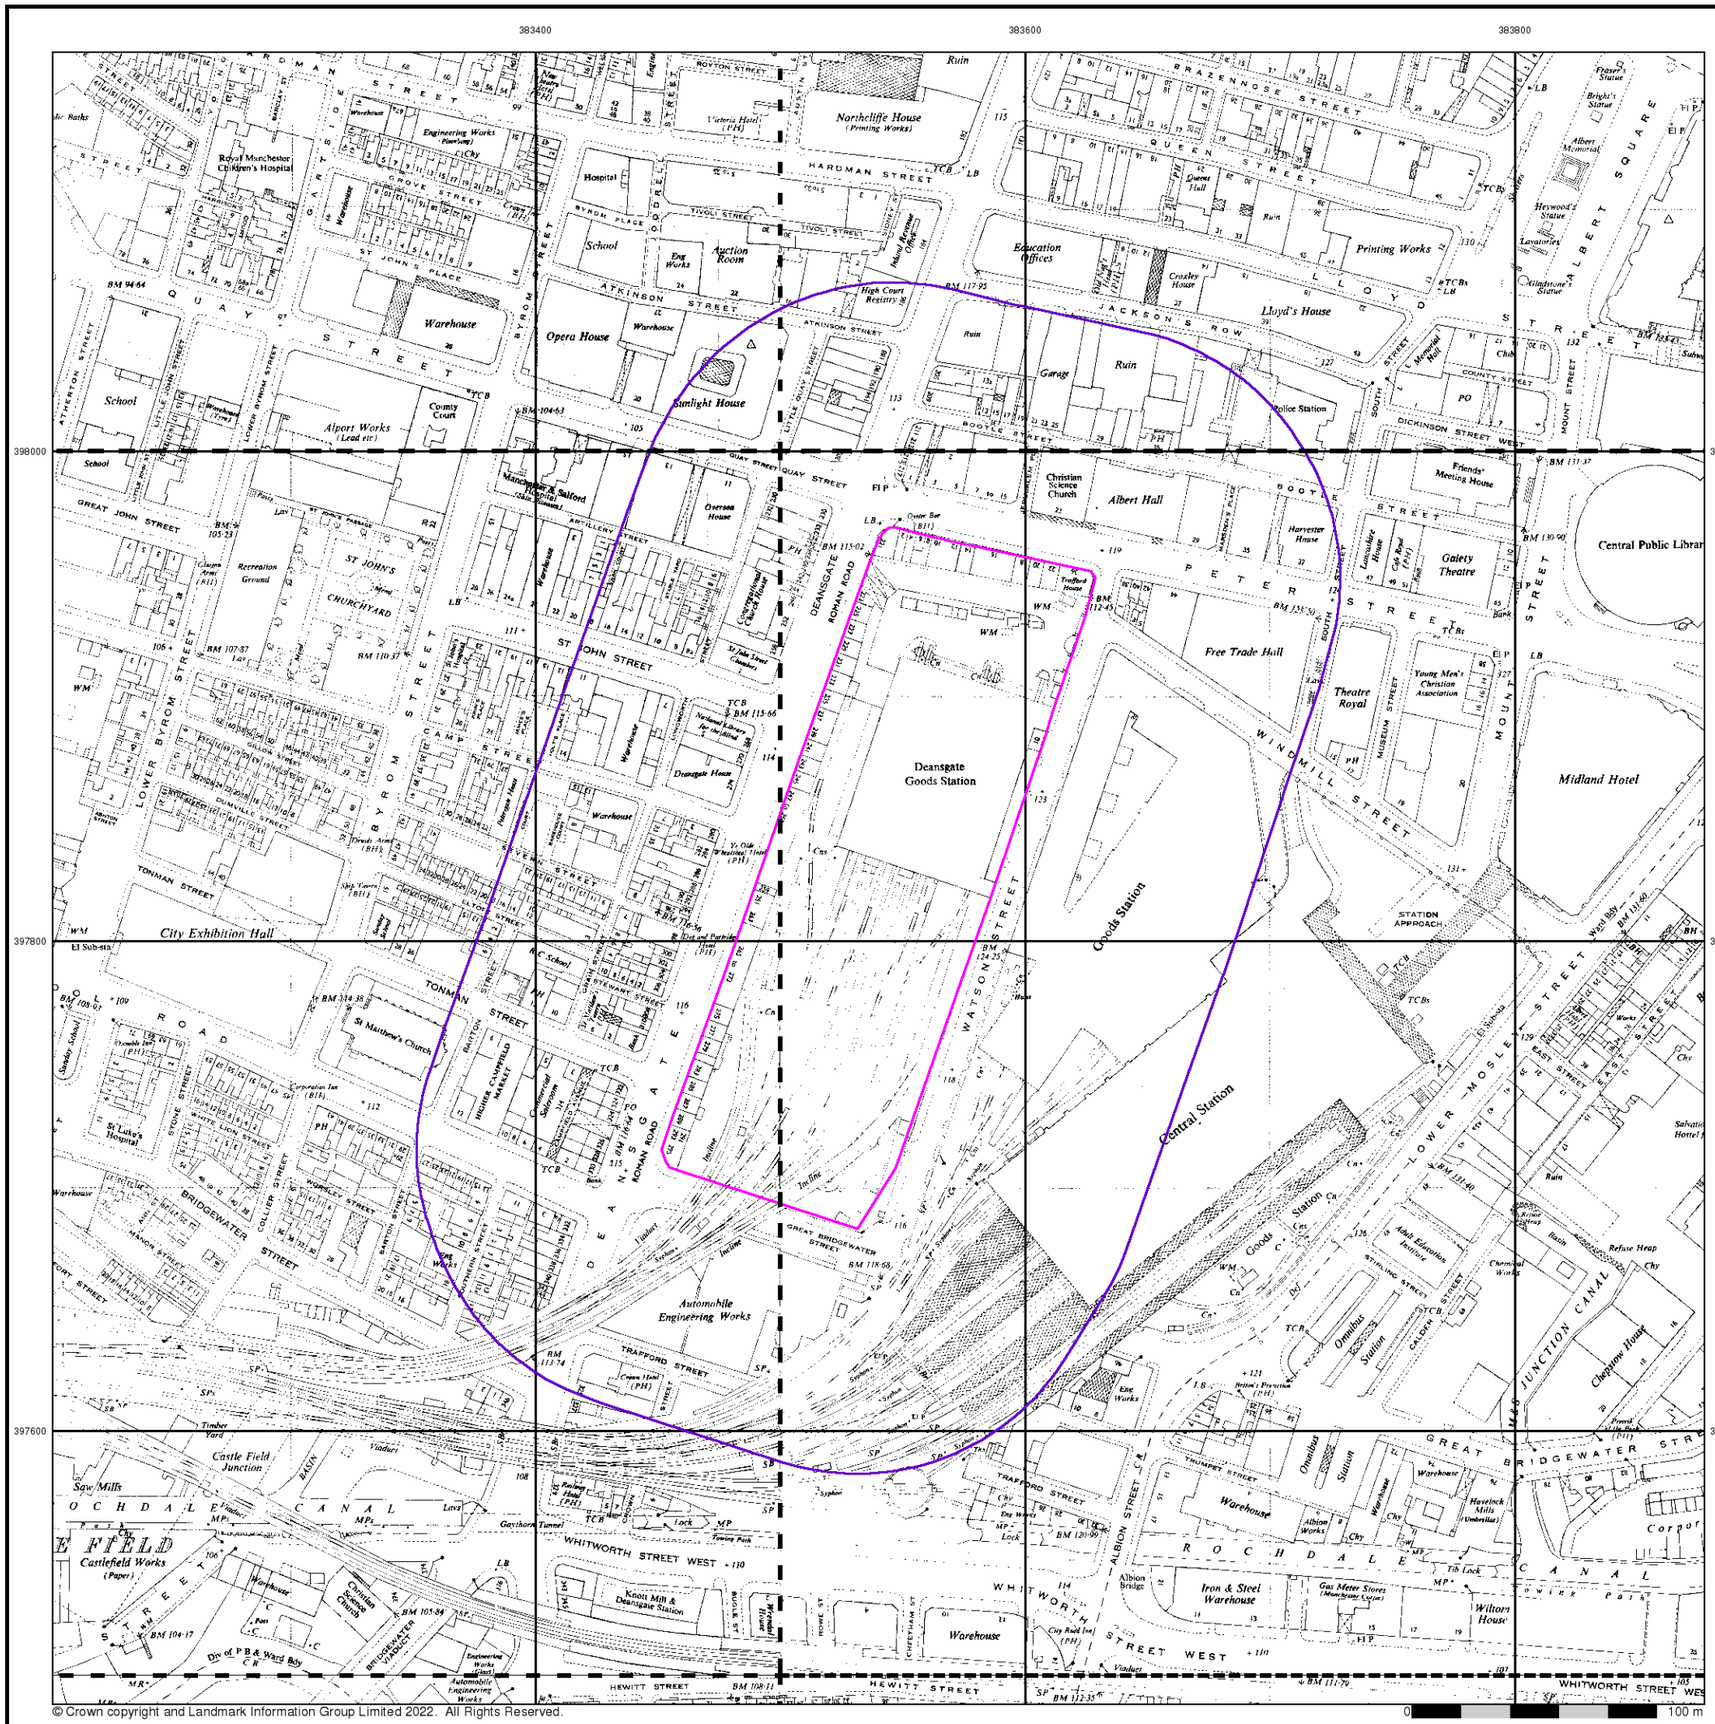

© Crown copyright and Landmark Information Group Limited 2022. All Rights Reserved.

curtins


Ordnance Survey Plan

Published 1948


Source map scale - 1:1,250

The historical maps shown were reproduced from maps predominantly held at the scale adopted for England, Wales and Scotland in the 1840`s. In 1854 the 1:2,500 scale was adopted for mapping urban areas and by 1896 it covered the whole of what were considered to be the cultivated parts of Great Britain. The published date given below is often some years later than the surveyed date. Before 1938, all OS maps were based on the Cassini Projection, with independent surveys of a single county or group of counties, giving rise to significant inaccuracies in outlying areas.

Map Name(s) and Date(s)

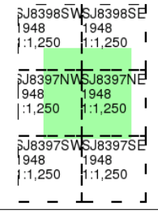

Historical Map - Segment A13

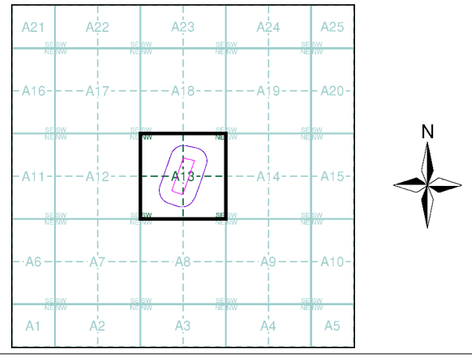

Order Details


Order Number:	296939139_1_1
Customer Ref:	B064582.301
National Grid Reference:	383540, 397830
Slice:	A
Site Area (Ha):	2.57
Search Buffer (m):	100


Site Details

Great Northern, Watson Street, Manchester, M3 4LP

Landmark INFORMATION GROUP

Tel: 0844 844 9952
Fax: 0844 844 9951
Web: www.envirocheck.co.uk

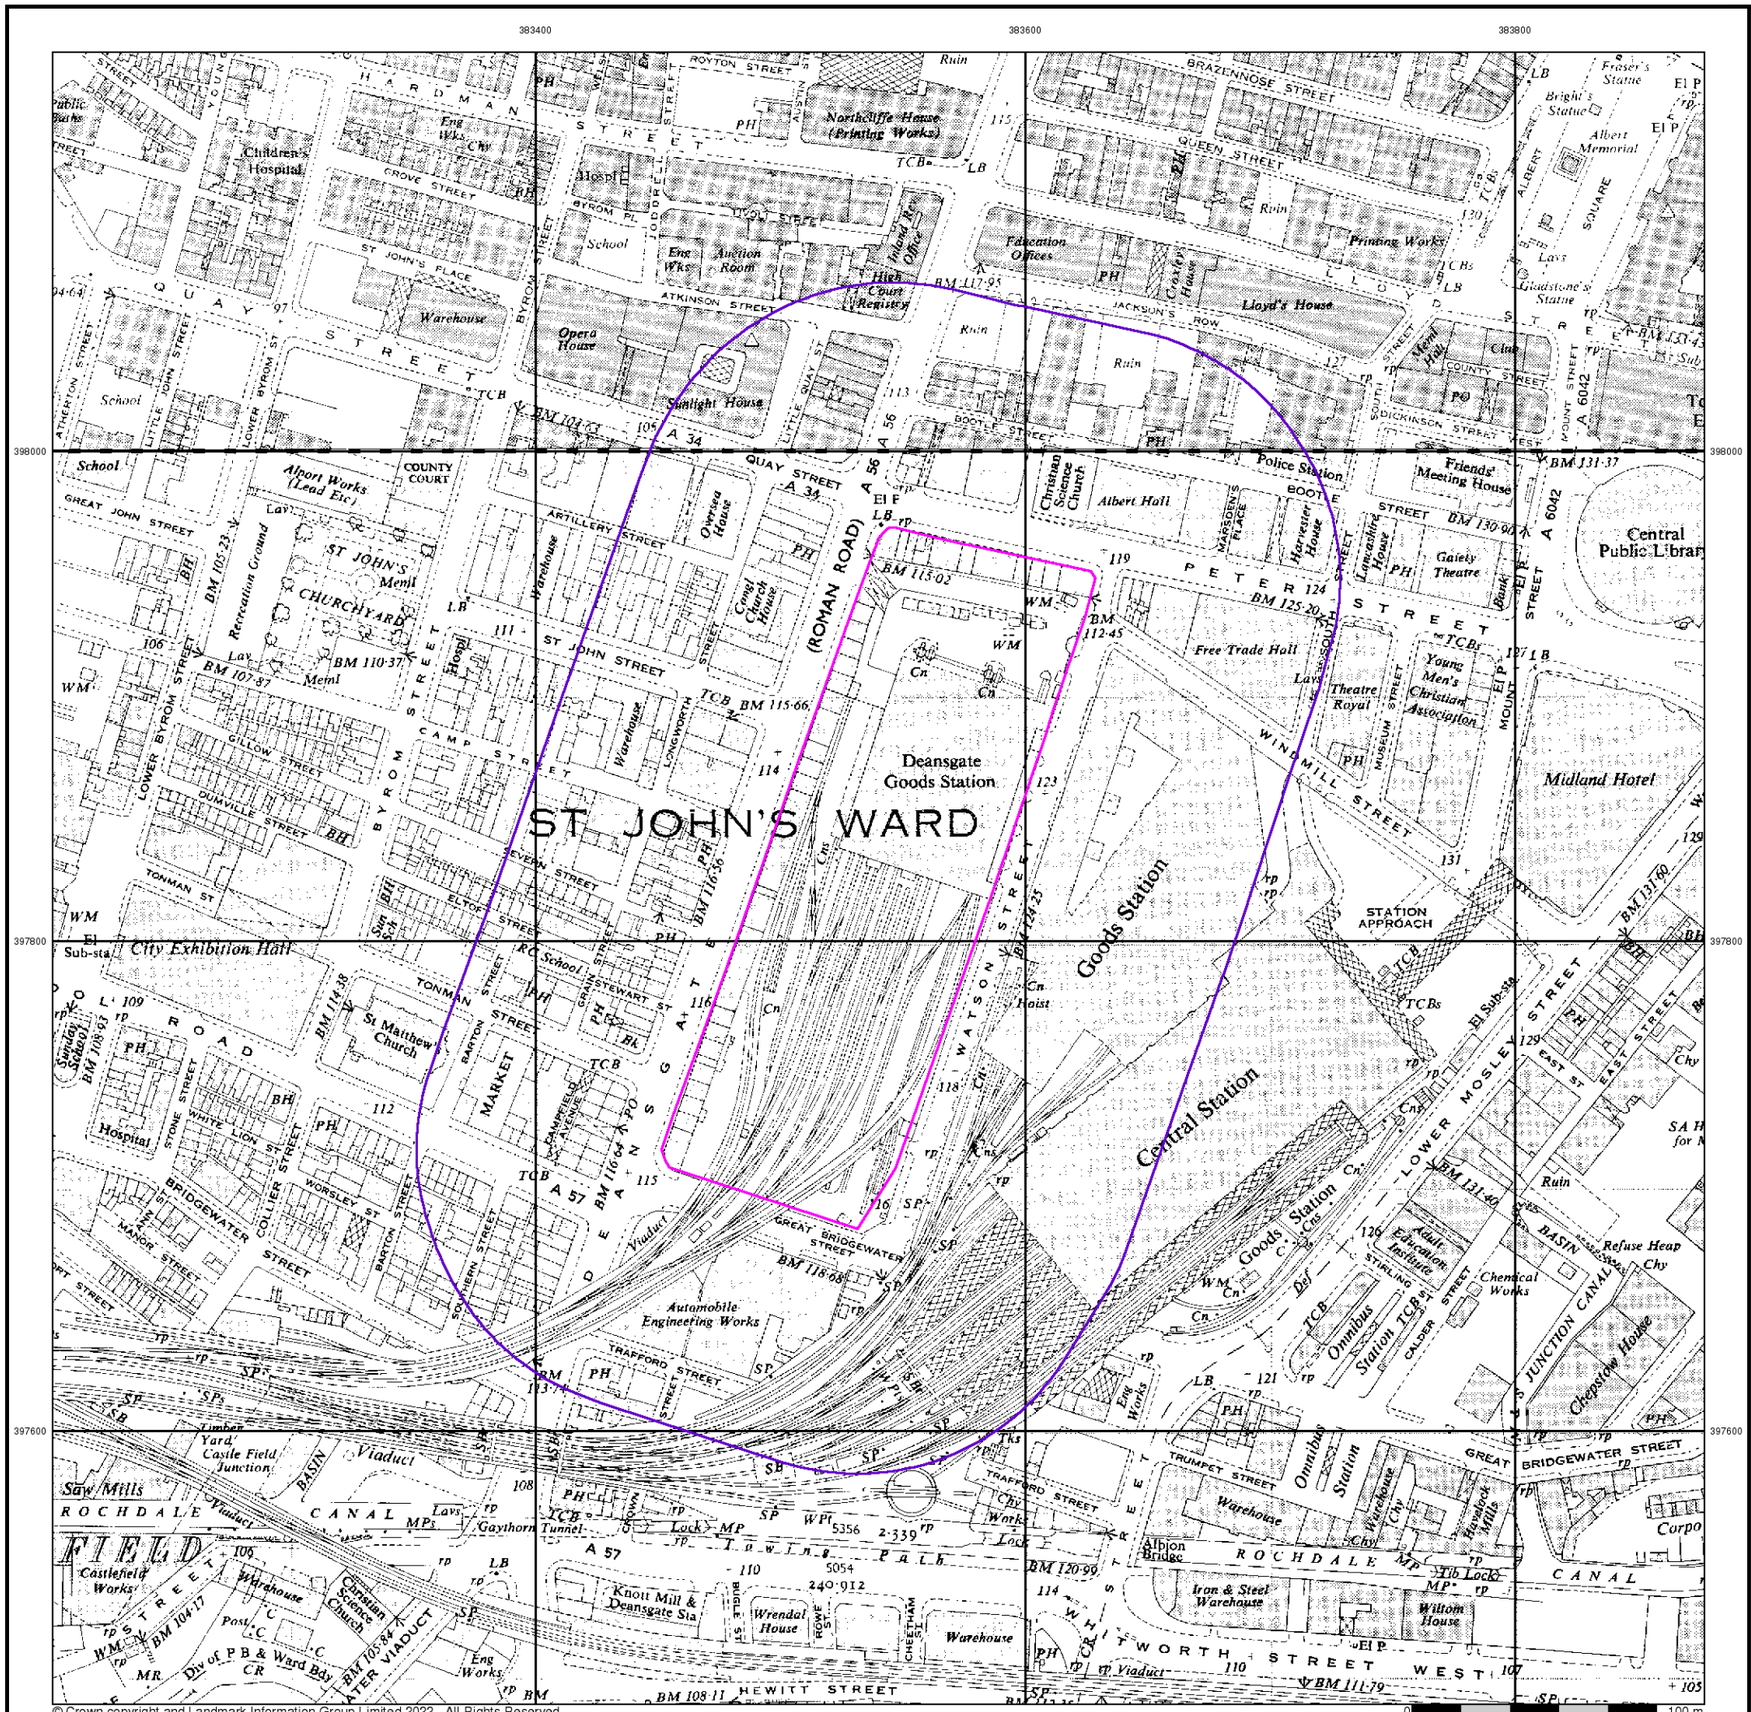
383400
383600
383800
398000
397800
397600
ST JOHN'S WARD
Deansgate Goods Station
Central Station
Goods Station
Northcliffe House (Printing Works)
Lloyd's House
Printing Works
Education Offices
Police Station
Albert Hall
Central Public Library
Midland Hotel
Free Trade Hall
Theatre Royal
Gaiety Theatre
Opera House
Sunlight House
Warehouse
Children's Hospital
Hospital
School
Alport Works (Lead Etc)
Recreation Ground
ST JOHN'S Meml
CHURCHYARD
COUNTY COURT
Overseas House
Comet Church House
Christian Science Church
Harvester House
Lancashire House
Friends' Meeting House
Young Men's Christian Association
Iron & Steel Warehouse
Wilton House
Albion Bridge
Hawthorn Mills
Chemical Works
Refuse Heap
Automobile Engineering Works
Knott Mill & Deansgate Sta
Wrendal House
Castlefield Works
City Exhibition Hall
St Matthew's Church
Saw Mills
Timber Yard
Castle Field Junction
Viaduct
Aqueduct
Tunnel
Lock
Basin
Warehouse
Chapstow House
Refuse Heap
Chemical Works
Adult Education Institute
Omnibus Station
Engineering Works
Div of P B & Ward Bdy
Christian Science Church
Sub-sta
Gas Works
Chy
Work
Ruin
Cn
Haist
Def
Tks
Lav
Meml
Hospl
Sch
Ch
Cl
Mkt
Ref Lib
Inland Rev Office
High Court Registry
Crown House
Engineering Works
Auction Room
Ref Lib
Ch Sch
Sch
Sub Sta
Gas Wks
Ind Est
Ct
Ho
Mon
Fn
Ref
Lib
Ex
Hall
Mkt
Ch
Cl
Sta
Ind
Est
Mus
Gal
Ex
Hall
Mon
Fn
Ref
Lib
Ct
Ho
Sch
Sub Sta
Gas Wks
Ind Est
Ch Sch
Hospl
Meml
Lav
Cn
Haist
Def
Tks
Ruin
Chy
Work
Lock
Viaduct
Aqueduct
Tunnel

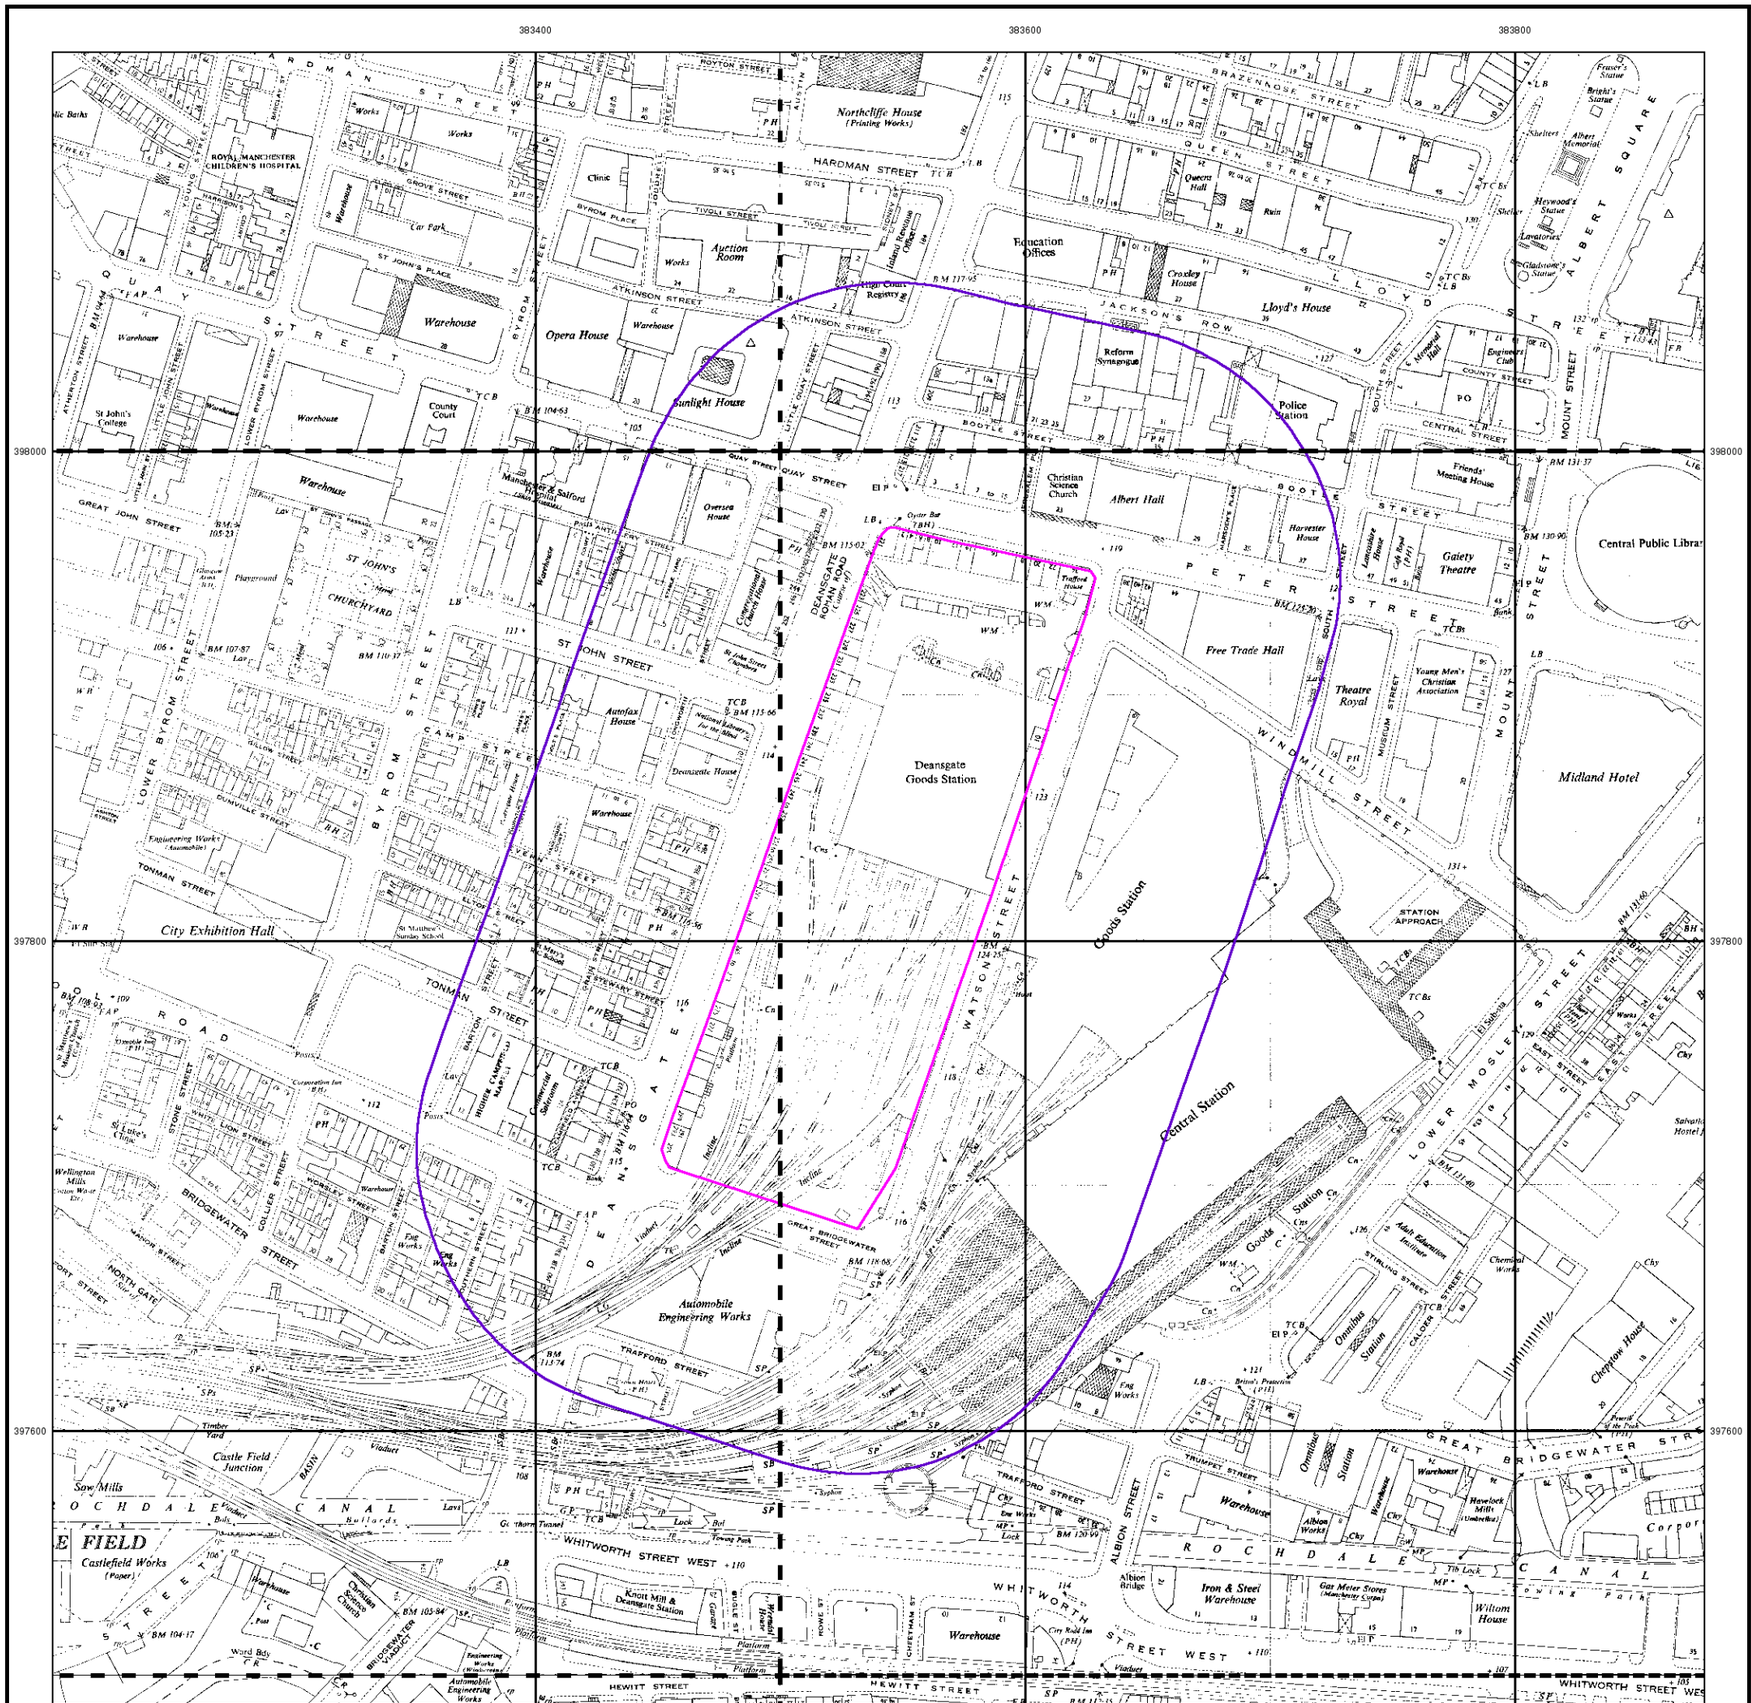

© Crown copyright and Landmark Information Group Limited 2022. All Rights Reserved.

curtins


Ordnance Survey Plan

Published 1951 - 1957


Source map scale - 1:1,250

The historical maps shown were reproduced from maps predominantly held at the scale adopted for England, Wales and Scotland in the 1840`s. In 1854 the 1:2,500 scale was adopted for mapping urban areas and by 1896 it covered the whole of what were considered to be the cultivated parts of Great Britain. The published date given below is often some years later than the surveyed date. Before 1938, all OS maps were based on the Cassini Projection, with independent surveys of a single county or group of counties, giving rise to significant inaccuracies in outlying areas.

Map Name(s) and Date(s)

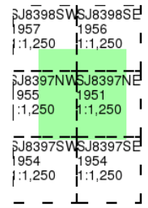

Historical Map - Segment A13

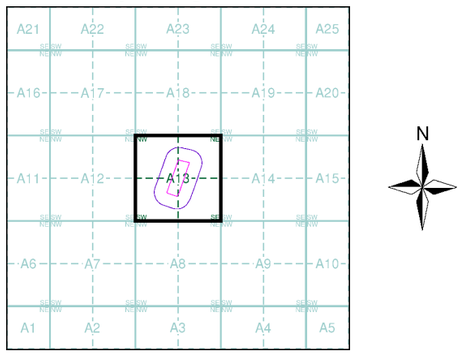

Order Details


Order Number:	296939139_1_1
Customer Ref:	B064582.301
National Grid Reference:	383540, 397830
Slice:	A
Site Area (Ha):	2.57
Search Buffer (m):	100

Site Details

Great Northern, Watson Street, Manchester, M3 4LP

Landmark INFORMATION GROUP

Tel: 0844 844 9952
Fax: 0844 844 9951
Web: www.envirocheck.co.uk

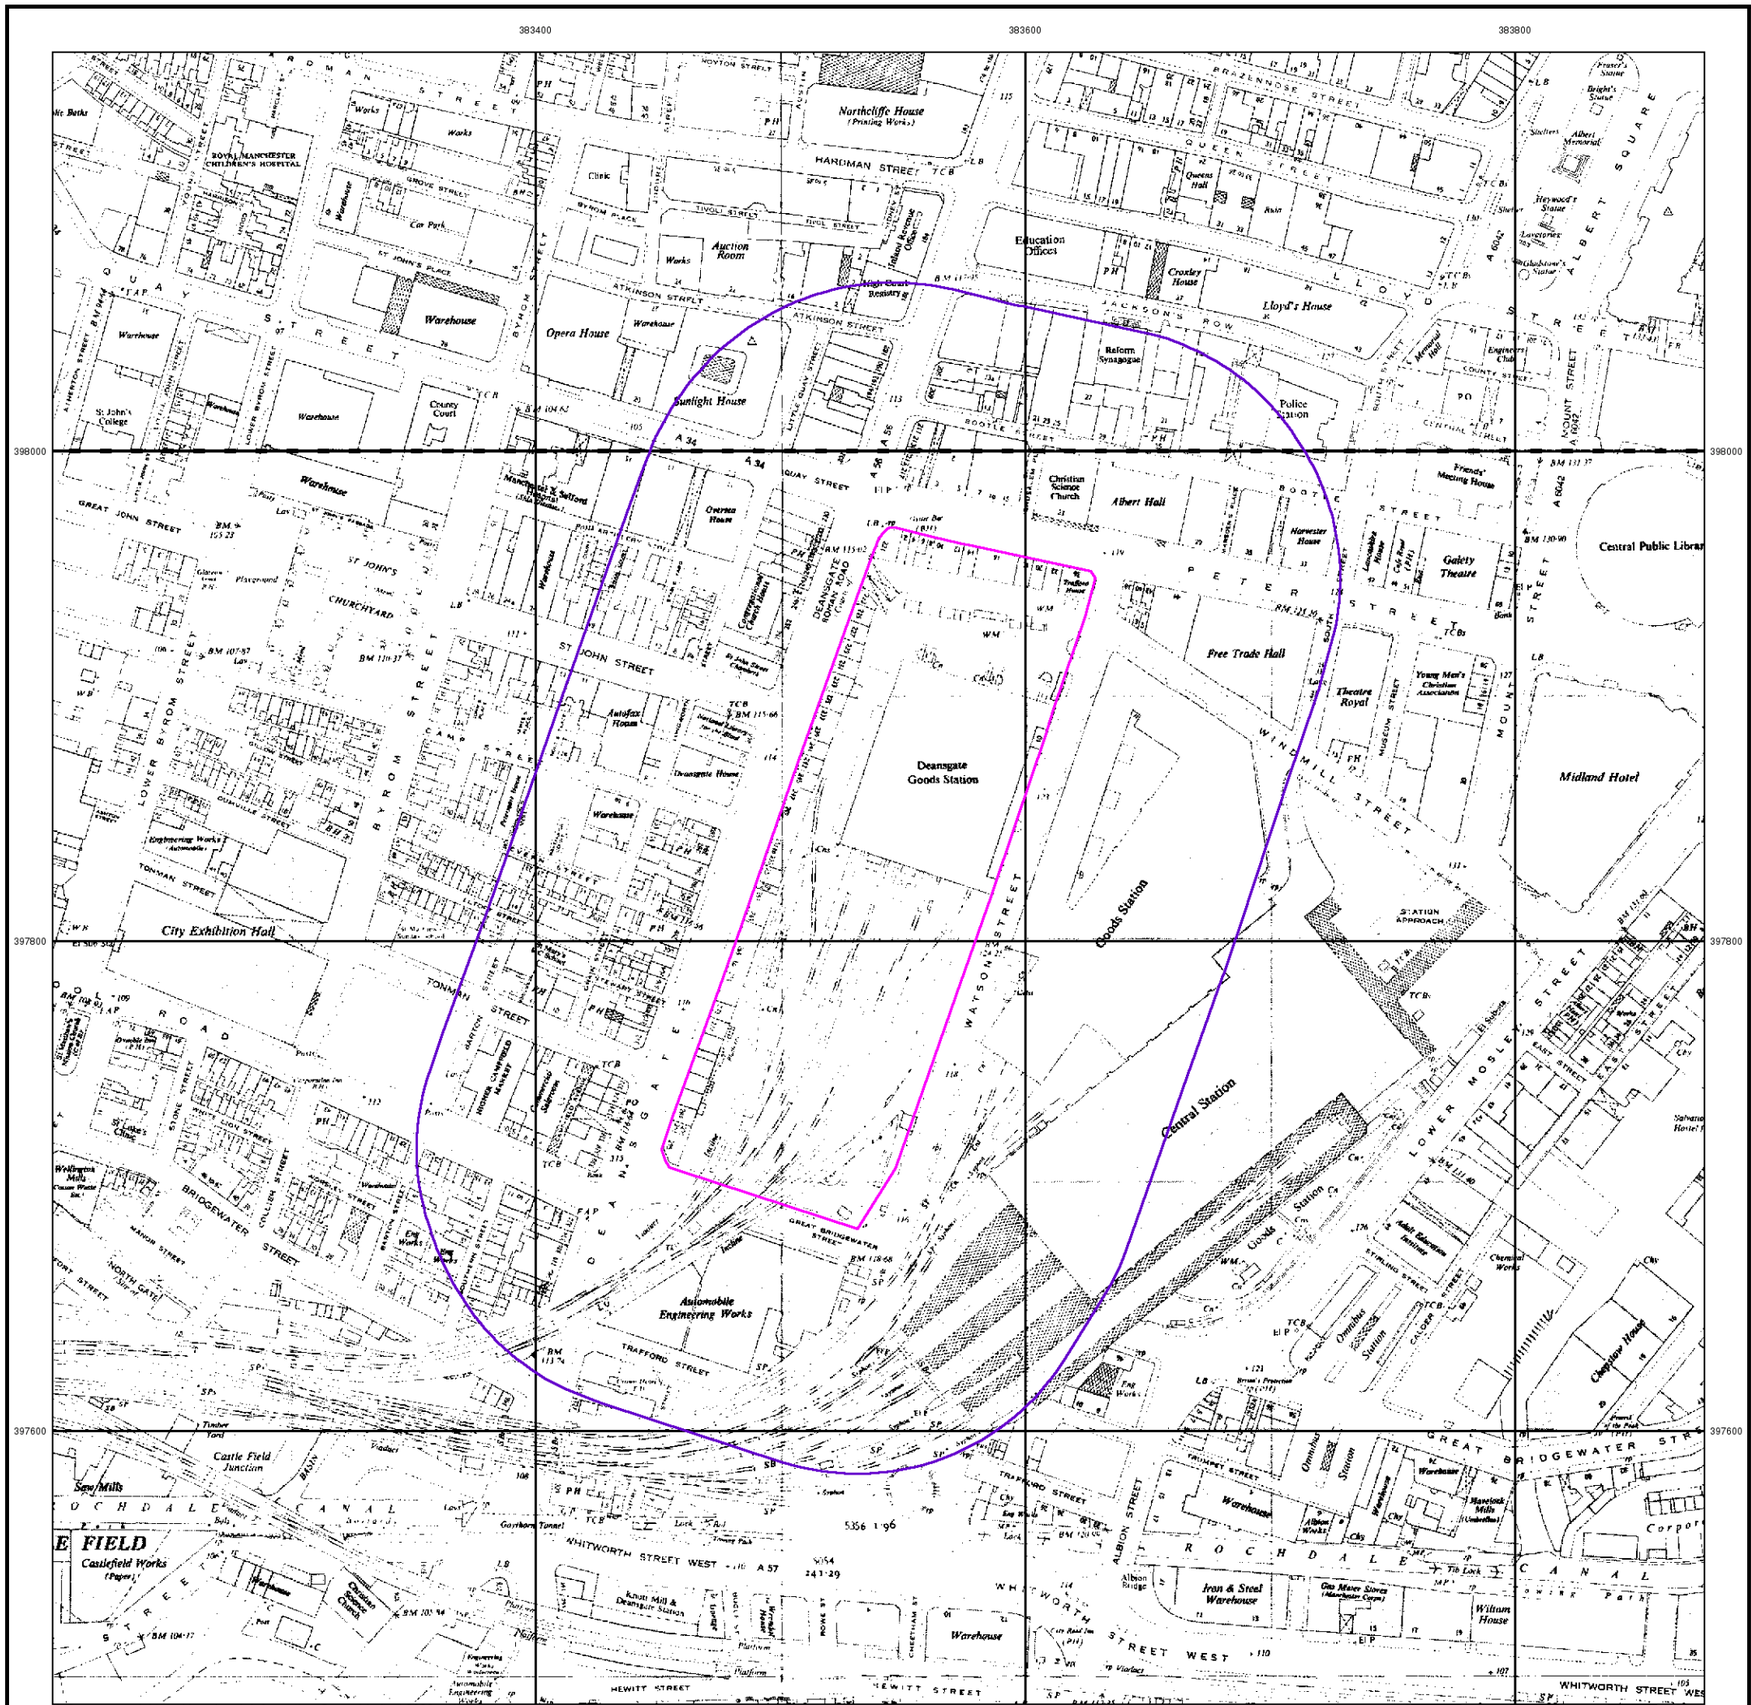

© Crown copyright and Landmark Information Group Limited 2022. All Rights Reserved.

curtins

Ordnance Survey Plan

Published 1956 - 1958

Source map scale - 1:2,500


The historical maps shown were reproduced from maps predominantly held at the scale adopted for England, Wales and Scotland in the 1840`s. In 1854 the 1:2,500 scale was adopted for mapping urban areas and by 1896 it covered the whole of what were considered to be the cultivated parts of Great Britain. The published date given below is often some years later than the surveyed date. Before 1938, all OS maps were based on the Cassini Projection, with independent surveys of a single county or group of counties, giving rise to significant inaccuracies in outlying areas.

Map Name(s) and Date(s)

SJ8398
1958
1:2,500

SJ8397
1956
1:2,500

Historical Map - Segment A13

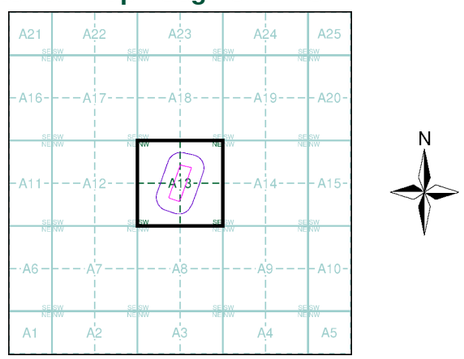

Order Details

Order Number:	296939139_1_1
Customer Ref:	B064582.301
National Grid Reference:	383540, 397830
Slice:	A
Site Area (Ha):	2.57
Search Buffer (m):	100

Site Details

Great Northern, Watson Street, Manchester, M3 4LP

Landmark INFORMATION GROUP
Tel: 0844 844 9952
Fax: 0844 844 9951
Web: www.envirocheck.co.uk



© Crown copyright and Landmark Information Group Limited 2022. All Rights Reserved.

curtins


Ordnance Survey Plan

Published 1960 - 1973


Source map scale - 1:1,250

The historical maps shown were reproduced from maps predominantly held at the scale adopted for England, Wales and Scotland in the 1840`s. In 1854 the 1:2,500 scale was adopted for mapping urban areas and by 1896 it covered the whole of what were considered to be the cultivated parts of Great Britain. The published date given below is often some years later than the surveyed date. Before 1938, all OS maps were based on the Cassini Projection, with independent surveys of a single county or group of counties, giving rise to significant inaccuracies in outlying areas.

Map Name(s) and Date(s)

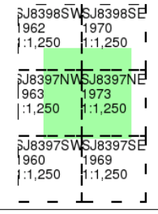

Historical Map - Segment A13

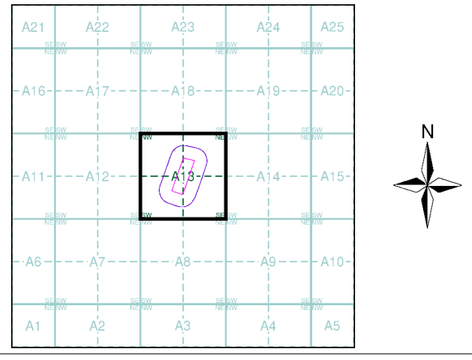

Order Details


Order Number:	296939139_1_1
Customer Ref:	B064582.301
National Grid Reference:	383540, 397830
Slice:	A
Site Area (Ha):	2.57
Search Buffer (m):	100

Site Details

Great Northern, Watson Street, Manchester, M3 4LP

Landmark INFORMATION GROUP

Tel: 0844 844 9952
Fax: 0844 844 9951
Web: www.envirocheck.co.uk

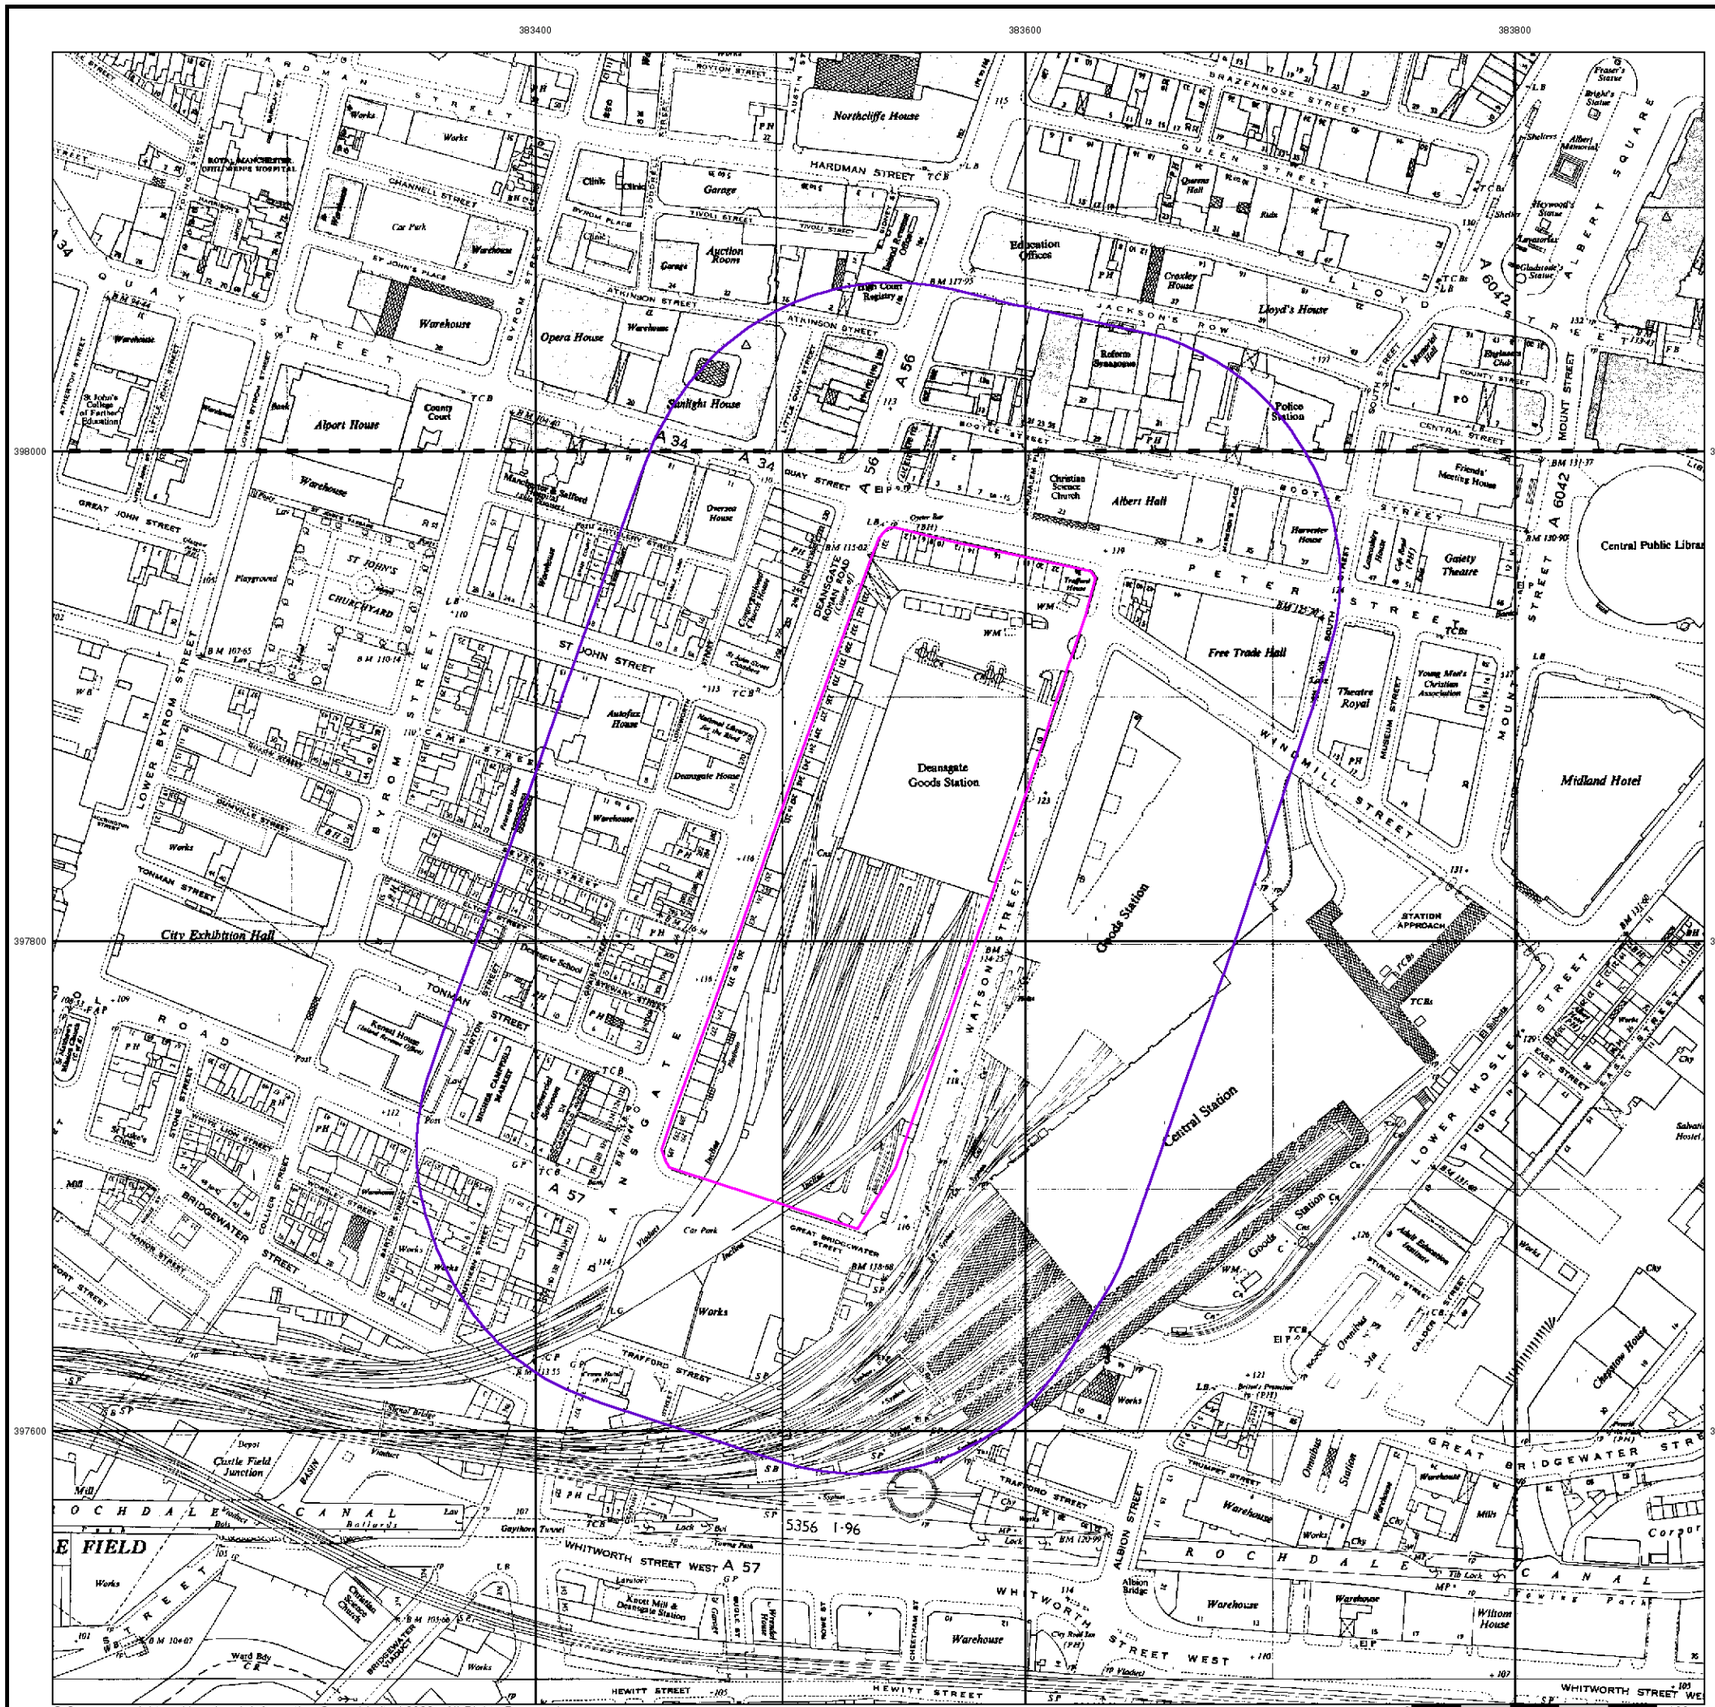

© Crown copyright and Landmark Information Group Limited 2022. All Rights Reserved.

curtins

Ordnance Survey Plan

Published 1963 - 1965

Source map scale - 1:2,500


The historical maps shown were reproduced from maps predominantly held at the scale adopted for England, Wales and Scotland in the 1840`s. In 1854 the 1:2,500 scale was adopted for mapping urban areas and by 1896 it covered the whole of what were considered to be the cultivated parts of Great Britain. The published date given below is often some years later than the surveyed date. Before 1938, all OS maps were based on the Cassini Projection, with independent surveys of a single county or group of counties, giving rise to significant inaccuracies in outlying areas.

Map Name(s) and Date(s)

SJ8398
1963
1:2,500

SJ8397
1965
1:2,500

Historical Map - Segment A13

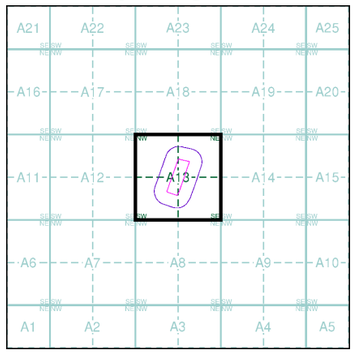


Order Details

Order Number:	296939139_1_1
Customer Ref:	B064582.301
National Grid Reference:	383540, 397830
Slice:	A
Site Area (Ha):	2.57
Search Buffer (m):	100

Site Details

Great Northern, Watson Street, Manchester, M3 4LP

Landmark INFORMATION GROUP
Tel: 0844 844 9952
Fax: 0844 844 9951
Web: www.envirocheck.co.uk

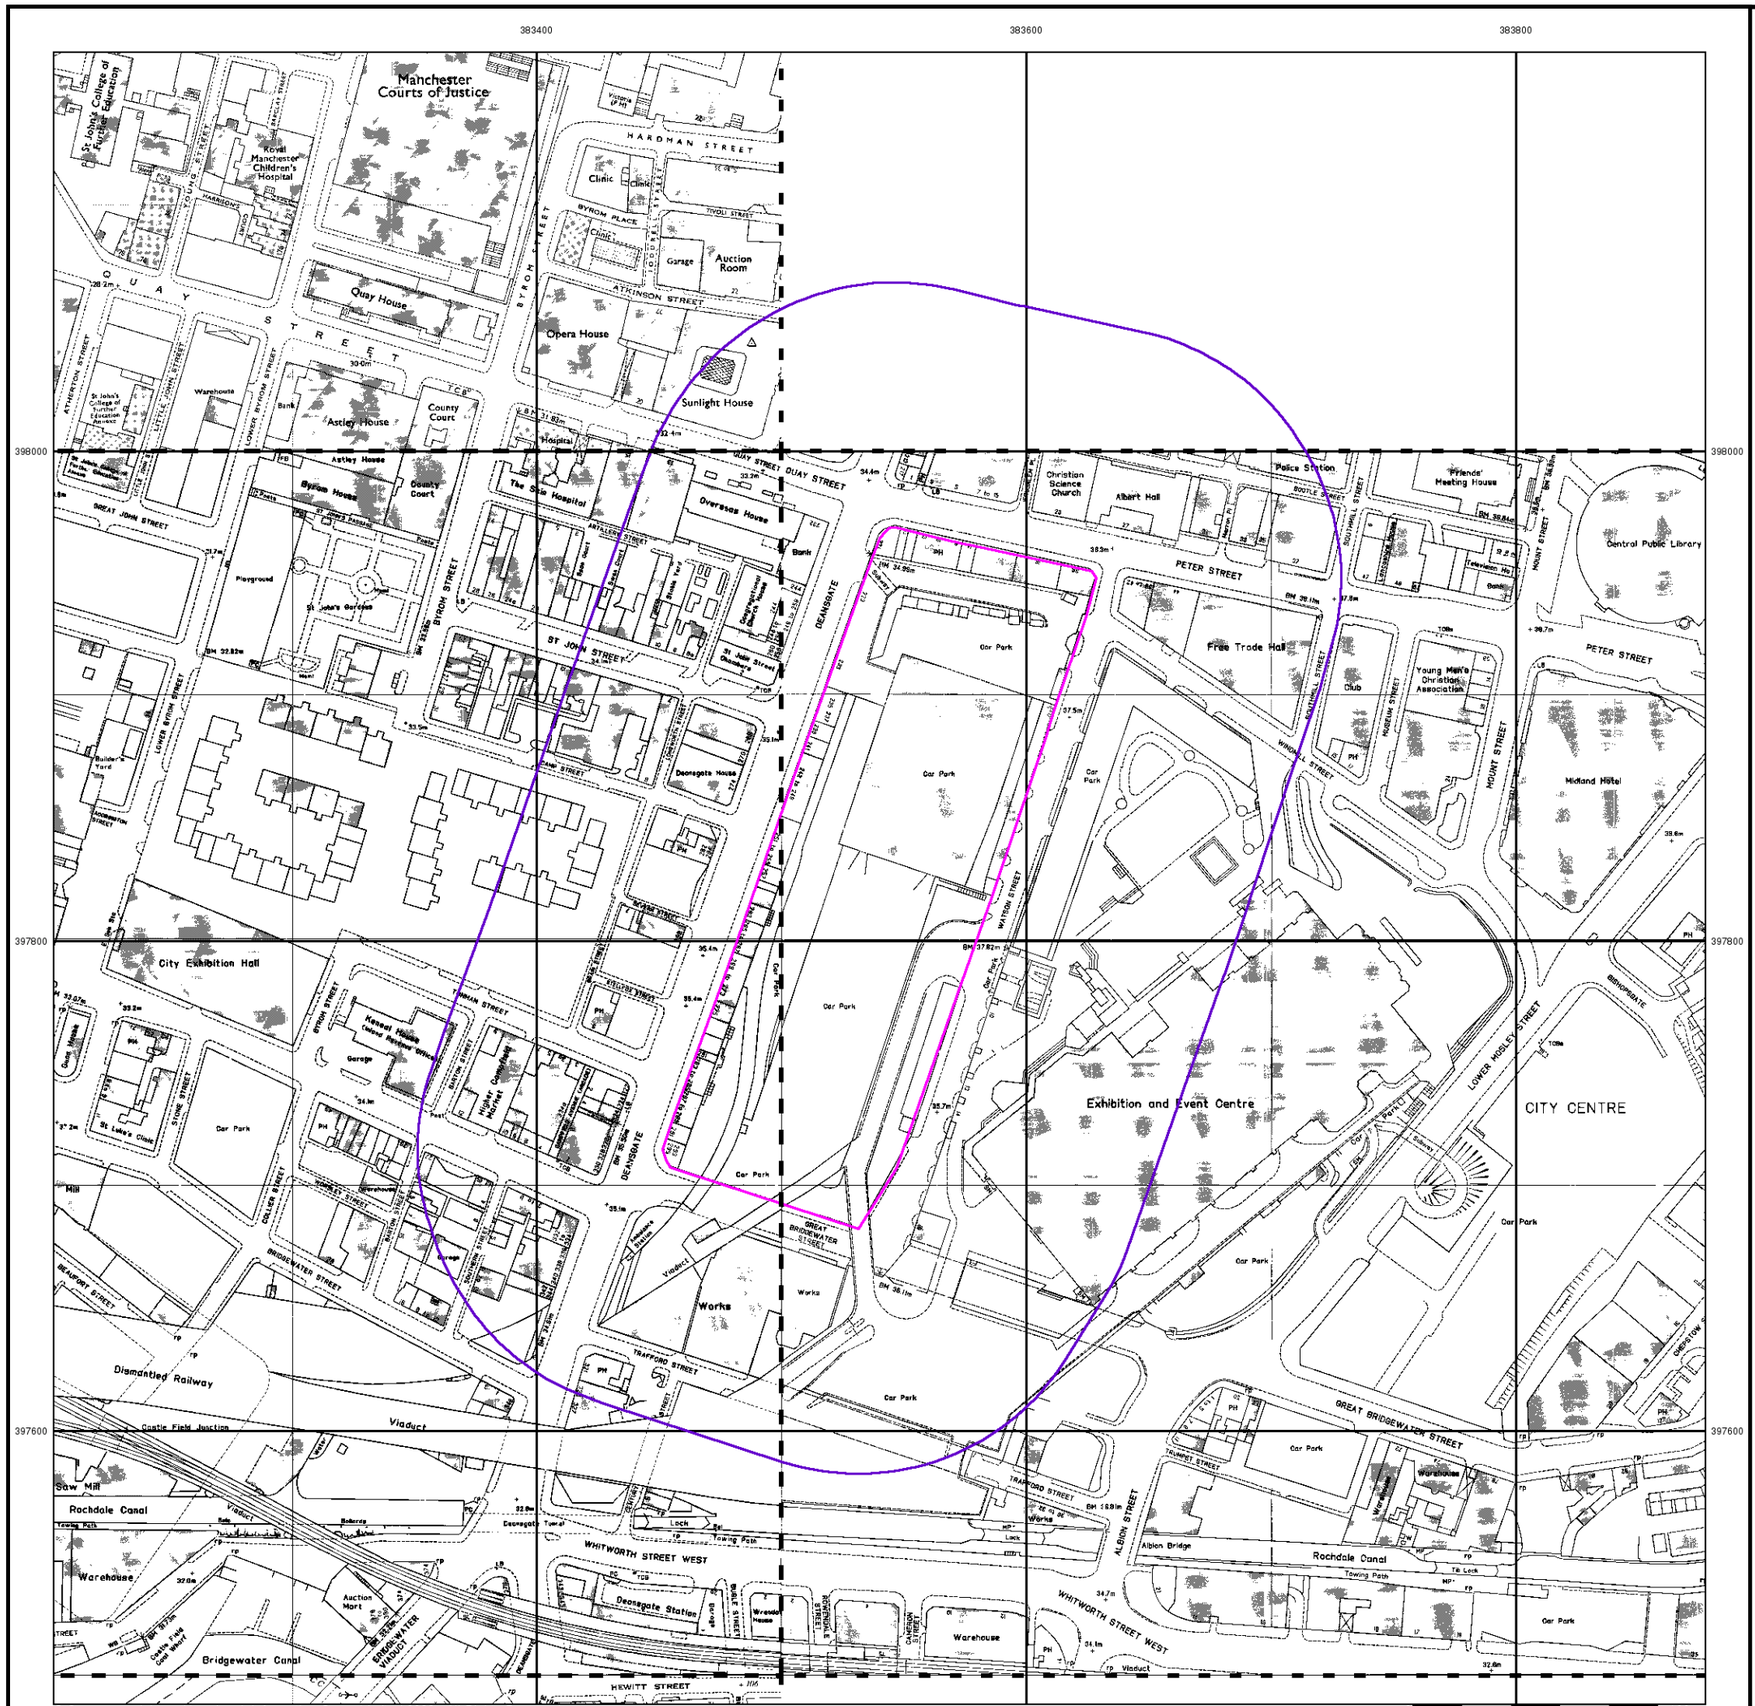

© Crown copyright and Landmark Information Group Limited 2022. All Rights Reserved.

curtins


Ordnance Survey Plan

Published 1969 - 1988


Source map scale - 1:1,250

The historical maps shown were reproduced from maps predominantly held at the scale adopted for England, Wales and Scotland in the 1840`s. In 1854 the 1:2,500 scale was adopted for mapping urban areas and by 1896 it covered the whole of what were considered to be the cultivated parts of Great Britain. The published date given below is often some years later than the surveyed date. Before 1938, all OS maps were based on the Cassini Projection, with independent surveys of a single county or group of counties, giving rise to significant inaccuracies in outlying areas.

Map Name(s) and Date(s)

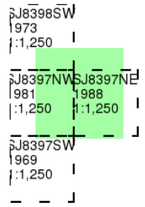

Historical Map - Segment A13

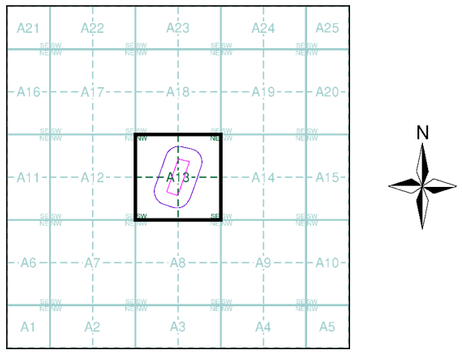


Order Details

Order Number:	296939139_1_1
Customer Ref:	B064582.301
National Grid Reference:	383540, 397830
Slice:	A
Site Area (Ha):	2.57
Search Buffer (m):	100

Site Details

Great Northern, Watson Street, Manchester, M3 4LP

Landmark INFORMATION GROUP
Tel: 0844 844 9952
Fax: 0844 844 9951
Web: www.envirocheck.co.uk

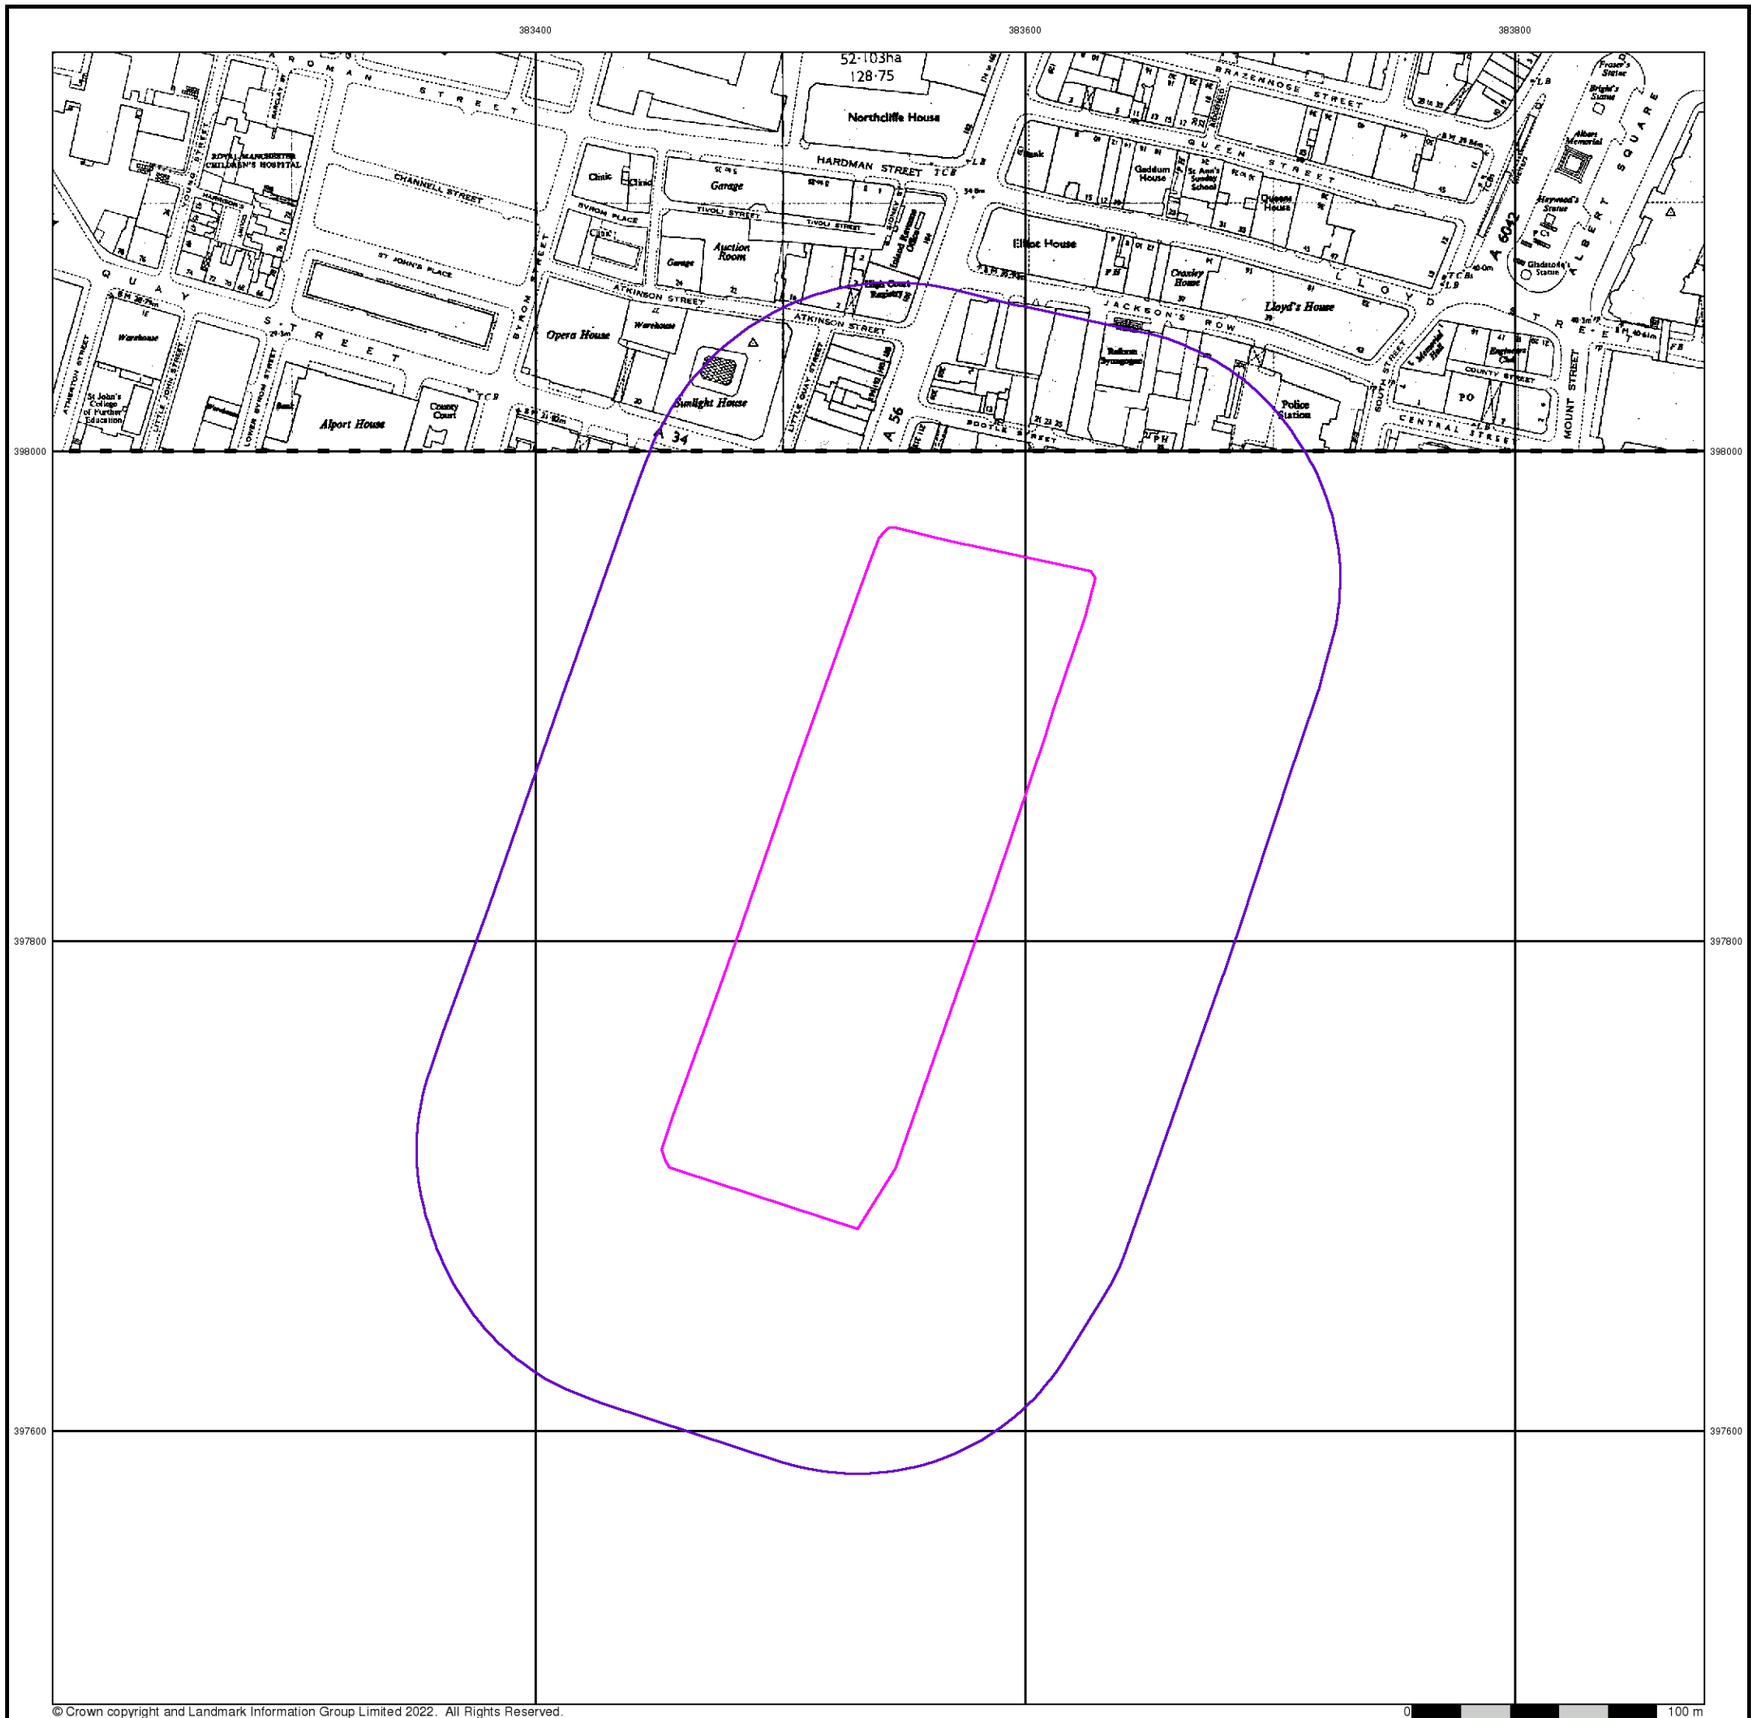

curtins


Ordnance Survey Plan

Published 1971


Source map scale - 1:2,500

The historical maps shown were reproduced from maps predominantly held at the scale adopted for England, Wales and Scotland in the 1840`s. In 1854 the 1:2,500 scale was adopted for mapping urban areas and by 1896 it covered the whole of what were considered to be the cultivated parts of Great Britain. The published date given below is often some years later than the surveyed date. Before 1938, all OS maps were based on the Cassini Projection, with independent surveys of a single county or group of counties, giving rise to significant inaccuracies in outlying areas.

Map Name(s) and Date(s)

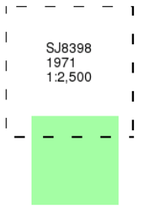

Historical Map - Segment A13

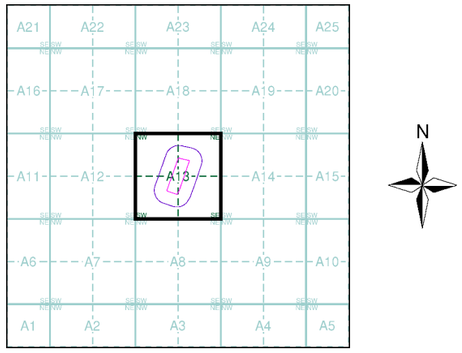


Order Details

Order Number:	296939139_1_1
Customer Ref:	B064582.301
National Grid Reference:	383540, 397830
Slice:	A
Site Area (Ha):	2.57
Search Buffer (m):	100

Site Details

Great Northern, Watson Street, Manchester, M3 4LP

Landmark INFORMATION GROUP
Tel: 0844 844 9952
Fax: 0844 844 9951
Web: www.envirocheck.co.uk

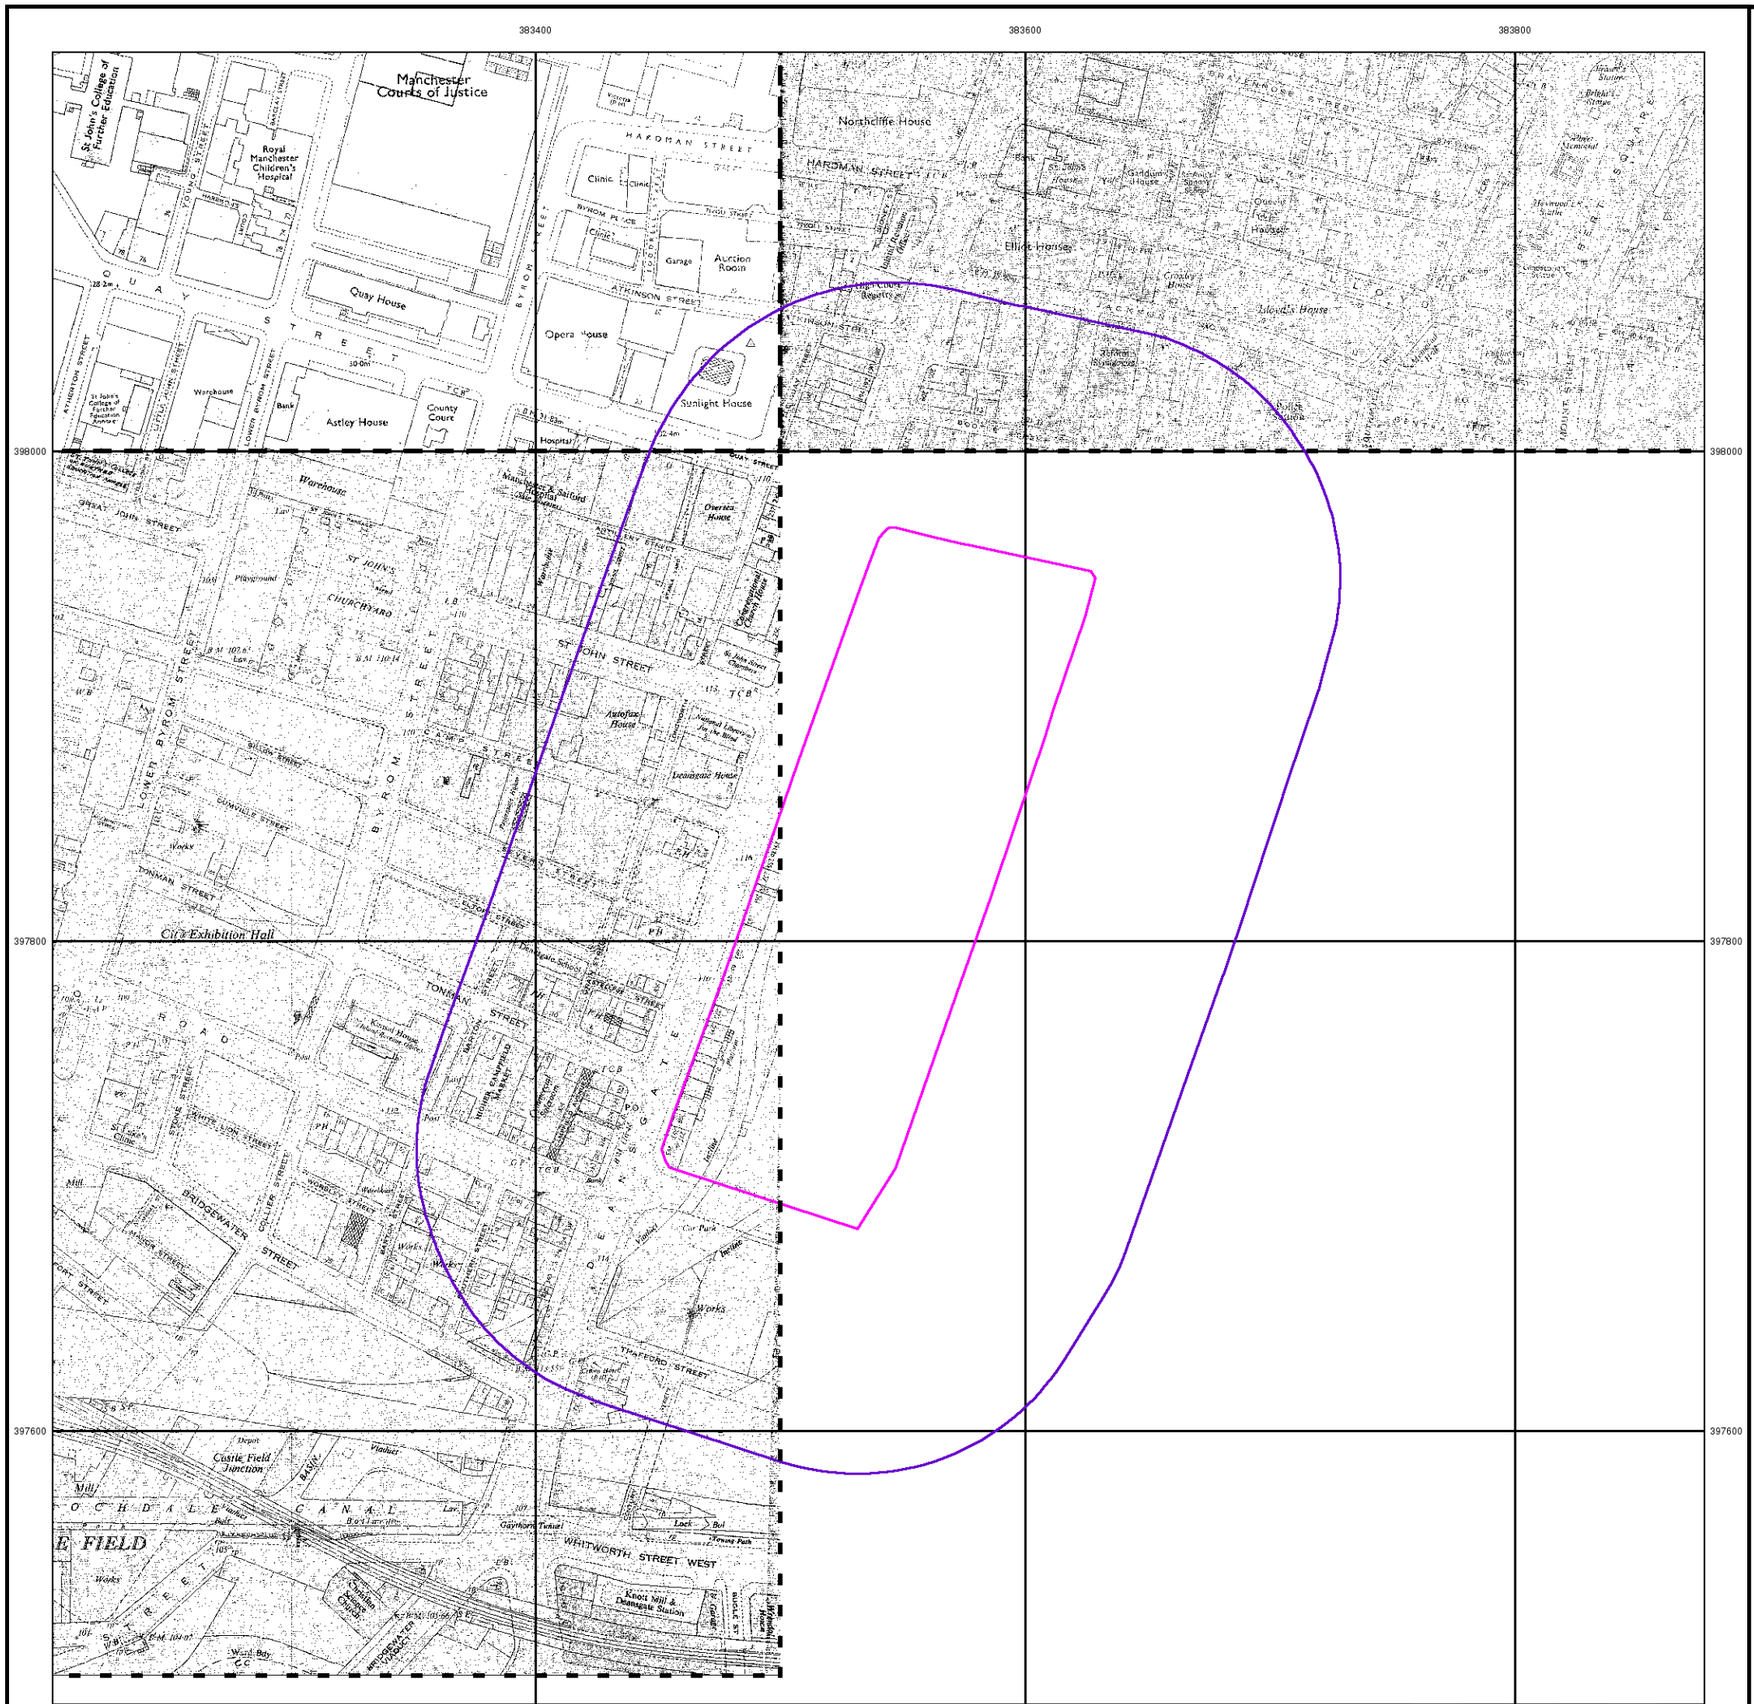

© Crown copyright and Landmark Information Group Limited 2022. All Rights Reserved.

curtins


Supply of Unpublished Survey Information

Published 1974 - 1975


Source map scale - 1:1,250

SUSI maps (Supply of Unpublished Survey Information) were produced between 1972 and 1977, mainly for internal use at Ordnance Survey. These were more of a `work-in-progress' plan as they showed updates of individual areas on a map. These maps were unpublished, and they do not represent a single moment in time. They were produced at both 1:2,500 and 1:1,250 scales.

Map Name(s) and Date(s)

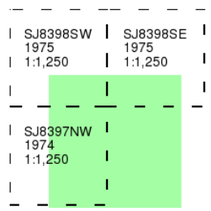

Historical Map - Segment A13

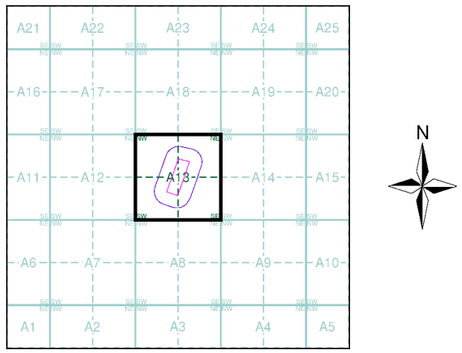


Order Details

Order Number:	296939139_1_1
Customer Ref:	B064582.301
National Grid Reference:	383540, 397830
Slice:	A
Site Area (Ha):	2.57
Search Buffer (m):	100

Site Details

Great Northern, Watson Street, Manchester, M3 4LP

Landmark INFORMATION GROUP
Tel: 0844 844 9952
Fax: 0844 844 9951
Web: www.envirocheck.co.uk

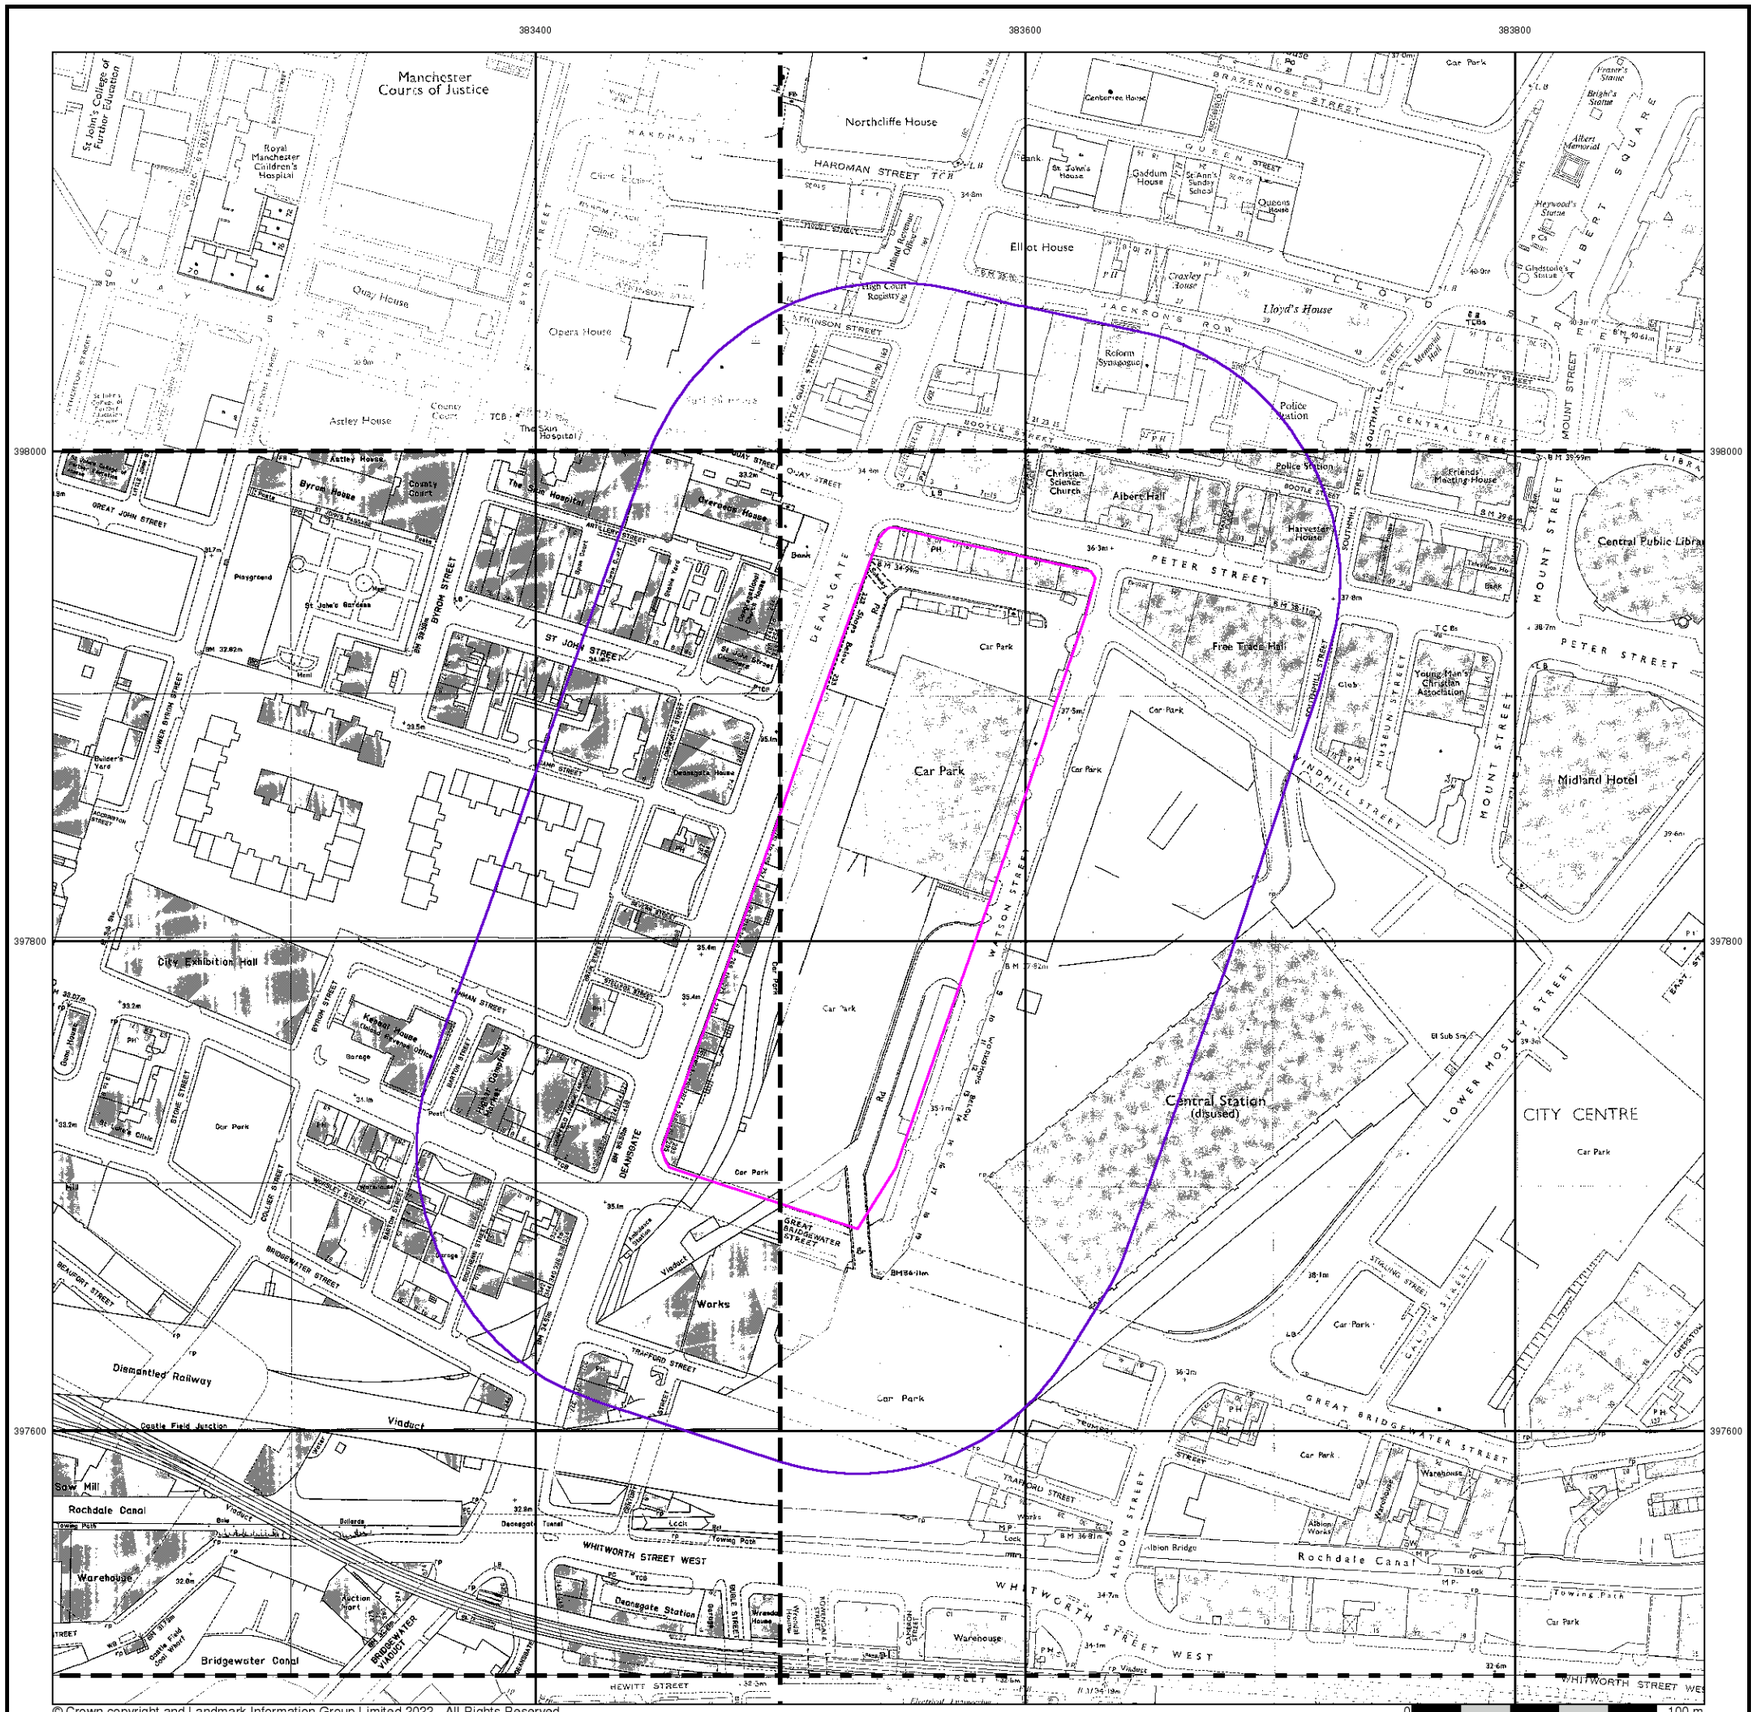

© Crown copyright and Landmark Information Group Limited 2022. All Rights Reserved.

curtins

Additional SIMs

Published 1980 - 1985


Source map scale - 1:1,250

The SIM cards (Ordnance Survey's `Survey of Information on Microfilm') are further, minor editions of mapping which were produced and published in between the main editions as an area was updated. They date from 1947 to 1994, and contain detailed information on buildings, roads and land-use. These maps were produced at both 1:2,500 and 1:1,250 scales.

Map Name(s) and Date(s)

SJ8398SW 1984 1:1,250	SJ8398SE 1980 1:1,250
SJ8397NW 1981 1:1,250	SJ8397NE 1985 1:1,250
SJ8397SW 1980 1:1,250	SJ8397SE 1980 1:1,250

Historical Map - Segment A13

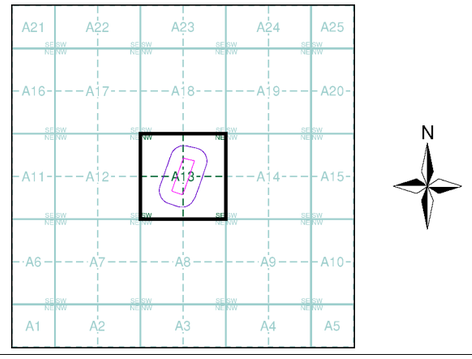


Order Details

Order Number:	296939139_1_1
Customer Ref:	B064582.301
National Grid Reference:	383540, 397830
Slice:	A
Site Area (Ha):	2.57
Search Buffer (m):	100

Site Details

Great Northern, Watson Street, Manchester, M3 4LP

Landmark INFORMATION GROUP
Tel: 0844 844 9952
Fax: 0844 844 9951
Web: www.envirocheck.co.uk

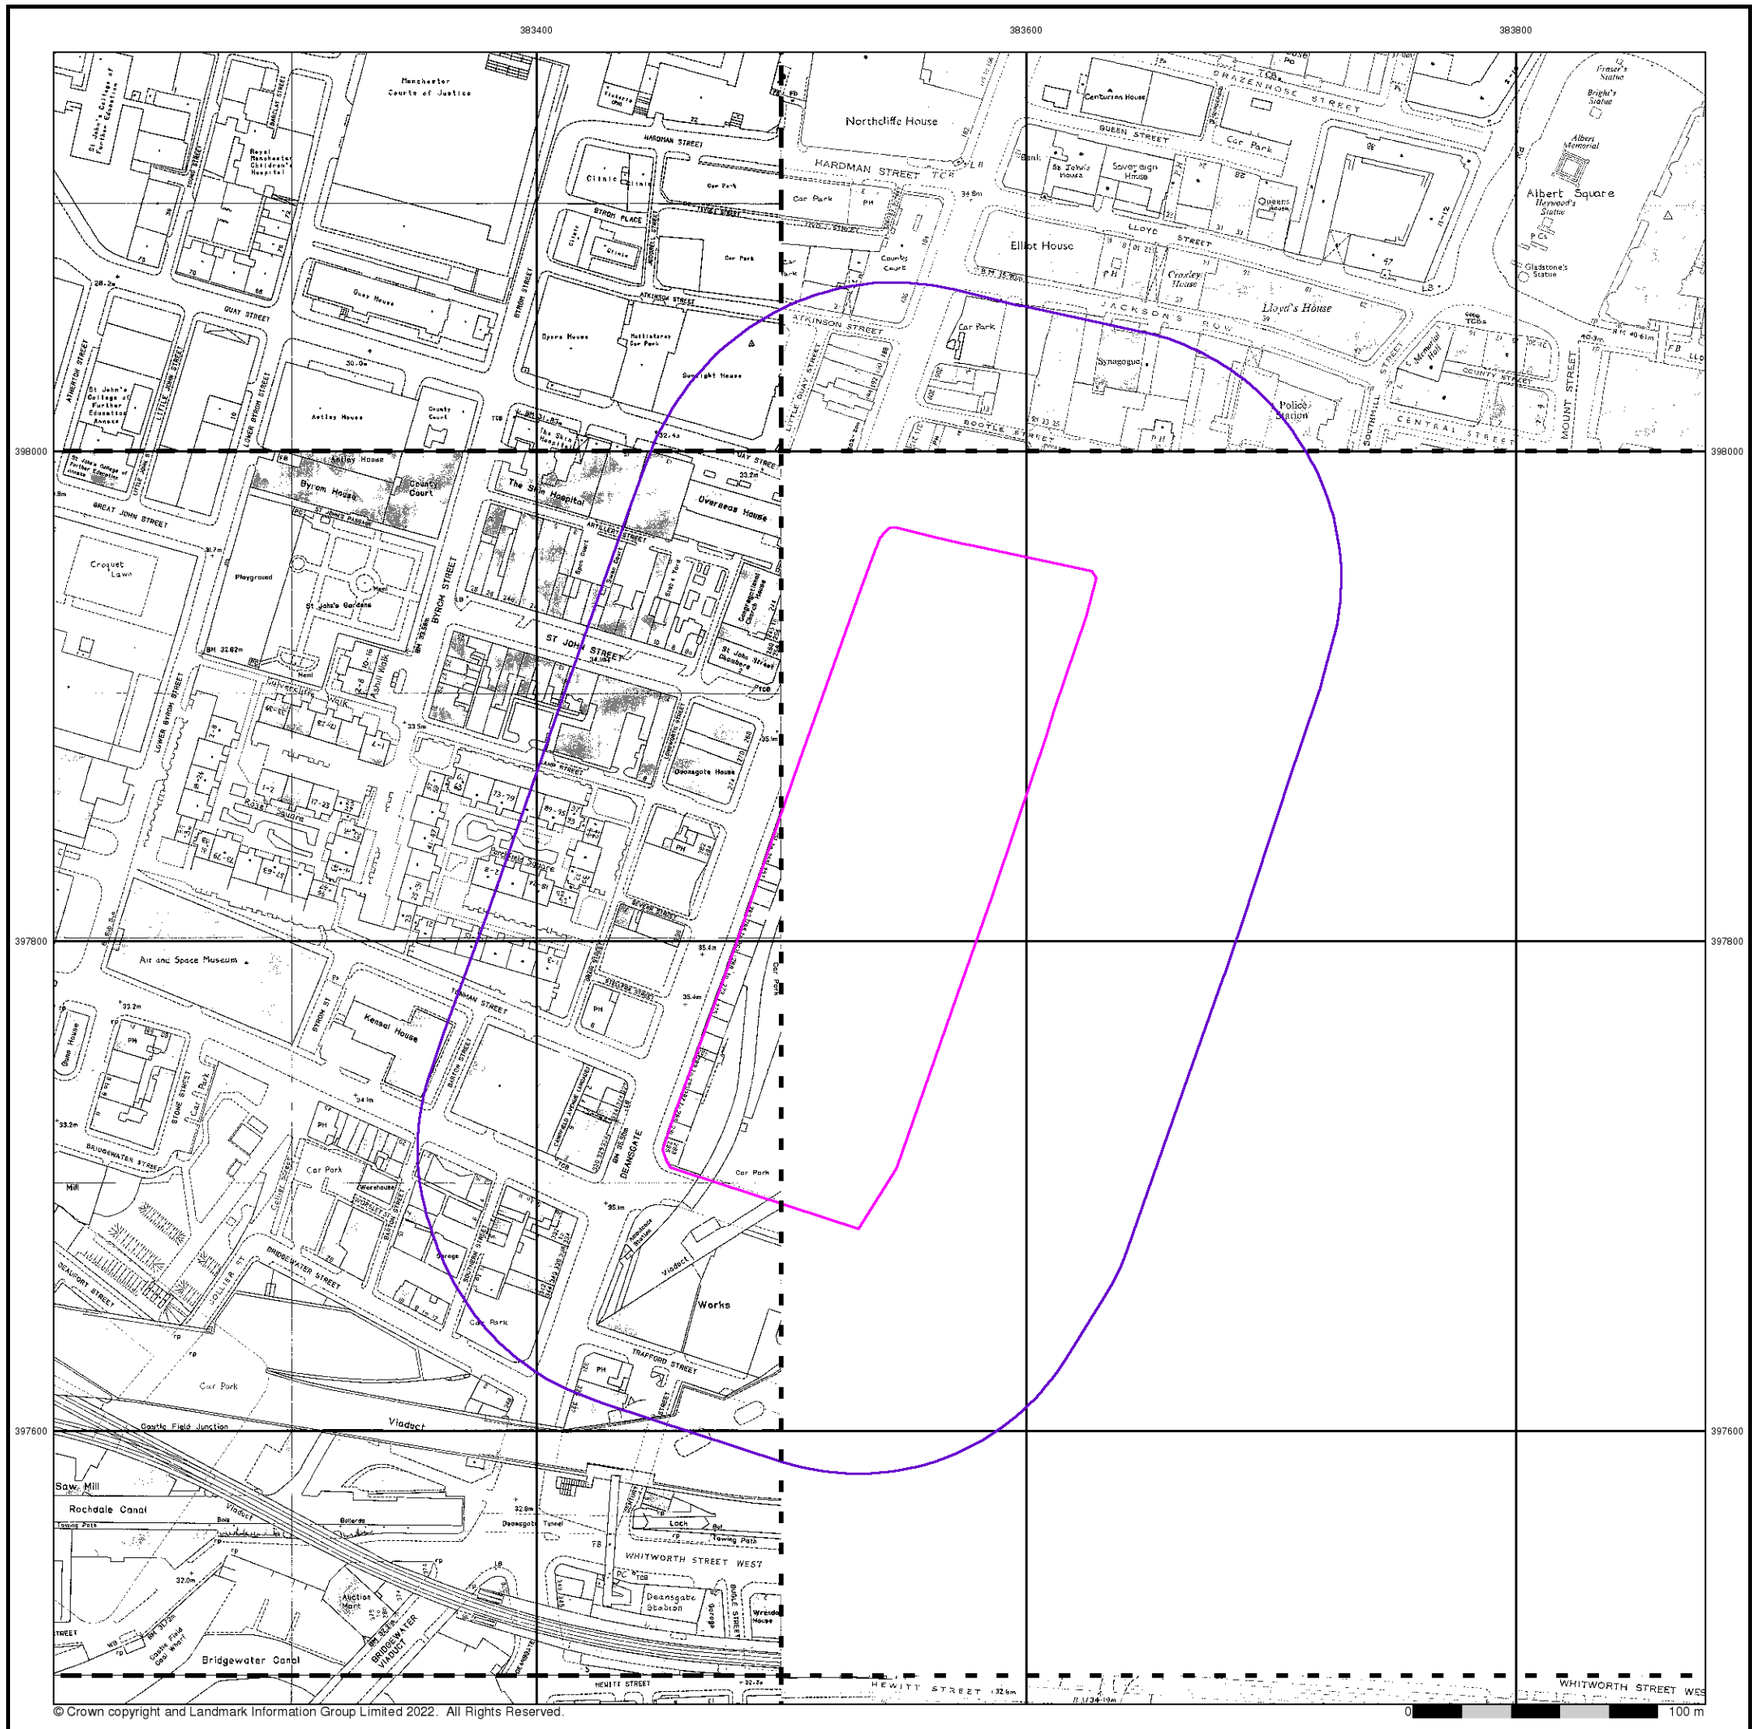

© Crown copyright and Landmark Information Group Limited 2022. All Rights Reserved.

curtins

Additional SIMs

Published 1985 - 1990


Source map scale - 1:1,250

The SIM cards (Ordnance Survey's `Survey of Information on Microfilm') are further, minor editions of mapping which were produced and published in between the main editions as an area was updated. They date from 1947 to 1994, and contain detailed information on buildings, roads and land-use. These maps were produced at both 1:2,500 and 1:1,250 scales.

Map Name(s) and Date(s)

SJ8398SW 1990 1:1,250
SJ8398SE 1986 1:1,250
SJ8397NW 1986 1:1,250
SJ8397SW 1990 1:1,250
SJ8397SE 1985 1:1,250

Historical Map - Segment A13

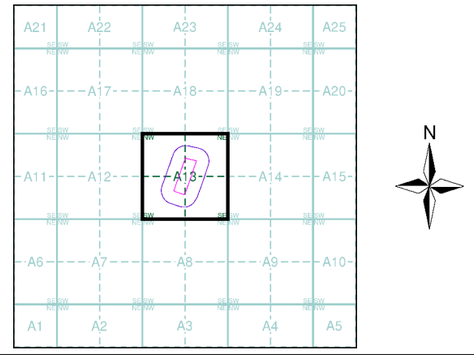


Order Details

Order Number:	296939139_1_1
Customer Ref:	B064582.301
National Grid Reference:	383540, 397830
Slice:	A
Site Area (Ha):	2.57
Search Buffer (m):	100

Site Details

Great Northern, Watson Street, Manchester, M3 4LP

Landmark INFORMATION GROUP
Tel: 0844 844 9952
Fax: 0844 844 9951
Web: www.envirocheck.co.uk

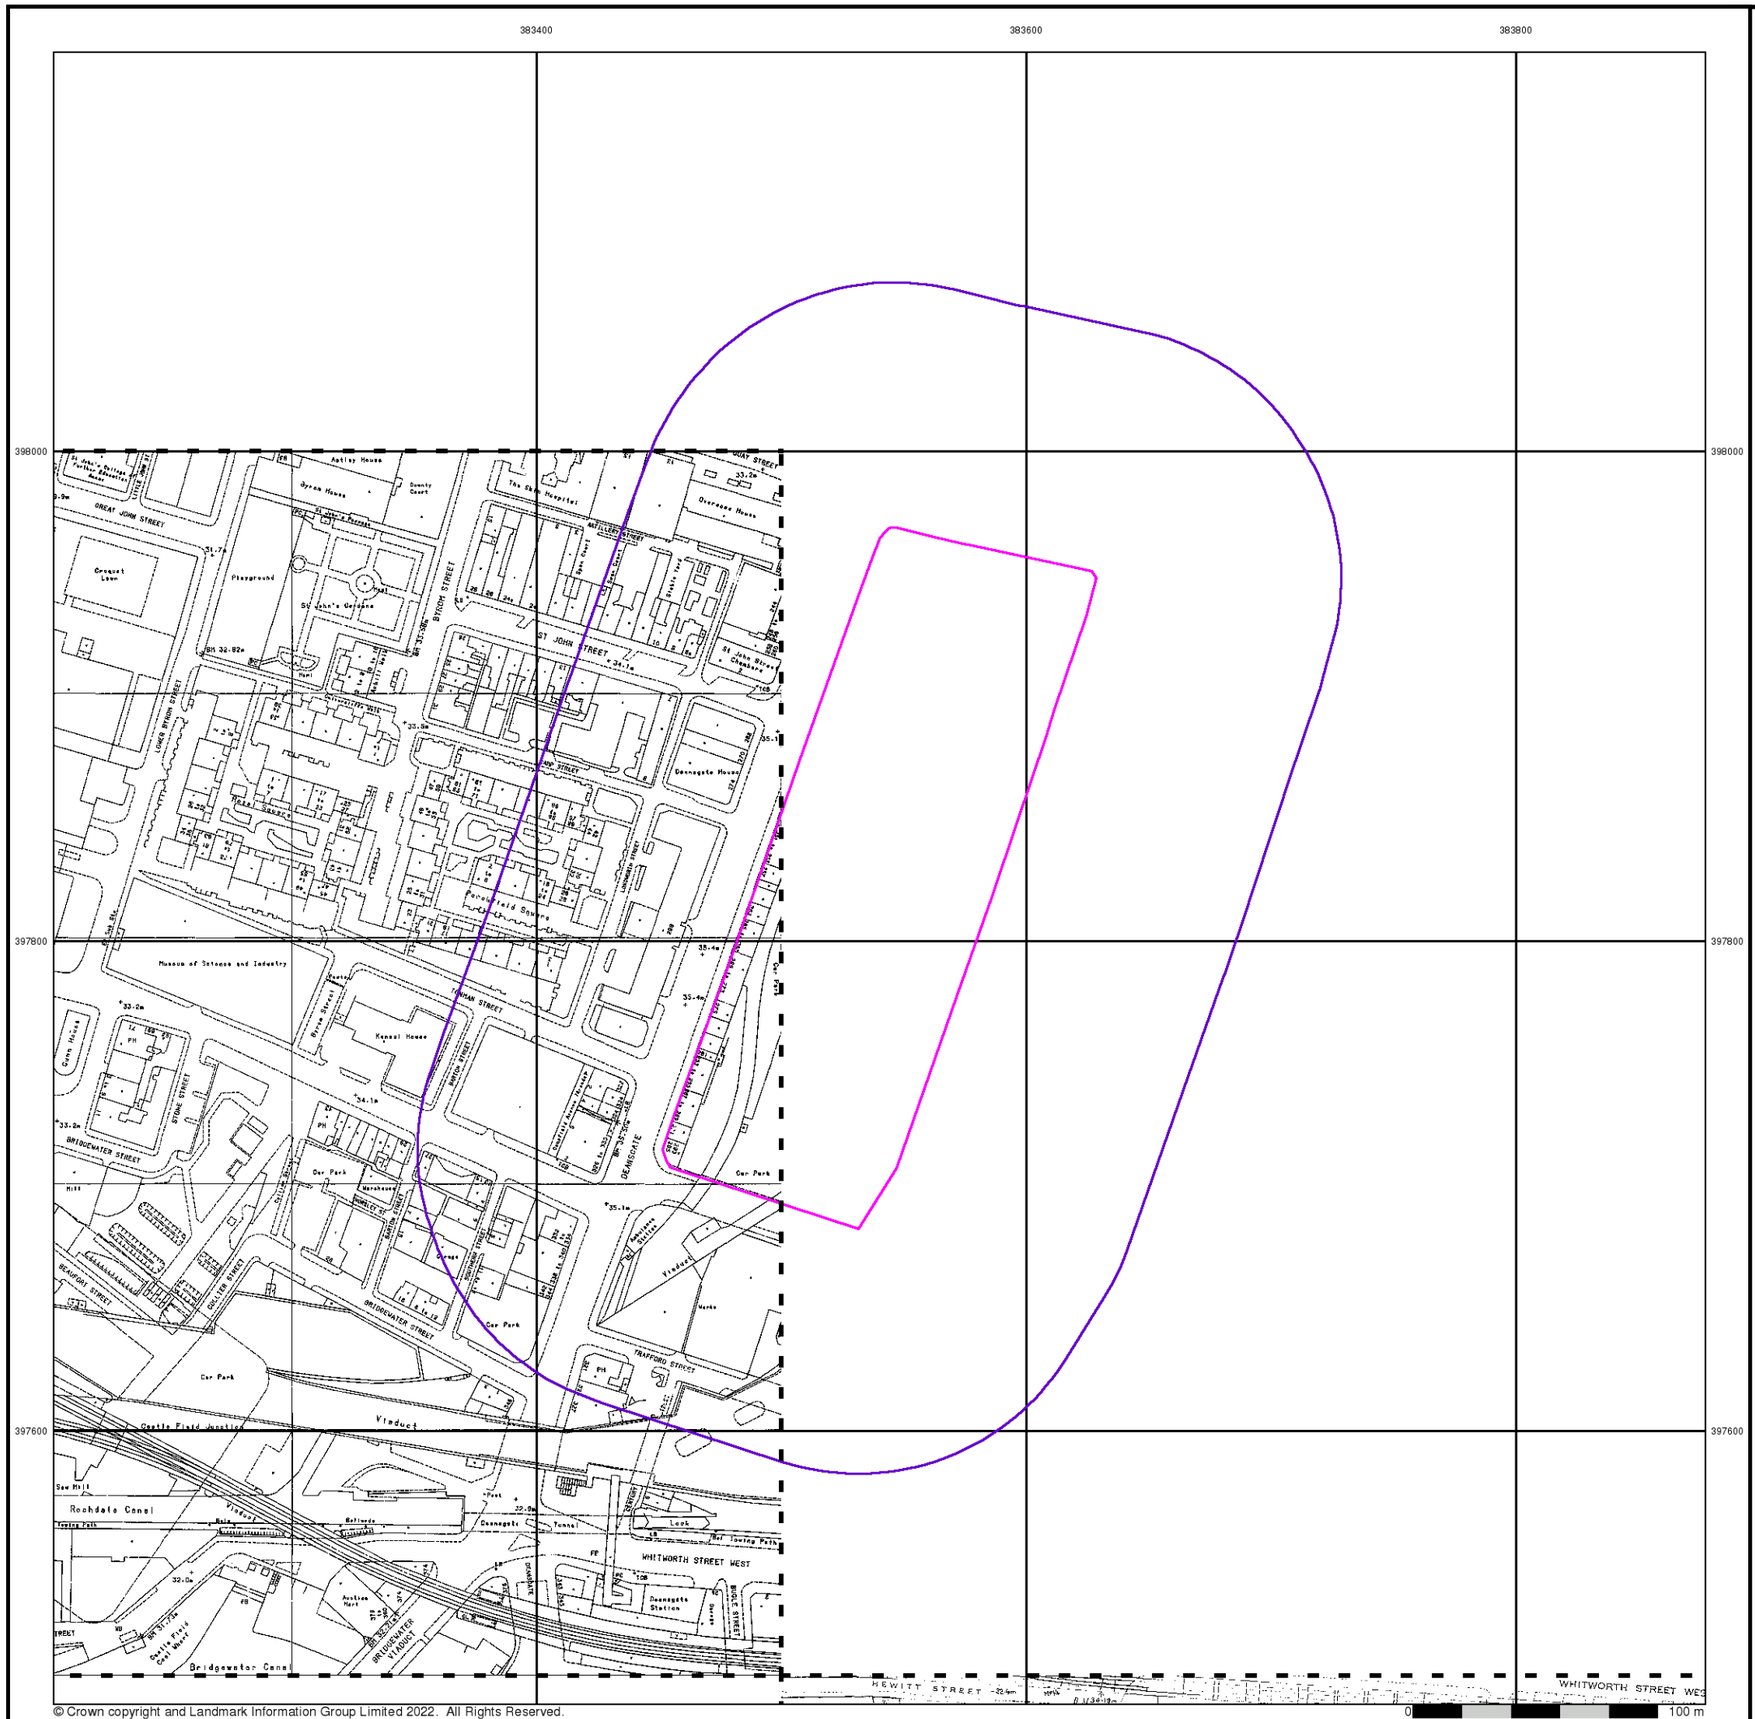

© Crown copyright and Landmark Information Group Limited 2022. All Rights Reserved.

curtins


Additional SIMs

Published 1987 - 1990


Source map scale - 1:1,250

The SIM cards (Ordnance Survey's `Survey of Information on Microfilm') are further, minor editions of mapping which were produced and published in between the main editions as an area was updated. They date from 1947 to 1994, and contain detailed information on buildings, roads and land-use. These maps were produced at both 1:2,500 and 1:1,250 scales.

Map Name(s) and Date(s)

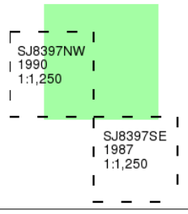

Historical Map - Segment A13

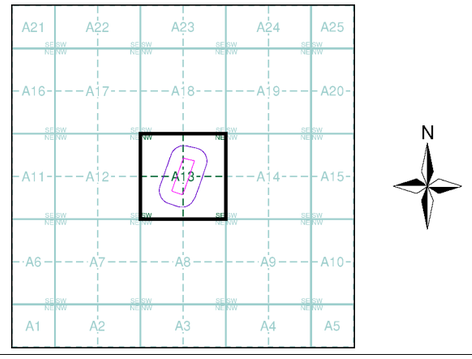


Order Details

Order Number:	296939139_1_1
Customer Ref:	B064582.301
National Grid Reference:	383540, 397830
Slice:	A
Site Area (Ha):	2.57
Search Buffer (m):	100

Site Details

Great Northern, Watson Street, Manchester, M3 4LP

Landmark INFORMATION GROUP
Tel: 0844 844 9952
Fax: 0844 844 9951
Web: www.envirocheck.co.uk

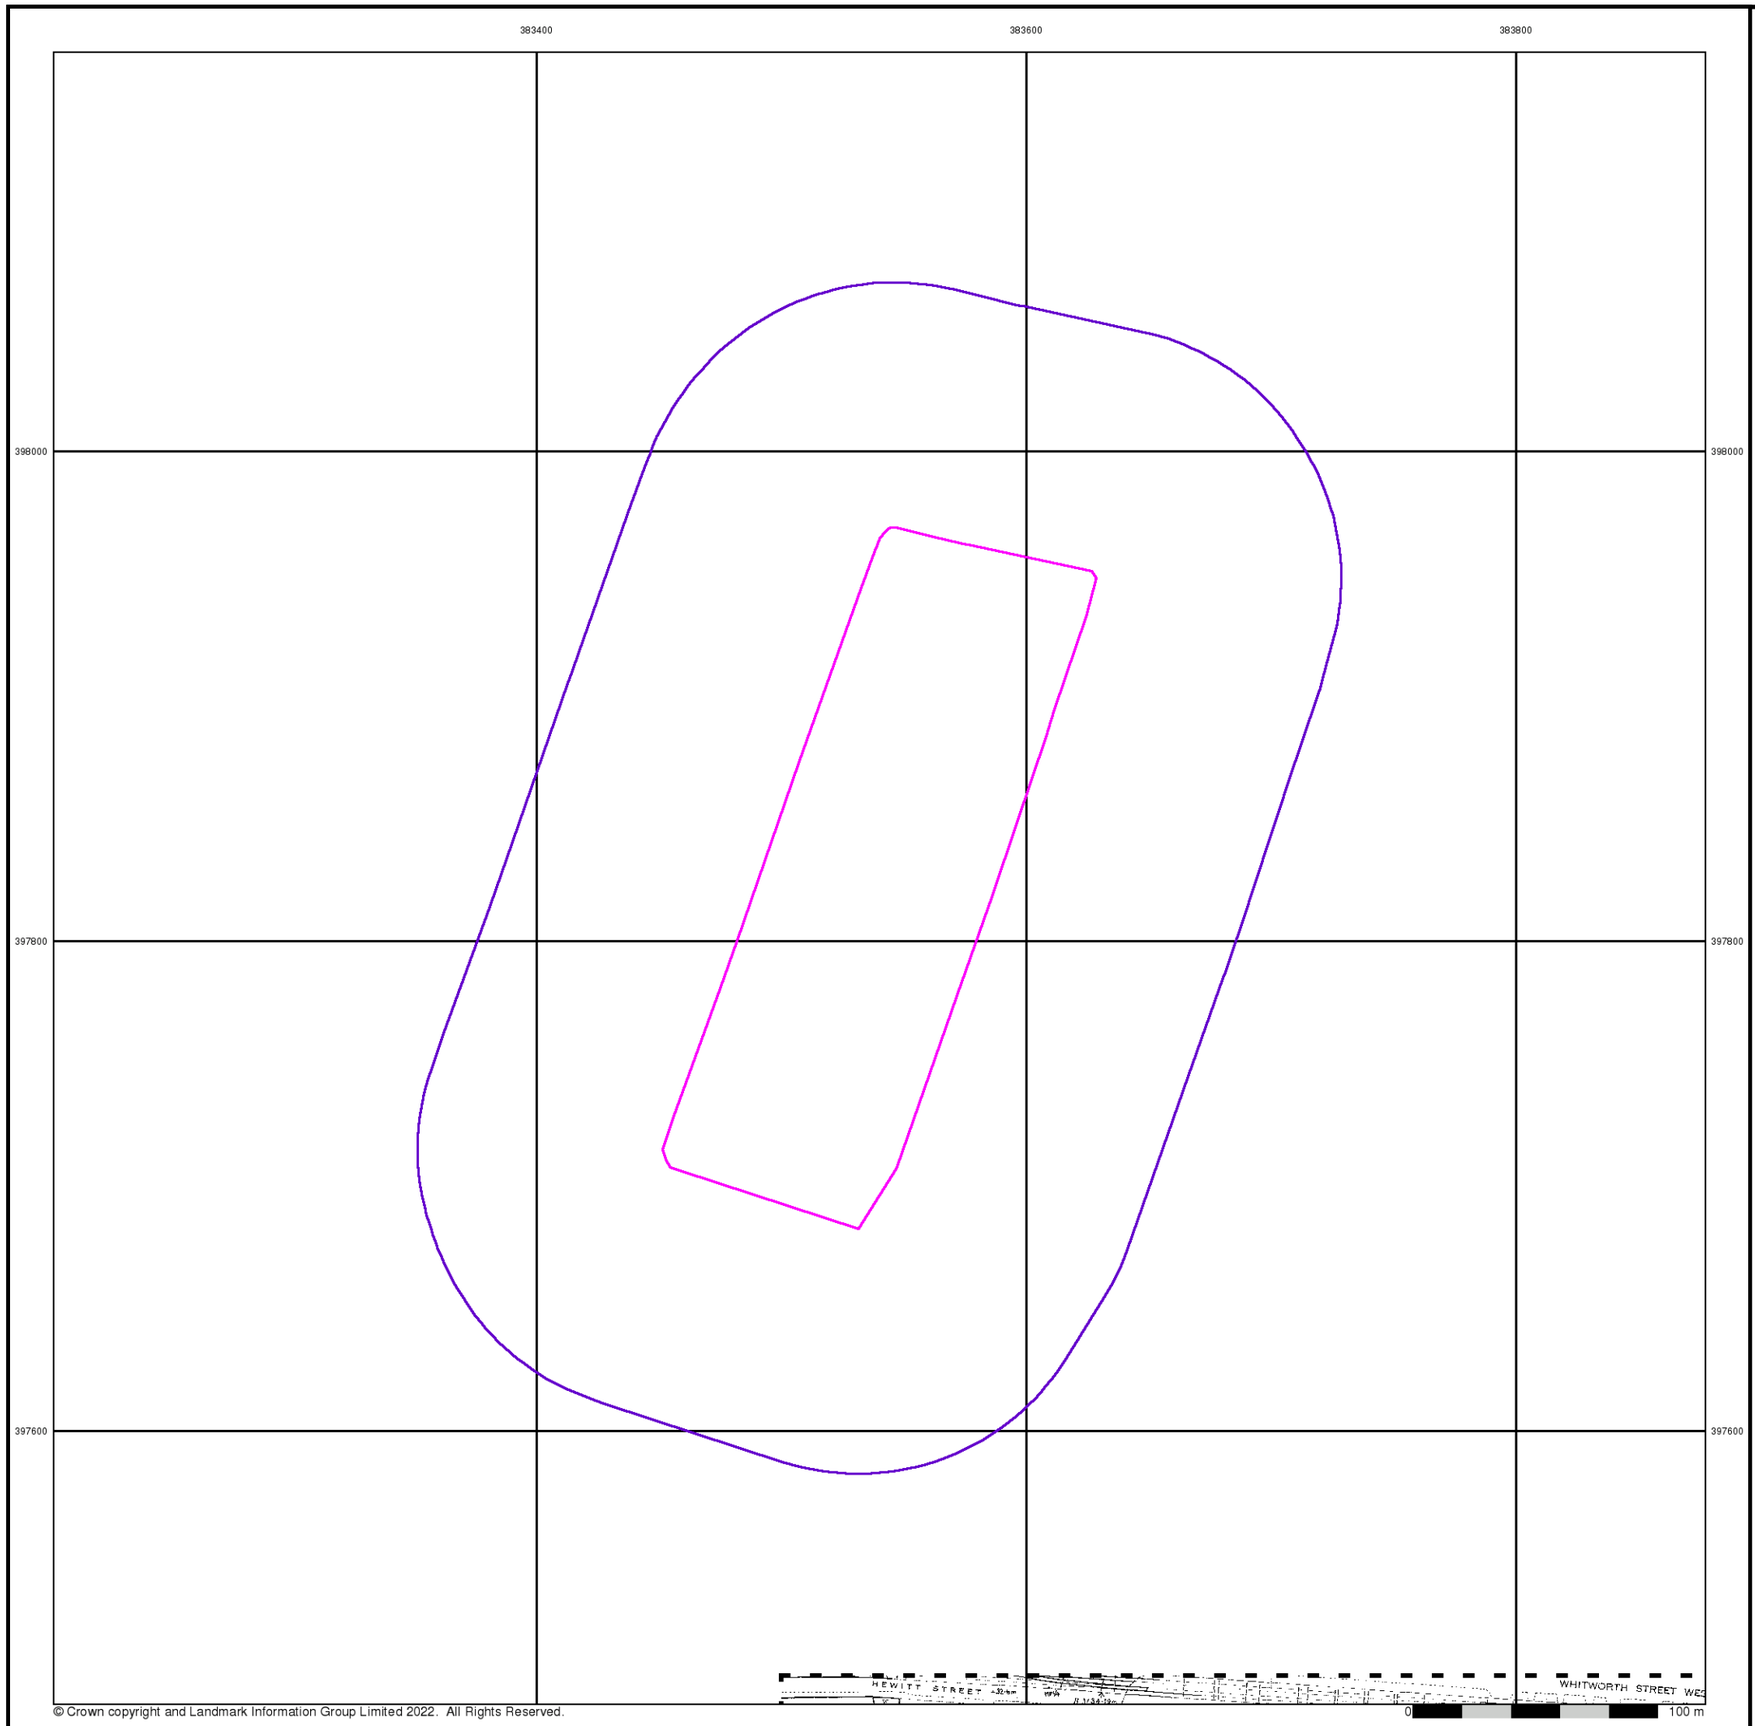

© Crown copyright and Landmark Information Group Limited 2022. All Rights Reserved.

curtins


Additional SIMs

Published 1990


Source map scale - 1:1,250

The SIM cards (Ordnance Survey's `Survey of Information on Microfilm') are further, minor editions of mapping which were produced and published in between the main editions as an area was updated. They date from 1947 to 1994, and contain detailed information on buildings, roads and land-use. These maps were produced at both 1:2,500 and 1:1,250 scales.

Map Name(s) and Date(s)

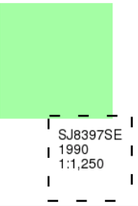

Historical Map - Segment A13

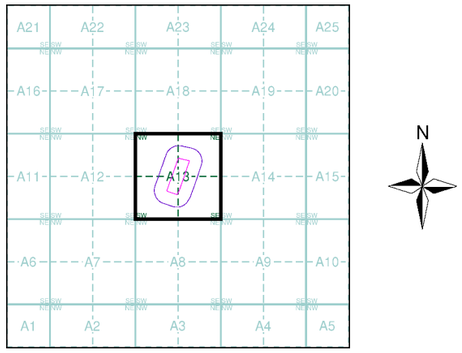



Order Details

Order Number:	296939139_1_1
Customer Ref:	B064582.301
National Grid Reference:	383540, 397830
Slice:	A
Site Area (Ha):	2.57
Search Buffer (m):	100

Site Details

Great Northern, Watson Street, Manchester, M3 4LP

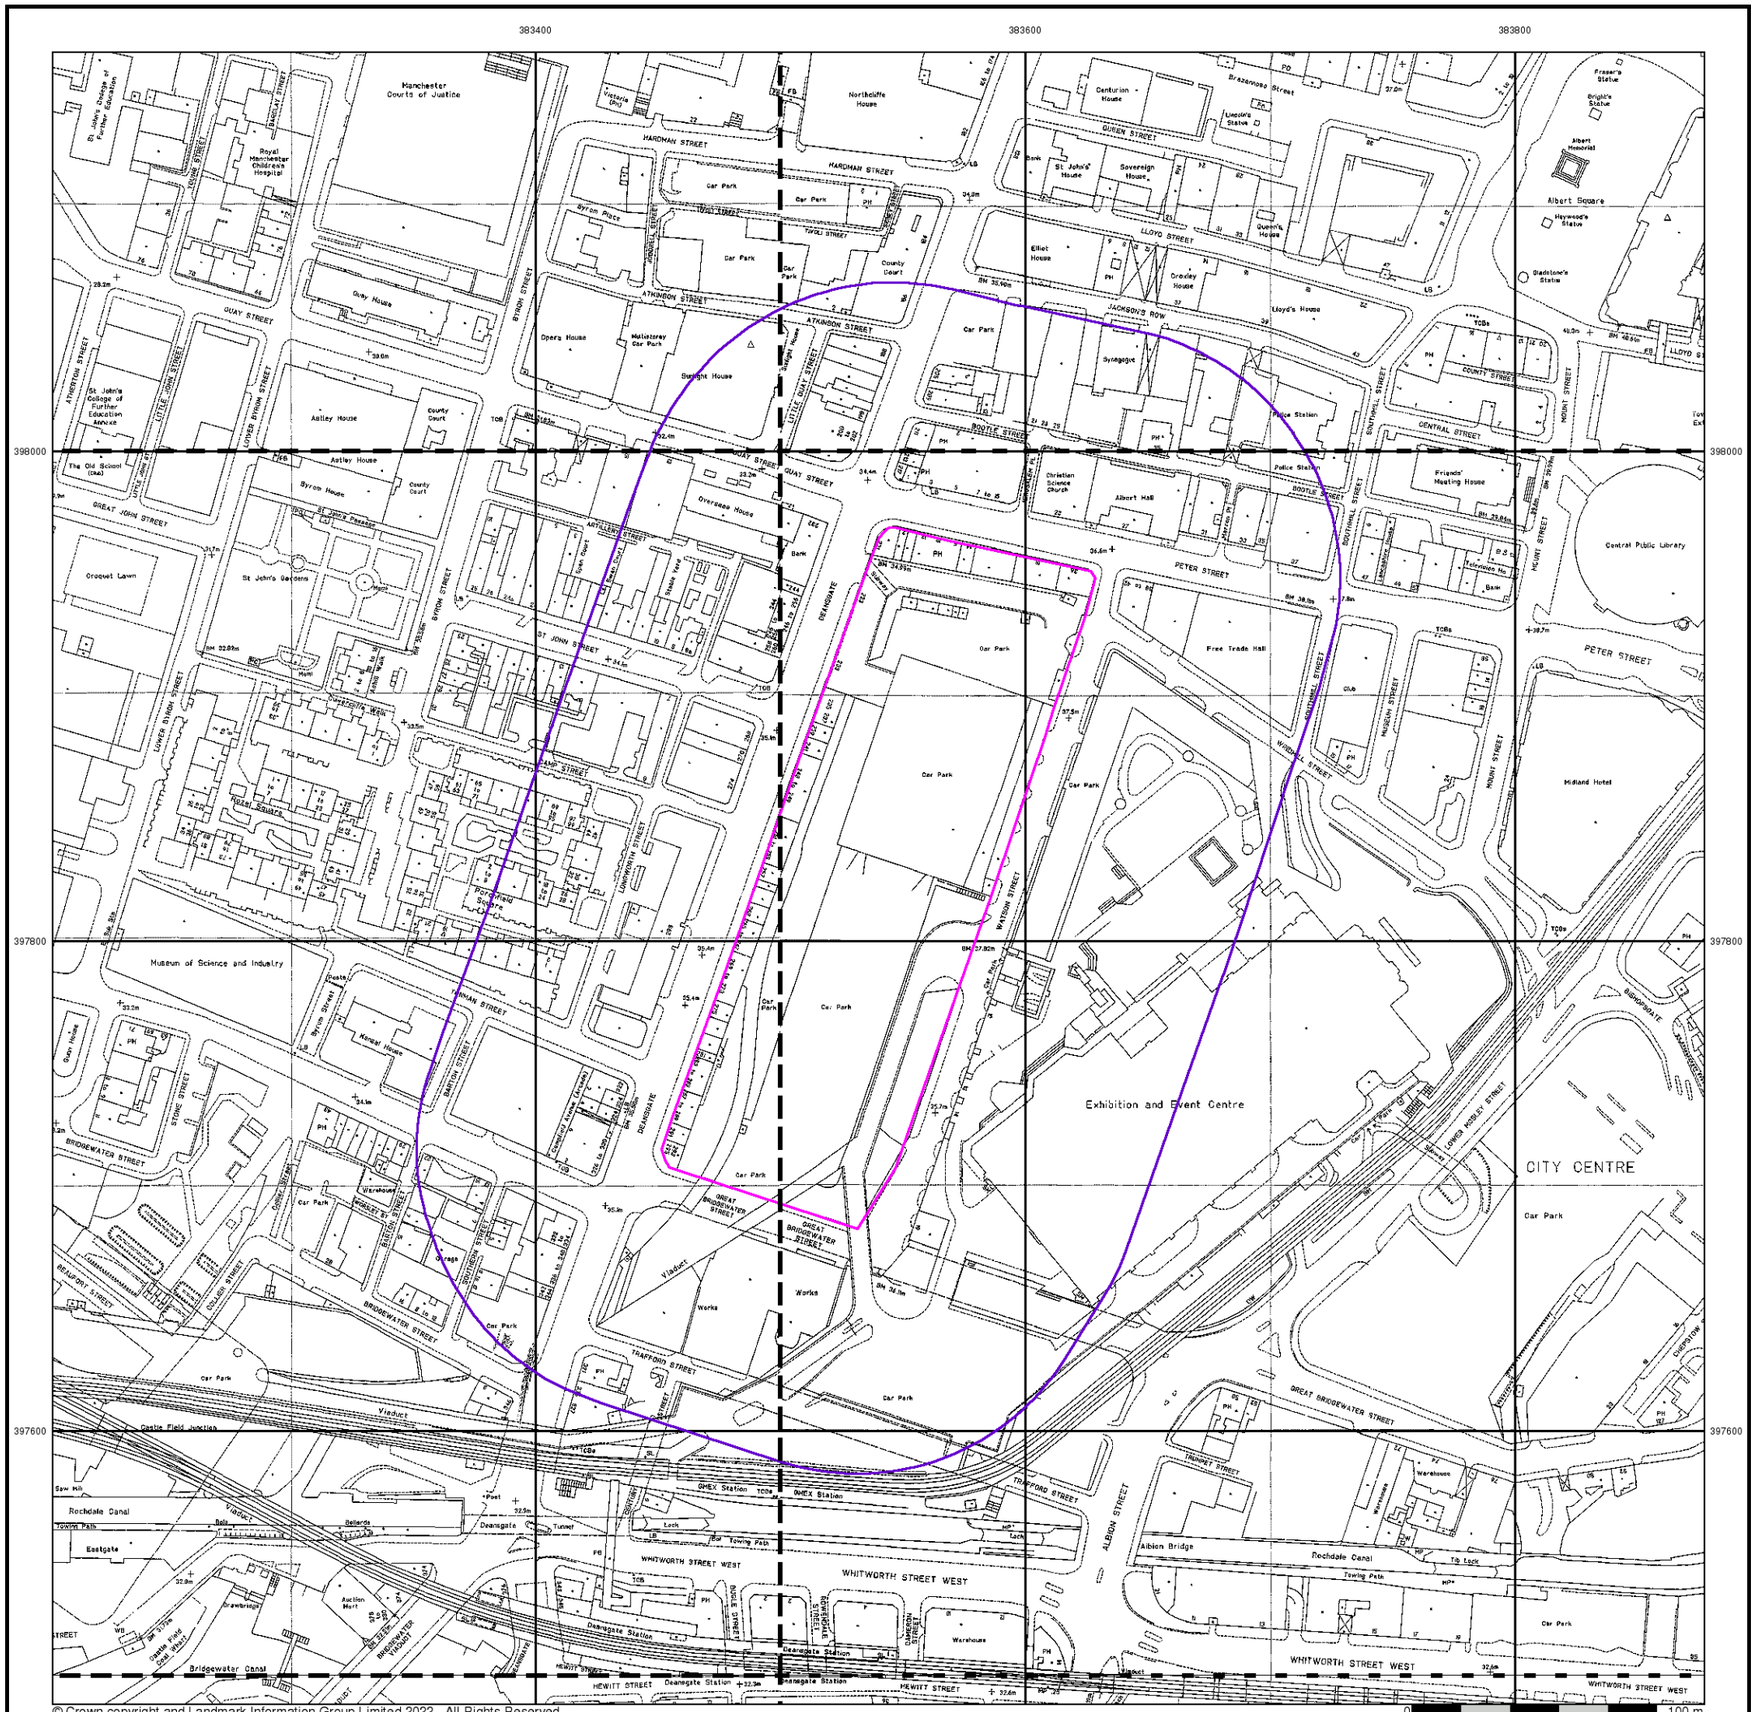
383400
383600
383800
398000
397800
397600
Manchester Courts of Justice
Northcliffe House
Centurion House
Sovereign House
St John's House
Queen's House
Elliot House
Crosley House
Lloyd's House
Albert Square
Albert Memorial
Gladstone's Statue
HARDMAN STREET
GUARD STREET
LLOYD STREET
JACKSON'S ROW
ATKINSON STREET
TWIST STREET
BYRON STREET
QUAY STREET
Car Park
County Court
Opera House
Malmaison Car Park
Overnight House
Synagogue
Police Station
Ashley House
Byrom House
St John's College of Further Education Annexe
The Old School (Ofs)
GREAT JOHN STREET
Croquet Lawn
St John's Gardens
ARTILLERY STREET
Overseas House
Bank
Christian Science Church
Albert Hall
Friends' Meeting House
Central Public Library
PETER STREET
CENTRAL STREET
MOUNT STREET
BOOTLE STREET
SOUTHALL STREET
Free Trade Hall
Midland Hotel
Museum of Science and Industry
Kemal House
Exhibition and Event Centre
CITY CENTRE
Viaduct
Works
Warehouse
GREAT BRIDGEWATER STREET
BRIDGEWATER STREET
TRAFFORD STREET
WHITWORTH STREET WEST
HEWITT STREET
Castle Field Junction
Deansgate Station
GMEX Station
Rochdale Canal
Towing Path
Bridgewater Canal
Albion Bridge
ALBION STREET
Eastgate
Deansgate
Saw Mill
Auction Mart
Brewhouse
Bell
Bollards
Tunnel
Lock
To Lock
Car Park
PH
TCBs
Gas Gov
Sub Sta
Pump
Mast
Fountain
Clock
Bath
Basin
Slope
Steps
Path
Gdns
Yard
Mill
Wks
Ho
Sch
Ch
Mus
Pas
Sq
Cres
Pl
Rd
St
Ave
Ct
Dr
Gro
Hill
Ln
Wk
Cl
Tce
Bldg
Bdy
Fm
Cott
Cas
Mkt
Ex
Lib
Gal
Hosp
Coll
Inst
Ent
Sta
Bdge
Tun
Aq
Obs
Pk
Ind
Est
Ref
Cem
Gdn
Vic
Rec
Ground
Level
Tank
Pond
Fd

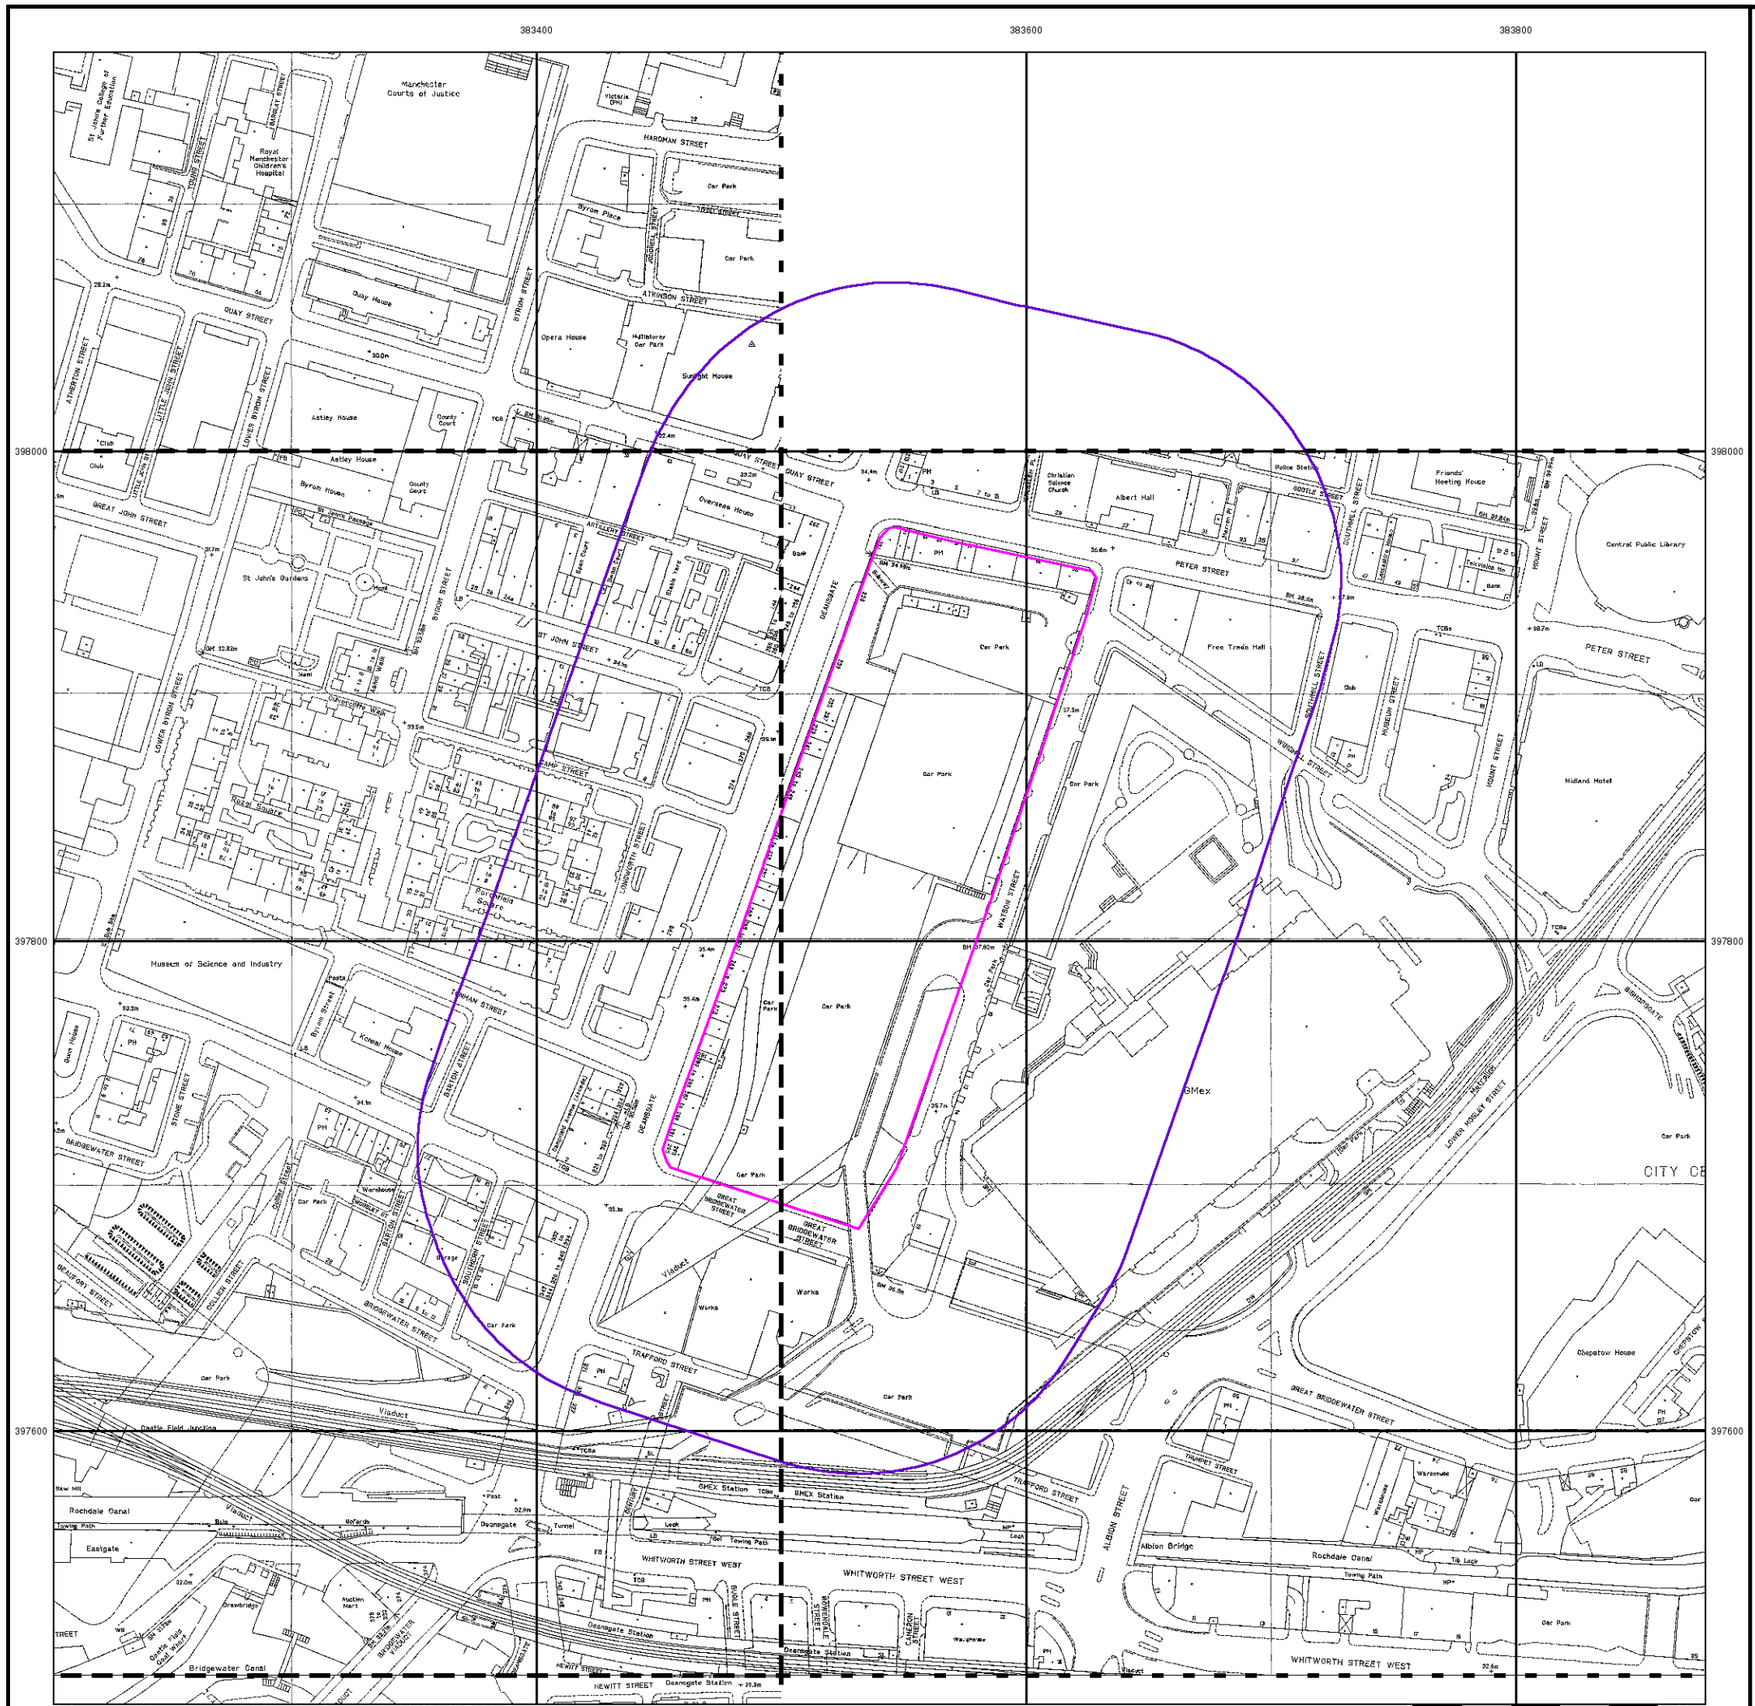

curtins


Large-Scale National Grid Data

Published 1994 - 1995


Source map scale - 1:1,250

'Large Scale National Grid Data' superseded SIM cards (Ordnance Survey's 'Survey of Information on Microfilm') in 1992, and continued to be produced until 1999. These maps were the fore-runners of digital mapping and so provide detailed information on houses and roads, but tend to show less topographic features such as vegetation. These maps were produced at both 1:2,500 and 1:1,250 scales.

Map Name(s) and Date(s)

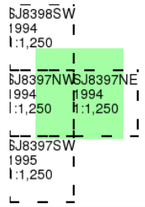

Historical Map - Segment A13

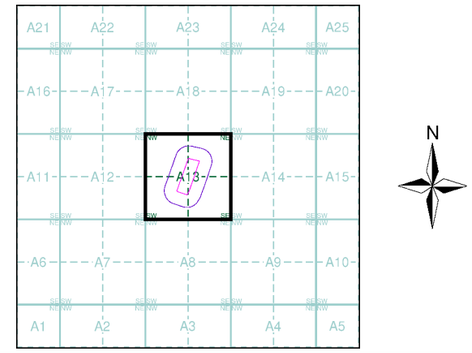

Order Details


Order Number:	296939139_1_1
Customer Ref:	B064582.301
National Grid Reference:	383540, 397830
Slice:	A
Site Area (Ha):	2.57
Search Buffer (m):	100

Site Details

Great Northern, Watson Street, Manchester, M3 4LP

Landmark INFORMATION GROUP

Tel: 0844 844 9952
Fax: 0844 844 9951
Web: www.envirocheck.co.uk

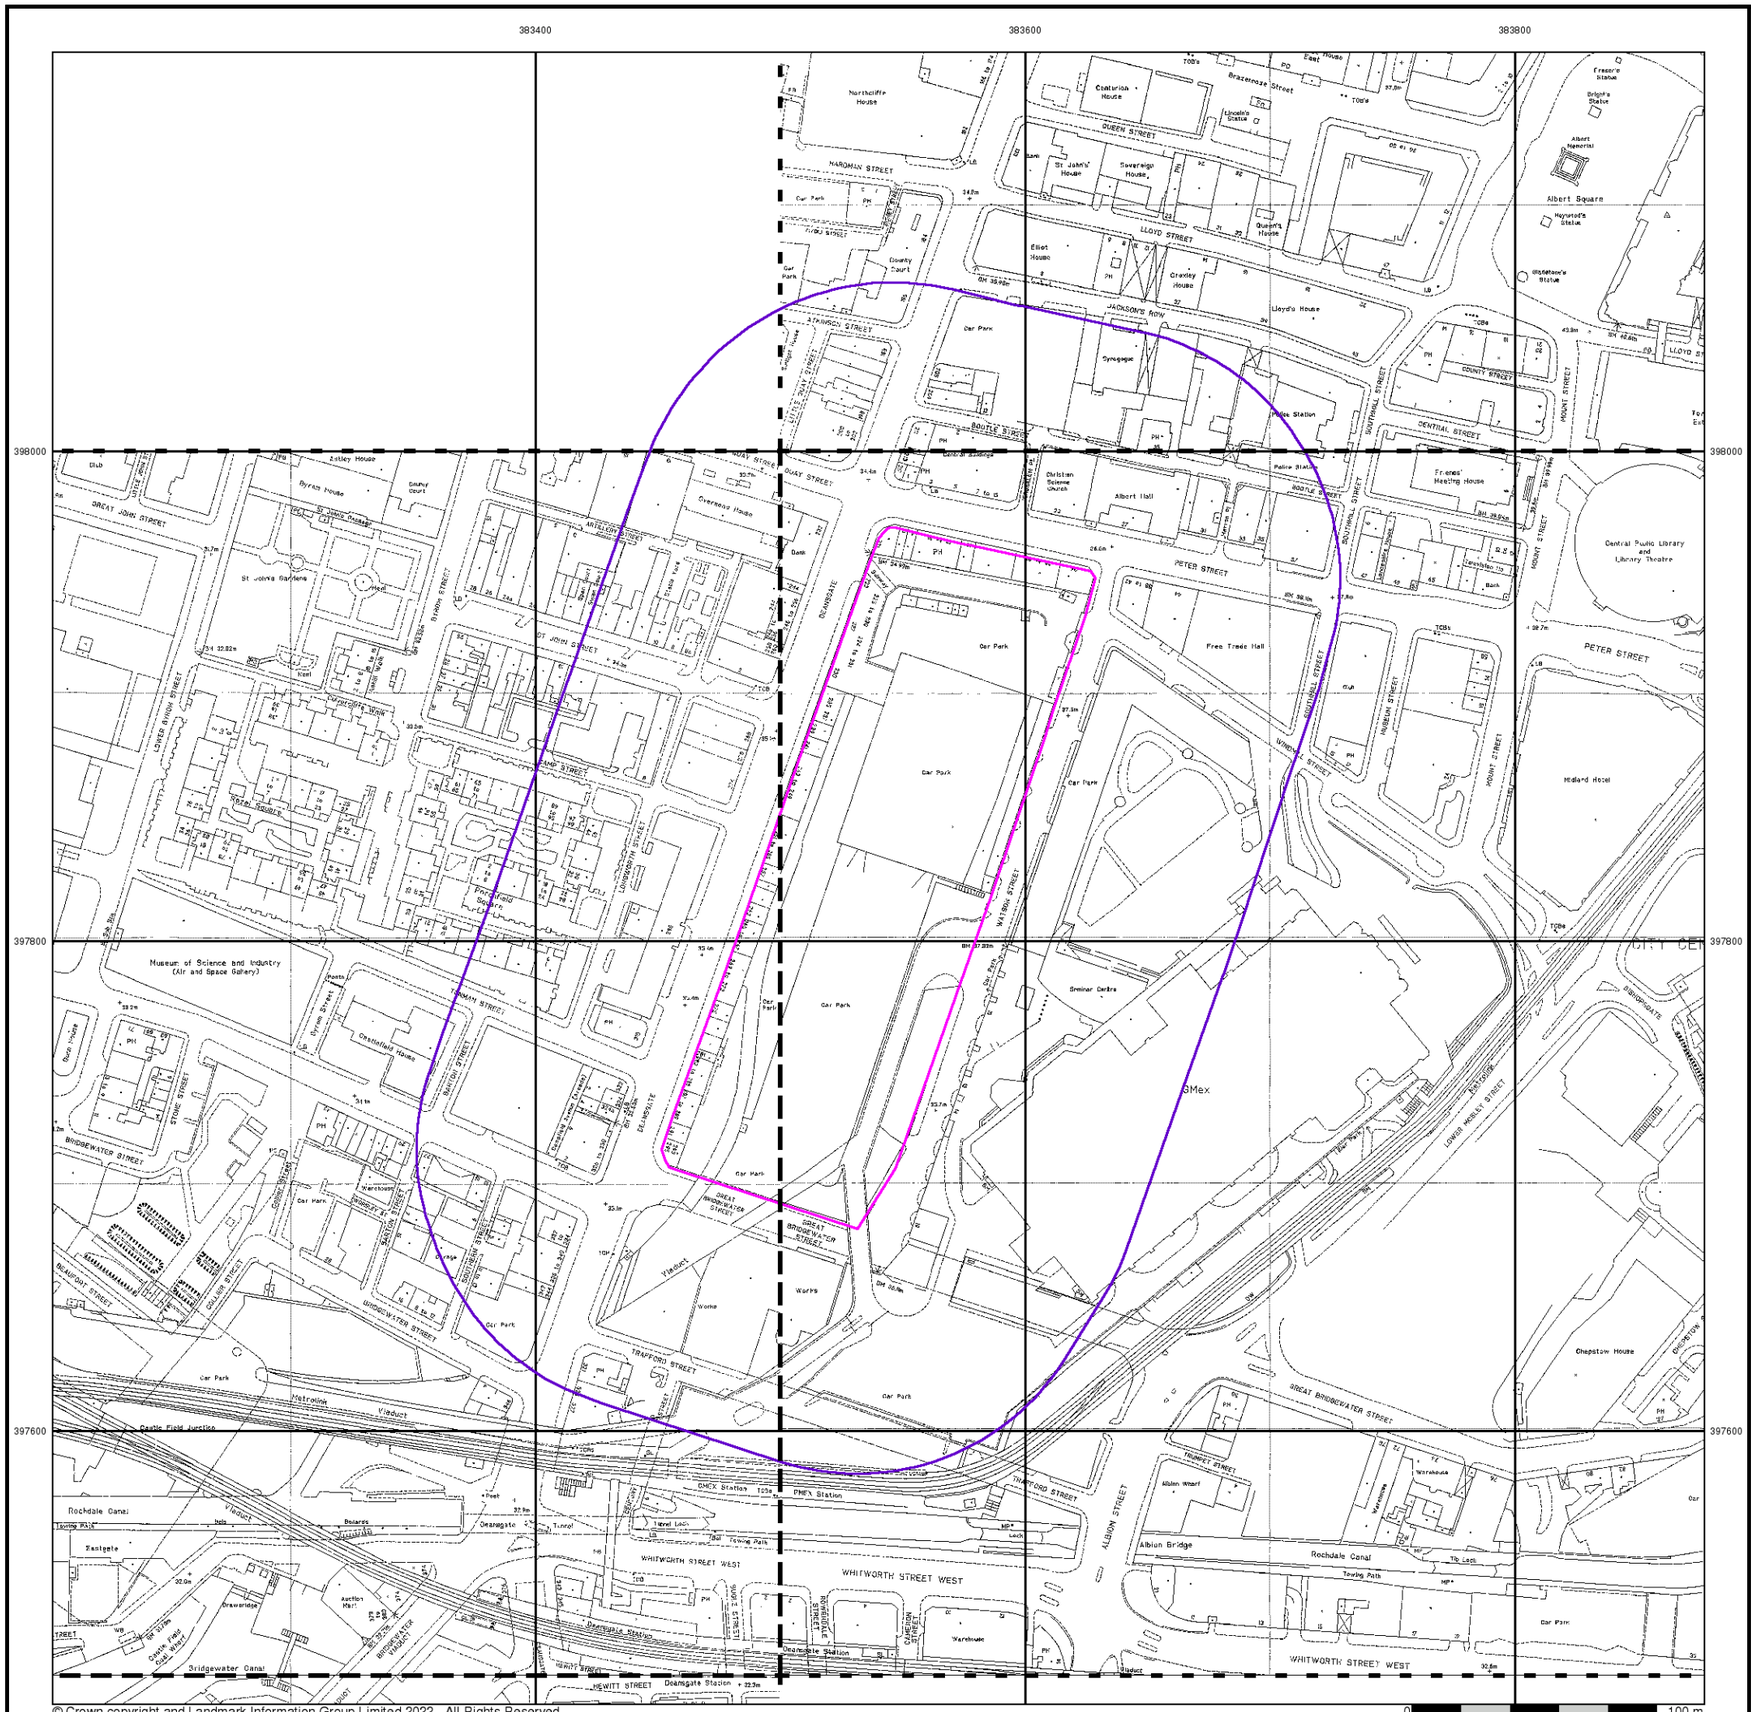

© Crown copyright and Landmark Information Group Limited 2022. All Rights Reserved.

curtins


Large-Scale National Grid Data

Published 1995


Source map scale - 1:1,250

'Large Scale National Grid Data' superseded SIM cards (Ordnance Survey's 'Survey of Information on Microfilm') in 1992, and continued to be produced until 1999. These maps were the fore-runners of digital mapping and so provide detailed information on houses and roads, but tend to show less topographic features such as vegetation. These maps were produced at both 1:2,500 and 1:1,250 scales.

Map Name(s) and Date(s)

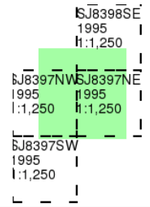

Historical Map - Segment A13

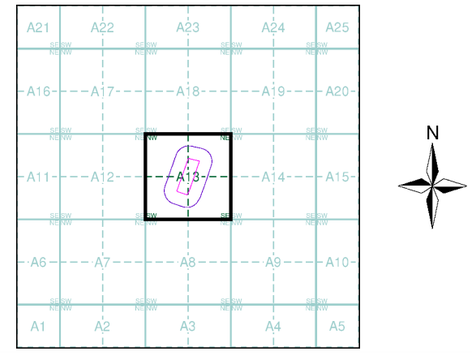


Order Details

Order Number:	296939139_1_1
Customer Ref:	B064582.301
National Grid Reference:	383540, 397830
Slice:	A
Site Area (Ha):	2.57
Search Buffer (m):	100

Site Details

Great Northern, Watson Street, Manchester, M3 4LP

Landmark INFORMATION GROUP
Tel: 0844 844 9952
Fax: 0844 844 9951
Web: www.envirocheck.co.uk

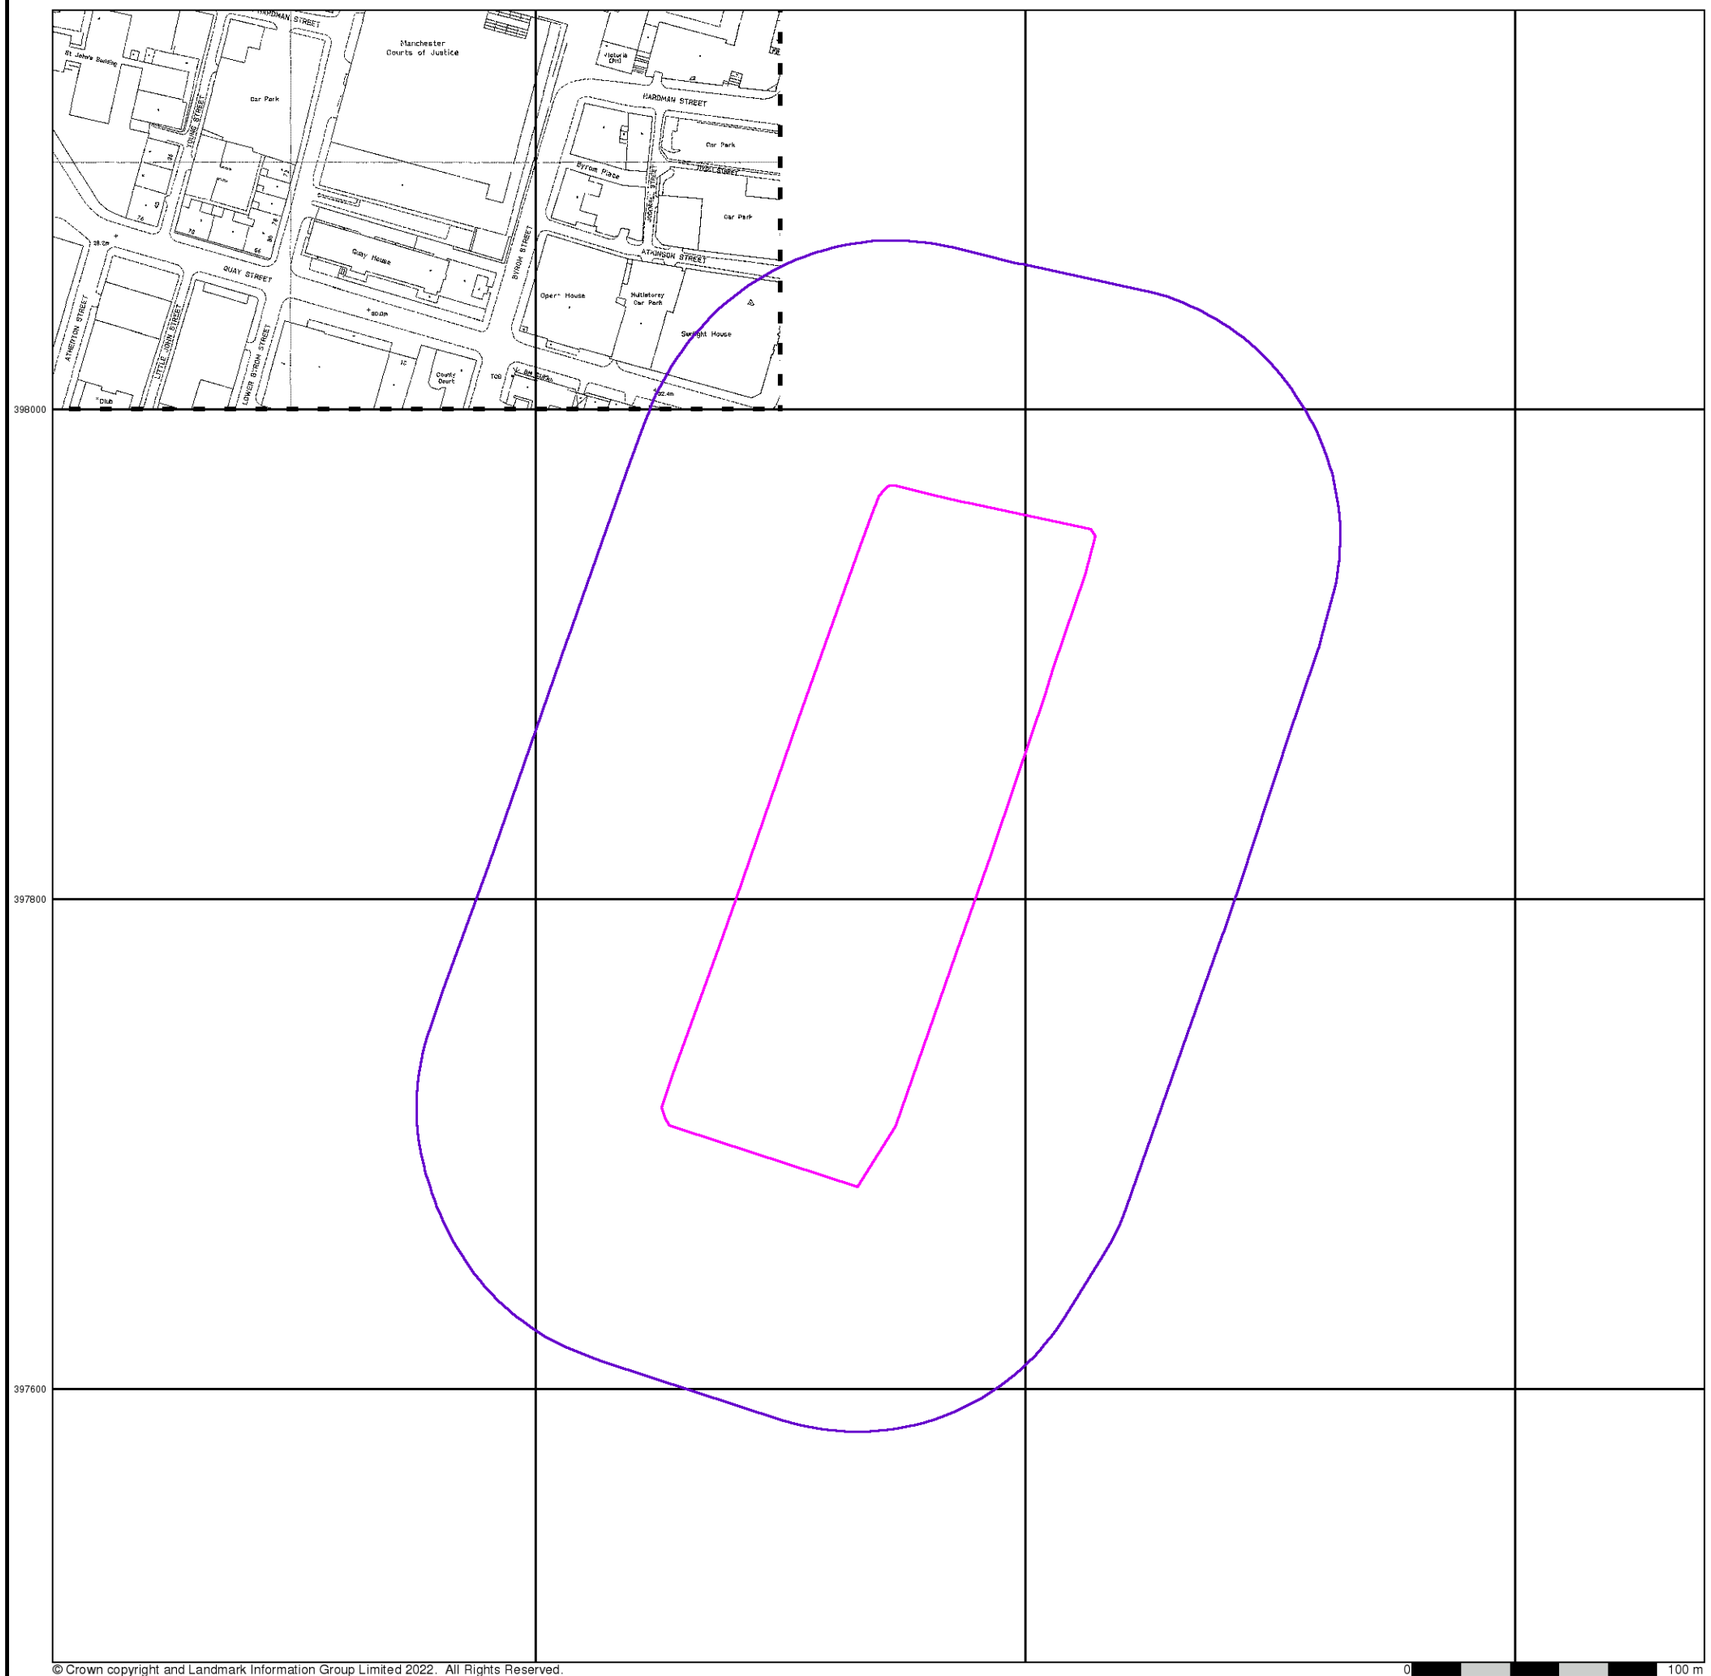

© Crown copyright and Landmark Information Group Limited 2022. All Rights Reserved.

curtins


Large-Scale National Grid Data

Published 1996


Source map scale - 1:1,250

'Large Scale National Grid Data' superseded SIM cards (Ordnance Survey's 'Survey of Information on Microfilm') in 1992, and continued to be produced until 1999. These maps were the fore-runners of digital mapping and so provide detailed information on houses and roads, but tend to show less topographic features such as vegetation. These maps were produced at both 1:2,500 and 1:1,250 scales.

Map Name(s) and Date(s)

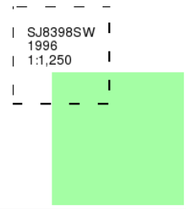

Historical Map - Segment A13

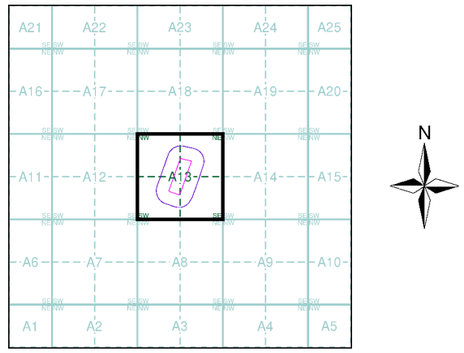

Order Details


Order Number:	296939139_1_1
Customer Ref:	B064582.301
National Grid Reference:	383540, 397830
Slice:	A
Site Area (Ha):	2.57
Search Buffer (m):	100

Site Details

Great Northern, Watson Street, Manchester, M3 4LP

Landmark INFORMATION GROUP

Tel: 0844 844 9952
Fax: 0844 844 9951
Web: www.envirocheck.co.uk

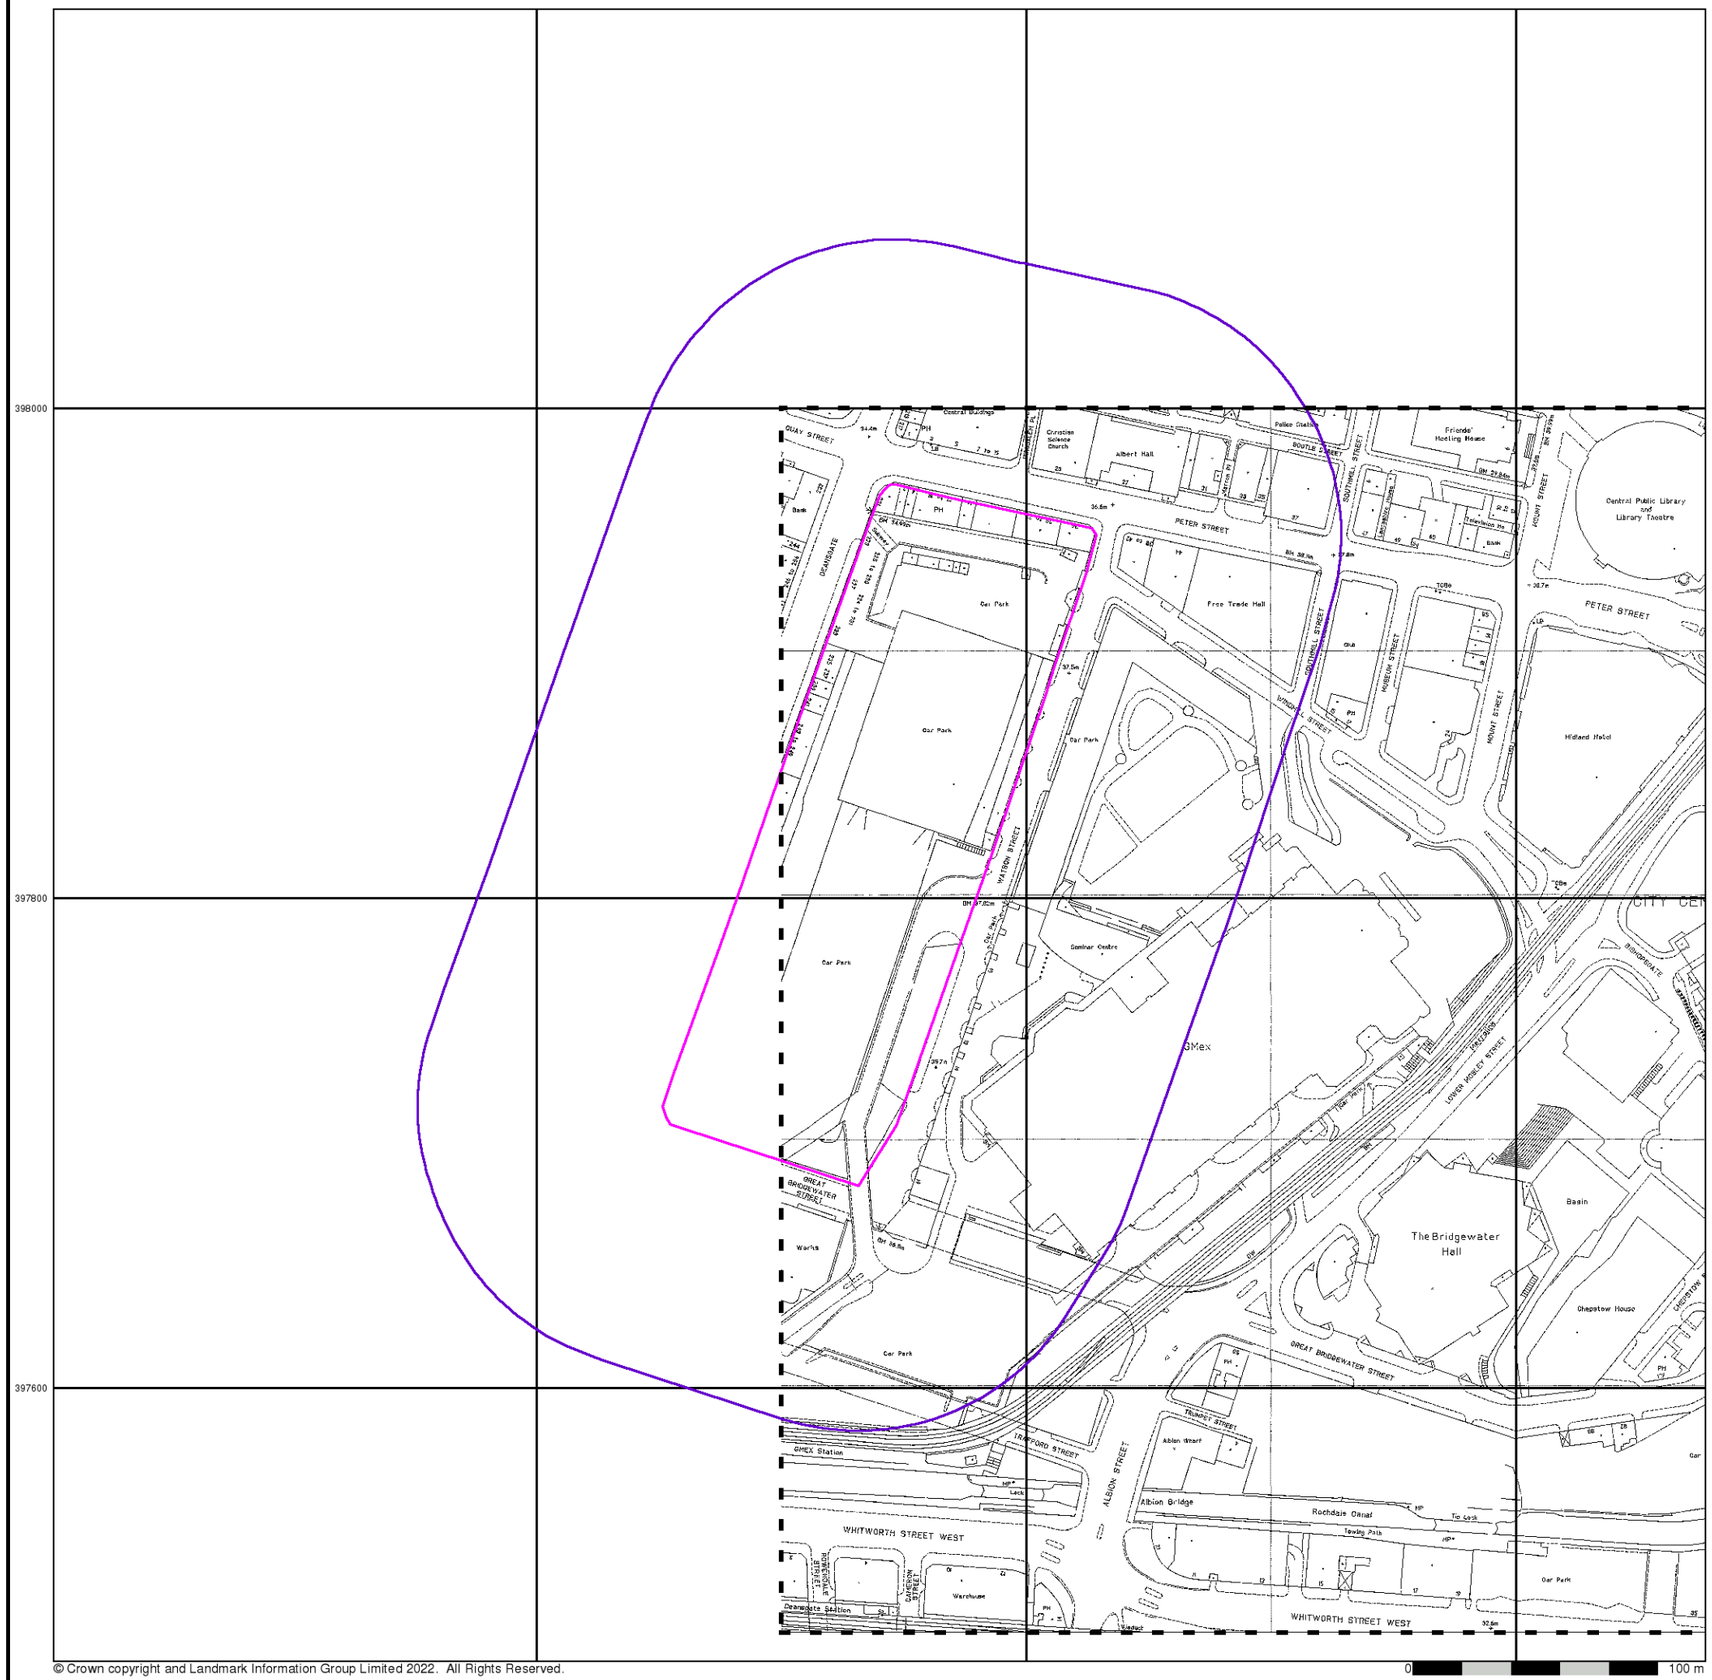

© Crown copyright and Landmark Information Group Limited 2022. All Rights Reserved.

0 100 m

curtins


Large-Scale National Grid Data

Published 1996


Source map scale - 1:1,250

'Large Scale National Grid Data' superseded SIM cards (Ordnance Survey's 'Survey of Information on Microfilm') in 1992, and continued to be produced until 1999. These maps were the fore-runners of digital mapping and so provide detailed information on houses and roads, but tend to show less topographic features such as vegetation. These maps were produced at both 1:2,500 and 1:1,250 scales.

Map Name(s) and Date(s)

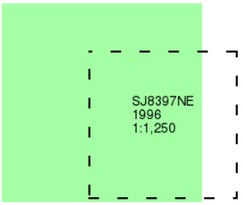

Historical Map - Segment A13

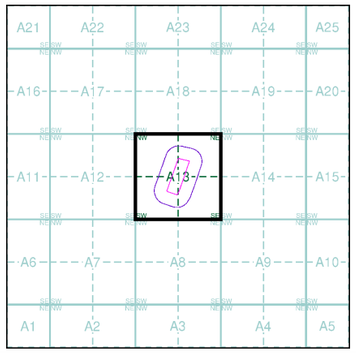


Order Details

Order Number:	296939139_1_1
Customer Ref:	B064582.301
National Grid Reference:	383540, 397830
Slice:	A
Site Area (Ha):	2.57
Search Buffer (m):	100

Site Details

Great Northern, Watson Street, Manchester, M3 4LP

Landmark INFORMATION GROUP
Tel: 0844 844 9952
Fax: 0844 844 9951
Web: www.envirocheck.co.uk

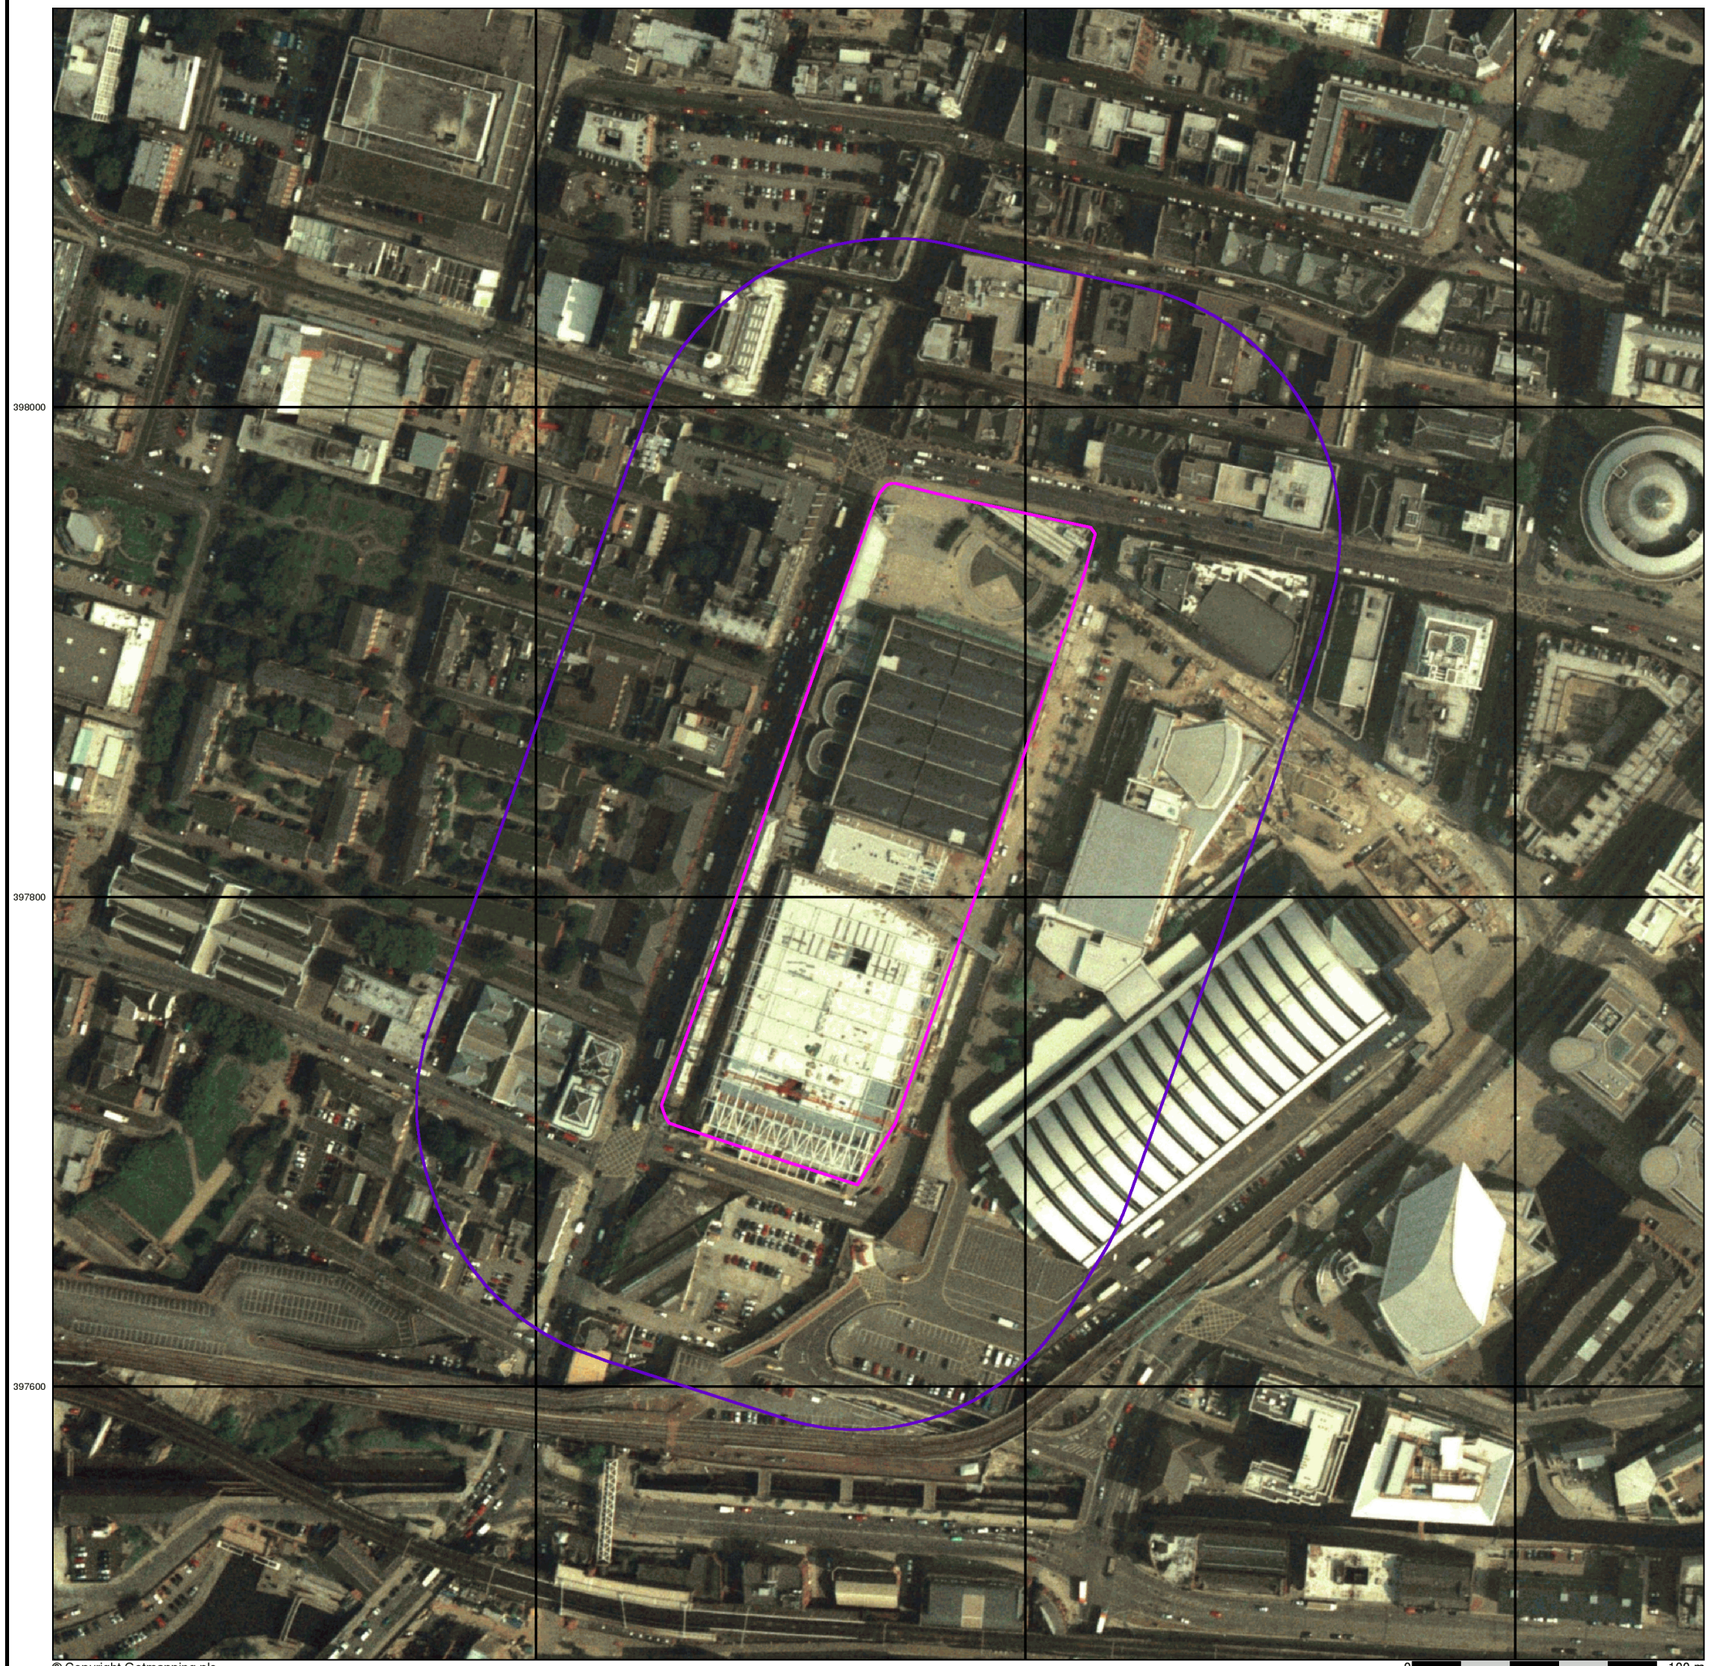


curtins

Historical Aerial Photography

Published 2000

This aerial photography was produced by Getmapping, these vertical aerial photographs provide a seamless, full colour survey of the whole of Great Britain

Historical Aerial Photography - Segment A13

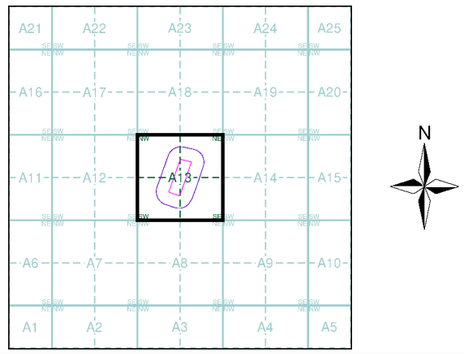

Order Details

Order Number:	296939139_1_1
Customer Ref:	B064582.301
National Grid Reference:	383540, 397830
Slice:	A
Site Area (Ha):	2.57
Search Buffer (m):	100

Site Details

Great Northern, Watson Street, Manchester, M3 4LP

Landmark INFORMATION GROUP

Tel: 0844 844 9952
Fax: 0844 844 9951
Web: www.envirocheck.co.uk

EXPLANATION OF SIGNS
USED ON
INSURANCE PLANS OF TOWNS & CITIES

CHAS. E. GOAD, LTD. CIVIL ENGINEERS — 56 CROUCH HILL LONDON N.4.

ABBREVIATIONS

ASB.	ASBESTOS
CORR.	CORRUGATED IRON
D.I.D.	DOUBLE IRON DOORS
DRA.	DRAPERY
D.	DWELLING
ELECT.	ELECTRICIAN
(E.M.)	ELECTRIC MOTORS
(ENG.)	STEAM ENGINE
FURNE.	FURNITURE
GAR.	GARAGE
(G.E.)	GAS ENGINE
H.W.	HARDWARE
I.COLS.	IRON COLUMNS OR STEEL STANCHIONS
JWLY.	JEWELLERY
M.CL.	METAL CLAD
M.W.	MANCHESTER WAREHOUSE
m.l.	MATCH (OR WOOD) LINED
OIL	OIL & COLOR
(O.E.)	OIL ENGINE
P.H.	PUBLIC HOUSE
S.	SHOP
S.I.D.	SINGLE IRON DOORS
S.I.S.	SINGLE IRON SHUTTERS
TAI.	TAILORS
TENS.	TENEMENTS
W.G.	WIRED GLASS
W.N.	WIRE NETTING OVER GLASS.

COLORS

- BRICK, STONE OR CONCRETE
- WOOD
- AREAS CLEARED DUE TO ENEMY ACTION
- SKYLIGHTS ON 1 & 2 STORY BUILDINGS
- SKYLIGHTS ON HIGHER BUILDINGS
- METAL BUILDINGS.
- TIMBER PILED OR STACKED

WALLS

- PARTY WALL 2 STORIES OR OVER, A PROBABLE FIRE CUT OFF
- ENTIRE WALL, BUT DOUBTFUL AS FIRE CUT OFF
- DEFECTIVE WALL — IMPERFECT (IMP.)
- WALL ABOVE, IRON COLS: UNDER
- WALL SOME FLOORS ONLY (OR WOOD OR PLASTER PARTITION)
- ABOVE ROOF 6' TO 1'-6'
- — Dº — 1'-6" TO 2'-6".
- MATCH OR WOOD LINED (m.l.)
- WOOD CLAD WITH CORRUGATED IRON

OPENINGS

- PASSAGE UNDER
- ON ALL FLOORS
- SOME FLOORS ONLY — UNPROTECTED
- ALL FLOORS (PROTECTED)
- ALL FLOORS (SOME PROTECTED) — SINGLE IRON DOORS
- SOME FLOORS ONLY (PROTECTED)
- ALL FLOORS (SOME PROTECTED)
- ALL FLOORS (PROTECTED) — DOUBLE IRON DOORS
- SOME FLOORS ONLY (PROTECTED)
- WOOD LOADING DOOR
- IRON LOADING DOOR

WINDOWS

- ON ALL OR MOST FLOORS
- MORE THAN USUAL
- OVERLOOKING
- NEARLY ALL GLASS — UNPROTECTED
- OPENINGS THRO' & WINDOWS OVER
- ON SOME FLOORS ONLY
- PROTECTED BY WIRED GLASS
- PROTECTED BY SINGLE IRON SHUTTERS
- PROTECTED BY DOUBLE IRON SHUTTERS.

WINDOWS IN FRONT & REAR OF BUILDINGS UNDERSTOOD UNLESS OTHERWISE SHOWN

FLOORS

1.2.3. 3½ &c. ON BUILDINGS ARE NUMBER OF STORIES ABOVE GROUND (3½=3 FLOORS & ATTIC)

2&2B MEANS 2 STORIES & 2 BASEMENTS BAST & SUB-BASEMENT.

SKYLIGHTS

- LESS THAN 50 SQUARE FEET (SAY 10'x5', OR 7'x7')
- OPENINGS THROUGH 2 FLOORS UNDER (EACH STROKE DENOTES AN OPENING.)
- WITH WELL HOLE THROUGH 3 FLOORS. (IH)
- LANTERN LIGHT, SIDES ONLY GLASS. (LANT.)
- OR VENT. OR RAISED VENTILATOR

} OVER 50 SQ: FT. TO SCALE

HOISTS & LIFTS

- OPEN (H)
- OPEN (WOOD FLAPS TO FLOORS) (H)
- ENCLOSED WOOD OR PLASTER (H)
- OPEN TO STREET (W H)
- ENCLOSED BRICK OR FIRE RESISTING WIRED GLASS DOORS (H)

IRON DOORS SHOWN AS EXPLAINED UNDER "OPENINGS"

ROOFS

ASB	ASBESTOS
C	CONCRETE
CORR:	CORRUGATED IRON
⌐	METAL
P	PATENT (FELT &c)
O	SLATE
T	TILE

PROFILES

WITH NORTH LIGHTS

SUNDRIES

- STEAM BOILERS
- —"— BOILER SET IN BRICK
- FACTORY CHIMNEYS
- (ENG.) STEAM ENGINE
- OVERHANGING WOOD CORNICE
- FIRE ALARM BOX
- —— Dº —— ON KEY PLAN
- HYDRANT
- HYDRAULIC HYDRANT (H)
- PRIVATE HYDRANT OR STAND PIPE
- DOUBLE HYDRANT (D)
- SALT WATER HYDRANT (S)
- SPRINKLER OR AUTO ALARM BELL

REFERENCE NUMBERS

NUMBERS PARALLEL WITH STREET ARE EXISTING STREET Nºs

WHERE TWO SETS OF STREET Nºs IN SAME BLOCK COINCIDE, ADDITIONAL ARBITRARY Nºs ARE GIVEN TO ONE SET (500 & UPWARDS)

WHERE BUILDINGS TO WHICH THEY APPLIED ARE DEMOLISHED, STREET & ARBITRARY Nºs ARE SHOWN & CROSSED THROUGH ON REVISION

—48'— (37') ARE STREET WIDTHS. ARE HEIGHTS OF GROUND ABOVE ORDNANCE DATUM

HEIGHT IN FEET OF ADJOINING BUILDINGS WHERE STORIES DIFFER IN HEIGHT

10" 6" 8" SIZES OF WATER MAINS SUPPLYING HYDRANTS

COPYRIGHT 1926

SEE SHEET No 20
INSURANCE PLAN OF MANCHESTER VOL. 1.

QUAY ST

PETER ST

ST JOHN ST

DEANSGATE

WINDMILL ST

WATSON ST

SEE SHEET No 201 - MCW

TONMAN ST

LIVERPOOL RD

SOUTHERN ST

BRIDGEWATER ST

GT BRIDGEWATER ST

TRAFFORD ST


CHESHIRE LINES

SEE SHEET No 20


Published Date : 1900
© Landmark Information Group Limited 2022.

0 50m

curtins

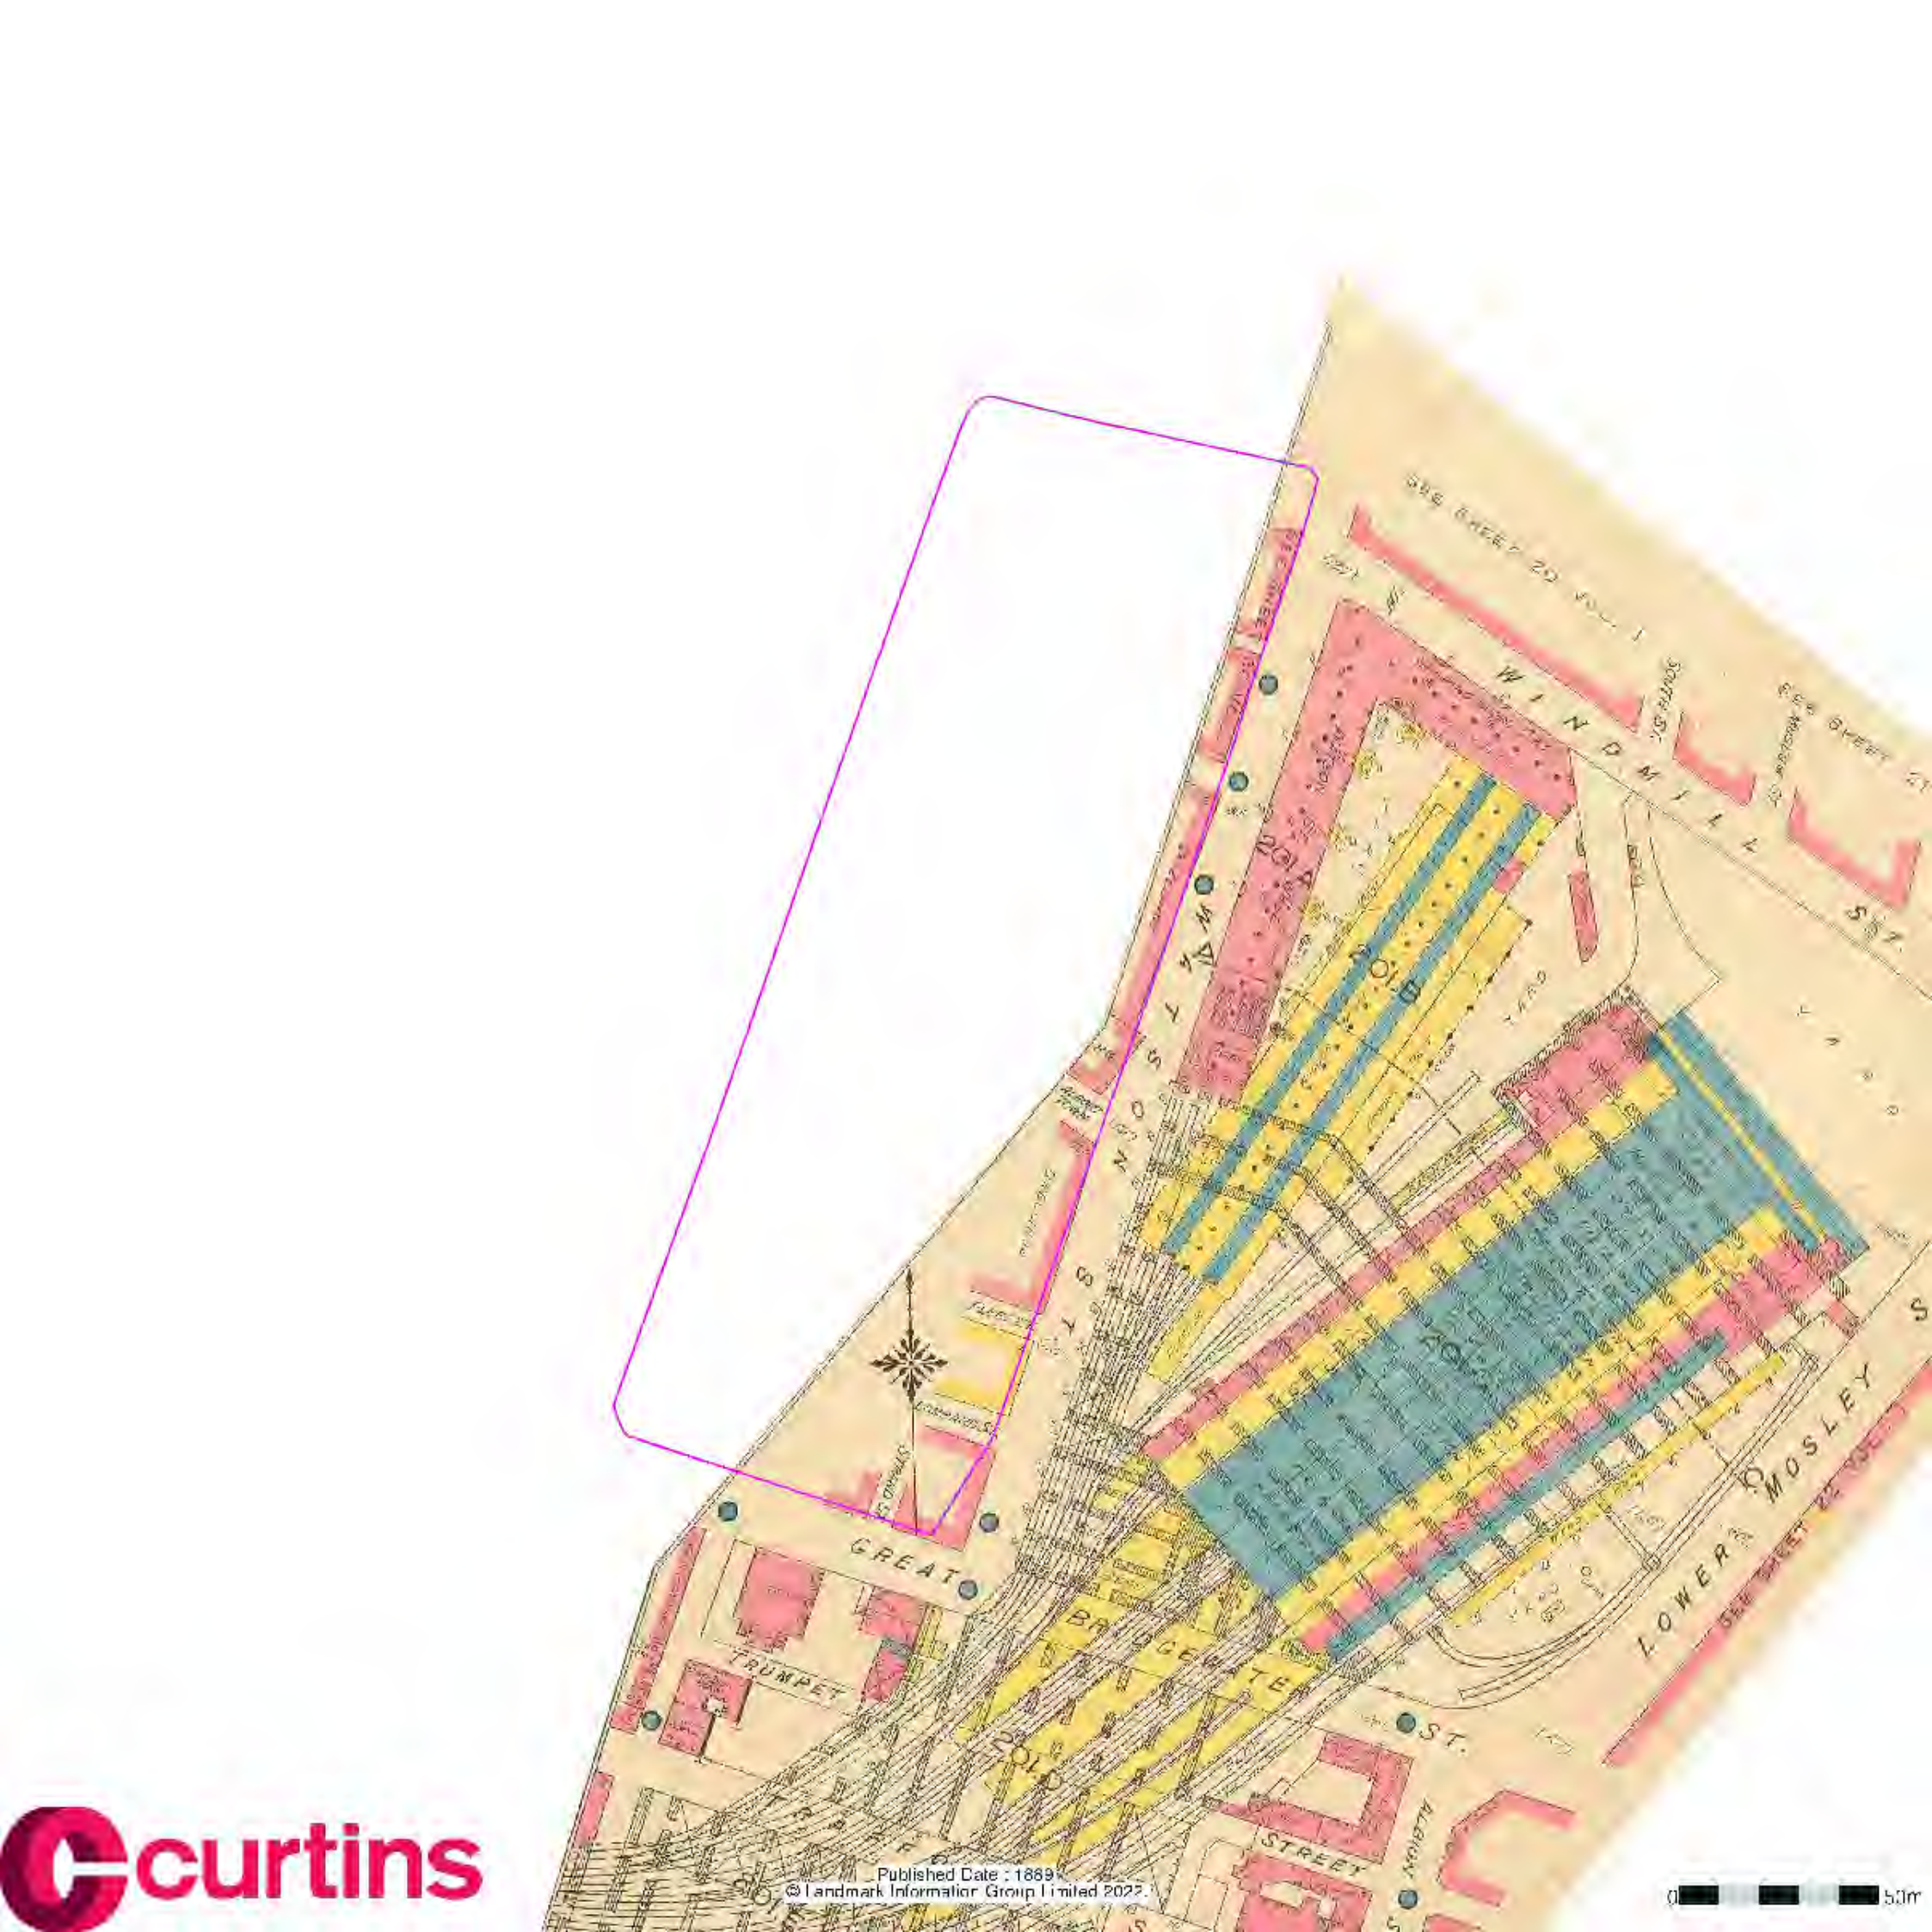
SEE SHEET 20 VOL. 1
WINDMILL
SEE SHEET 21
SEE SHEET 22
GREAT
TRUMPET
STREET
LOWER MOSLEY
Published Date : 1889
© Landmark Information Group Limited 2022
0
50m


curtins

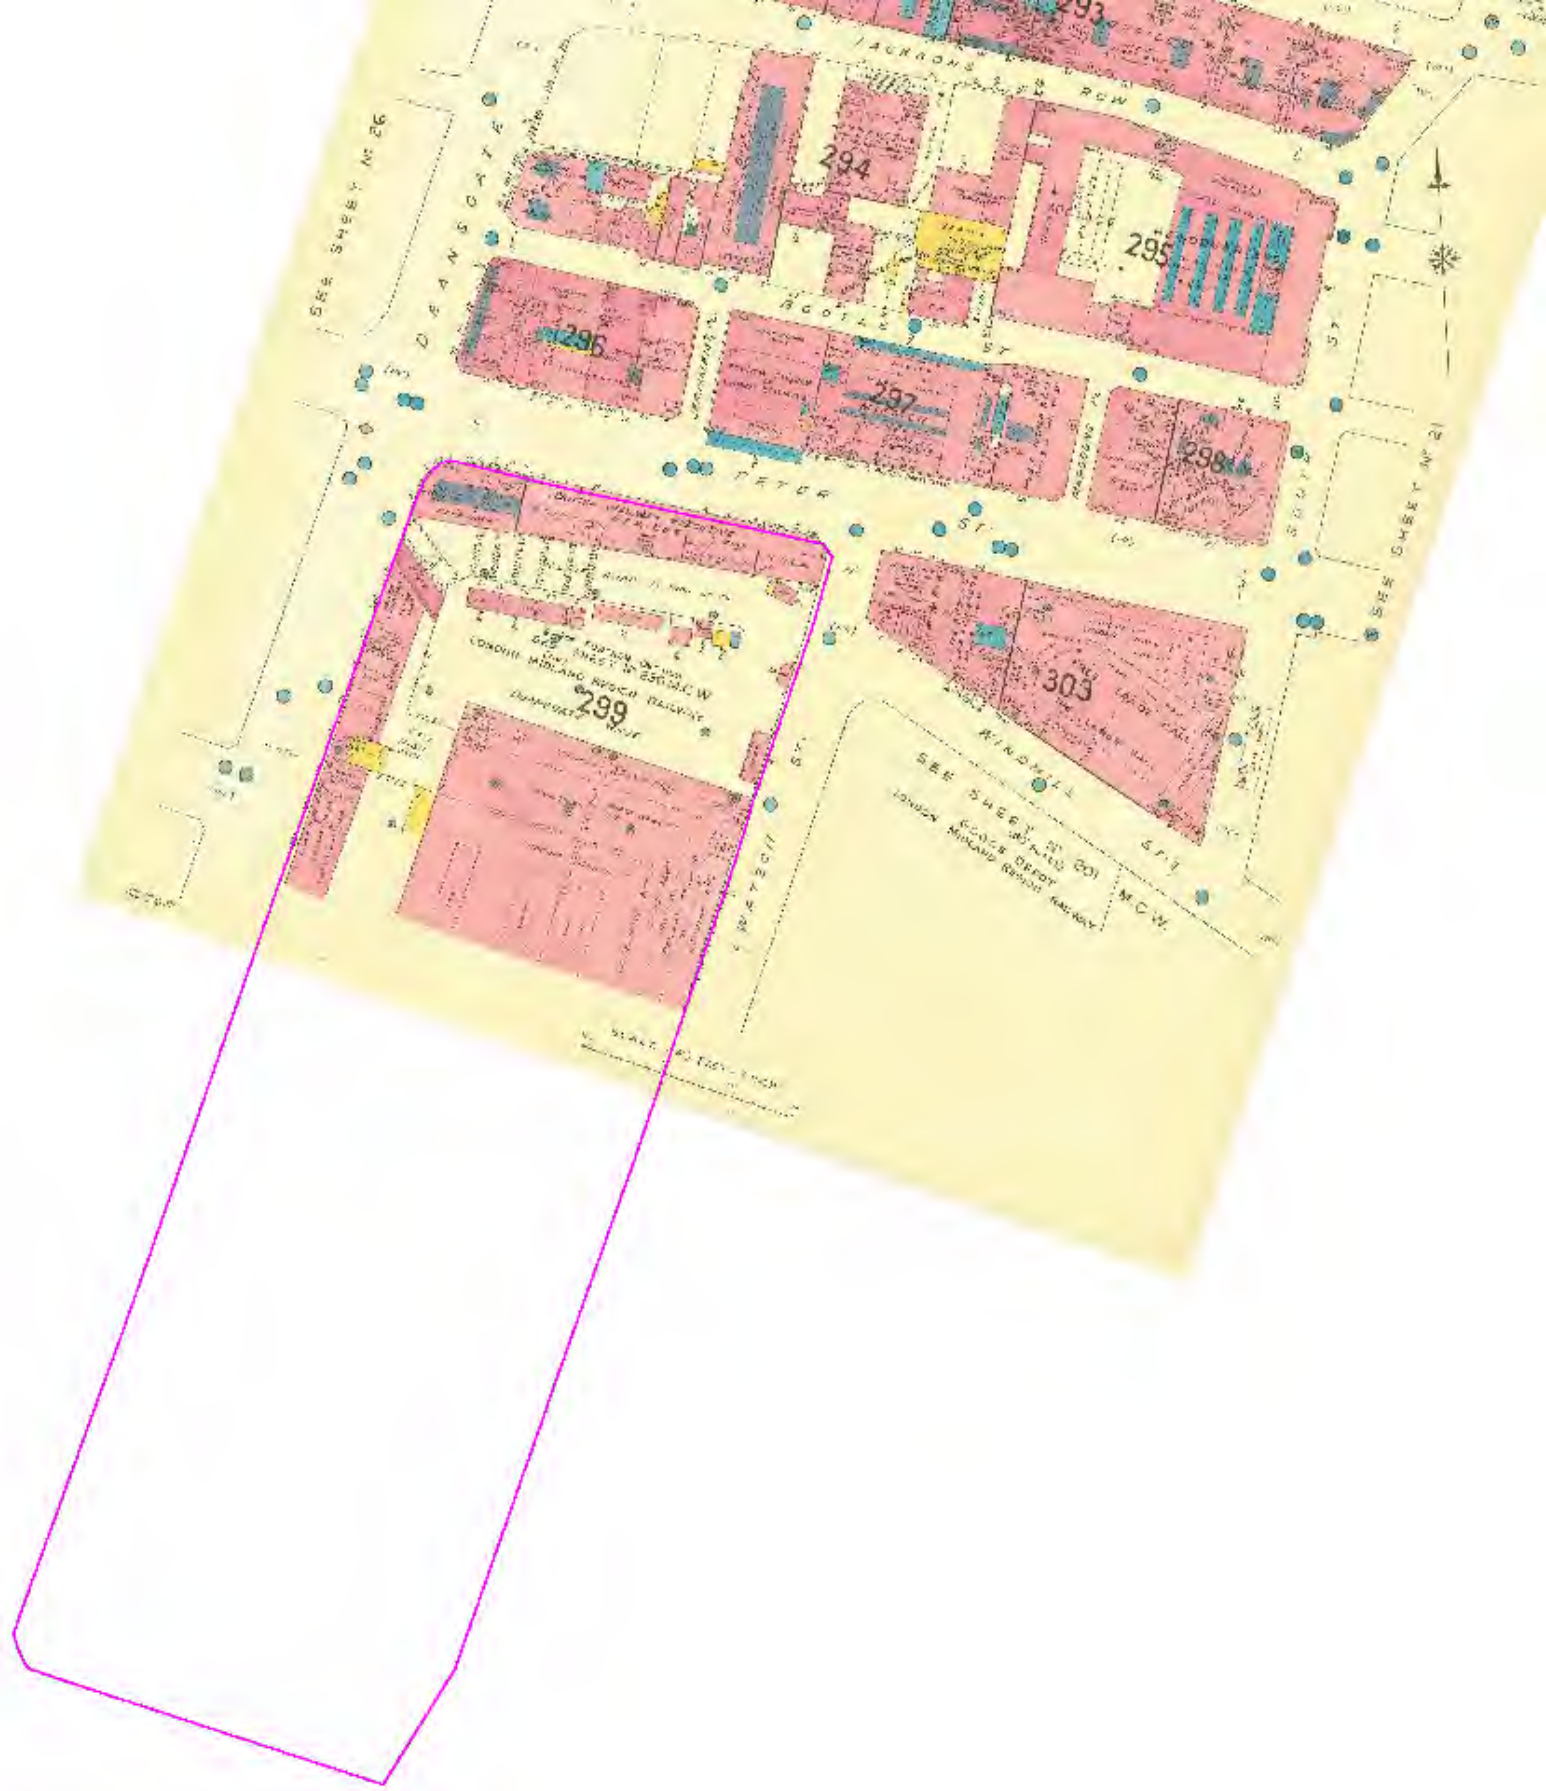

curtins

Published Date : 1955
© Landmark Information Group Limited 2022.

0 50m

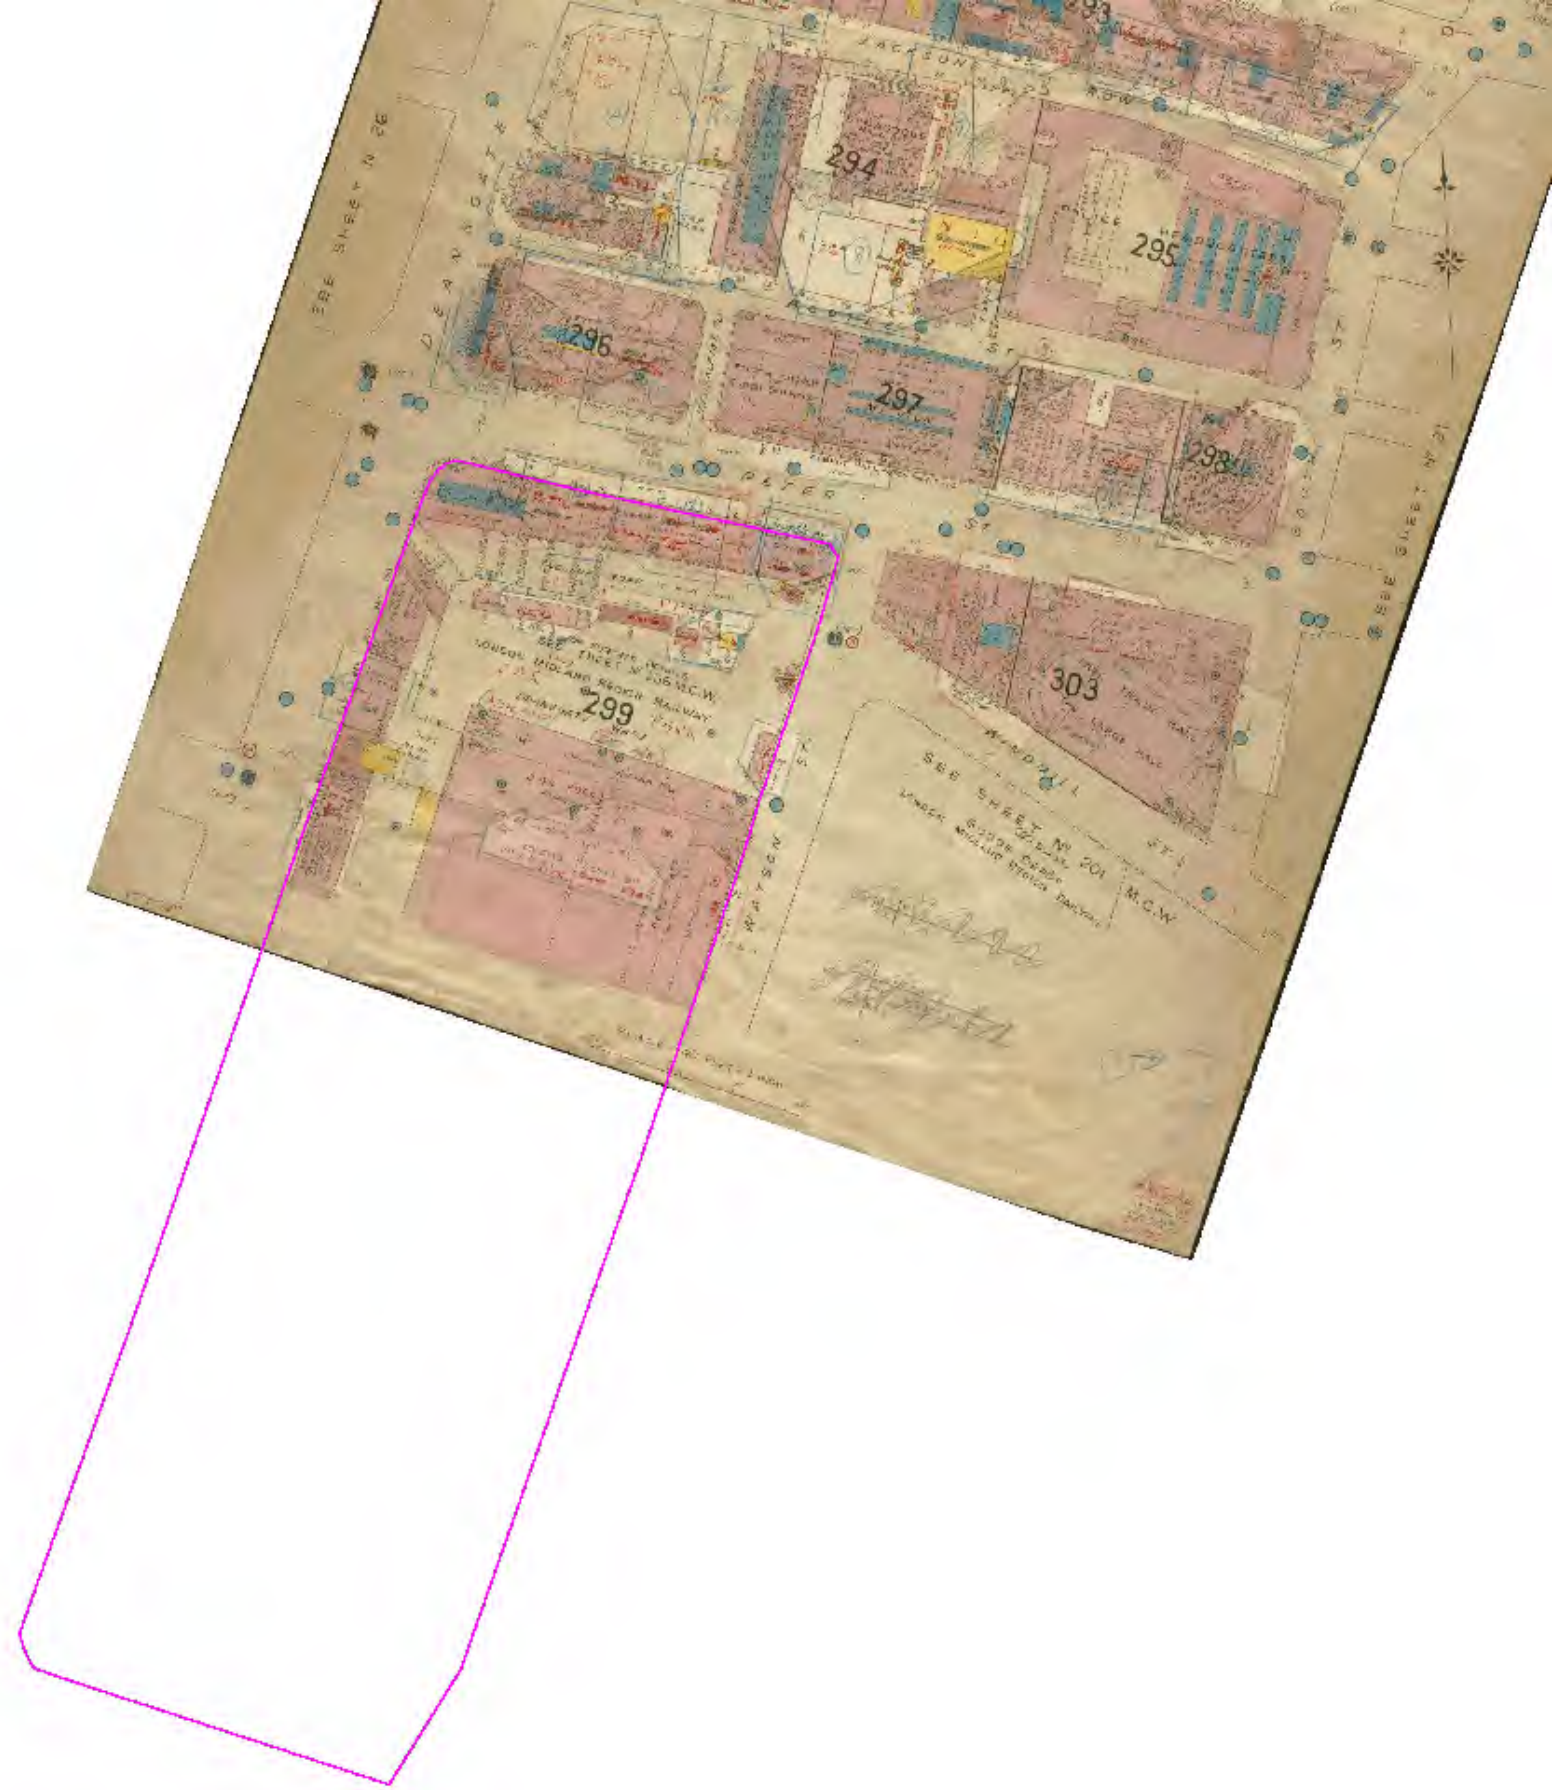

curtins

Published Date : 1970
© Landmark Information Group Limited 2022.


0 50m




curtins

Published Date : 1962
© Landmark Information Group Limited 2022.

0 50m

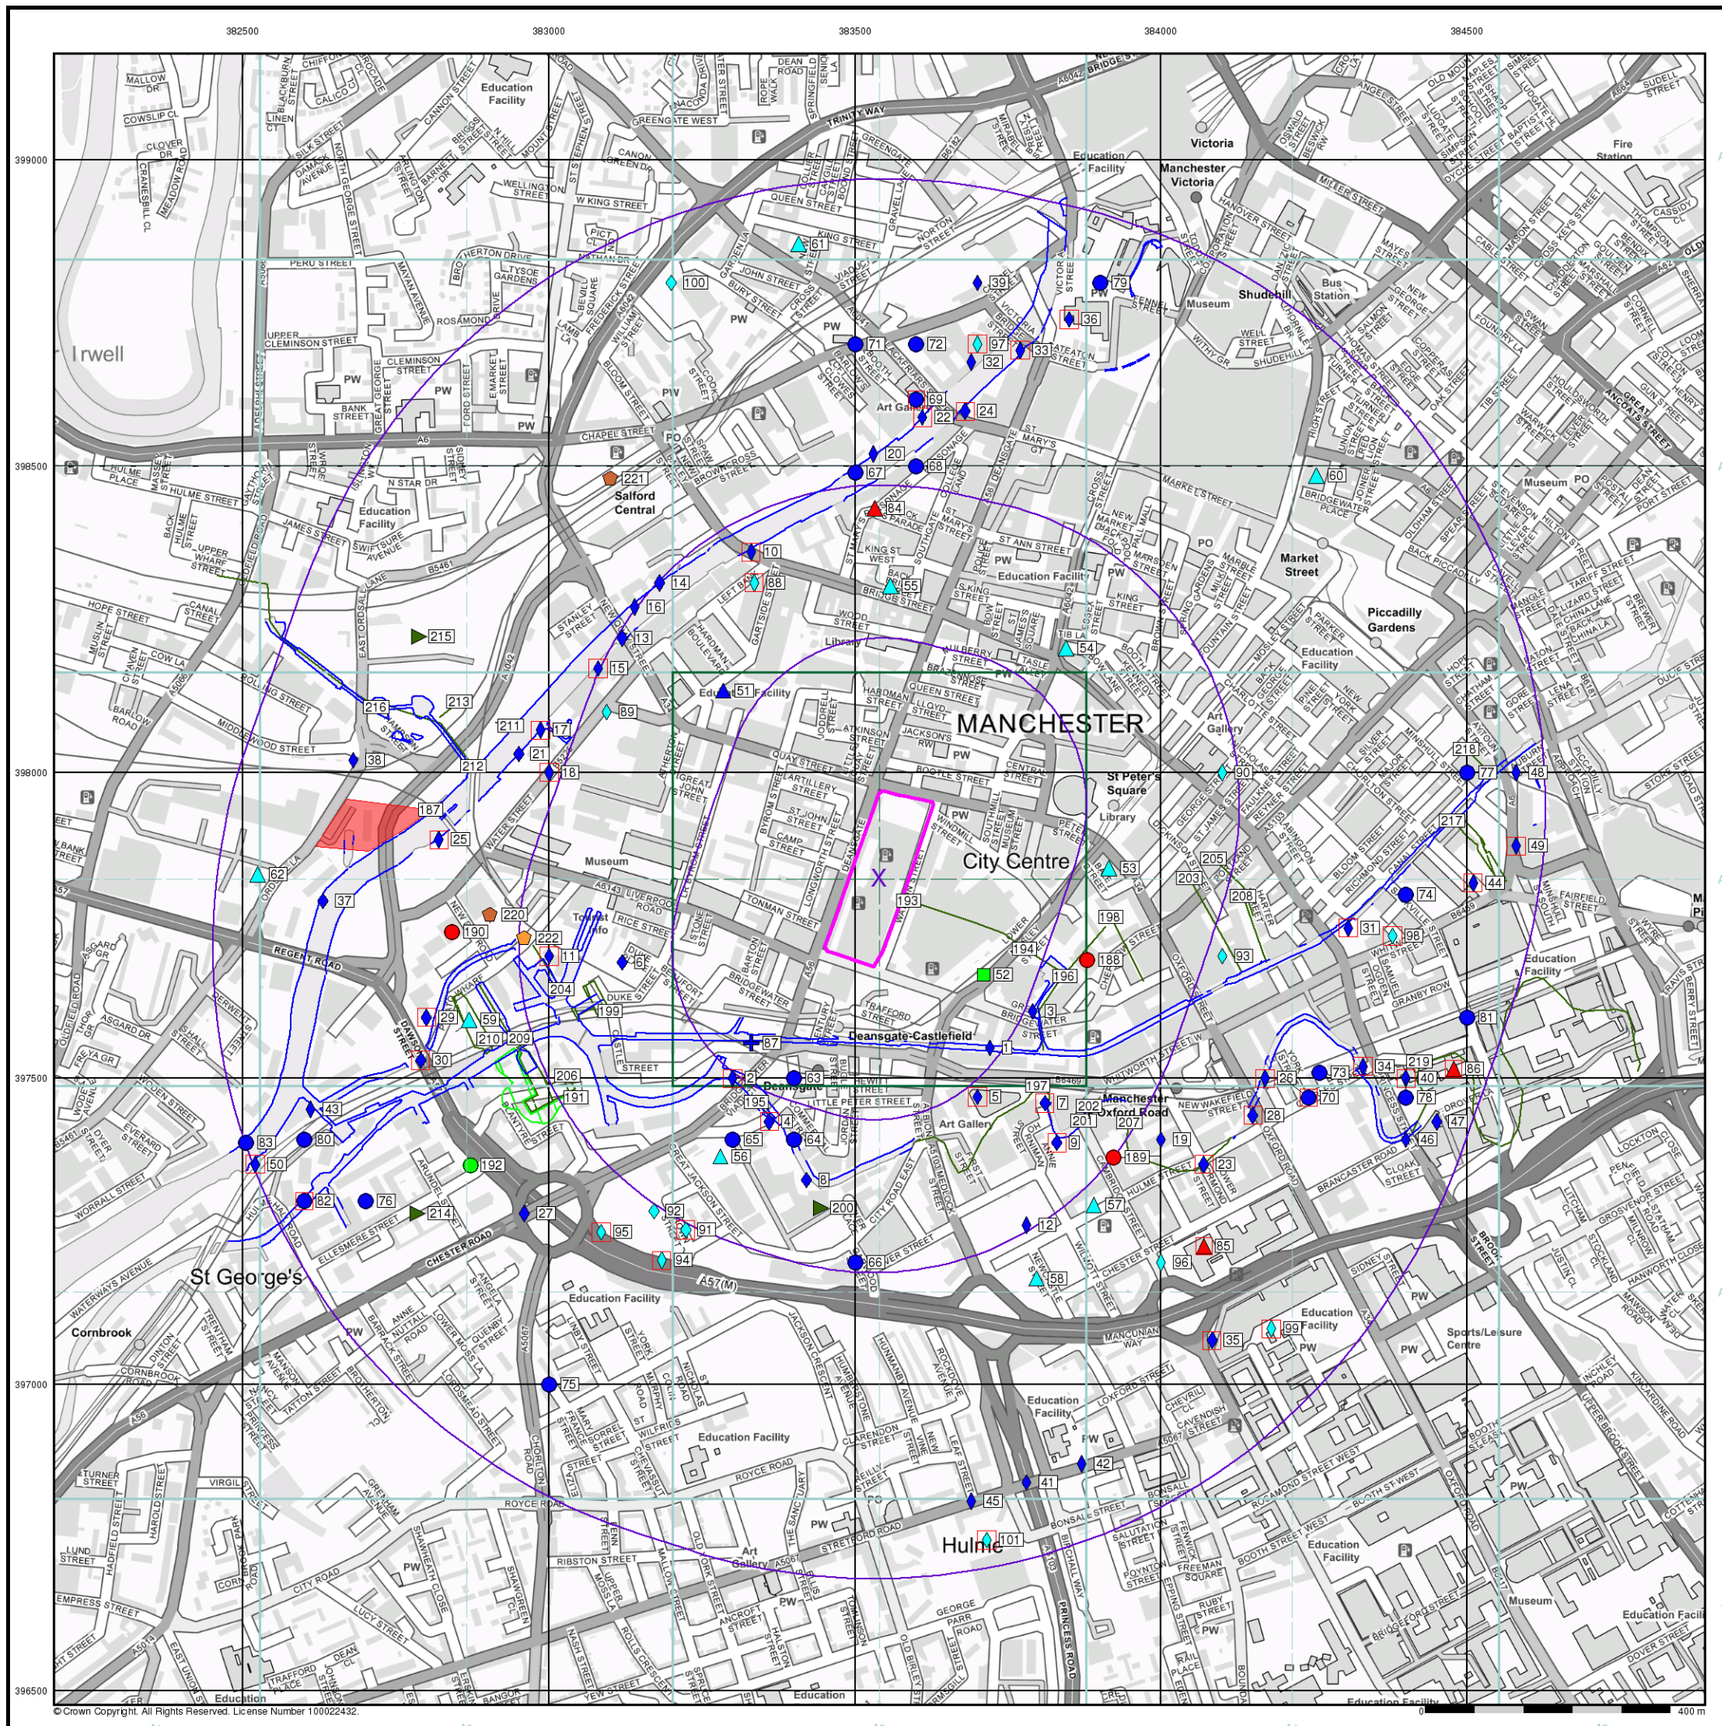
382500
383000
383500
384000
384500
399000
398500
398000
397500
397000
396500
A25
A20
A15
A10
A5
A1
A2
A3
A4
A5
Irwell
Salford Central
MANCHESTER
City Centre
Victoria
Manchester Victoria
Shudehill
Bus Station
Museum
Art Gallery
Market Street
Piccadilly Gardens
St Peter's Square
Library
Education Facility
Fire Station
Deansgate-Castlefield
Manchester Oxford Road
St George's
Cornbrook
Hulme
Sports/Leisure Centre
Tourist Info
Education
Museum
Art Gallery
Library
Education Facility
Sports/Leisure Centre
Education
Education Facility
Museum
Education Facility
Education Facility
Education Facility

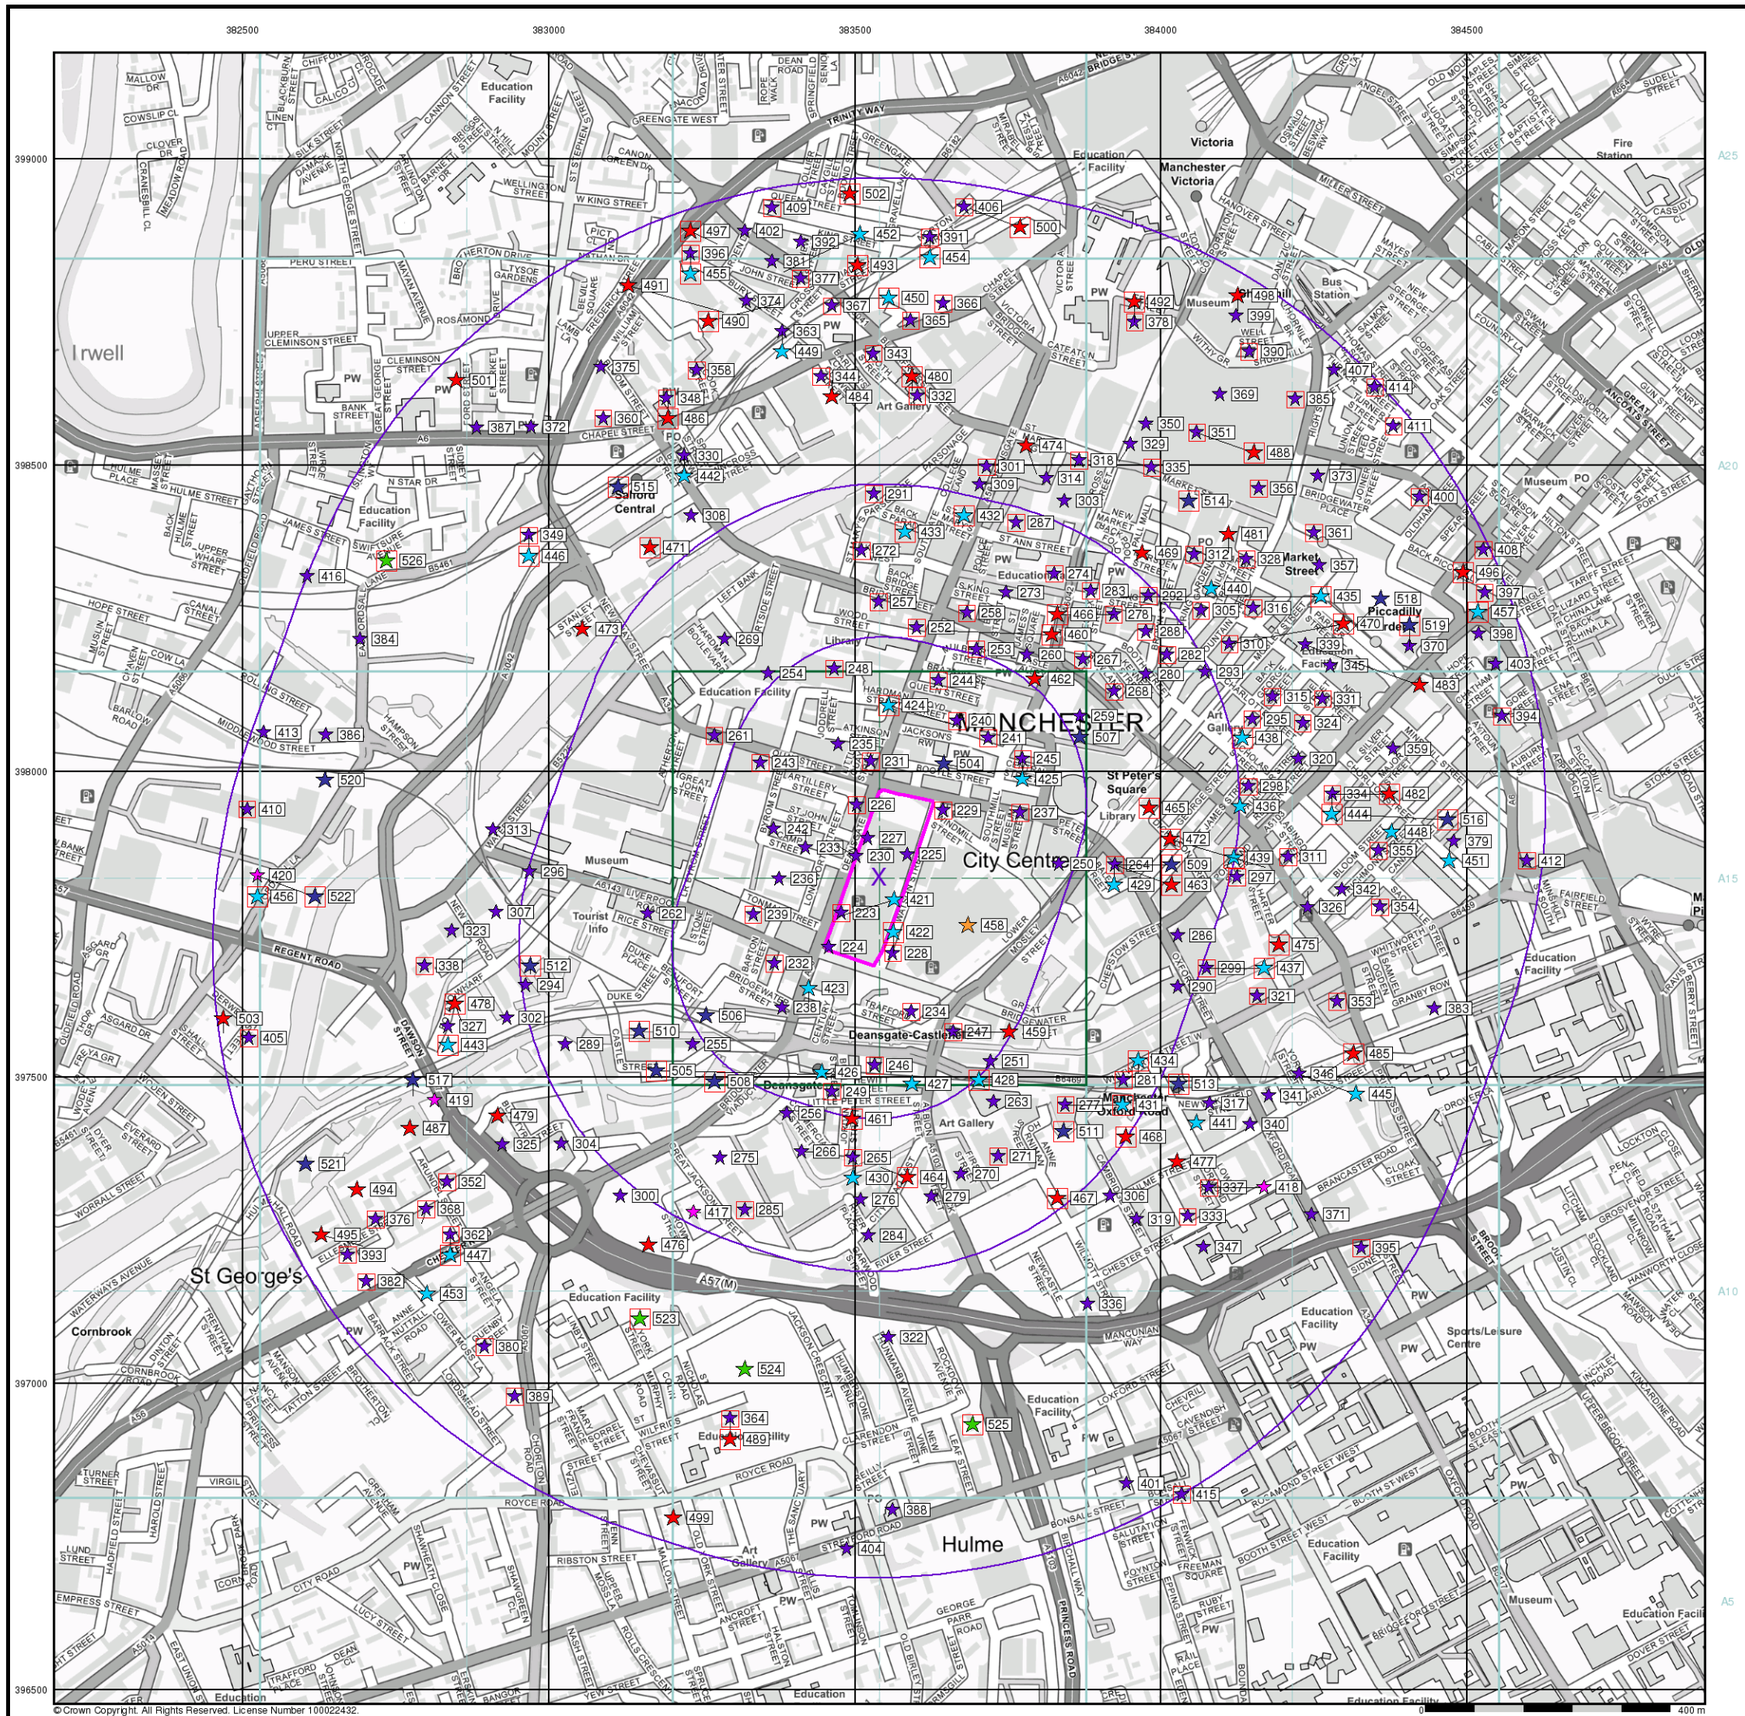

© Crown Copyright. All Rights Reserved. License Number 100022432.

curtins

Industrial Land Use Map


General

- Specified Site
- Specified Buffer(s)
- Bearing Reference Point
- Slice
- Map ID

Industrial Land Use

- Contemporary Trade Directory Entry
- Fuel Station Entry
- Gas Pipeline
- Points of Interest - Commercial Services
- Points of Interest - Education and Health
- Points of Interest - Manufacturing and Production
- Points of Interest - Public Infrastructure
- Points of Interest - Recreational and Environmental
- Underground Electrical Cables

Industrial Land Use Map - Slice A

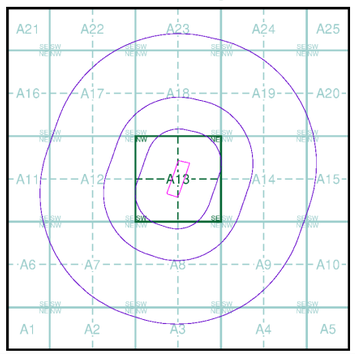

Order Details


Order Number:	296939139_1_1
Customer Ref:	B064582.301
National Grid Reference:	383540, 397830
Slice:	A
Site Area (Ha):	2.57
Search Buffer (m):	1000

Site Details

Great Northern, Watson Street, Manchester, M3 4LP

Landmark INFORMATION GROUP

Tel: 0844 844 9952
Fax: 0844 844 9951
Web: www.envirocheck.co.uk

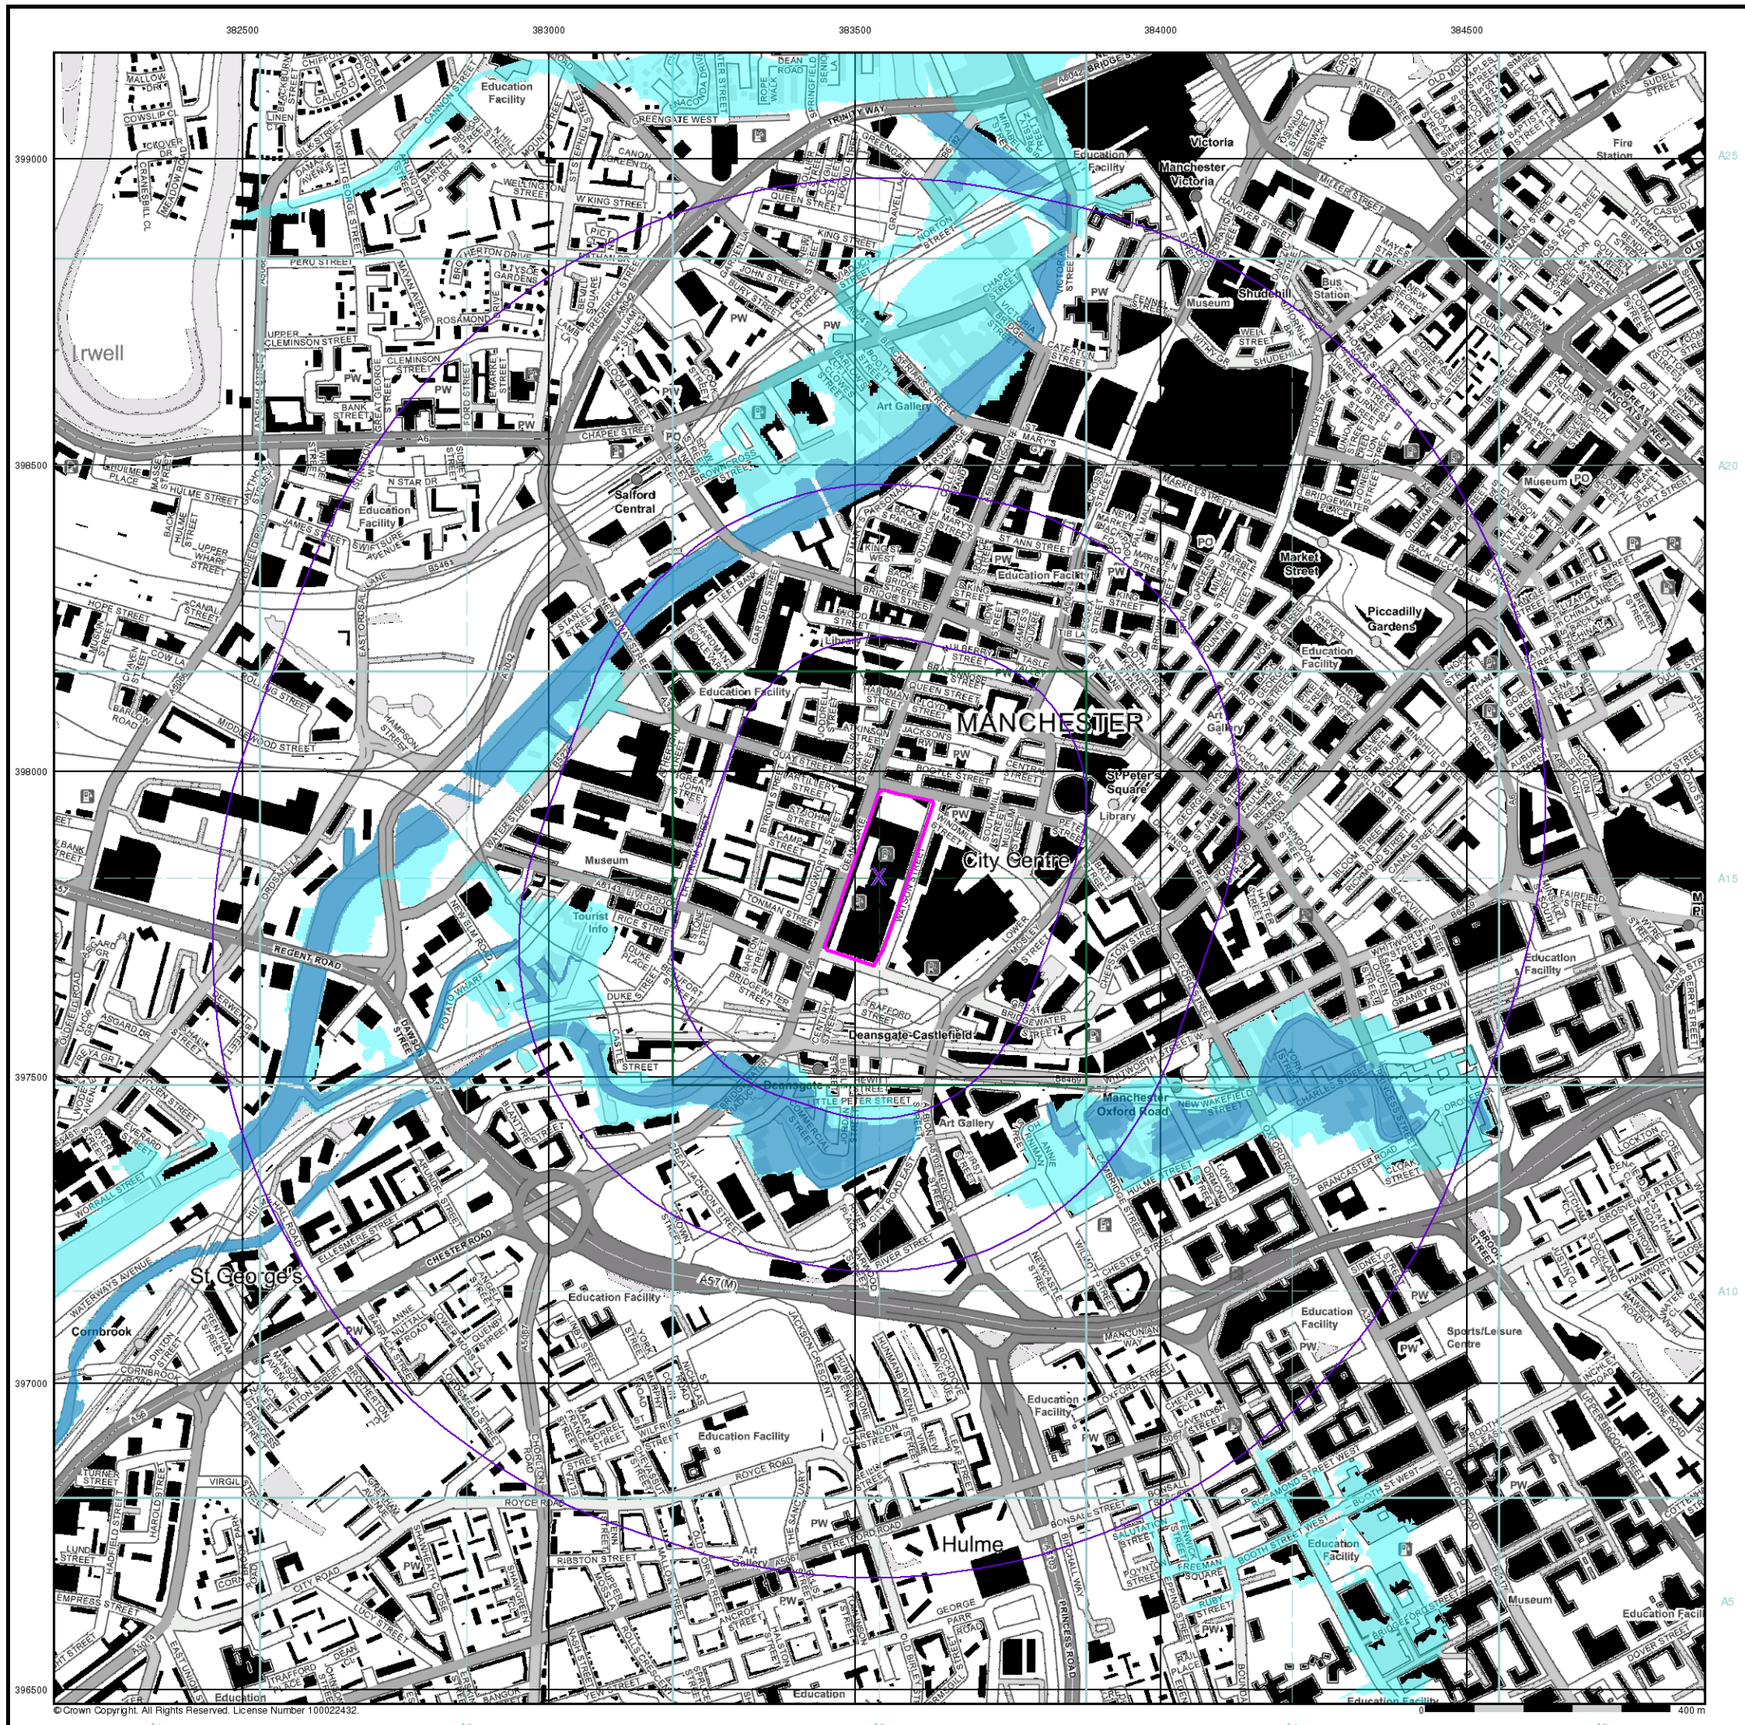

© Crown Copyright. All Rights Reserved. License Number 100022432.

curtins


General

- Specified Site
- Specified Buffer(s)
- X Bearing Reference Point

Agency and Hydrological (Flood)

- Extreme Flooding from Rivers or Sea without Defences (Zone 2)
- Flooding from Rivers or Sea without Defences (Zone 3)
- Area Benefiting from Flood Defence
- Flood Water Storage Areas
- Flood Defence

Flood Map - Slice A

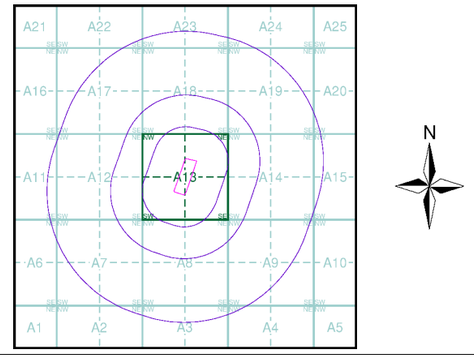

Order Details


Order Number:	296939139_1_1
Customer Ref:	B064582.301
National Grid Reference:	383540, 397830
Slice:	A
Site Area (Ha):	2.57
Search Buffer (m):	1000

Site Details

Great Northern, Watson Street, Manchester, M3 4LP

Landmark INFORMATION GROUP

Tel: 0844 844 9952
Fax: 0844 844 9951
Web: www.envirocheck.co.uk

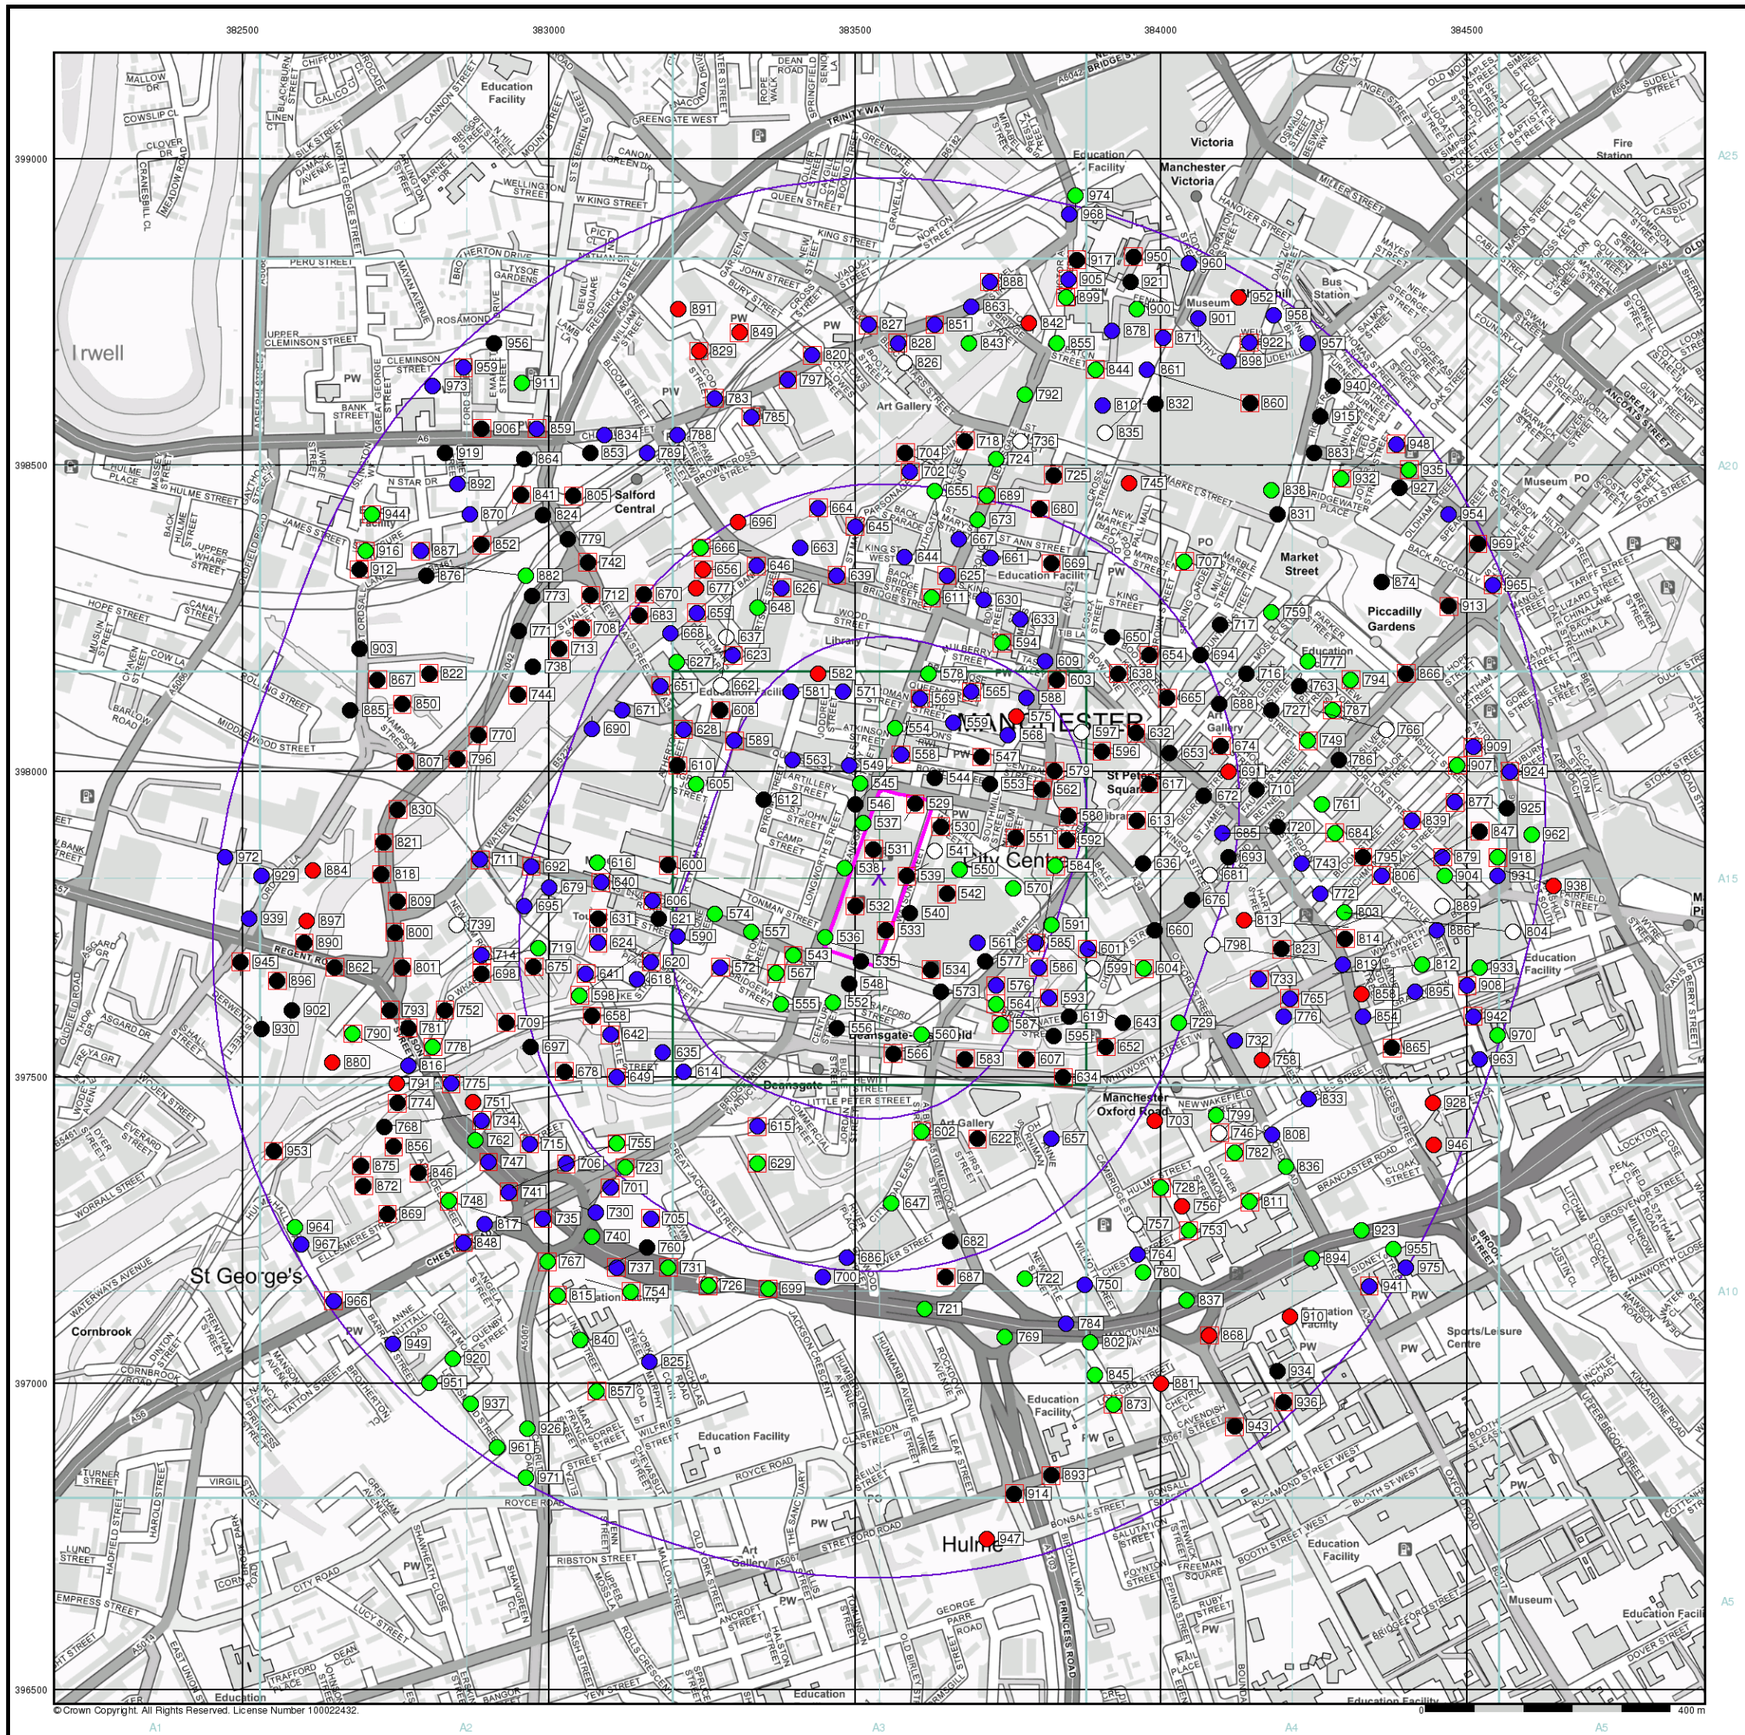

curtins

General

- Specified Site
- Specified Buffer(s)
- Bearing Reference Point
- Map ID
- Several of Type at Location


Agency and Hydrological (Boreholes)

- BGS Borehole Depth 0 - 10m
- BGS Borehole Depth 10 - 30m
- BGS Borehole Depth 30m +
- Confidential
- Other

For Borehole information please refer to the Borehole .csv file which accompanied this slice.

A copy of the BGS Borehole Ordering Form is available to download from the Support section of www.envirocheck.co.uk.

Borehole Map - Slice A

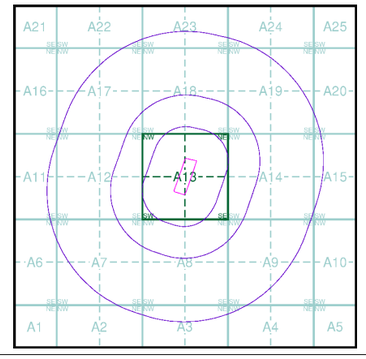

Order Details


Order Number:	296939139_1_1
Customer Ref:	B064582.301
National Grid Reference:	383540, 397830
Slice:	A
Site Area (Ha):	2.57
Search Buffer (m):	1000

Site Details

Great Northern, Watson Street, Manchester, M3 4LP

Landmark INFORMATION GROUP

Tel: 0844 844 9952
Fax: 0844 844 9951
Web: www.envirocheck.co.uk

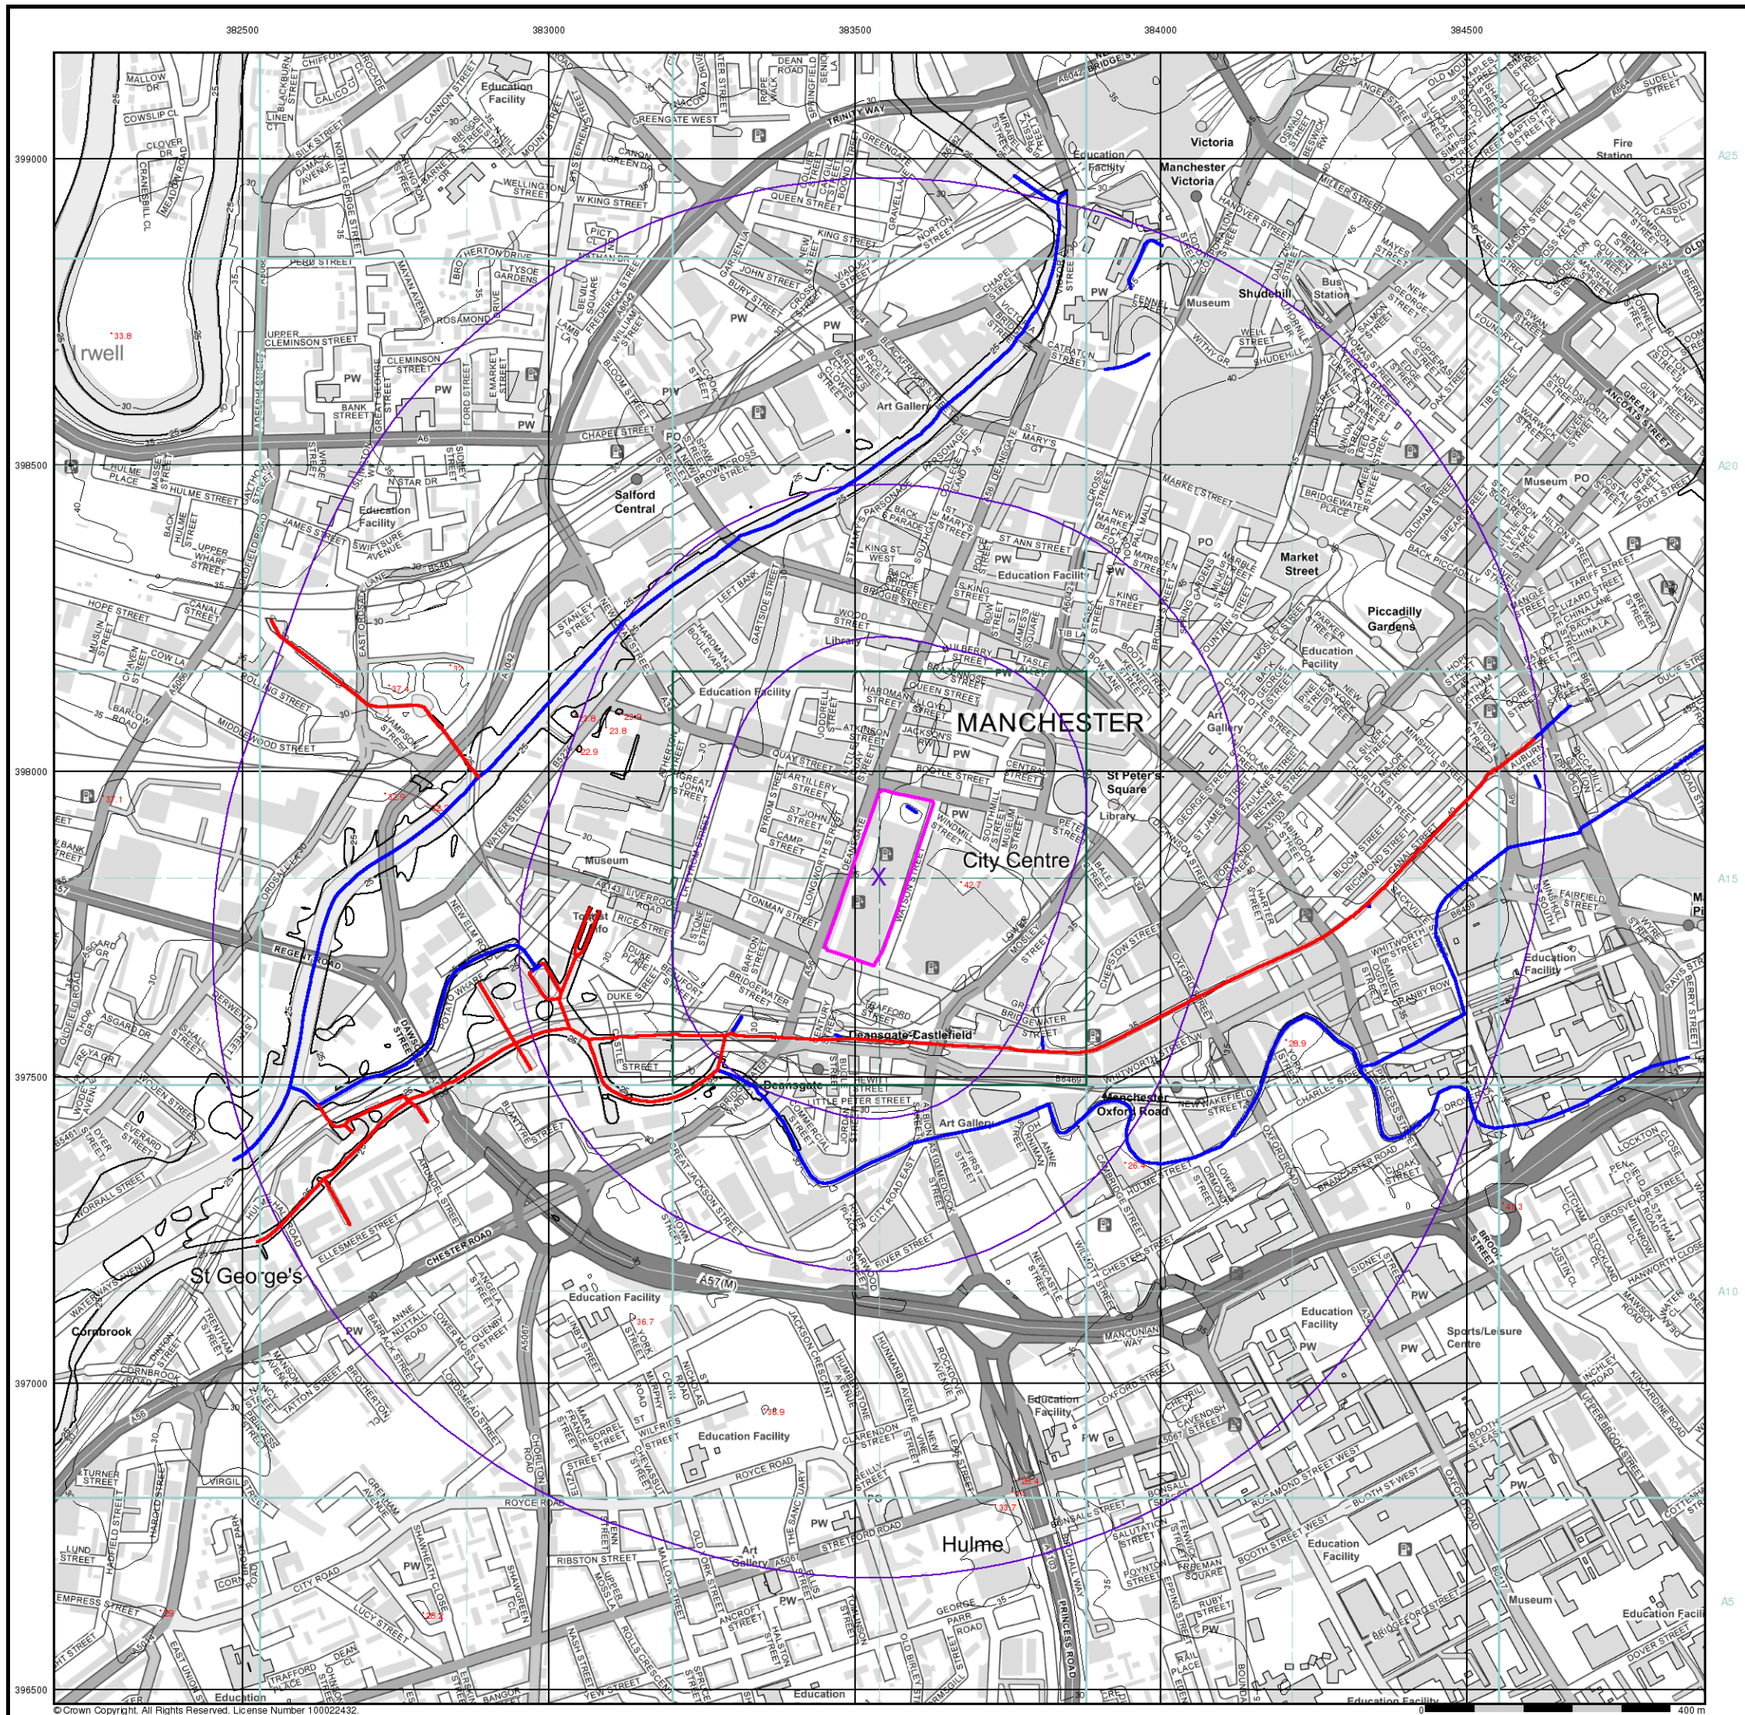

curtins

General

- Specified Site
- Specified Buffer(s)
- Bearing Reference Point

OS Water Network Data

- Canal
- Reservoir
- Foreshore
- Marsh
- Tidal River
- Inland River
- Drain
- Other
- Lake
- Transfer
- Lock Or Flight Of Locks
- Sea

Contours (height in meters)


Standard Contour 105 100 95

Master Contour

Spot Height 167.3

- MLW Mean Low Water
- MHW Mean High Water

OS Water Network Map - Slice A

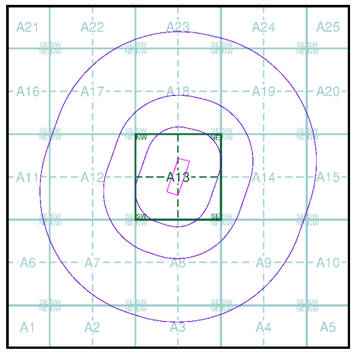

Order Details


Order Number:	296939139_1_1
Customer Ref:	B064582.301
National Grid Reference:	383540, 397830
Slice:	A
Site Area (Ha):	2.57
Search Buffer (m):	1000

Site Details

Great Northern, Watson Street, Manchester, M3 4LP

Landmark INFORMATION GROUP

Tel: 0844 844 9952
Fax: 0844 844 9951
Web: www.envirocheck.co.uk

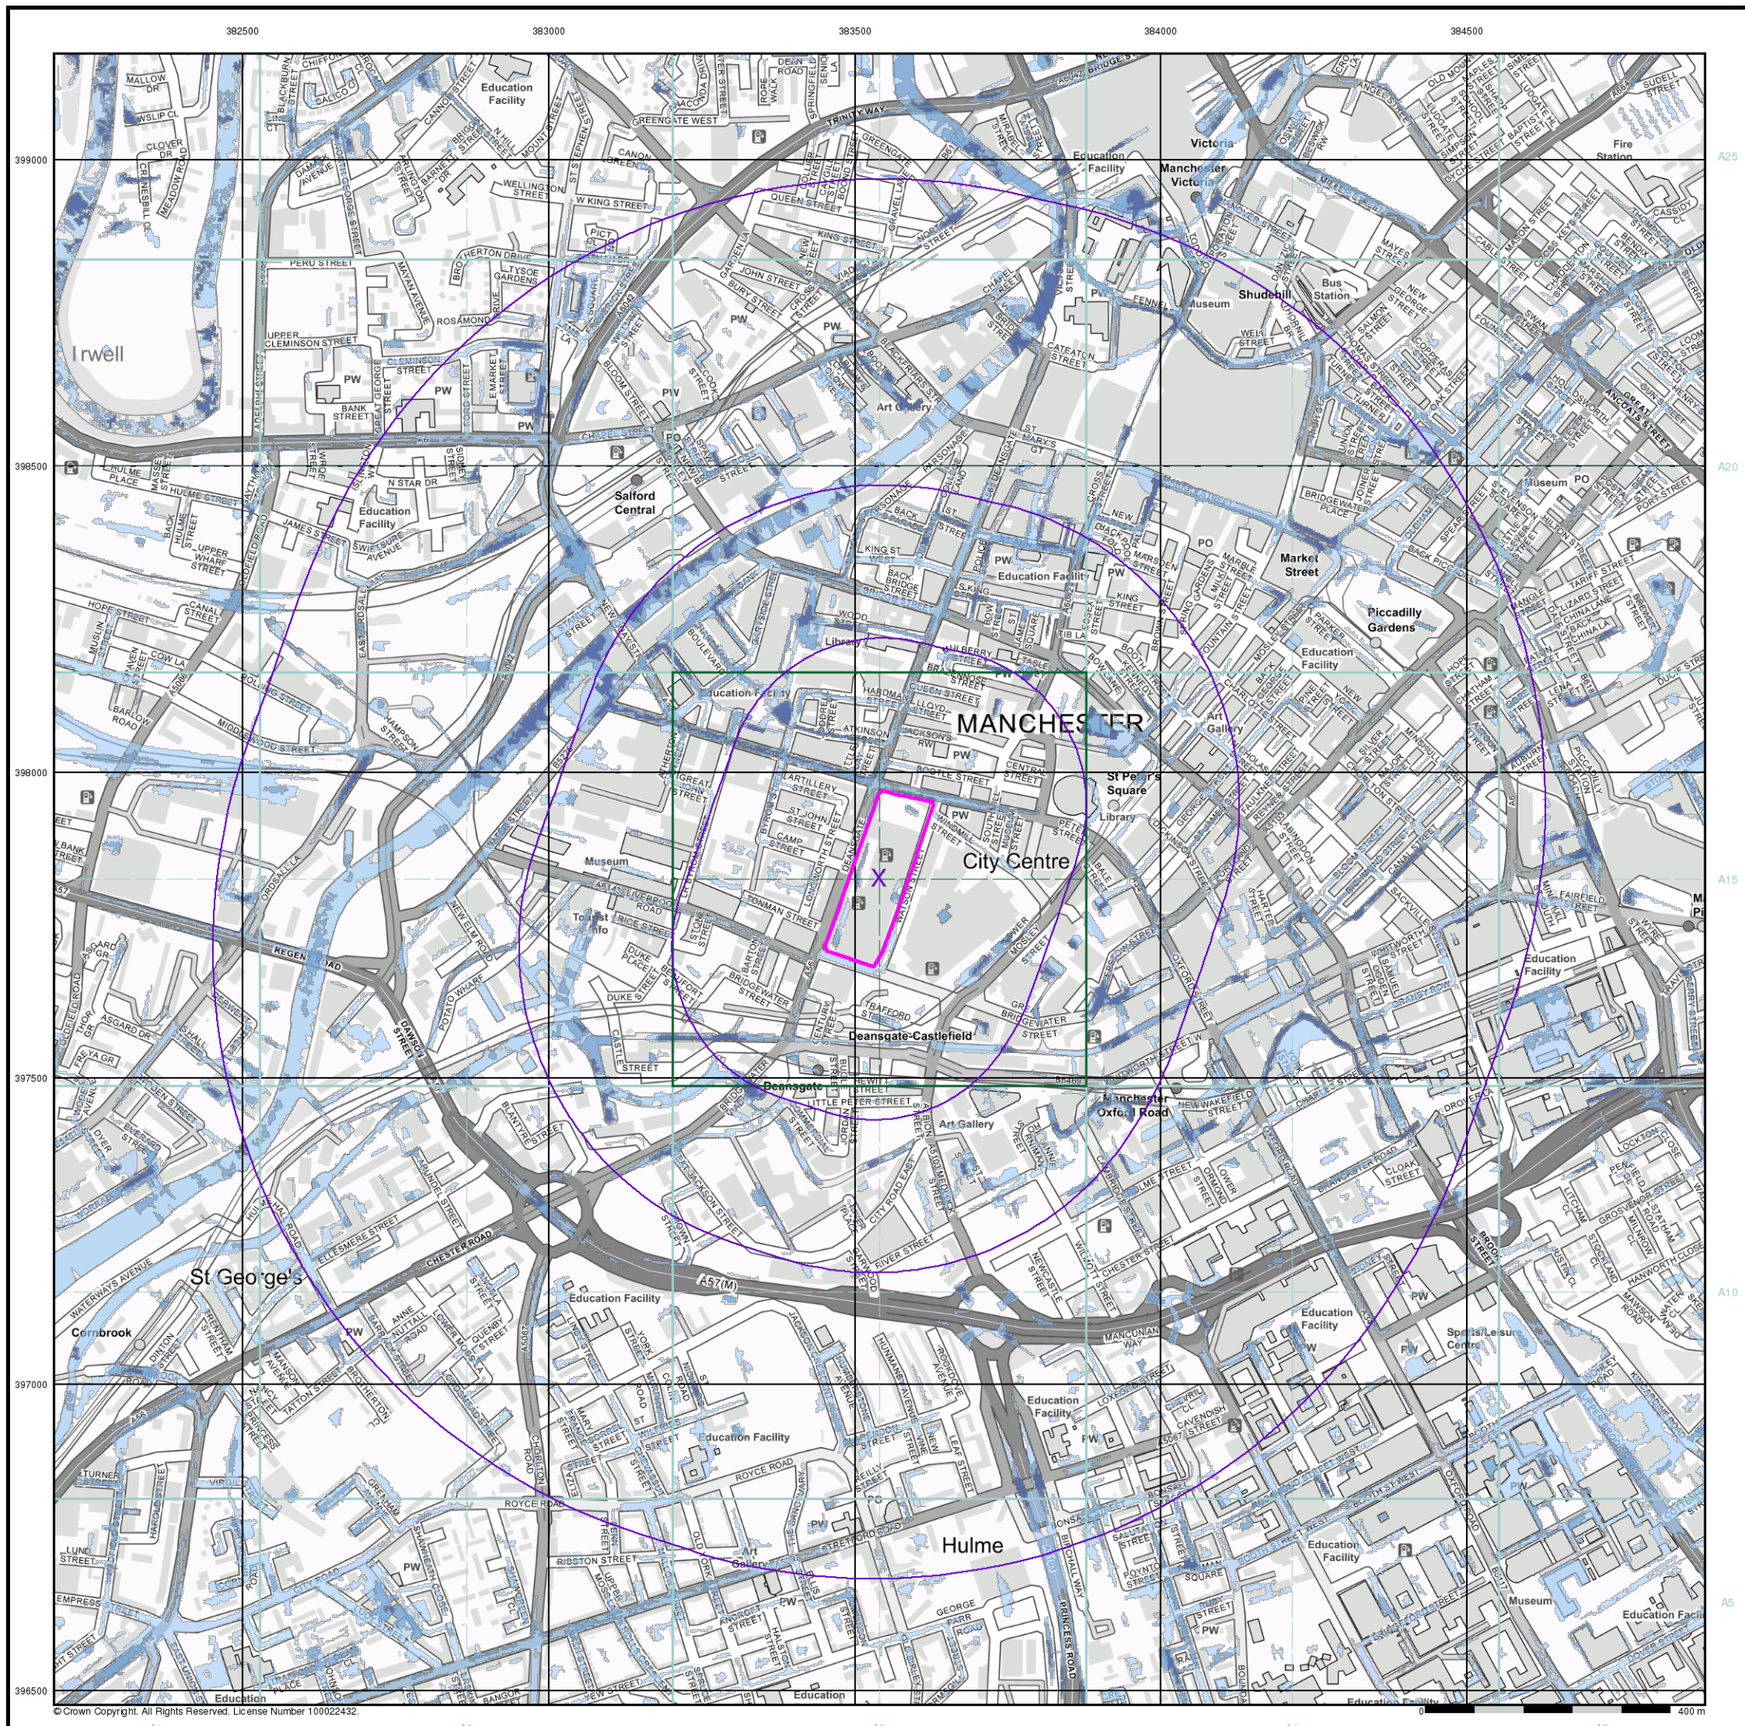

© Crown Copyright. All Rights Reserved. License Number 100022432.

curtins

General

- Specified Site
- Specified Buffer(s)
- X Bearing Reference Point

Risk of Flooding from Surface Water


- High - 30 Year Return
- Medium - 100 Year Return
- Low - 1000 Year Return

Suitability

See the suitability map below

- National to county
- County to town
- Town to street
- Street to parcels of land
- Property

EA/NRW Suitability Map - Slice A

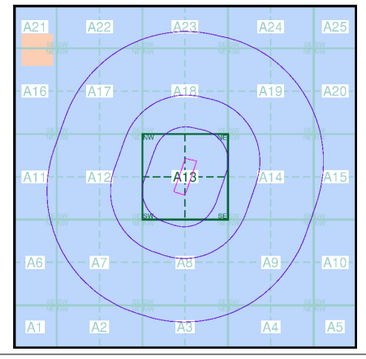

Order Details

Order Number:	296939139_1_1
Customer Ref:	B064582.301
National Grid Reference:	383540, 397830
Slice:	A
Site Area (Ha):	2.57
Search Buffer (m):	1000

Site Details

Great Northern, Watson Street, Manchester, M3 4LP

Landmark INFORMATION GROUP

Tel: 0844 844 9952
Fax: 0844 844 9951
Web: www.envirocheck.co.uk



© Crown Copyright. All Rights Reserved. License Number 100022432.

curtins

General

- Specified Site
- Specified Buffer(s)
- Bearing Reference Point
- Map ID
- Several of Type at Location
- Pylon
- Overhead Transmission Line

Agency and Hydrological

- Contaminated Land Register Entry or Notice (Location)
- Contaminated Land Register Entry or Notice
- Discharge Consent
- Enforcement or Prohibition Notice
- Integrated Pollution Control
- Integrated Pollution Prevention Control
- Local Authority Integrated Pollution Prevention and Control
- Local Authority Pollution Prevention and Control
- Local Authority Pollution Prevention and Control Enforcement
- Pollution Incident to Controlled Waters
- Prosecution Relating to Authorised Processes
- Prosecution Relating to Controlled Waters
- Registered Radioactive Substance
- River Network or Water Feature
- River Quality Sampling Point
- Substantiated Pollution Incident Register
- Water Abstraction
- Water Industry Act Referral

Waste

- BGS Recorded Landfill Site (Location)
- BGS Recorded Landfill Site
- EA Historic Landfill (Buffered Point)
- EA Historic Landfill (Polygon)
- Integrated Pollution Control Registered Waste Site
- Licensed Waste Management Facility (Landfill Boundary)
- Licensed Waste Management Facility (Location)
- Local Authority Recorded Landfill Site (Location)
- Local Authority Recorded Landfill Site
- Potentially Infilled Land (Non-water)
- Potentially Infilled Land (Non-water)
- Potentially Infilled Land (Non-water)
- Potentially Infilled Land (Water)
- Potentially Infilled Land (Water)
- Potentially Infilled Land (Water)
- Registered Landfill Site
- Registered Landfill Site (Location)
- Registered Landfill Site (Point Buffered to 100m)
- Registered Landfill Site (Point Buffered to 250m)
- Registered Waste Transfer Site (Location)
- Registered Waste Transfer Site
- Registered Waste Treatment or Disposal Site (Location)
- Registered Waste Treatment or Disposal Site


Hazardous Substances

- COMAH Site
- Explosive Site
- NIHHS Site
- Planning Hazardous Substance Consent
- Planning Hazardous Substance Enforcement

Geological

- BGS Recorded Mineral Site

Site Sensitivity Map - Segment A13

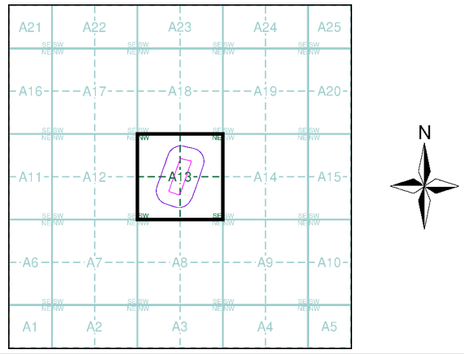

Order Details


Order Number:	296939139_1_1
Customer Ref:	B064582.301
National Grid Reference:	383540, 397830
Slice:	A
Site Area (Ha):	2.57
Plot Buffer (m):	100

Site Details

Great Northern, Watson Street, Manchester, M3 4LP

Landmark INFORMATION GROUP

Tel: 0844 844 9952
Fax: 0844 844 9951
Web: www.envirocheck.co.uk

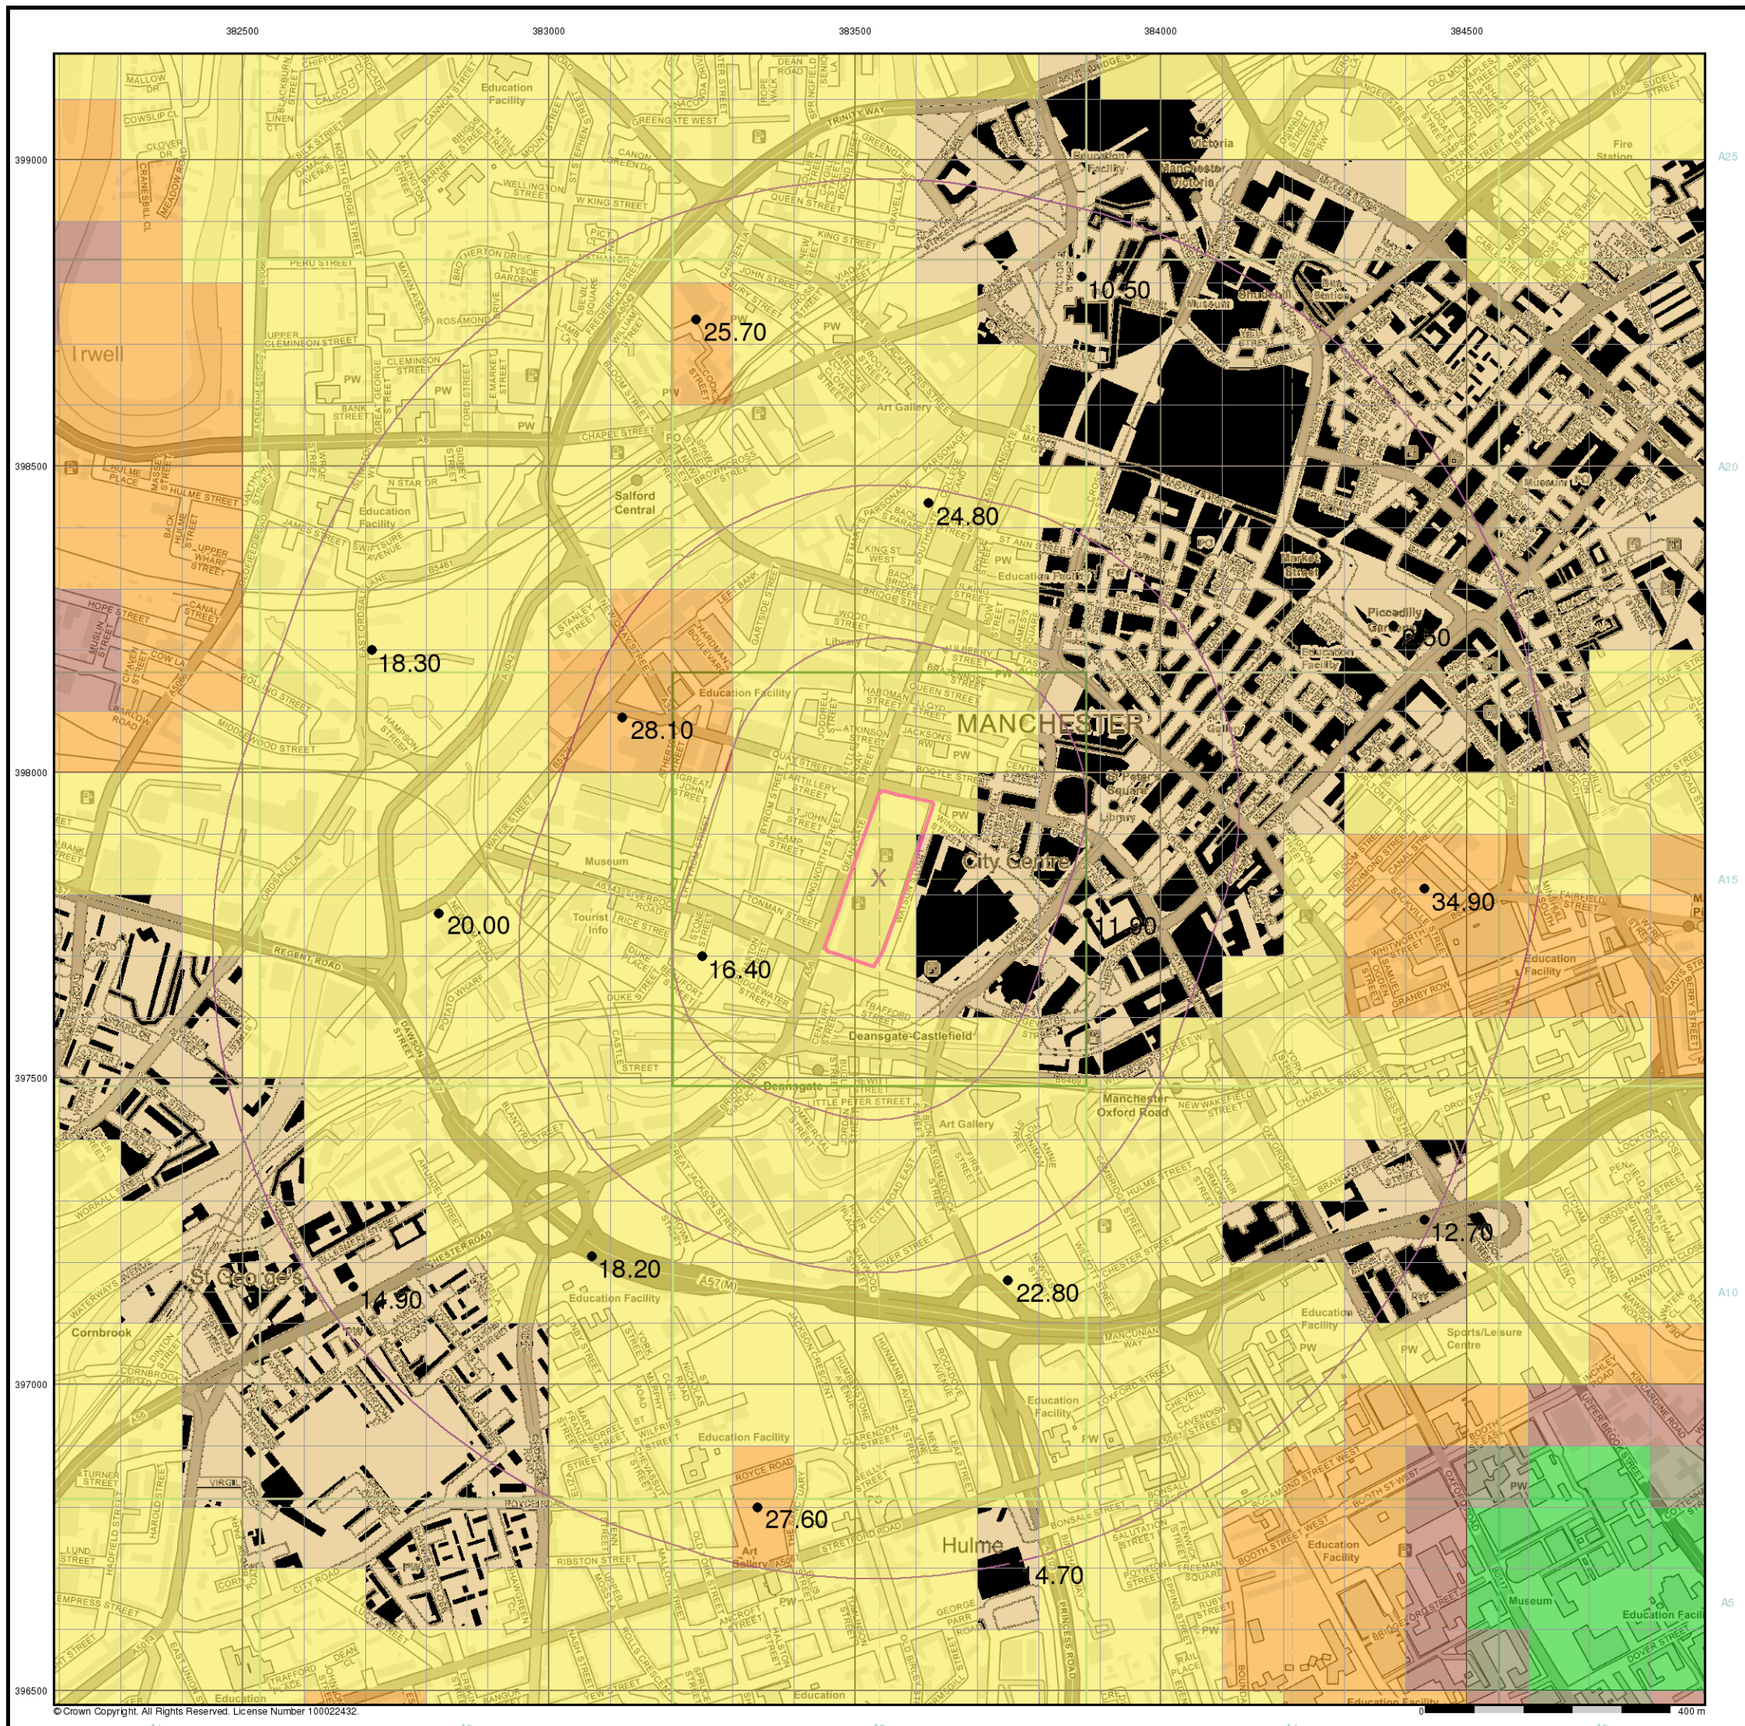

© Crown Copyright. All Rights Reserved. License Number 100022432.

curtins

General

Specified Site | Specified Buffer(s) | X Bearing Reference Point


Urban Soil Chemistry Arsenic

● BGS Urban Soil Chemistry Measured Concentration Values (mg/kg)

Arsenic Concentrations mg/kg

- < 15
- 15 - 25
- 25 - 35
- 35 - 45
- 45 - 60
- 60 - 120
- > 120

Urban Soil Chemistry Arsenic - Slice A

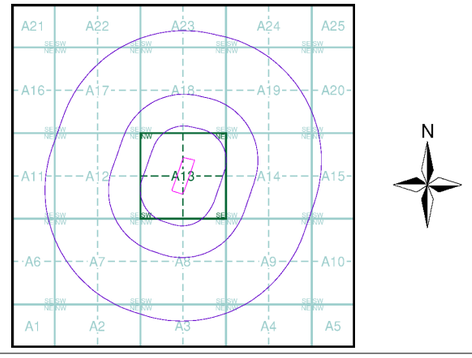

Order Details


Order Details:	296939139_1_1
Customer Ref:	B064582.301
National Grid Reference:	383540, 397830
Slice:	A
Site Area (Ha):	2.57
Search buffer (m):	1000

Site Details

Great Northern, Watson Street, Manchester, M3 4LP

Landmark INFORMATION GROUP

Tel: 0844 844 9952
Fax: 0844 844 9951
Web: www.envirocheck.co.uk

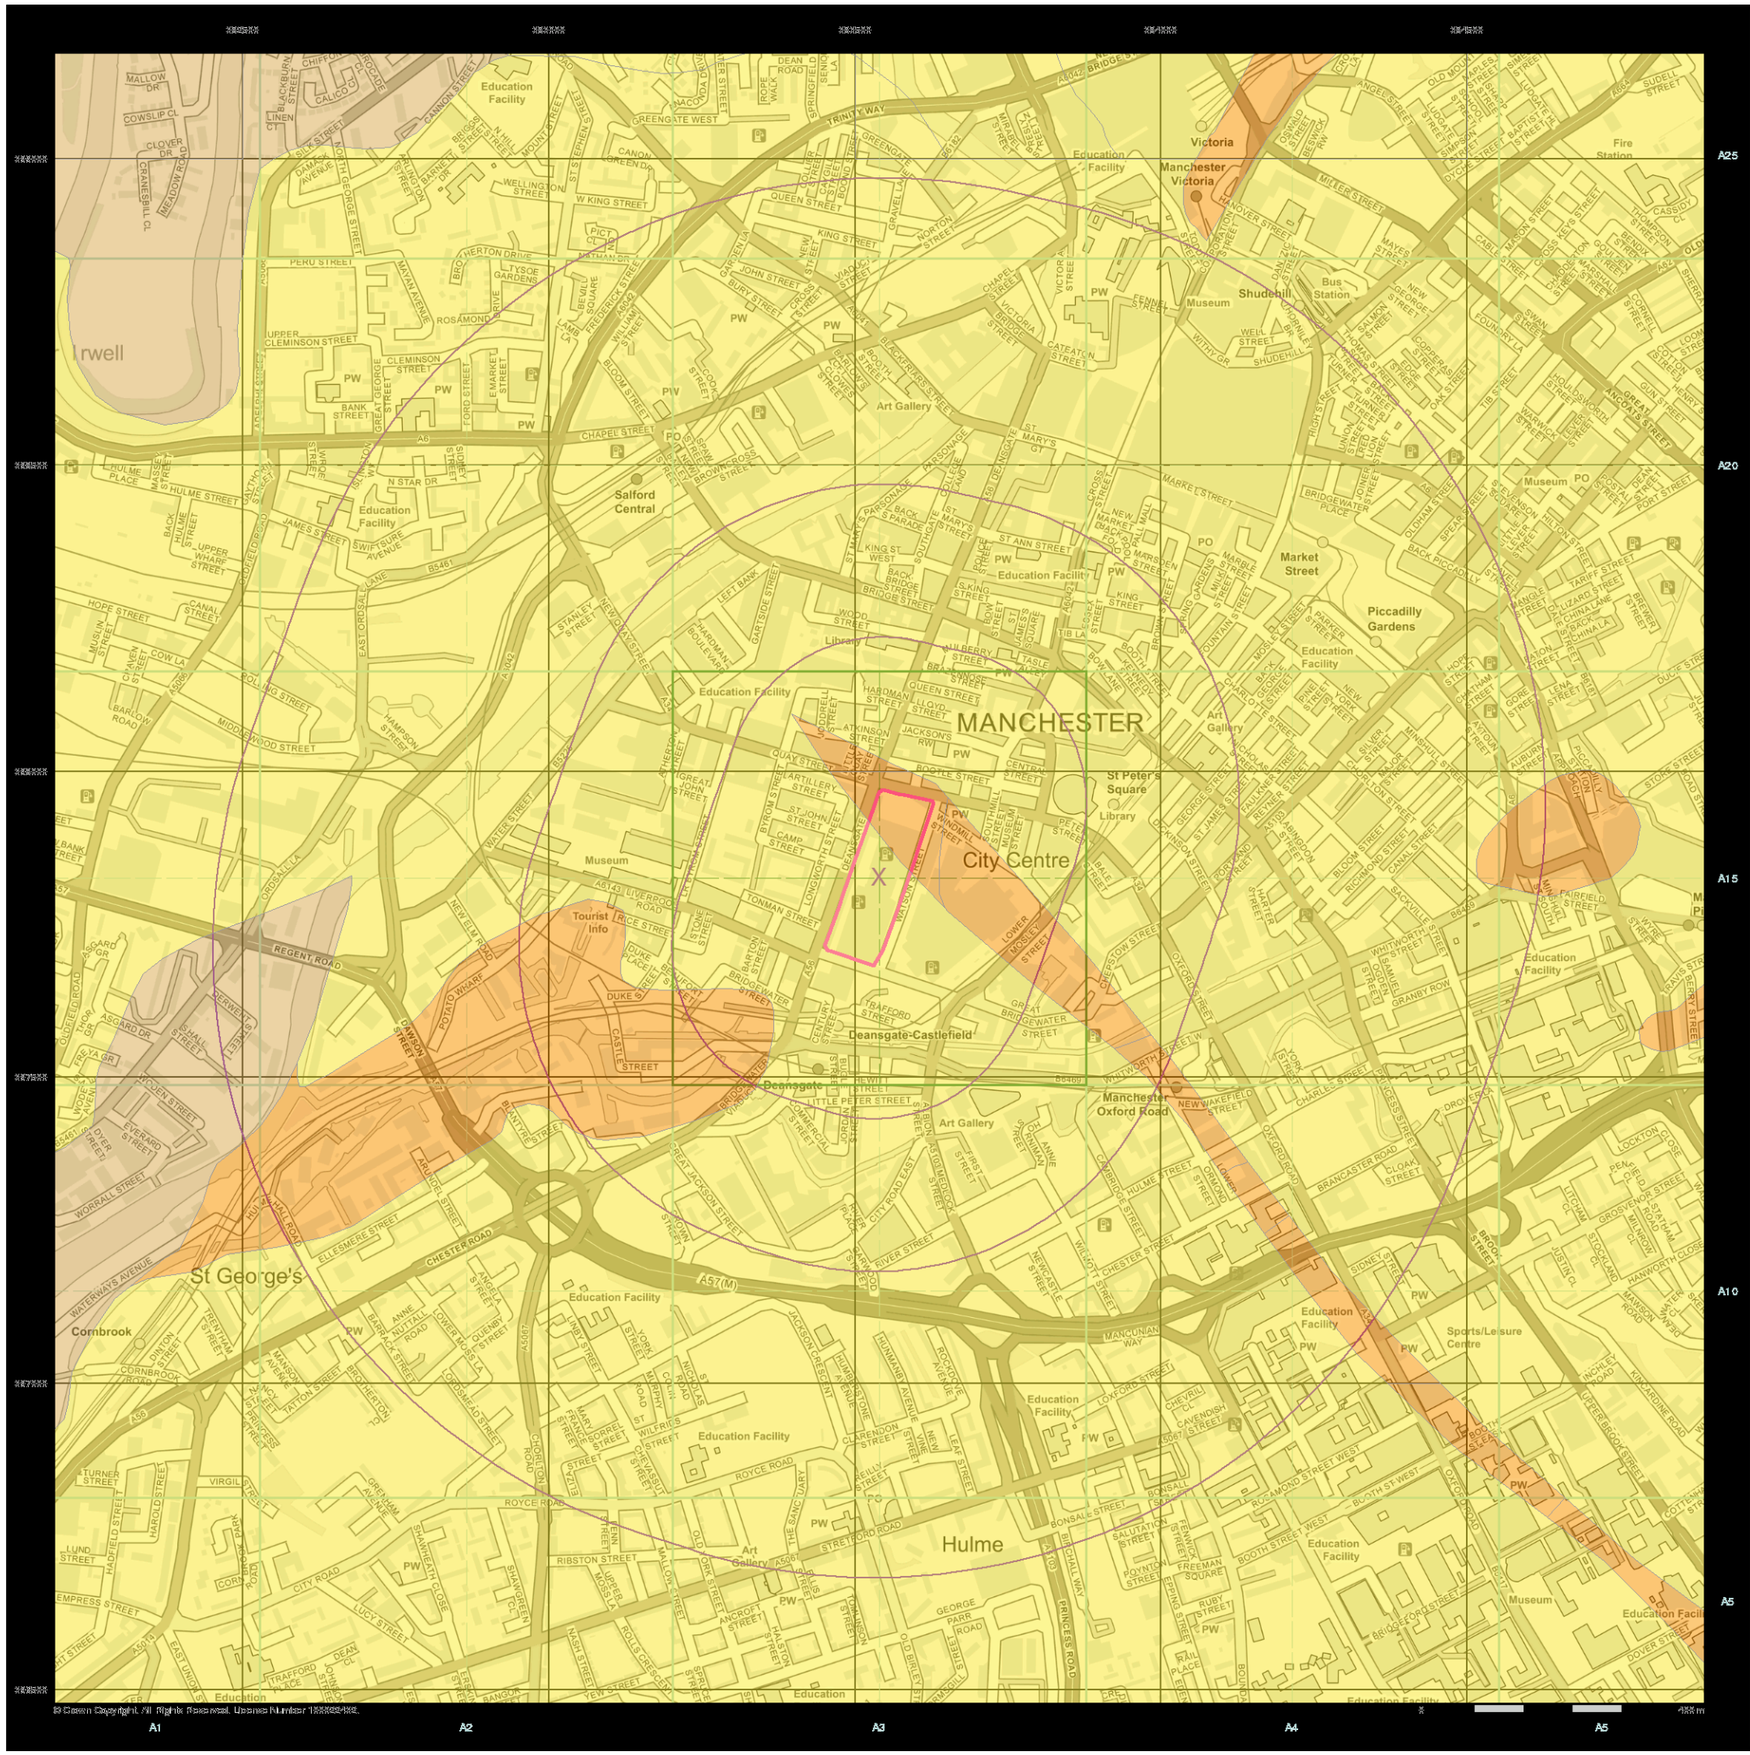

© Crown Copyright. All rights reserved. Licence number 100035402.

curtins

General


Specified Site | Specified Buffer(s) | X Bearing Reference Point

Estimated Soil Chemistry Arsenic

Arsenic Concentrations mg/kg

- < 15
- 15 - 25
- 25 - 35
- 35 - 45
- 45 - 60
- 60 - 120
- > 120

Estimated Soil Chemistry Arsenic - Slice A

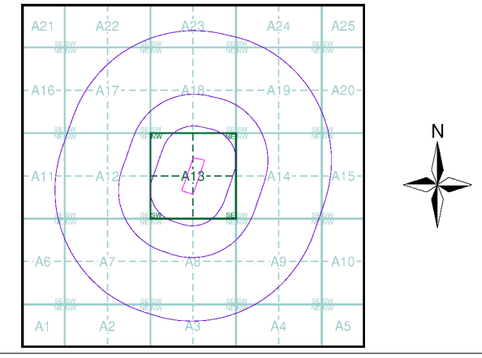


Order Details

Order Details:	296939139_1_1
Customer Ref:	B064582.301
National Grid Reference:	383540, 397830
Slice:	A
Site Area (Ha):	2.57
Search buffer (m):	1000

Site Details

Great Northern, Watson Street, Manchester, M3 4LP

Landmark INFORMATION GROUP
Tel: 0844 844 9952
Fax: 0844 844 9951
Web: www.envirocheck.co.uk

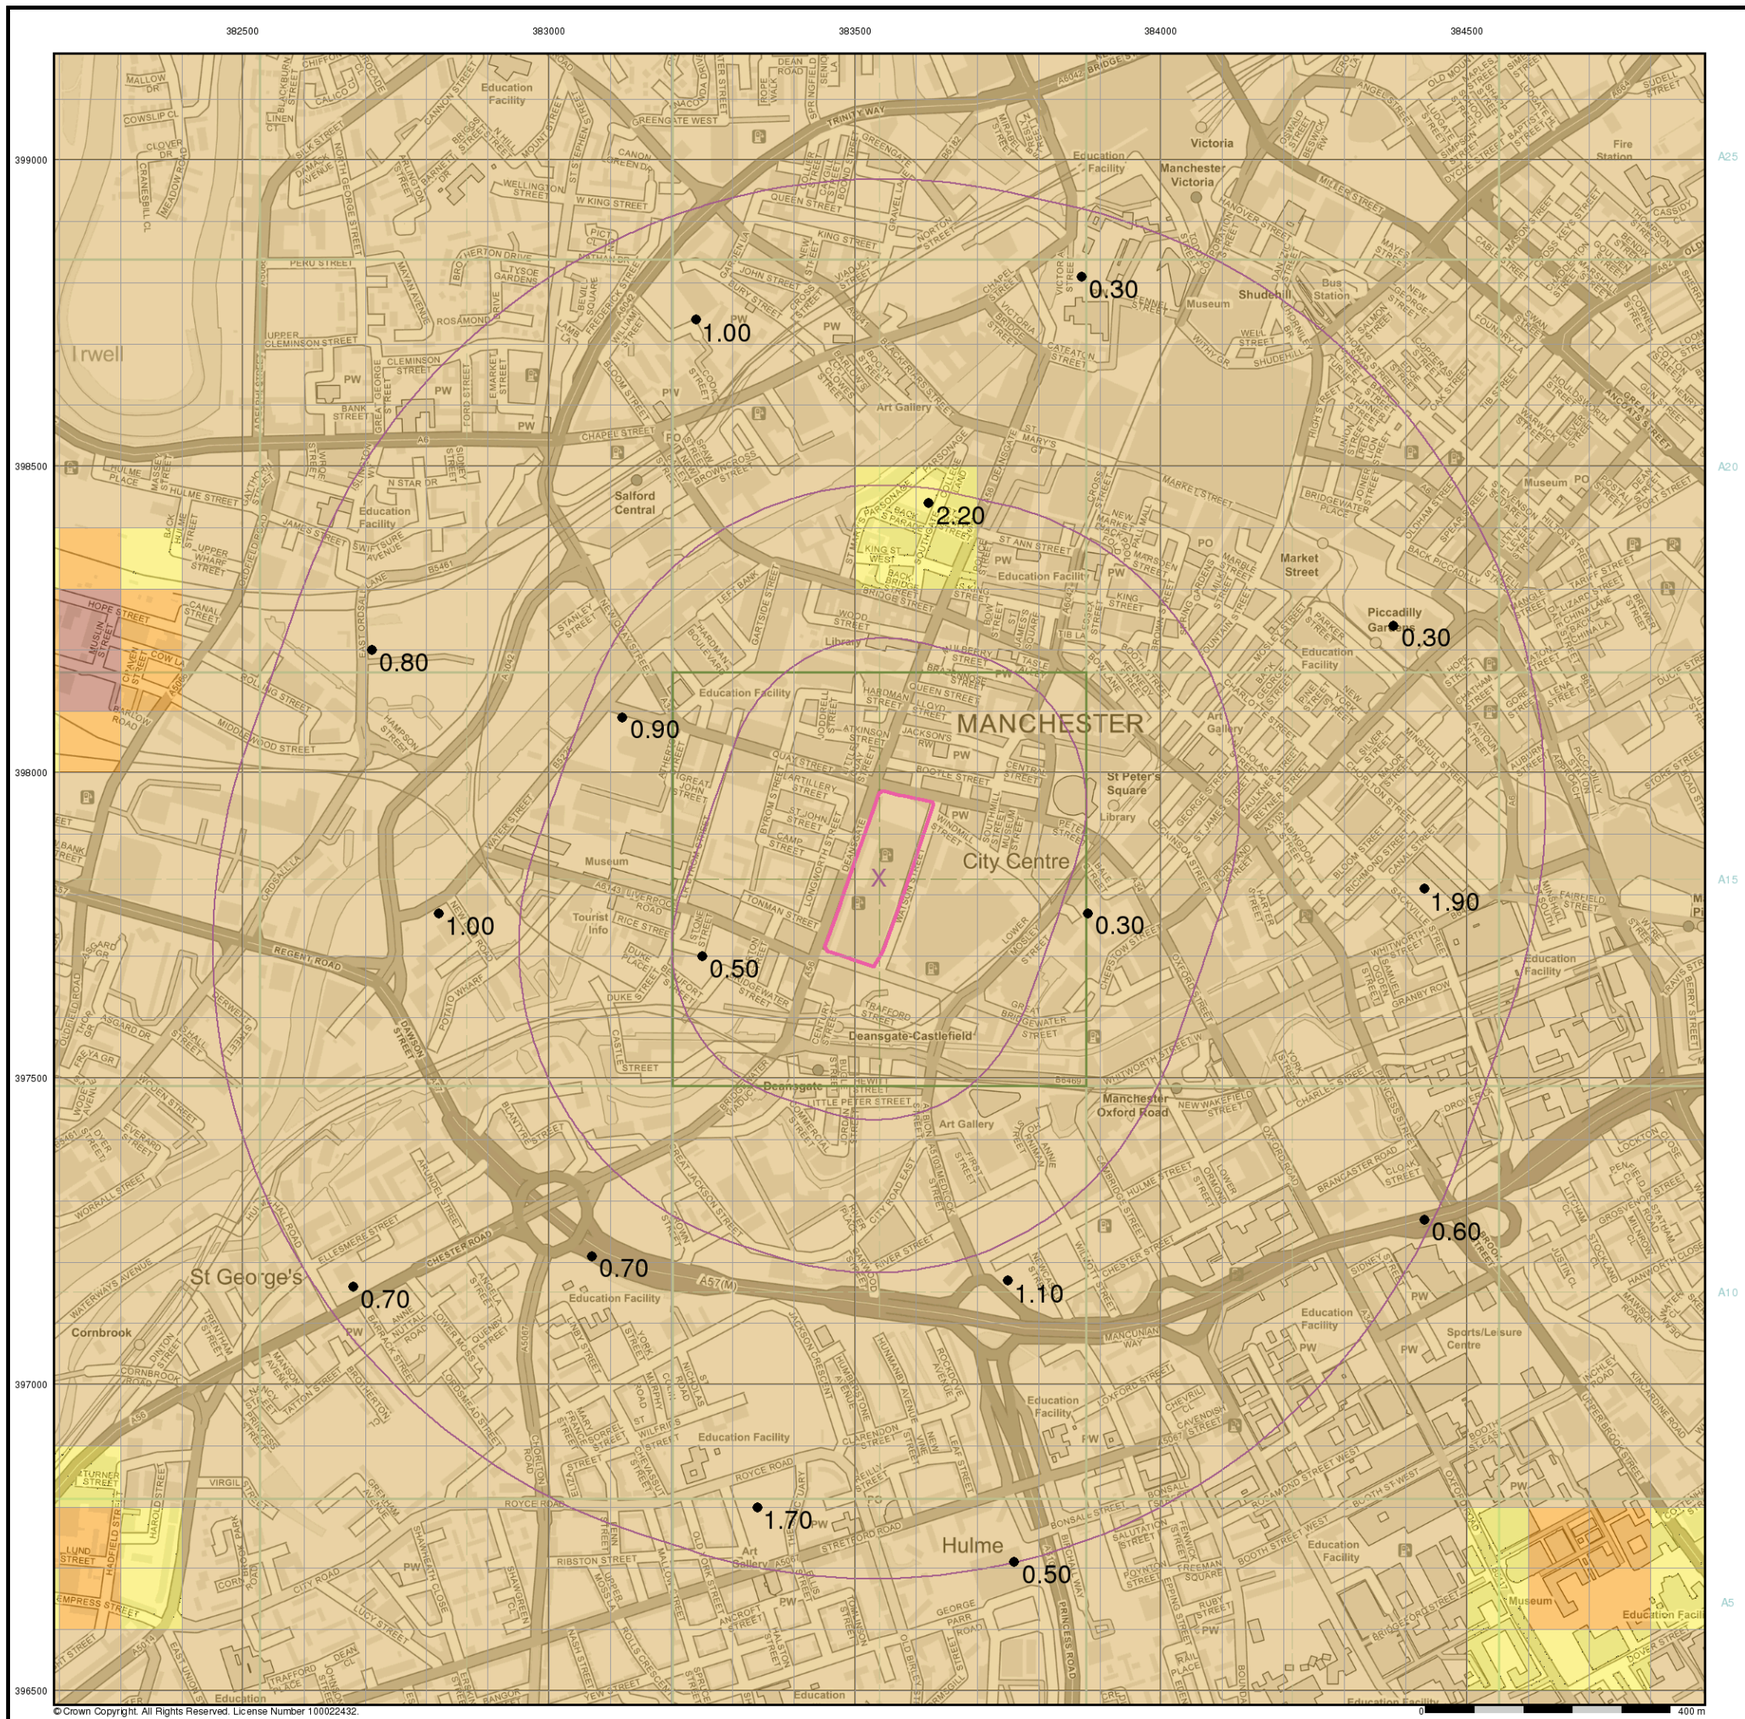

© Crown Copyright. All Rights Reserved. License Number 100022432.

curtins

General

Specified Site | Specified Buffer(s) | Bearing Reference Point


Urban Soil Chemistry Cadmium

● BGS Urban Soil Chemistry Measured Concentration Values (mg/kg)

Cadmium Concentrations mg/kg

< 1.8
1.8 - 2.2
2.2 - 3.0
> 3.0

Urban Soil Chemistry Cadmium - Slice A

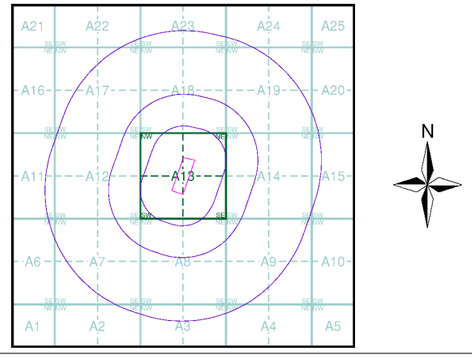


Order Details

Order Details:	296939139_1_1
Customer Ref:	B064582.301
National Grid Reference:	383540, 397830
Slice:	A
Site Area (Ha):	2.57
Search buffer (m):	1000

Site Details

Great Northern, Watson Street, Manchester, M3 4LP

Landmark INFORMATION GROUP
Tel: 0844 844 9952
Fax: 0844 844 9951
Web: www.envirocheck.co.uk

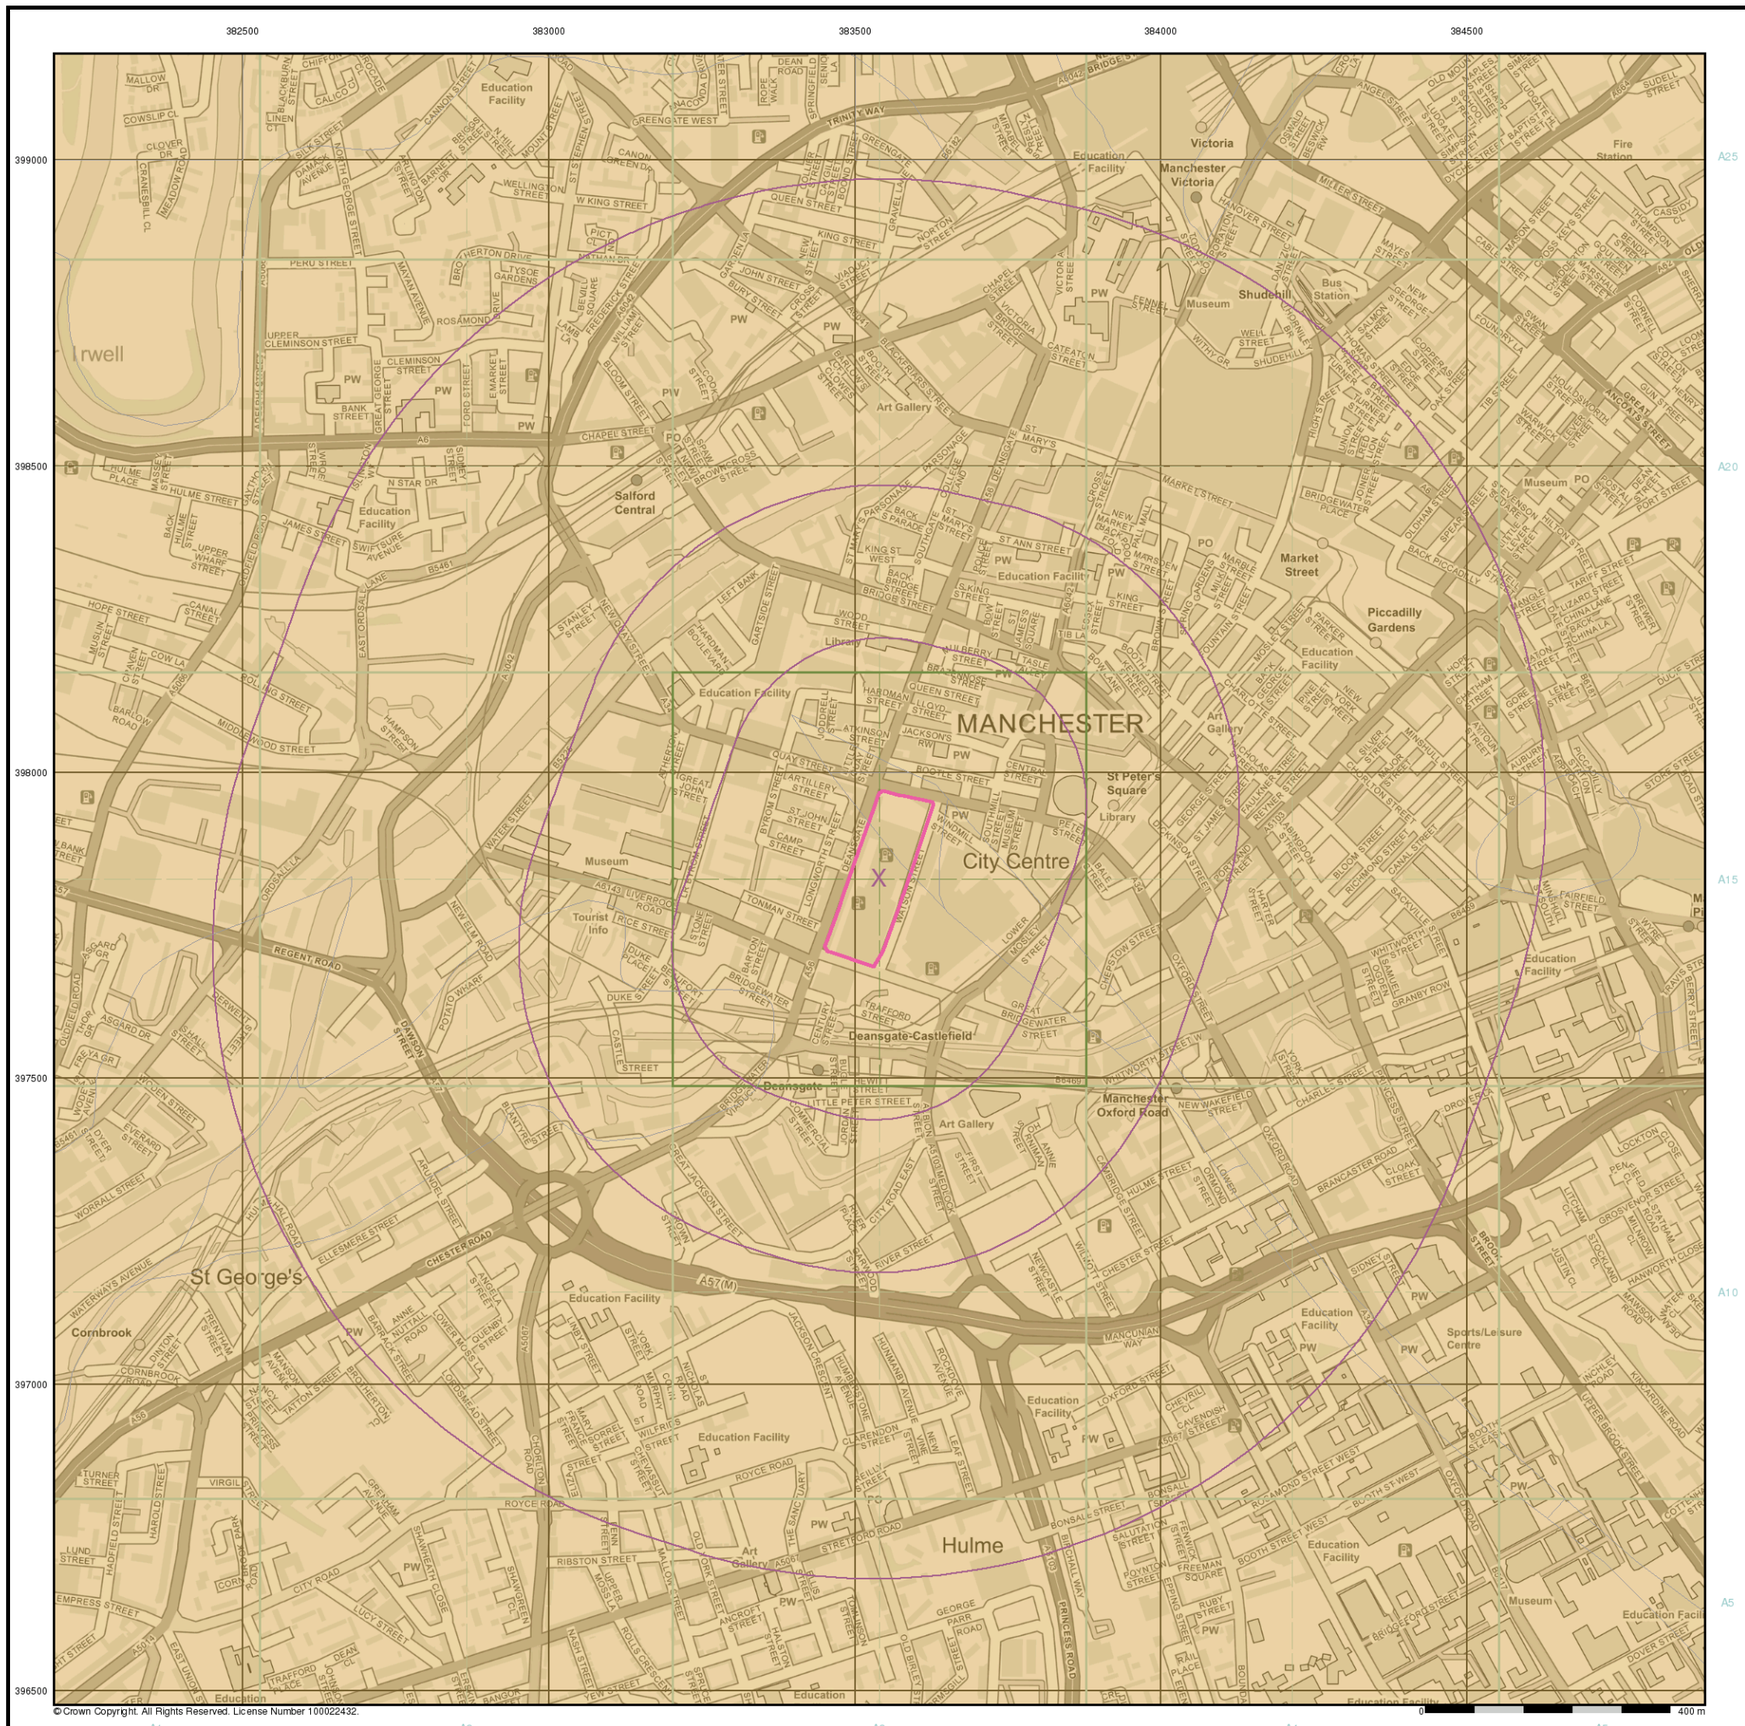

© Crown Copyright. All Rights Reserved. License Number 100022432.

curtins

General


Specified Site | Specified Buffer(s) | X Bearing Reference Point

Estimated Soil Chemistry Cadmium

Cadmium Concentrations mg/kg

- < 1.8
- 1.8 - 2.2
- 2.2 - 3.0
- > 3.0

Estimated Soil Chemistry Cadmium - Slice A

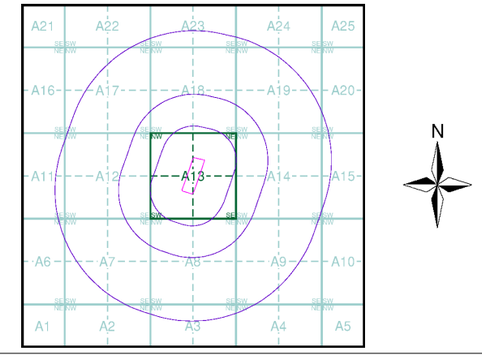


Order Details

Order Details:	296939139_1_1
Customer Ref:	B064582.301
National Grid Reference:	383540, 397830
Slice:	A
Site Area (Ha):	2.57
Search buffer (m):	1000

Site Details

Great Northern, Watson Street, Manchester, M3 4LP

Landmark INFORMATION GROUP
Tel: 0844 844 9952
Fax: 0844 844 9951
Web: www.envirocheck.co.uk

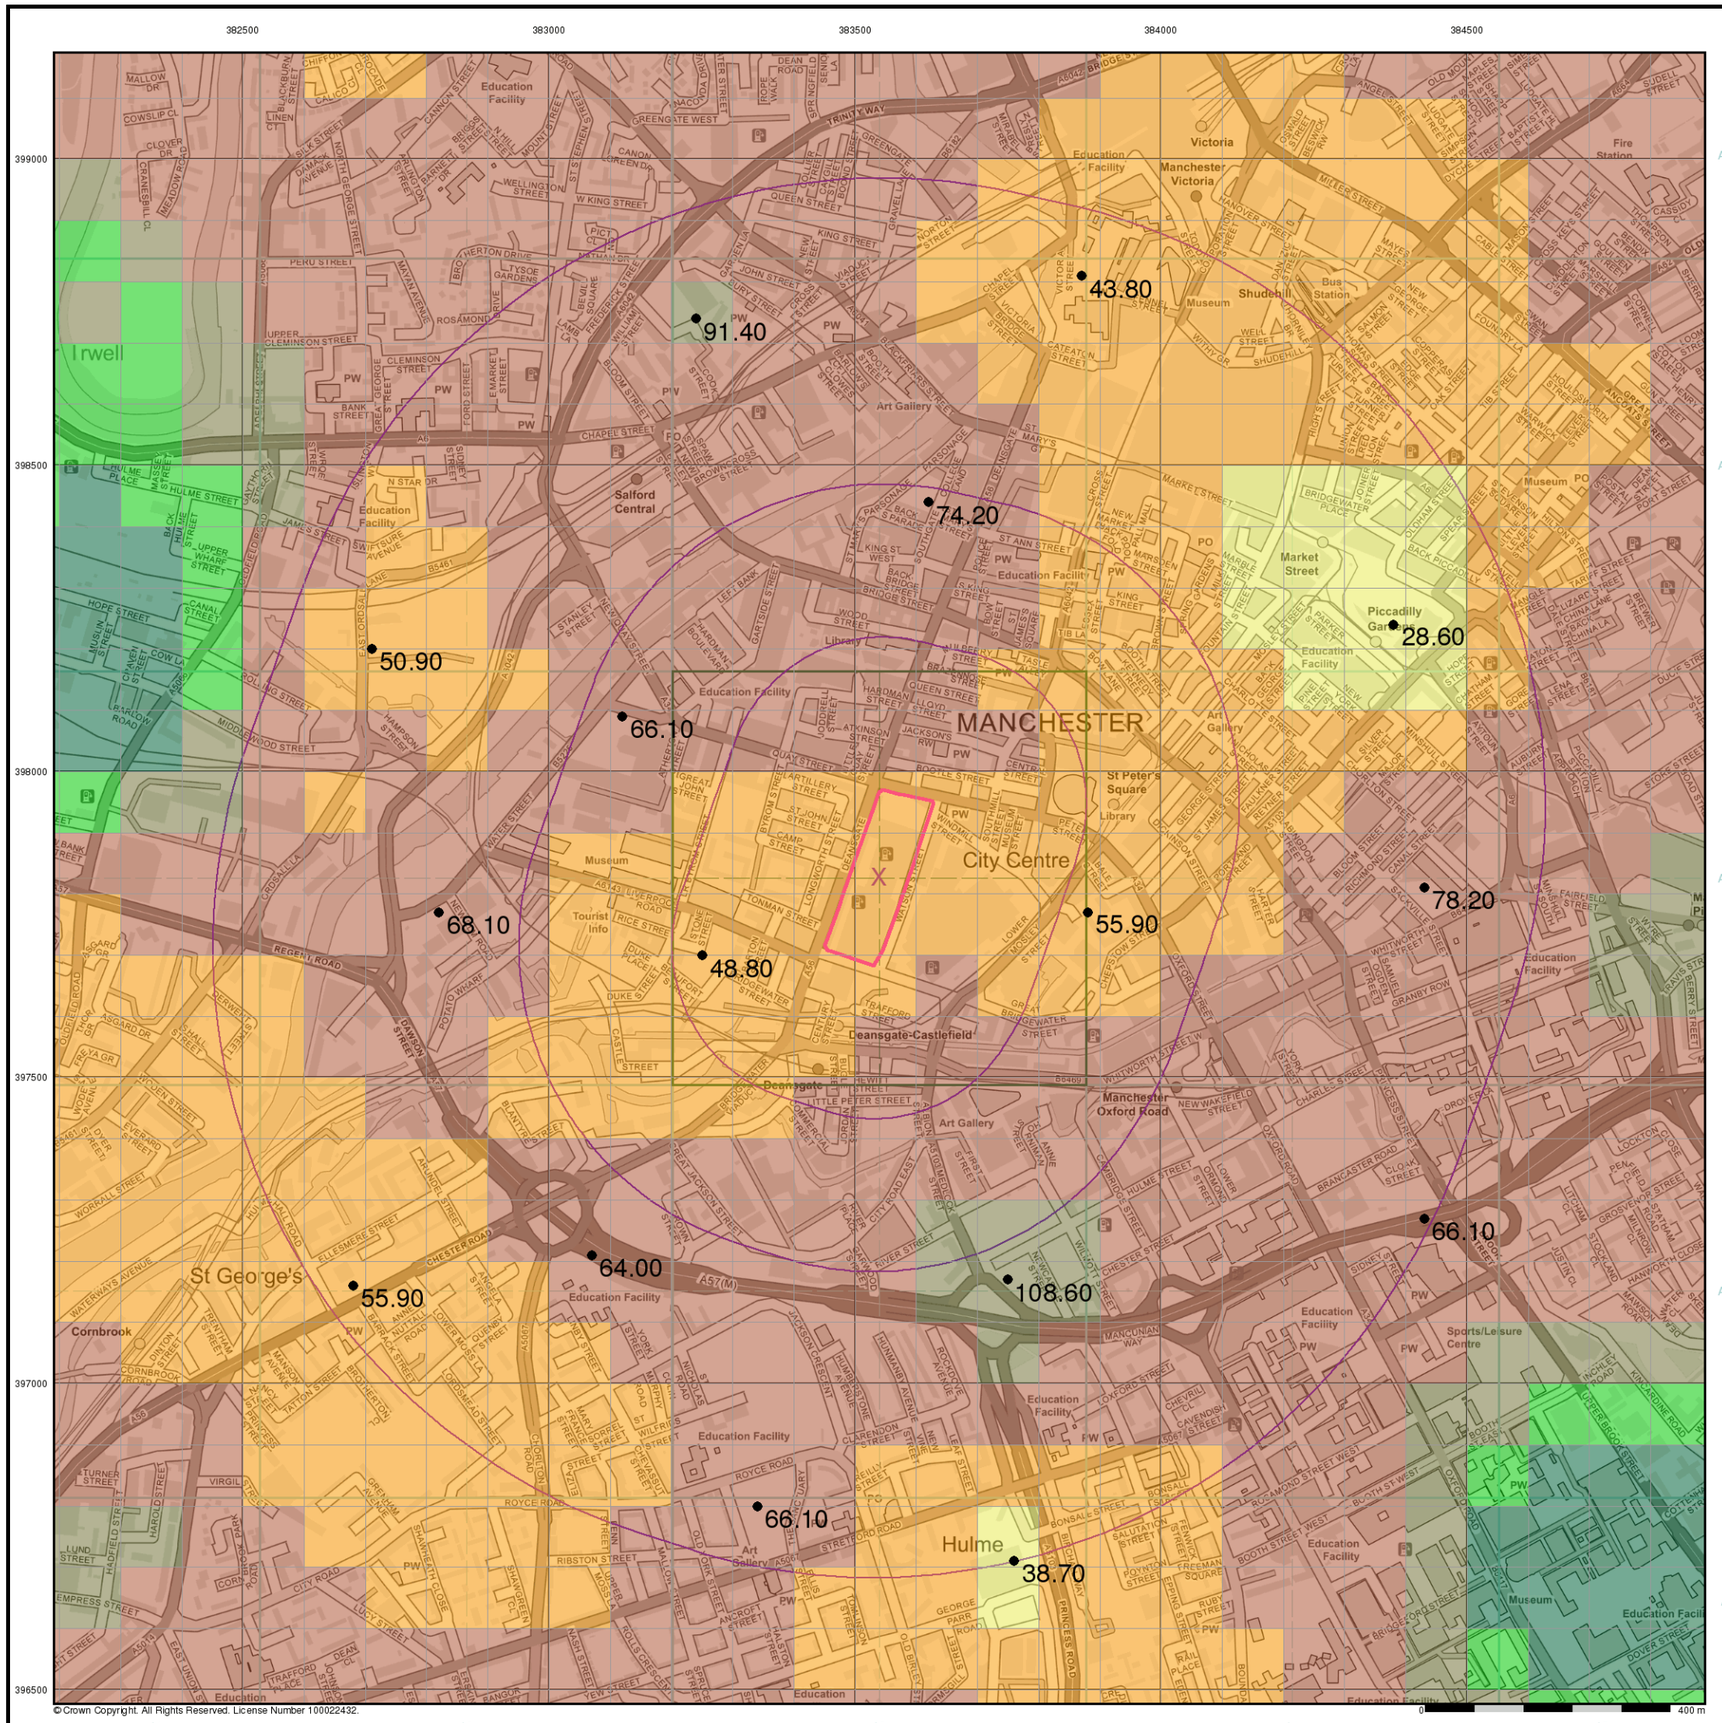

General

Specified Site | Specified Buffer(s) | X Bearing Reference Point


Urban Soil Chemistry Chromium

● BGS Urban Soil Chemistry Measured Concentration Values (mg/kg)

Chromium Concentrations mg/kg

< 20
20 - 40
40 - 60
60 - 90
90 - 120
120 - 180
> 180

Urban Soil Chemistry Chromium - Slice A

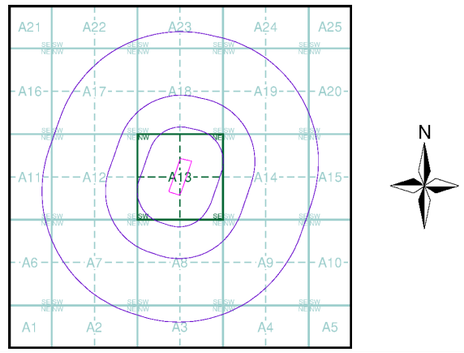


Order Details


Order Details:	296939139_1_1
Customer Ref:	B064582.301
National Grid Reference:	383540, 397830
Slice:	A
Site Area (Ha):	2.57
Search buffer (m):	1000

Site Details

Great Northern, Watson Street, Manchester, M3 4LP

Landmark INFORMATION GROUP
Tel: 0844 844 9952
Fax: 0844 844 9951
Web: www.envirocheck.co.uk

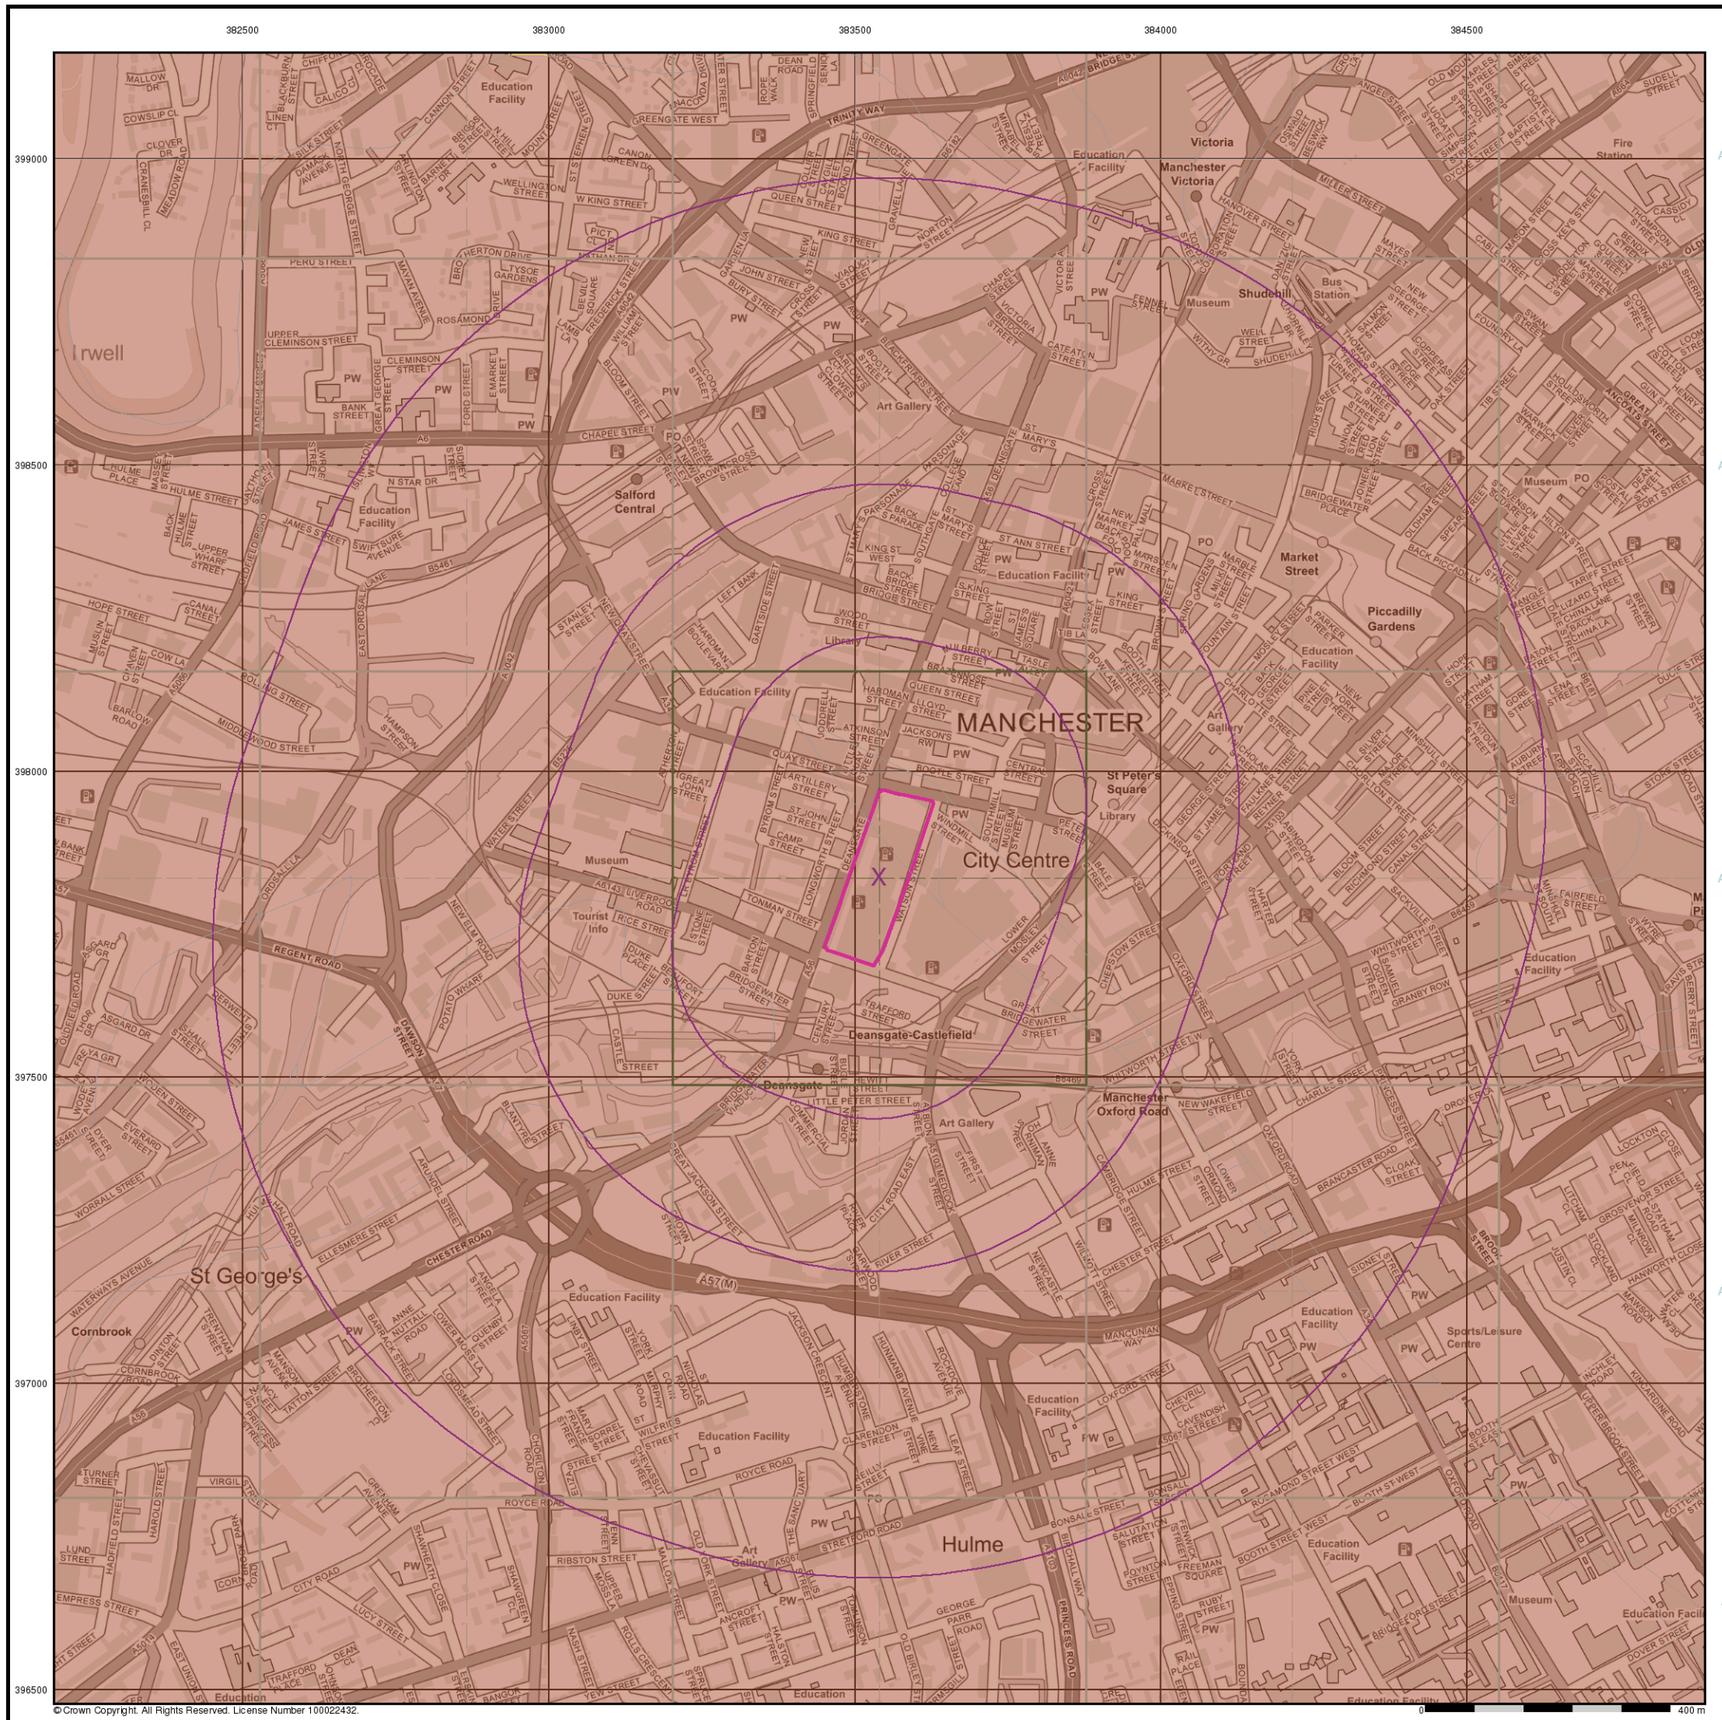
382500
383000
383500
384000
384500
399000
398500
398000
397500
397000
396500
A25
A20
A15
A10
A5
A1
A2
A3
A4
A5
MANCHESTER
City Centre
Hulme
Salford Central
St George's
Deansgate-Castlefield
Deansgate
Irwell
Victoria
Manchester Victoria
Shudehill
Bus Station
Museum
Art Gallery
Market Street
Piccadilly Gardens
St Peter's Square
Library
Tourist Info
Manchester Oxford Road
Sports/Leisure Centre
Fire Station
Education Facility
Cornbrook
Education
Museum
Library
Art Gallery
Sports/Leisure Centre
Tourist Info
Education Facility

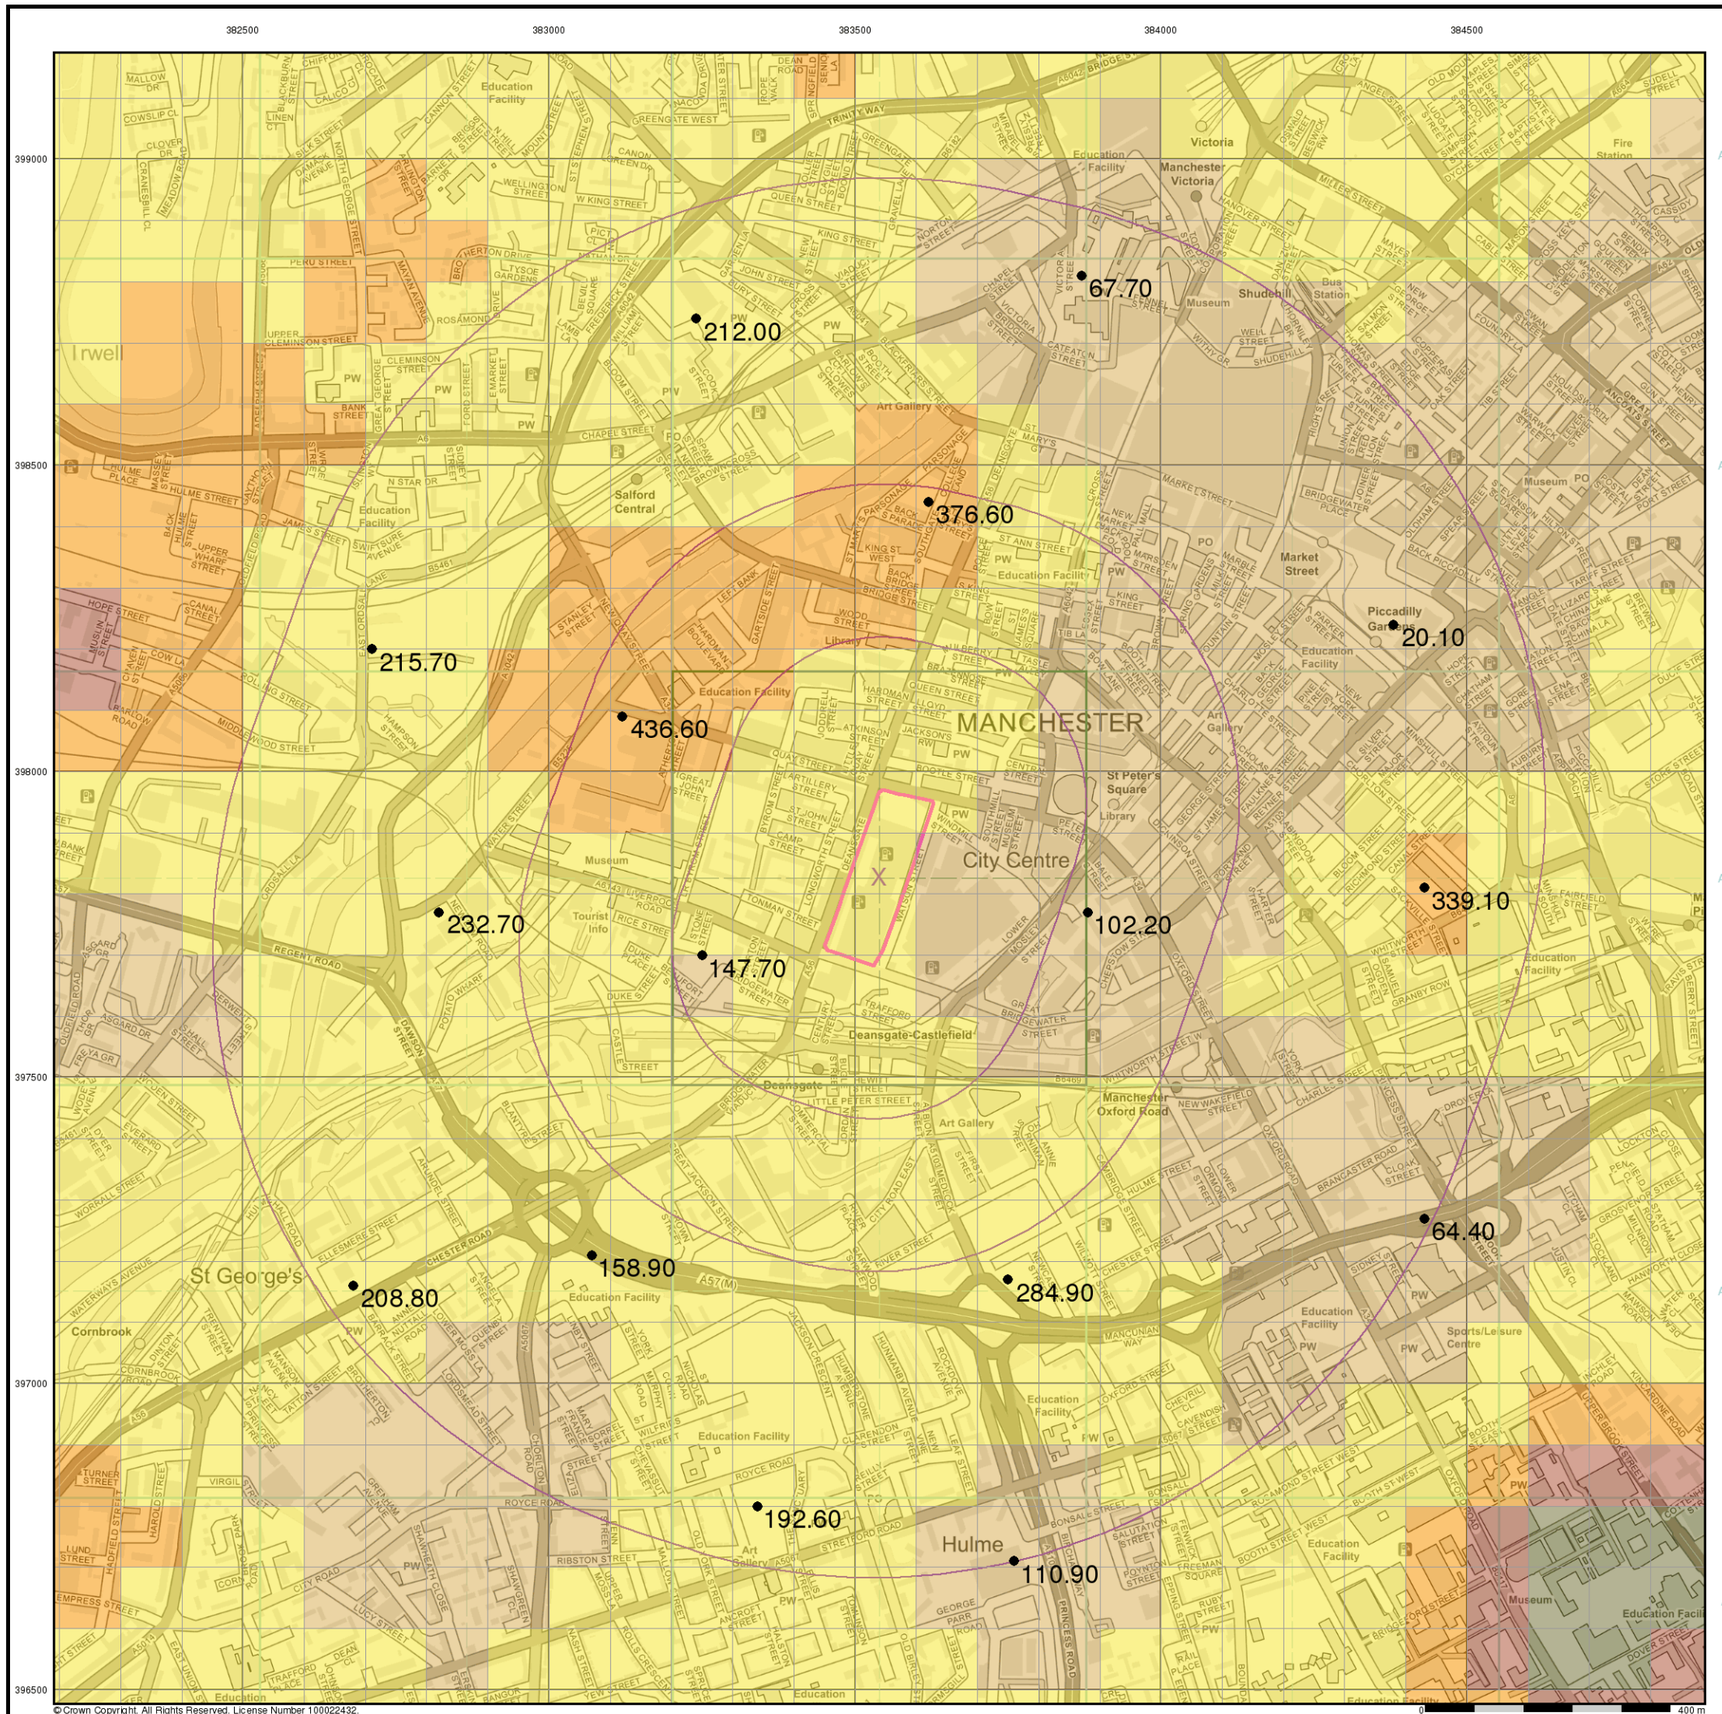

© Crown Copyright. All Rights Reserved. License Number 100022432.

curtins

General

Specified Site | Specified Buffer(s) | X Bearing Reference Point


Urban Soil Chemistry Lead

● BGS Urban Soil Chemistry Measured Concentration Values (mg/kg)

Lead Concentrations mg/kg

- < 150
- 150 - 300
- 300 - 600
- 600 - 900
- > 900

Urban Soil Chemistry Lead - Slice A

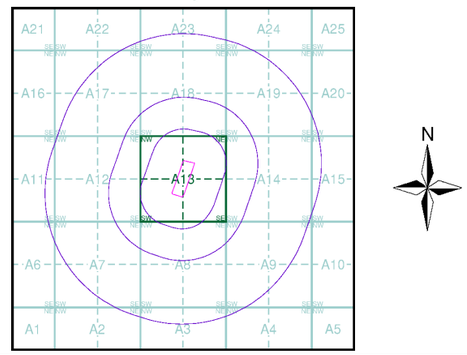


Order Details

Order Details:	296939139_1_1
Customer Ref:	B064582.301
National Grid Reference:	383540, 397830
Slice:	A
Site Area (Ha):	2.57
Search buffer (m):	1000

Site Details

Great Northern, Watson Street, Manchester, M3 4LP

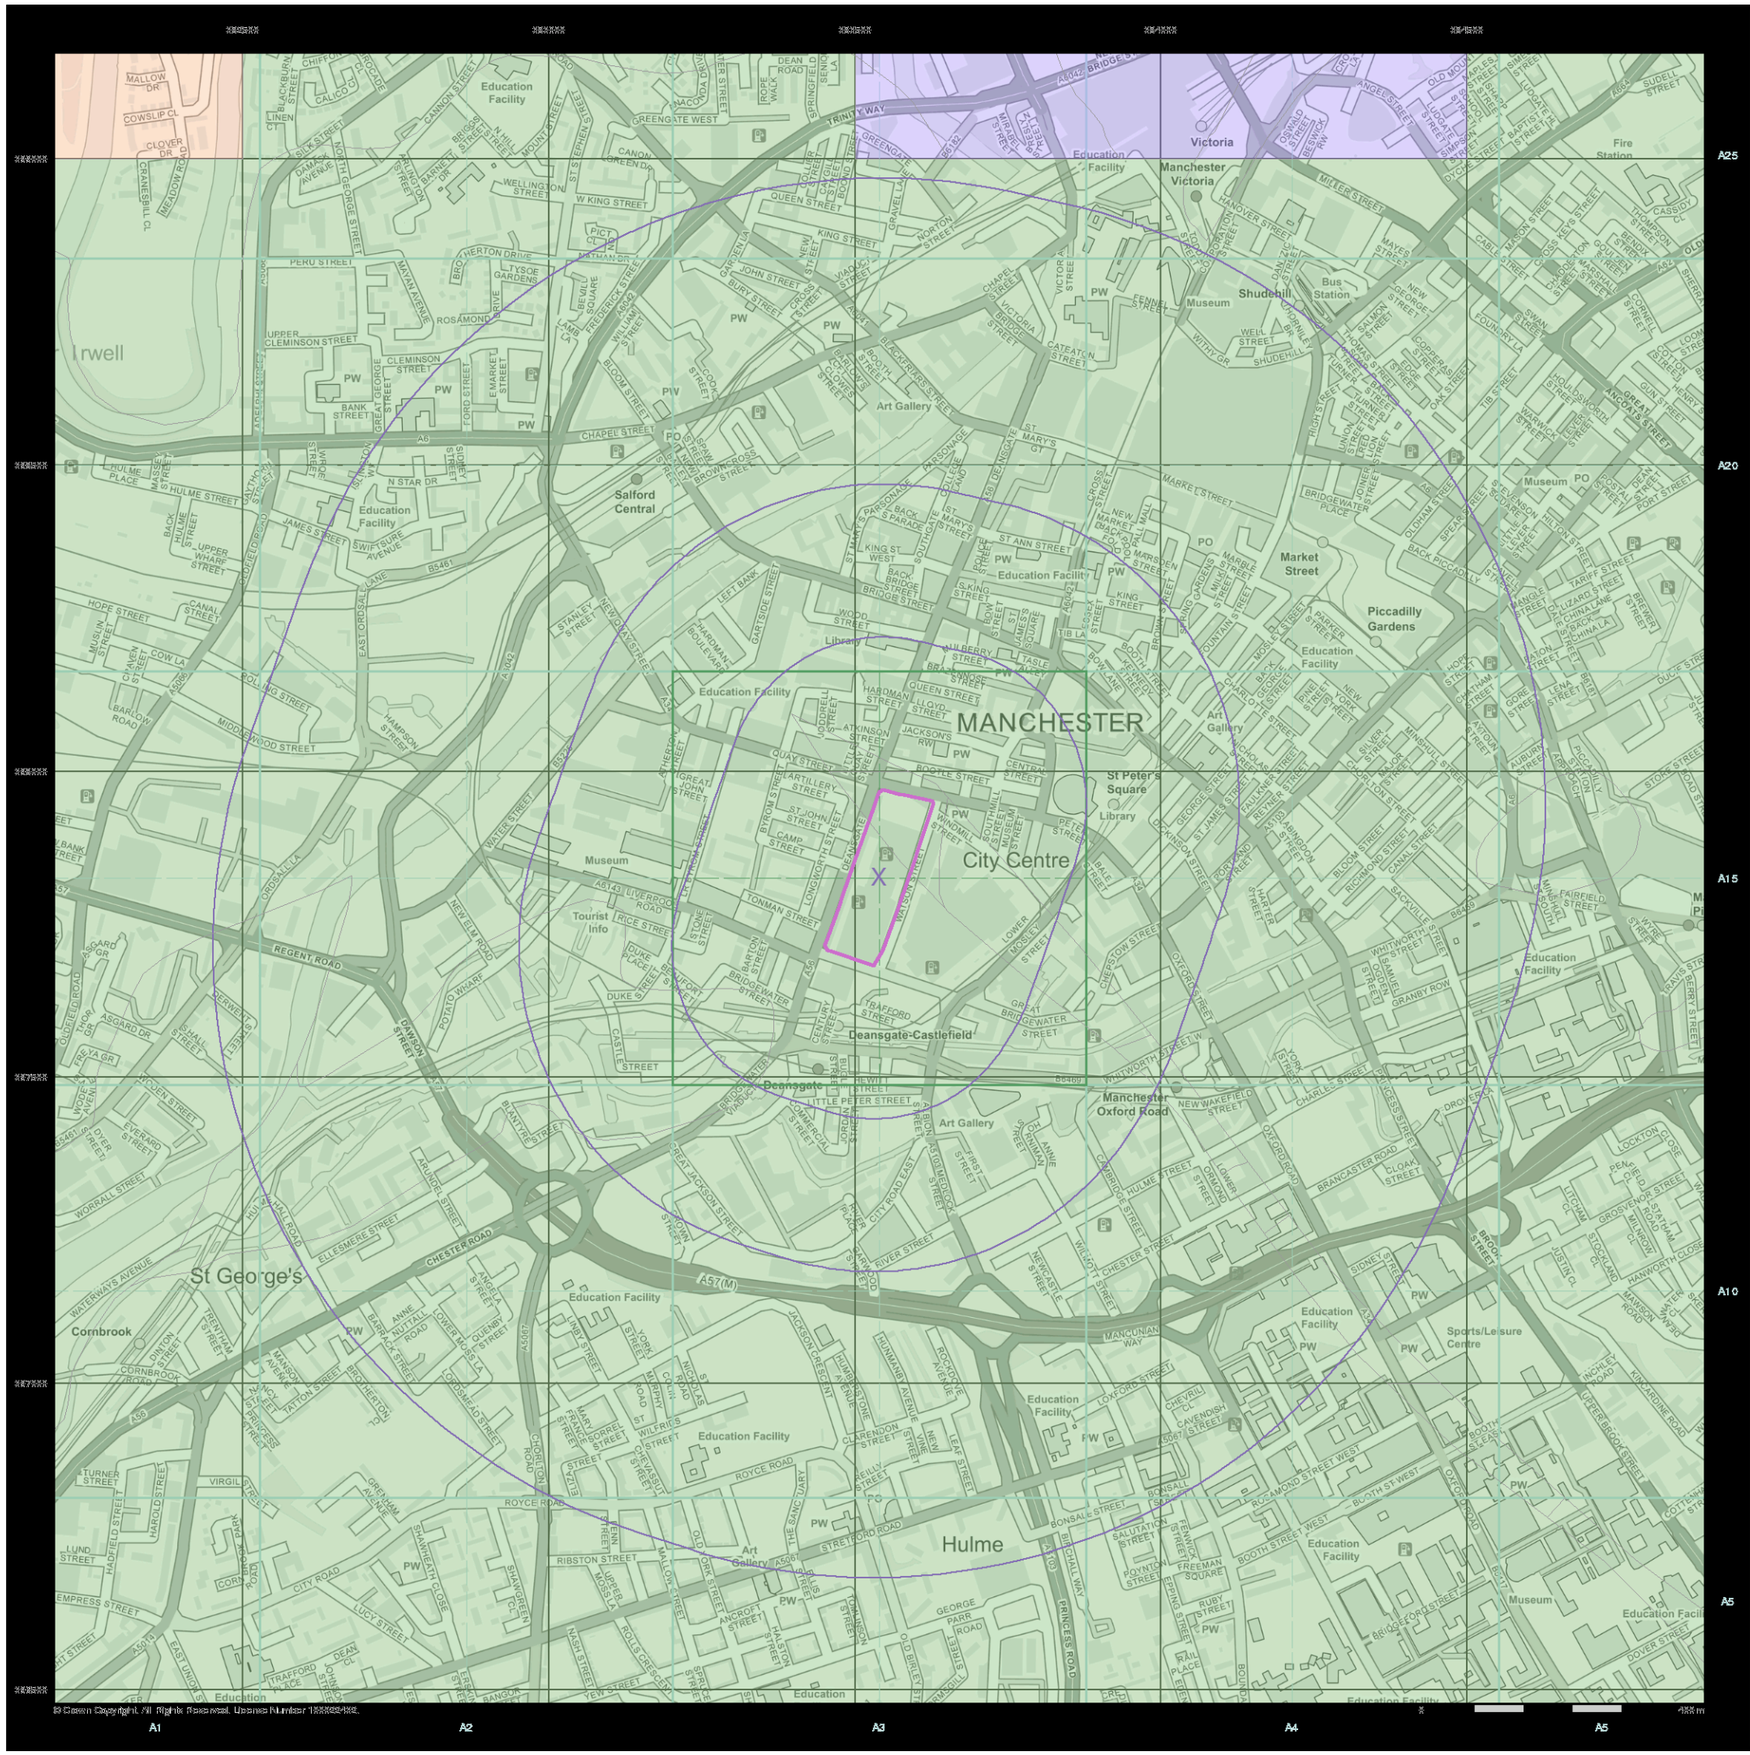

© Crown Copyright. All rights reserved. Licence Number 100035402.

curtins

General


Specified Site | Specified Buffer(s) | X Bearing Reference Point

Estimated Soil Chemistry Lead

Lead Concentrations mg/kg

- <100 mg/kg
- 100 - 200
- 200 - 300
- 300 - 600
- 600 - 1200
- >1200

Estimated Soil Chemistry Lead - Slice A

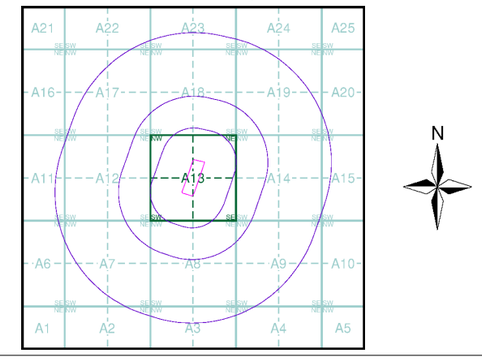


Order Details

Order Details:	296939139_1_1
Customer Ref:	B064582.301
National Grid Reference:	383540, 397830
Slice:	A
Site Area (Ha):	2.57
Search buffer (m):	1000

Site Details

Great Northern, Watson Street, Manchester, M3 4LP

Landmark INFORMATION GROUP
Tel: 0844 844 9952
Fax: 0844 844 9951
Web: www.envirocheck.co.uk

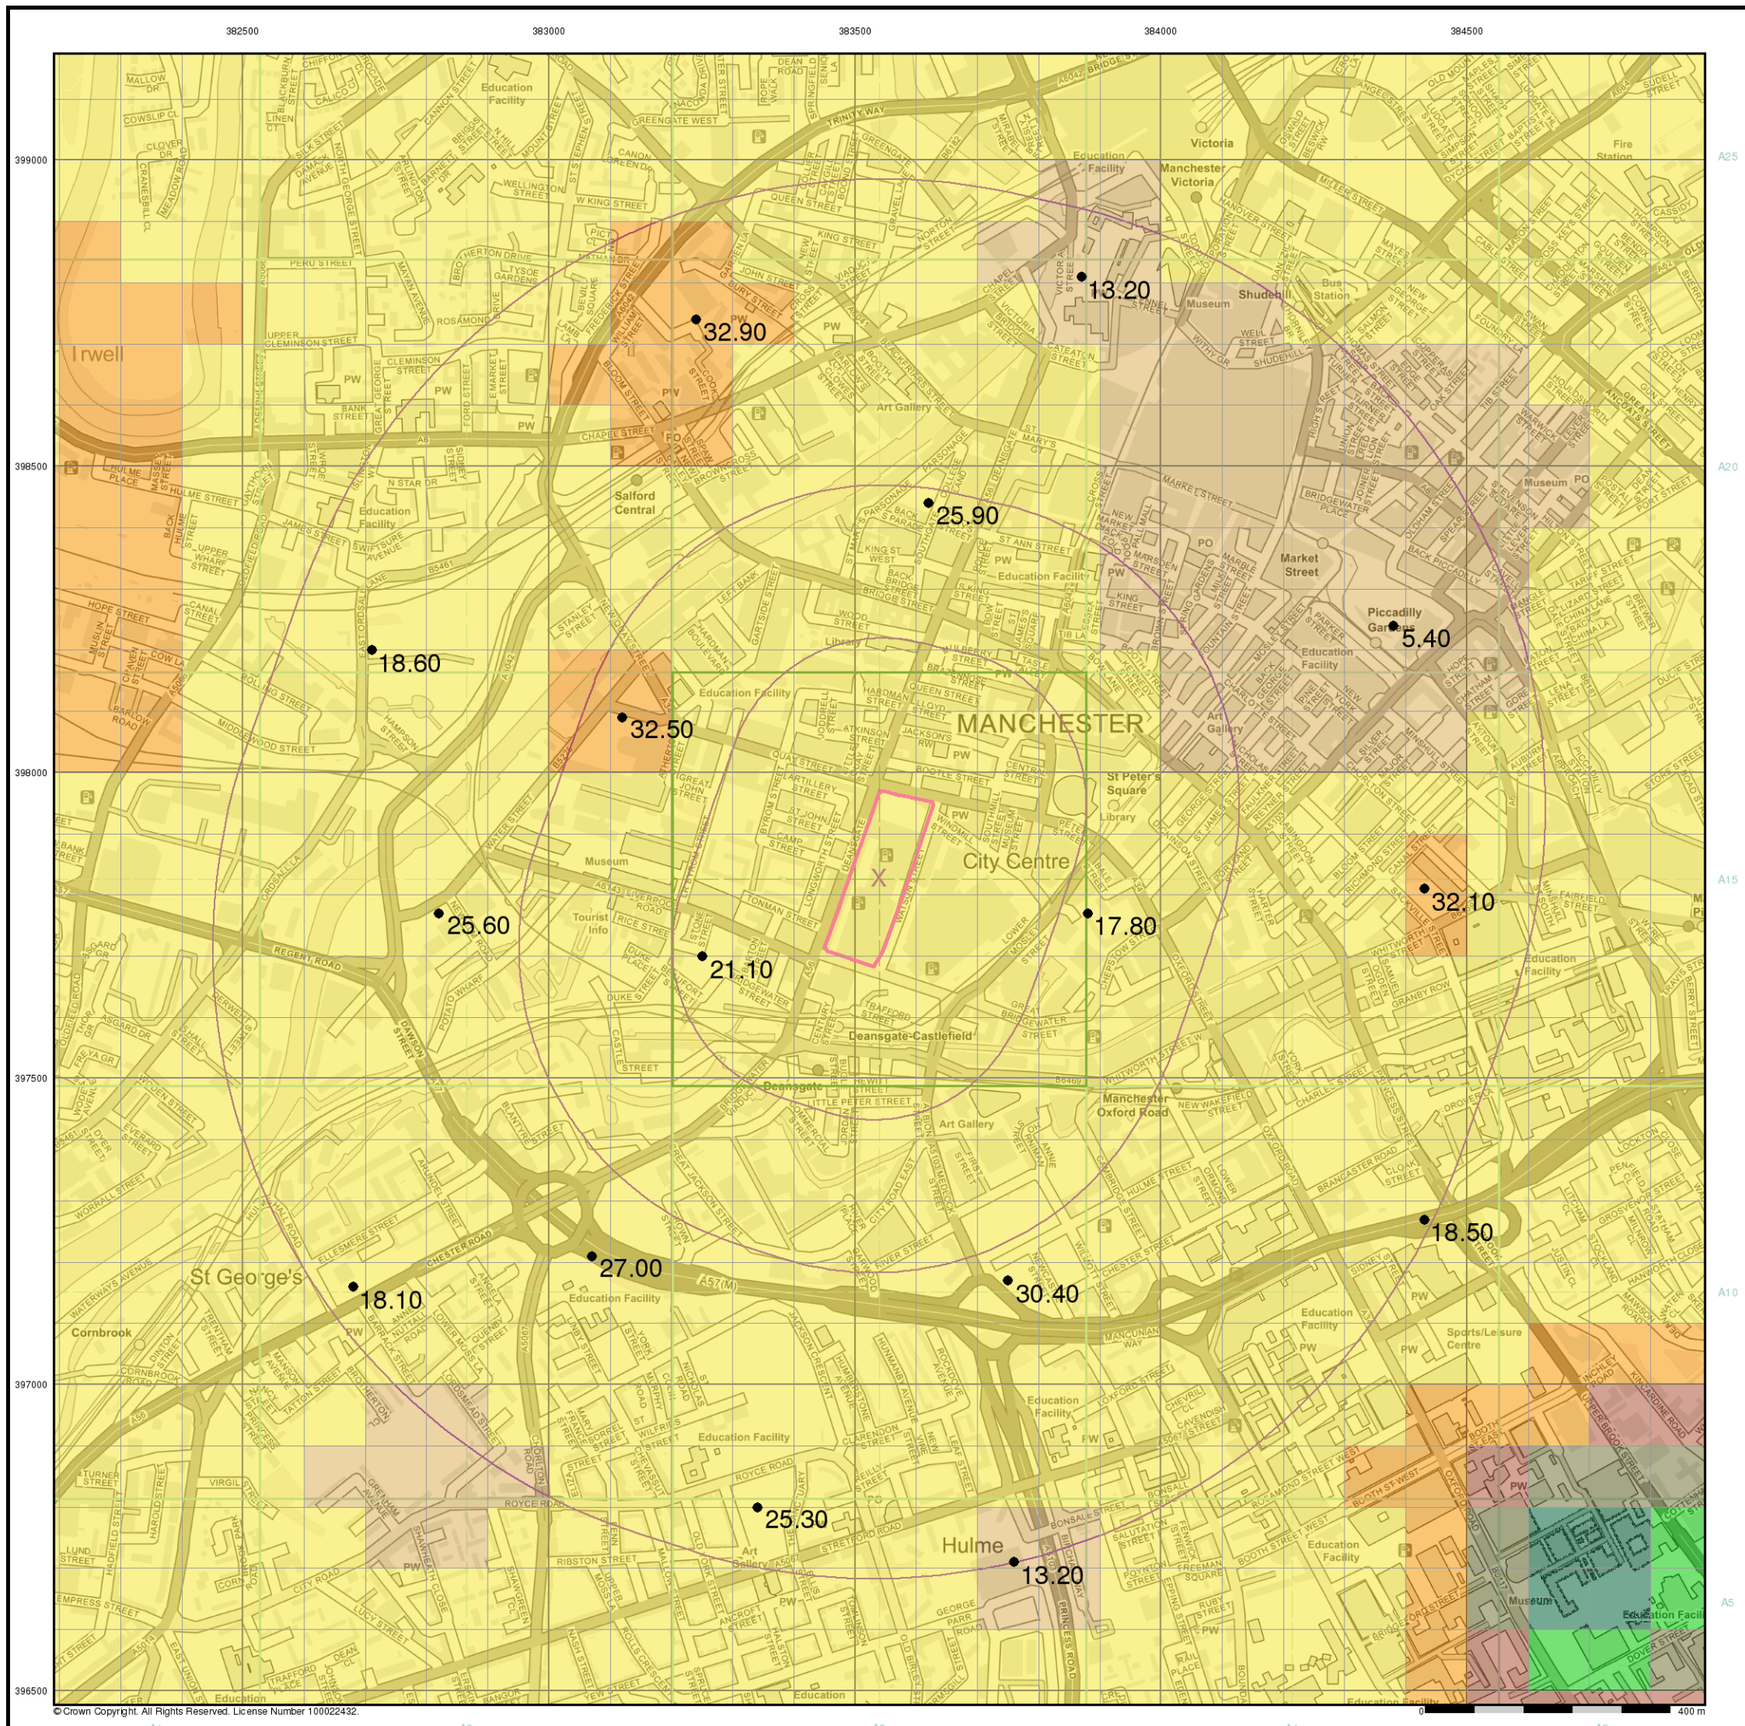

© Crown Copyright. All Rights Reserved. License Number 100022432.

curtins

General

Specified Site | Specified Buffer(s) | X Bearing Reference Point


Urban Soil Chemistry Nickel

● BGS Urban Soil Chemistry Measured Concentration Values (mg/kg)

Nickel Concentrations mg/kg

- < 15
- 15 - 30
- 30 - 45
- 45 - 60
- 60 - 80
- 80 - 100
- > 100

Urban Soil Chemistry Nickel - Slice A

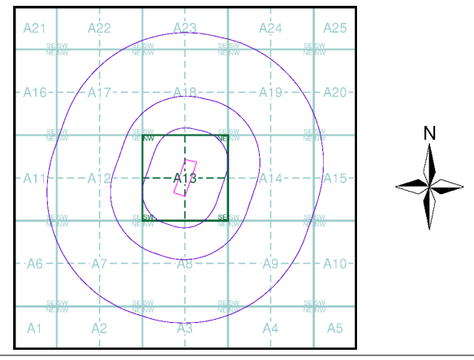

Order Details


Order Details:	296939139_1_1
Customer Ref:	B064582.301
National Grid Reference:	383540, 397830
Slice:	A
Site Area (Ha):	2.57
Search buffer (m):	1000

Site Details

Great Northern, Watson Street, Manchester, M3 4LP

Landmark INFORMATION GROUP

Tel: 0844 844 9952
Fax: 0844 844 9951
Web: www.envirocheck.co.uk

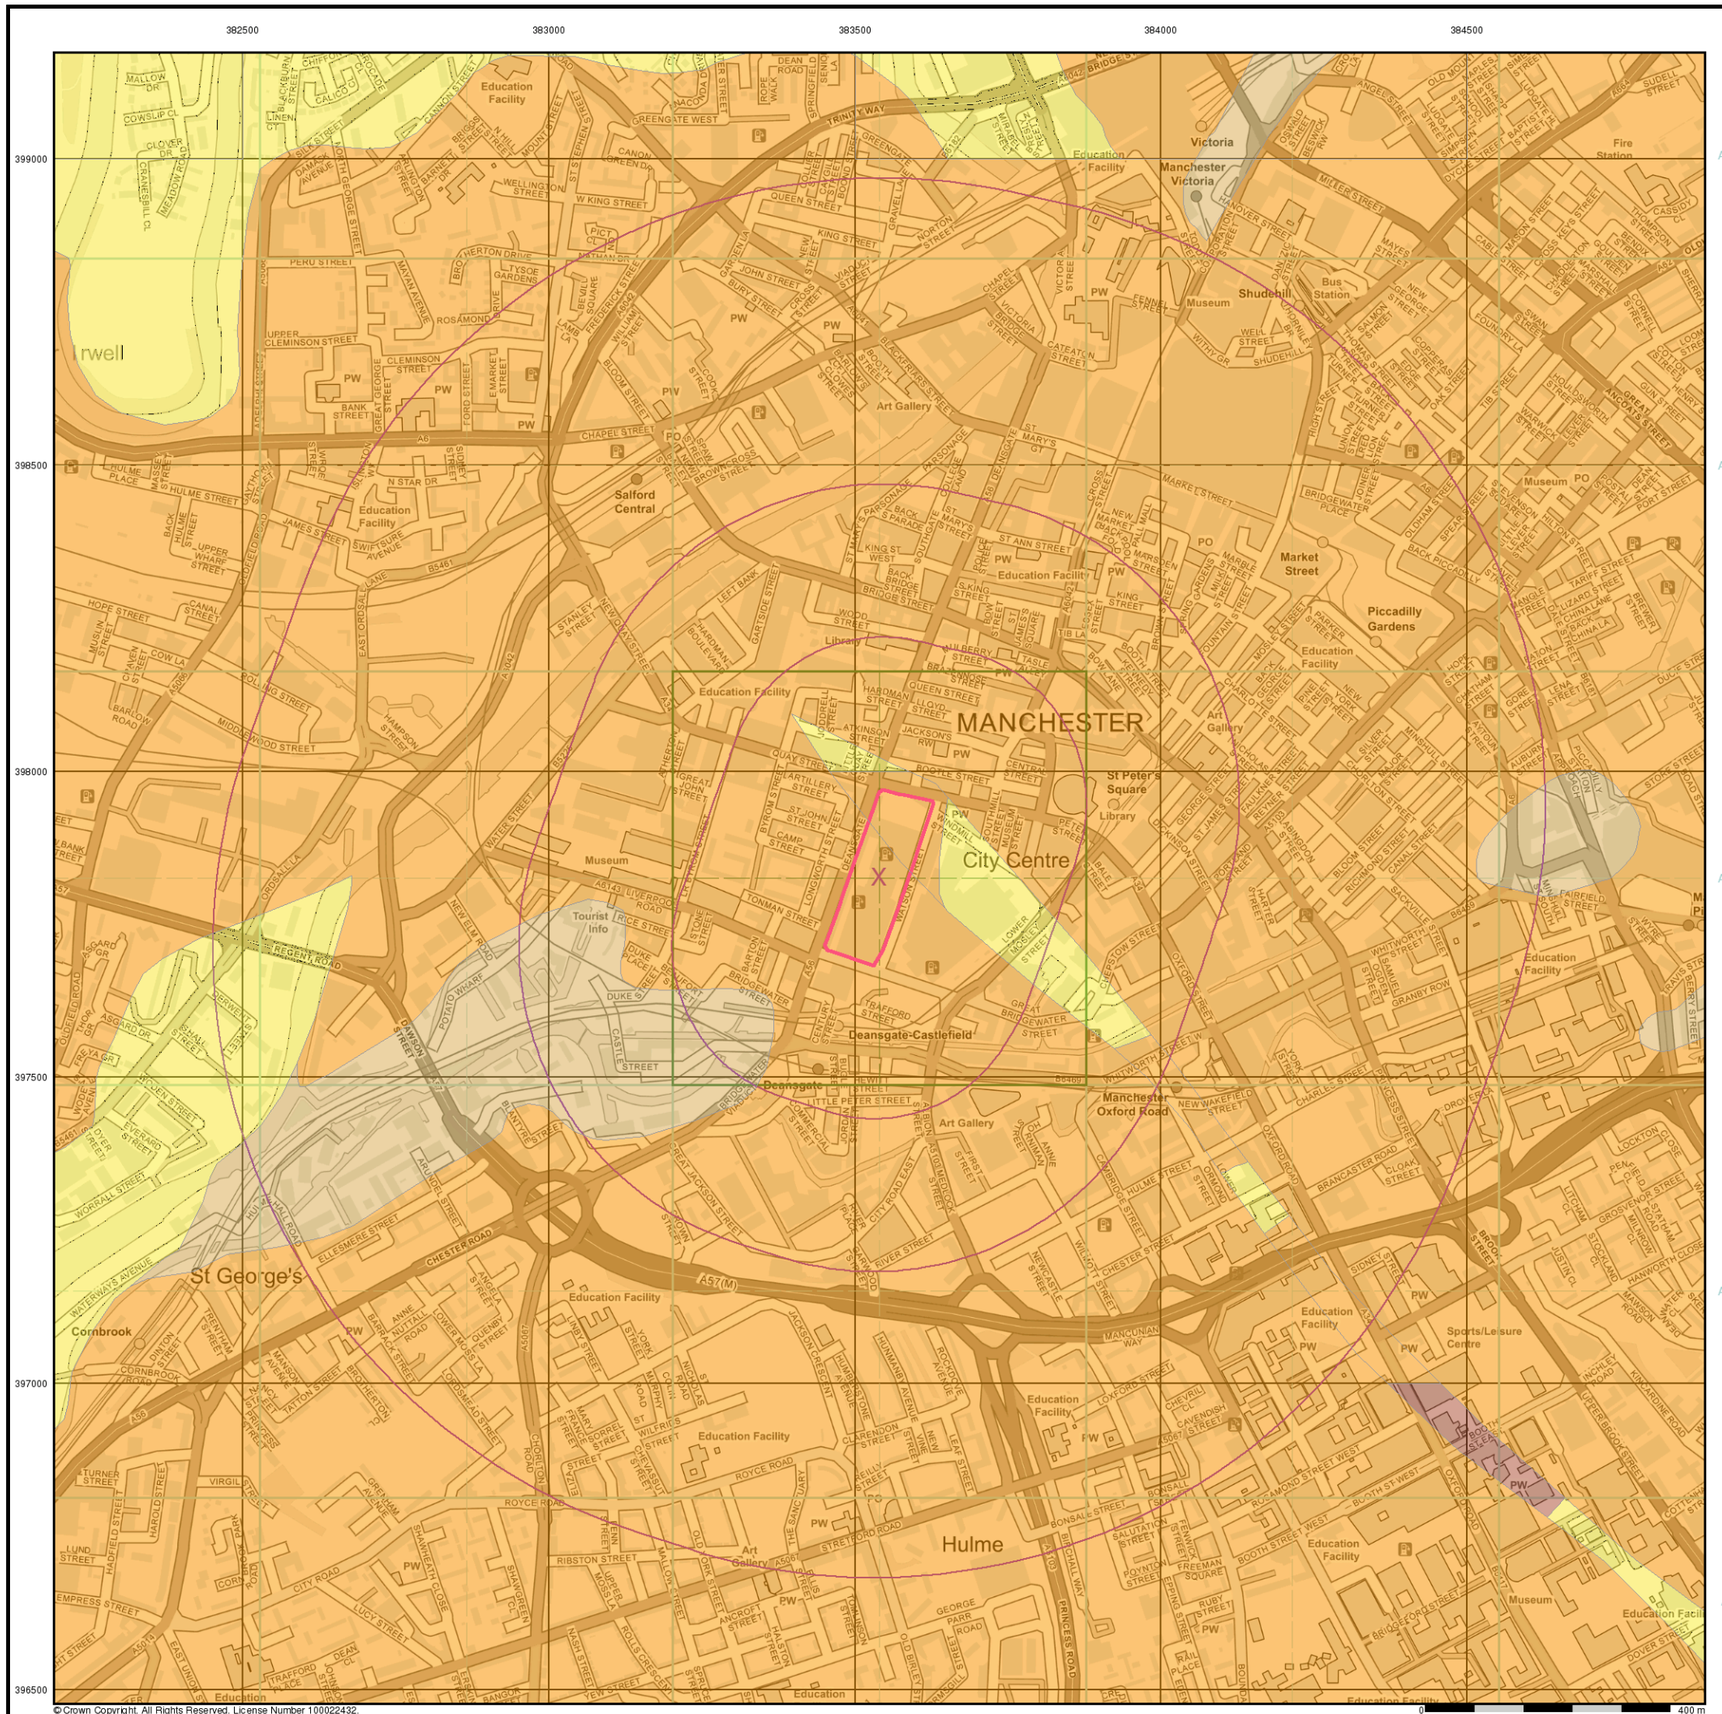

curtins

General


Specified Site | Specified Buffer(s) | X Bearing Reference Point

Estimated Soil Chemistry Nickel

Nickel Concentrations mg/kg

- < 15
- 15 - 30
- 30 - 45
- 45 - 60
- 60 - 80
- 80 - 100
- > 100

Estimated Soil Chemistry Nickel - Slice A

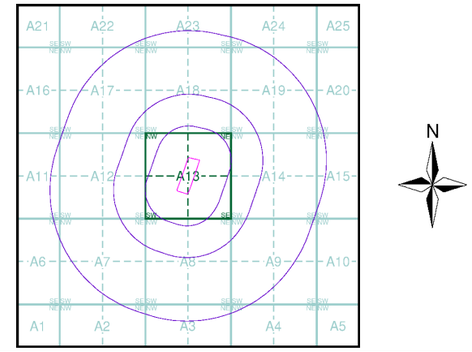

Order Details


Order Details:	296939139_1_1
Customer Ref:	B064582.301
National Grid Reference:	383540, 397830
Slice:	A
Site Area (Ha):	2.57
Search buffer (m):	1000

Site Details

Great Northern, Watson Street, Manchester, M3 4LP

Landmark INFORMATION GROUP

Tel: 0844 844 9952
Fax: 0844 844 9951
Web: www.envirocheck.co.uk

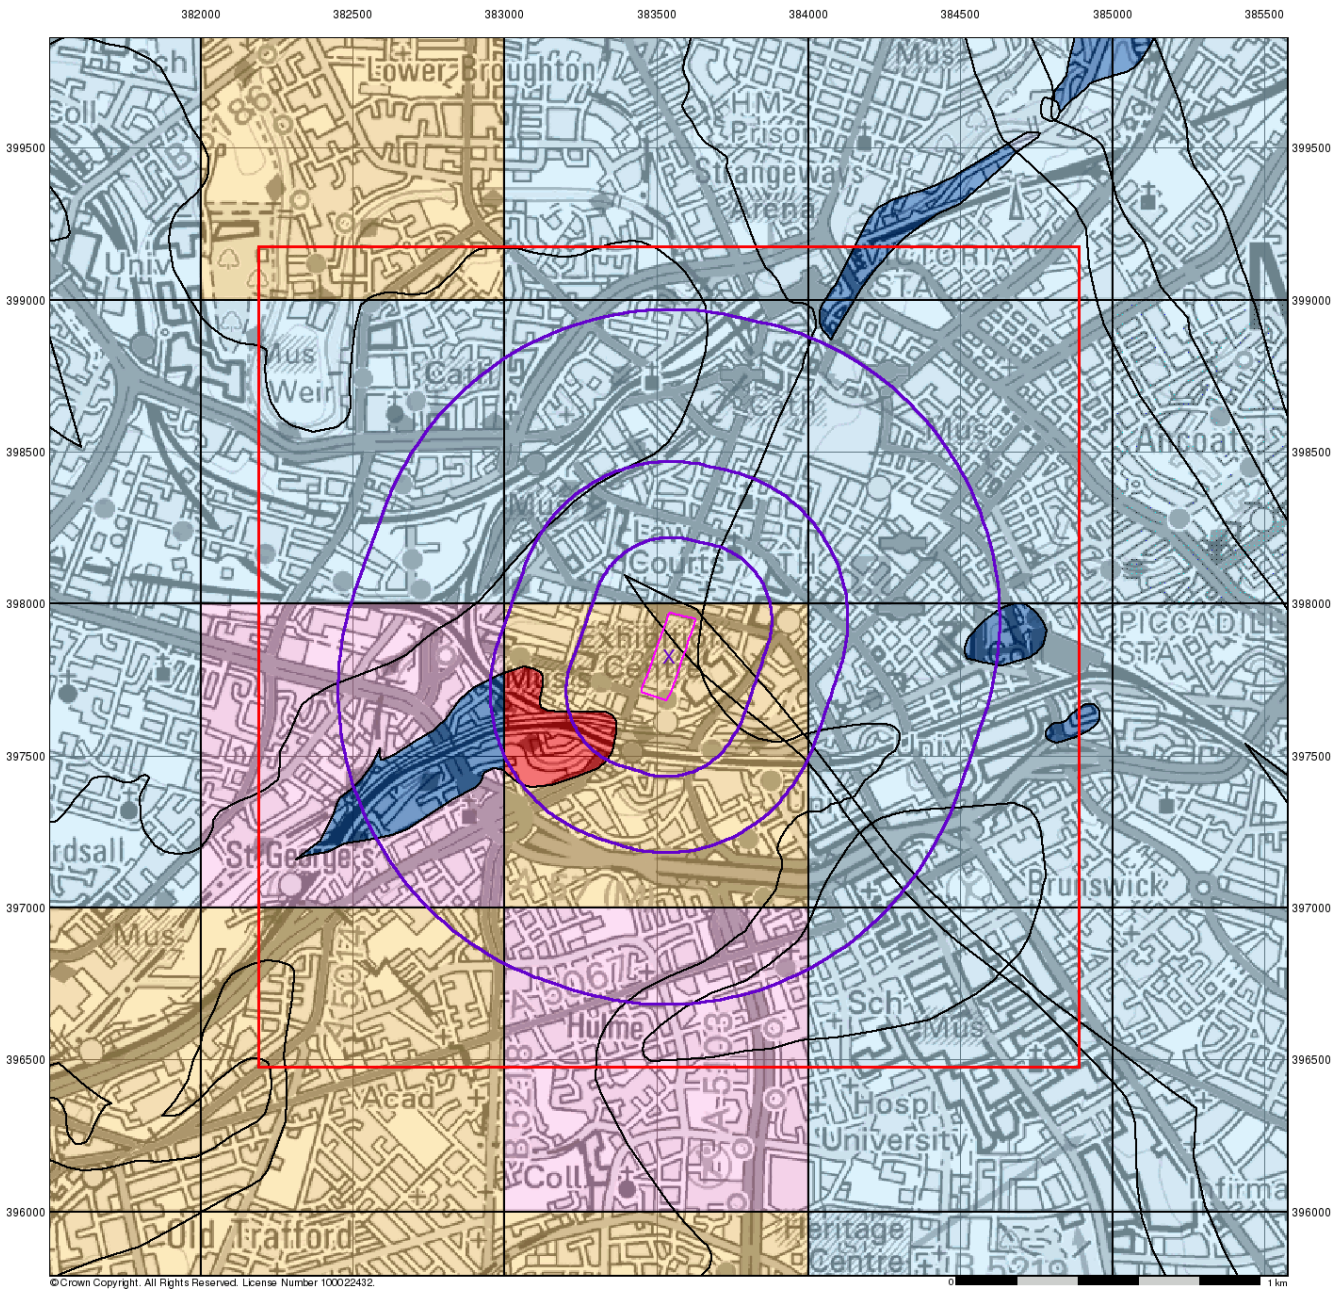

curtins

Groundwater Vulnerability

General


Specified Site | Specified Buffer(s) | Bearing Reference Point
Slice | Map ID

Agency and Hydrological

Bedrock Aquifers	Superficial Aquifers
High Vulnerability, Principal Aquifer	High Vulnerability, Principal Aquifer
High Vulnerability, Secondary Aquifer	High Vulnerability, Secondary Aquifer
Medium Vulnerability, Principal Aquifer	Medium Vulnerability, Principal Aquifer
Medium Vulnerability, Secondary Aquifer	Medium Vulnerability, Secondary Aquifer
Low Vulnerability, Principal Aquifer	Low Vulnerability, Principal Aquifer
Low Vulnerability, Secondary Aquifer	Low Vulnerability, Secondary Aquifer

Unproductive Aquifer
Soluble Rock

Site Sensitivity Context Map - Slice A

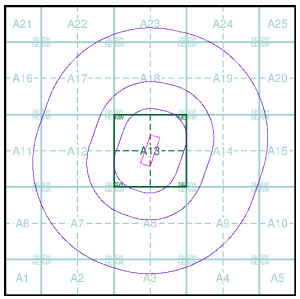


Order Details

Order Number:	296939139_1_1
Customer Ref:	B064582.301
National Grid Reference:	383540, 397830
Slice:	A
Site Area (Ha):	2.57
Search Buffer (m):	1000

Site Details

Great Northern, Watson Street, Manchester, M3 4LP

Landmark INFORMATION GROUP
Tel: 0844 844 9952
Fax: 0844 844 9951
Web: www.envirocheck.co.uk

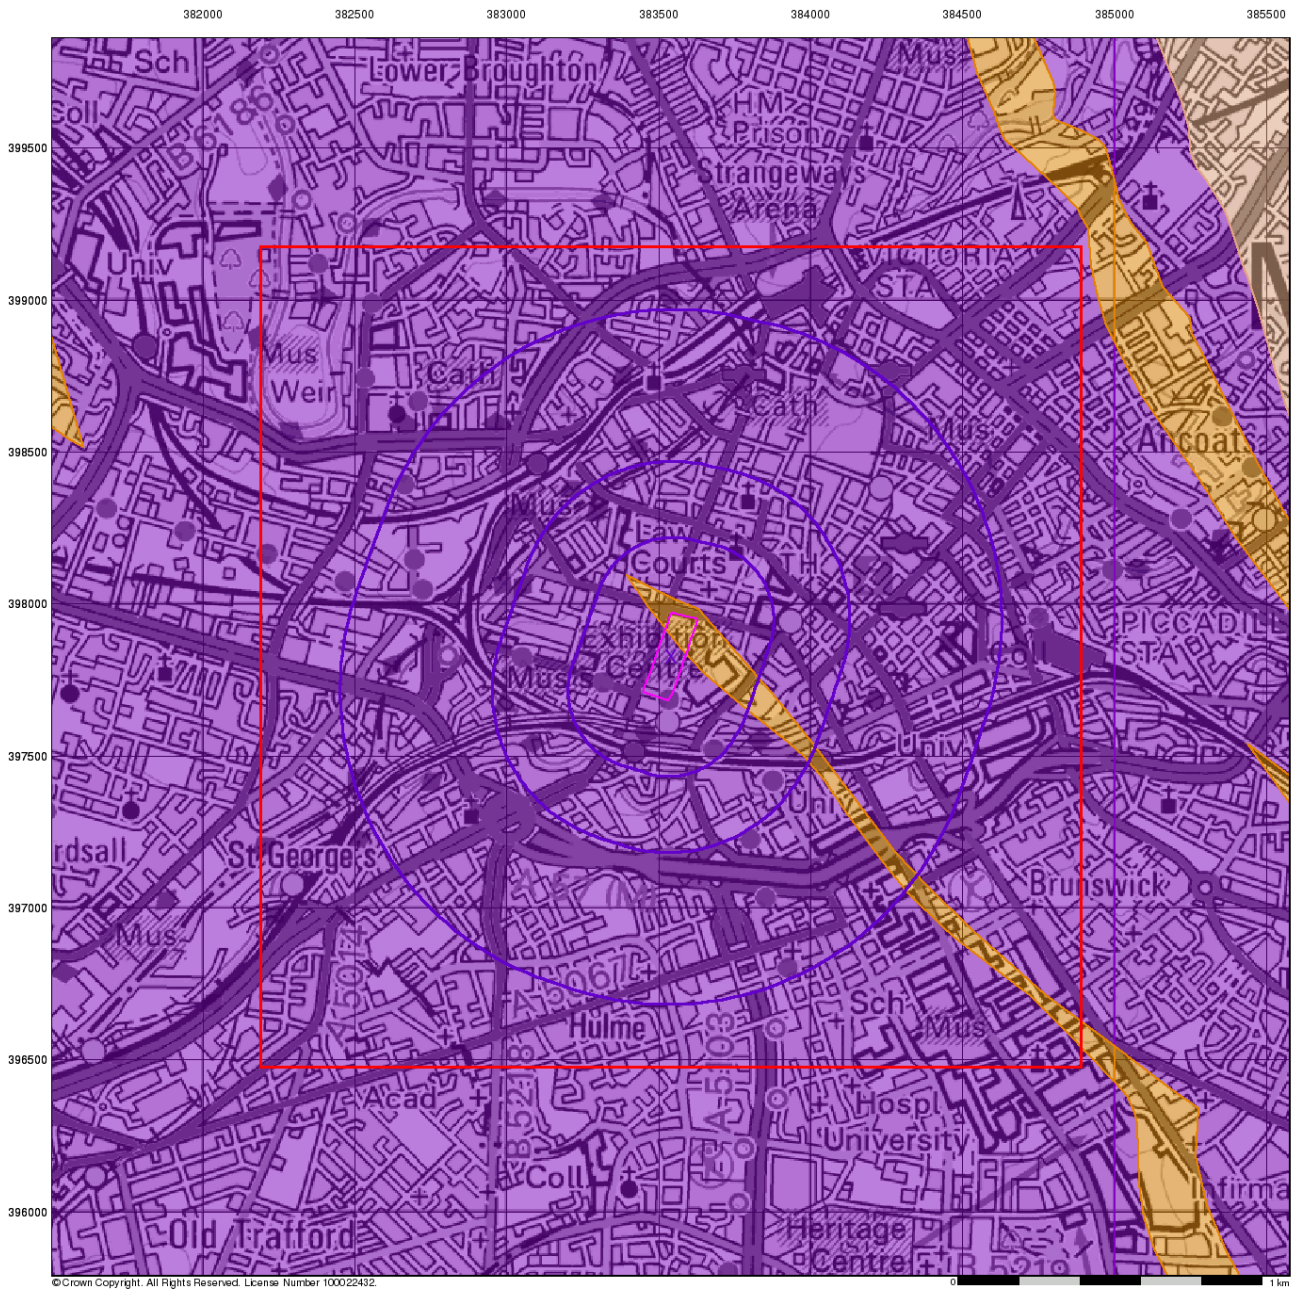

©Crown Copyright. All Rights Reserved. License Number 100022432.

curtins

Bedrock Aquifer Designation

General


Specified Site | Specified Buffer(s) | Bearing Reference Point | Slice | Map ID

Agency and Hydrological

Geological Classes

- Principal Aquifer
- Secondary A Aquifer
- Secondary B Aquifer
- Secondary Undifferentiated
- Unproductive Strata
- Unknown
- Unknown (Lakes and Landslip)

Site Sensitivity Context Map - Slice A

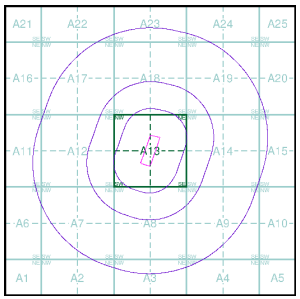


Order Details

Order Number:	296939139_1_1
Customer Ref:	B064582.301
National Grid Reference:	383540, 397830
Slice:	A
Site Area (Ha):	2.57
Search Buffer (m):	1000

Site Details

Great Northern, Watson Street, Manchester, M3 4LP

Landmark INFORMATION GROUP
Tel: 0844 844 9952
Fax: 0844 844 9951
Web: www.envirocheck.co.uk

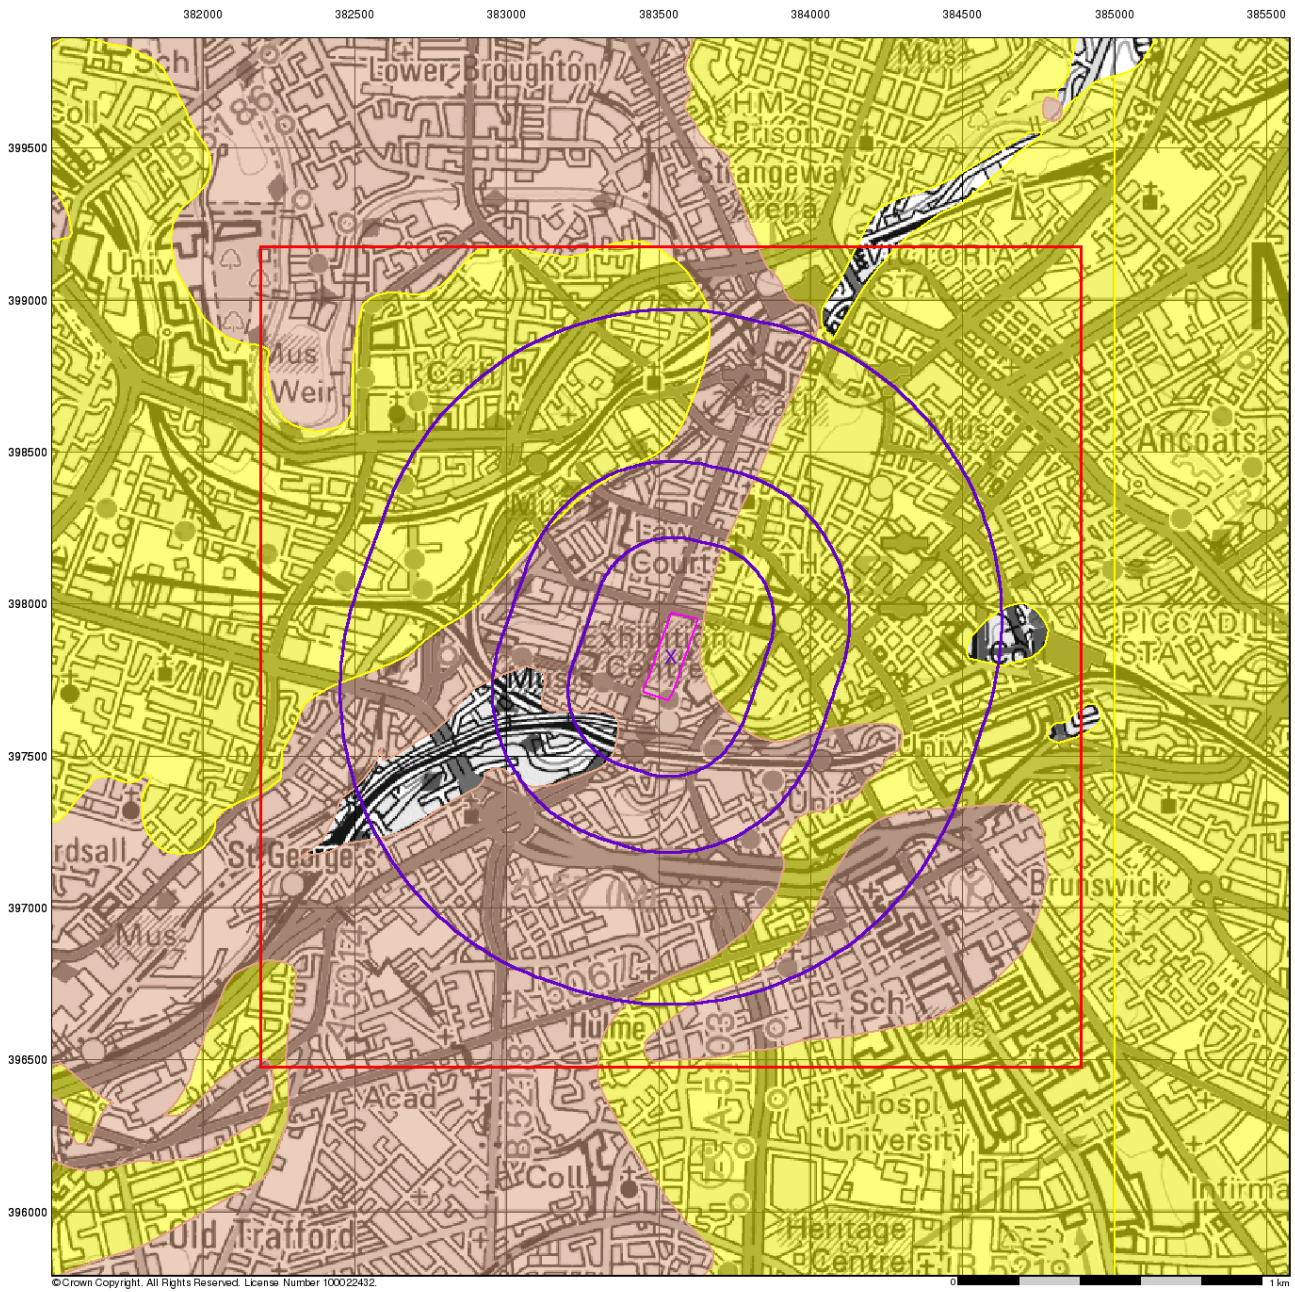

Superficial Aquifer Designation

General


Specified Site | Specified Buffer(s) | Bearing Reference Point | Slice | Map ID

Agency and Hydrological

Geological Classes

- Principal Aquifer
- Secondary A Aquifer
- Secondary B Aquifer
- Secondary Undifferentiated
- Unproductive Strata
- Unknown
- Unknown (Lakes and Landslip)

Site Sensitivity Context Map - Slice A

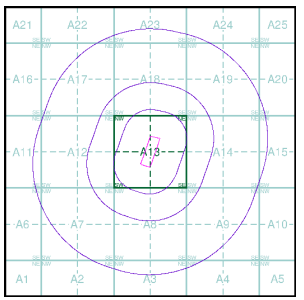


Order Details

Order Number:	296939139_1_1
Customer Ref:	B064582.301
National Grid Reference:	383540, 397830
Slice:	A
Site Area (Ha):	2.57
Search Buffer (m):	1000

Site Details

Great Northern, Watson Street, Manchester, M3 4LP

Landmark INFORMATION GROUP
Tel: 0844 844 9952
Fax: 0844 844 9951
Web: www.envirocheck.co.uk

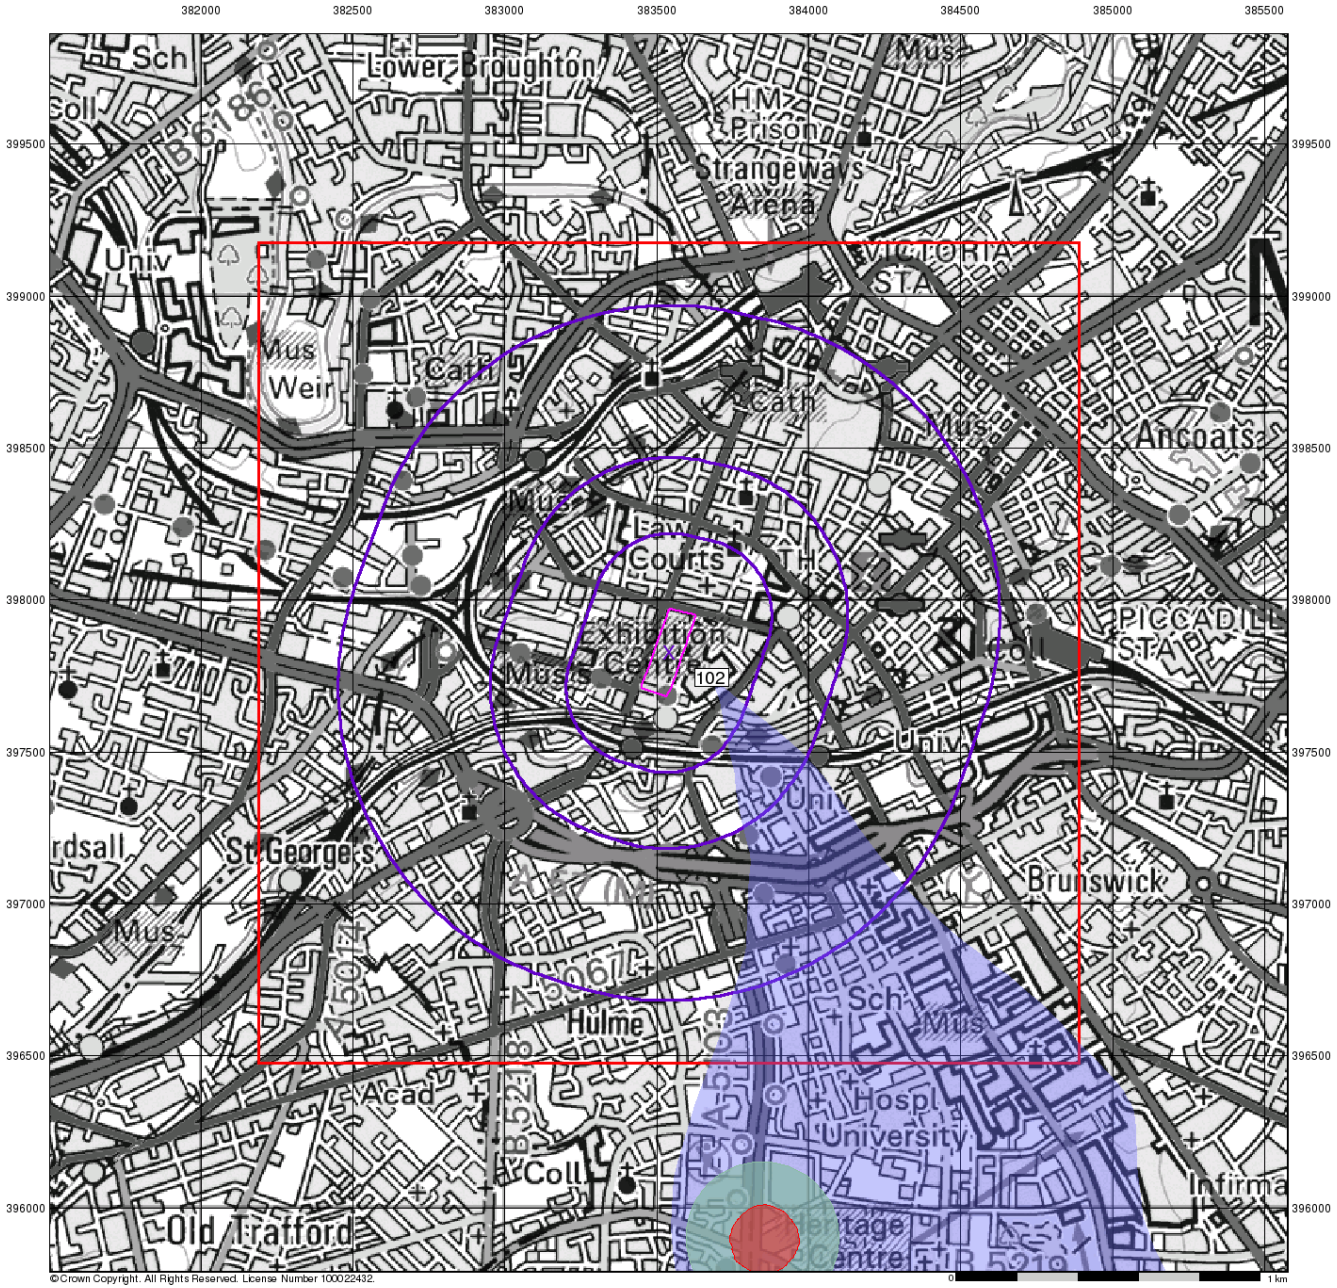

curtins

Source Protection Zones

General


Specified Site | Specified Buffer(s) | Bearing Reference Point

Slice | Map ID

Agency and Hydrological

- Inner zone (Zone 1)
- Inner zone - subsurface activity only (Zone 1c)
- Outer zone (Zone 2)
- Outer zone - subsurface activity only (Zone 2c)
- Total catchment (Zone 3)
- Total catchment - subsurface activity only (Zone 3c)
- Special interest (Zone 4)

Site Sensitivity Context Map - Slice A

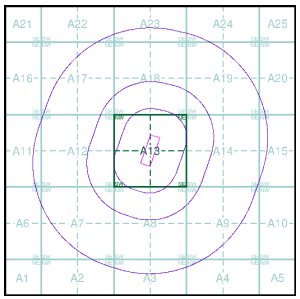


Order Details

Order Number:	296939139_1_1
Customer Ref:	B064582.301
National Grid Reference:	383540, 397830
Slice:	A
Site Area (Ha):	2.57
Search Buffer (m):	1000

Site Details

Great Northern, Watson Street, Manchester, M3 4LP

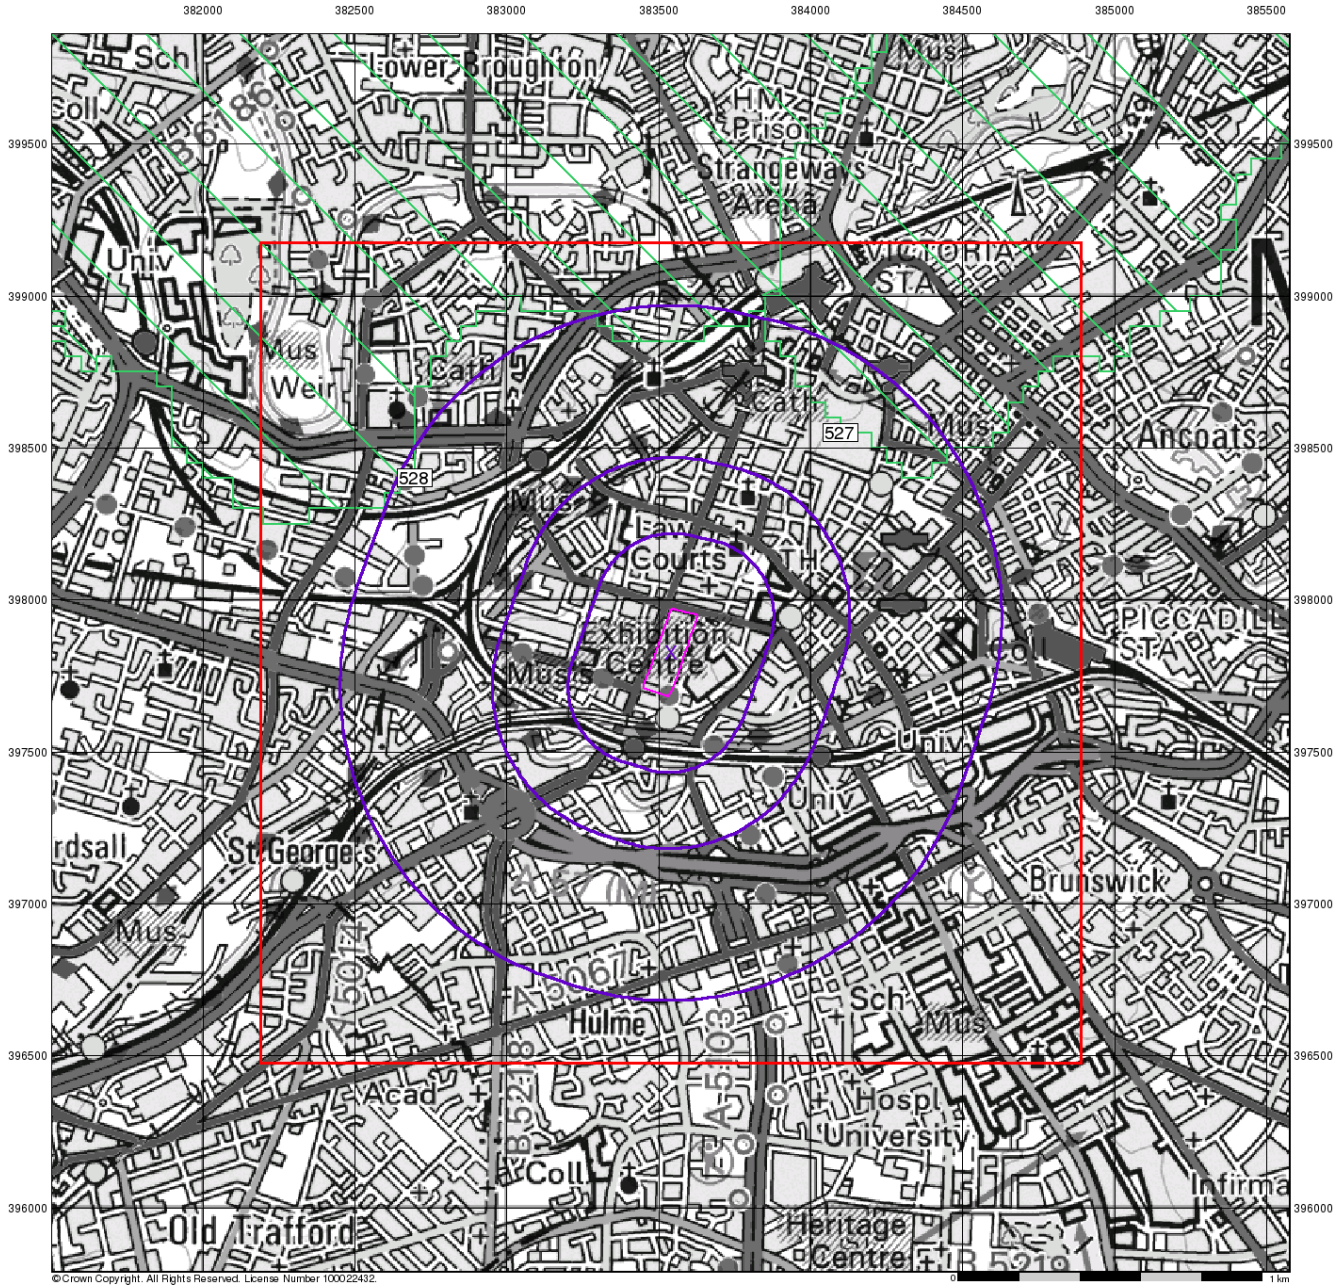

curtins

Sensitive Land Uses


General

Specified Site | Specified Buffer(s) | Bearing Reference Point
Slice | Map ID

Sensitive Land Uses

- Ancient Woodland
- Area of Adopted Green Belt
- Area of Unadopted Green Belt
- Area of Outstanding Natural Beauty
- Environmentally Sensitive Area
- Forest Park
- Local Nature Reserve
- Marine Nature Reserve
- National Nature Reserve
- National Park
- Nitrate Sensitive Area
- Nitrate Vulnerable Zone
- Ramsar Site
- Site of Special Scientific Interest
- Special Area of Conservation
- Special Protection Area
- World Heritage Sites

Site Sensitivity Context Map - Slice A

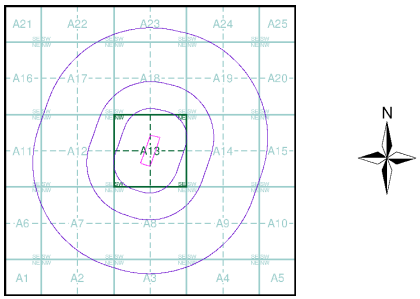


Order Details

Order Number:	296939139_1_1
Customer Ref:	B064582.301
National Grid Reference:	383540, 397830
Slice:	A
Site Area (Ha):	2.57
Search Buffer (m):	1000

Site Details

Great Northern, Watson Street, Manchester, M3 4LP

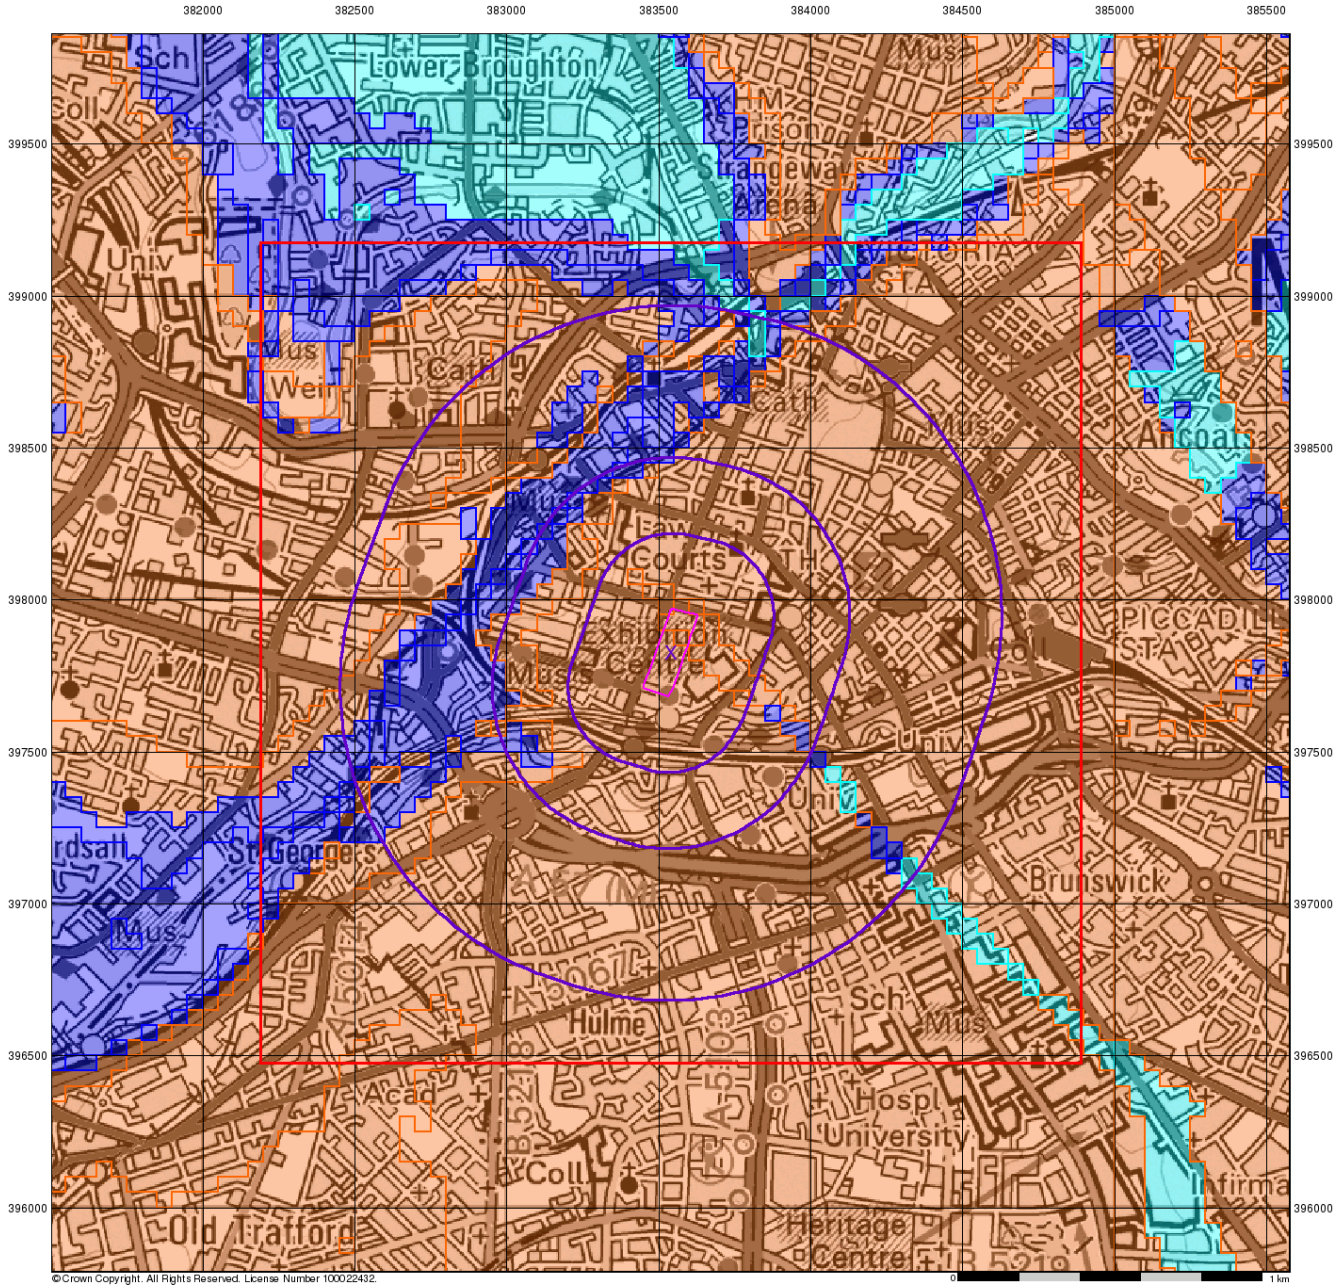

curtins

BGS Flood GFS Data


General

Specified Site | Specified Buffer(s) | Bearing Reference Point | Slice

Agency and Hydrological (Flood)

- Limited Potential for Groundwater Flooding to Occur
- Potential for Groundwater Flooding of Property Situated Below Ground Level
- Potential for Groundwater Flooding to Occur at Surface

Site Sensitivity Context Map - Slice A

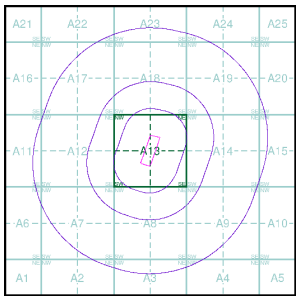

Order Details

Order Number:	296939139_1_1
Customer Ref:	B064582.301
National Grid Reference:	383540, 397830
Slice:	A
Site Area (Ha):	2.57
Search Buffer (m):	1000

Site Details

Great Northern, Watson Street, Manchester, M3 4LP

Landmark INFORMATION GROUP
Tel: 0844 844 9952
Fax: 0844 844 9951
Web: www.envirocheck.co.uk

Envirocheck® Report:

Mining and Ground Stability Datasheet

Order Details:

Order Number:
296939139_1_1

Customer Reference:
B064582.301

National Grid Reference:
383540, 397830

Slice:
A

Site Area (Ha):
2.57

Search Buffer (m):
1000

Site Details:

Great Northern
Watson Street
Manchester
M3 4LP

Client Details:

Mr J Lord
Curtins Consulting Ltd
Merchant Exchange
17-19 Whitworth Street West
Manchester
M1 5WG

curtins

Contents

Report Section and Details	Page Number
Summary	-
The Summary section provides an overview of the data contained within the report, detailing the number of data set features or the existence of a data set in relation to the buffer selected. For ease of reference, the report is broken down into 4 sections of data; Mining and Natural Cavities Data, Historical Land Use Information (1:2,500), Historical Land Use Information (1:10,000) and Ground Stability Data (1:50,000).	
Mining and Natural Cavities Data	1
The Mining and Natural Cavities Data section features data sets related to the existence of mining areas and their potential hazards; and details of naturally formed cavities. Data sets within this section are not plotted, with the exception of BGS Recorded Mineral Sites and Potential Mining Areas which feature on the Historical Land Use Information (1:10,000) map.	
Historical Land Use Information (1:2,500)	-
The Historical Land Use Information (1:2,500) section contains data captured from analysis carried out by Landmark of 1:1,250 and 1:2,500 scale historical Ordnance Survey mapping, identifying areas where, historically, the land uses were potentially contaminative. For the purpose of this Envirocheck module, only historical data relating to mining and ground stability has been included and plotted on the corresponding Historical Land Use Information (1:2,500) map. This section also includes the Subterranean Features data set, which details various man-made and man-used underground spaces obtained from the Subterranea Britannica society.	
Historical Land Use Information (1:10,000)	2
The Historical Land Use (1:10,000) section covers data captured from the systematic analysis carried out by Landmark of 1:10, 560 and 1:10,000 scale historical Ordnance Survey mapping dating back to the mid-19th century, identifying potentially contaminative past industrial land uses. For the purpose of this Envirocheck module, only data relating to mining and ground stability has been included and plotted on the accompanying Historical Land Use Information (1:10,000) map.	
Ground Stability Data (1:50,000)	4
The Ground Stability (1:50,000) section includes the BGS Geosure data suite, reporting features to 250m and plotted onto 3 separate maps. Also reported is brine subsidence, brine mining and salt mining data sets, of which Brine Pumping and Salt Mining Related Features are plotted, and subsidence insurance claims and insurance investigations data, which is not plotted.	
Historical Map List	5
The Historical Map List section details the historical mapping that has been analysed for your site, in relation to the Historical Land Use Information sections.	
Data Currency	6
Data Suppliers	7
Useful Contacts	8

Copyright Notice

© Landmark Information Group Limited 2022. The Copyright on the information and data and its format as contained in this Envirocheck® Report ("Report") is the property of Landmark Information Group Limited ("Landmark") and several other Data Providers, including (but not limited to) Ordnance Survey, British Geological Survey, and the Environment Agency/Natural Resources Wales, and must not be reproduced in whole or in part by photocopying or any other method. The Report is supplied under Landmark's Terms and Conditions accepted by the Customer. A copy of Landmark's Terms and Conditions can be found with the Index Map for this report. Additional copies of the Report may be obtained from Landmark, subject to Landmark's charges in force from time to time. The Copyright, design rights and any other intellectual rights shall remain the exclusive property of Landmark and /or other Data providers, whose Copyright material has been included in this Report.

© Copyright Stantec UK Limited. All rights reserved.

The brine subsidence data relating to the Driotwich area as provided in this report is derived from JPB studies and physical monitoring undertaken annually over more than 35 years. For more detailed interpretation contact enquiries@jpb.co.uk. JPB retain the copyright and intellectual rights to this data and accept no liability for any loss or damage, including in direct or consequential loss, arising from the use of this data.

The Mining Instability data was obtained on licence from Ove Arup & Partners Limited (for further information, contact mining.review@arup.com). No reproduction or further use of such Data is to be made without the prior written consent of Ove Arup & Partners Limited. The supplied Mining Instability data is derived from publicly available records and other third party sources and neither Ove Arup & Partners nor Landmark warrant the accuracy or completeness of such information or data.

Report Version v53.0

curtins

Summary

Data Type	Page Number	On Site	0 to 250m	251 to 500m	501 to 1000m
Mining and Natural Cavities Data					
BGS Recorded Mineral Sites					
Coal Mining Affected Areas	pg 1	Yes	n/a	n/a	n/a
Man Made Mining Cavities					
Mining Instability			n/a	n/a	n/a
Natural Cavities					
Non Coal Mining Areas of Great Britain				n/a	n/a
Potential Mining Areas					
Historical Land Use Information (1:2,500)					
Extractive Industries or Potential Excavations from 1855-1909 (100m)				n/a	n/a
Extractive Industries or Potential Excavations from 1893-1915 (100m)				n/a	n/a
Extractive Industries or Potential Excavations from 1906-1937 (100m)				n/a	n/a
Extractive Industries or Potential Excavations from 1924-1949 (100m)				n/a	n/a
Extractive Industries or Potential Excavations from 1950-1980 (100m)				n/a	n/a
Subterranean Features (100m)				n/a	n/a
Historical Land Use Information (1:10,000)					
Air Shafts					
Disturbed Ground					
General Quarrying					
Heap, unknown constituents					
Mineral Railway					
Mining & quarrying general					
Mining of coal & lignite					
Quarrying of sand & clay, operation of sand & gravel pits	pg 2			1	1
Former Marshes					
Potentially Infilled Land (Non-Water)	pg 2			1	1
Potentially Infilled Land (Water)	pg 2		2	13	12
Ground Stability Data (1:50,000)					
CBSCB Compensation District			n/a	n/a	n/a
Brine Pumping Related Features					
Brine Subsidence Solution Area					
Potential for Collapsible Ground Stability Hazards	pg 4	Yes		n/a	n/a
Potential for Compressible Ground Stability Hazards	pg 4	Yes		n/a	n/a
Potential for Ground Dissolution Stability Hazards	pg 4	Yes		n/a	n/a
Potential for Landslide Ground Stability Hazards	pg 4	Yes	Yes	n/a	n/a
Potential for Running Sand Ground Stability Hazards	pg 4	Yes	Yes	n/a	n/a
Potential for Shrinking or Swelling Clay Ground Stability Hazards	pg 4	Yes		n/a	n/a
Salt Mining Related Features					

Summary

Report Version v53.0

Mining and Natural Cavities Data

Map ID	Details	Quadrant Reference (Compass Direction)	Estimated Distance From Site	Contact	NGR
	Coal Mining Affected Areas Description: In an area which may be affected by coal mining activity. It is recommended that a coal mining report is obtained from the Coal Authority. Contact details are included in the Useful Contacts section of this report.	A13NE (NE)	0	1	383540 397828
	Non Coal Mining Areas of Great Britain No Hazard				

Map ID	Details	Quadrant Reference (Compass Direction)	Estimated Distance From Site	Contact	NGR
1	**Quarrying of sand & clay, operation of sand & gravel pits** Use: Not Supplied Date of Mapping: 1848	A7NE (SW)	475	-	383044 397469
2	**Quarrying of sand & clay, operation of sand & gravel pits** Use: Not Supplied Date of Mapping: 1848	A7NE (SW)	680	-	382872 397358
3	**Potentially Infilled Land (Non-Water)** Use: Unknown Filled Ground (Pit, quarry etc) Date of Mapping: 1994	A7NE (SW)	475	-	383044 397469
4	**Potentially Infilled Land (Non-Water)** Use: Unknown Filled Ground (Pit, quarry etc) Date of Mapping: 1994	A7NE (SW)	680	-	382872 397358
5	**Potentially Infilled Land (Water)** Use: Unknown Filled Ground (Pond, marsh, river, stream, dock etc) Date of Mapping: 1848	A13SE (SE)	12	-	383588 397790
6	**Potentially Infilled Land (Water)** Use: Unknown Filled Ground (Pond, marsh, river, stream, dock etc) Date of Mapping: 1938	A13SE (SE)	217	-	383777 397711
7	**Potentially Infilled Land (Water)** Use: Unknown Filled Ground (Pond, marsh, river, stream, dock etc) Date of Mapping: 1896	A8NW (SW)	272	-	383339 397462
8	**Potentially Infilled Land (Water)** Use: Unknown Filled Ground (Pond, marsh, river, stream, dock etc) Date of Mapping: 1909	A13SE (SE)	293	-	383844 397670
9	**Potentially Infilled Land (Water)** Use: Unknown Filled Ground (Pond, marsh, river, stream, dock etc) Date of Mapping: 1896	A13SE (SE)	295	-	383799 397488
10	**Potentially Infilled Land (Water)** Use: Unknown Filled Ground (Pond, marsh, river, stream, dock etc) Date of Mapping: 1896	A14SW (E)	333	-	383919 397764
11	**Potentially Infilled Land (Water)** Use: Unknown Filled Ground (Pond, marsh, river, stream, dock etc) Date of Mapping: 1848	A12SE (SW)	367	-	383100 397610
12	**Potentially Infilled Land (Water)** Use: Unknown Filled Ground (Pond, marsh, river, stream, dock etc) Date of Mapping: 1848	A8NW (S)	405	-	383440 397289
13	**Potentially Infilled Land (Water)** Use: Unknown Filled Ground (Pond, marsh, river, stream, dock etc) Date of Mapping: 1896	A8NE (SE)	423	-	383874 397430
14	**Potentially Infilled Land (Water)** Use: Unknown Filled Ground (Pond, marsh, river, stream, dock etc) Date of Mapping: 1909	A9NW (SE)	425	-	383882 397439
15	**Potentially Infilled Land (Water)** Use: Unknown Filled Ground (Pond, marsh, river, stream, dock etc) Date of Mapping: 1848	A14NW (E)	435	-	384046 397827
16	**Potentially Infilled Land (Water)** Use: Unknown Filled Ground (Pond, marsh, river, stream, dock etc) Date of Mapping: 1956	A12SE (W)	437	-	383021 397645
17	**Potentially Infilled Land (Water)** Use: Unknown Filled Ground (Pond, marsh, river, stream, dock etc) Date of Mapping: 1848	A14NW (E)	467	-	384086 397859
18	**Potentially Infilled Land (Water)** Use: Unknown Filled Ground (Pond, marsh, river, stream, dock etc) Date of Mapping: 1848	A12SE (SW)	469	-	383030 397504
19	**Potentially Infilled Land (Water)** Use: Unknown Filled Ground (Pond, marsh, river, stream, dock etc) Date of Mapping: 1896	A9NW (SE)	490	-	383949 397428
20	**Potentially Infilled Land (Water)** Use: Unknown Filled Ground (Pond, marsh, river, stream, dock etc) Date of Mapping: 1956	A14SW (E)	528	-	384134 397798
21	**Potentially Infilled Land (Water)** Use: Unknown Filled Ground (Pond, marsh, river, stream, dock etc) Date of Mapping: 1956	A12SE (SW)	534	-	382939 397565

Historical Land Use Information (1:10,000)

Map ID	Details	Quadrant Reference (Compass Direction)	Estimated Distance From Site	Contact	NGR
22	**Potentially Infilled Land (Water)** Use: Unknown Filled Ground (Pond, marsh, river, stream, dock etc) Date of Mapping: 1848	A12SE (SW)	569	-	382904 397564
23	**Potentially Infilled Land (Water)** Use: Unknown Filled Ground (Pond, marsh, river, stream, dock etc) Date of Mapping: 1848	A12NE (W)	605	-	382938 398076
24	**Potentially Infilled Land (Water)** Use: Unknown Filled Ground (Pond, marsh, river, stream, dock etc) Date of Mapping: 1848	A12NE (W)	641	-	382877 398010
25	**Potentially Infilled Land (Water)** Use: Unknown Filled Ground (Pond, marsh, river, stream, dock etc) Date of Mapping: 1848	A12NW (NW)	697	-	382854 398116
26	**Potentially Infilled Land (Water)** Use: Unknown Filled Ground (Pond, marsh, river, stream, dock etc) Date of Mapping: 1848	A7NW (SW)	798	-	382782 397279
27	**Potentially Infilled Land (Water)** Use: Unknown Filled Ground (Pond, marsh, river, stream, dock etc) Date of Mapping: 1848	A17SW (NW)	799	-	382783 398222
28	**Potentially Infilled Land (Water)** Use: Unknown Filled Ground (Pond, marsh, river, stream, dock etc) Date of Mapping: 1956	A12NW (W)	822	-	382718 398107
29	**Potentially Infilled Land (Water)** Use: Unknown Filled Ground (Pond, marsh, river, stream, dock etc) Date of Mapping: 1923	A14NE (E)	849	-	384476 397921
30	**Potentially Infilled Land (Water)** Use: Unknown Filled Ground (Pond, marsh, river, stream, dock etc) Date of Mapping: 1848	A14NE (E)	876	-	384499 398038
31	**Potentially Infilled Land (Water)** Use: Unknown Filled Ground (Pond, marsh, river, stream, dock etc) Date of Mapping: 1956	A14SE (E)	889	-	384422 397517

Map ID	Details	Quadrant Reference (Compass Direction)	Estimated Distance From Site	Contact	NGR
	CBSCB Compensation District The site does not fall within the brine compensation area.				
	Brine Subsidence Solution Area The site does not fall within the brine subsidence solution area.				
32	**Potential for Collapsible Ground Stability Hazards** Hazard Potential: Very Low Source: British Geological Survey, National Geoscience Information Service	A13NE (NE)	0	3	383540 397828
33	**Potential for Compressible Ground Stability Hazards** Hazard Potential: Very Low Source: British Geological Survey, National Geoscience Information Service	A13NE (NE)	0	3	383540 397828
	Potential for Compressible Ground Stability Hazards Hazard Potential: No Hazard Source: British Geological Survey, National Geoscience Information Service	A13SE (SE)	0	3	383564 397817
	Potential for Ground Dissolution Stability Hazards Hazard Potential: No Hazard Source: British Geological Survey, National Geoscience Information Service	A13NE (NE)	0	3	383540 397828
34	**Potential for Landslide Ground Stability Hazards** Hazard Potential: Very Low Source: British Geological Survey, National Geoscience Information Service	A13NE (NE)	0	3	383540 397828
35	**Potential for Landslide Ground Stability Hazards** Hazard Potential: Low Source: British Geological Survey, National Geoscience Information Service	A13NE (NE)	8	3	383639 397924
36	**Potential for Running Sand Ground Stability Hazards** Hazard Potential: Very Low Source: British Geological Survey, National Geoscience Information Service	A13NE (NE)	0	3	383540 397828
37	**Potential for Running Sand Ground Stability Hazards** Hazard Potential: Low Source: British Geological Survey, National Geoscience Information Service	A13SE (SE)	0	3	383564 397817
38	**Potential for Running Sand Ground Stability Hazards** Hazard Potential: Low Source: British Geological Survey, National Geoscience Information Service	A13NE (NE)	0	3	383632 397935
39	**Potential for Running Sand Ground Stability Hazards** Hazard Potential: Low Source: British Geological Survey, National Geoscience Information Service	A13NE (N)	41	3	383581 398012
40	**Potential for Running Sand Ground Stability Hazards** Hazard Potential: Low Source: British Geological Survey, National Geoscience Information Service	A13SE (SE)	117	3	383661 397645
41	**Potential for Running Sand Ground Stability Hazards** Hazard Potential: Low Source: British Geological Survey, National Geoscience Information Service	A13NW (W)	119	3	383329 397852
	Potential for Running Sand Ground Stability Hazards Hazard Potential: No Hazard Source: British Geological Survey, National Geoscience Information Service	A13NW (NW)	170	3	383408 398071
42	**Potential for Shrinking or Swelling Clay Ground Stability Hazards** Hazard Potential: Very Low Source: British Geological Survey, National Geoscience Information Service	A13NE (E)	0	3	383586 397832
	Potential for Shrinking or Swelling Clay Ground Stability Hazards Hazard Potential: No Hazard Source: British Geological Survey, National Geoscience Information Service	A13NE (NE)	0	3	383540 397828

Historical Map List

The following mapping has been analysed for Historical Land Use Information (1:2,500):

1:2,500	Mapsheet	Published Date
Lancashire And Furness	104_10	1908
Lancashire And Furness	104_10	1932

The following mapping has been analysed for Historical Land Use Information (1:10,000):

1:10,560	Mapsheet	Published Date
Lancashire And Furness	104_00	1848
Cheshire	003A_00	1882
Lancashire And Furness	104_NE	1894
Lancashire And Furness	104_NW	1895
Lancashire And Furness	104_SE	1895
Lancashire And Furness	104_SW	1896
Lancashire And Furness	104_NE	1909
Lancashire And Furness	104_NW	1909
Lancashire And Furness	104_SE	1909
Lancashire And Furness	104_SW	1909
Lancashire And Furness	104_NE	1923
Lancashire And Furness	104_NW	1923
Lancashire And Furness	104_SE	1923
Lancashire And Furness	104_SW	1938
Ordnance Survey Plan	SJ89NW	1956
1:10,000	**Mapsheet**	**Published Date**
Ordnance Survey Plan	SJ89NW	1994

Mining and Cavities Data	Version	Update Cycle
BGS Recorded Mineral Sites British Geological Survey - National Geoscience Information Service	May 2022	Bi-Annually
Coal Mining Affected Areas The Coal Authority - Property Searches	March 2014	Annual Rolling Update
Man Made Mining Cavities Stantec UK Ltd	December 2021	Bi-Annually
Mining Instability Ove Arup & Partners	June 1998	Not Applicable
Natural Cavities Stantec UK Ltd	December 2021	Bi-Annually
Non Coal Mining Areas of Great Britain British Geological Survey - National Geoscience Information Service	May 2015	Not Applicable
Historical Land Use Information (1:2,500)	**Version**	**Update Cycle**
Subterranean Features Landmark Information Group Limited	February 2020	Bi-Annually
Ground Stability Data (1:50,000)	**Version**	**Update Cycle**
CBSCB Compensation District Cheshire Brine Subsidence Compensation Board (CBSCB) Cheshire Brine Subsidence Compensation Board (CBSCB)	August 2011 November 2020	 As notified
Potential for Collapsible Ground Stability Hazards British Geological Survey - National Geoscience Information Service	April 2020	As notified
Potential for Compressible Ground Stability Hazards British Geological Survey - National Geoscience Information Service	January 2019	As notified
Potential for Ground Dissolution Stability Hazards British Geological Survey - National Geoscience Information Service	January 2019	As notified
Potential for Landslide Ground Stability Hazards British Geological Survey - National Geoscience Information Service	January 2019	As notified
Potential for Running Sand Ground Stability Hazards British Geological Survey - National Geoscience Information Service	January 2019	As notified
Potential for Shrinking or Swelling Clay Ground Stability Hazards British Geological Survey - National Geoscience Information Service	January 2019	As notified
Brine Subsidence Solution Area Johnson Poole & Bloomer	December 2020	Annual Rolling Update


Data Suppliers

A selection of organisations who provide data within this report

Data Supplier	Data Supplier Logo
Ordnance Survey	
British Geological Survey	
The Coal Authority	
Ove Arup	
Stantec UK Ltd	
Wardell Armstrong	
Johnson Poole & Bloomer	

Useful Contacts

Contact	Name and Address	Contact Details
1	**The Coal Authority - Property Searches** 200 Lichfield Lane, Mansfield, Nottinghamshire, NG18 4RG	Telephone: 0345 762 6848 Fax: 01623 637 338 Email: groundstability@coal.gov.uk Website: www2.groundstability.com
2	**Ove Arup & Partners** Central Square, Forth Street, Newcastle upon Tyne, Tyne and Wear, NE1 3PL	Telephone: 0191 261 6080 Fax: 0191 261 7879
3	**British Geological Survey - Enquiry Service** British Geological Survey, Environmental Science Centre, Keyworth, Nottingham, Nottinghamshire, NG12 5GG	Telephone: 0115 936 3143 Fax: 0115 936 3276 Email: enquiries@bgs.ac.uk Website: www.bgs.ac.uk
-	**Landmark Information Group Limited** Imperium, Imperial Way, Reading, Berkshire, RG2 0TD	Telephone: 0844 844 9952 Fax: 0844 844 9951 Email: customerservices@landmarkinfo.co.uk Website: www.landmarkinfo.co.uk

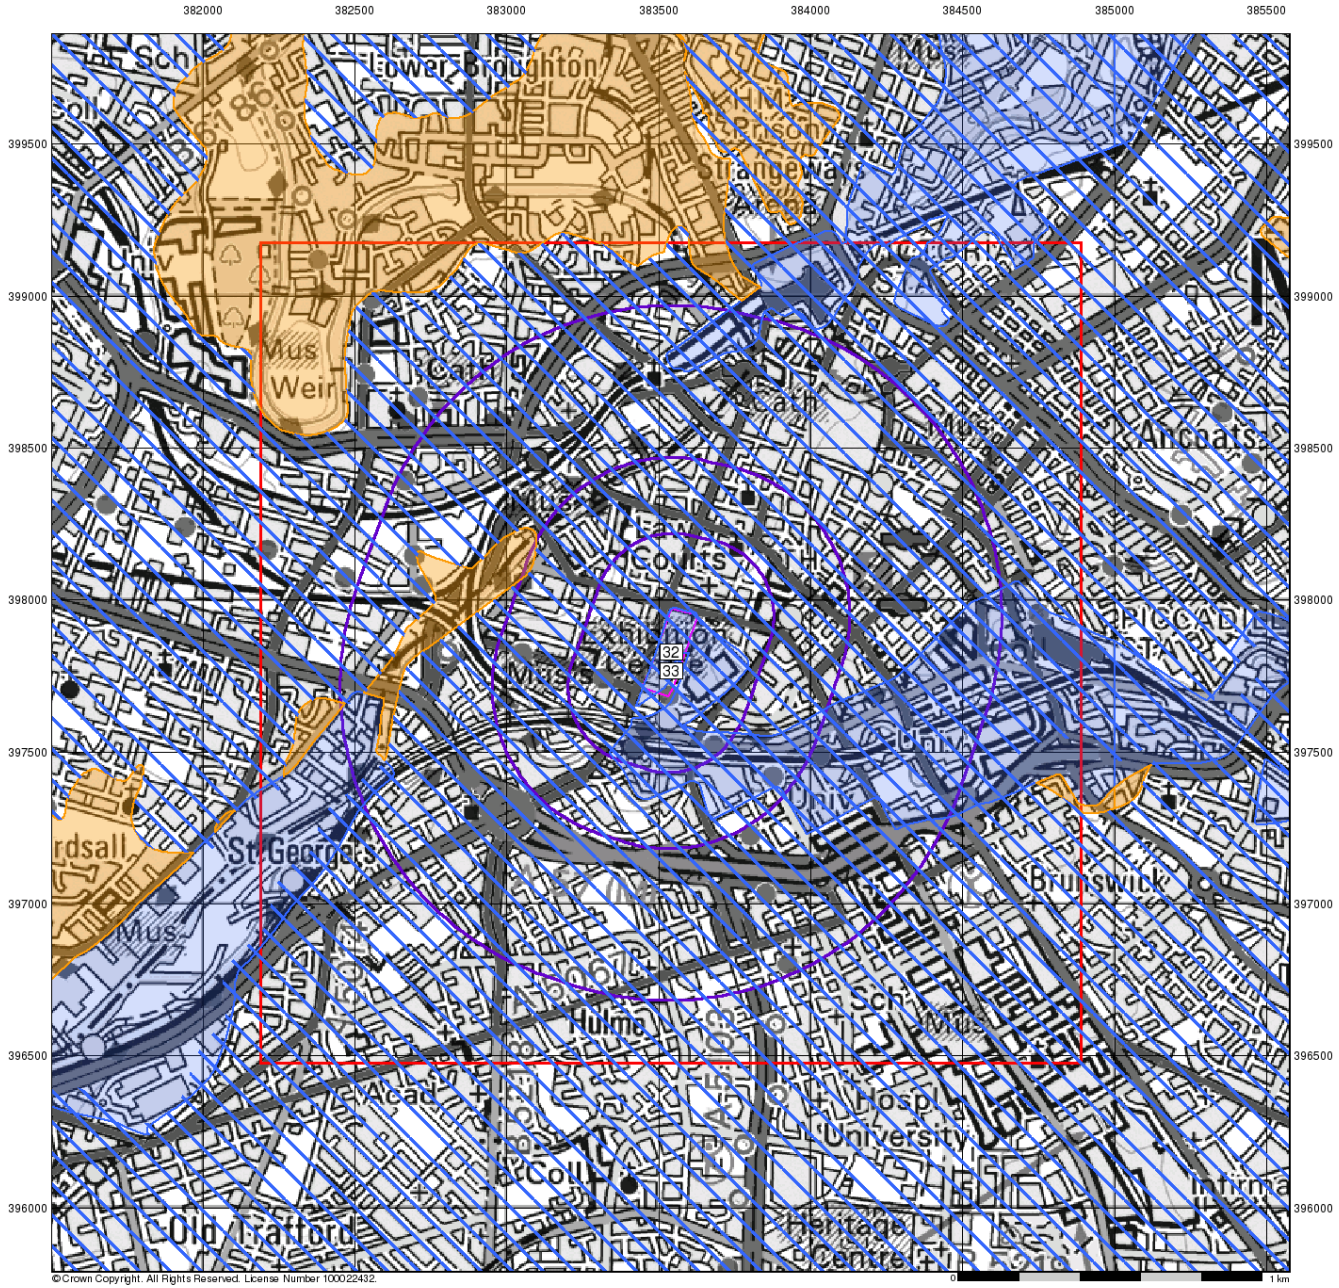

curtins

Ground Stability Data (1:50,000)

General

Specified Site | Specified Buffer(s) | Bearing Reference Point | Slice | Map ID

Potential for Compressible Ground Stability Hazards

High | Low | Moderate | Very Low


Potential for Collapsible Ground Stability Hazards

High | Low | Moderate | Very Low

Brine Pumping and Salt Mining

	Point	Polygon
Brine Pumping Related Feature	▲	▨
Salt Mining Related Feature	▲	▨

Mining and Ground Stability - Slice A

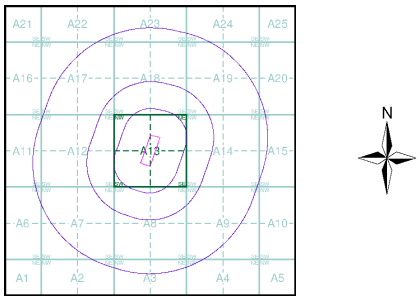


Order Details

Order Number:	296939139_1_1
Customer Ref:	B064582.301
National Grid Reference:	383540, 397830
Slice:	A
Site Area (Ha):	2.57
Search Buffer (m):	1000

Site Details

Great Northern, Watson Street, Manchester, M3 4LP

Landmark INFORMATION GROUP
Tel: 0844 844 9952
Fax: 0844 844 9951
Web: www.envirocheck.co.uk

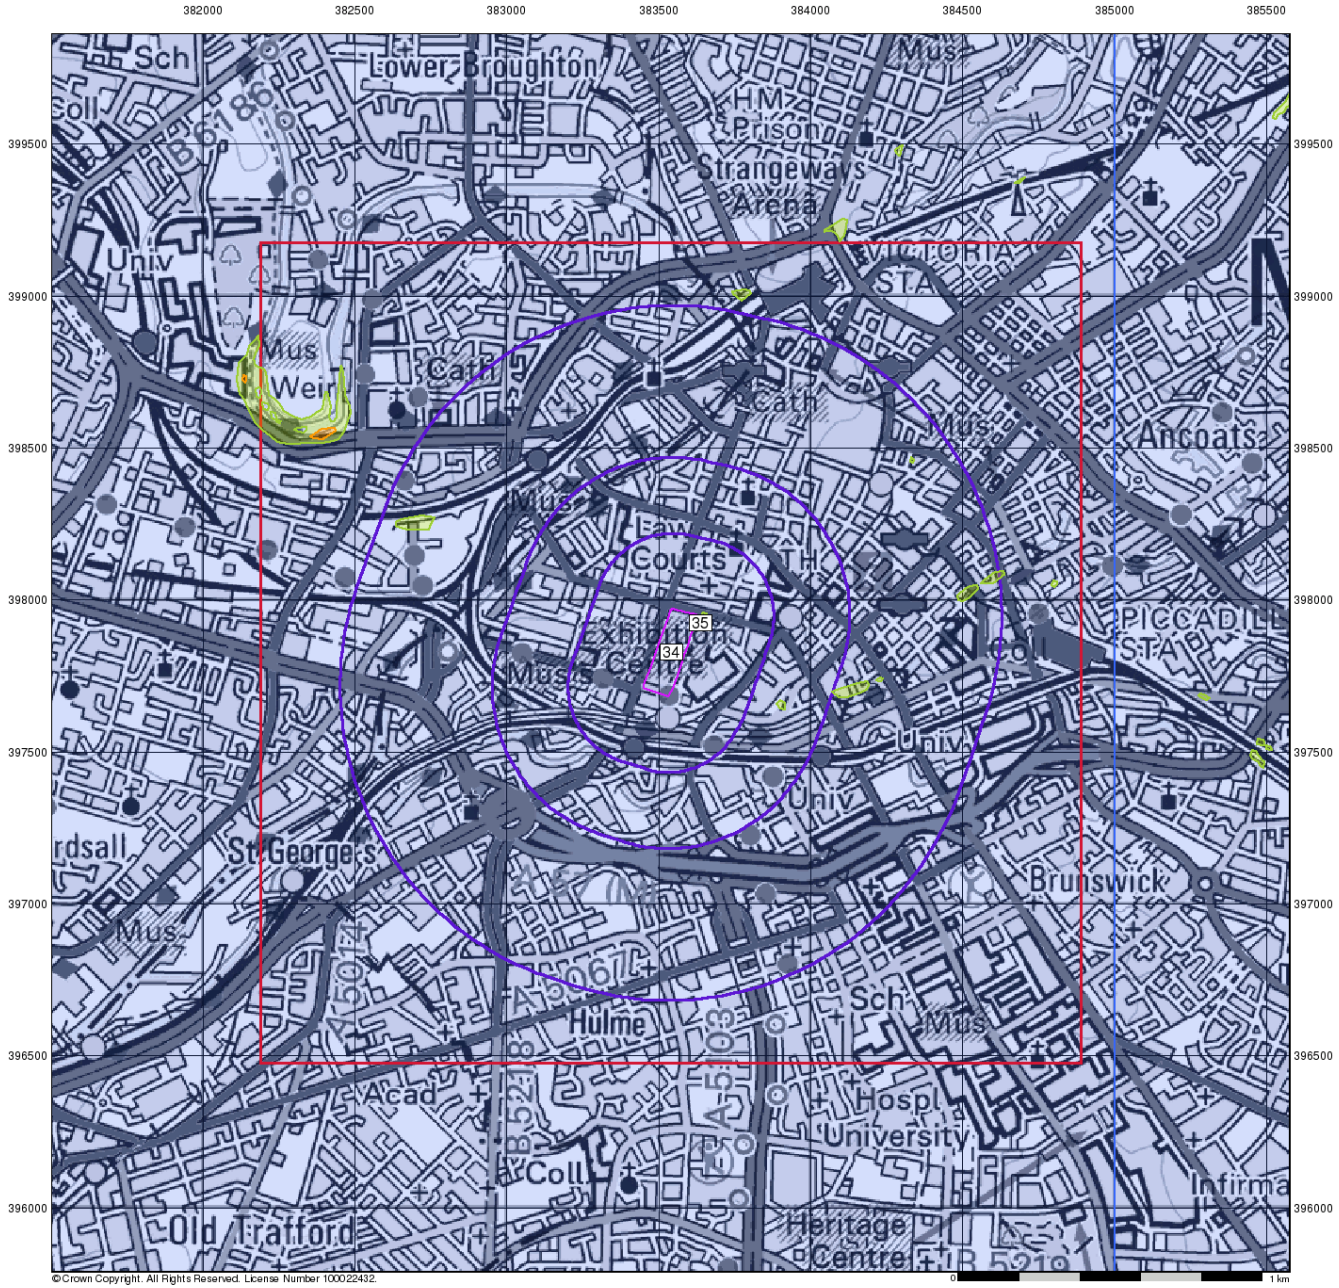

curtins

Ground Stability Data (1:50,000)

General

Specified Site | Specified Buffer(s) | Bearing Reference Point | Slice | Map ID


Potential for Landslide Ground Stability Hazards

High | Low | Moderate | Very Low

Potential for Ground Dissolution Stability Hazards

High | Low | Moderate | Very Low

Mining and Ground Stability - Slice A

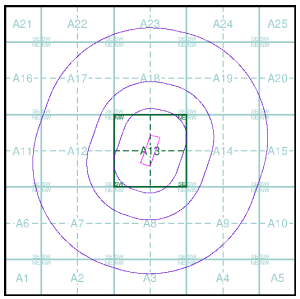

Order Details


Order Number:	296939139_1_1
Customer Ref:	B064582.301
National Grid Reference:	383540, 397830
Slice:	A
Site Area (Ha):	2.57
Search Buffer (m):	1000

Site Details

Great Northern, Watson Street, Manchester, M3 4LP

Landmark INFORMATION GROUP

Tel: 0844 844 9952
Fax: 0844 844 9951
Web: www.envirocheck.co.uk

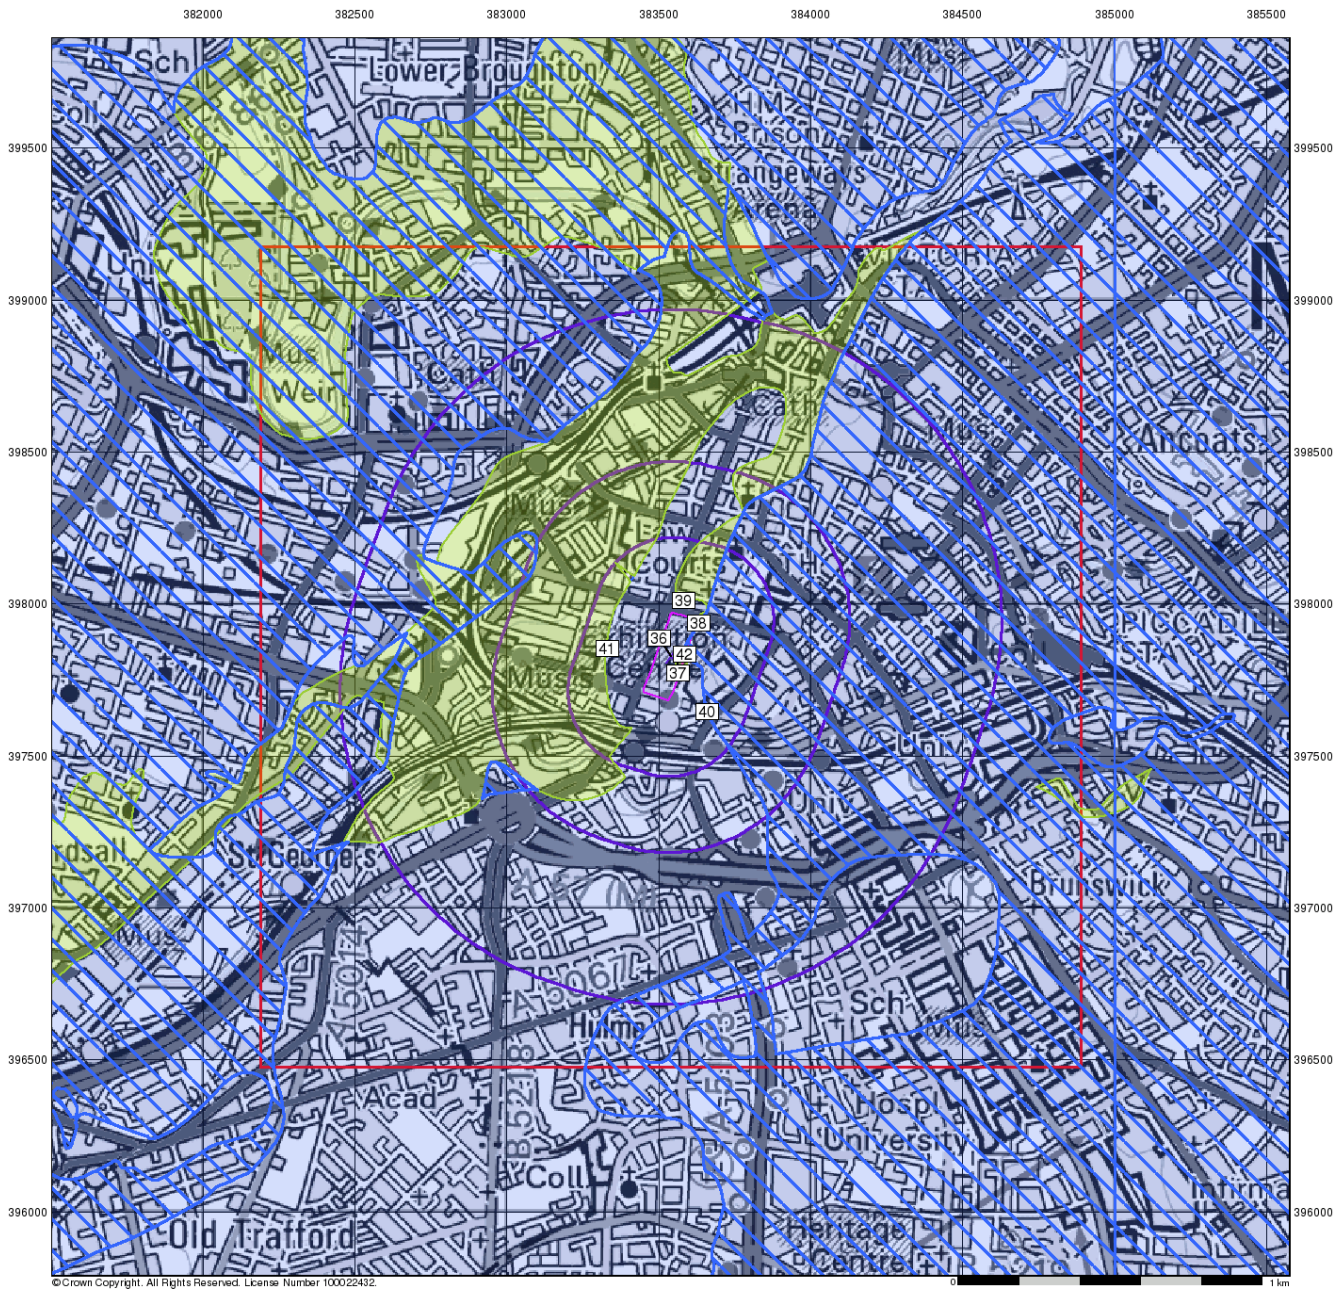

©Crown Copyright. All Rights Reserved. License Number 100022432.

curtins

Ground Stability Data (1:50,000)

General

Specified Site | Specified Buffer(s) | Bearing Reference Point
Slice | Map ID


Potential for Running Sand Ground Stability Hazards

High | Low
Moderate | Very Low

Potential for Shrinking or Swelling Clay Ground Stability Hazards

High | Low
Moderate | Very Low

Mining and Ground Stability - Slice A

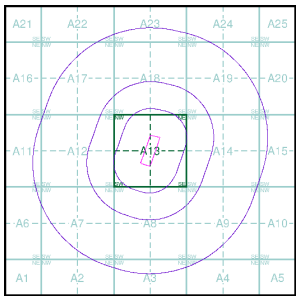


Order Details

Order Number:	296939139_1_1
Customer Ref:	B064582.301
National Grid Reference:	383540, 397830
Slice:	A
Site Area (Ha):	2.57
Search Buffer (m):	1000

Site Details

Great Northern, Watson Street, Manchester, M3 4LP

Landmark INFORMATION GROUP
Tel: 0844 844 9952
Fax: 0844 844 9951
Web: www.envirocheck.co.uk

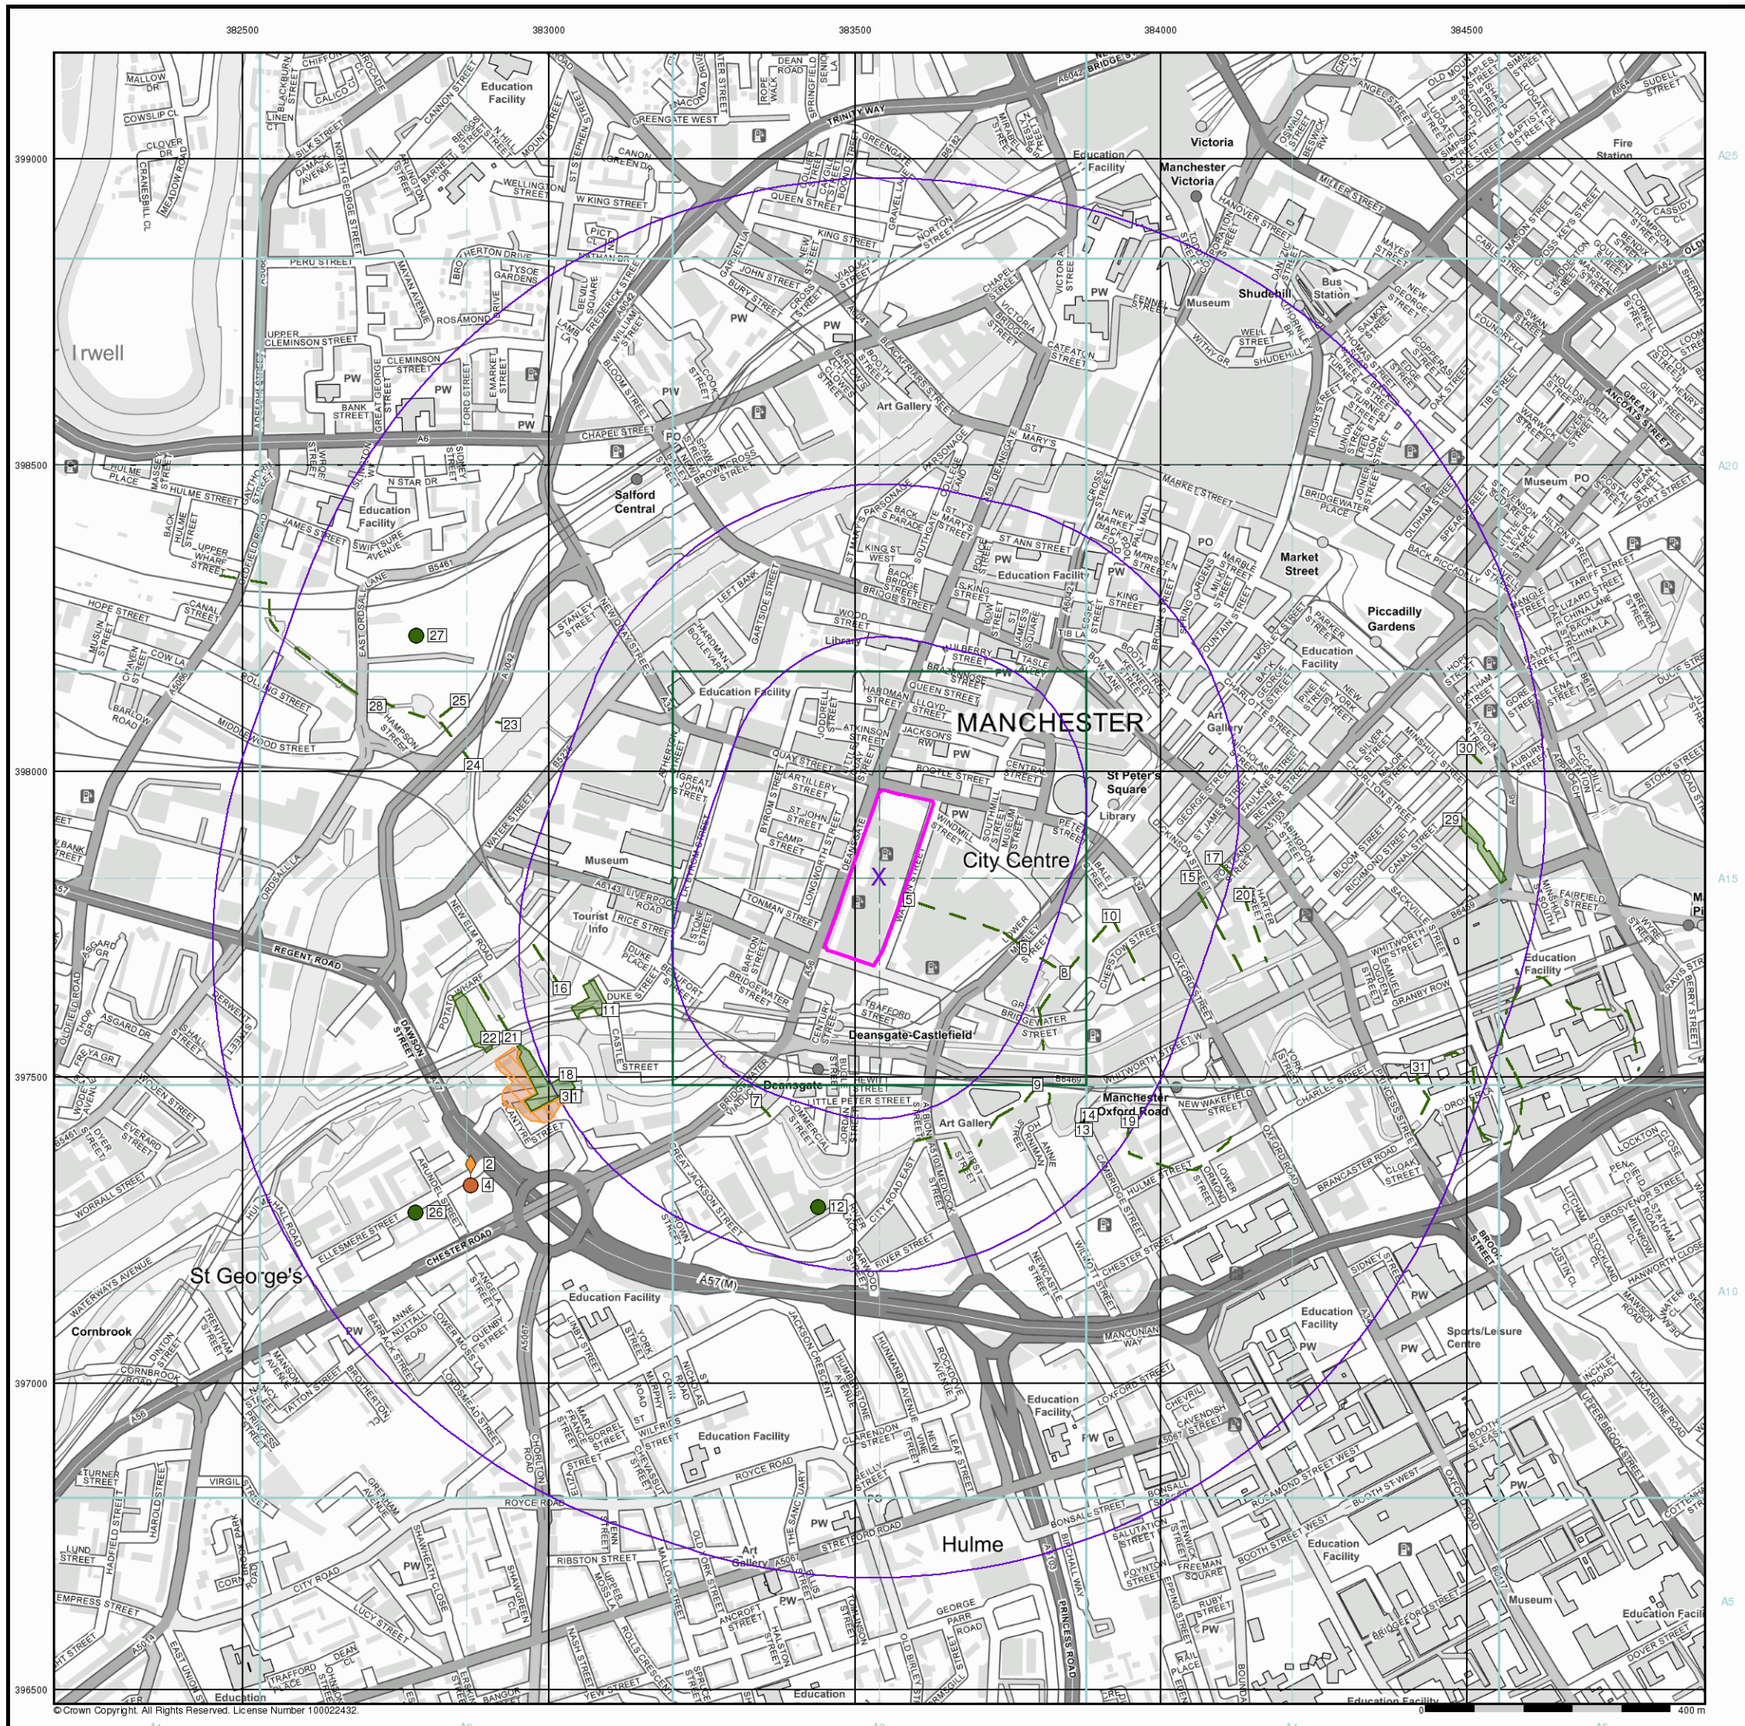

© Crown Copyright. All Rights Reserved. License Number 100022432.

curtins

Historical Land Use Information (1:10,000)

General

- Specified Site
- Specified Buffer(s)
- Bearing Reference Point
- Map ID
- Several of Type at Location

Potentially Contaminative Industrial Uses (Past Land Uses - Mining)

	Point	Line	Polygon
Air Shafts	◆		
Disturbed Ground	◆		
General Quarrying	◆		
Heap, unknown constituents	◆		
Mineral Railway	◆		
Mining and Quarrying General	◆		
Mining of Coal & Lignite	◆		
Quarrying of Sand and Clay, Operation of Sand and Gravel Pits	◆		


Historical Land Use

	Point	Line	Polygon
Potentially Infilled Land (Non-Water)	●		
Potentially Infilled Land (Water)	●		
Former Marsh	✠		

Mining Data

- Potential Mining Area
- BGS Recorded Mineral Site

Mining and Ground Stability - Slice A

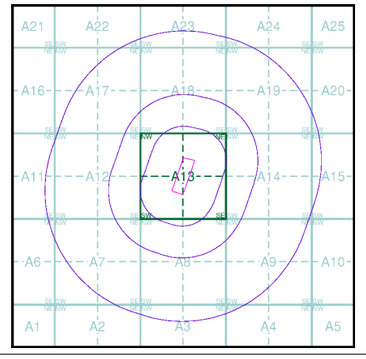

Order Details


Order Number:	296939139_1_1
Customer Ref:	B064582.301
National Grid Reference:	383540, 397830
Slice:	A
Site Area (Ha):	2.57
Search Buffer (m):	1000

Site Details

Great Northern, Watson Street, Manchester, M3 4LP

Landmark INFORMATION GROUP

Tel: 0844 844 9952
Fax: 0844 844 9951
Web: www.envirocheck.co.uk

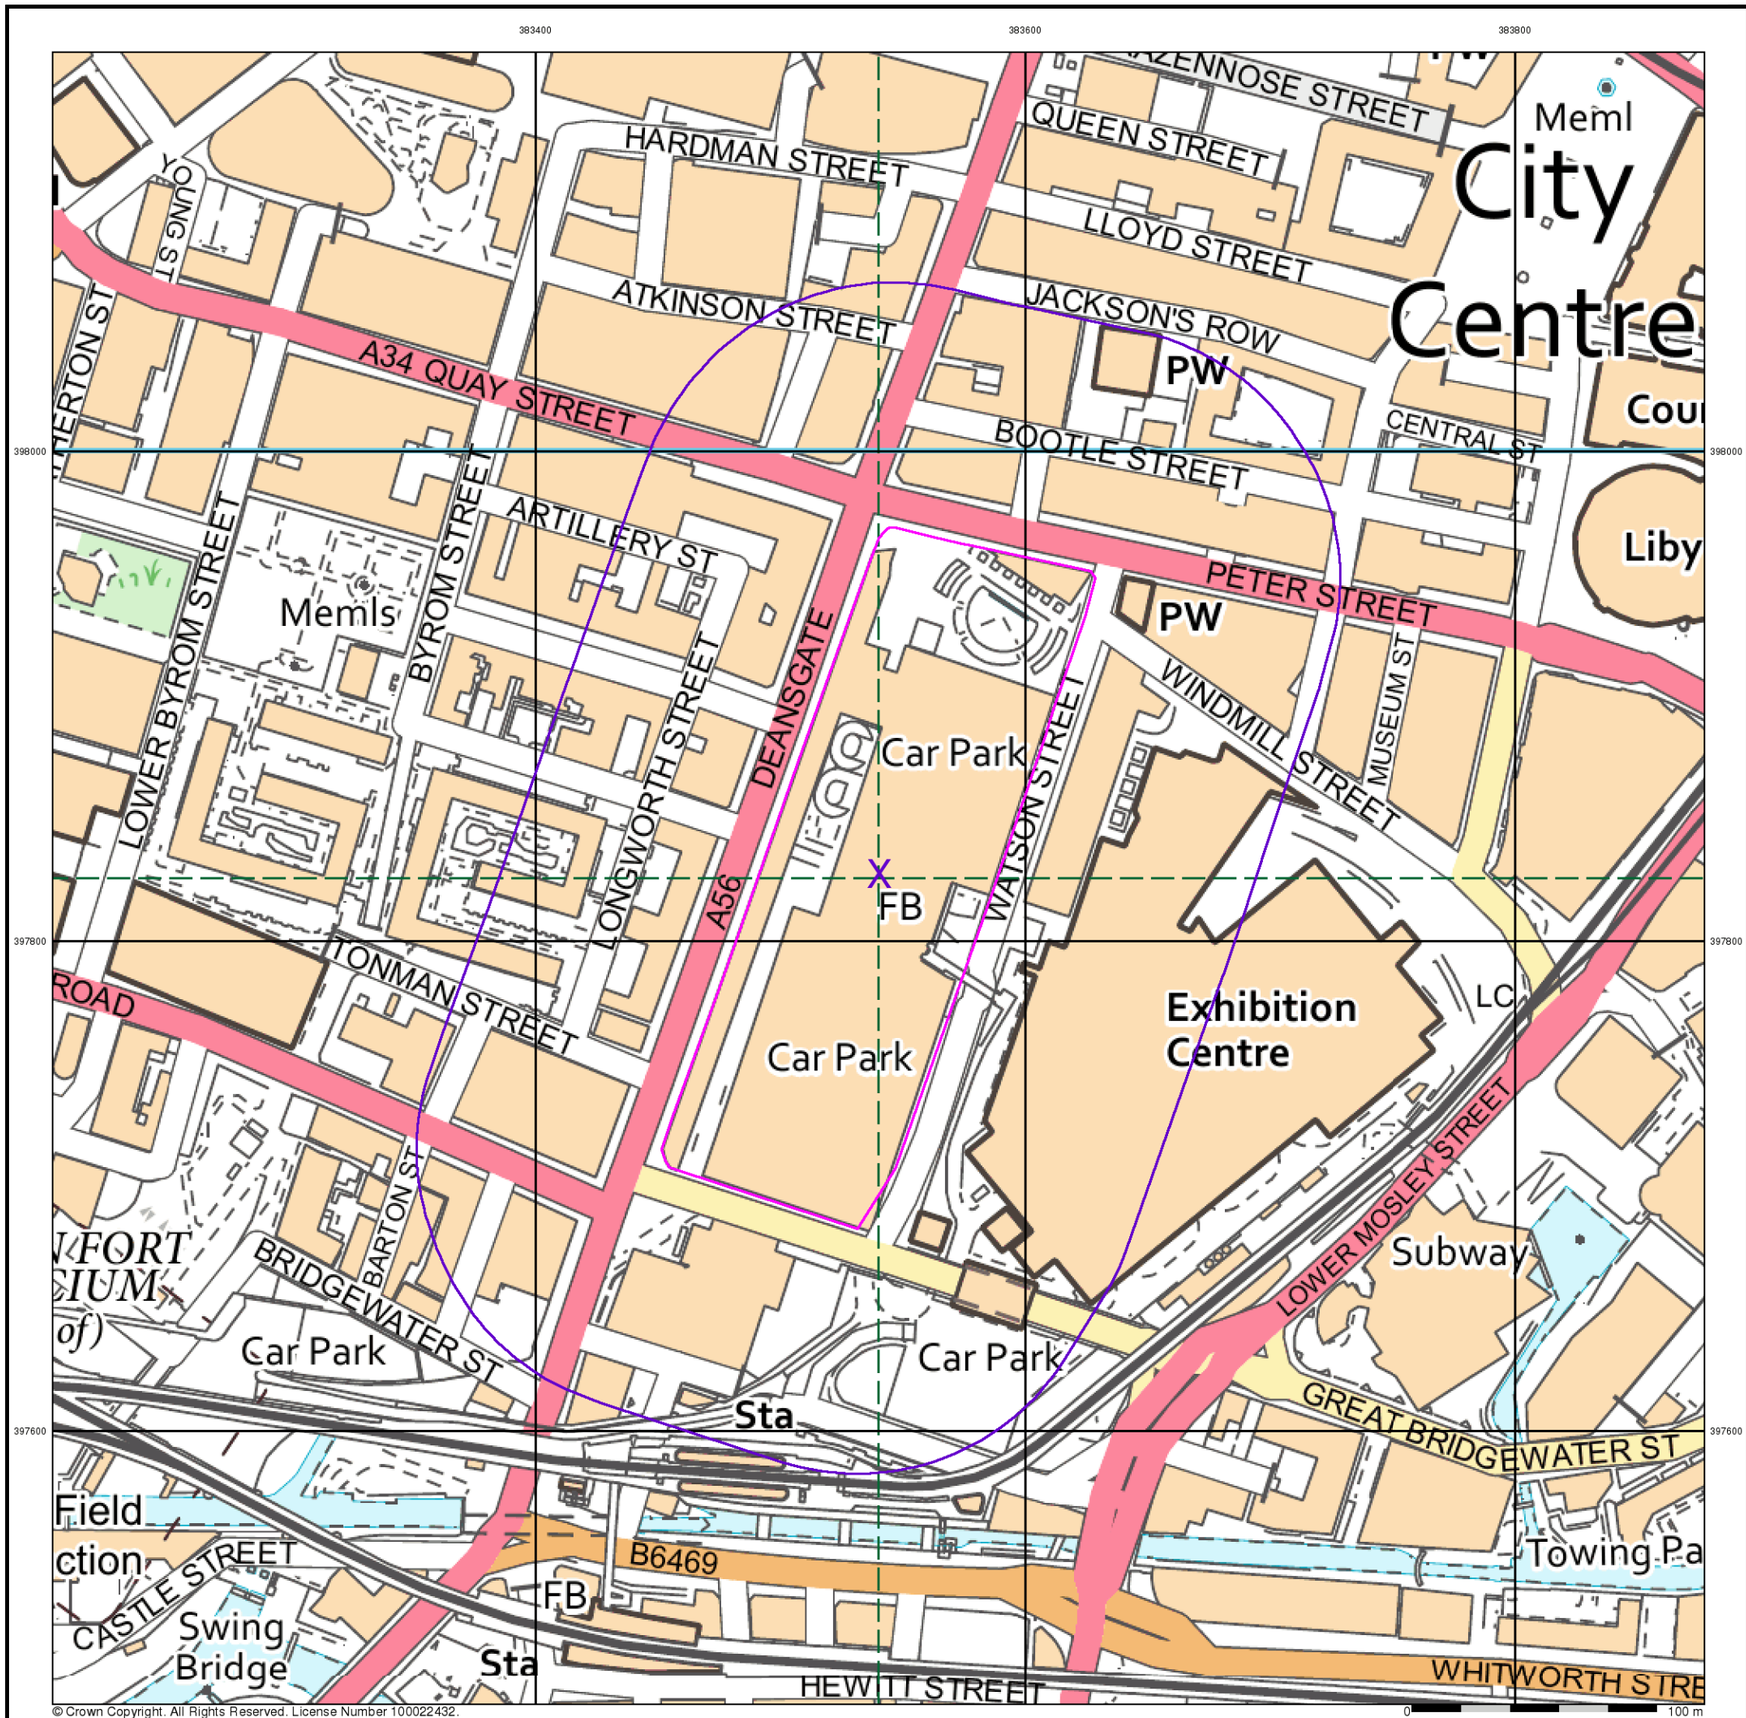

Historical Land Use Information (1:2,500)

General

Specified Site | Specified Buffer(s) | Bearing Reference Point | Map ID

Several of Type at Location


Potentially Contaminative Industrial Uses (Extractive Industries Activity)

	Point	Line	Polygon
Extractive Industries Activity from 1855 - 1909	▲	—	▭
Extractive Industries Activity from 1893 - 1915	▲	—	▭
Extractive Industries Activity from 1906 - 1937	▲	—	▭
Extractive Industries Activity from 1924 - 1949	▲	—	▭
Extractive Industries Activity from 1950 - 1980	▲	—	▭

Subterranean Features

	Point	Line	Polygon
Subterranean Features	▼	- - -	▭

Mining and Ground Stability - Segment A13

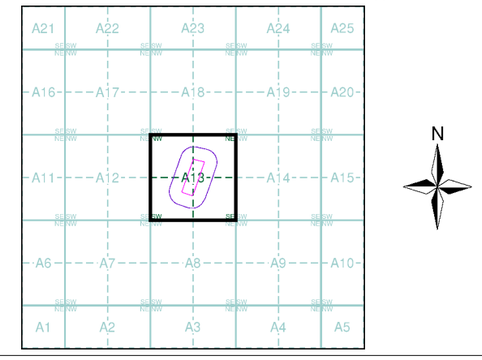

Order Details

Order Number:	296939139_1_1
Customer Ref:	B064582.301
National Grid Reference:	383540, 397830
Slice:	A
Site Area (Ha):	2.57
Plot Buffer (m):	100

Site Details

Great Northern, Watson Street, Manchester, M3 4LP

Landmark INFORMATION GROUP

Tel: 0844 844 9952
Fax: 0844 844 9951
Web: www.envirocheck.co.uk

Appendix C Qualitative Risk Assessment Rationale

The site-specific risk assessment, presented in this report, follows the principle of establishing whether there is a viable linkage between a contaminant source to a potential receptor, via an exposure pathway.

The risk assessment corresponds with the total site area and incorporates both descriptive (qualitative) and, where available, numerical (quantitative) lines of evidence.

Risk assessment is the process of collating known information on a hazard or set of hazards to estimate actual or potential risk to receptors. The receptor may be humans, a water resource, a sensitive local ecosystem or future construction materials. Receptors can be connected to the source by one or several exposure pathways such as direct contact for example. Risks are generally managed by isolating the receptor or intercepting the exposure pathway or by isolating or removing the hazard.

Without the three essential components of a source, pathway and receptor there can be no risk. Therefore, the presence of contaminant source on a site does not necessarily mean there is a risk.

The risk assessment considers the likelihood of an event taking place (accounting for the presence of the source and receptor and the viability of the exposure pathway) in conjunction with the severity of the potential consequence (accounting for the potential severity of the hazard and the sensitivity of the receptor).

In the risk assessment, the consequence of the hazard has been classified as severe or medium or mild or minor and the probability (likelihood) of the circumstances occurring classified as high likelihood or likely or low likelihood or unlikely.

The consequences and probabilities are subsequently cross-correlated to give a qualitative estimation of the risk using Department of the Environment risk classifications as detailed in the table below and as referenced in CIRIA C552.

		Consequence			
		Severe	**Medium**	**Mild**	**Minor**
Probability (Likelihood)	**High Likelihood**	Very High Risk	High Risk	Moderate Risk	Moderate/Low Risk
	Likely	High Risk	Moderate Risk	Moderate/Low Risk	Low Risk
	Low Likelihood	Moderate Risk	Moderate/Low Risk	Low Risk	Very Low Risk
	Unlikely	Moderate/Low Risk	Low Risk	Very Low Risk	Very Low Risk

Copyright ©2022 Curtins Consulting Ltd

In accordance with DoE guidance, the following categorisation of **consequence** has been developed.

Classification	Definition	Examples
Severe	Short-term (acute) risk to human health likely to result in "significant harm" as defined by the Environment Protection Act 1990, Part IIA. Short-term risk of pollution of sensitive water resource. Catastrophic damage to buildings/property. A short-term risk to an ecosystem or organisation forming part of such ecosystem.	High concentrations of cyanide on the surface of an informal recreation area. Major spillage of contaminants from site into controlled water. Explosion, causing building collapse (can also equate to a short-term human health risk if buildings are occupied).
Medium	Chronic damage to Human Health. Pollution of sensitive water resources. A significant change in an ecosystem or organism forming part of such ecosystem.	Concentration of a contaminant from site exceeds the generic or site-specific assessment criteria. Leaching of contaminants from a site to a Principal or Secondary A aquifer. Death of a species within a designated nature reserve. Lesser toxic and asphyxiate effects
Mild	Pollution of non-sensitive water resources. Significant damage to crops, buildings, structures and services. Damage to sensitive buildings/structures/services or the environment.	Pollution of non-classified groundwater (inc. Secondary B aquifers). Damage to building rendering it unsafe to occupy (e.g. foundation damage resulting in instability).
Minor	Harm, although not necessarily significant harm, which may result in a financial loss or expenditure to resolve. Non-permanent health effects to human health (easily prevented by means such as personal protective clothing, etc). Easily repairable effects of damage to buildings, structures and services.	The presence of contaminants at such concentrations that protective equipment is required during site works. The loss of plants in a landscaping scheme. Discoloration of concrete.

Copyright ©2022 Curtins Consulting Ltd

In accordance with DoE guidance, the following categorisation of **probability** has been developed.

Classification	Definition
High Likelihood	There is a pollution linkage and an event that either appears very likely in the short term and almost inevitable over the long term or there is evidence at the receptor of harm or pollution.
Likely	There is a pollution linkage and all the elements are present and in the right place, which means that it is probable that an event will occur. Circumstances are such that an event is not inevitable, but possible in the short term and likely over the long term.
Low Likelihood	There is a pollution linkage and circumstances are possible under which an event could occur. However, it is by no means certain that even over a longer period such event would take place and is less likely in the shorter term.
Unlikely	There is a pollution linkage, but circumstances are such that it is improbable that an event would occur even in the very long term.

In accordance with DoE guidance, the following categorisation of **risk** has been developed.

Classification	Definition
Very High Risk	There is a *high probability* that *severe harm* could arise to a designated receptor from an identified hazard at the site without appropriate further action.
High Risk	*Harm* is *likely to arise* to a designated receptor from an identified hazard at the site without appropriate further action.
Moderate Risk	*It is possible* that without appropriate further action *harm could arise* to a designated receptor. It is relatively *unlikely* that any such harm would be *severe,* and if any harm were to occur it is *more likely* that such harm would be *relatively mild.*
Low Risk	*It is possible* that *harm could arise* to a designated receptor from an identified hazard. It is *likely* that, at worst, if any harm was realised any effects would be *mild.*
Very Low Risk	The presence of an identified hazard does not give rise to the potential to cause harm to a designated receptor.

The term ‘risk’ in this instance refers to the risk that the source, pathway, receptor linkage for a given source of contamination is complete. It does not refer to immediate risk to individuals or features present on the site from potential contaminants and is intended to be used as a tool to assess the necessity of further investigation.

Copyright ©2022 Curtins Consulting Ltd

Our Locations

Birmingham
2 The Wharf
Bridge Street
Birmingham
B1 2JS
T. 0121 643 4694
birmingham@curtins.com

Bristol
Quayside
40-58 Hotwell Road
Bristol
BS8 4UQ
T. 0117 302 7560
bristol@curtins.com

Cambridge
50 Cambridge Place
Cambridge
CB2 1NS
T. 01223 631 799
cambridge@curtins.com

Cardiff
3 Cwrt-y-Parc
Earlswood Road
Cardiff
CF14 5GH
T. 029 2068 0900
cardiff@curtins.com

Douglas
Varley House
29-31 Duke Street
Douglas
Isle of Man
IM1 2AZ
T. 01624 624 585
douglas@curtins.com

Dublin
11 Pembroke Lane
Dublin 2
D02 CX82
T. 00353 1 507 9447
dublin@curtins.com

Edinburgh
1a Belford Road
Edinburgh
EH4 3BL
T. 0131 225 2175
edinburgh@curtins.com

Glasgow
Queens House
29 St Vincent Place
Glasgow
G1 2DT
T. 0141 319 8777
glasgow@curtins.com

Kendal
Units 24-25 Riverside Place
K Village
Kendal
LA9 7FH
T. 01539 724 823
kendal@curtins.com

Leeds
Rose Wharf
Ground Floor
Leeds
L29 8EE
T. 0113 274 8509
leeds@curtins.com

Liverpool
51-51 Tithebarn Street
Liverpool
L2 2SB
T. 0151 726 2000
liverpool@curtins.com

London
40 Compton Street
London
EC1V 0BD
T. 020 7324 2240
london@curtins.com

Manchester
Merchant Exchange
17-19 Whitworth Street West
Manchester
M1 5WG
T. 0161 236 2394
manchester@curtins.com

Nottingham
56 The Ropewalk
Nottingham
NG1 5DW
T. 0115 941 5551
nottingham@curtins.com

Curtins Consulting Ltd registered in England and Wales No: 2054159
Registered office: 51-55 Tithebarn Street, Liverpool, L2 2SB