




LOCATION PLAN
- 1:1000

3 Section B
Scale: 1:200

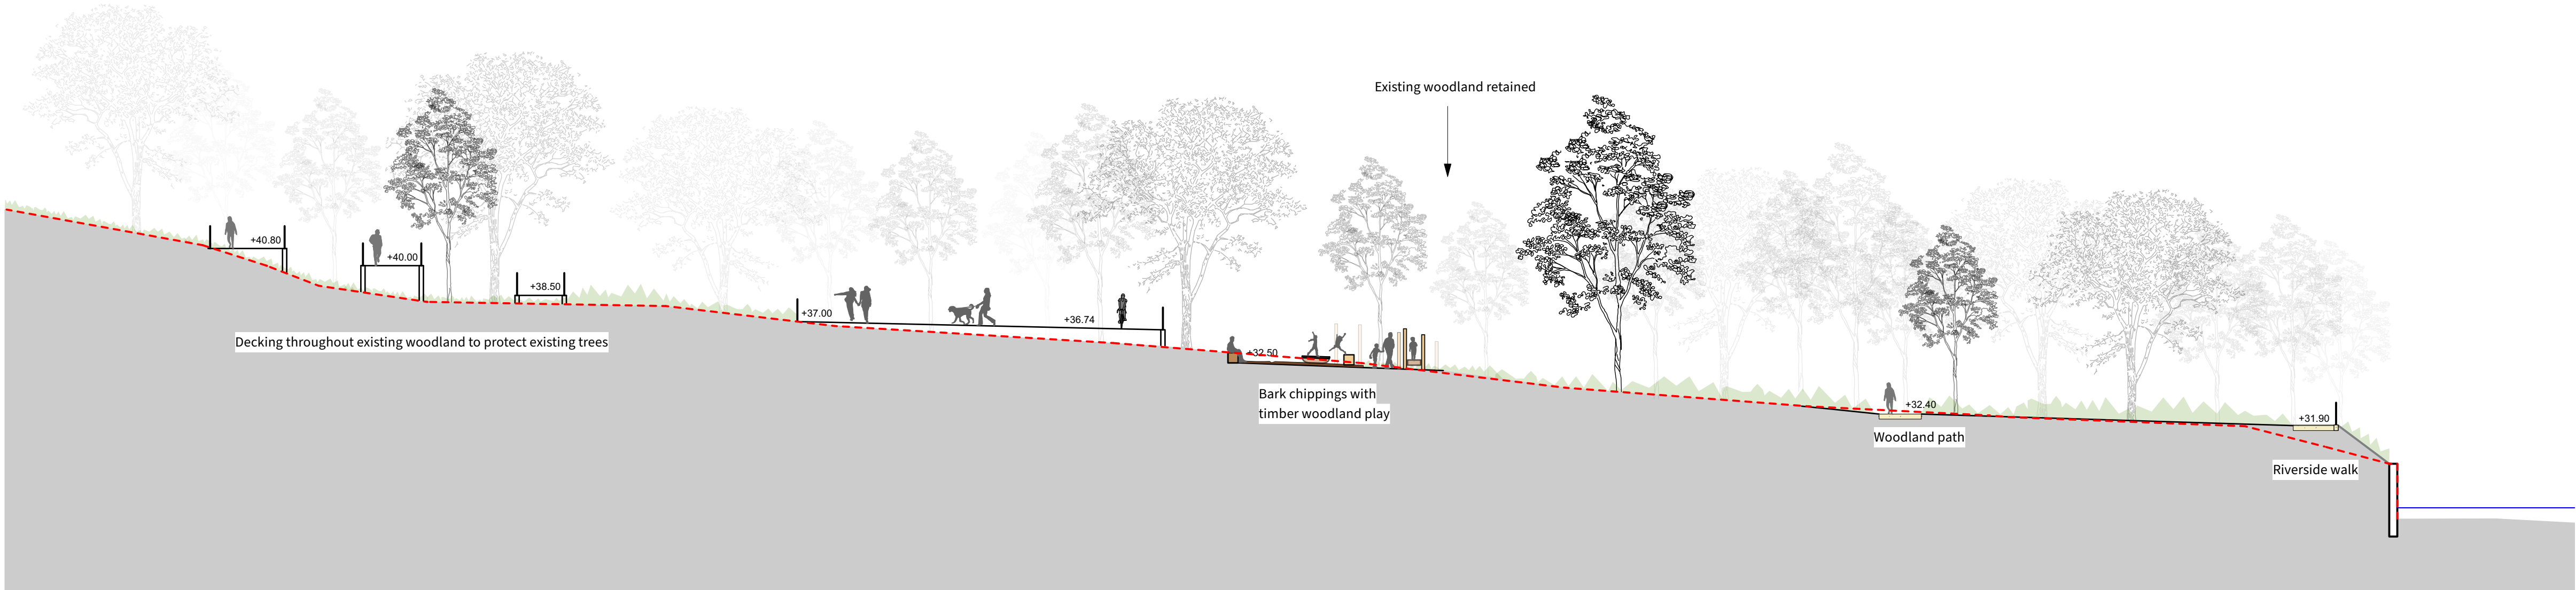

2 Section A
Scale: 1:200



P02.03	02.03.22	Final Draft Issue	CL	MS	GB	GB
P02.02	15.02.22	Draft Issue	CL	MS	GB	GB
P02.01	07.02.22	Draft Planning	BM	MS	GB	GB
P01	17.12.21	Stage 3 Issue	BM	MS	GB	GB
Rev	Date	Description	By	Chkd	Appd	Auth



Client



Project Title

Victoria North HIF Infrastructure

Key Plan



Drawing Title

St. Catherine's Wood Sections - For Approval

Scale at A1 As Shown			Plant-IE Job No 2700		
Role Landscape Architect					
Suitability S2					
Rev	By	Chkd	Appd		
P02.03	SR	MS	MS		
	Date	Date	Date		
	17.12.21	17.12.21	17.12.21		
Name					

Project	Originator	Volume	Location	Type	Role	Number
VNIF	PLA	ZZ	YYY	DR	L	3006